MASSACHUSETTS DEPARTMENT OF TRANSPORTATION
HIGHWAY DIVISION

FALL RIVER
ROUTE 79

STATE	FED. AID PROJ. NO.	SHEET NO.	TOTAL SHEETS
MA	NHP(IM)/TAP/HIP(BR)/STP-003S(191)	1	1094
PROJECT FILE NO.	608049		

TITLE SHEET

PLAN AND PROFILE OF

ROUTE 79

(BRIDGE NO. F-02-087)

IN THE CITY OF

FALL RIVER


BRISTOL COUNTY

FEDERAL AID PROJECT NO. NHP(IM)/TAP/HIP(BR)/STP-003S(191)

NOTE:
SEE SHEET NO. 2 FOR INDEX

THESE PLANS ARE SUPPLEMENTED BY THE OCTOBER 2017 CONSTRUCTION STANDARD DETAILS, THE 2015 OVERHEAD SIGNAL STRUCTURE AND FOUNDATION STANDARD DRAWINGS, MASSDOT TRAFFIC MANAGEMENT PLANS AND DETAIL DRAWINGS, THE 1990 STANDARD DRAWINGS FOR SIGNS AND SUPPORTS, THE 1968 STANDARD DRAWINGS FOR TRAFFIC SIGNALS AND HIGHWAY LIGHTING, AND THE LATEST EDITION OF THE AMERICAN STANDARD FOR NURSERY STOCK.

VOLUME 3:
ISSUED FOR CONSTRUCTION

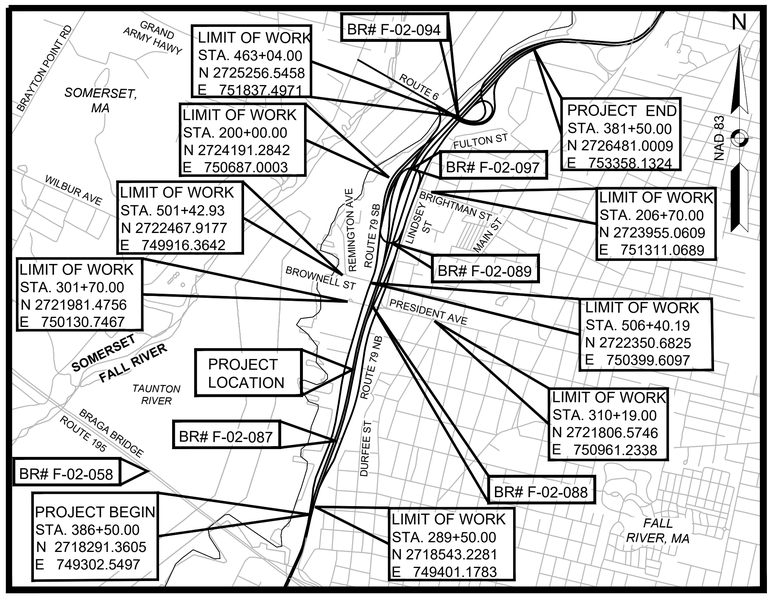

LENGTH OF PROJECT (ROUTE 79 NB) = 9200.00 FEET = 1.742 MILES
LENGTH OF PROJECT (ROUTE 79 SB) = 7654.00 FEET = 1.449 MILES
LENGTH OF PROJECT (DAVOL ST) = 1686.73 FEET = 0.319 MILES
LENGTH OF PROJECT (PRESIDENT AVE) = 849.00 FEET = 0.161 MILES
LENGTH OF PROJECT (BRIGHTMAN ST) = 670.00 FEET = 0.127 MILES
LENGTH OF PROJECT (BROWNELL ST) = 640.19 FEET = 0.121 MILES
LENGTH OF PROJECT (LINDSEY ST) = 453.00 FEET = 0.086 MILES
LENGTH OF PROJECT (LINDSEY ST NORTH) = 230.00 FEET = 0.044 MILES

DESIGN DESIGNATION

	(ROUTE 79 SB)	(ROUTE 79 NB)	(PRESIDENT AVE)	(BRIGHTMAN ST)
DESIGN SPEED	40 MPH	40 MPH	35 MPH	30 MPH
ADT (2016)	8000	8600	17600	2900
ADT (2025)	13100	14800	13700	5800
ADT (2040)	14100	14800	13800	8500
K	0.10	0.10	0.10	0.10
D	100%	100%	60%	59%
T (PEAK HOUR)	10%	5%	2%	2%
T (AVERAGE DAY)	9%	4%	2%	2%
DHV	1410	1480	1380	850
DDHV	1410	1480	824	499
FUNCTIONAL CLASSIFICATION	URBAN PRINCIPAL ARTERIAL	URBAN PRINCIPAL ARTERIAL	URBAN PRINCIPAL ARTERIAL	URBAN MINOR ARTERIAL

	(DAVOL STREET)	(TURNER STREET)	(HATHAWAY STREET)
DESIGN SPEED	35 MPH	30 MPH	30 MPH
ADT (2016)	3100	2600	200
ADT (2025)	100	4600	1300
ADT (2040)	100	4800	1600
K	0.10	0.10	0.10
D	100%	54%	56%
T (PEAK HOUR)	10%	2%	2%
T (AVERAGE DAY)	9%	2%	2%
DHV	10	480	160
DDHV	10	260	90
FUNCTIONAL CLASSIFICATION	URBAN MINOR ARTERIAL	URBAN MINOR ARTERIAL	LOCAL

COMMONWEALTH OF MASSACHUSETTS
JONATHAN B. KAPUST
CIVIL
No. 48678
REGISTERED PROFESSIONAL ENGINEER
01/19/2024

DATE	DESCRIPTION	REV #
03/25/2025	LANDSCAPE IFC, DCN/FDC/RFI UPDATES. SEE INDEX.	1
01/19/2024	ISSUED FOR CONSTRUCTION	0

massDOT
Massachusetts Department of Transportation
Highway Division

APPROVED

CHIEF ENGINEER **DATE**

HNTB
31 ST. JAMES AVE.
SUITE 300
BOSTON, MASSACHUSETTS 02116

608049_HD\VOL 3 TITLE).DWG Plotted on 16-Jan-2024 2:30 PM

FALL RIVER
DAVOL ST/ROUTE 79

STATE	FED. AID PROJ. NO.	SHEET NO.	TOTAL SHEETS
MA	NHP(IM)/TAP/HIP(BR)/STP-003S(191)	2	1094
PROJECT FILE NO.	608049		

INDEX

608049_HD(VOL 1 TITLE).DWG Plotted on 24-Mar-2025 3:59 PM

INDEX

VOLUME 1

SHEET NO.	DESCRIPTION
1	TITLE SHEET
2	INDEX
3	LEGEND & ABBREVATIONS
4	GENERAL NOTES
5	KEY PLAN
6 - 11	TYPICAL SECTIONS - ROUTE 79 NB
12 - 15	TYPICAL SECTIONS - ROUTE 79 SB
16 - 20	TYPICAL SECTIONS - SIDE STREETS
21 - 30	CONSTRUCTION BASELINE TIE PLANS
31 - 32	CONSTRUCTION BASELINE DATA
33 - 61	CONSTRUCTION PLANS
62 - 79	PROFILES - ROUTE 79 NB
80 - 93	PROFILES - ROUTE 79 SB
94 - 118	PROFILES - SIDE STREETS
119 - 147	CURB TIE AND GRADING PLANS
148 - 155	INFIELD GRADING PLANS
156 - 184	UTILITY AND DRAINAGE DEMO PLANS
185 - 213	DRAINAGE PLANS
214 - 218	DRAINAGE STRUCTURE TABLES
219 - 226	DRAINAGE DETAILS
227 - 256	SIGNING AND PAVEMENT MARKING PLANS
257 - 260	TRAFFIC SIGN SUMMARY
261 - 265	GUIDE SIGN SECTIONS
266 - 278	TRAFFIC SIGNAL PLANS
279 - 281	TRAFFIC DETAILS
282 - 310	UTILITY PLANS
311 - 329	UTILITY AND DRAIN PROFILES
330	SANITARY DETAILS
331 - 332	WATER SYSTEM DETAILS
333	SANITARY STRUCTURE TABLE
334 - 335	UTILITY STRUCTURE DETAILS
336	LIGHTING NOTES
337 - 361	LIGHTING PLANS
362 - 376	LIGHTING DETAILS
377 - 385	TREE PROTECTION PLANS & DETAILS
386 - 415	LANDSCAPE PLANS
416 - 423	LANDSCAPE DETAILS
424 - 427	CONSTRUCTION DETAILS
428 - 438	INTERSECTION PCR DETAILS
439 - 444	CURB RAMPS AND DRIVEWAY DETAILS
445 - 450	INTENTIONALLY LEFT BLANK

VOLUME 2

SHEET NO.	DESCRIPTION
1	TITLE SHEET
2	INDEX
3	LEGEND & ABBREVATIONS
4	GENERAL NOTES
451	KEY PLAN
452 - 462	TTCP OVERVIEW SHEETS
463 - 465	STAGE 1 TYPICAL STAGING SECTIONS
466 - 471	TTCP TYPICAL SECTIONS
472- 478	STAGE 1 GENERAL PLANS
479 - 499	STAGE 2A GENERAL PLANS
500 - 516	STAGE 2B GENERAL PLANS
517 - 518	STAGE 2B GENERAL PLANS (SUBSTAGES)
519 - 520	PROFILE-STAGE 1 VMB RAMP TO ROUTE 79 SB TEMP
521 - 527	STAGE 1 GRADING PLANS
528 - 533	STAGE 2A INTERIM GRADING PLANS
534 - 547	STAGE 2B GRADING PLANS
548 - 549	STAGE 2B GRADING PLANS (SUBSTAGES)
550 - 553	STAGE 3 ENABLING WORK GRADING PLANS
554 - 555	TEMPORARY TRAFFIC CONTROL NOTES
556 - 559	TEMPORARY TRAFFIC CONTROL DETAILS
560	STAGE 1 ADVANCE SIGNAGE
561 - 571	STAGE 1 TEMPORARY TRAFFIC CONTROL PLANS
572	STAGE 1 DETOUR PLANS
573	STAGE 2A-4 ADVANCE SIGNAGE
574 - 582	STAGE 2A TEMPORARY TRAFFIC CONTROL PLANS
583 - 584	STAGE 2A TEMPORARY SIGNAL PLANS
585 - 587	STAGE 2A CLOSURE PLANS
588 - 592	STAGE 2A DETOUR PLANS
593 - 601	STAGE 2B TEMPORARY TRAFFIC CONTROL PLANS
602 - 611	STAGE 2B SUBSTAGE PLANS
612 - 613	STAGE 2B TEMPORARY SIGNAL PLANS
614 - 617	STAGE 2B SUBSTAGES TEMPORARY SIGNAL PLAN
618 - 626	STAGE 3 TEMPORARY TRAFFIC CONTROL PLAN
627 - 628	STAGE 3 SUBSTAGE PLANS
629 - 631	STAGE 3 TEMPORARY SIGNAL PLANS
632	STAGE 3 CLOSURE PLANS
633 - 634	STAGE 3 DETOUR PLANS
635 - 643	STAGE 4 TEMPORARY TRAFFIC CONTROL PLANS
644 - 647	TEMPORARY TRAFFIC SIGN SUMMARY
648 - 731	TEMPORARY CROSS SECTIONS

VOLUME 3

SHEET NO.	DESCRIPTION
1	TITLE SHEET
2	INDEX
3	LEGEND & ABBEVIATIONS
732 - 734	CROSS SECTION KEY PLAN
735 - 818	CROSS SECTIONS - ROUTE 79 NB
819 - 895	CROSS SECTIONS - ROUTE 79 SB
896 - 963	CROSS SECTIONS - SIDE STREETS
964 - 984	CROSS SECTIONS - SHARED USE PATH
985 - 1010	CROSS SECTIONS - INFIELD
1011	INTENTIONALLY LEFT BLANK

VOLUME 4

SHEET NO.	DESCRIPTION
1	TITLE SHEET
2	INDEX
1012 - 1044	BRIDGE DESIGN PLANS
1045 - 1055	RETAINING WALL PLANS
1056 - 1061	BOARDWALK MISCELLANEOUS
1062	SIGN BASE DETAILS
1063 - 1067	INTENTIONALLY LEFT BLANK

VOLUME 5

SHEET NO.	DESCRIPTION
1	TITLE SHEET
2	INDEX
3	LEGEND AND ABBREVIATIONS
4	GENERAL NOTES
1068	KEY PLAN
1069-1077	CULVERT AND UTILITY PLANS
1078 - 1083	CULVERT PROFILE
1084 - 1085	CULVERT SECTION DETAILS
1086 - 1089	CULVERT STRUCTURE DETAILS
1090 - 1093	CULVERT BEND DETAILS
1094	OUTFALL DETAILS

REV.	DATE	DESCRIPTION
		SHEETS 33, 52, 53, 80, 119, 120, 121, 138, 139, 153, 156, 157, 184, 185, 186, 202, 213, 214, 215, 216, 217, 218, 226, 282, 283, 299, 310, 336, 337, 338, 339, 340, 341, 342, 343, 344, 345, 346, 347, 348, 349, 350, 351, 352, 353, 354, 355, 356, 357, 358, 359, 360, 362, 363, 364, 365, 366, 375, 376, 386, 387, 388, 389, 390, 391, 392, 393, 394, 395, 396, 397, 398, 399, 400, 401, 402, 403, 404, 405, 406, 407, 408, 409, 410, 411, 412, 413, 414, 415, 416, 417, 418, 419, 420, 421, 422, 423, 1031 REVISED
1	03/25/2025	SHEETS 226A, 585A, 602A, 626A ADDED
0	01/19/2024	ISSUED FOR CONSTRUCTION

USE ONLY PRINTS OF LATEST DATE - REVISION LOG MAINTAINED ON SHAREPOINT

GENERAL SYMBOLS

EXISTING	PROPOSED	DESCRIPTION
JB	JB	JERSEY BARRIER
CB	CB	CATCH BASIN
		CATCH BASIN CURB INLET
FP	FP	FLAG POLE
GP	GP	GAS PUMP
MB	MB	MAIL BOX
		POST SQUARE
		POST CIRCULAR
WELL	WELL	WELL
EHH	EHH	ELECTRIC HANDHOLE
		FENCE GATE POST
GG	GG	GAS GATE
BHL #	BHL #	BORING HOLE
MW #	MW #	MONITORING WELL
TP #	TP #	TEST PIT
		HYDRANT
		LIGHT POLE
CO.BD.		COUNTY BOUND
		GPS POINT
		CABLE MANHOLE
		DRAINAGE MANHOLE
		ELECTRIC MANHOLE
		GAS MANHOLE
		MISC MANHOLE
		SEWER MANHOLE
		TELEPHONE MANHOLE
		WATER MANHOLE
MHB	MHB	MASSACHUSETTS HIGHWAY BOUND
MON		MONUMENT
SB		STONE BOUND
TB		TOWN OR CITY BOUND
		TRAVERSE OR TRIANGULATION STATION
TPL or GUY	TPL or GUY	TROLLEY POLE OR GUY POLE
HTP		TRANSMISSION POLE
UFB	UFB	UTILITY POLE W/ FIREBOX
UPDL	UPDL	UTILITY POLE WITH DOUBLE LIGHT
ULT	ULT	UTILITY POLE W / 1 LIGHT
UPL	UPL	UTILITY POLE
		BUSH
SIZE & TYPE		TREE
		STUMP
		SWAMP / MARSH
WG	WG	WATER GATE
PM	PM	PARKING METER
		OVERHEAD CABLE/WIRE
		CURBING
100 99		CONTOURS (ON-THE-GROUND SURVEY DATA)
100 99		CONTOURS (PHOTOGRAMMETRIC DATA)
		UNDERGROUND DRAIN PIPE (DOUBLE LINE 24 INCH AND OVER)
		UNDERGROUND ELECTRIC DUCT (DOUBLE LINE 24 INCH AND OVER)
		UNDERGROUND GAS MAIN (DOUBLE LINE 24 INCH AND OVER)
		UNDERGROUND SEWER MAIN (DOUBLE LINE 24 INCH AND OVER)
		UNDERGROUND TELEPHONE DUCT (DOUBLE LINE 24 INCH AND OVER)
		UNDERGROUND WATER MAIN (DOUBLE LINE 24 INCH AND OVER)
		BALANCED STONE WALL
		GUARD RAIL - STEEL POSTS
		GUARD RAIL - WOOD POSTS
		GUARD RAIL - DOUBLE FACE - STEEL POSTS
		GUARD RAIL - DOUBLE FACE - WOOD POSTS
		CHAIN LINK OR METAL FENCE
		WOOD FENCE
		SEDIMENT CONTROL BARRIER
		TREE LINE
		SAWCUT LINE
		TOP OR BOTTOM OF SLOPE
		LIMIT OF EDGE OF PAVEMENT
		LAND SUBJECT TO COASTAL STORM FLOWAGE
		BANK OF RIVER OR STREAM
		BORDER OF WETLAND
		100 FT WETLAND BUFFER
		200 FT RIVERFRONT BUFFER
		STATE HIGHWAY LAYOUT
		TOWN OR CITY LAYOUT
		COUNTY LAYOUT
		RAILROAD SIDELINE
		TOWN OR CITY BOUNDARY LINE
		PROPERTY LINE OR APPROXIMATE PROPERTY LINE
		EASEMENT
		DETECTABLE WARNING PANEL
		SCORED CONCRETE
		CULVERT

GENERAL SYMBOLS (cont.)

EXISTING	PROPOSED	DESCRIPTION
		STATE HIGHWAY LAYOUT DISCONTINUANCE

TRAFFIC SYMBOLS

EXISTING (REM)	EXISTING (RET)	PROPOSED	DESCRIPTION
1	1	1	CONTROLLER PHASE ACTUATED
			TRAFFIC SIGNAL HEAD (SIZE AS NOTED)
			WIRE LOOP DETECTOR
			VIDEO DETECTION ZONE
			360 DEGREE VIDEO DETECTION CAMERA
			VIDEO/RADAR DETECTION CAMERA
			PEDESTRIAN PUSH BUTTON, SIGN, AND SADDLE
			EMERGENCY PREEMPTION CONFIRMATION STROBE LIGHT
			VEHICULAR SIGNAL HEAD
			VEHICULAR SIGNAL HEAD, GEOMETRICALLY PROGRAMMED
			PEDESTRIAN SIGNAL HEAD
			SIGNAL POST AND BASE
			MAST ARM, SHAFT AND BASE (ARM LENGTH AS NOTED)
			SPAN POLE
			SIGN AND POST
			SIGN AND POST (2 POSTS)
			OPTICAL PRE-EMPTION DETECTOR
			CONTROL CABINET, GROUND MOUNTED
			PULL BOX 12"x12" (OR AS NOTED)
			ELECTRIC HANDHOLE 12"x24" (OR AS NOTED)
			TRAFFIC SIGNAL CONDUIT
			WIRELESS BROADBAND ANTENA

PAVEMENT MARKINGS SYMBOLS

EXISTING	PROPOSED	DESCRIPTION
	SL	12" STOP LINE
	CW	CROSSWALK
	SWL	6" SOLID WHITE LINE
	12" SWL	12" SOLID WHITE LINE
	SYL	6" SOLID YELLOW LINE
	BWL	6" BROKEN WHITE LINE (10' MARK, 30' SKIP)
	DWL	6" DOTTED WHITE LINE (3' MARK, 9' SKIP)
	DYL	4" DASHED YELLOW LINE (1' MARK, 3' SKIP)
	DWLEx	6" DOTTED WHITE LINE EXTENSION (2' MARK, 6' SKIP)
	DBYL	6" DOUBLE YELLOW LINE
	YL	12" YIELD LINE

TRAFFIC SIGNAL ABBREVIATIONS

CAB	CABINET
CCVE	CLOSED CIRCUIT VIDEO EQUIPMENT
DW	STEADY UPRAISED HAND
FDW	FLASHING UPRAISED HAND
FR	FLASHING CIRCULAR RED
FRL	FLASHING RED LEFT ARROW
FRR	FLASHING RED RIGHT ARROW
FY	FLASHING CIRCULAR YELLOW
FYL	FLASHING YELLOW LEFT ARROW
FYR	FLASHING YELLOW RIGHT ARROW
G	STEADY CIRCULAR GREEN
GL	STEADY GREEN LEFT ARROW
GR	STEADY GREEN RIGHT ARROW
GSL	STEADY GREEN SLASH LEFT ARROW
GSR	STEADY GREEN SLASH RIGHT ARROW
GV	STEADY GREEN VERTICAL ARROW
OL	OVERLAP
PED	PEDESTRIAN
PTZ	PAN, TILT, ZOOM
R	STEADY CIRCULAR RED
RL	STEADY RED LEFT ARROW
RR	STEADY RED RIGHT ARROW
TR SIG	TRAFFIC SIGNAL
TSC	TRAFFIC SIGNAL CONDUIT
W	STEADY WALKING PERSON
Y	STEADY CIRCULAR YELLOW
YL	STEADY YELLOW LEFT ARROW

REV.	DATE	DESCRIPTION
0	01/19/2024	ISSUED FOR CONSTRUCTION

USE ONLY PRINTS OF LATEST DATE - REVISION LOG MAINTAINED ON SHAREPOINT

ABBREVIATIONS

GENERAL

AADT	ANNUAL AVERAGE DAILY TRAFFIC
ABAN	ABANDON
ADJ	ADJUST
APPROX.	APPROXIMATE
A.C.	ASPHALT CONCRETE
ACCM PIPE	ASPHALT COATED CORRUGATED METAL PIPE
BIT.	BITUMINOUS
BC	BOTTOM OF CURB
BD.	BOUND
BL or B	BASELINE
BLDG	BUILDING
BM	BENCHMARK
BO	BY OTHERS
BOS	BOTTOM OF SLOPE
BR.	BRIDGE
BTB	BACK TO BACK
CATV	CABLE
CB	CATCH BASIN
CBCI	CATCH BASIN WITH CURB INLET
CC	CEMENT CONCRETE
CCM	CEMENT CONCRETE MASONRY
CEM	CEMENT
CI	CURB INLET
CIP	CAST IRON PIPE
CIT	CHANGE IN TYPE
CLF	CHAIN LINK FENCE
CL	CENTERLINE
CMP	CORRUGATED METAL PIPE
CSP	CORRUGATED STEEL PIPE
CO.	COUNTY
CONC	CONCRETE
CONT	CONTINUOUS
CONST	CONSTRUCTION
CR GR	CROWN GRADE
D	DRAIN PIPE
DBCB	DOUBLE CATCH BASIN
DHV	DESIGN HOURLY VOLUME
DI	DROP INLET
DIA	DIAMETER
DMH	DRAIN MANHOLE
DIP	DUCTILE IRON PIPE
DW	STEADY DON'T WALK - PORTLAND ORANGE
DWY	DRIVEWAY
E	ELECTRIC
ELEV (or EL.)	ELEVATION
EC	EDGE OF CONCRETE
EMB	EMBANKMENT
EOP	EDGE OF PAVEMENT
ESAL	EQUIVALENT SINGLE AXLE LOAD
ETW	EDGE OF TRAVEL WAY
EXIST (or EX)	EXISTING
EXC	EXCAVATION
EXP	EXPANSION
F&C	FRAME AND COVER
F&G	FRAME AND GRATE
FDN.	FOUNDATION
FLDSTN	FIELDSTONE
G	GAS LINE
GAR	GARAGE
GD	GROUND
GG	GAS GATE
GI	GUTTER INLET
GIP	GALVANIZED IRON PIPE
GRAN	GRANITE
GRAV	GRAVEL
GRD	GUARD
GTD	GRADE TO DRAIN
HDW	HEADWALL
HMA	HOT MIX ASPHALT
HOR	HORIZONTAL
HP	HIGH POINT
HYD	HYDRANT
IC	INTERMEDIATE COURSE
INT	INTERMEDIATE
INV	INVERT
JCT	JUNCTION
L	LENGTH OF CURVE
LB	LEACH BASIN
LONG	LONGITUDINAL
LP	LOW POINT
LP	LIGHT POLE
LSA	LANDSCAPING AREA
LT	LEFT
MAX	MAXIMUM
MB	MAILBOX
MG	MAGNETIC
MH	MANHOLE

FALL RIVER
ROUTE 79

STATE	FED. AID PROJ. NO.	SHEET NO.	TOTAL SHEETS
MA	NHP(IM)/TAP/HIP(BR)/STP-003S(191)	3	1094
PROJECT FILE NO.	608049		

LEGEND & ABBREVIATIONS

ABBREVIATIONS (cont.)

GENERAL


MHB	MASSACHUSETTS HIGHWAY BOUND
MIN	MINIMUM
MTD	MOUNTED
N/F	NOW OR FORMERLY
NB	NORTHBOUND
NIC	NOT IN CONTRACT
NO.	NUMBER
NTS	NOT TO SCALE
OHW	OVERHEAD WIRE
PC	POINT OF CURVATURE
PCC	POINT OF COMPOUND CURVATURE
PCR	PEDESTRIAN CURB RAMP
P.G.L.	PROFILE GRADE LINE
PI	POINT OF INTERSECTION
POC	POINT ON CURVE
POT	POINT ON TANGENT
PRC	POINT OF REVERSE CURVATURE
PROJ	PROJECT
PROP	PROPOSED
PSB	PLANTABLE SOIL BORROW
PT	POINT OF TANGENCY
PVC	POINT OF VERTICAL CURVATURE
PVI	POINT OF VERTICAL INTERSECTION
PVT	POINT OF VERTICAL TANGENCY
PVMT	PAVEMENT
PWW	PAVED WATER WAY
R	RADIUS OF CURVATURE
R&D	REMOVE AND DISPOSE
RCP	REINFORCED CONCRETE PIPE
RD	ROAD
RDWY	ROADWAY
REHAB	REHABILITATE
REM	REMOVE
RET	RETAIN
RET WALL	RETAINING WALL
RMD	REMODEL
ROW	RIGHT OF WAY
RR	RAILROAD
R&R	REMOVE AND RESET
R&S	REMOVE AND STACK
RT	RIGHT
S	SEWER LINE
SB	SOUTH BOUND
SB	STONE BOUND
SBE	SLOPED BERM EDGING
SC	SURFACE COURSE
SGE	SLOPED GRANITE EDGING
SHLD	SHOULDER
SMH	SEWER MANHOLE
SSD	STOPPING SIGHT DISTANCE
ST	STREET
STA	STATION
STL	STEEL
SHLO	STATE HIGHWAY LAYOUT LINE
SUP	SHARED USE PATH
SW	SIDEWALK
T	TANGENT DISTANCE OF CURVE/TRUCK %
TAN	TANGENT
TEL	TELECOMMUNICATIONS
TEMP	TEMPORARY
TC	TOP OF CURB
TOS	TOP OF SLOPE
TRNV	TRANSVERSE
TYP	TYPICAL
UP	UTILITY POLE
VAR	VARIES
VERT	VERTICAL
VC	VERTICAL CURVE
VCP	VITRIFIED CLAY PIPE
VGC	VERTICAL GRANITE CURB
VIF	VERIFY IN FIELD
VMB	VETERANS' MEMORIAL BRIDGE
W	WATER PIPE
WCR	WHEEL CHAIR RAMP
WG	WATER GATE
WIP	WROUGHT IRON PIPE
WM	WATER METER/WATER MAIN
X-SECT	CROSS SECTION


608049_HDLEGEND&ABBREVIATIONS).DWG Plotted on 30-Nov-2023 10:24 AM

FALL RIVER
ROUTE 79

STATE	FED. AID PROJ. NO.	SHEET NO.	TOTAL SHEETS
MA	NHPI(IM)/TAP/HIP(BR)/STP-003S(191)	732	1094
PROJECT FILE NO.	608049		

KEY PLAN
SHEET 1

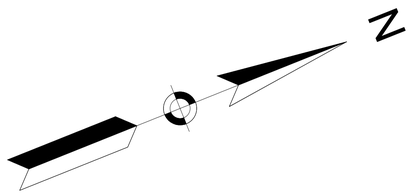

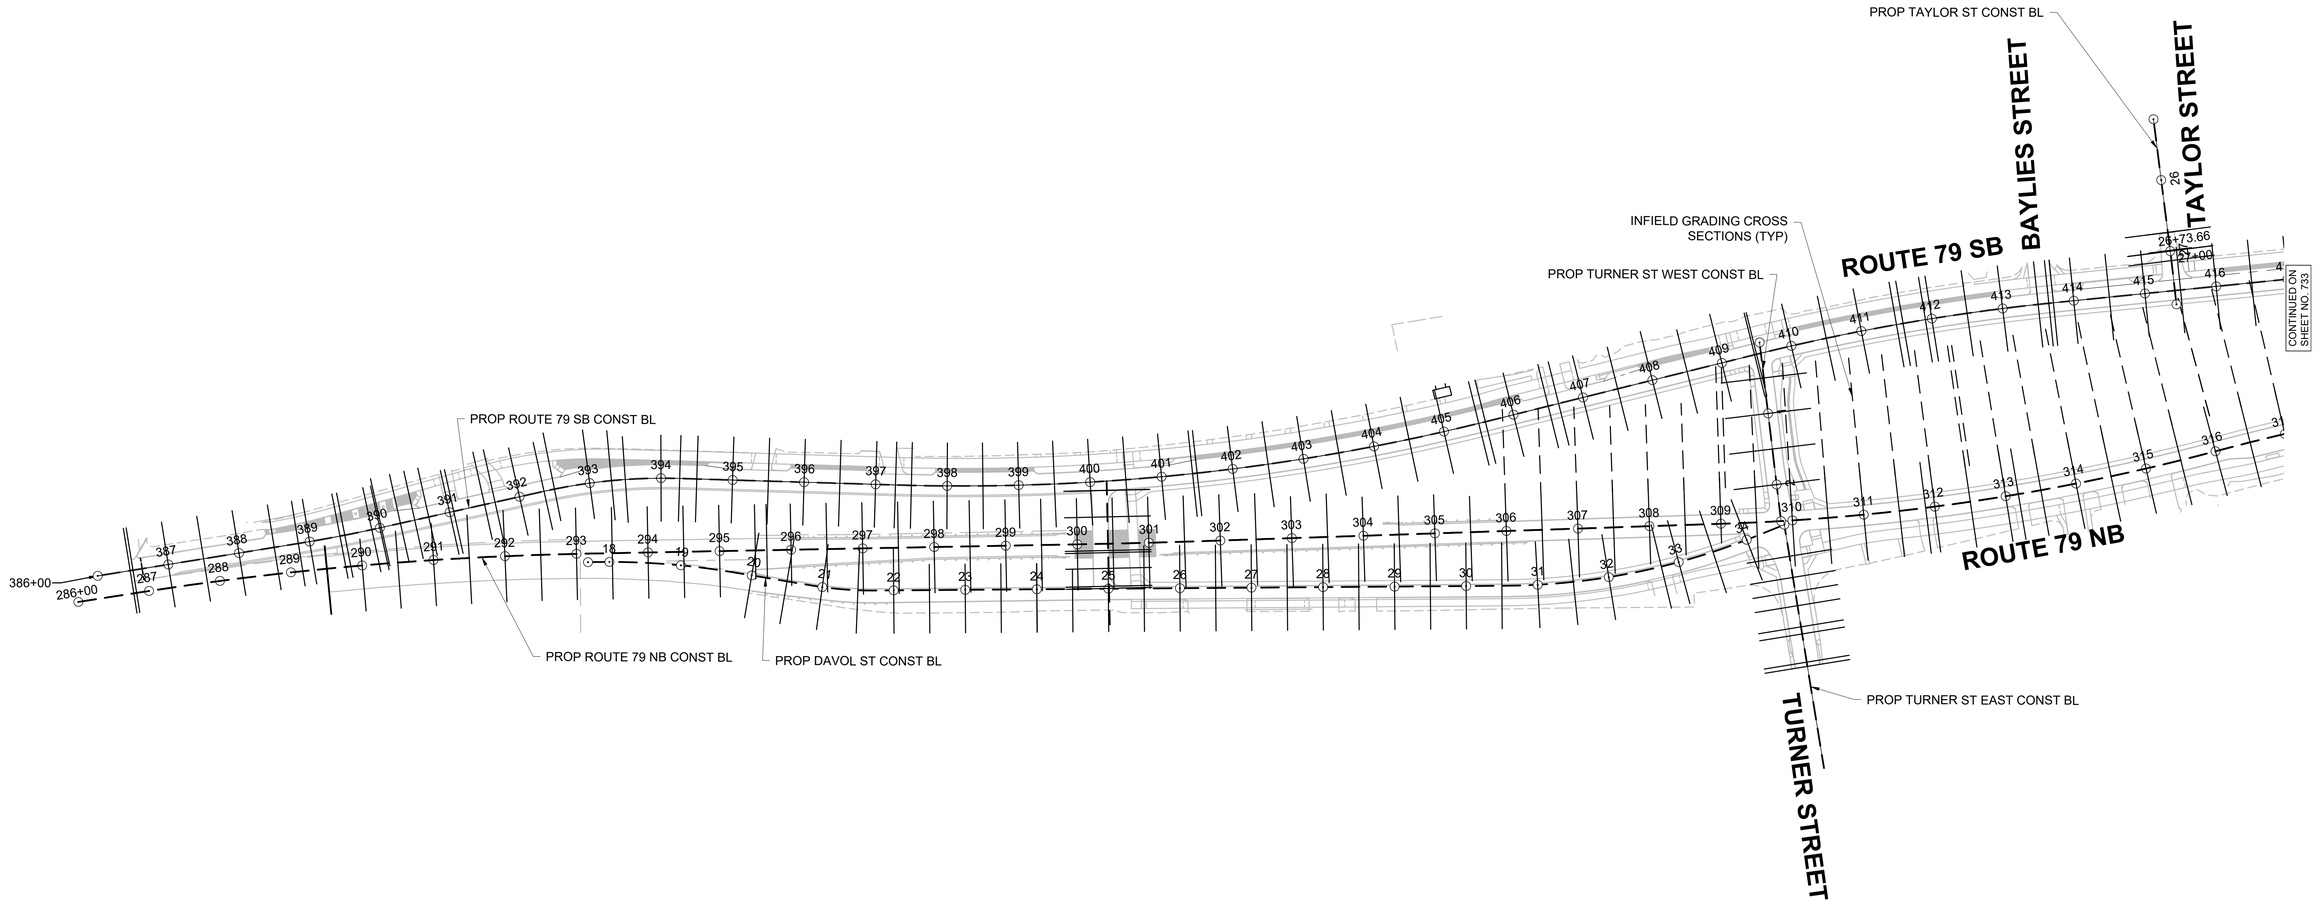

REV.	DATE	DESCRIPTION
0	01/19/2024	ISSUED FOR CONSTRUCTION

USE ONLY PRINTS OF LATEST DATE - REVISION LOG MAINTAINED ON SHAREPOINT

0 100 200 300 400
SCALE: 1" = 100'

608049_HDXSECTION KEY PLAN).DWG Plotted on 4-Oct-2023 2:52 PM

FALL RIVER
ROUTE 79

STATE	FED. AID PROJ. NO.	SHEET NO.	TOTAL SHEETS
MA	NHP(IM)/TAP/HIP(BR)/STP-003S(191)	733	1094
PROJECT FILE NO.	608049		

KEY PLAN
SHEET 2

608049_HDXSECTION KEY PLAN).DWG Plotted on 4-Oct-2023 2:52 PM




REV.	DATE	DESCRIPTION
0	01/19/2024	ISSUED FOR CONSTRUCTION

USE ONLY PRINTS OF LATEST DATE - REVISION LOG MAINTAINED ON SHAREPOINT

FALL RIVER
ROUTE 79

STATE	FED. AID PROJ. NO.	SHEET NO.	TOTAL SHEETS
MA	NHP(IM)/TAP/HIP(BR)/STP-003S(191)	734	1094
PROJECT FILE NO.	608049		

KEY PLAN
SHEET 3

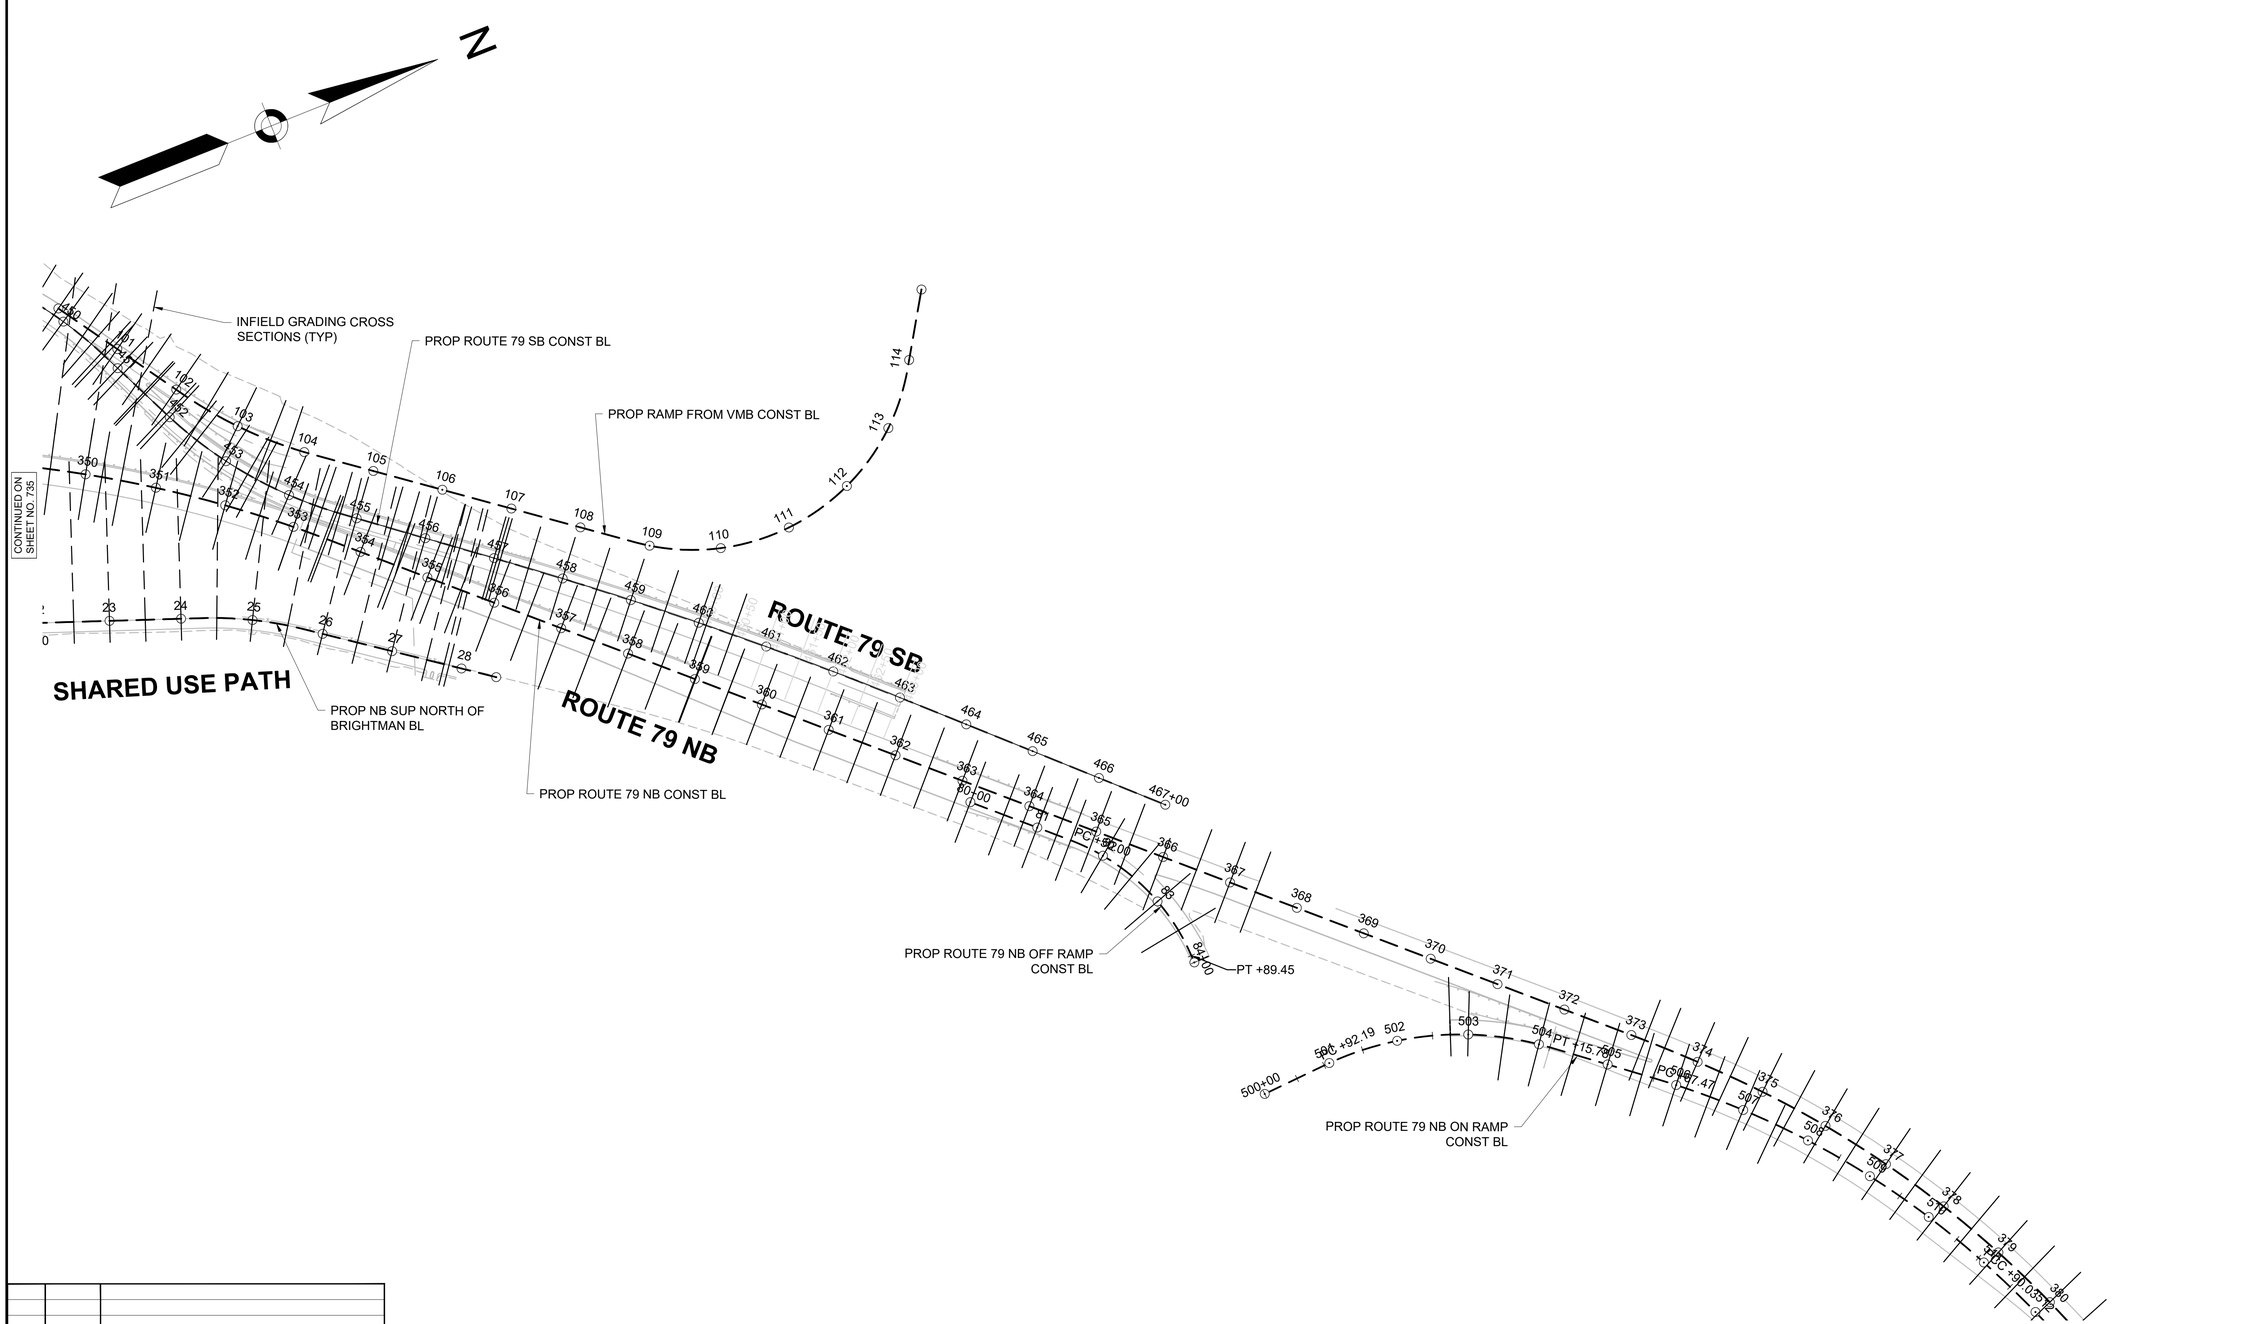

REV.	DATE	DESCRIPTION
0	01/19/2024	ISSUED FOR CONSTRUCTION


USE ONLY PRINTS OF LATEST DATE - REVISION LOG MAINTAINED ON SHAREPOINT

608049_HDXSECTION KEY PLAN).DWG Plotted on 4-Oct-2023 2:52 PM

FALL RIVER
ROUTE 79

STATE	FED. AID PROJ. NO.	SHEET NO.	TOTAL SHEETS
MA	NHP(IM)/TAP/HIP(BR)STP-003S(191)	735	1094
PROJECT FILE NO.	608049		

ROUTE 79 NB
CROSS SECTION - 1

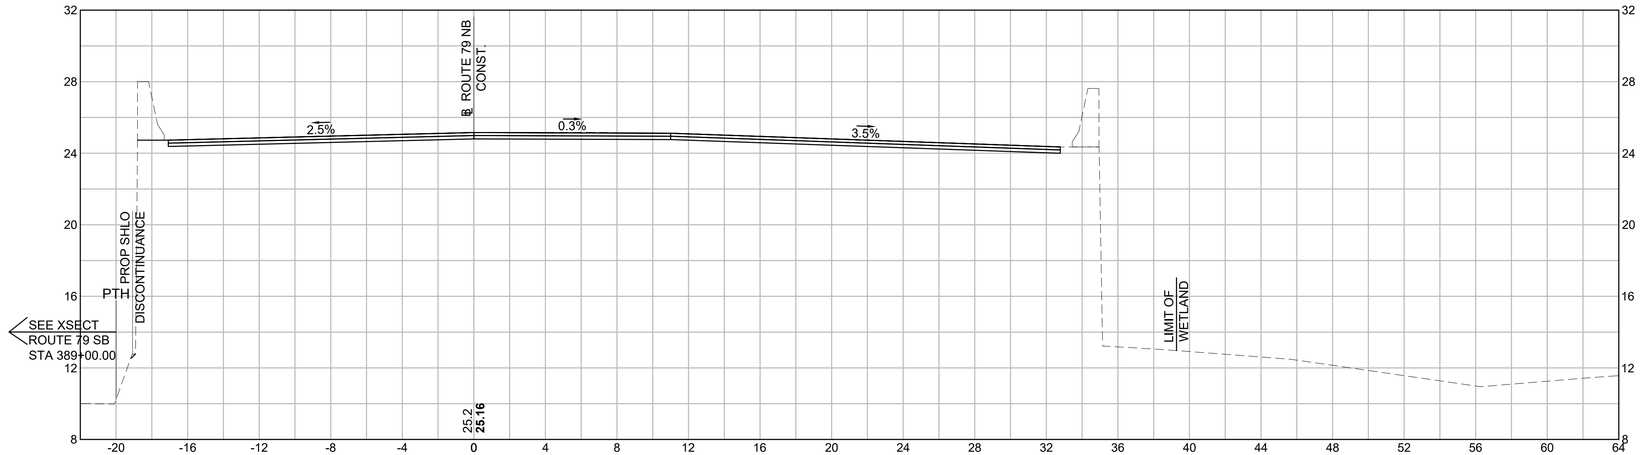

289+50 (AHEAD)

0	01/19/2024	ISSUED FOR CONSTRUCTION
REV.	DATE	DESCRIPTION
USE ONLY PRINTS OF LATEST DATE - REVISION LOG MAINTAINED ON SHAREPOINT		

HOR. SCALE IN FEET
4 0 4 8
4 0 4 8
VER. SCALE IN FEET

608049_HD\ROUTE 79 NB SECTIONS 1).DWG Plotted on 4-Dec-2023 10:58 AM

FALL RIVER
ROUTE 79

STATE	FED. AID PROJ. NO.	SHEET NO.	TOTAL SHEETS
MA	NHP(IM)/TAP/HIP(BR)/STP-003S(191)	736	1094
	PROJECT FILE NO. 608049		

ROUTE 79 NB
CROSS SECTION - 2


REV.	DATE	DESCRIPTION
0	01/19/2024	ISSUED FOR CONSTRUCTION

USE ONLY PRINTS OF LATEST DATE - REVISION LOG MAINTAINED ON SHAREPOINT

608049_HD\ROUTE 79 NB SECTIONS 1).DWG Plotted on 4-Dec-2023 10:59 AM



290+50

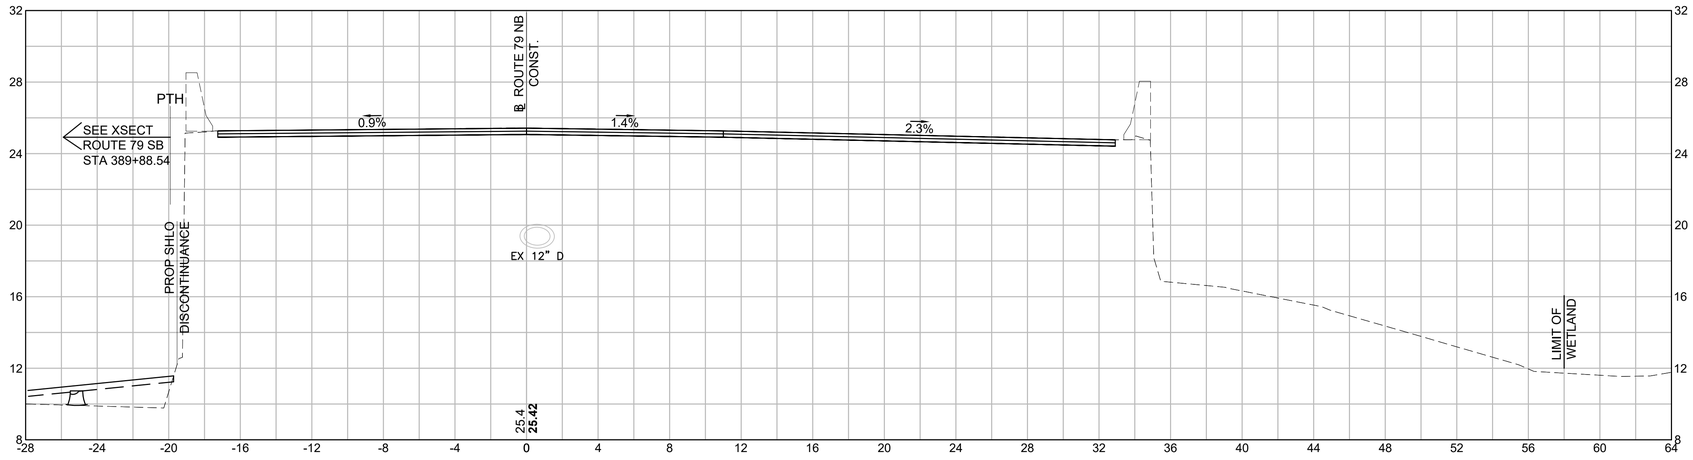

290+00


HOR. SCALE IN FEET
4 0 4 8
VER. SCALE IN FEET
4 0 4 8

0	01/19/2024	ISSUED FOR CONSTRUCTION
REV.	DATE	DESCRIPTION
USE ONLY PRINTS OF LATEST DATE - REVISION LOG MAINTAINED ON SHAREPOINT		

FALL RIVER
ROUTE 79

STATE	FED. AID PROJ. NO.	SHEET NO.	TOTAL SHEETS
MA	NHP(IM)/TAP/HP(BR)/STP-003S(191)	737	1094
PROJECT FILE NO.	608049		

ROUTE 79 NB
CROSS SECTION - 3

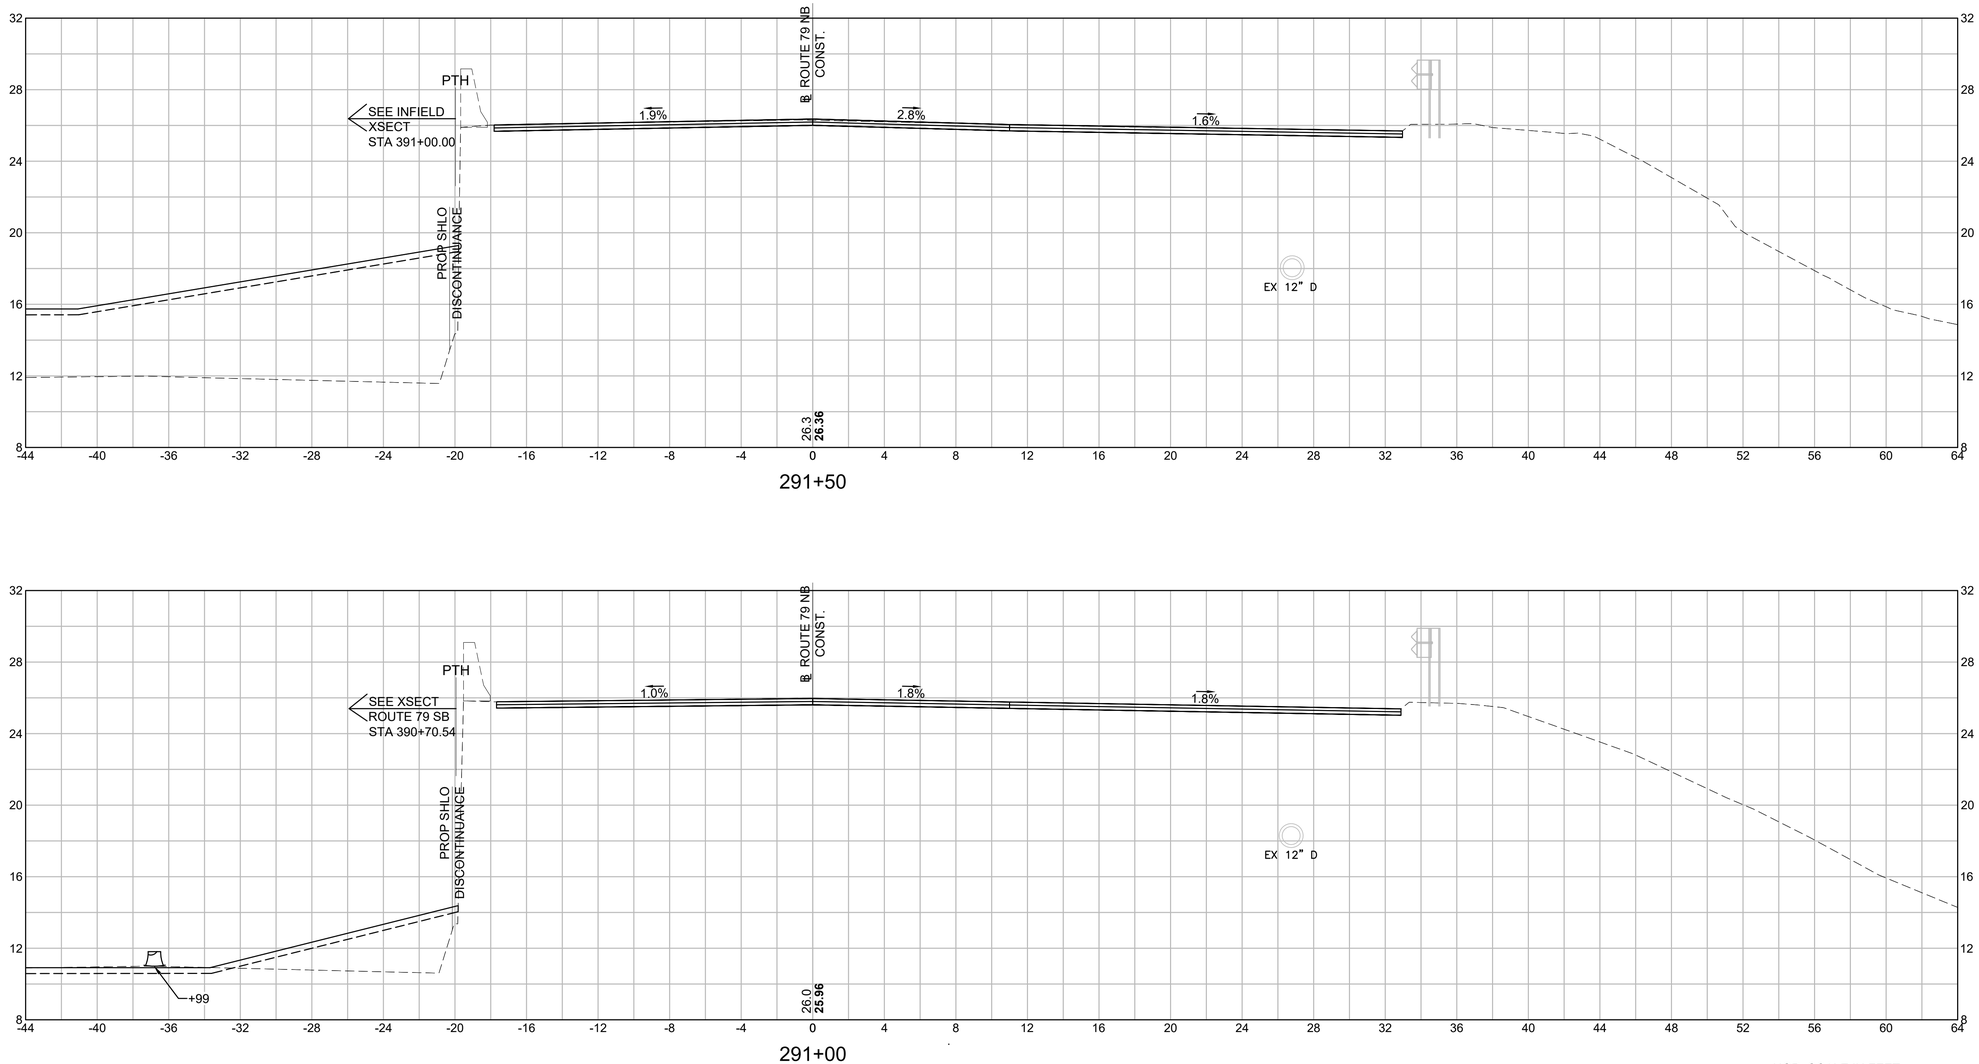


HOR. SCALE IN FEET
4 0 4 8
4 0 4 8
VER. SCALE IN FEET

608049_HD\ROUTE 79 NB SECTIONS 1).DWG Plotted on 4-Dec-2023 10:59 AM


FALL RIVER
ROUTE 79

STATE	FED. AID PROJ. NO.	SHEET NO.	TOTAL SHEETS
MA	NHP(IM)/TAP/HIP(BR)/STP-003S(191)	738	1094
	PROJECT FILE NO. 608049		


ROUTE 79 NB
CROSS SECTION - 4

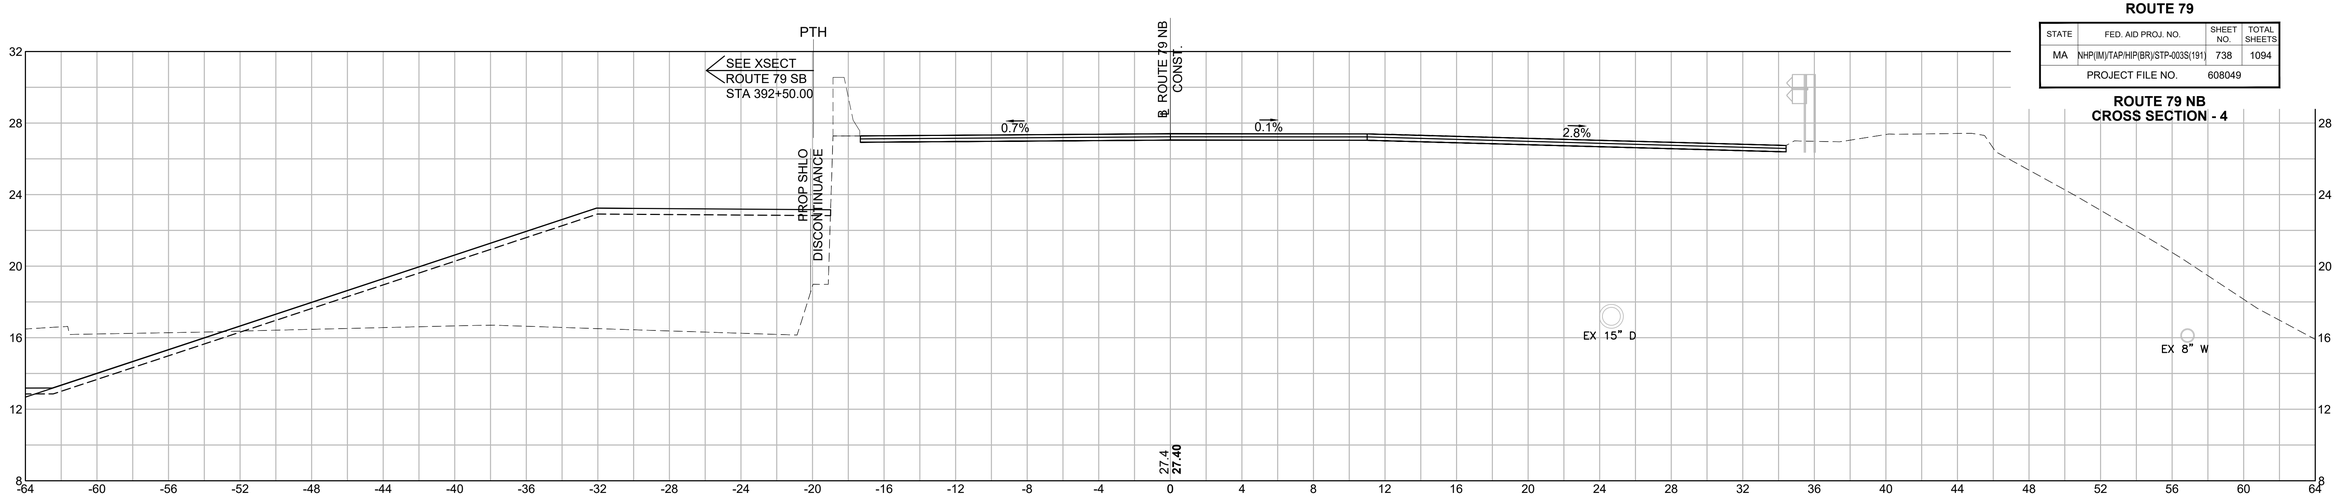

293+00

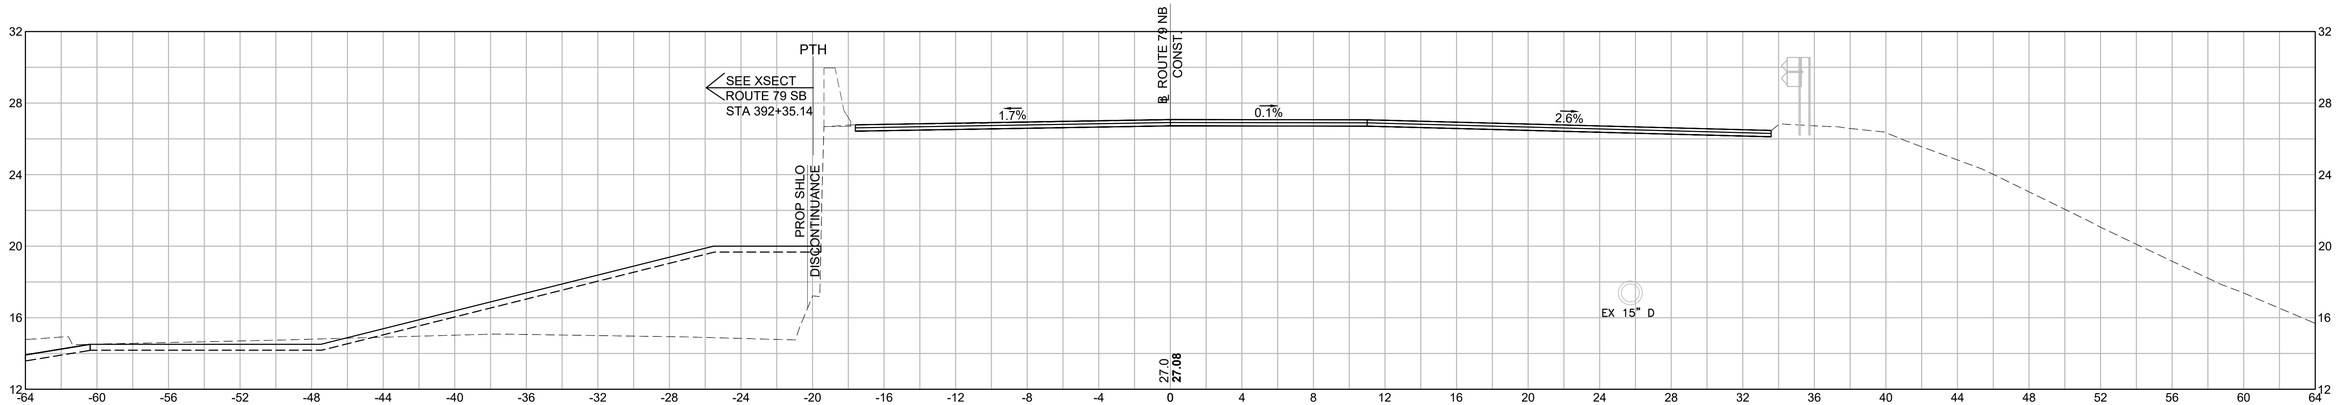

292+50

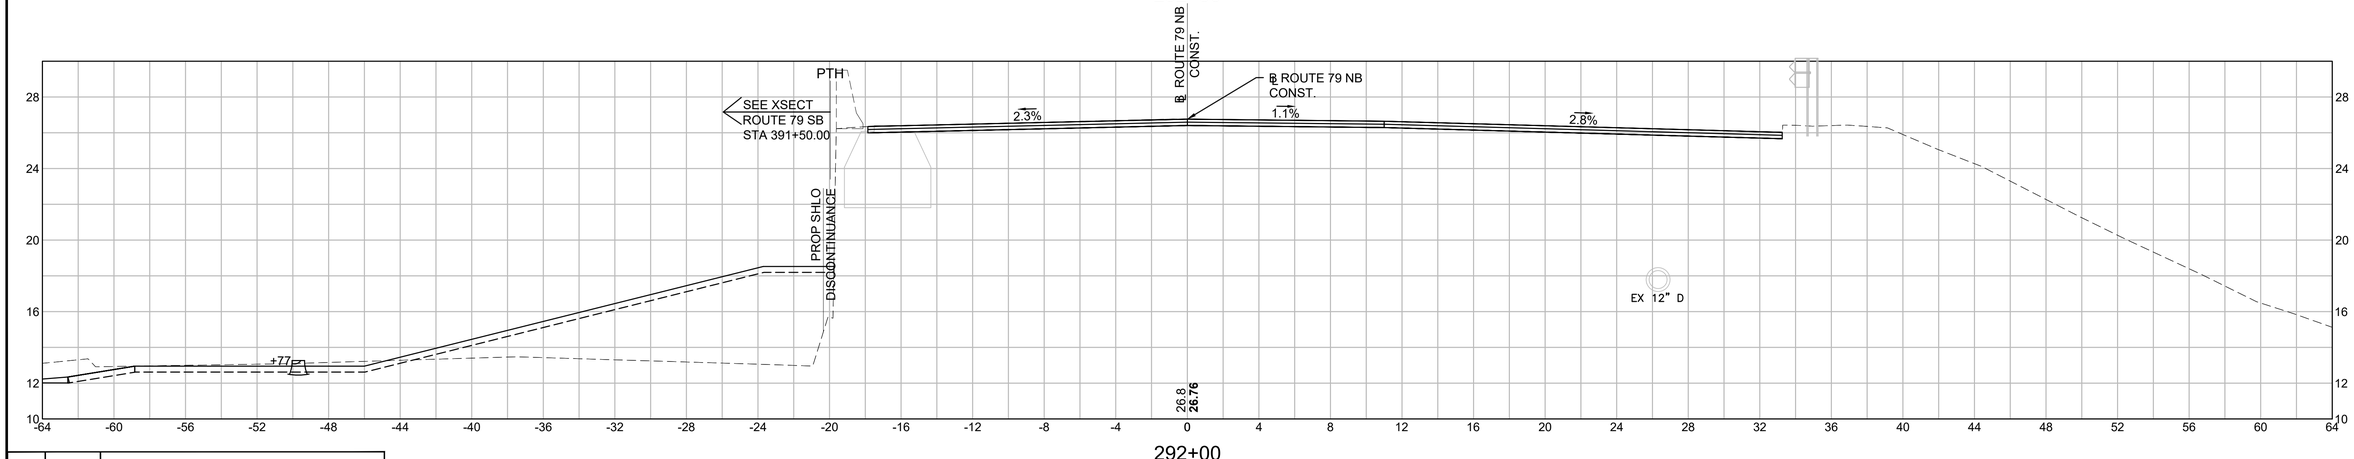

292+00

REV.	DATE	DESCRIPTION
0	01/19/2024	ISSUED FOR CONSTRUCTION

USE ONLY PRINTS OF LATEST DATE - REVISION LOG MAINTAINED ON SHAREPOINT

HOR. SCALE IN FEET
4 0 4 8
4 0 4 8
VER. SCALE IN FEET

608049_HD\ROUTE 79 NB SECTIONS 1).DWG Plotted on 4-Dec-2023 11:00 AM


REV.	DATE	DESCRIPTION
0	01/19/2024	ISSUED FOR CONSTRUCTION

USE ONLY PRINTS OF LATEST DATE - REVISION LOG MAINTAINED ON SHAREPOINT

FALL RIVER
ROUTE 79

STATE	FED. AID PROJ. NO.	SHEET NO.	TOTAL SHEETS
MA	NHP(IM)/TAP/HIP(BR)/STP-003S(191)	739	1094
	PROJECT FILE NO. 608049		

ROUTE 79 NB
CROSS SECTION - 5

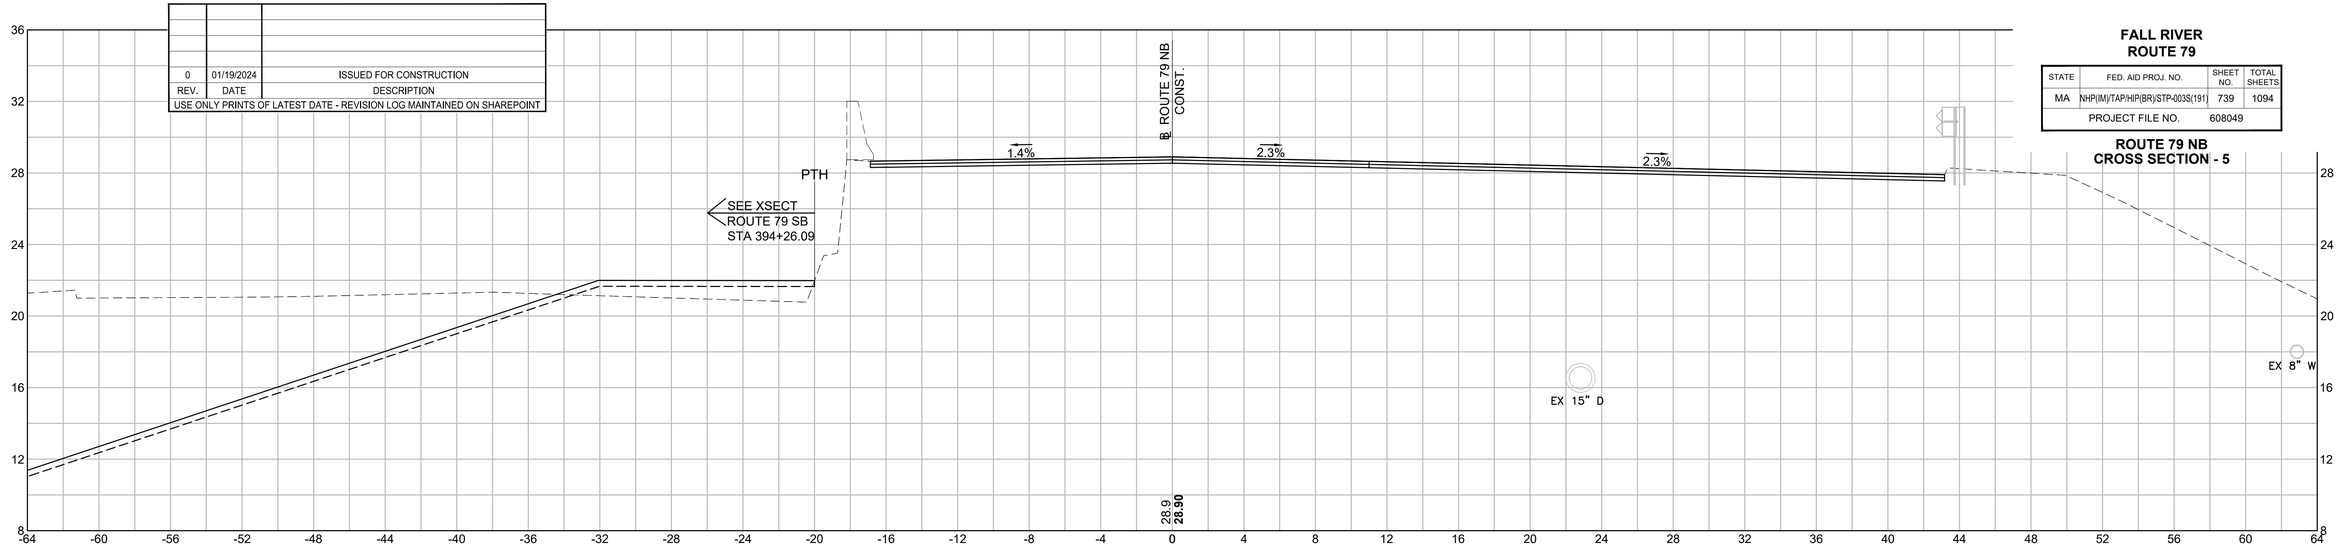

HOR. SCALE IN FEET
4 0 4 8
VER. SCALE IN FEET
4 0 4 8

608049_HD\ROUTE 79 NB SECTIONS 1).DWG Plotted on 4-Dec-2023 11:00 AM


FALL RIVER
ROUTE 79

STATE	FED. AID PROJ. NO.	SHEET NO.	TOTAL SHEETS
MA	NHP(IM)/TAP/HIP(BR)/STP-003S(191)	740	1094
	PROJECT FILE NO. 608049		


ROUTE 79 NB
CROSS SECTION - 6



295+50 (AHEAD)

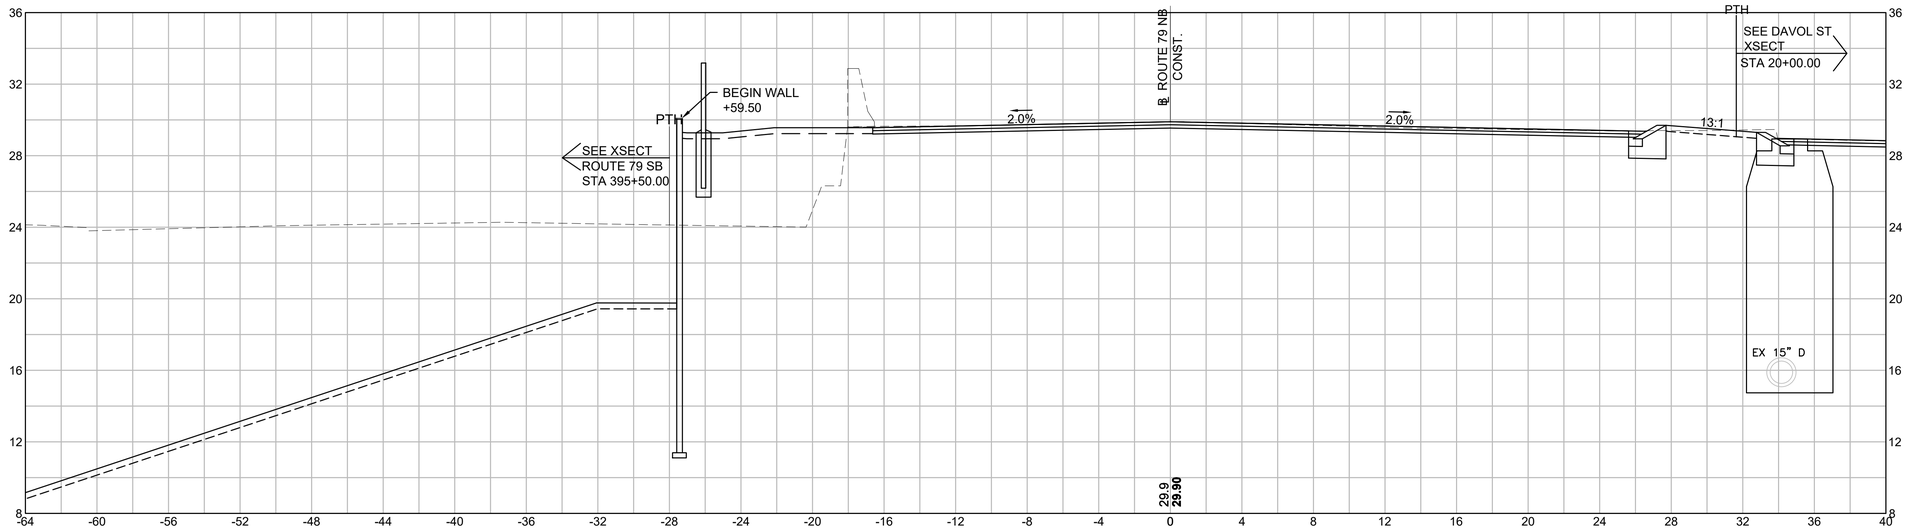

295+50 (BACK)

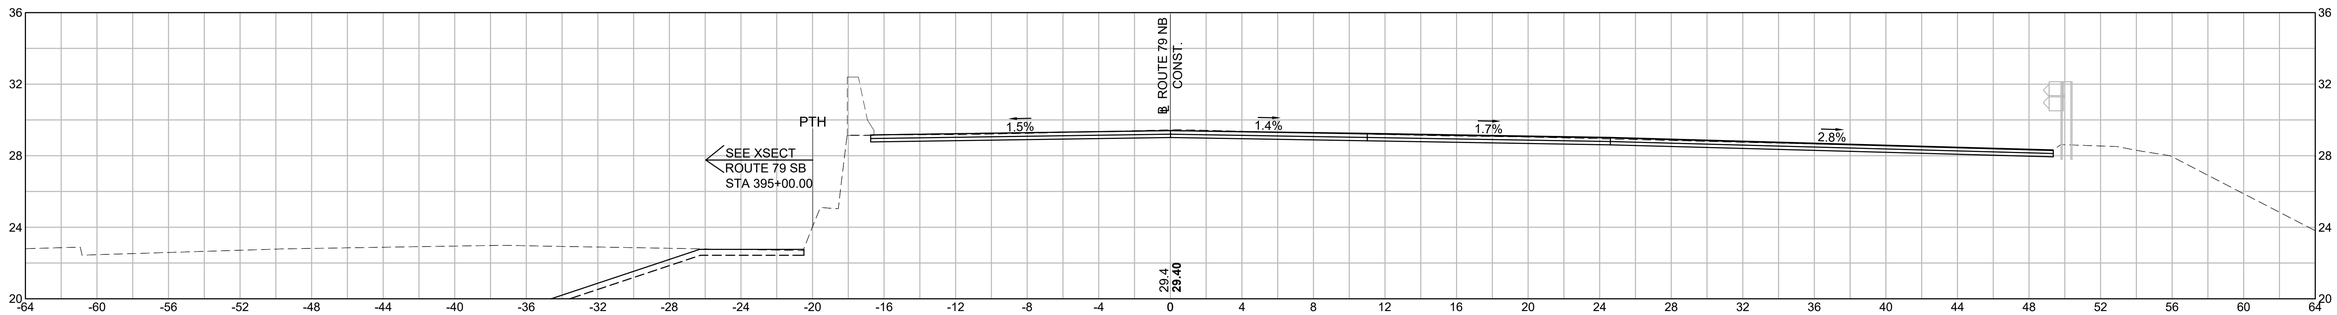

295+00

HOR. SCALE IN FEET
4 0 4 8
VER. SCALE IN FEET
4 0 4 8

REV.	DATE	DESCRIPTION
0	01/19/2024	ISSUED FOR CONSTRUCTION

USE ONLY PRINTS OF LATEST DATE - REVISION LOG MAINTAINED ON SHAREPOINT

608049_HD\(ROUTE 79 NB SECTIONS 1).DWG Plotted on 4-Dec-2023 11:01 AM


FALL RIVER
ROUTE 79

STATE	FED. AID PROJ. NO.	SHEET NO.	TOTAL SHEETS
MA	NHP(IM)/TAP/HIP(BR)/STP-003S(191)	741	1094
	PROJECT FILE NO. 608049		


ROUTE 79 NB
CROSS SECTION - 7

REV.	DATE	DESCRIPTION
0	01/19/2024	ISSUED FOR CONSTRUCTION

USE ONLY PRINTS OF LATEST DATE - REVISION LOG MAINTAINED ON SHAREPOINT

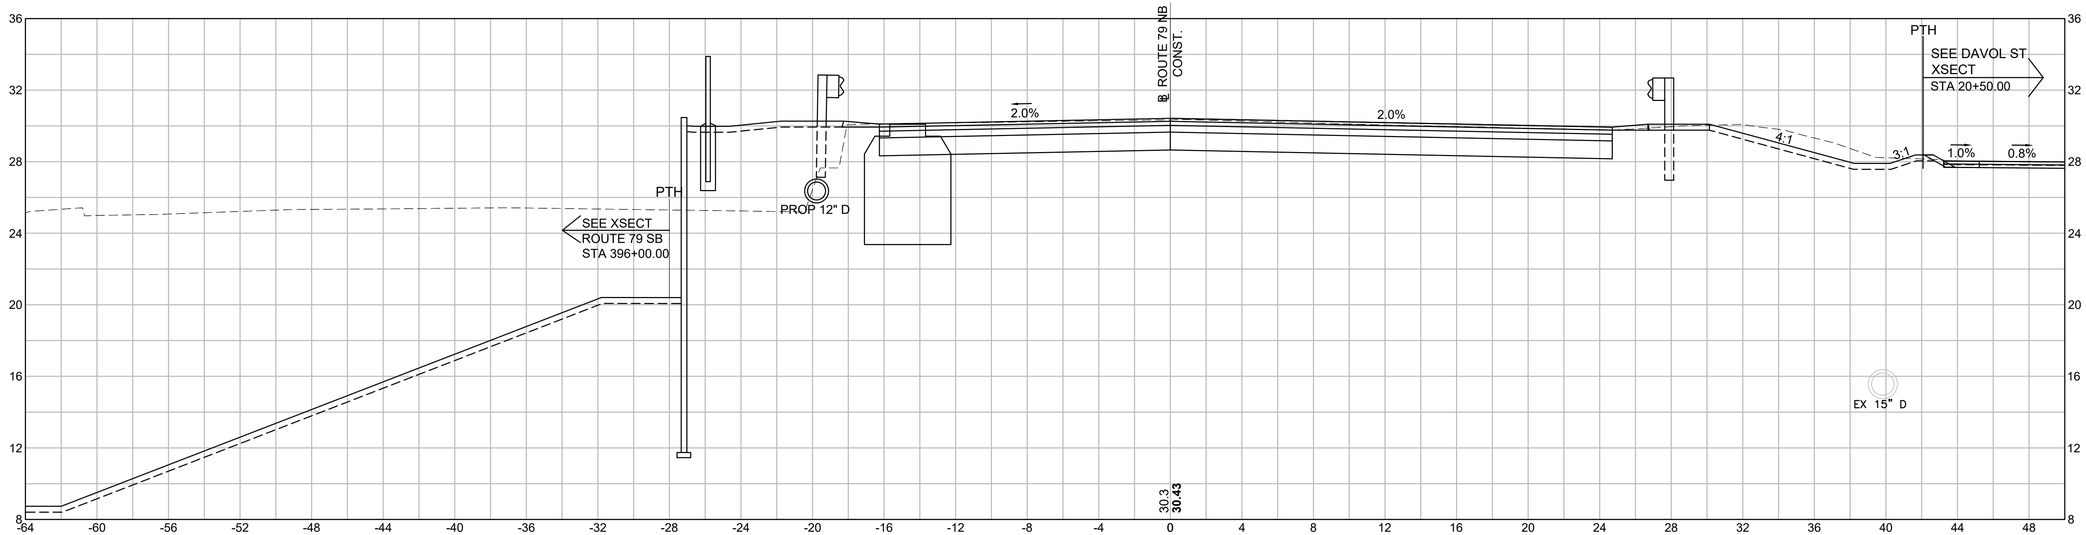

296+00

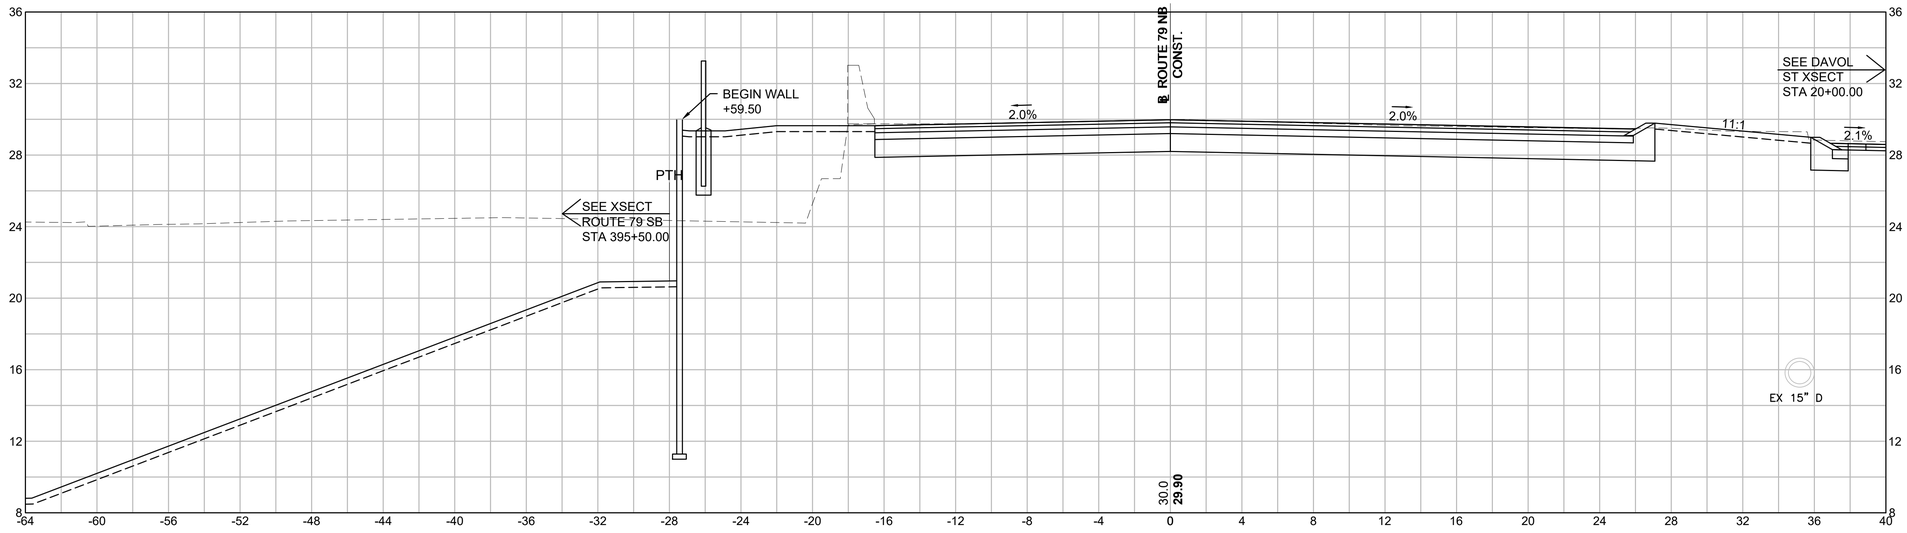

295+59

HOR. SCALE IN FEET
4 0 4 8
VER. SCALE IN FEET
4 0 4 8


608049_HD\ROUTE 79 NB SECTIONS 1).DWG Plotted on 4-Dec-2023 11:01 AM

0	01/19/2024	ISSUED FOR CONSTRUCTION
REV.	DATE	DESCRIPTION
USE ONLY PRINTS OF LATEST DATE - REVISION LOG MAINTAINED ON SHAREPOINT		

FALL RIVER
ROUTE 79

STATE	FED. AID PROJ. NO.	SHEET NO.	TOTAL SHEETS
MA	NHP(IM)/TAP/HIP(BR)/STP-003S(191)	742	1094
PROJECT FILE NO.	608049		

ROUTE 79 NB
CROSS SECTION - 8

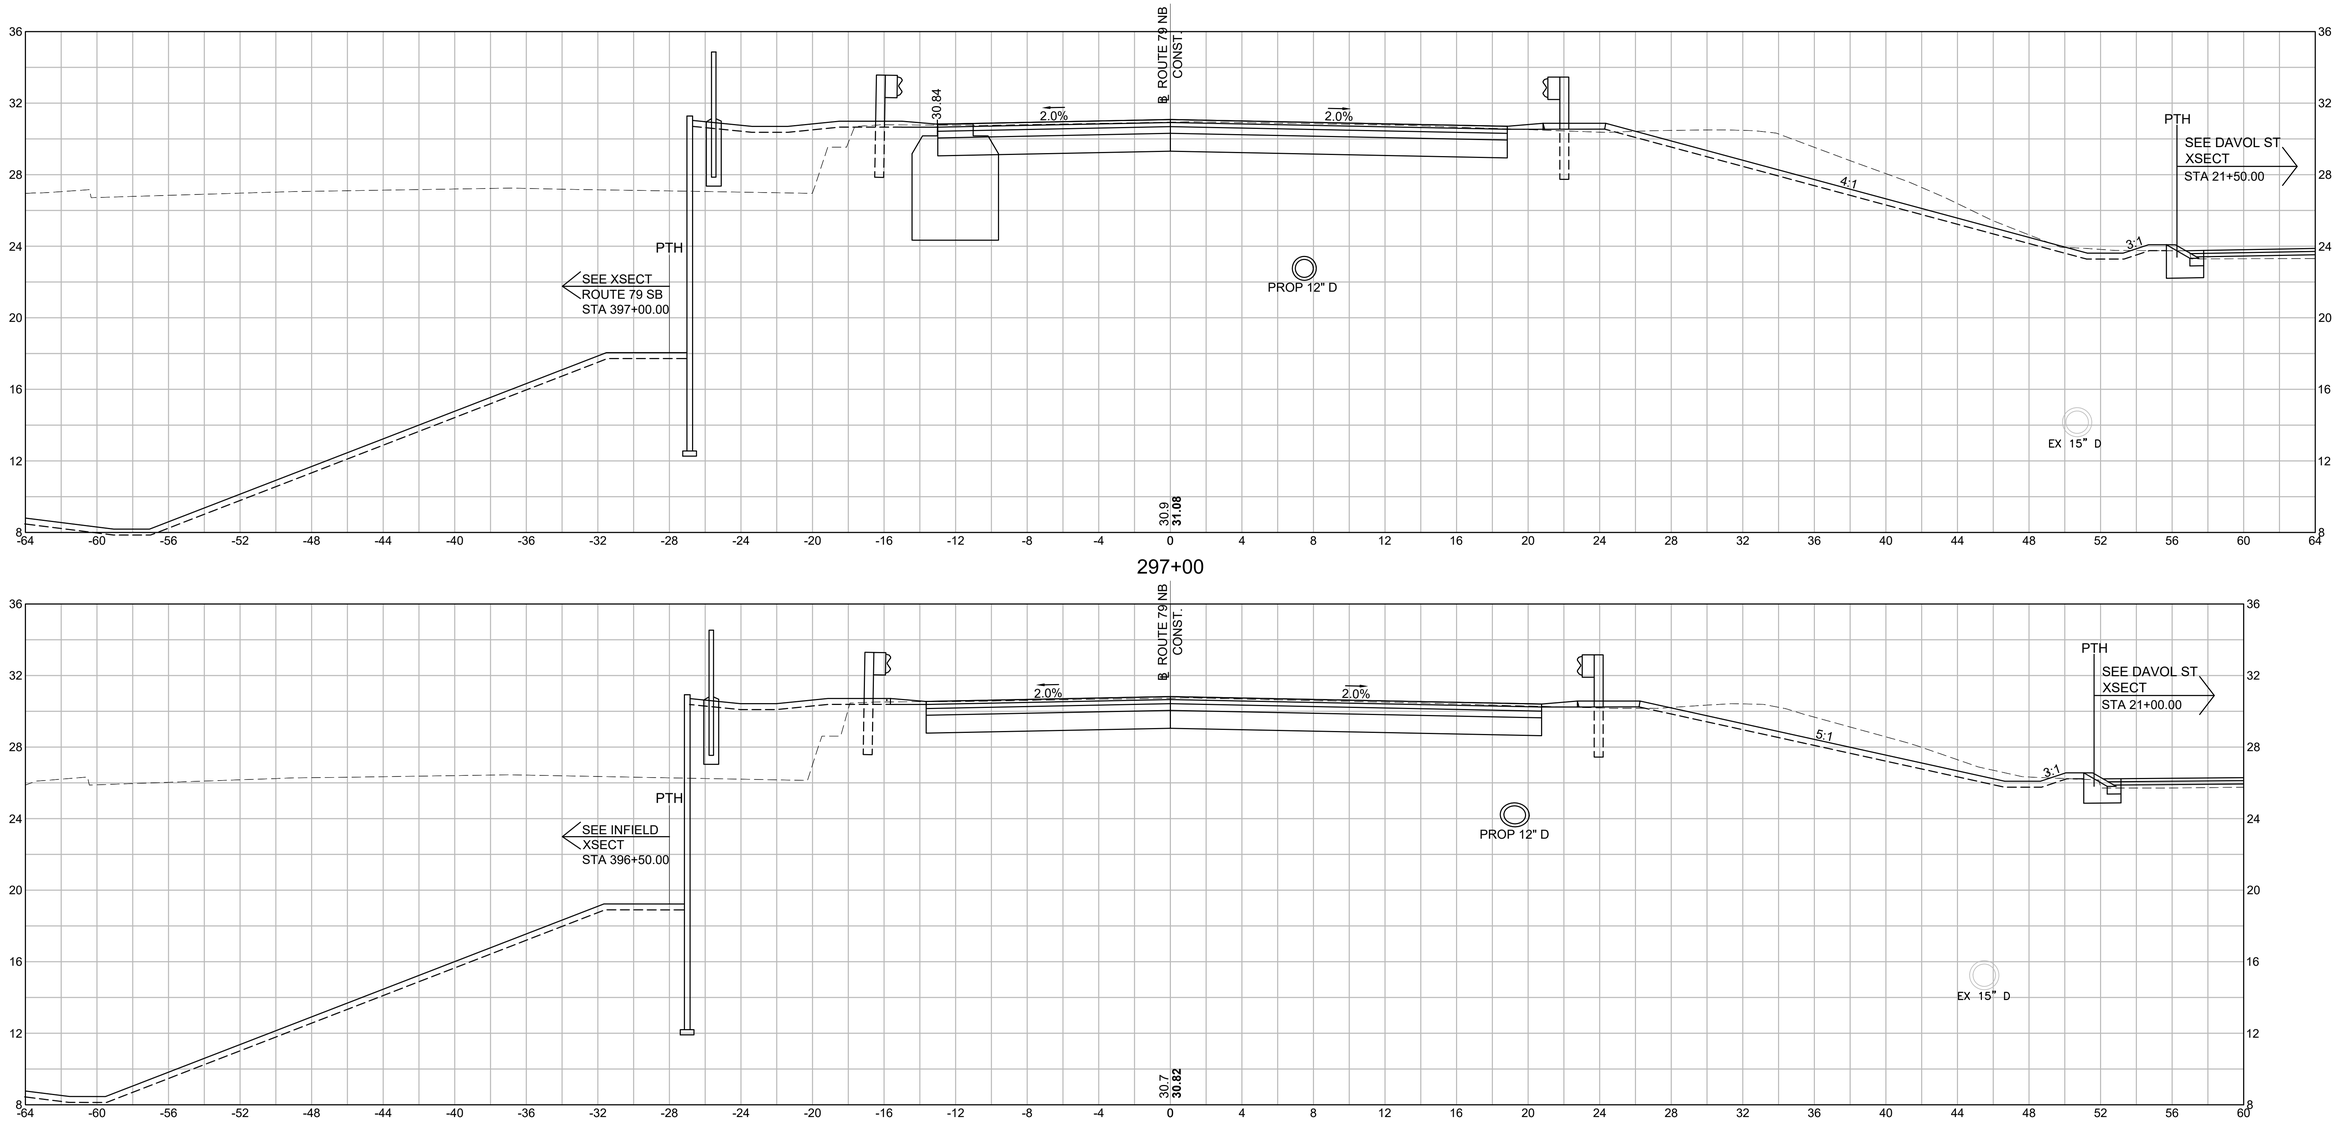

608049_HD\ROUTE 79 NB SECTIONS 1).DWG Plotted on 4-Dec-2023 11:02 AM


REV.	DATE	DESCRIPTION
0	01/19/2024	ISSUED FOR CONSTRUCTION

USE ONLY PRINTS OF LATEST DATE - REVISION LOG MAINTAINED ON SHAREPOINT


FALL RIVER
ROUTE 79

STATE	FED. AID PROJ. NO.	SHEET NO.	TOTAL SHEETS
MA	NHP(IM)/TAP/HIP(BR)/STP-003S(191)	743	1094
PROJECT FILE NO.	608049		

ROUTE 79 NB
CROSS SECTION - 9

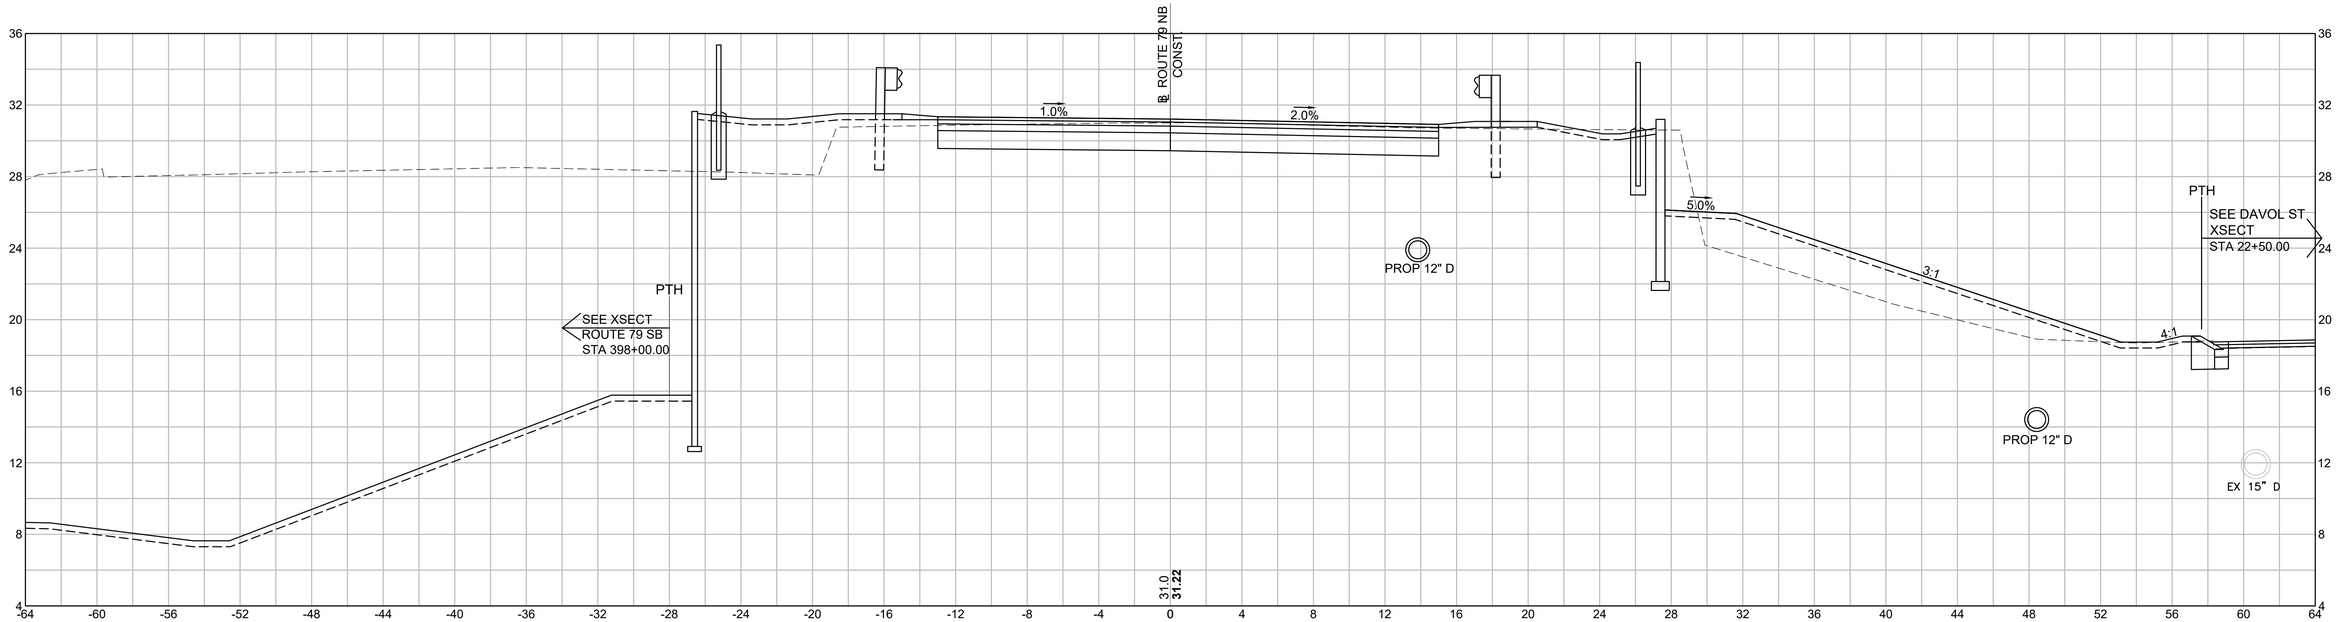

298+00

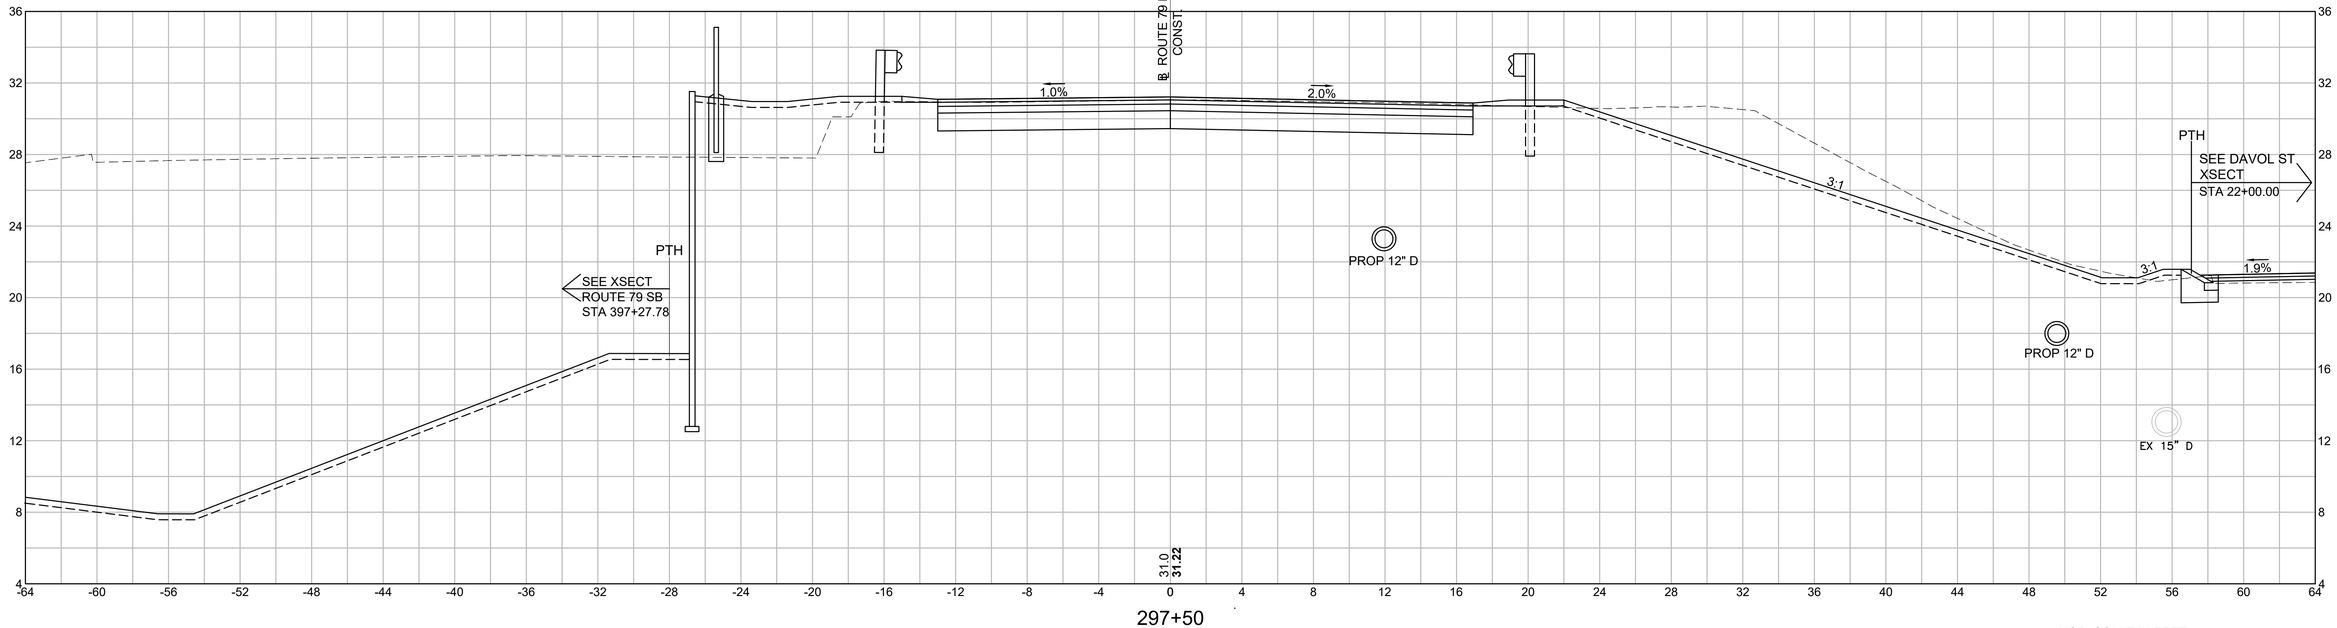

297+50

HOR. SCALE IN FEET
4 0 4 8
4 0 4 8
VER. SCALE IN FEET


608049_HD\ROUTE 79 NB SECTIONS 1).DWG Plotted on 4-Dec-2023 11:03 AM


0	01/19/2024	ISSUED FOR CONSTRUCTION
REV.	DATE	DESCRIPTION
USE ONLY PRINTS OF LATEST DATE - REVISION LOG MAINTAINED ON SHAREPOINT		

FALL RIVER
ROUTE 79

STATE	FED. AID PROJ. NO.	SHEET NO.	TOTAL SHEETS
MA	NHPI(IM)/TAP/HIP(BR)/STP-003S(191)	744	1094
PROJECT FILE NO.	608049		

ROUTE 79 NB
CROSS SECTION - 10

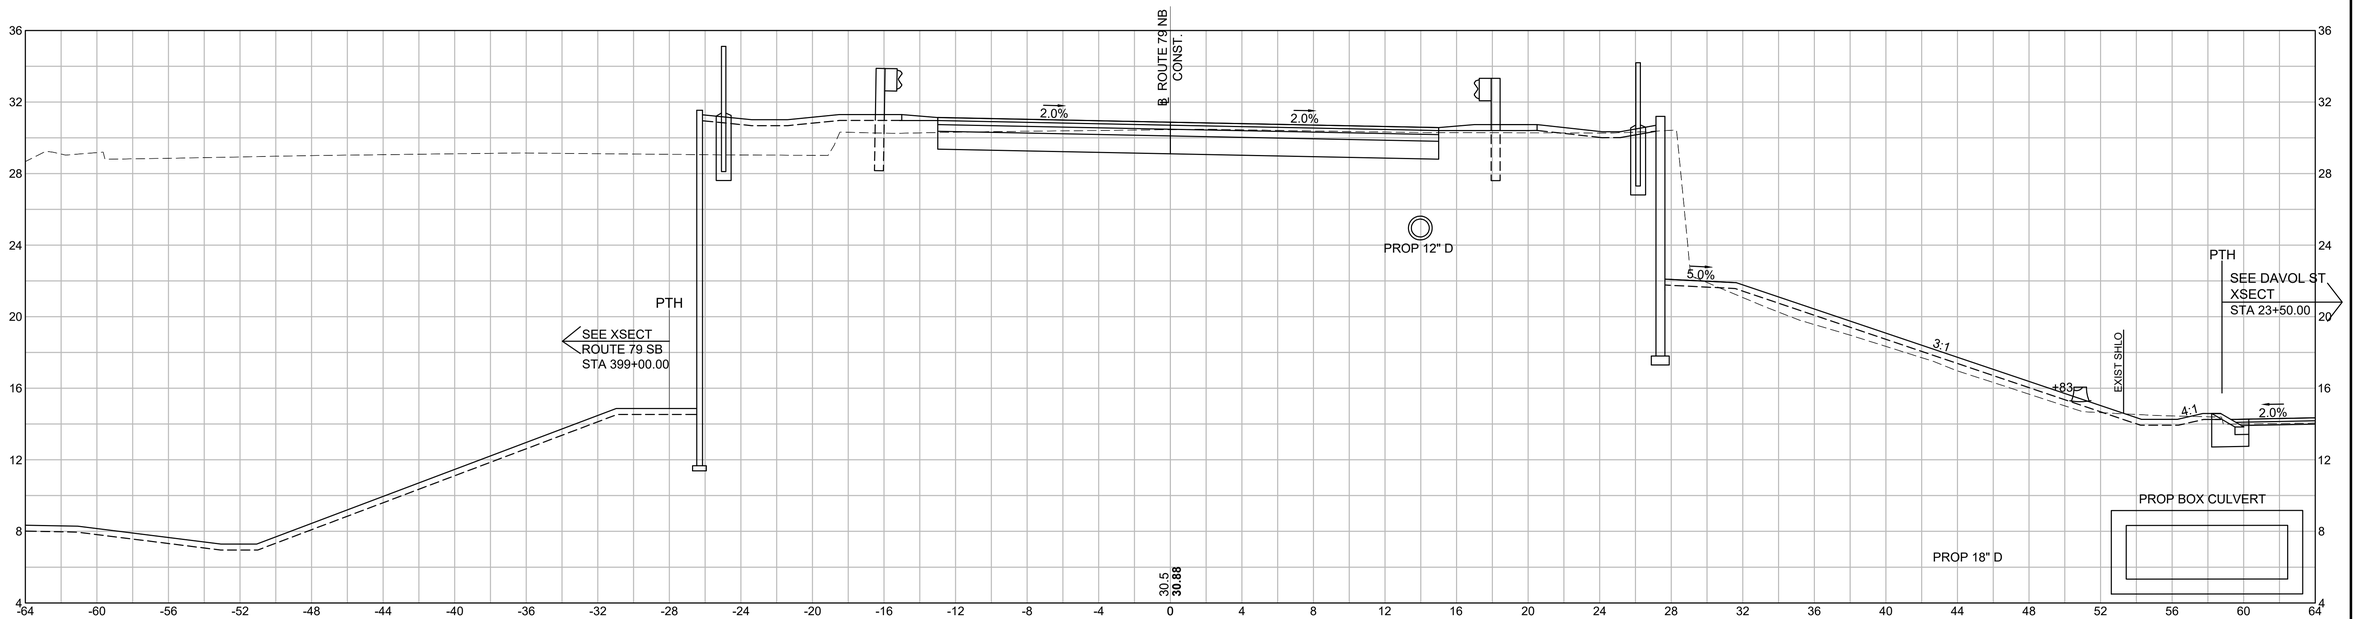

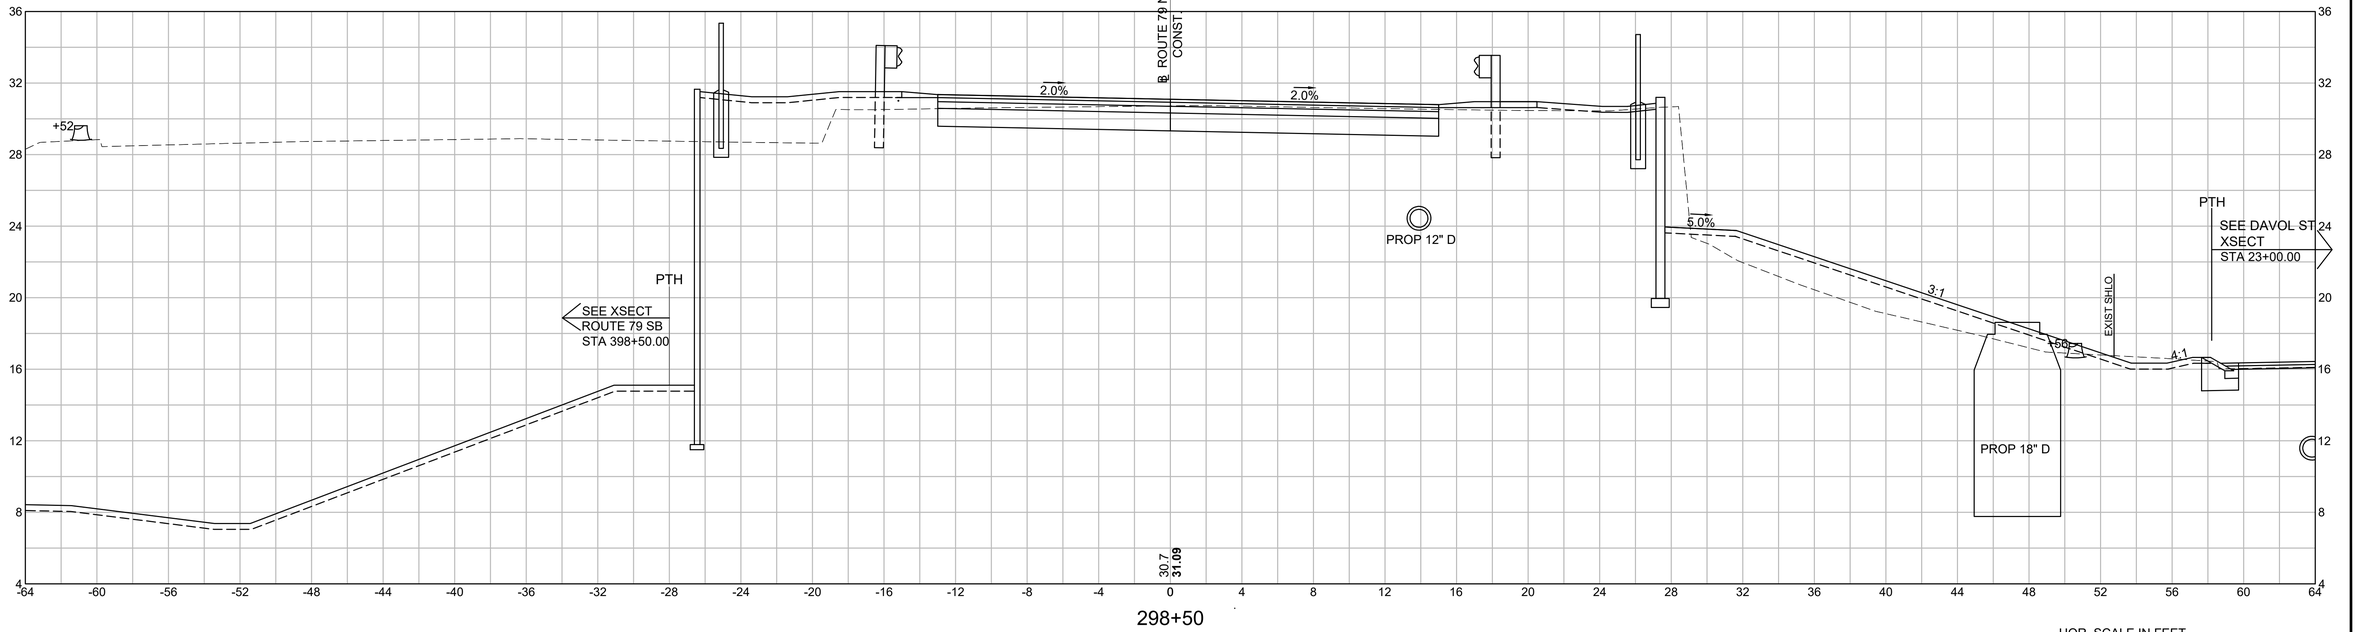

HOR. SCALE IN FEET
4 0 4 8
VER. SCALE IN FEET
4 0 4 8


608049_HD\ROUTE 79 NB SECTIONS 1).DWG Plotted on 17-Jan-2024 9:26 PM

0	01/19/2024	ISSUED FOR CONSTRUCTION
REV.	DATE	DESCRIPTION
USE ONLY PRINTS OF LATEST DATE - REVISION LOG MAINTAINED ON SHAREPOINT		

FALL RIVER
ROUTE 79

STATE	FED. AID PROJ. NO.	SHEET NO.	TOTAL SHEETS
MA	NHP(IM)/TAP/HIP(BR)/STP-003S(191)	745	1094
PROJECT FILE NO.	608049		

ROUTE 79 NB
CROSS SECTION - 11

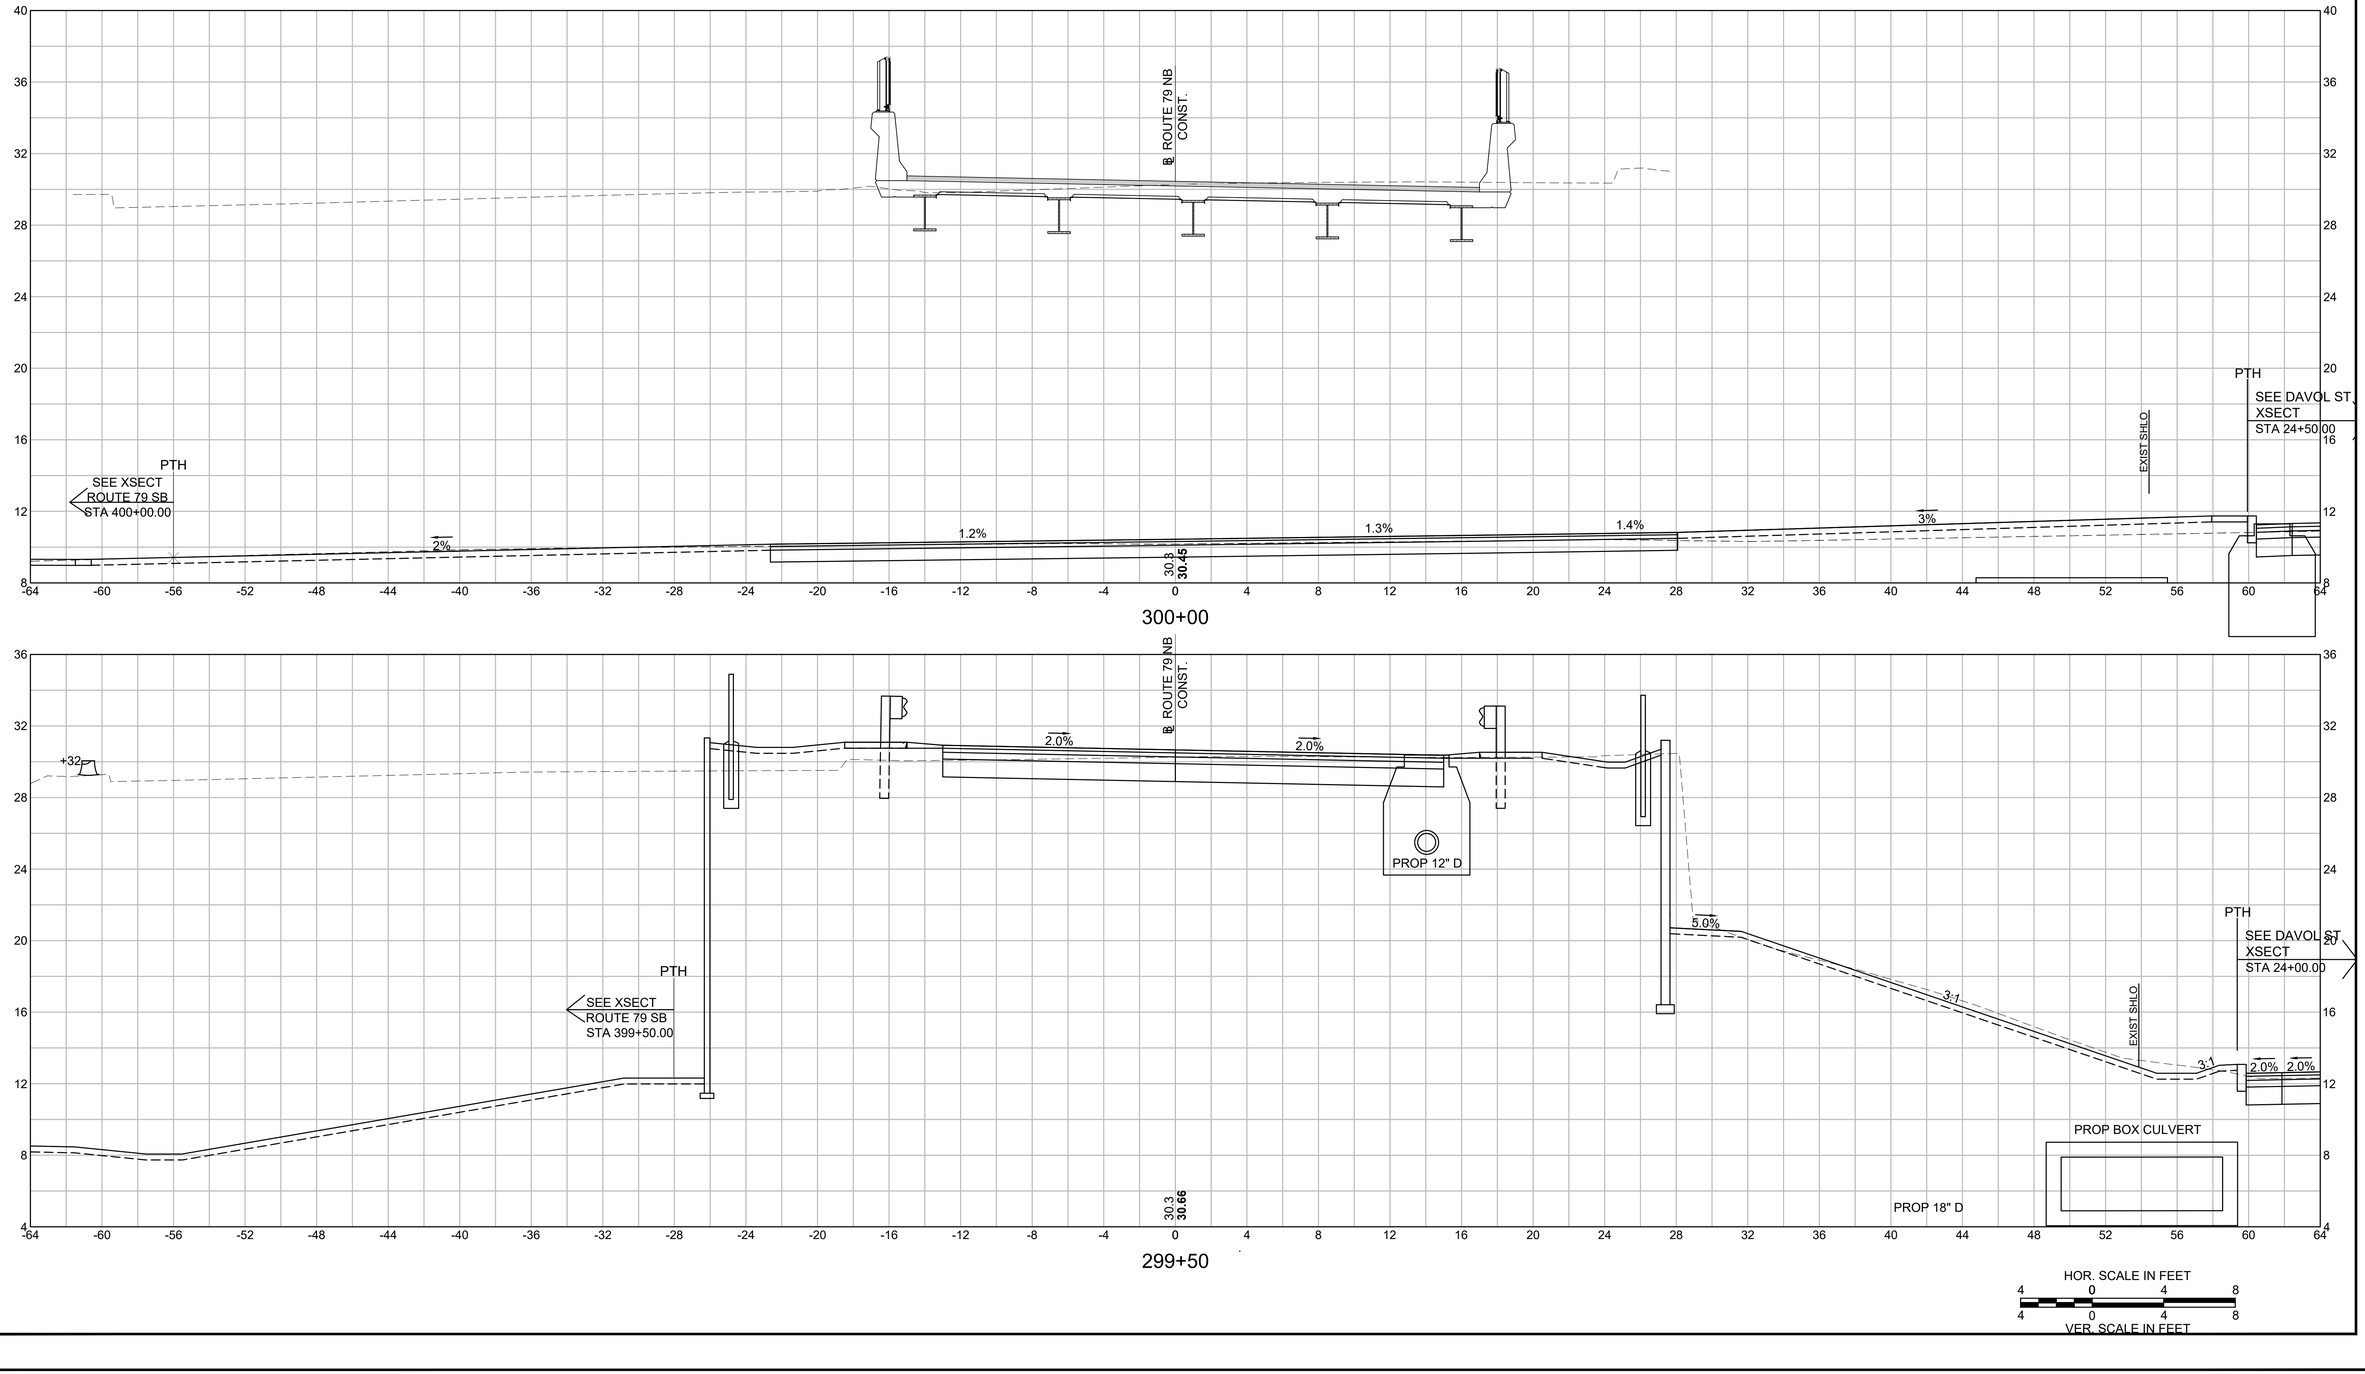


608049_HD\ROUTE 79 NB SECTIONS 1).DWG Plotted on 4-Dec-2023 11:04 AM


REV.	DATE	DESCRIPTION
0	01/19/2024	ISSUED FOR CONSTRUCTION
USE ONLY PRINTS OF LATEST DATE - REVISION LOG MAINTAINED ON SHAREPOINT		

FALL RIVER
ROUTE 79

STATE	FED. AID PROJ. NO.	SHEET NO.	TOTAL SHEETS
MA	NHP(IM)/TAP/HIP(BR)/STP-003S(191)	746	1094
PROJECT FILE NO. 608049			

ROUTE 79 NB CROSS SECTION - 12

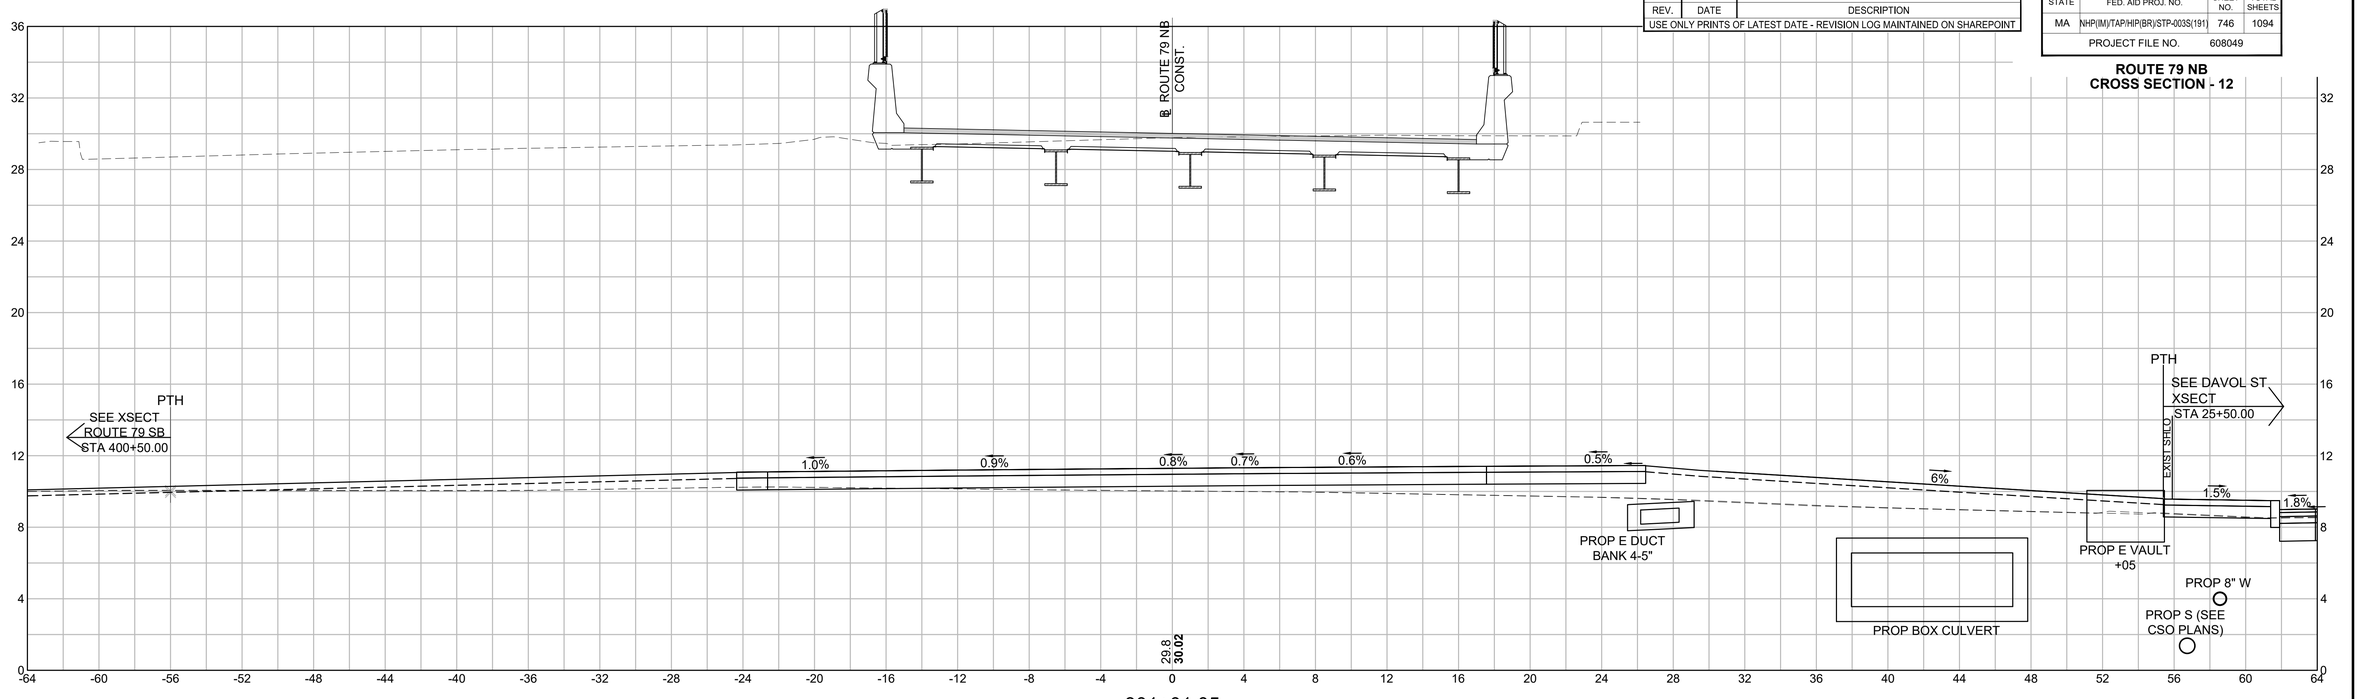

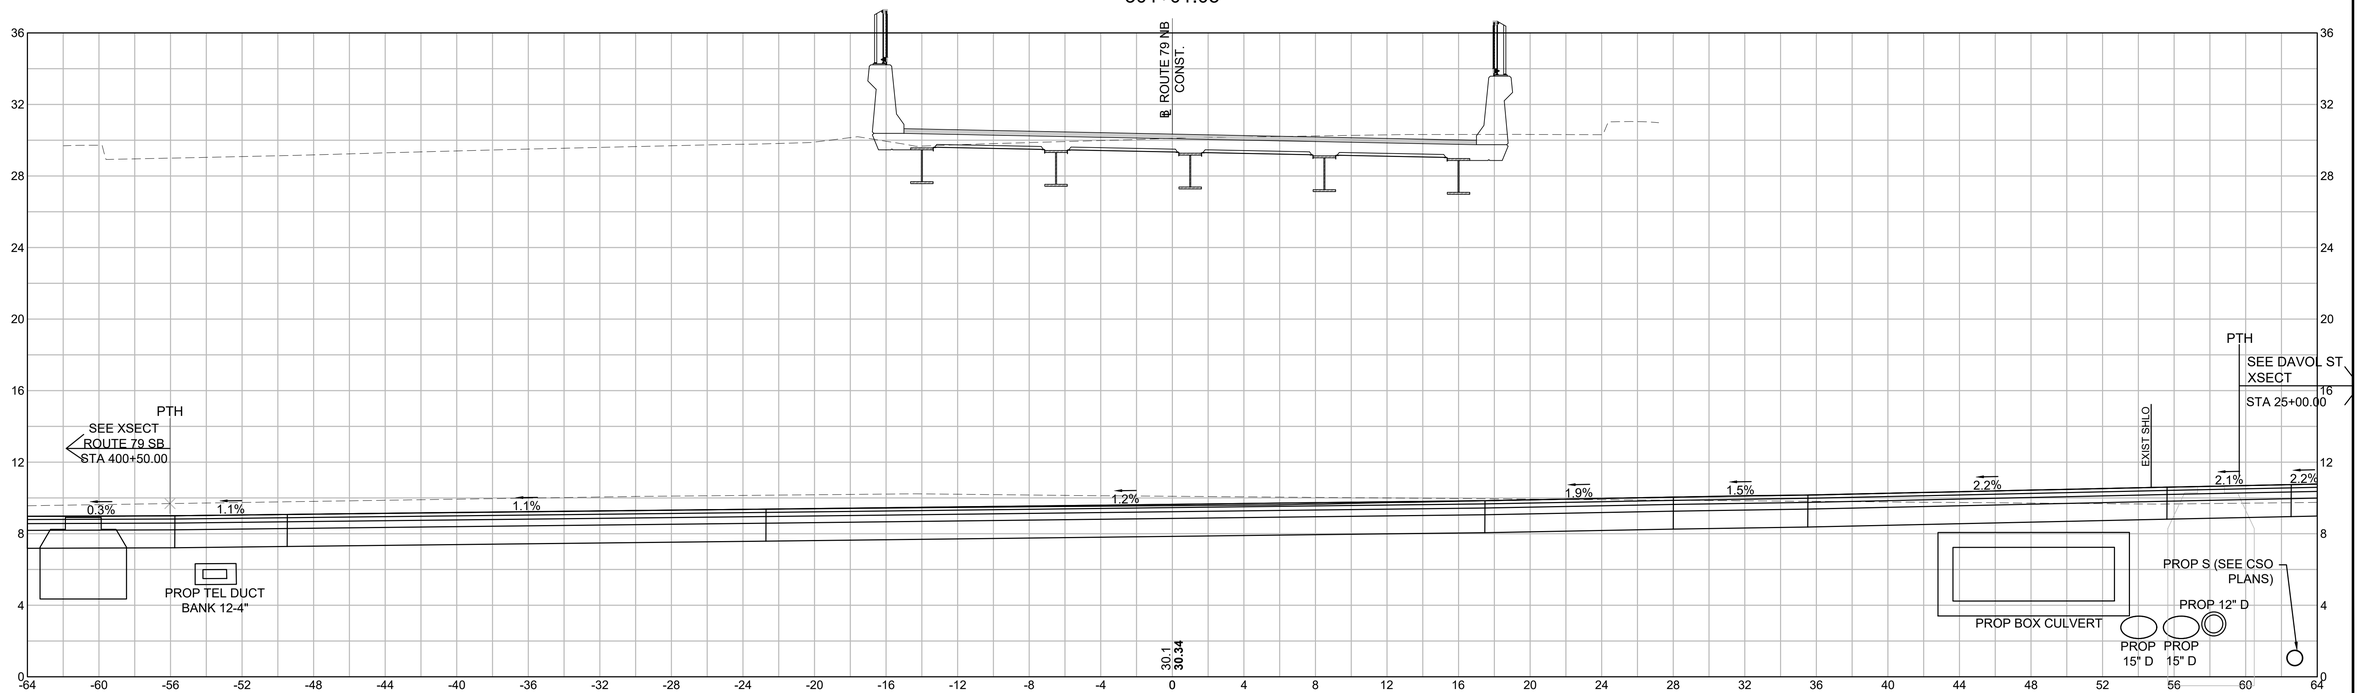

HOR. SCALE IN FEET
4 0 4 8
VER. SCALE IN FEET
4 0 4 8


608049_HD\ROUTE 79 NB SECTIONS 1).DWG Plotted on 4-Dec-2023 11:04 AM


0	01/19/2024	ISSUED FOR CONSTRUCTION
REV.	DATE	DESCRIPTION
USE ONLY PRINTS OF LATEST DATE - REVISION LOG MAINTAINED ON SHAREPOINT		

FALL RIVER
ROUTE 79

STATE	FED. AID PROJ. NO.	SHEET NO.	TOTAL SHEETS
MA	NHP(IM)/TAP/HP(BR)/STP-003S(191)	747	1094
PROJECT FILE NO.	608049		

ROUTE 79 NB
CROSS SECTION - 13

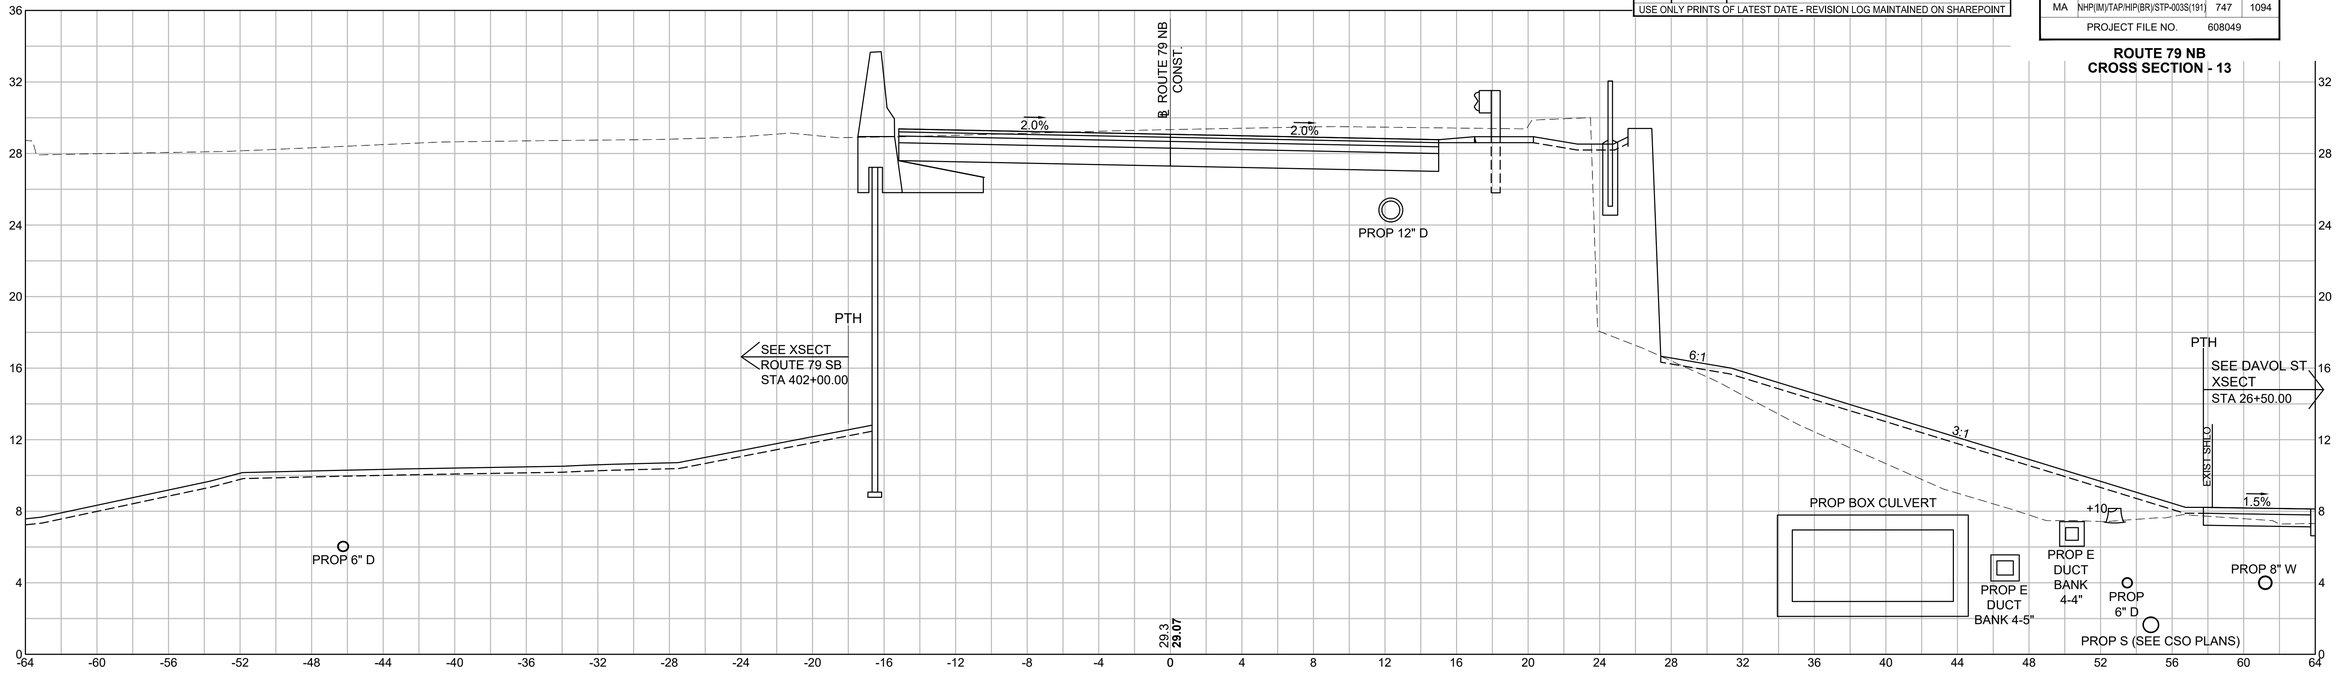

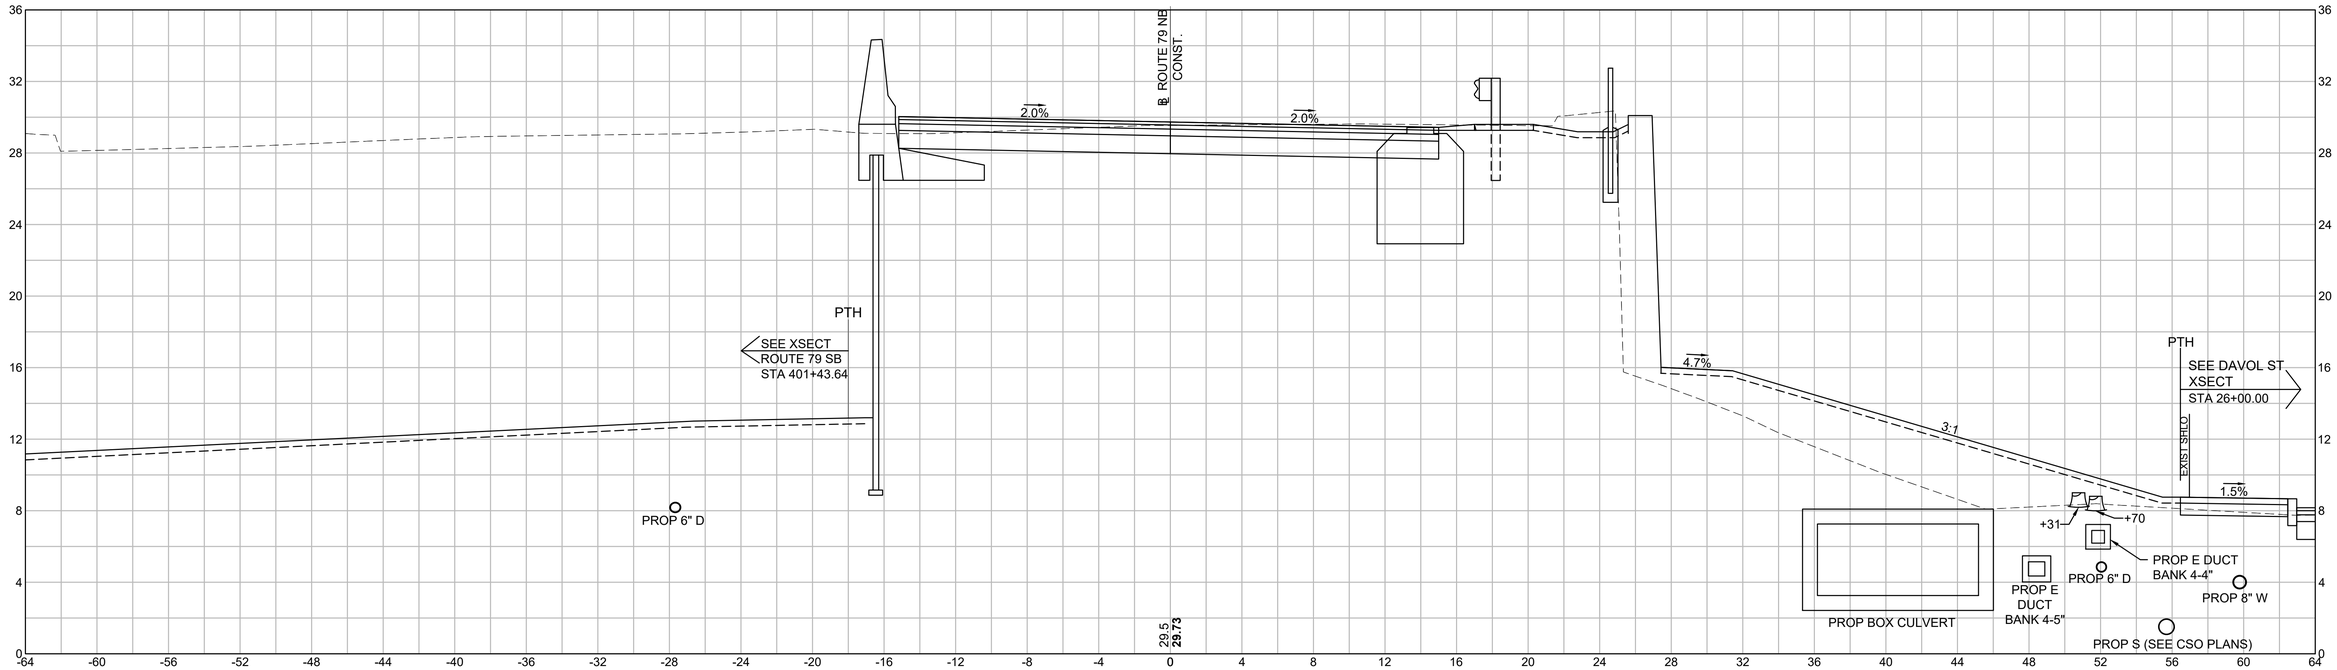

HOR. SCALE IN FEET
4 0 4 8
VER. SCALE IN FEET
4 0 4 8

608049_HD\ROUTE 79 NB SECTIONS 1).DWG Plotted on 4-Dec-2023 11:05 AM

FALL RIVER
ROUTE 79


STATE	FED. AID PROJ. NO.	SHEET NO.	TOTAL SHEETS
MA	NHP(IM)/TAP/HIP(BR)/STP-003S(191)	748	1094
	PROJECT FILE NO. 608049		

ROUTE 79 NB
CROSS SECTION - 14

REV.	DATE	DESCRIPTION
0	01/19/2024	ISSUED FOR CONSTRUCTION

USE ONLY PRINTS OF LATEST DATE - REVISION LOG MAINTAINED ON SHAREPOINT

608049_HD\(ROUTE 79 NB SECTIONS 1).DWG Plotted on 4-Dec-2023 11:05 AM

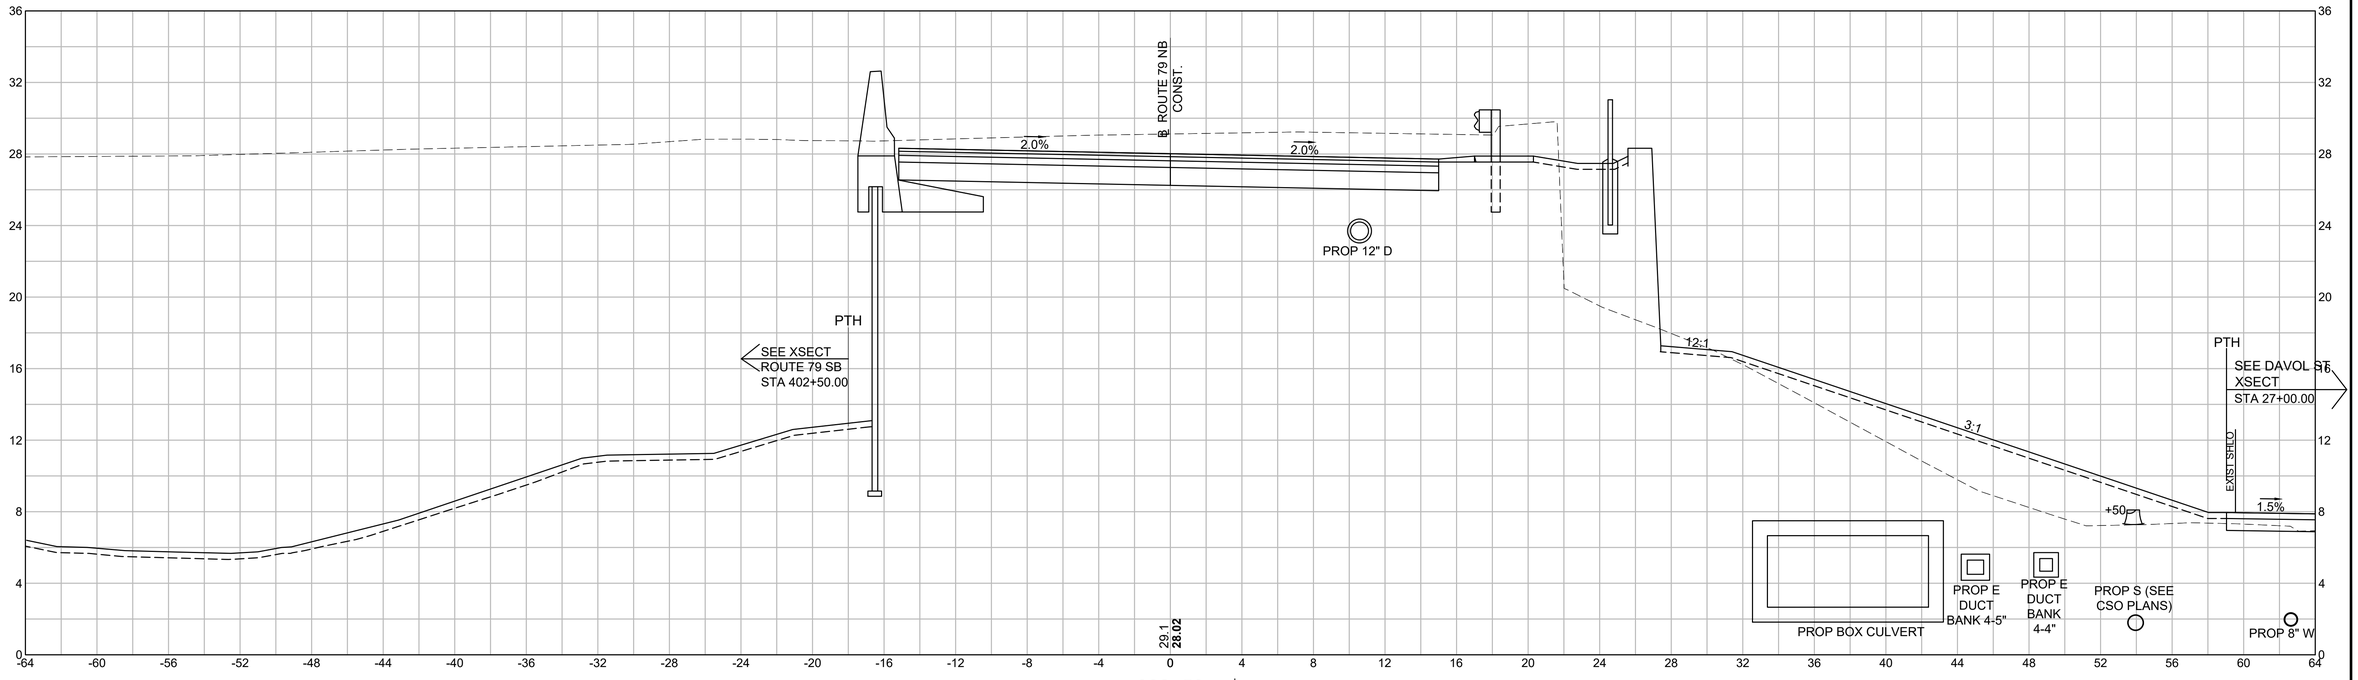


0	01/19/2024	ISSUED FOR CONSTRUCTION
REV.	DATE	DESCRIPTION
USE ONLY PRINTS OF LATEST DATE - REVISION LOG MAINTAINED ON SHAREPOINT		


FALL RIVER
ROUTE 79

STATE	FED. AID PROJ. NO.	SHEET NO.	TOTAL SHEETS
MA	NHPI(M)/TAP/HIP(BR)/STP-003S(191)	749	1094
PROJECT FILE NO.	608049		

ROUTE 79 NB
CROSS SECTION - 15

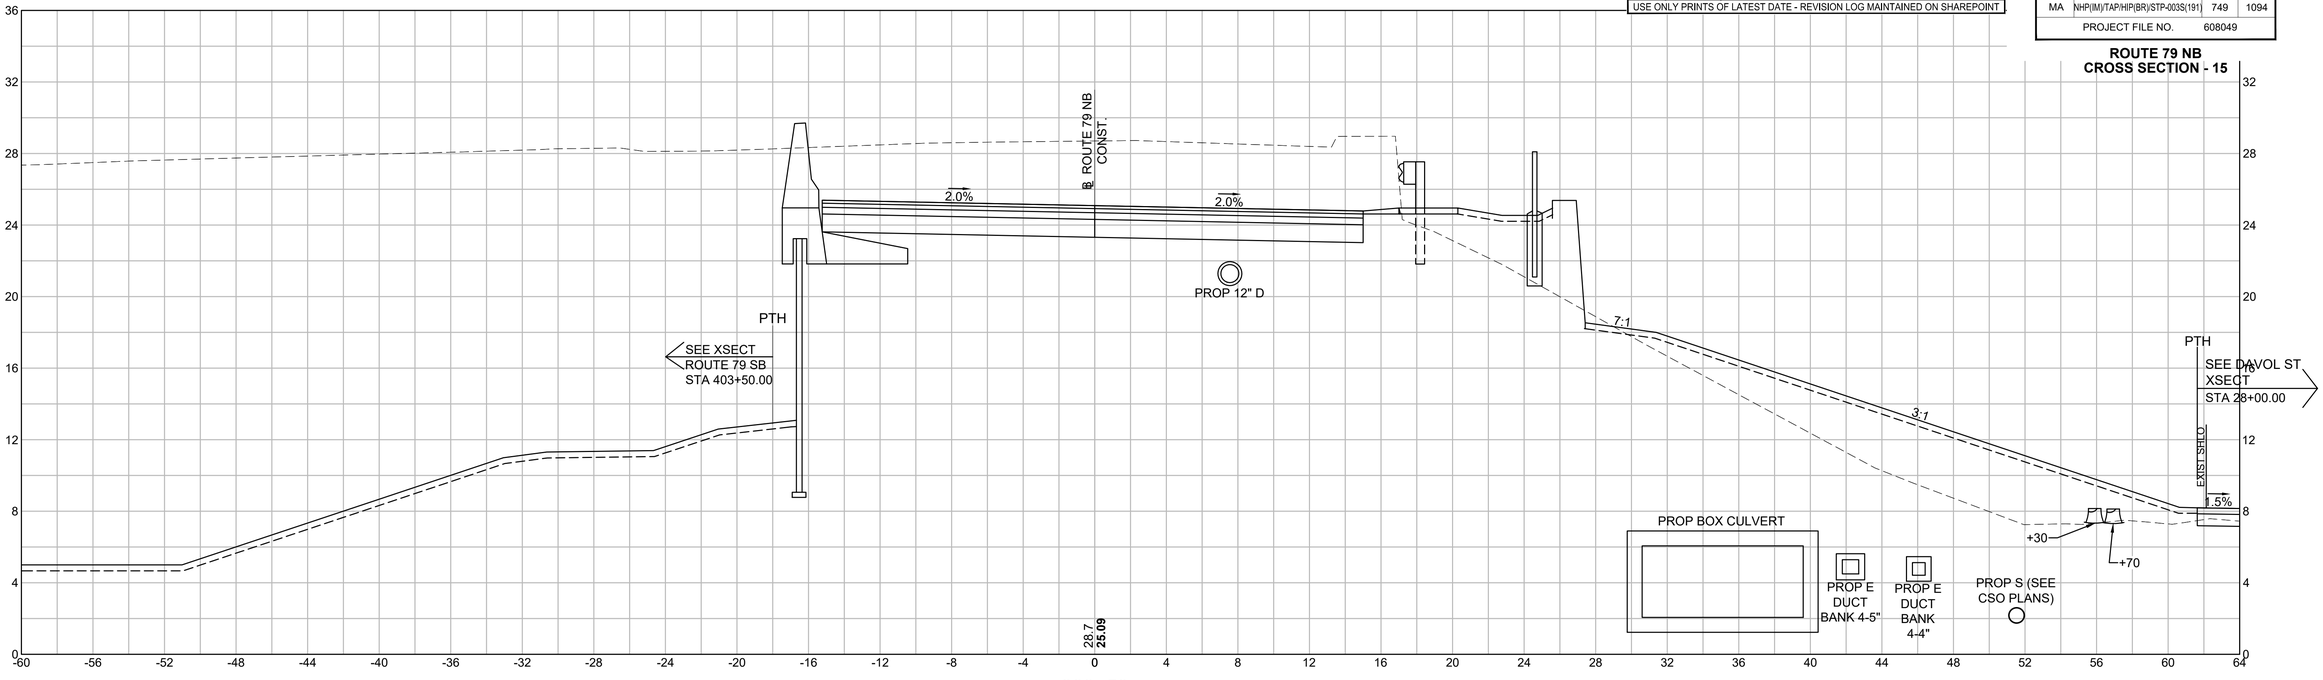

303+50

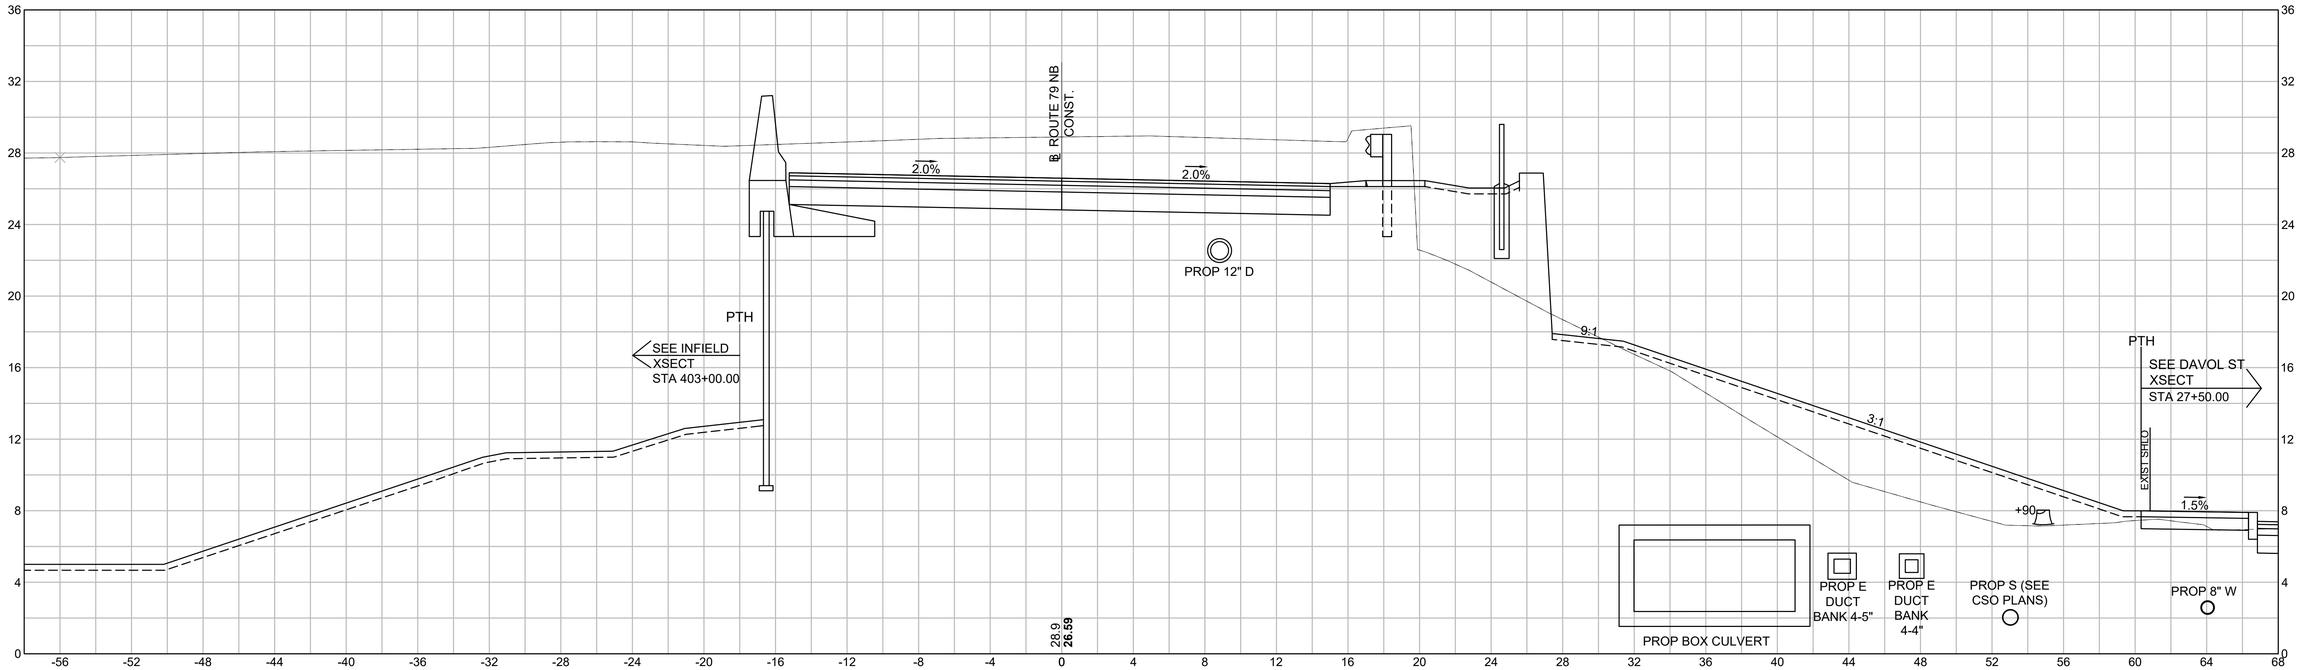

303+00


HOR. SCALE IN FEET
4 0 4 8
VER. SCALE IN FEET
4 0 4 8


608049_HDI(ROUTE 79 NB SECTIONS 1).DWG Plotted on 4-Dec-2023 11:06 AM

FALL RIVER
ROUTE 79

STATE	FED. AID PROJ. NO.	SHEET NO.	TOTAL SHEETS
MA	NHP(IM)/TAP/HIP(BR)/STP-003S(191)	750	1094
	PROJECT FILE NO. 608049		

ROUTE 79 NB CROSS SECTION - 16

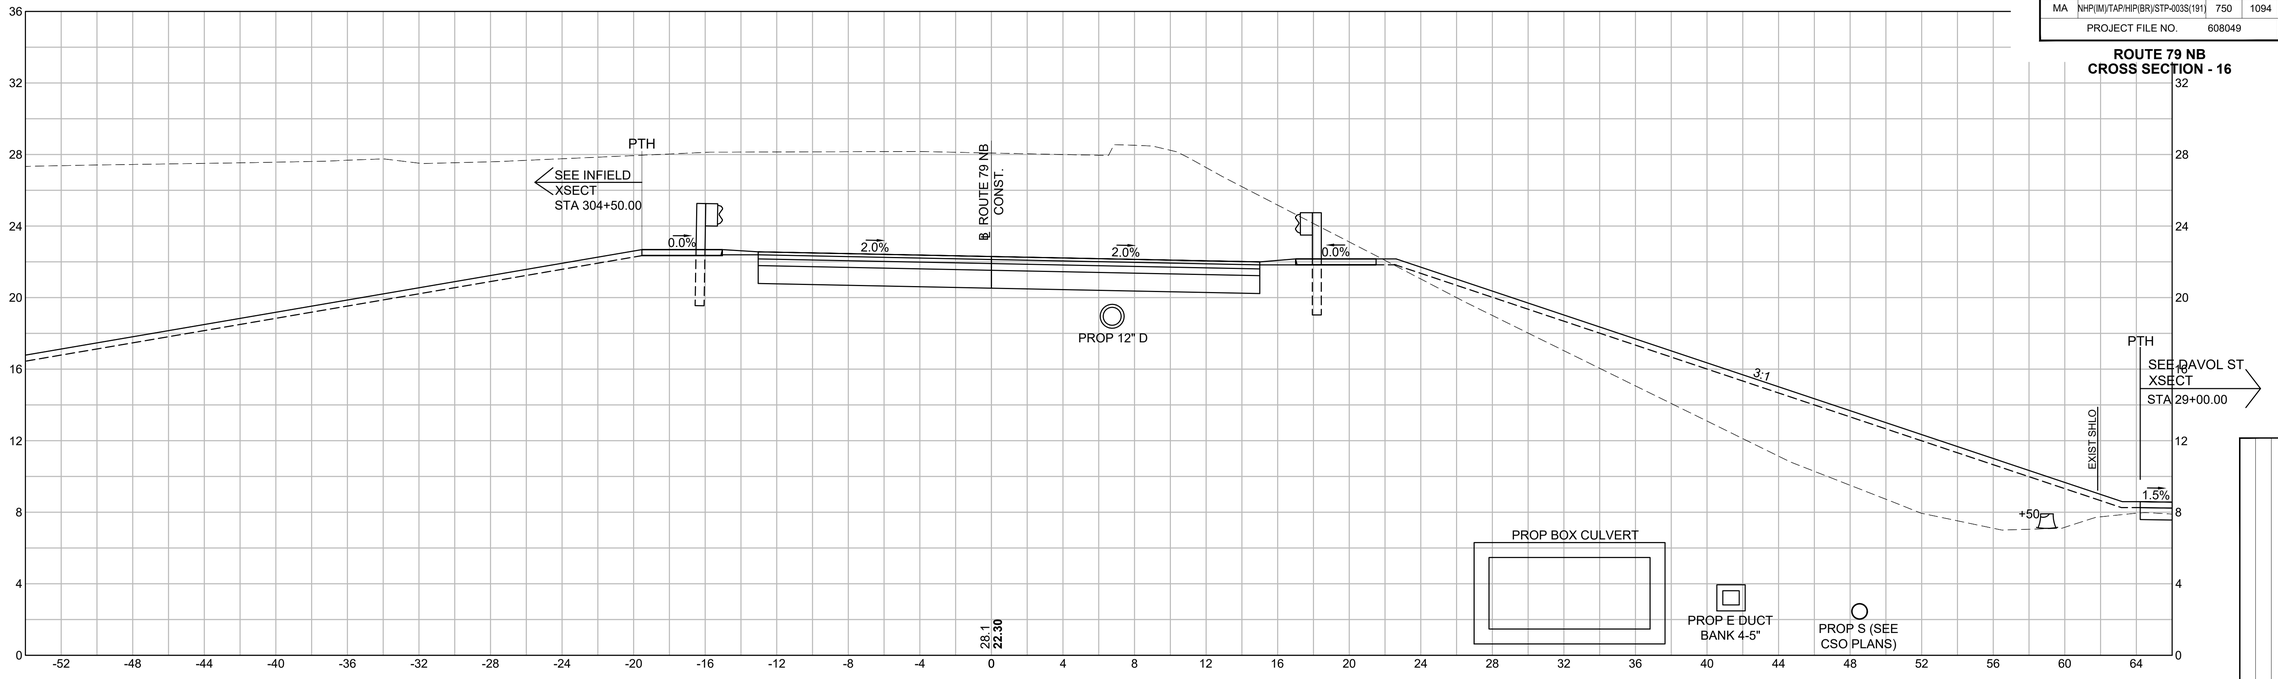

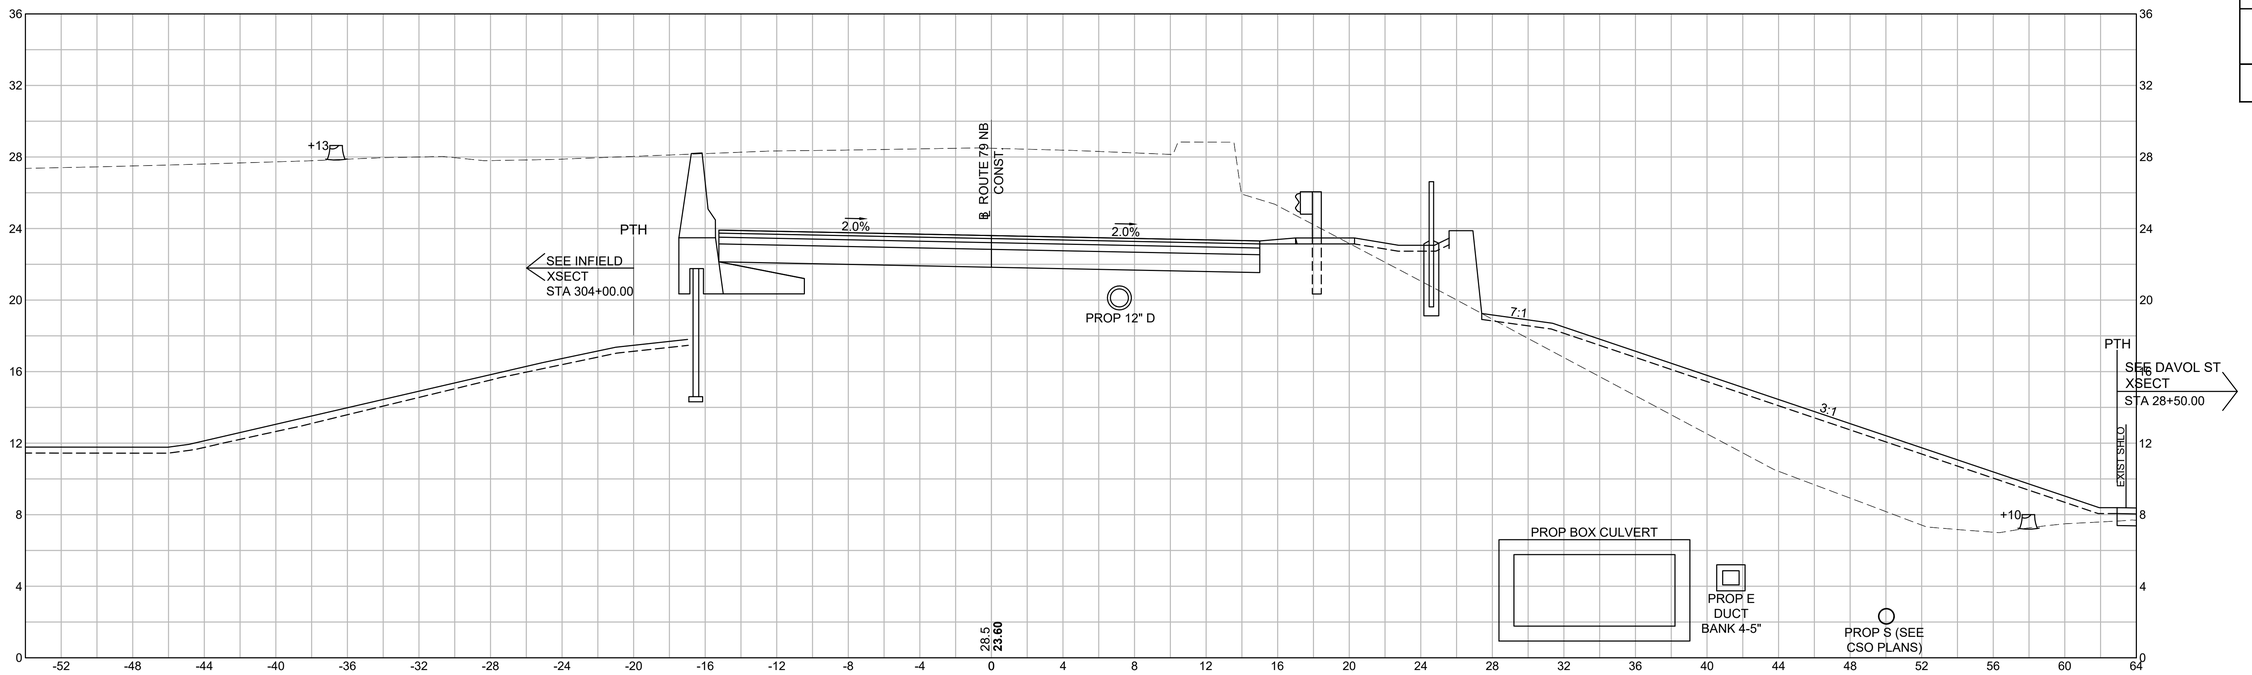

HOR. SCALE IN FEET
4 0 4 8
4 0 4 8
VER. SCALE IN FEET

REV.	DATE	DESCRIPTION
0	01/19/2024	ISSUED FOR CONSTRUCTION


USE ONLY PRINTS OF LATEST DATE - REVISION LOG MAINTAINED ON SHAREPOINT


608049_HD\ROUTE 79 NB SECTIONS 1).DWG Plotted on 4-Dec-2023 11:06 AM

FALL RIVER
ROUTE 79

STATE	FED. AID PROJ. NO.	SHEET NO.	TOTAL SHEETS
MA	NHP(IM)/TAP/HIP(BR)/STP-003S(191)	751	1094
	PROJECT FILE NO. 608049		

ROUTE 79 NB
CROSS SECTION - 17

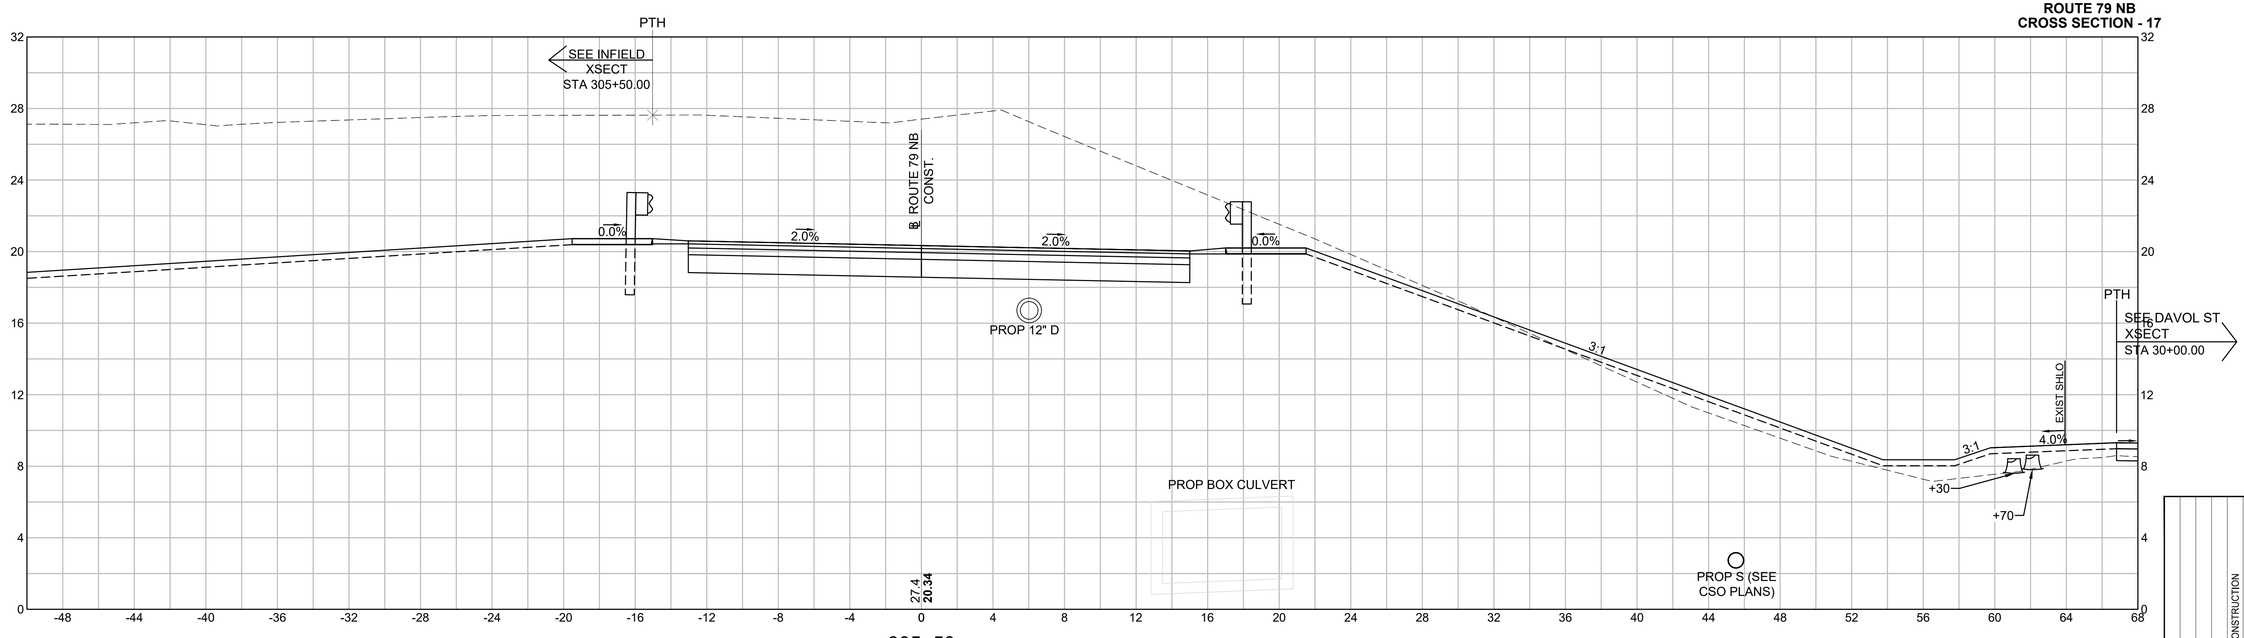

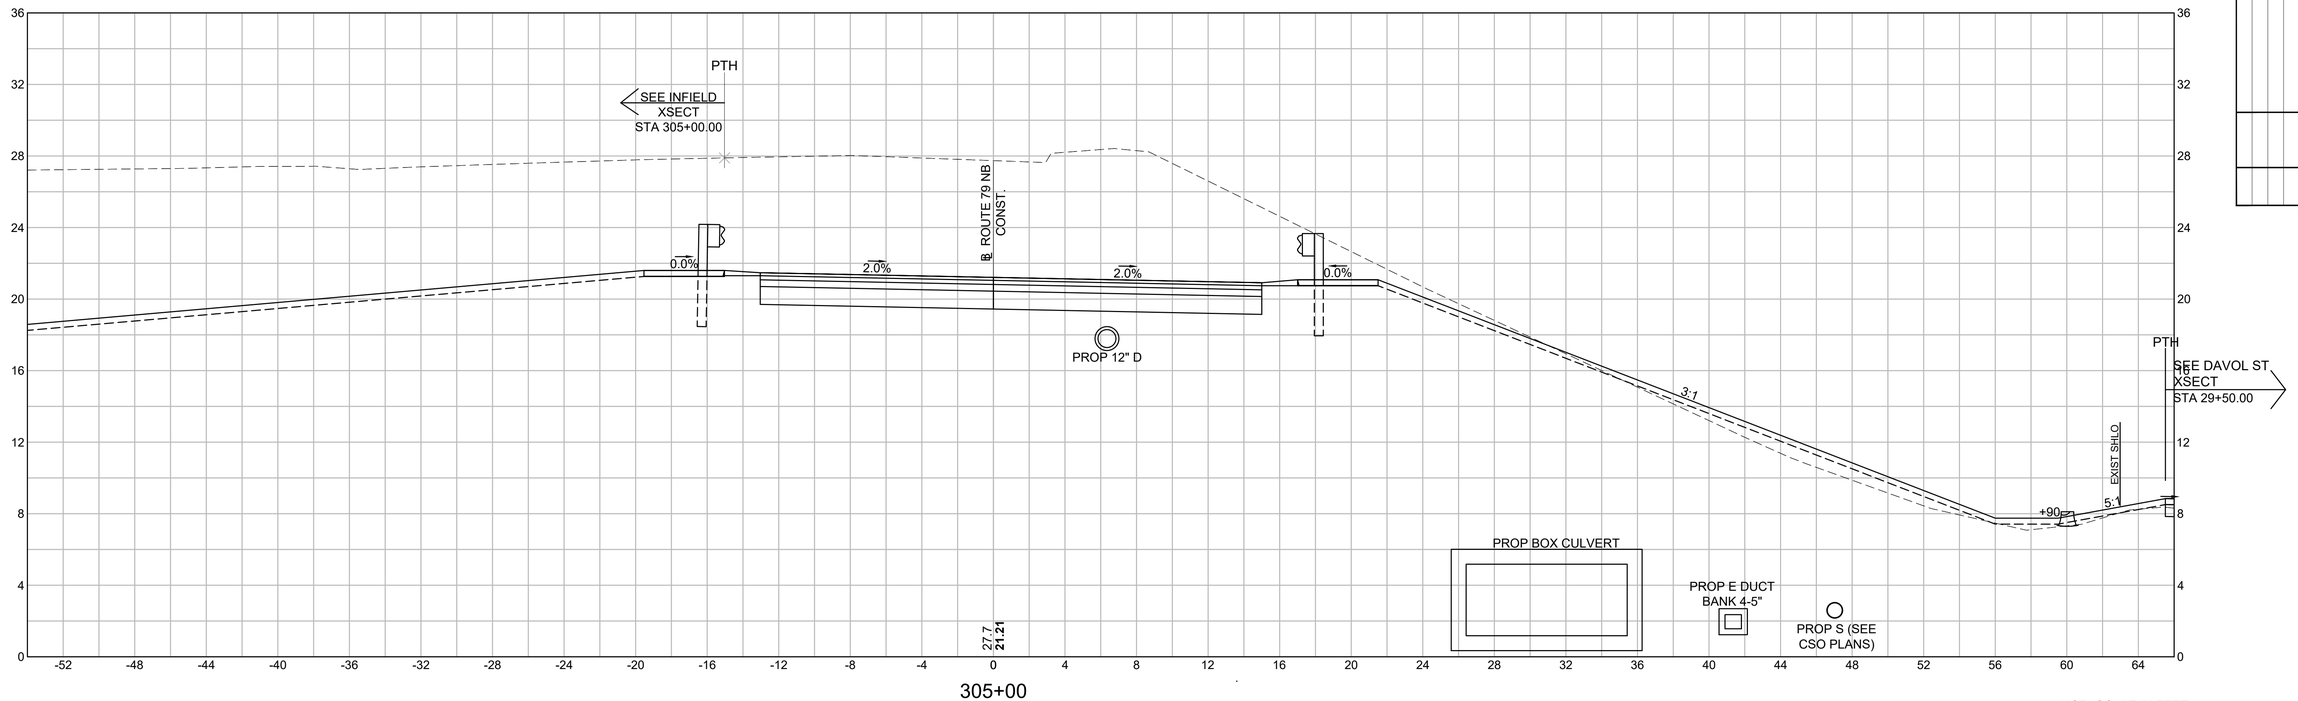

HOR. SCALE IN FEET
4 0 4 8
4 0 4 8
VER. SCALE IN FEET

REV.	DATE	DESCRIPTION
0	01/19/2024	ISSUED FOR CONSTRUCTION


USE ONLY PRINTS OF LATEST DATE - REVISION LOG MAINTAINED ON SHAREPOINT


608049_HD\(ROUTE 79 NB SECTIONS 1).DWG Plotted on 4-Dec-2023 11:07 AM

FALL RIVER
ROUTE 79

STATE	FED. AID PROJ. NO.	SHEET NO.	TOTAL SHEETS
MA	NHP(IM)/TAP/HIP(BR)/STP-003S(191)	752	1094
	PROJECT FILE NO. 608049		

ROUTE 79 NB
CROSS SECTION - 18

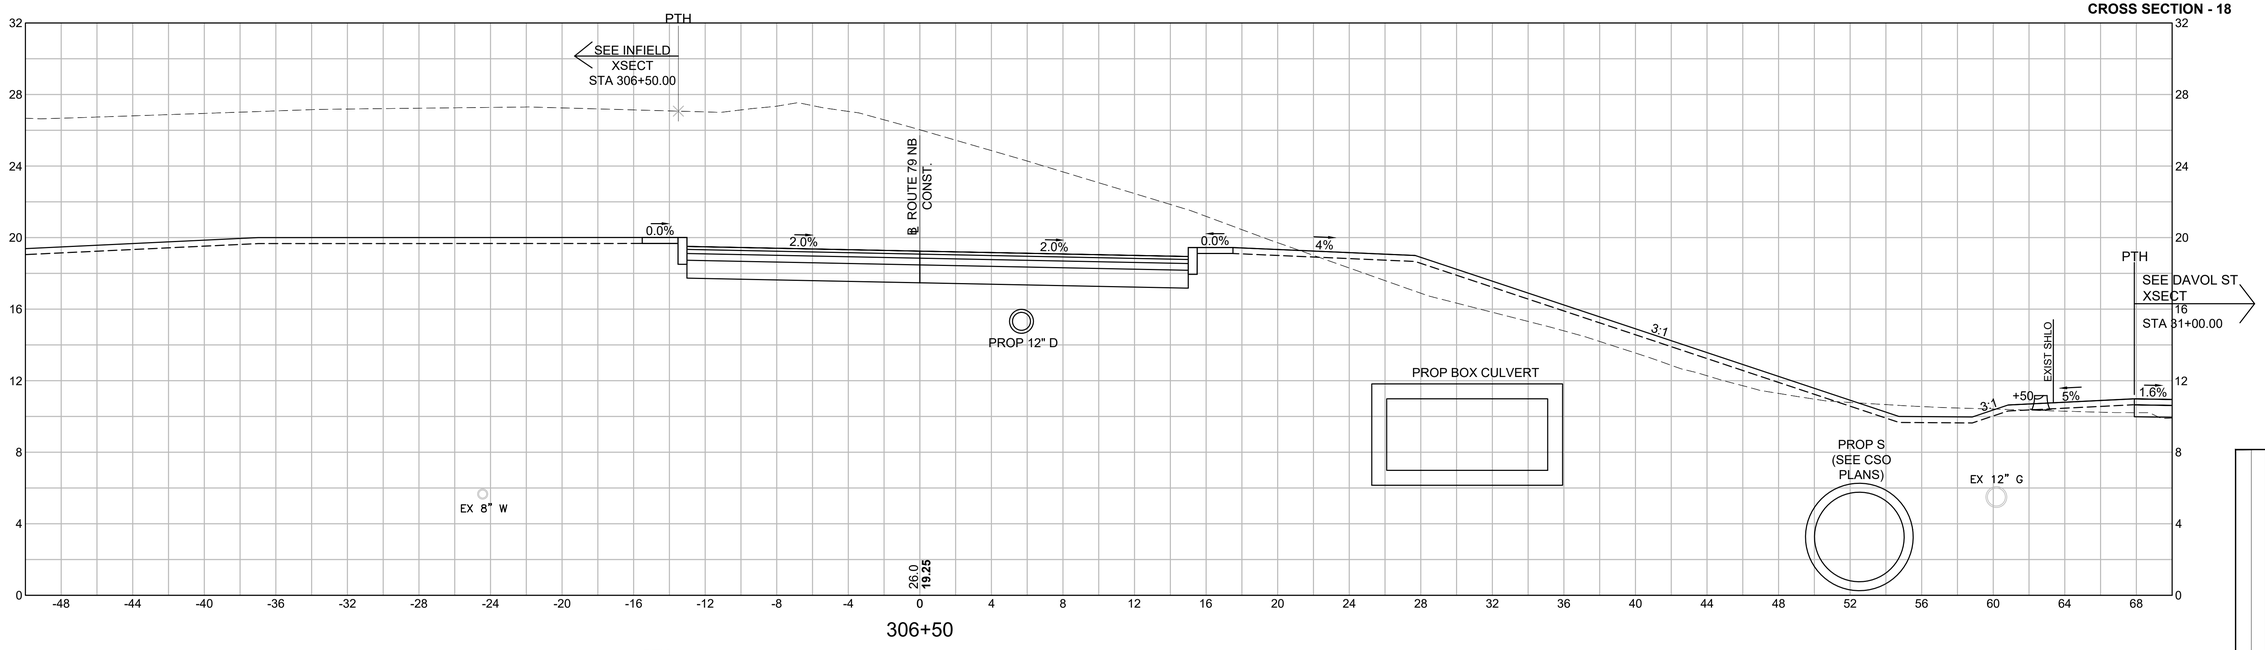

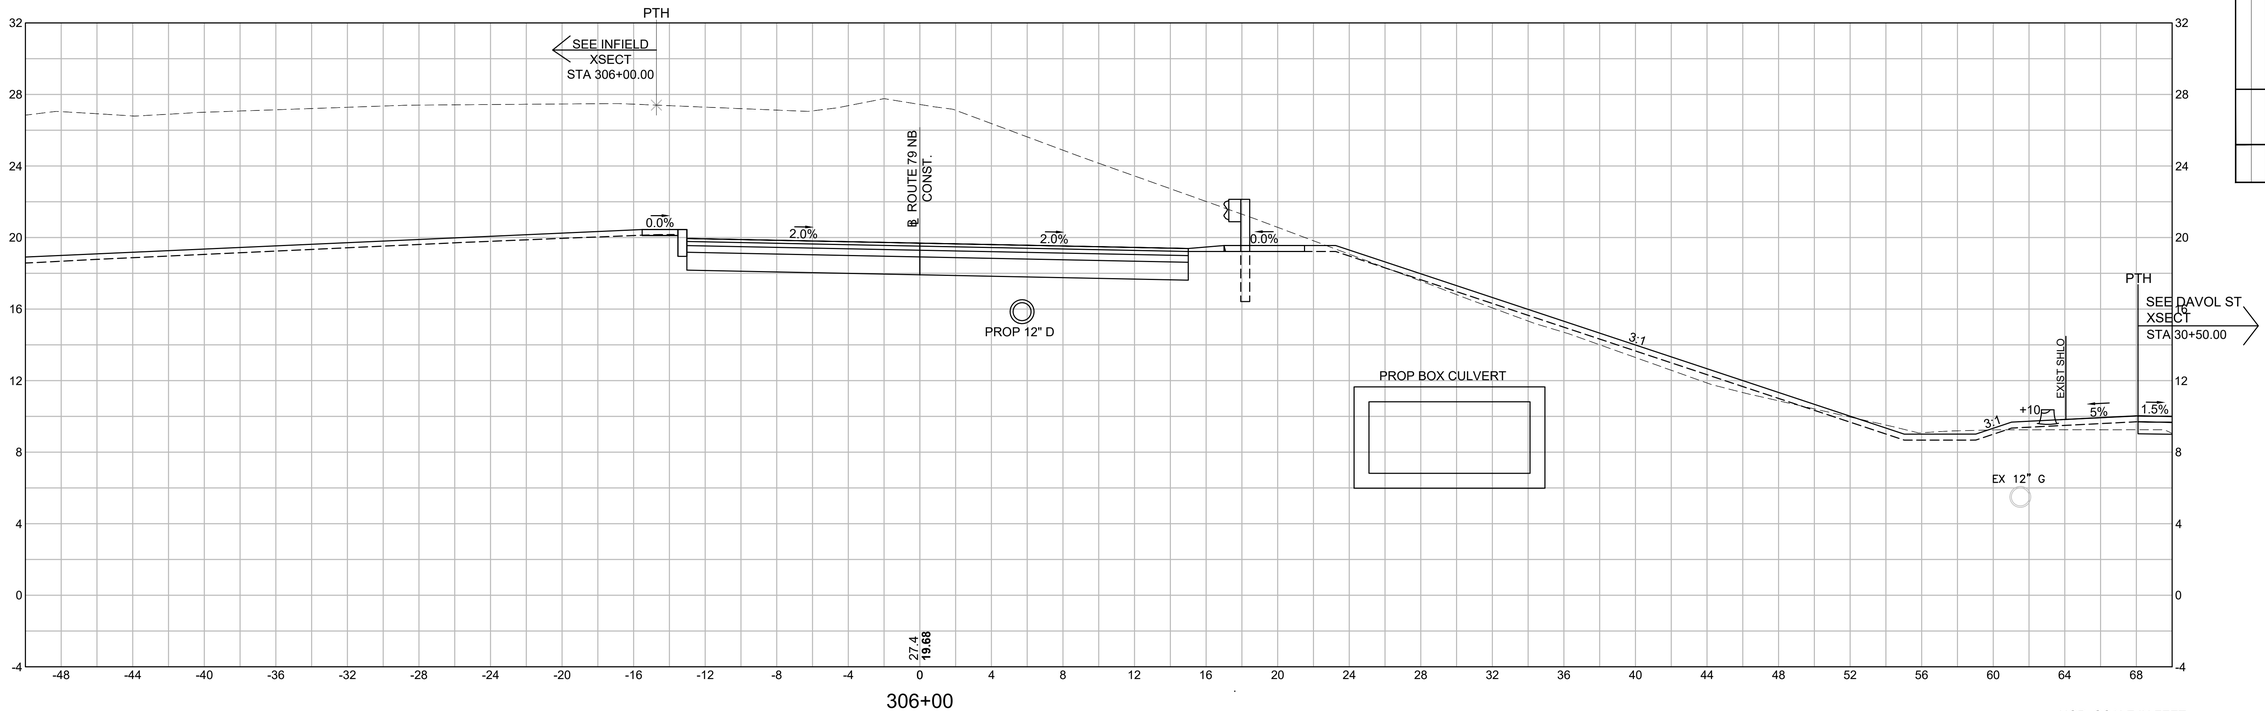

HOR. SCALE IN FEET
4 0 4 8
4 0 4 8
VER. SCALE IN FEET

REV.	DATE	DESCRIPTION
0	01/19/2024	ISSUED FOR CONSTRUCTION

USE ONLY PRINTS OF LATEST DATE - REVISION LOG MAINTAINED ON SHAREPOINT

608049_HD\ROUTE 79 NB SECTIONS 1).DWG Plotted on 4-Dec-2023 11:07 AM

FALL RIVER
ROUTE 79


STATE	FED. AID PROJ. NO.	SHEET NO.	TOTAL SHEETS
MA	NHP(IM)/TAP/HIP(BR)/STP-003S(191)	753	1094
	PROJECT FILE NO. 608049		


ROUTE 79 NB
CROSS SECTION - 19

REV.	DATE	DESCRIPTION
0	01/19/2024	ISSUED FOR CONSTRUCTION


USE ONLY PRINTS OF LATEST DATE - REVISION LOG MAINTAINED ON SHAREPOINT

608049_HD\(ROUTE 79 NB SECTIONS 1).DWG Plotted on 4-Dec-2023 11:08 AM

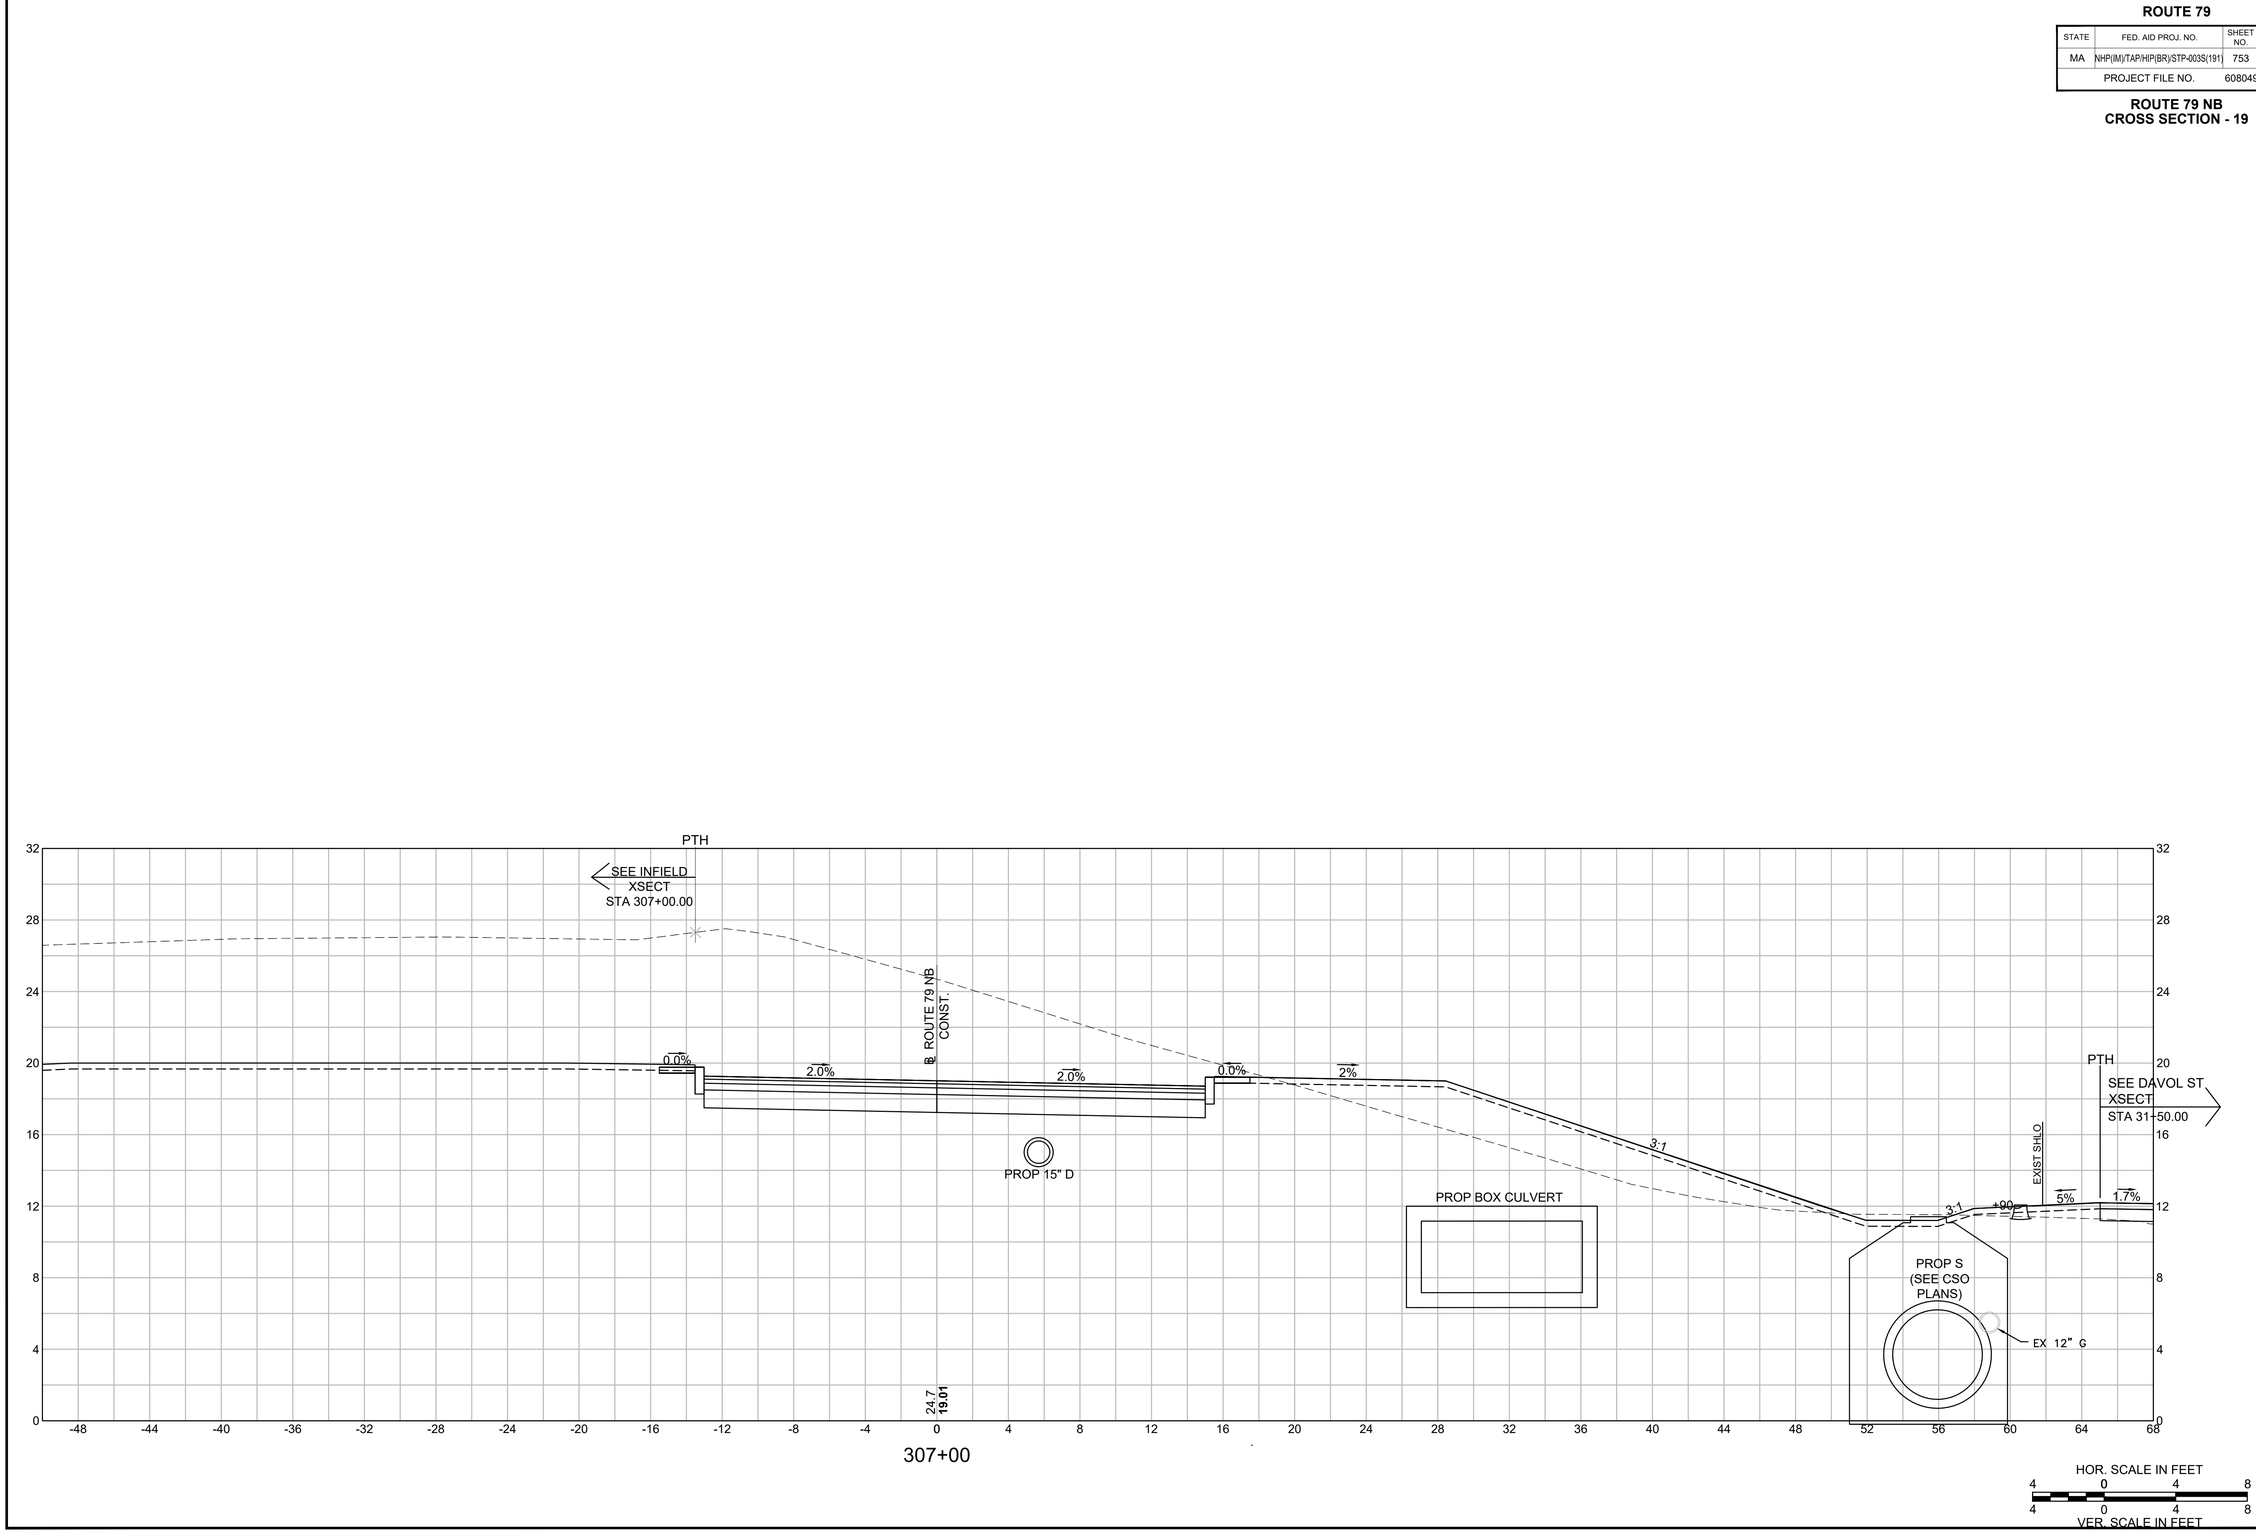


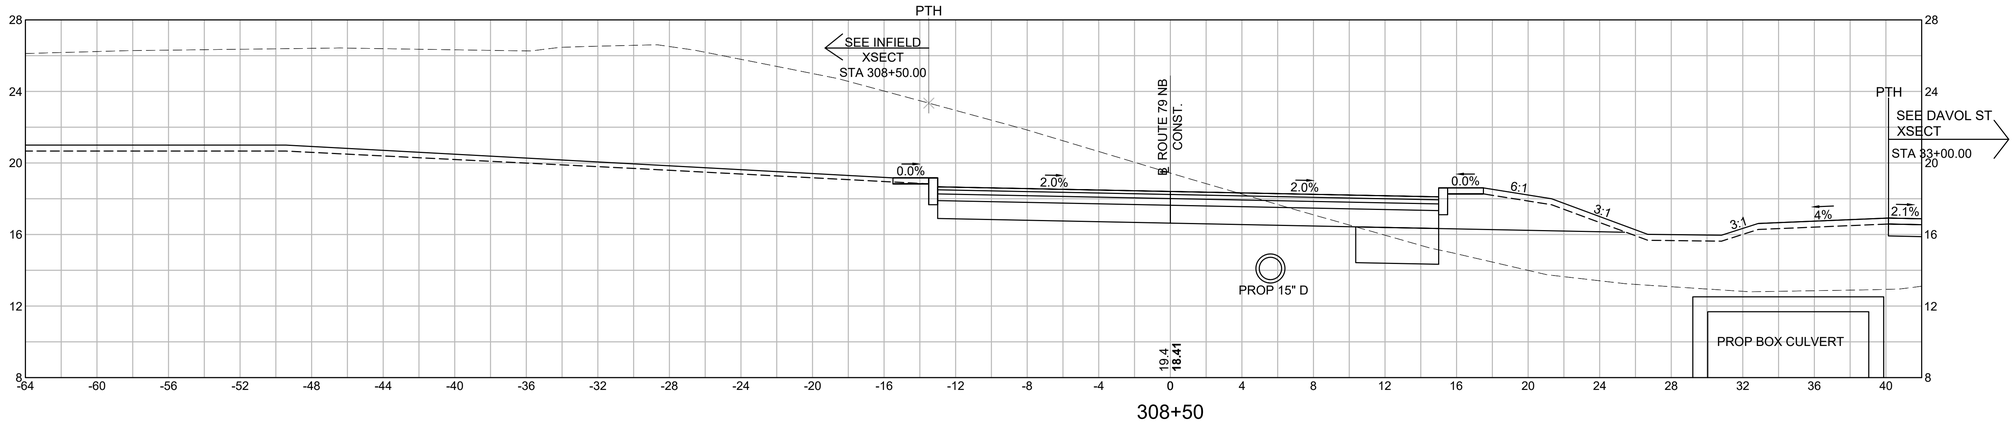

308+50

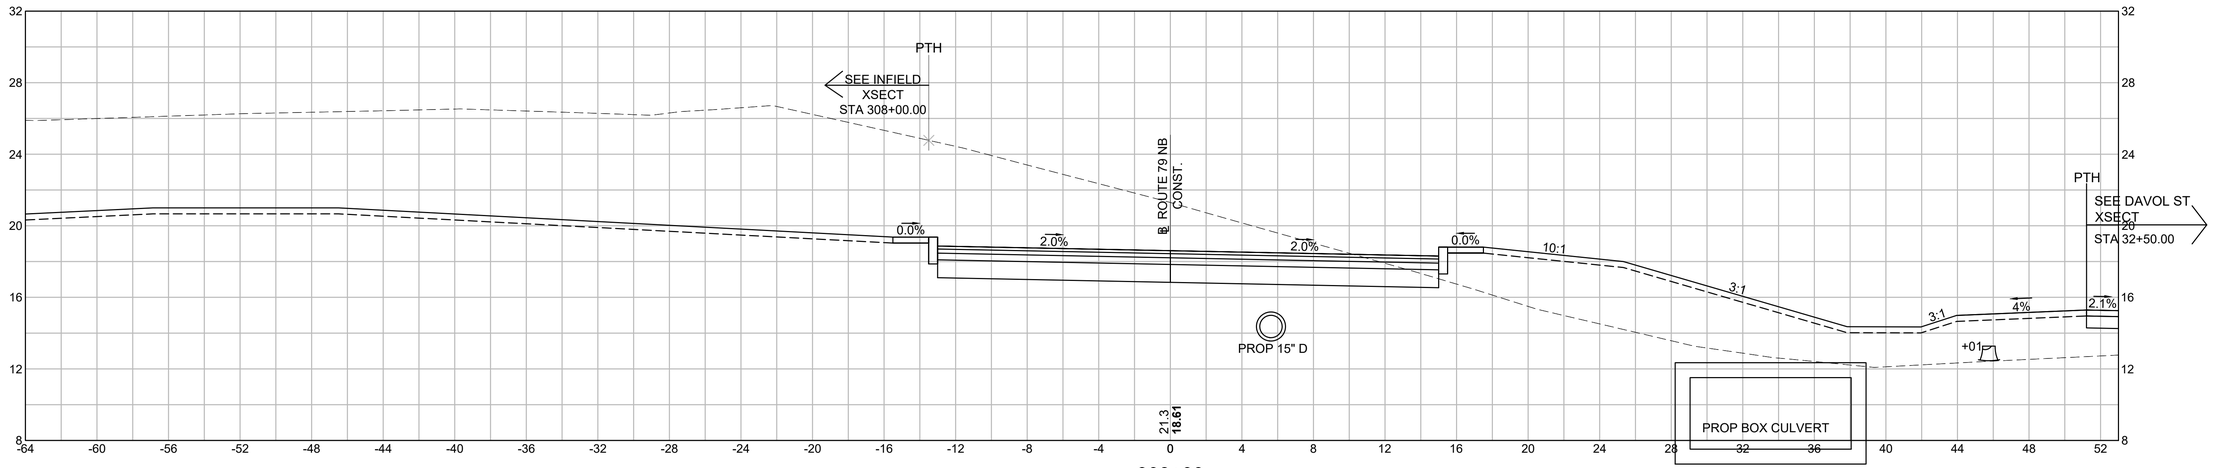

308+00

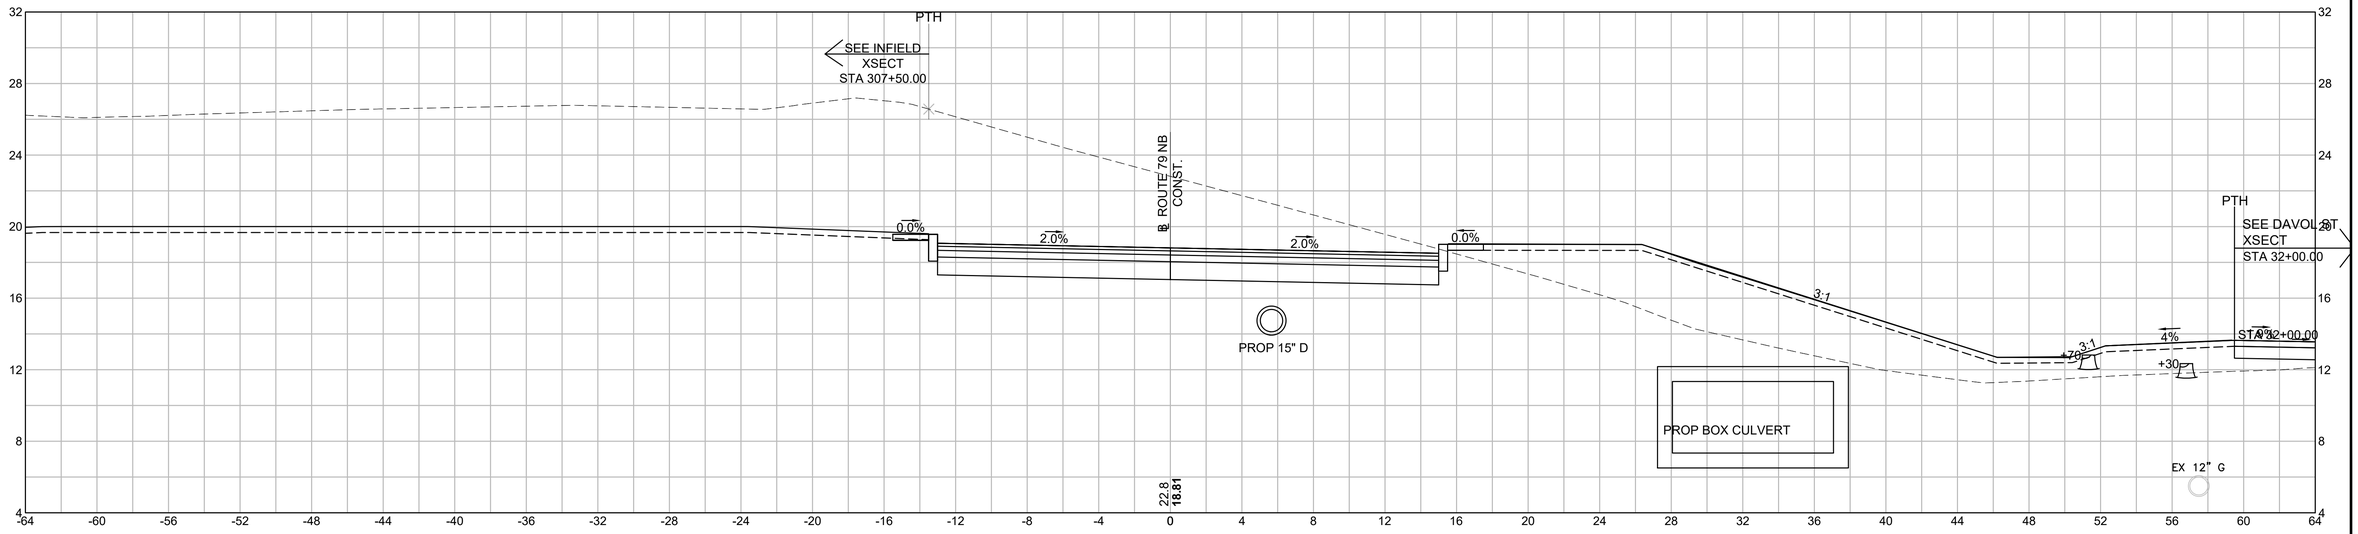

307+50

HOR. SCALE IN FEET
4 0 4 8
4 0 4 8
VER. SCALE IN FEET

FALL RIVER
ROUTE 79

STATE	FED. AID PROJ. NO.	SHEET NO.	TOTAL SHEETS
MA	NHPI(IM)/TAP/HIP(BR)/STP-003S(191)	754	1094
	PROJECT FILE NO. 608049		

ROUTE 79 NB
CROSS SECTION - 20

REV.	DATE	DESCRIPTION
0	01/19/2024	ISSUED FOR CONSTRUCTION


USE ONLY PRINTS OF LATEST DATE - REVISION LOG MAINTAINED ON SHAREPOINT

608049_HD(ROUTE 79 NB SECTIONS 1).DWG Plotted on 4-Dec-2023 11:08 AM


FALL RIVER
ROUTE 79

STATE	FED. AID PROJ. NO.	SHEET NO.	TOTAL SHEETS
MA	NHP(IM)/TAP/HIP(BR)/STP-003S(191)	755	1094
	PROJECT FILE NO. 608049		


ROUTE 79 NB
CROSS SECTION - 21

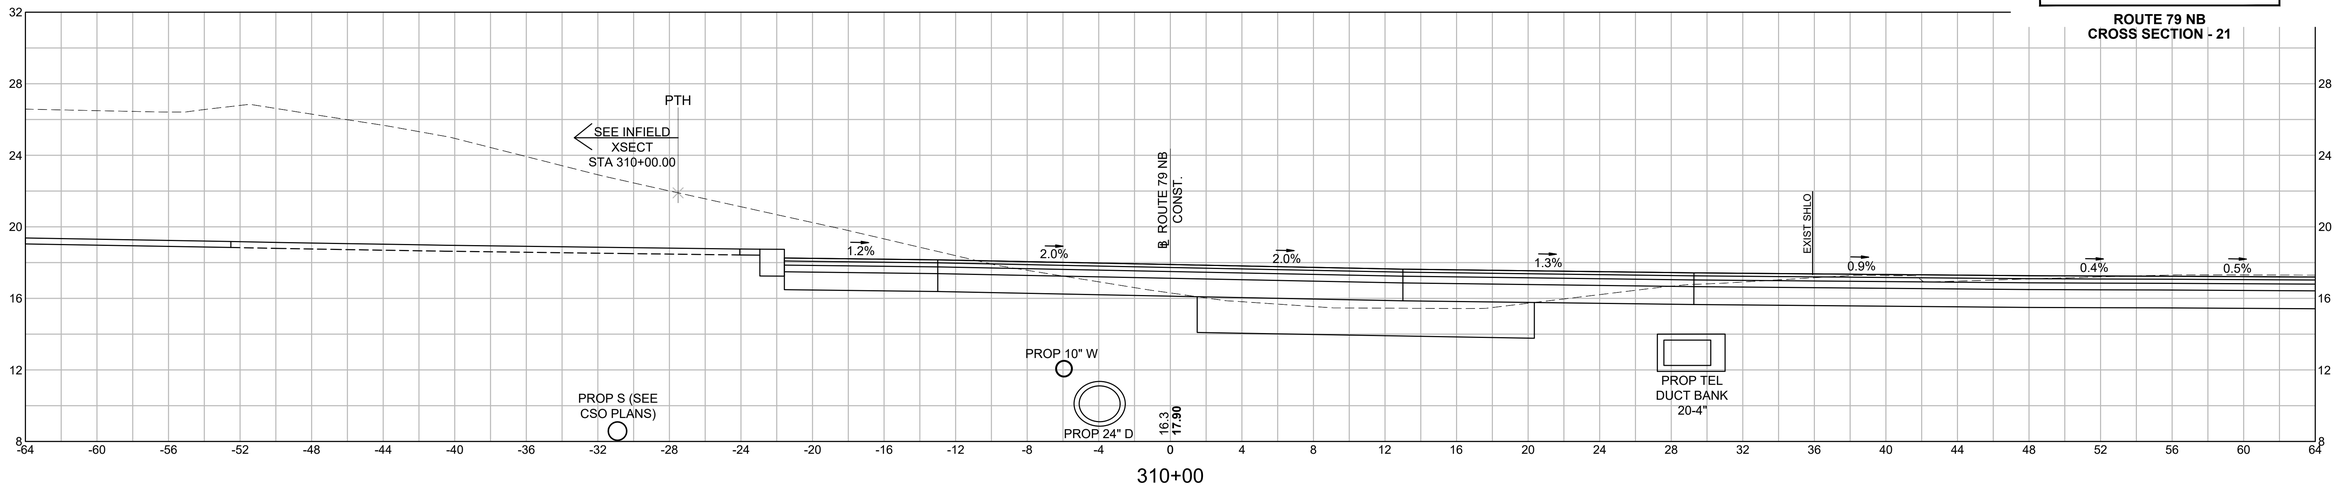

310+00

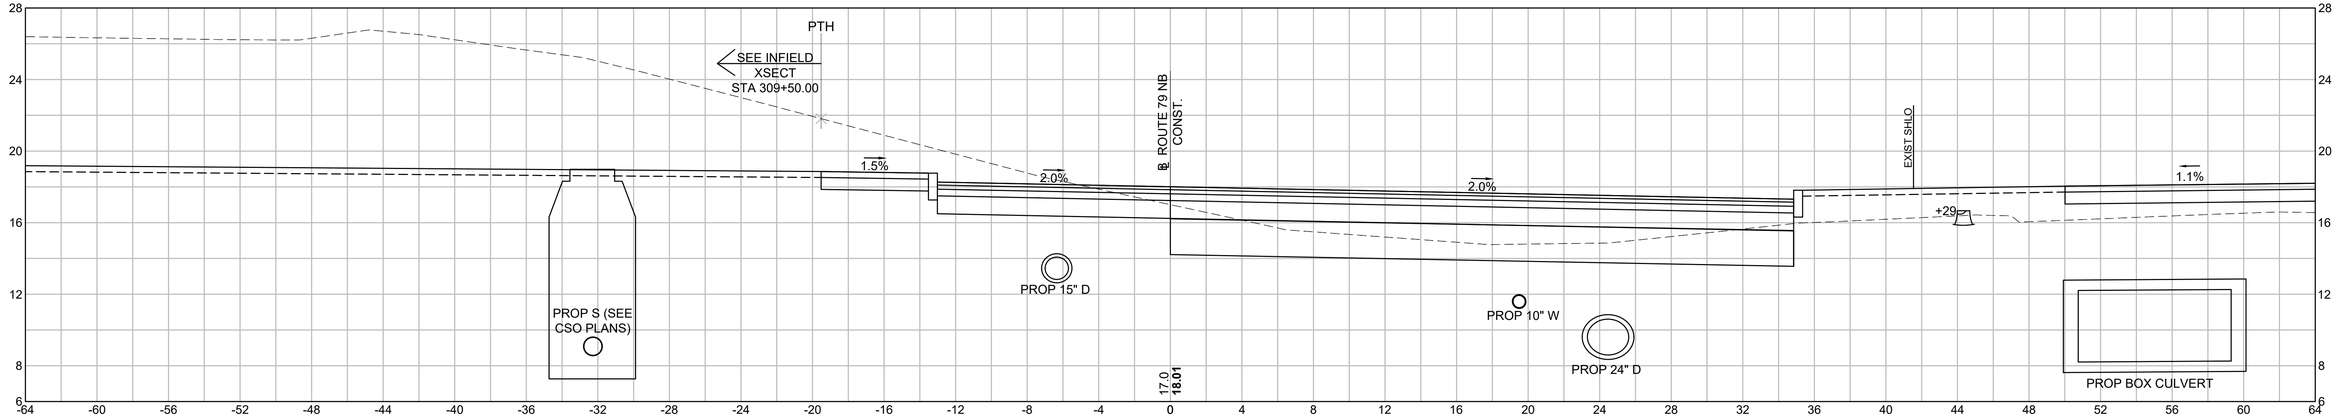

309+50

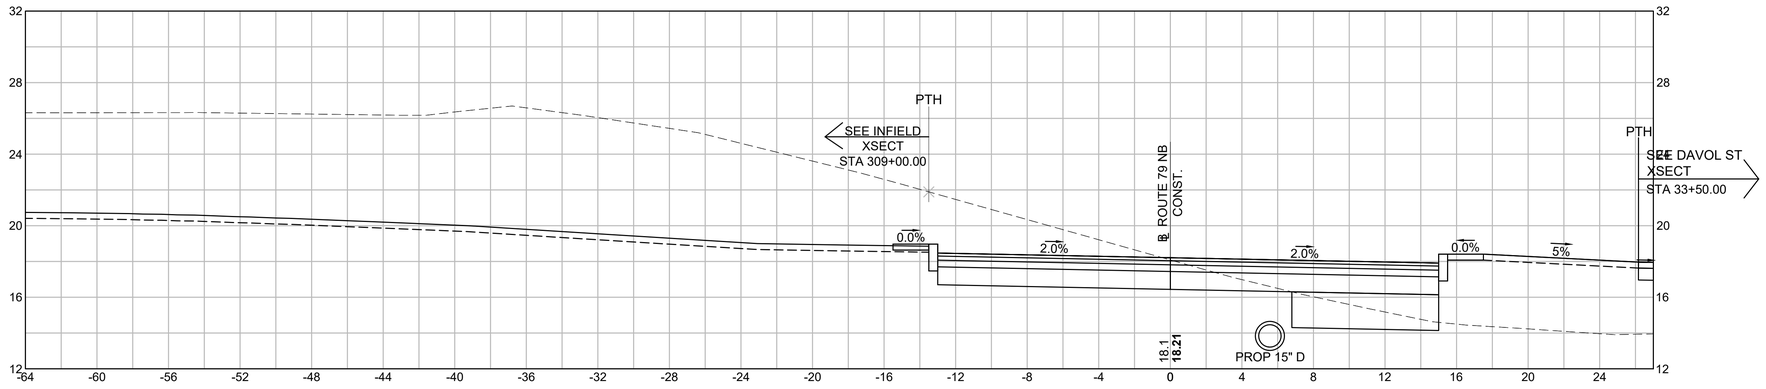

309+00

REV.	DATE	DESCRIPTION
0	01/19/2024	ISSUED FOR CONSTRUCTION

USE ONLY PRINTS OF LATEST DATE - REVISION LOG MAINTAINED ON SHAREPOINT

HOR. SCALE IN FEET
4 0 4 8
VER. SCALE IN FEET
4 0 4 8


608049_HD\(ROUTE 79 NB SECTIONS 1).DWG Plotted on 4-Dec-2023 11:09 AM


0	01/19/2024	ISSUED FOR CONSTRUCTION
REV.	DATE	DESCRIPTION
USE ONLY PRINTS OF LATEST DATE - REVISION LOG MAINTAINED ON SHAREPOINT		


FALL RIVER
ROUTE 79

STATE	FED. AID PROJ. NO.	SHEET NO.	TOTAL SHEETS
MA	NHP(IM)/TAP/HIP(BR)/STP-003S(191)	756	1094
PROJECT FILE NO.	608049		

ROUTE 79 NB
CROSS SECTION - 22

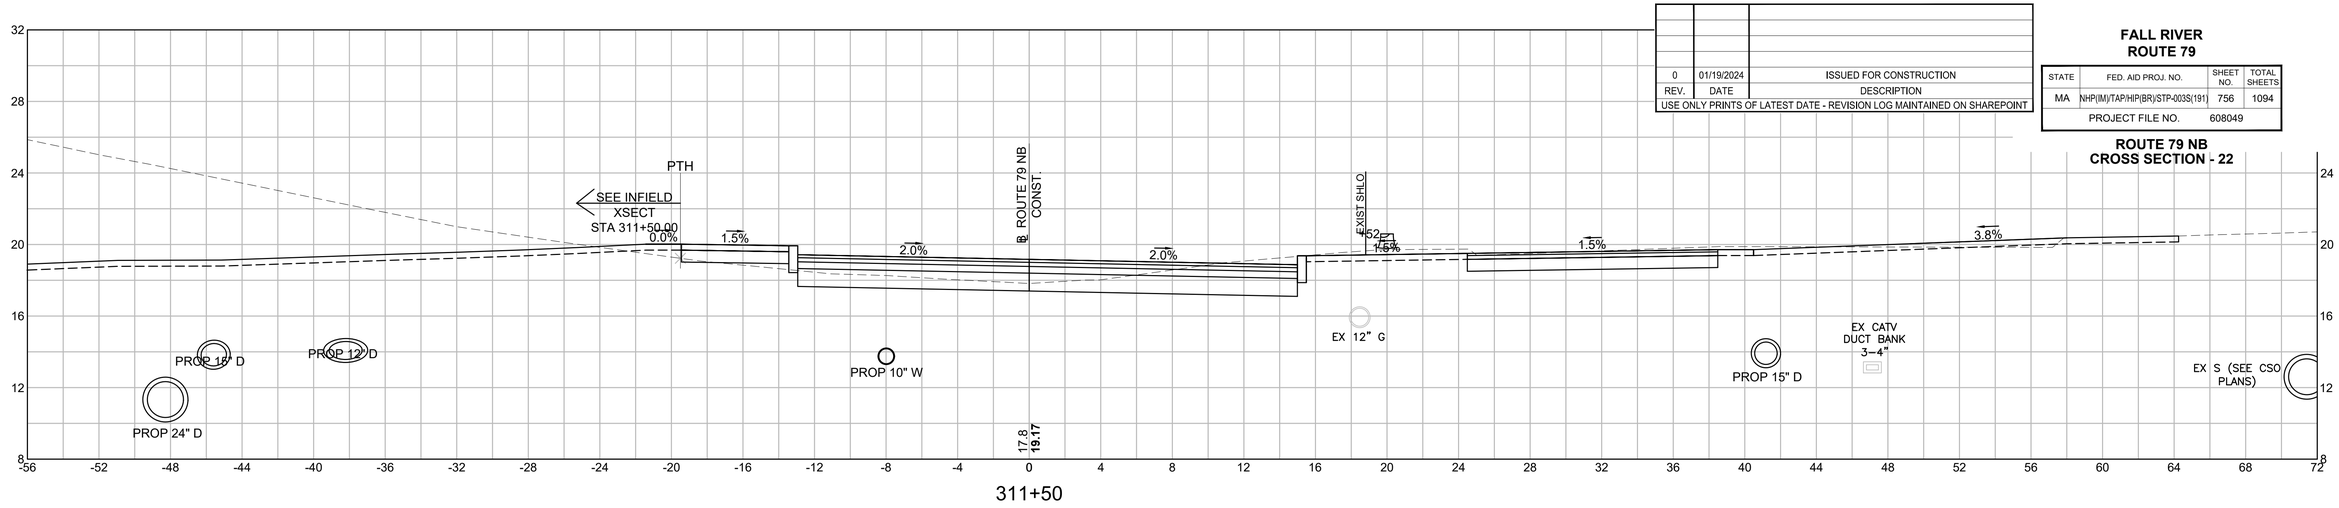

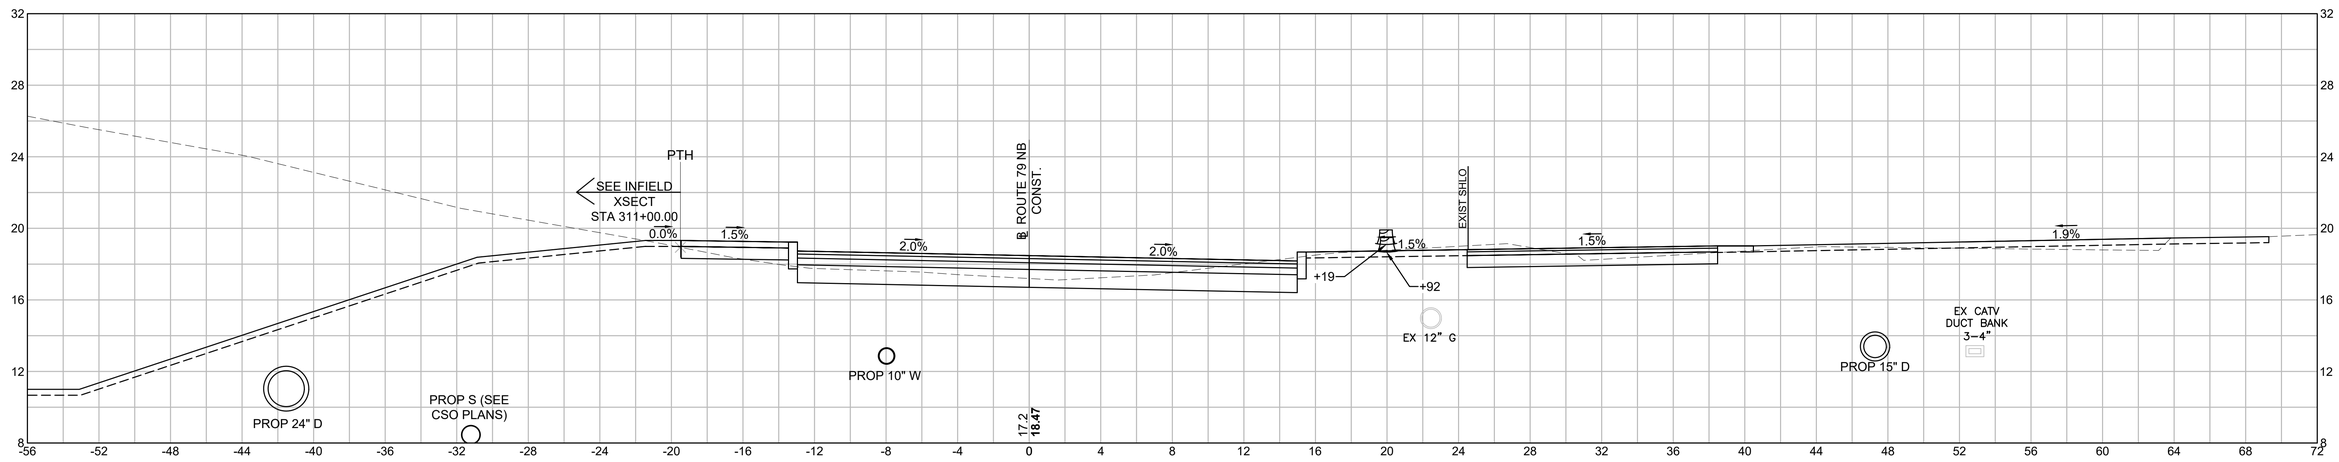

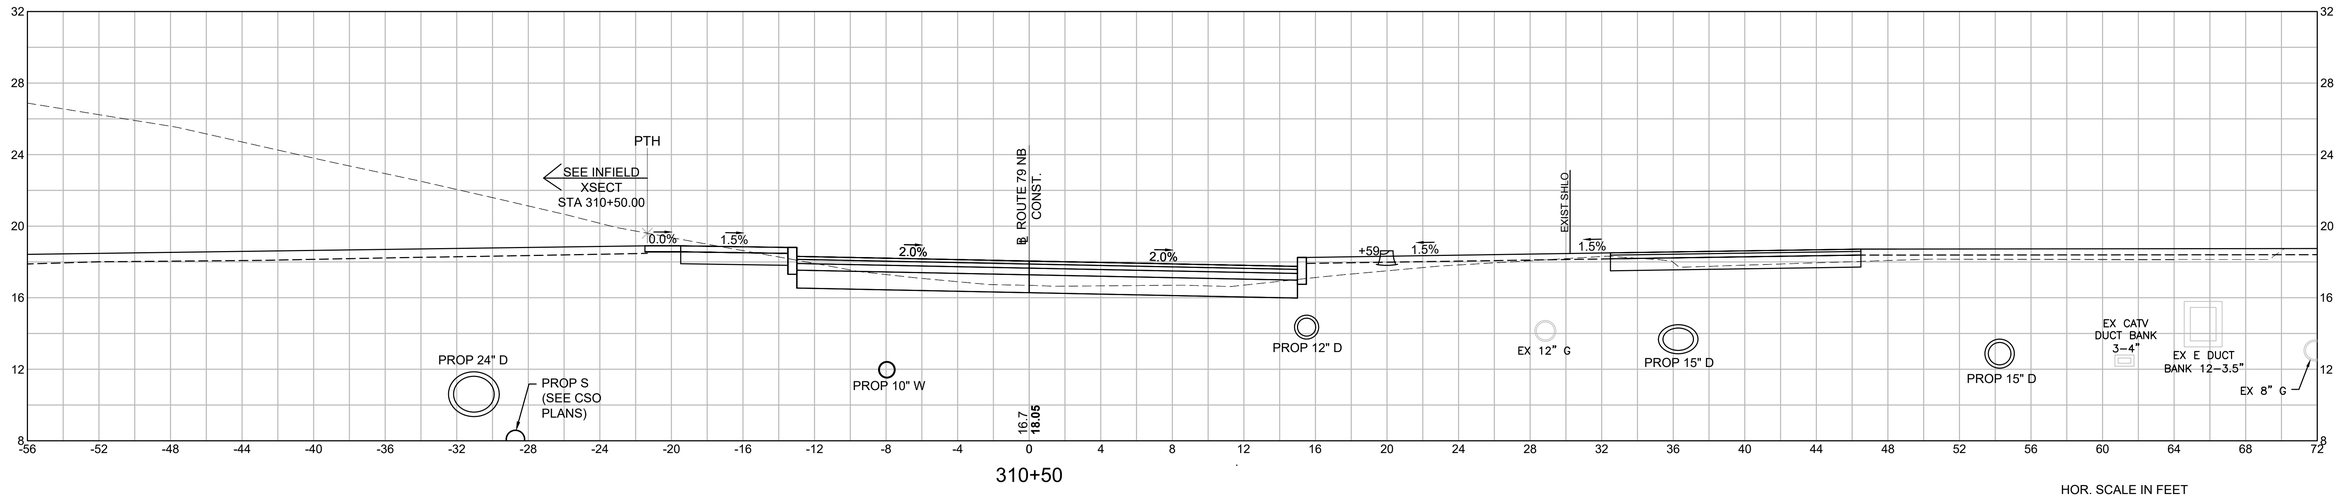

HOR. SCALE IN FEET
4 0 4 8
VER. SCALE IN FEET
4 0 4 8


608049_HD\ROUTE 79 NB SECTIONS 1).DWG Plotted on 4-Dec-2023 11:10 AM


0	01/19/2024	ISSUED FOR CONSTRUCTION
REV.	DATE	DESCRIPTION
USE ONLY PRINTS OF LATEST DATE - REVISION LOG MAINTAINED ON SHAREPOINT		

FALL RIVER
ROUTE 79

STATE	FED. AID PROJ. NO.	SHEET NO.	TOTAL SHEETS
MA	NHPI(IM)/TAP/HIP(BR)/STP-003S(191)	757	1094
PROJECT FILE NO. 608049			

ROUTE 79 NB
CROSS SECTION - 23

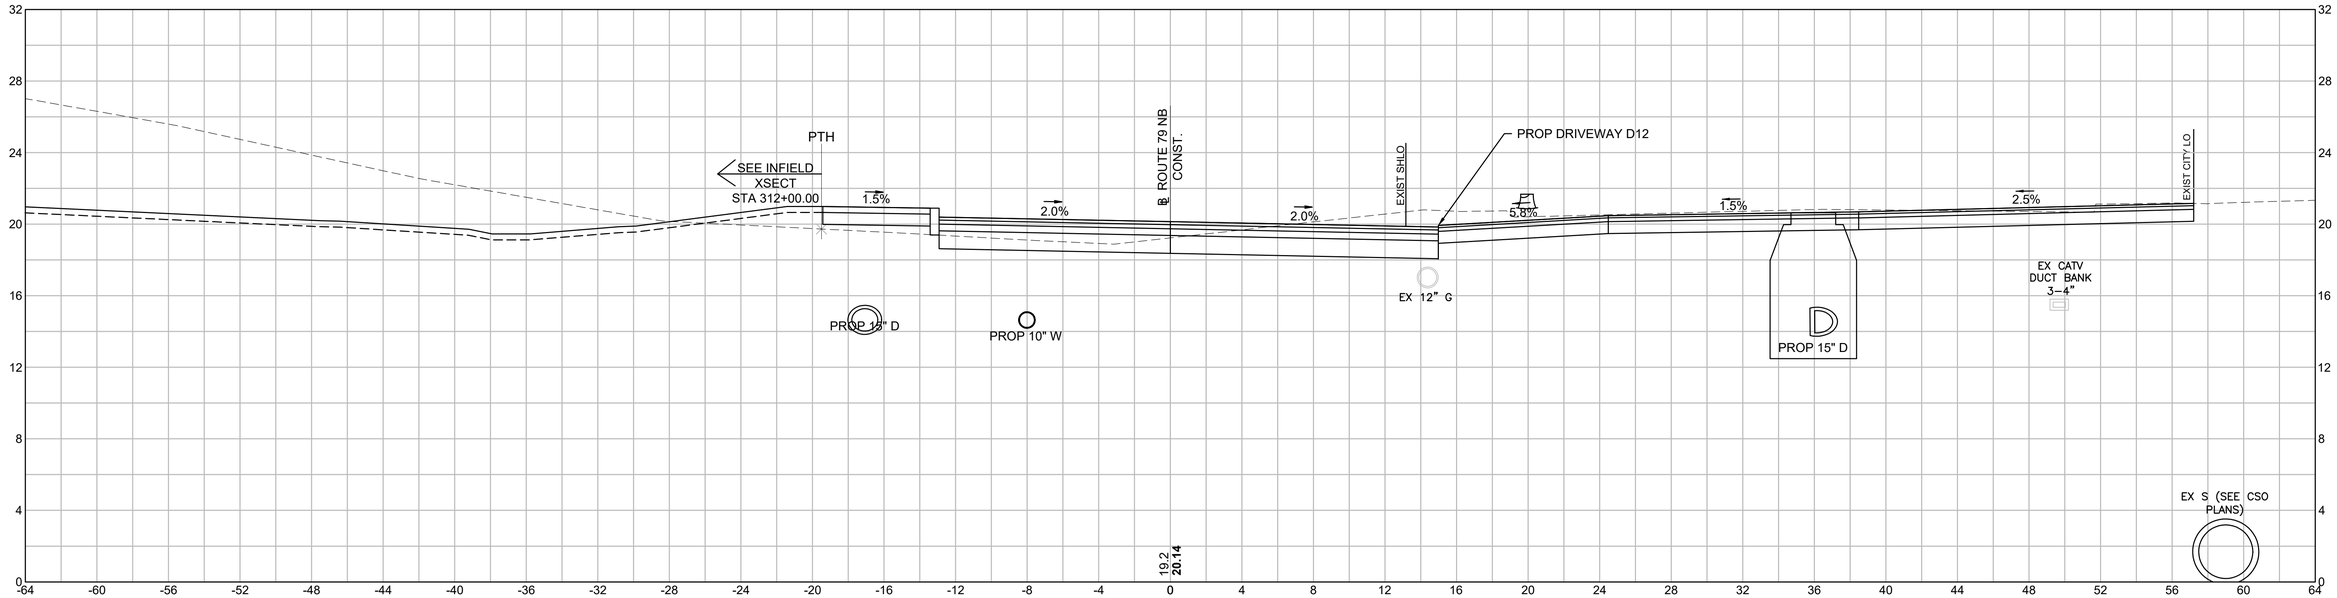

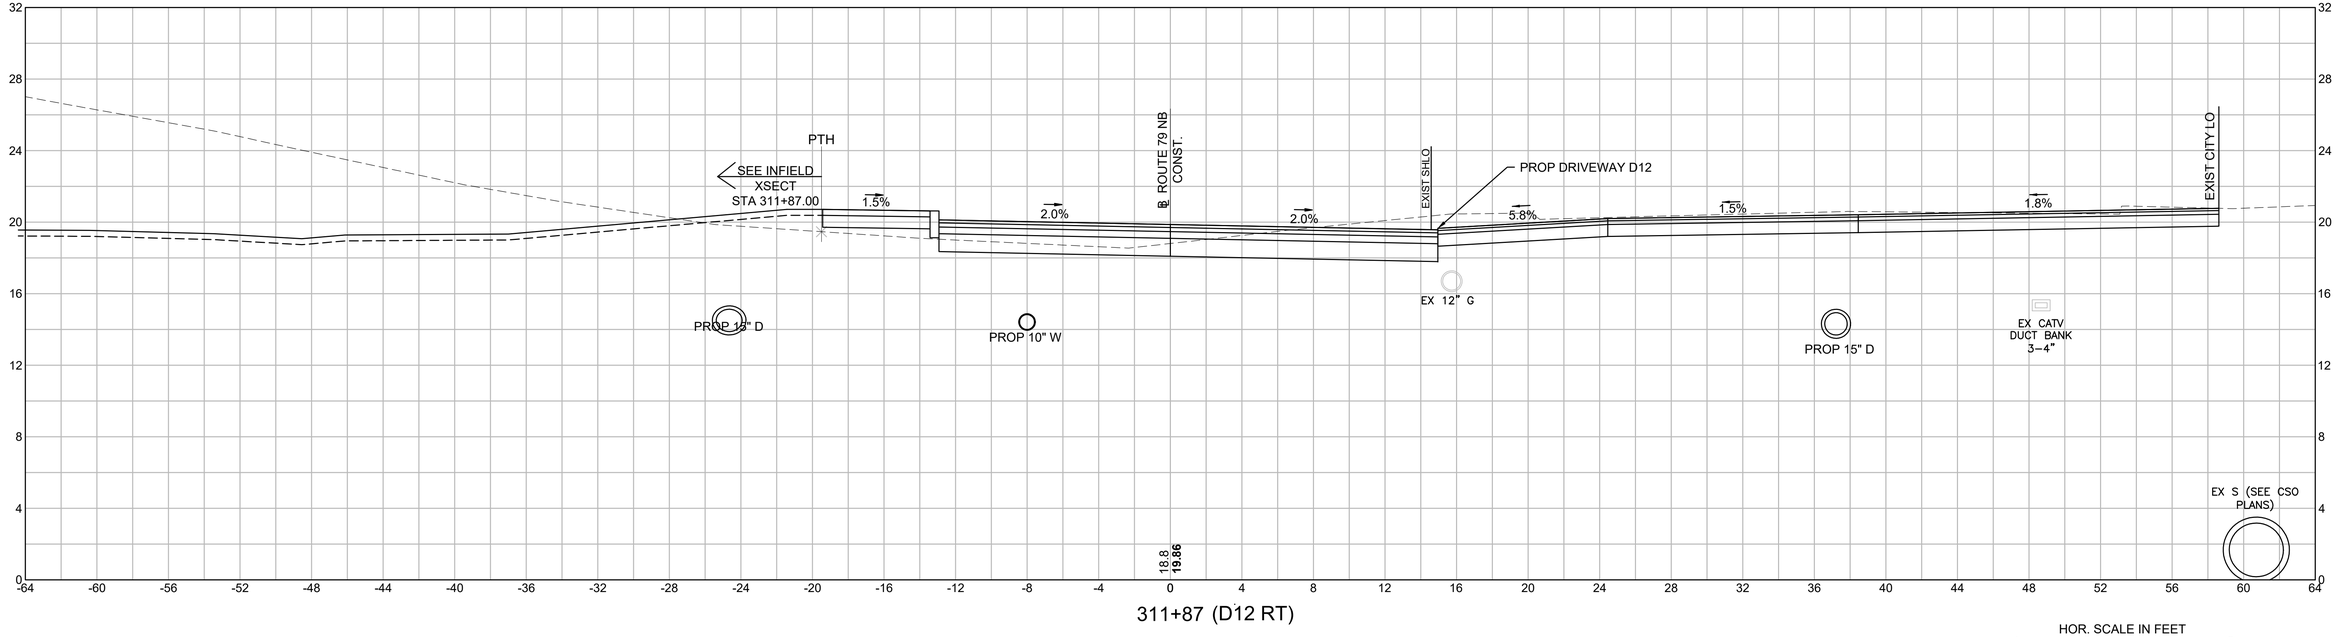

HOR. SCALE IN FEET
4 0 4 8
4 0 4 8
VER. SCALE IN FEET


608049_HD\ROUTE 79 NB SECTIONS 1).DWG Plotted on 17-Jan-2024 9:31 PM


0	01/19/2024	ISSUED FOR CONSTRUCTION
REV.	DATE	DESCRIPTION
USE ONLY PRINTS OF LATEST DATE - REVISION LOG MAINTAINED ON SHAREPOINT		

FALL RIVER
ROUTE 79

STATE	FED. AID PROJ. NO.	SHEET NO.	TOTAL SHEETS
MA	NHP(IM)/TAP/HIP(BR)/STP-003S(191)	758	1094
PROJECT FILE NO.	608049		

ROUTE 79 NB
CROSS SECTION - 24

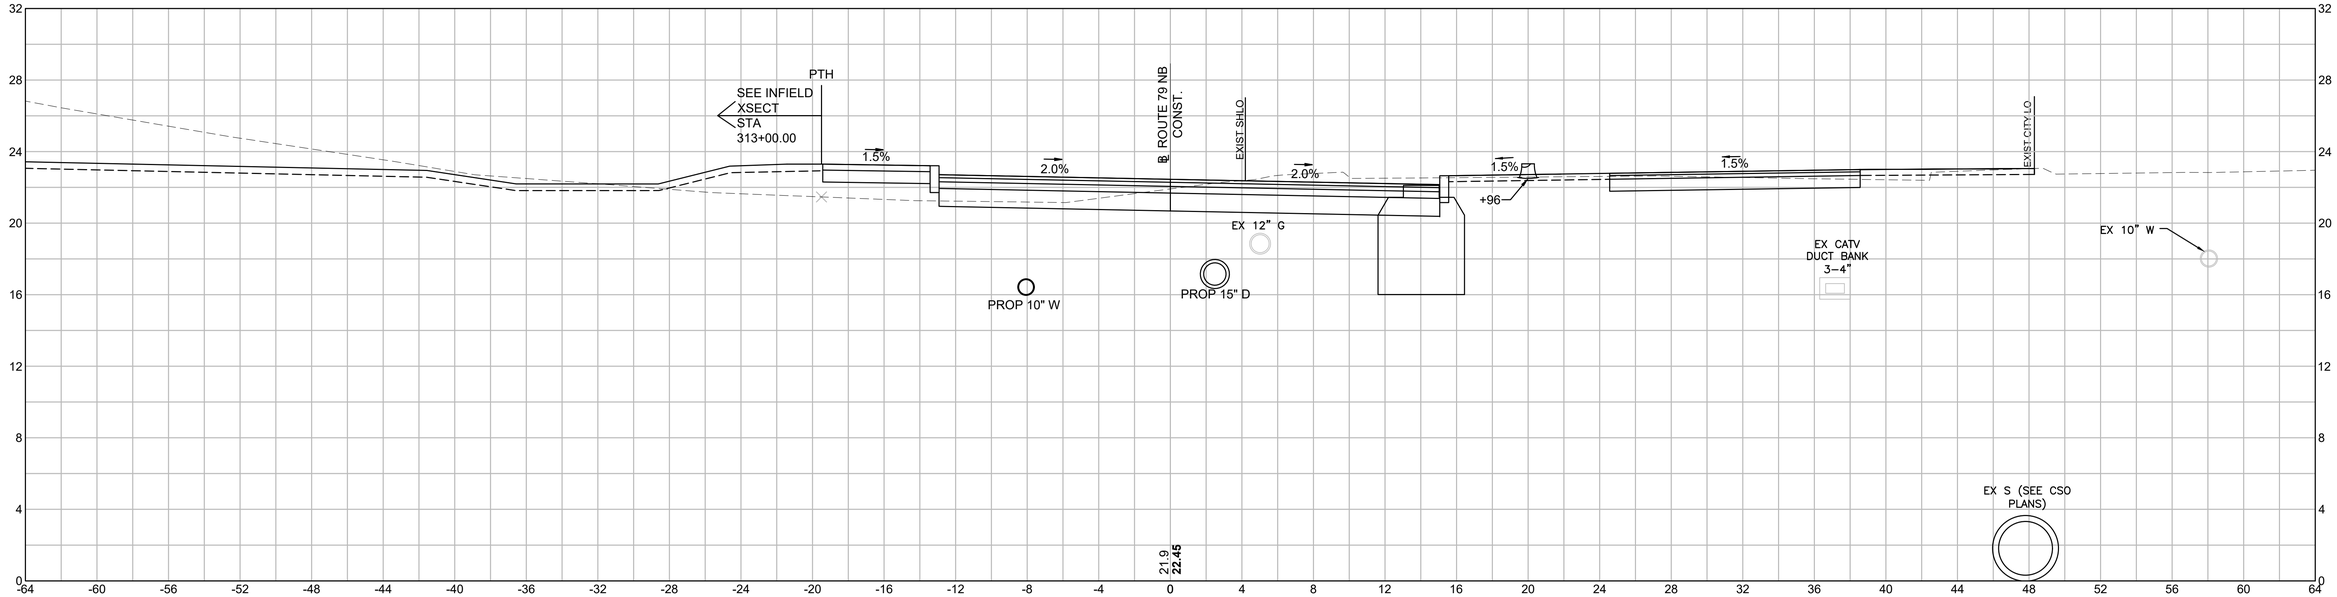

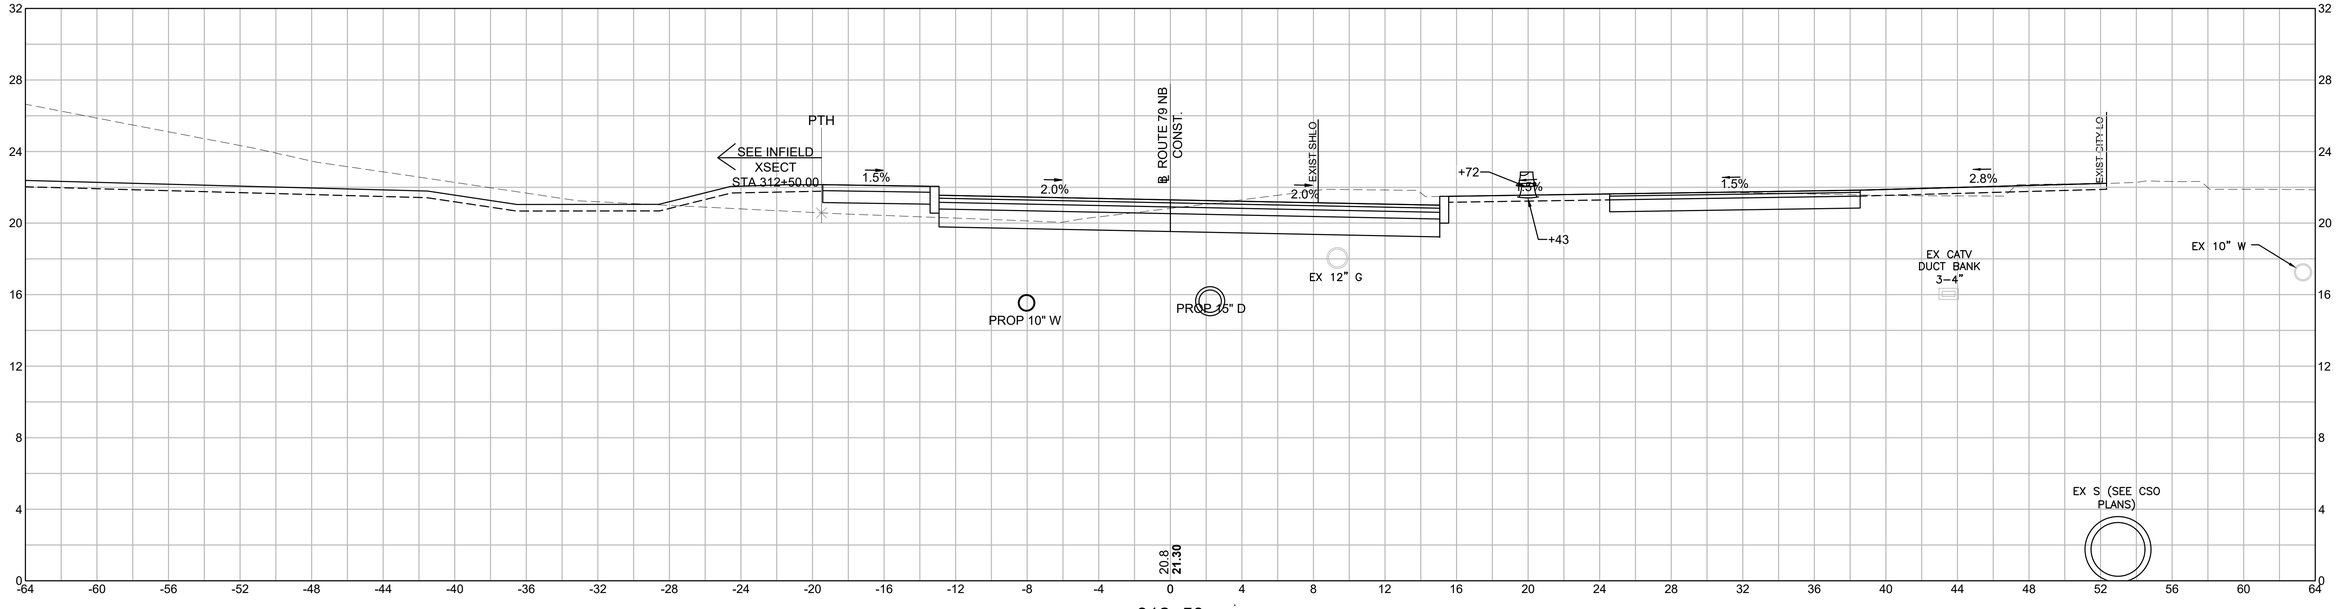

HOR. SCALE IN FEET
4 0 4 8
4 0 4 8
VER. SCALE IN FEET


608049_HD\ROUTE 79 NB SECTIONS 1).DWG Plotted on 4-Dec-2023 11:11 AM

0	01/19/2024	ISSUED FOR CONSTRUCTION
REV.	DATE	DESCRIPTION
USE ONLY PRINTS OF LATEST DATE - REVISION LOG MAINTAINED ON SHAREPOINT		


FALL RIVER
ROUTE 79

STATE	FED. AID PROJ. NO.	SHEET NO.	TOTAL SHEETS
MA	NHPI(IM)/TAP/HIP(BR)/STP-003S(191)	759	1094
PROJECT FILE NO.	608049		

ROUTE 79 NB
CROSS SECTION - 25

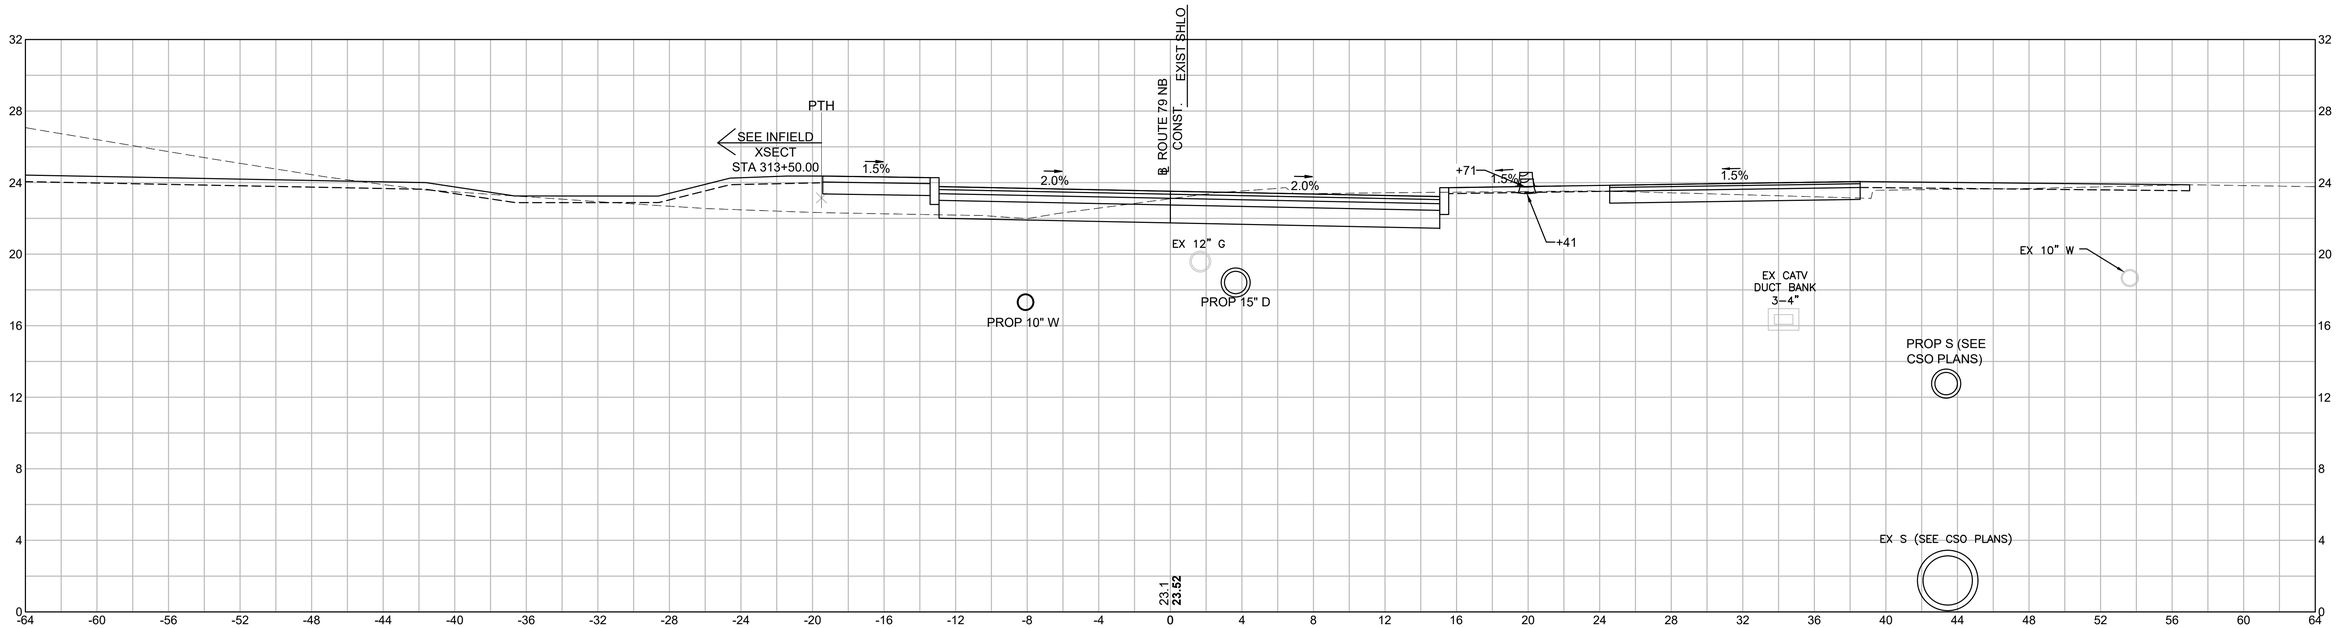

313+50

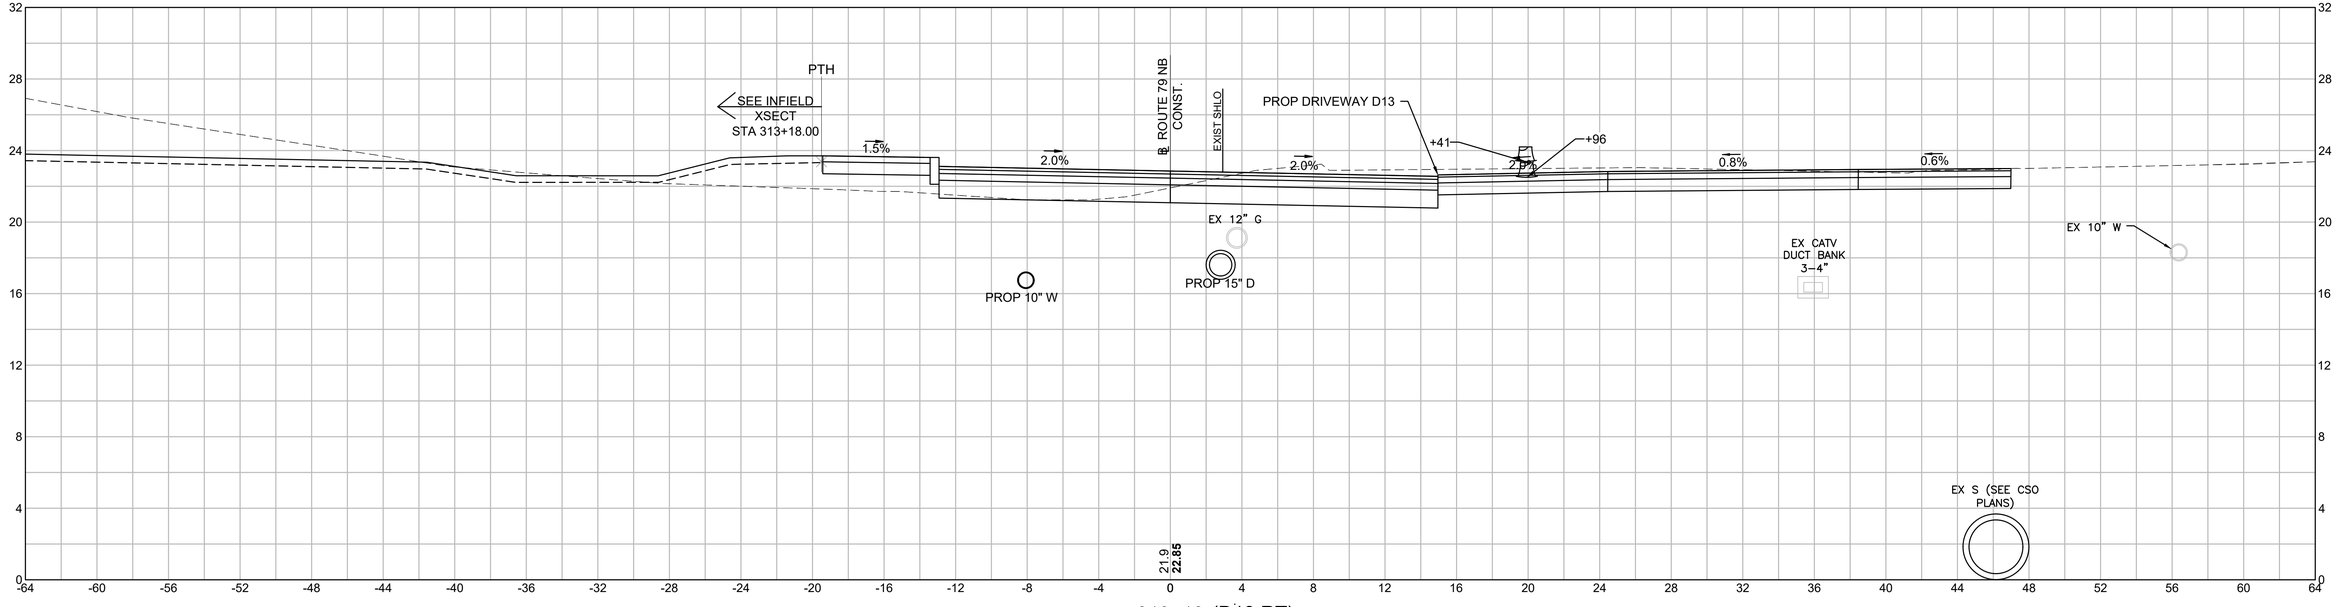

313+18 (D13 RT)

HOR. SCALE IN FEET
4 0 4 8
VER. SCALE IN FEET
4 0 4 8


608049_HD\(ROUTE 79 NB SECTIONS 1).DWG Plotted on 4-Dec-2023 11:11 AM

0	01/19/2024	ISSUED FOR CONSTRUCTION
REV.	DATE	DESCRIPTION
USE ONLY PRINTS OF LATEST DATE - REVISION LOG MAINTAINED ON SHAREPOINT		


FALL RIVER
ROUTE 79

STATE	FED. AID PROJ. NO.	SHEET NO.	TOTAL SHEETS
MA	NHPI(IM)/TAP/HIP(BR)/STP-003S(191)	760	1094
PROJECT FILE NO.	608049		

ROUTE 79 NB
CROSS SECTION - 26

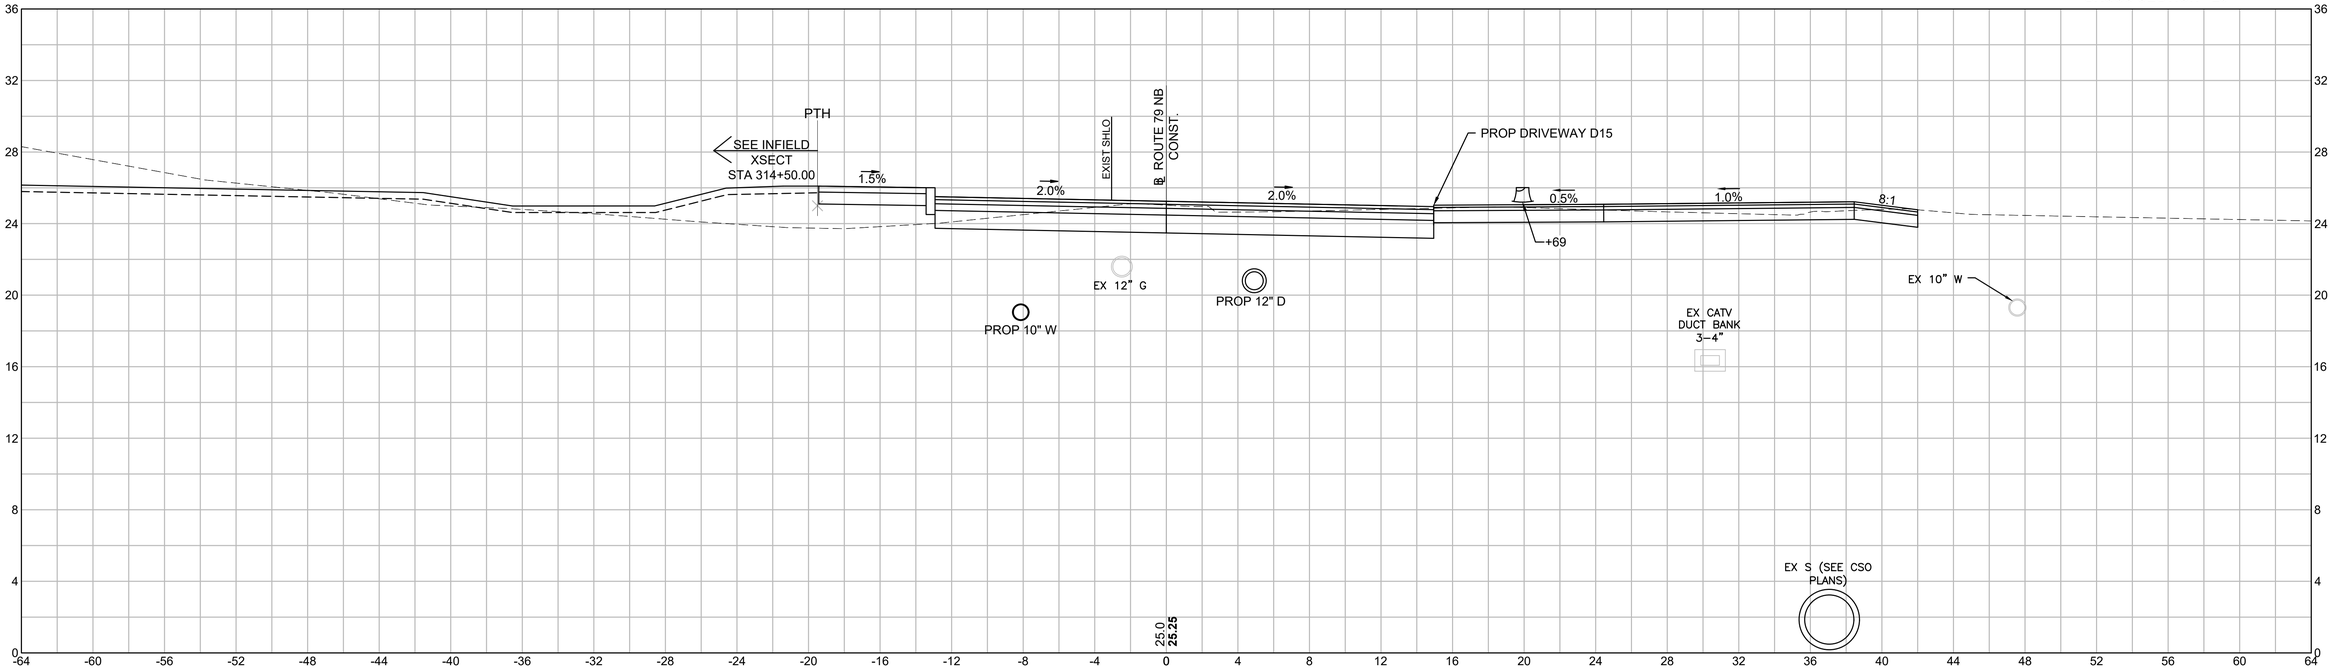

314+50 (D15 RT)

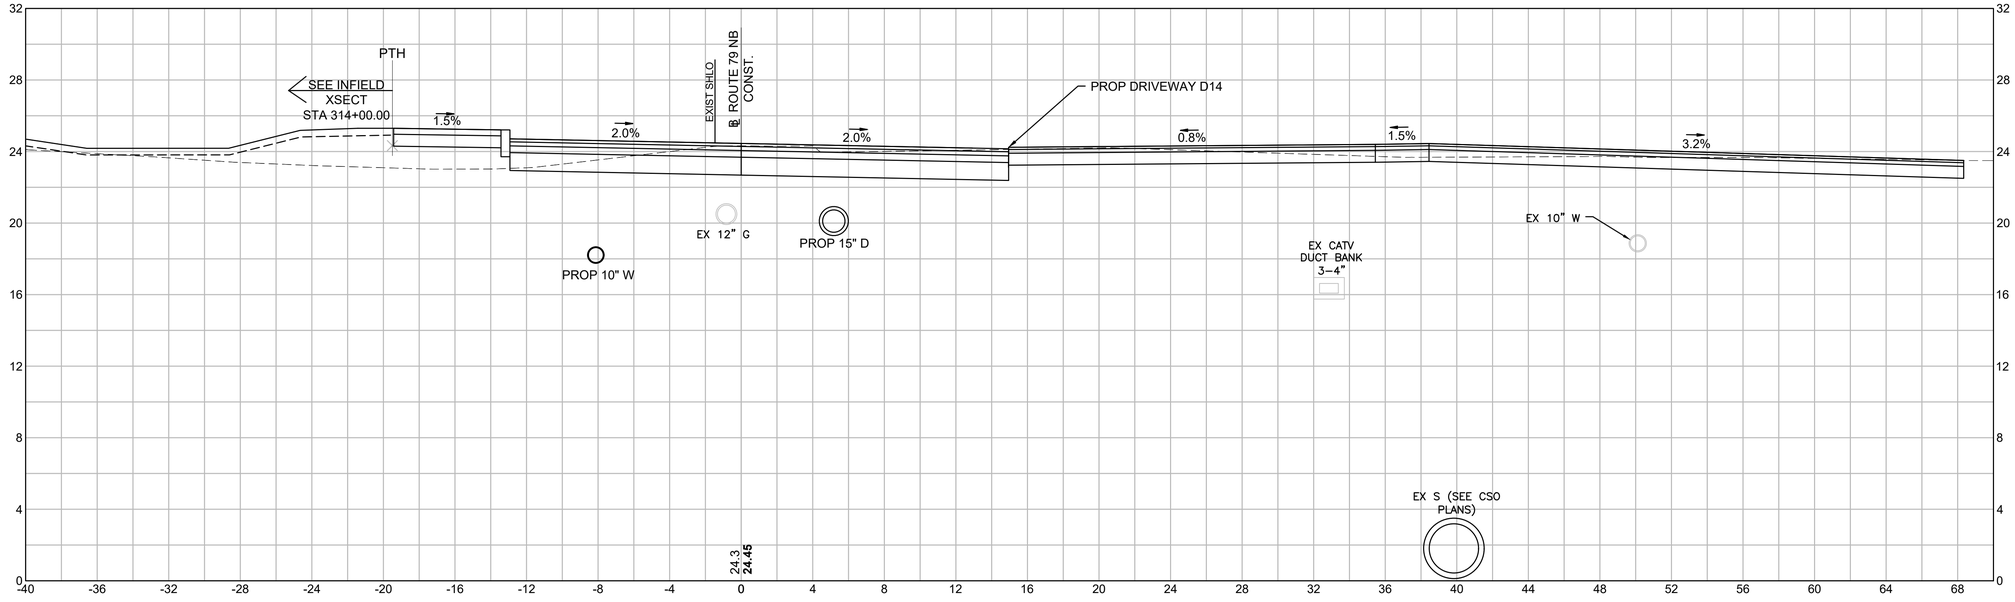

314+00 (D14 RT)

HOR. SCALE IN FEET
4 0 4 8
VER. SCALE IN FEET
4 0 4 8

608049_HD\ROUTE 79 NB SECTIONS 1).DWG Plotted on 4-Dec-2023 11:12 AM


REV.	DATE	DESCRIPTION
0	01/19/2024	ISSUED FOR CONSTRUCTION


USE ONLY PRINTS OF LATEST DATE - REVISION LOG MAINTAINED ON SHAREPOINT

FALL RIVER
ROUTE 79

STATE	FED. AID PROJ. NO.	SHEET NO.	TOTAL SHEETS
MA	NHP(IM)/TAP/HP(BR)/STP-003S(191)	761	1094
PROJECT FILE NO.	608049		

ROUTE 79 NB
CROSS SECTION - 27

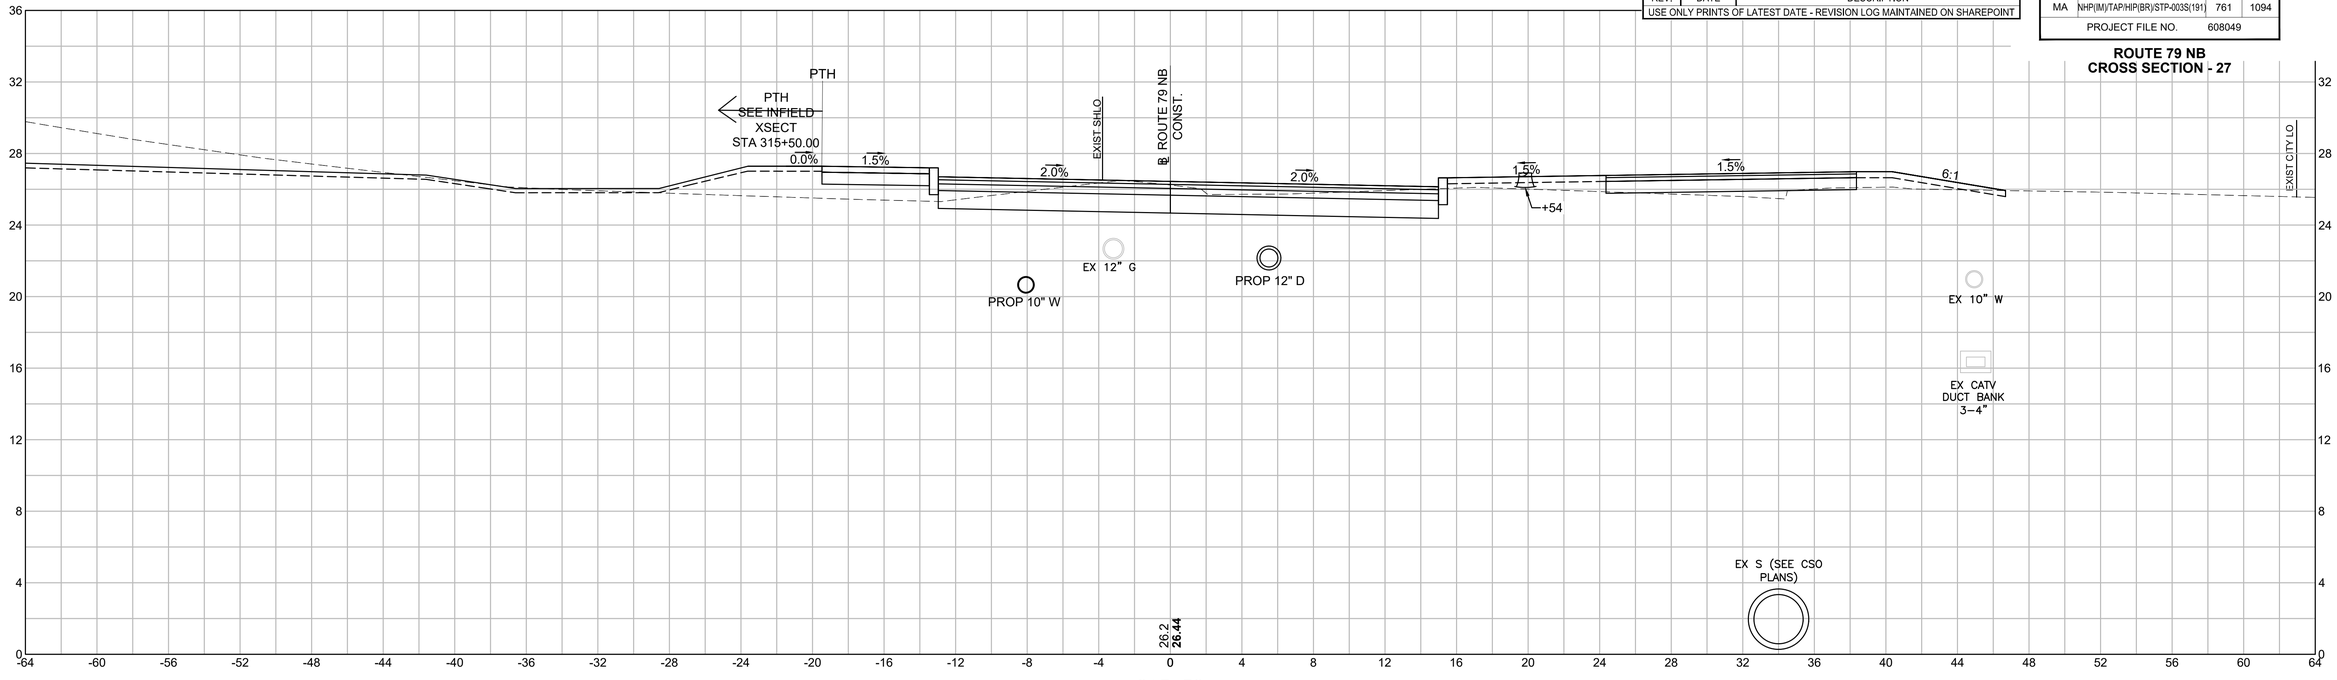

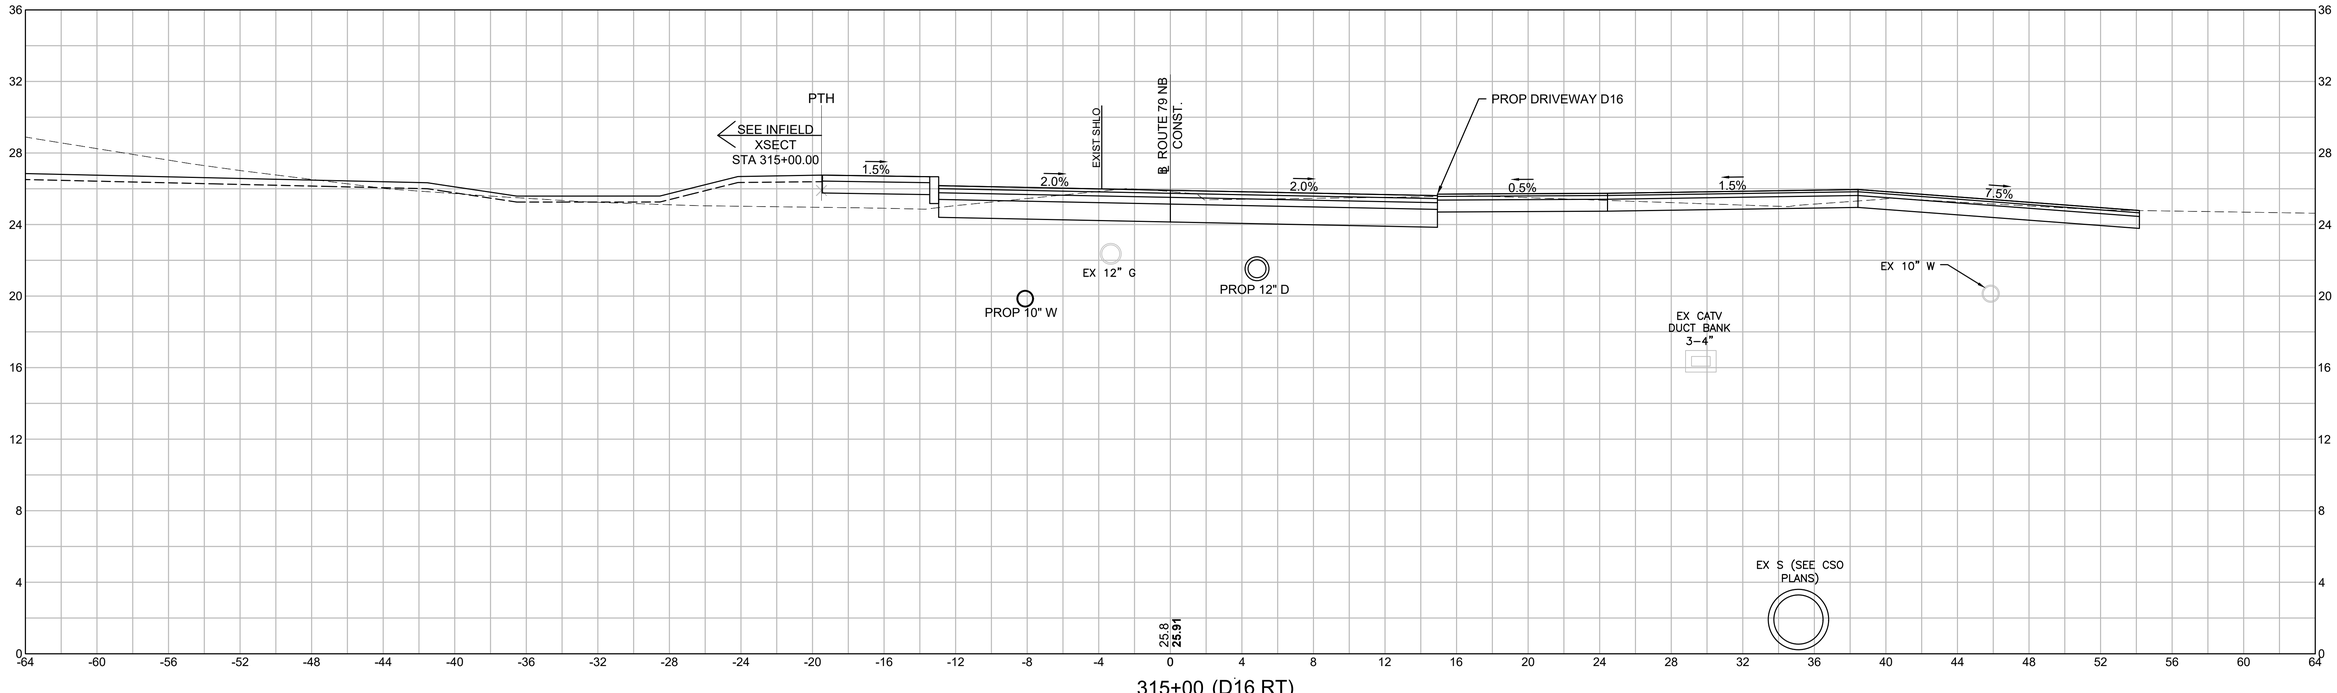

HOR. SCALE IN FEET
4 0 4 8
VER. SCALE IN FEET
4 0 4 8


608049_HD\ROUTE 79 NB SECTIONS 1).DWG Plotted on 4-Dec-2023 11:12 AM


0	01/19/2024	ISSUED FOR CONSTRUCTION
REV.	DATE	DESCRIPTION
USE ONLY PRINTS OF LATEST DATE - REVISION LOG MAINTAINED ON SHAREPOINT		

FALL RIVER
ROUTE 79

STATE	FED. AID PROJ. NO.	SHEET NO.	TOTAL SHEETS
MA	NHP(IM)/TAP/HP(BR)/STP-003S(191)	762	1094
PROJECT FILE NO.	608049		

ROUTE 79 NB
CROSS SECTION - 28

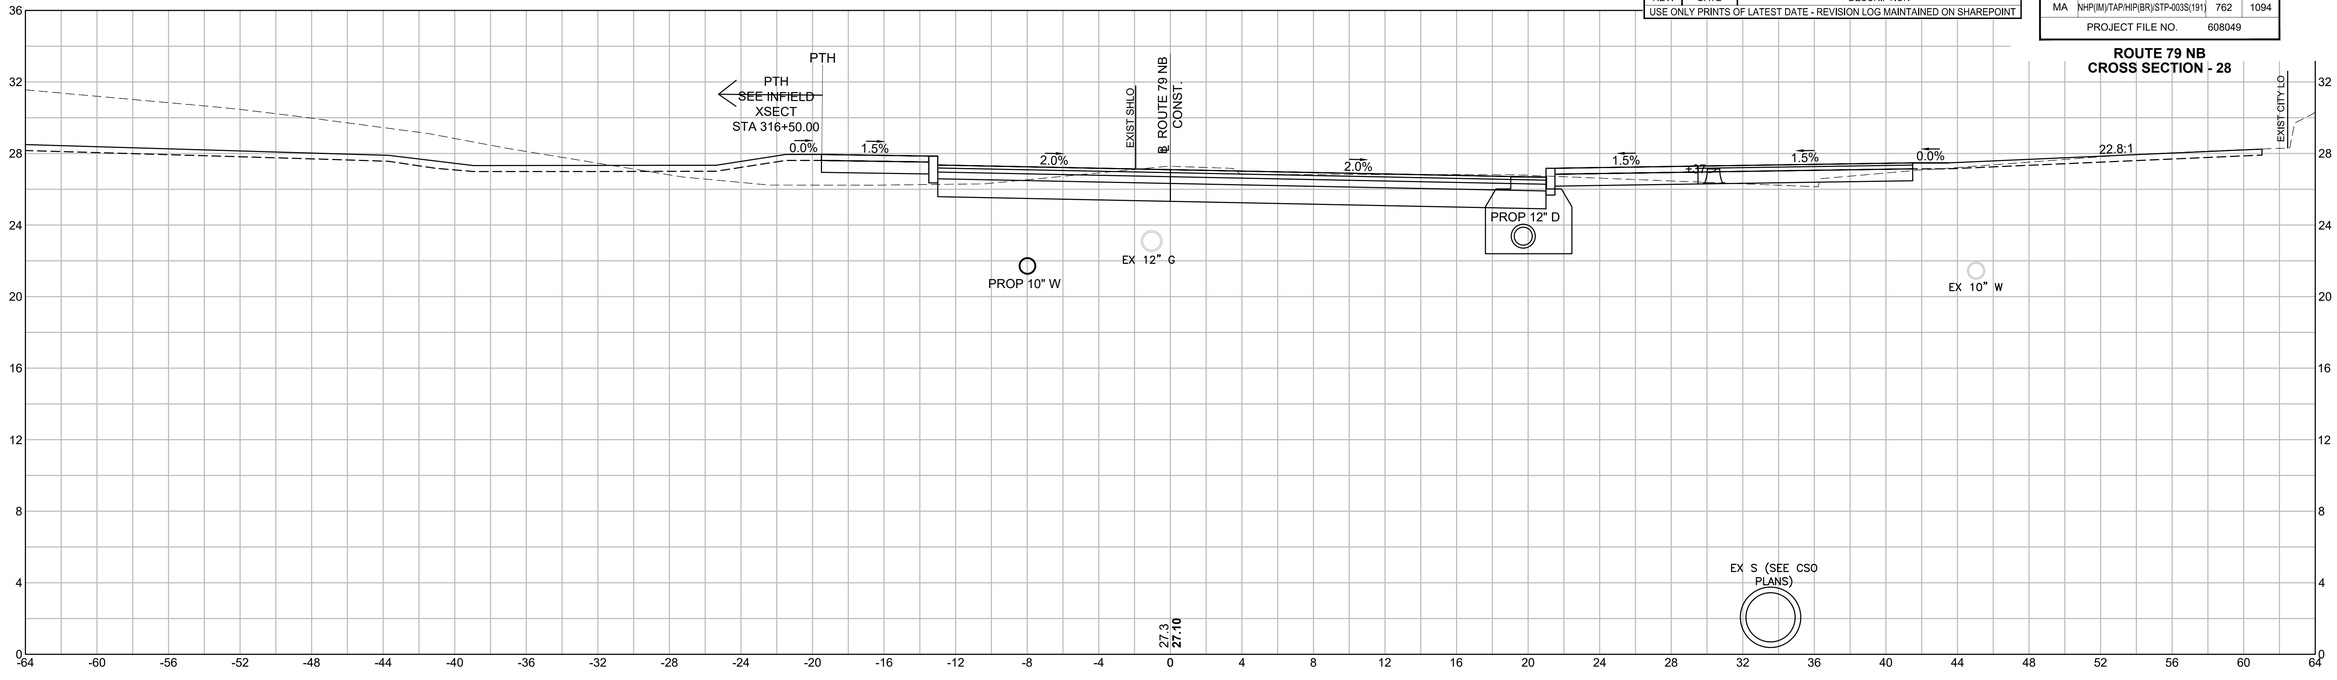

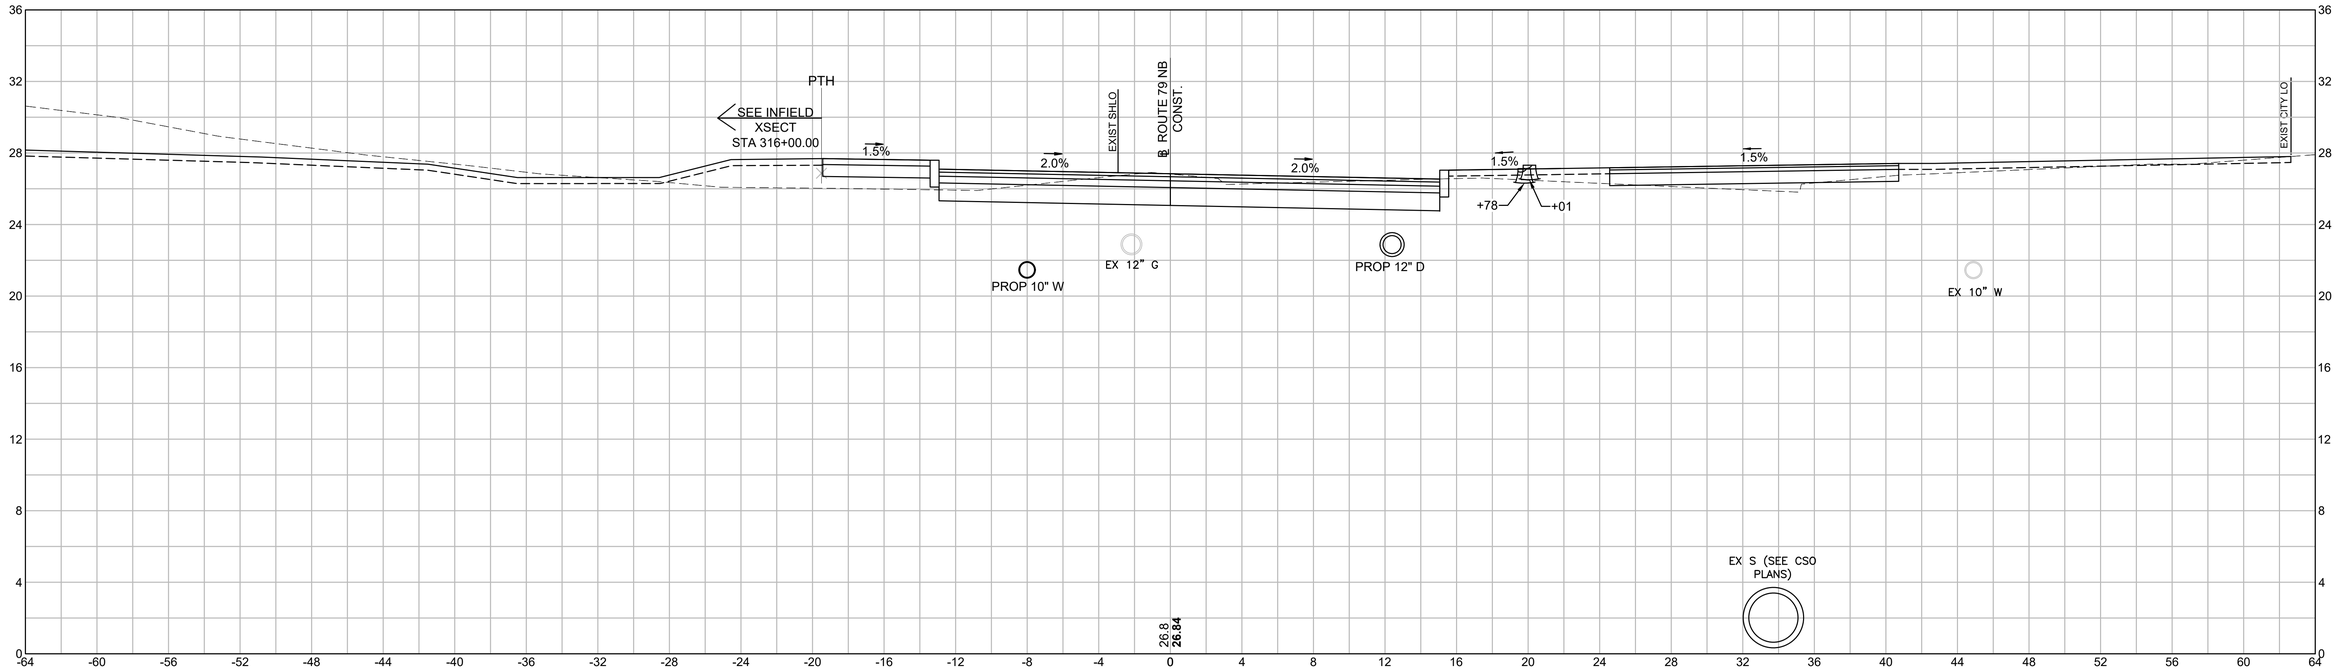

HOR. SCALE IN FEET
4 0 4 8
VER. SCALE IN FEET
4 0 4 8


608049_HD\ROUTE 79 NB SECTIONS 1).DWG Plotted on 4-Dec-2023 11:13 AM


0	01/19/2024	ISSUED FOR CONSTRUCTION
REV.	DATE	DESCRIPTION
USE ONLY PRINTS OF LATEST DATE - REVISION LOG MAINTAINED ON SHAREPOINT		

FALL RIVER
ROUTE 79

STATE	FED. AID PROJ. NO.	SHEET NO.	TOTAL SHEETS
MA	NHP(IM)/TAP/HIP(BR)/STP-003S(191)	763	1094
PROJECT FILE NO.	608049		

ROUTE 79 NB
CROSS SECTION - 29

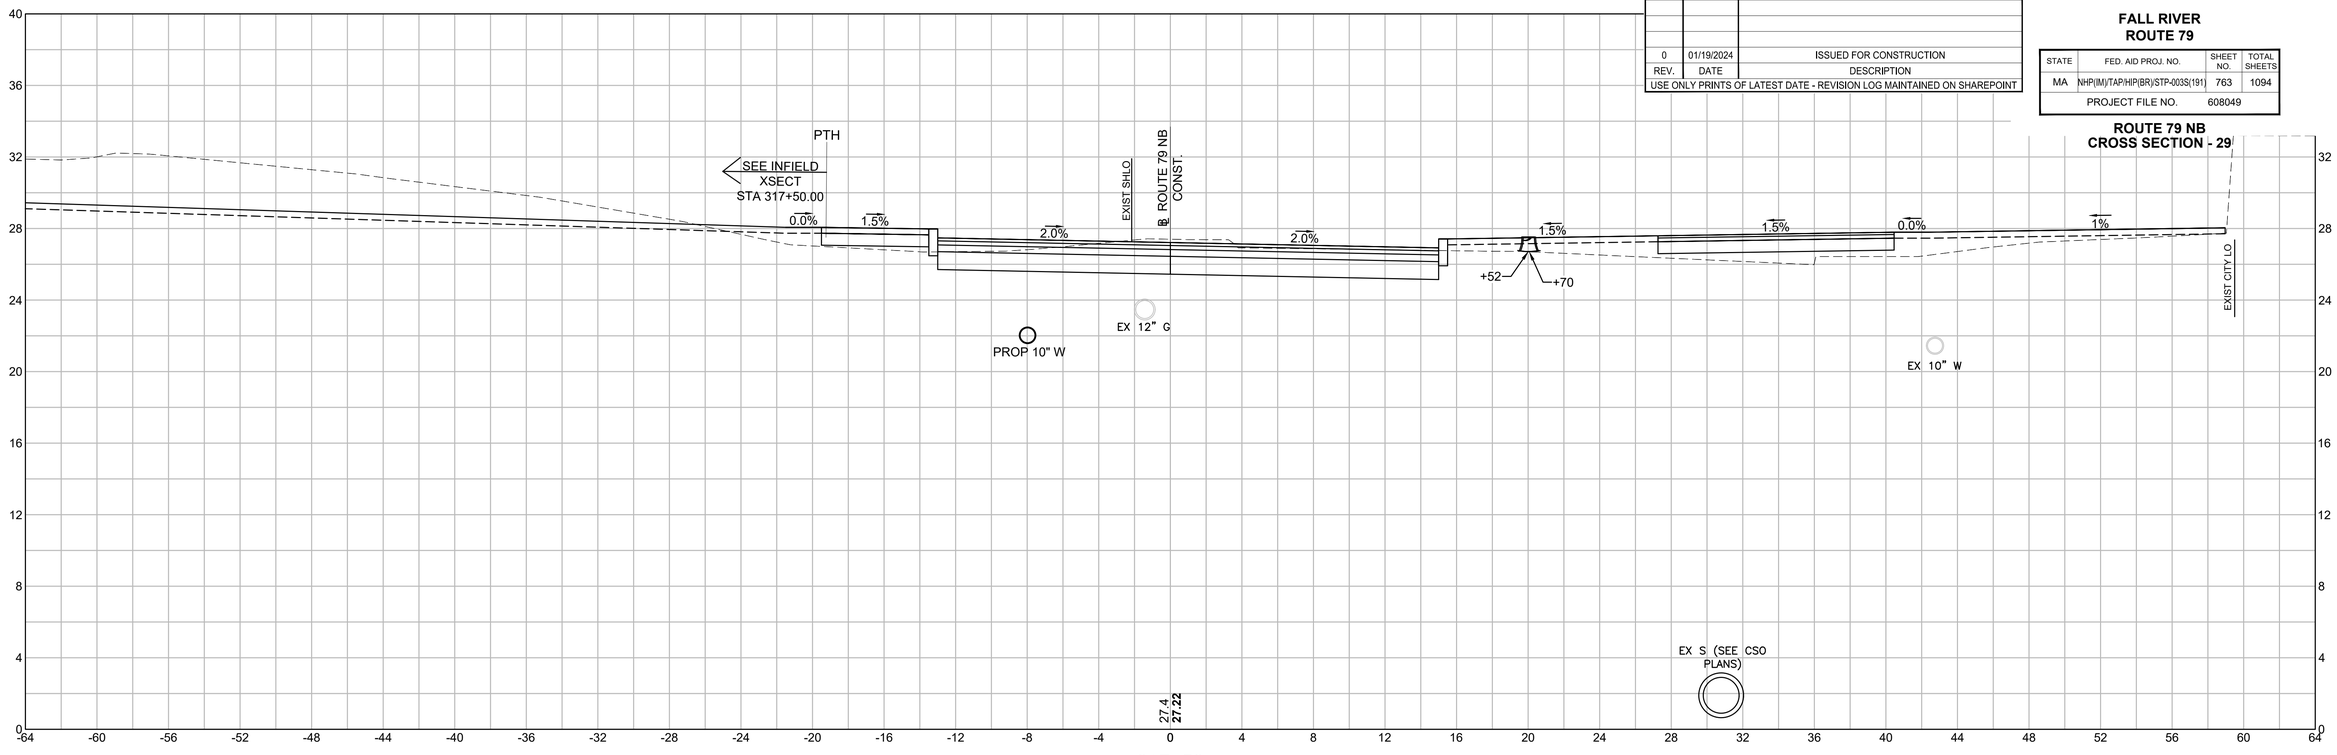

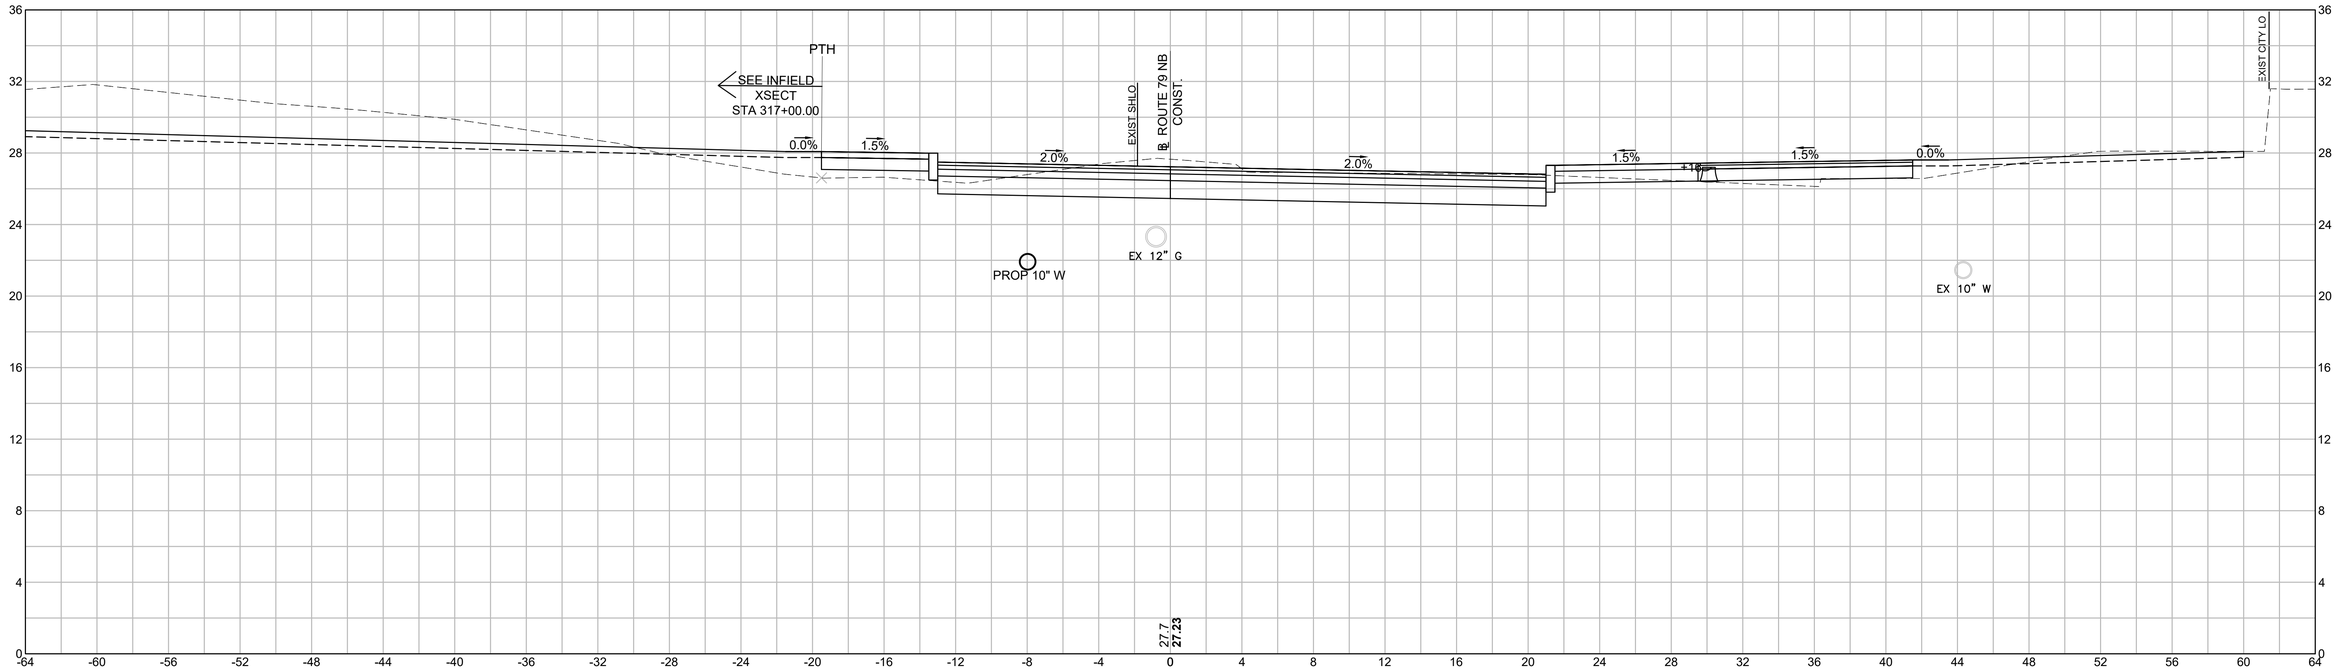

HOR. SCALE IN FEET
4 0 4 8
VER. SCALE IN FEET
4 0 4 8

608049_HDI(ROUTE 79 NB SECTIONS 1).DWG Plotted on 4-Dec-2023 11:13 AM


FALL RIVER
ROUTE 79

STATE	FED. AID PROJ. NO.	SHEET NO.	TOTAL SHEETS
MA	NHP(IM)/TAP/HIP(BR)/STP-003S(191)	764	1094
	PROJECT FILE NO. 608049		

ROUTE 79 NB
CROSS SECTION - 30

REV.	DATE	DESCRIPTION
0	01/19/2024	ISSUED FOR CONSTRUCTION

USE ONLY PRINTS OF LATEST DATE - REVISION LOG MAINTAINED ON SHAREPOINT

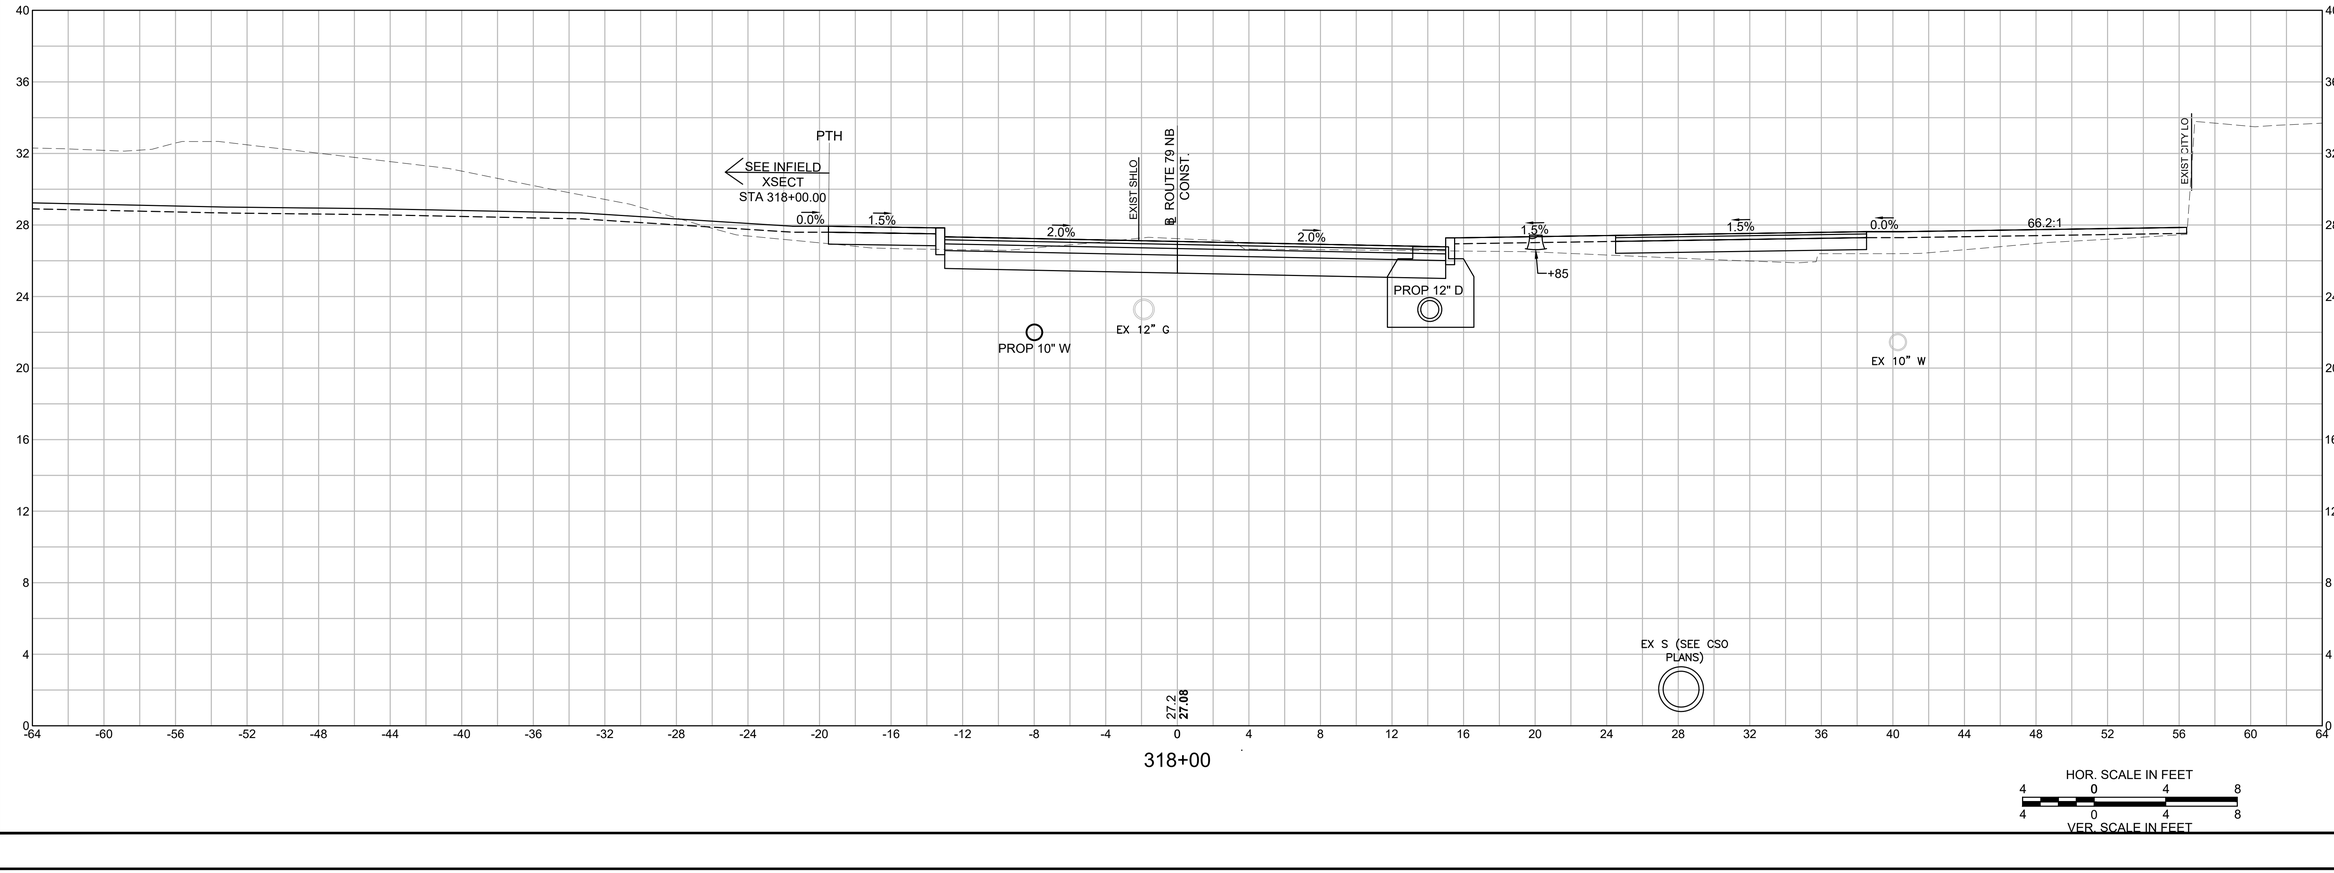

608049_HD\ROUTE 79 NB SECTIONS 1).DWG Plotted on 4-Dec-2023 11:14 AM

FALL RIVER
ROUTE 79


STATE	FED. AID PROJ. NO.	SHEET NO.	TOTAL SHEETS
MA	NHP(IM)/TAP/HIP(BR)/STP-003S(191)	765	1094
	PROJECT FILE NO. 608049		

ROUTE 79 NB
CROSS SECTION - 31

REV.	DATE	DESCRIPTION
0	01/19/2024	ISSUED FOR CONSTRUCTION

USE ONLY PRINTS OF LATEST DATE - REVISION LOG MAINTAINED ON SHAREPOINT

608049_HD\(ROUTE 79 NB SECTIONS 1).DWG Plotted on 4-Dec-2023 11:14 AM

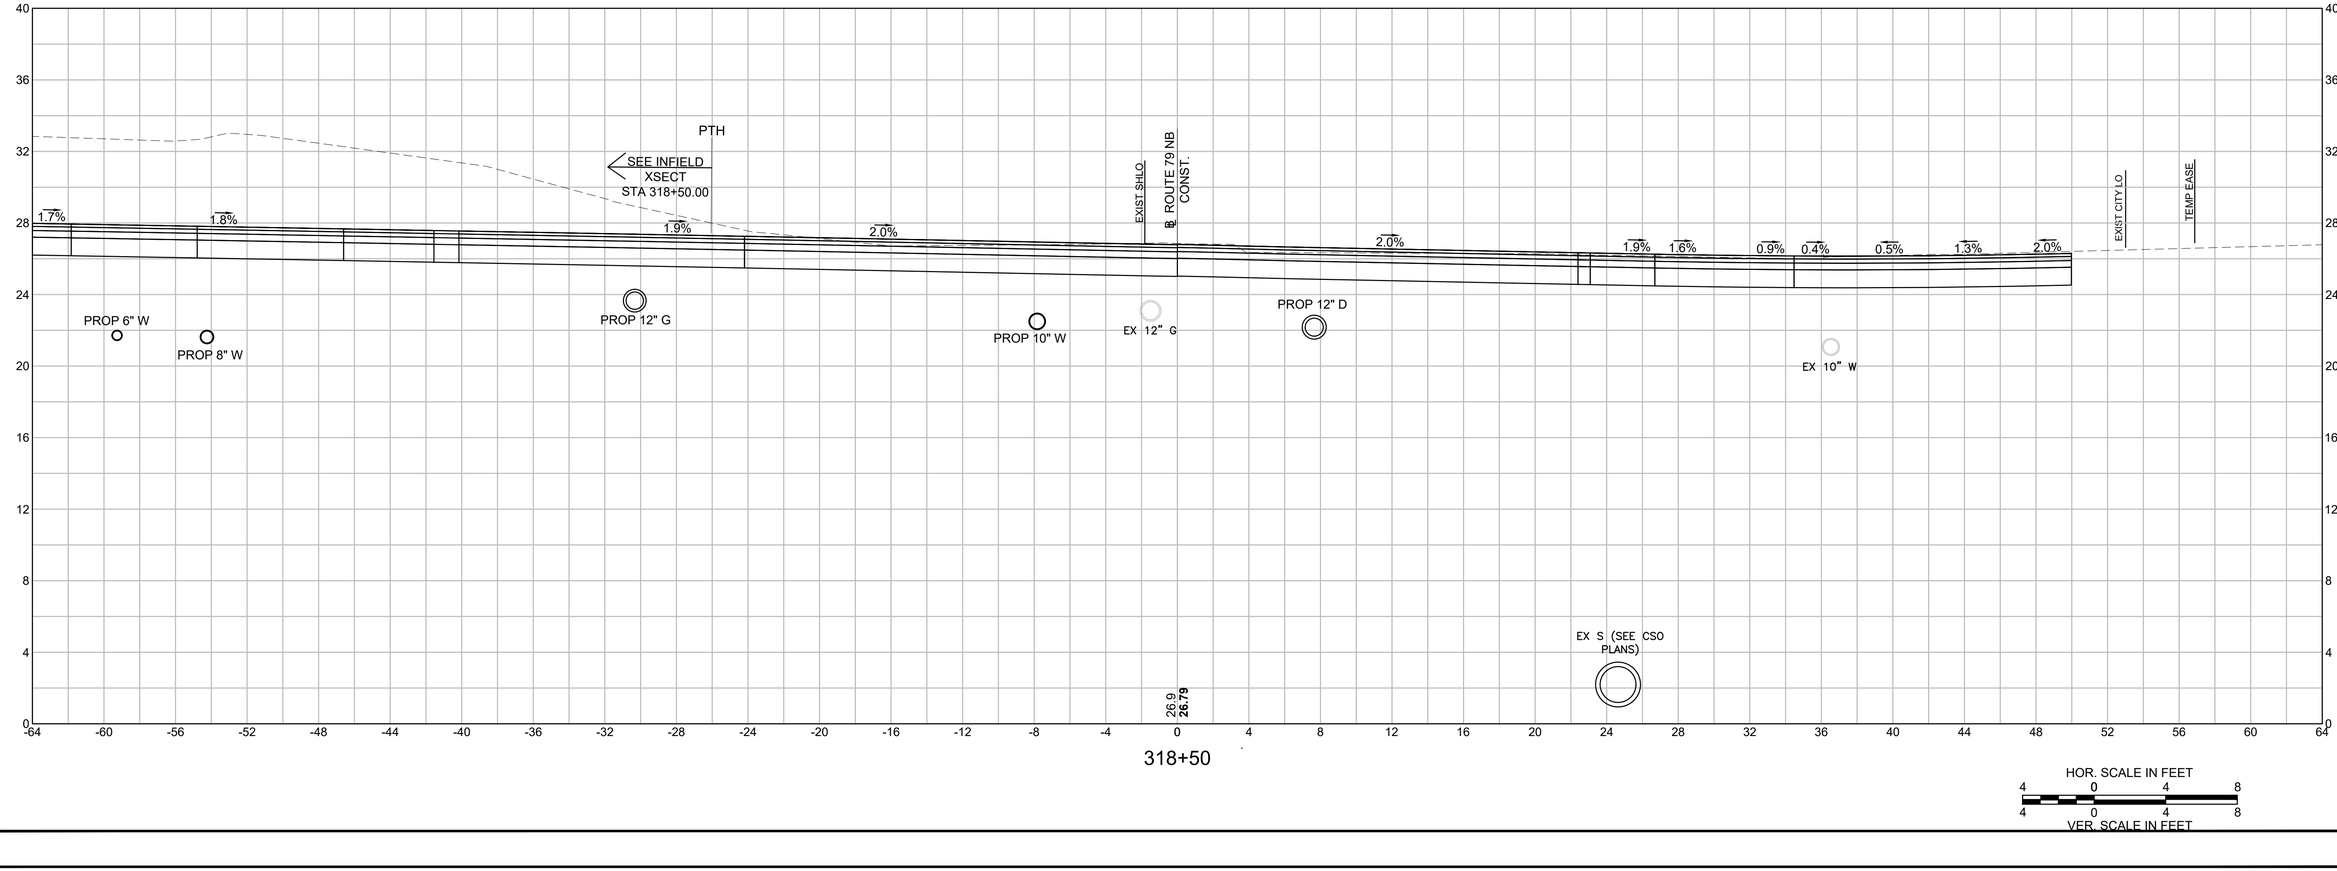


FALL RIVER
ROUTE 79

STATE	FED. AID PROJ. NO.	SHEET NO.	TOTAL SHEETS
MA	NHP(IM)/TAP/HIP(BR)/STP-003S(191)	766	1094
	PROJECT FILE NO. 608049		

ROUTE 79 NB
CROSS SECTION - 32

REV.	DATE	DESCRIPTION
0	01/19/2024	ISSUED FOR CONSTRUCTION

USE ONLY PRINTS OF LATEST DATE - REVISION LOG MAINTAINED ON SHAREPOINT

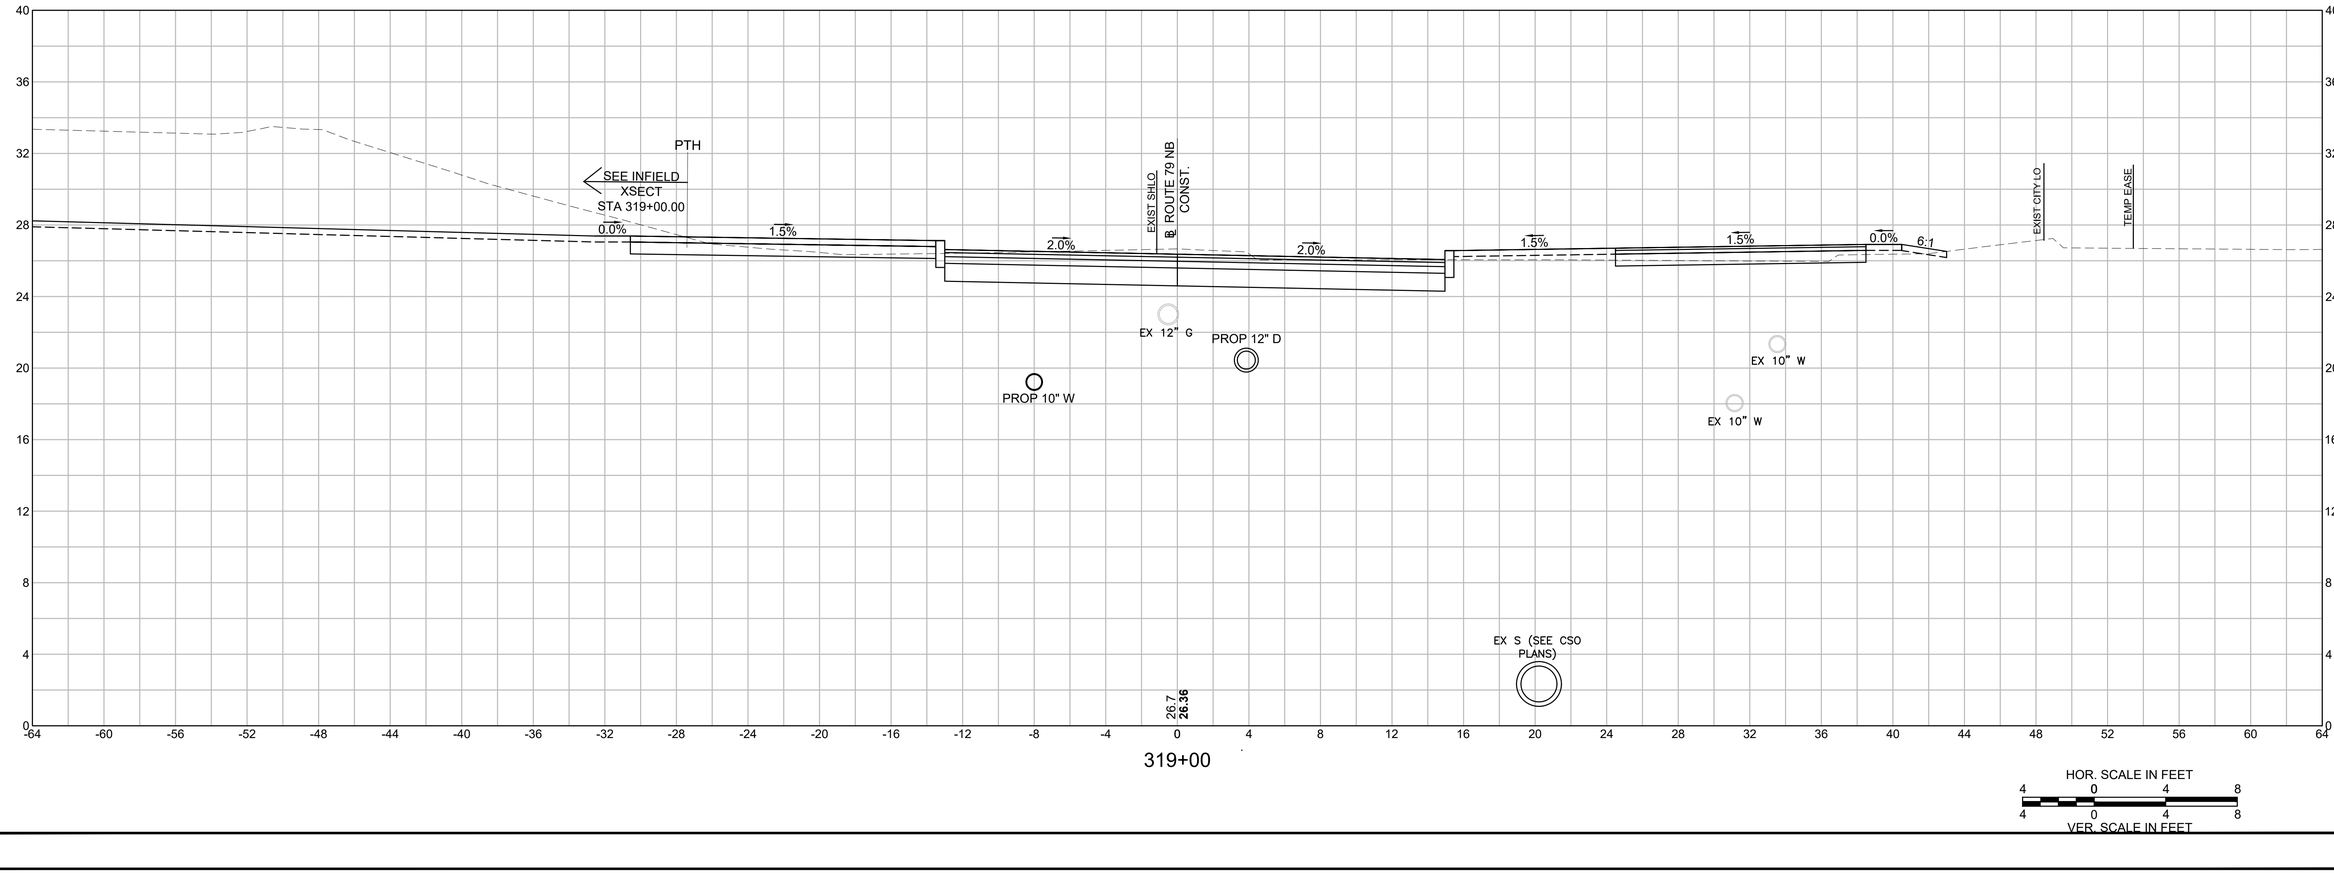

Plotted on 4-Dec-2023 11:15 AM
608049_HD\ROUTE 79 NB SECTIONS 1).DWG


FALL RIVER
ROUTE 79

STATE	FED. AID PROJ. NO.	SHEET NO.	TOTAL SHEETS
MA	NHP(IM)/TAP/HIP(BR)/STP-003S(191)	767	1094
	PROJECT FILE NO. 608049		

ROUTE 79 NB
CROSS SECTION - 33

REV.	DATE	DESCRIPTION
0	01/19/2024	ISSUED FOR CONSTRUCTION

USE ONLY PRINTS OF LATEST DATE - REVISION LOG MAINTAINED ON SHAREPOINT

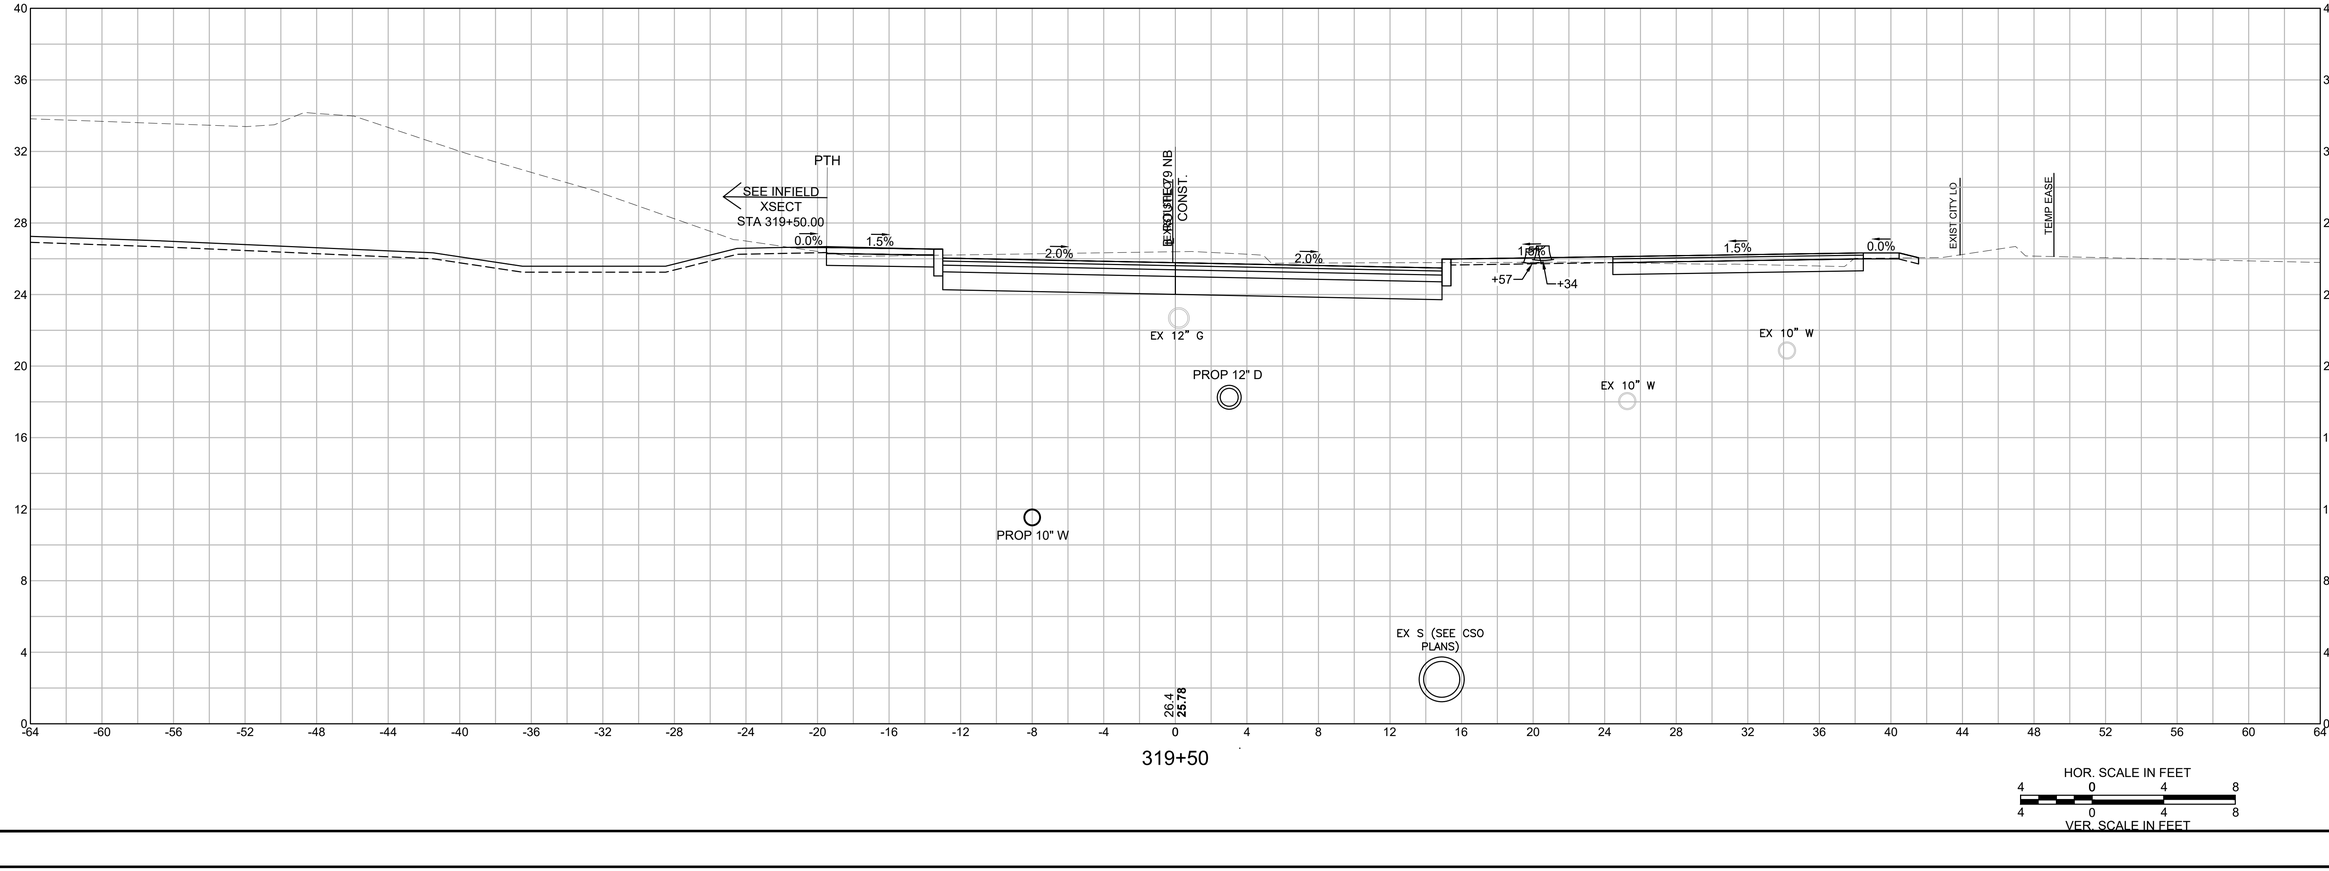

Plotted on 4-Dec-2023 11:16 AM

608049_HD\ROUTE 79 NB SECTIONS 1).DWG

FALL RIVER
ROUTE 79


STATE	FED. AID PROJ. NO.	SHEET NO.	TOTAL SHEETS
MA	NHP(IM)/TAP/HIP(BR)/STP-003S(191)	768	1094
	PROJECT FILE NO. 608049		

ROUTE 79 NB
CROSS SECTION - 34

REV.	DATE	DESCRIPTION
0	01/19/2024	ISSUED FOR CONSTRUCTION

USE ONLY PRINTS OF LATEST DATE - REVISION LOG MAINTAINED ON SHAREPOINT

Plotted on 4-Dec-2023 11:16 AM
608049_HD\ROUTE 79 NB SECTIONS 1).DWG

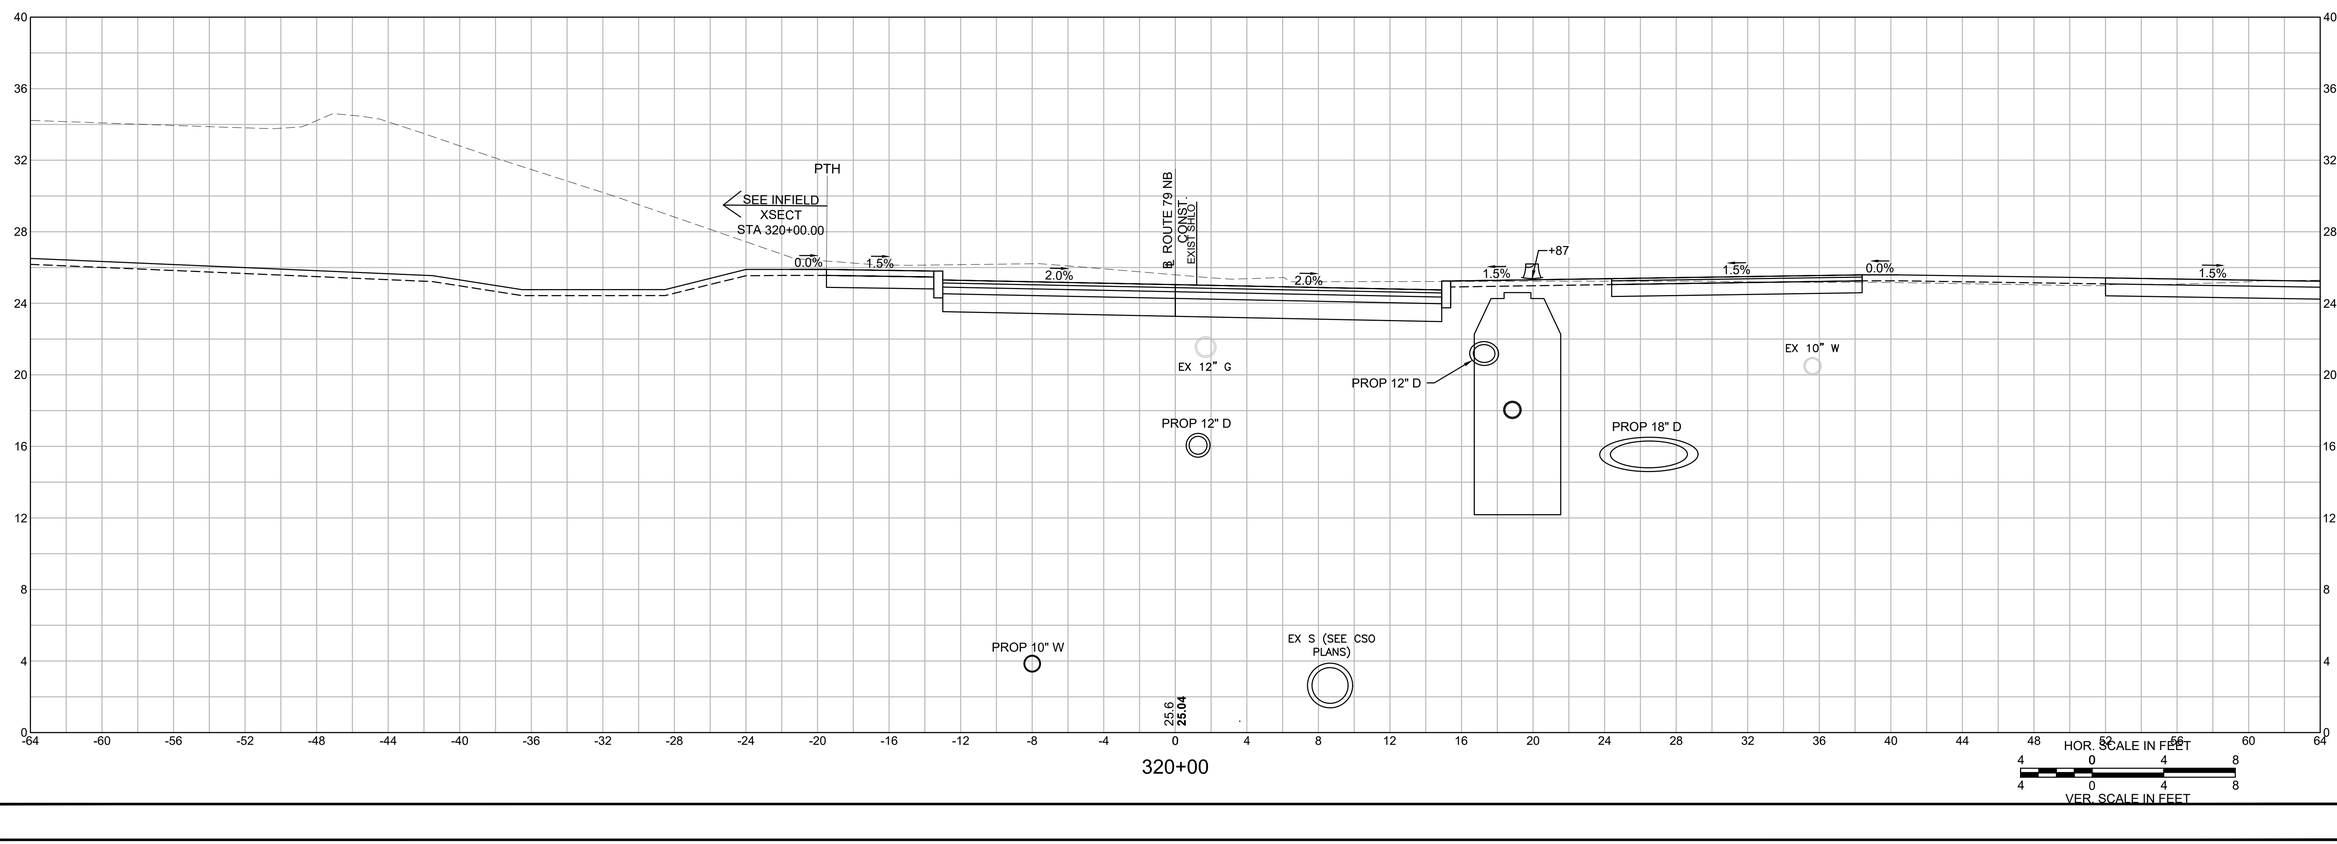



0	01/19/2024	ISSUED FOR CONSTRUCTION
REV.	DATE	DESCRIPTION
USE ONLY PRINTS OF LATEST DATE - REVISION LOG MAINTAINED ON SHAREPOINT		

FALL RIVER
ROUTE 79

STATE	FED. AID PROJ. NO.	SHEET NO.	TOTAL SHEETS
MA	NHP(IM)/TAP/HIP(BR)/STP-003S(191)	769	1094
PROJECT FILE NO.	608049		

ROUTE 79 NB
CROSS SECTION - 35

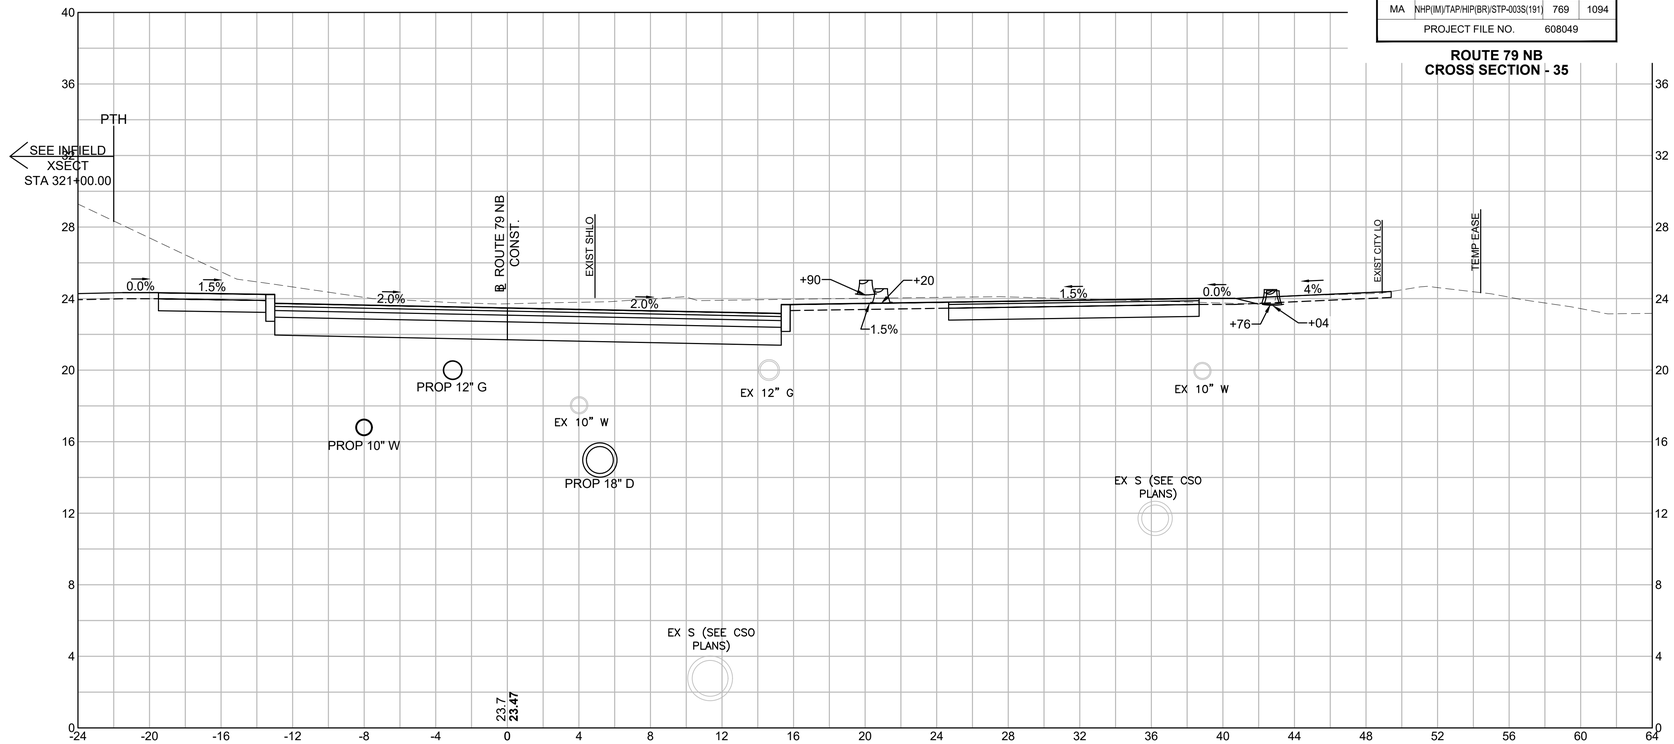

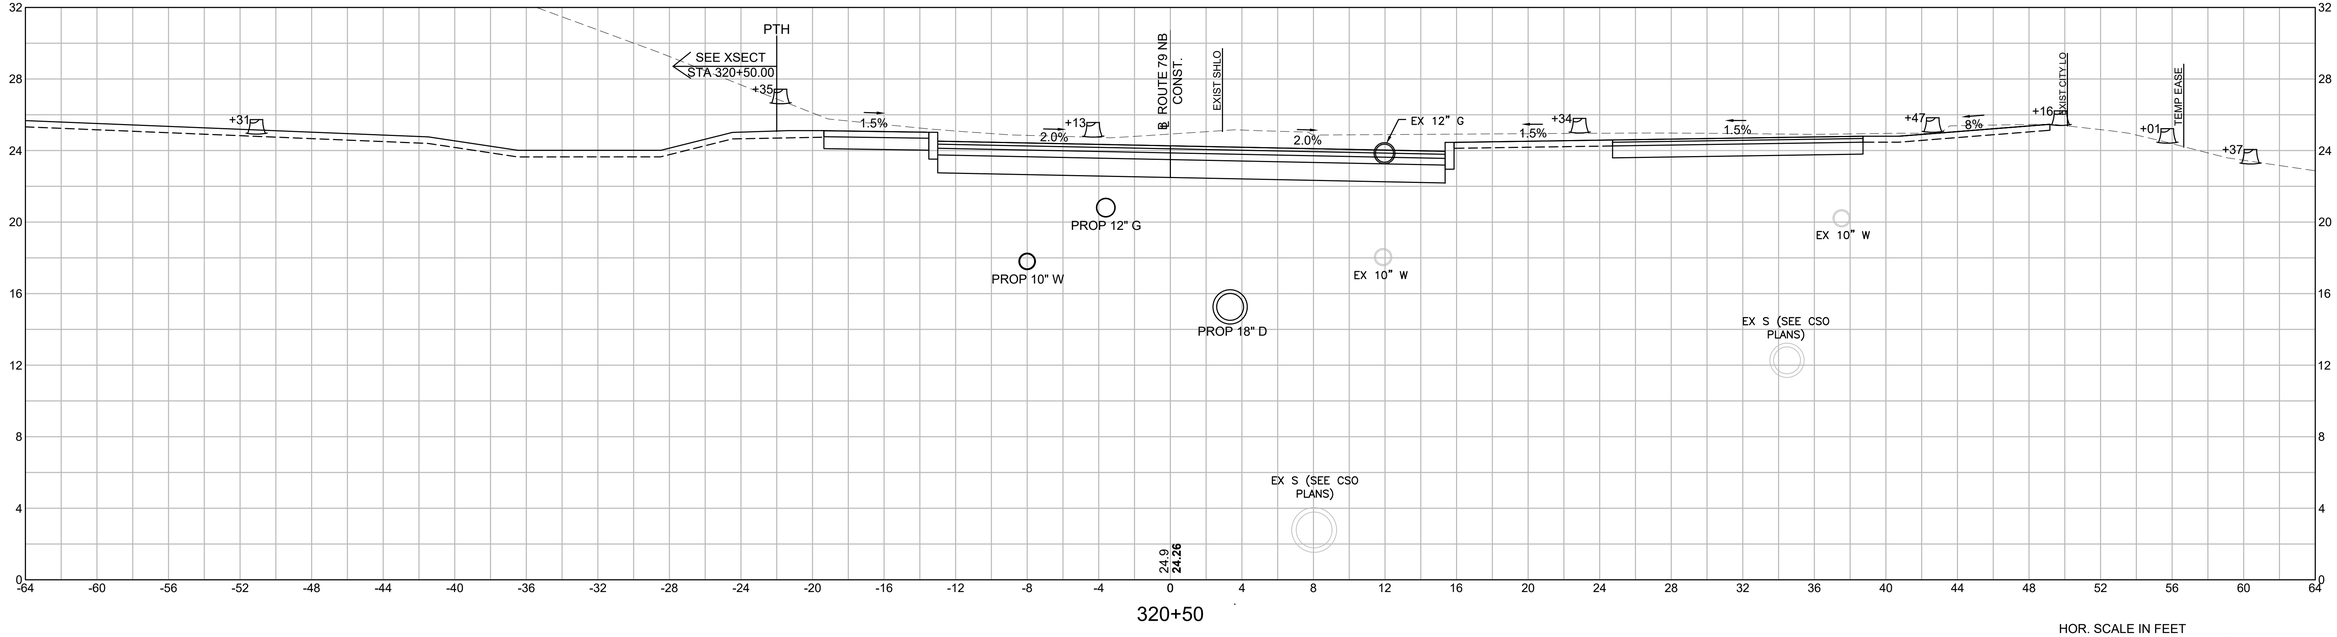

HOR. SCALE IN FEET
4 0 4 8
4 0 4 8
VER. SCALE IN FEET

608049_HD\ROUTE 79 NB SECTIONS 2).DWG Plotted on 4-Dec-2023 11:25 AM


REV.	DATE	DESCRIPTION
0	01/19/2024	ISSUED FOR CONSTRUCTION


USE ONLY PRINTS OF LATEST DATE - REVISION LOG MAINTAINED ON SHAREPOINT

FALL RIVER
ROUTE 79

STATE	FED. AID PROJ. NO.	SHEET NO.	TOTAL SHEETS
MA	NHP(IM)/TAP/HIP(BR)/STP-003S(191)	770	1094
PROJECT FILE NO.	608049		

ROUTE 79 NB CROSS SECTION - 36

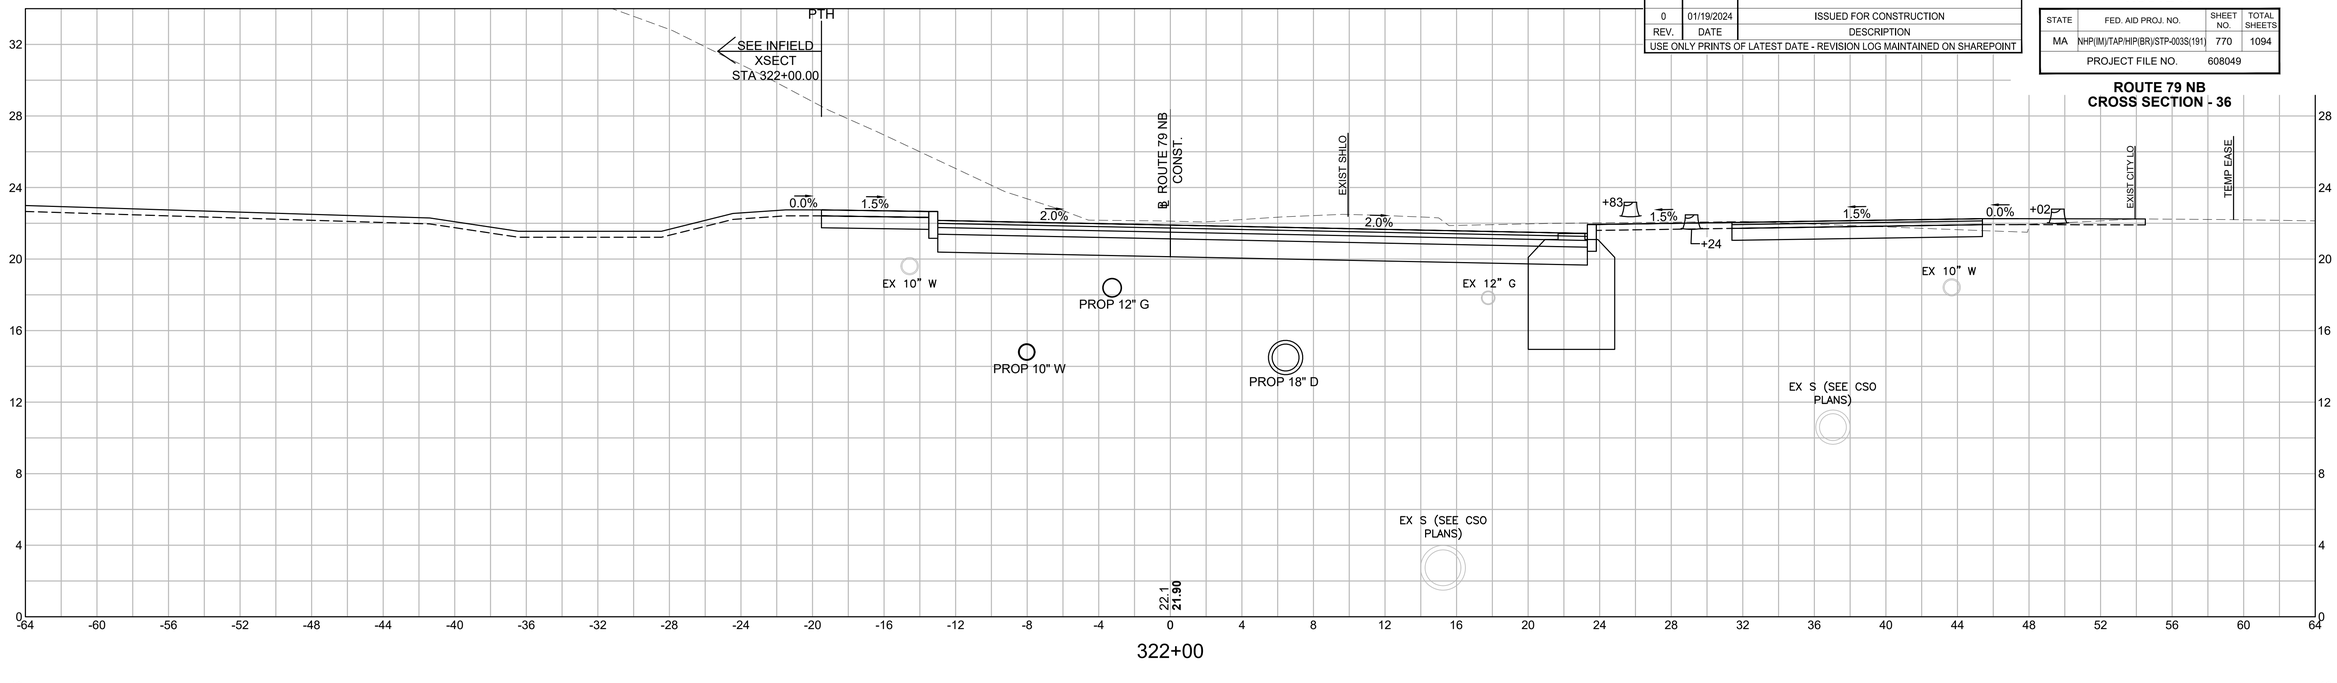

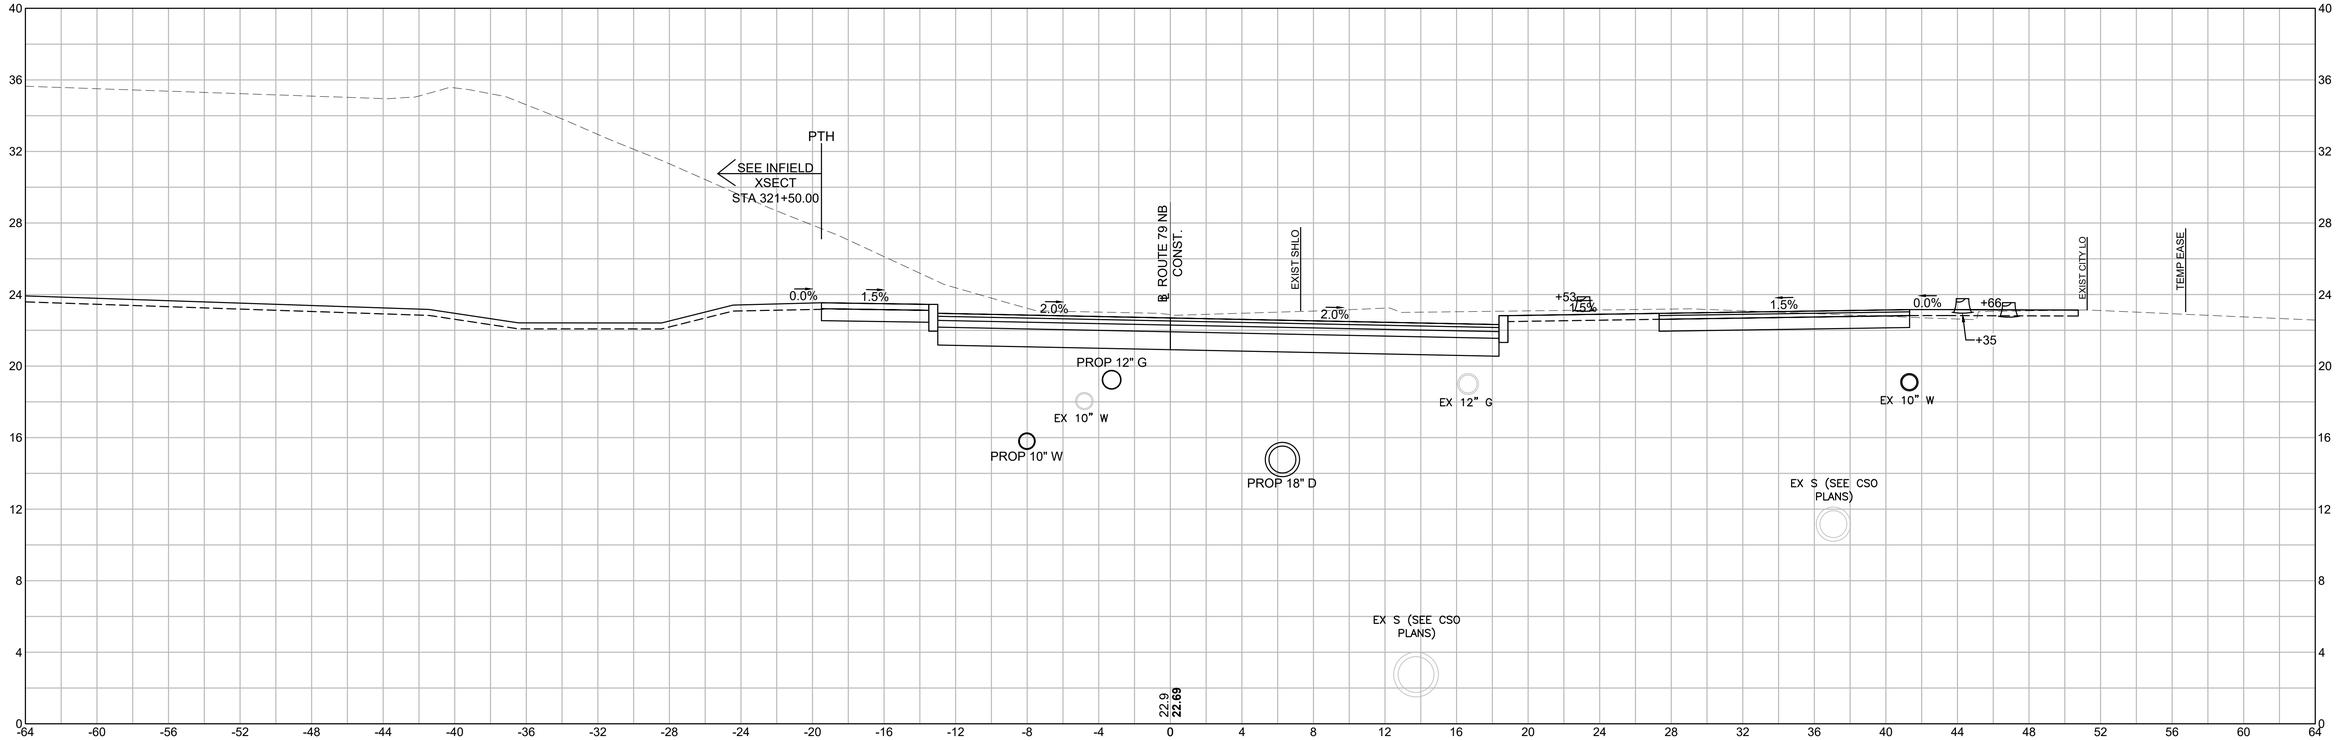


HOR. SCALE IN FEET
4 0 4 8
VER. SCALE IN FEET
4 0 4 8


608049_HD\ROUTE 79 NB SECTIONS 2).DWG Plotted on 4-Dec-2023 11:26 AM

FALL RIVER
ROUTE 79

STATE	FED. AID PROJ. NO.	SHEET NO.	TOTAL SHEETS
MA	NHP(IM)/TAP/HIP(BR)STP-003S(191)	771	1094
	PROJECT FILE NO. 608049		

ROUTE 79 NB
CROSS SECTION - 37

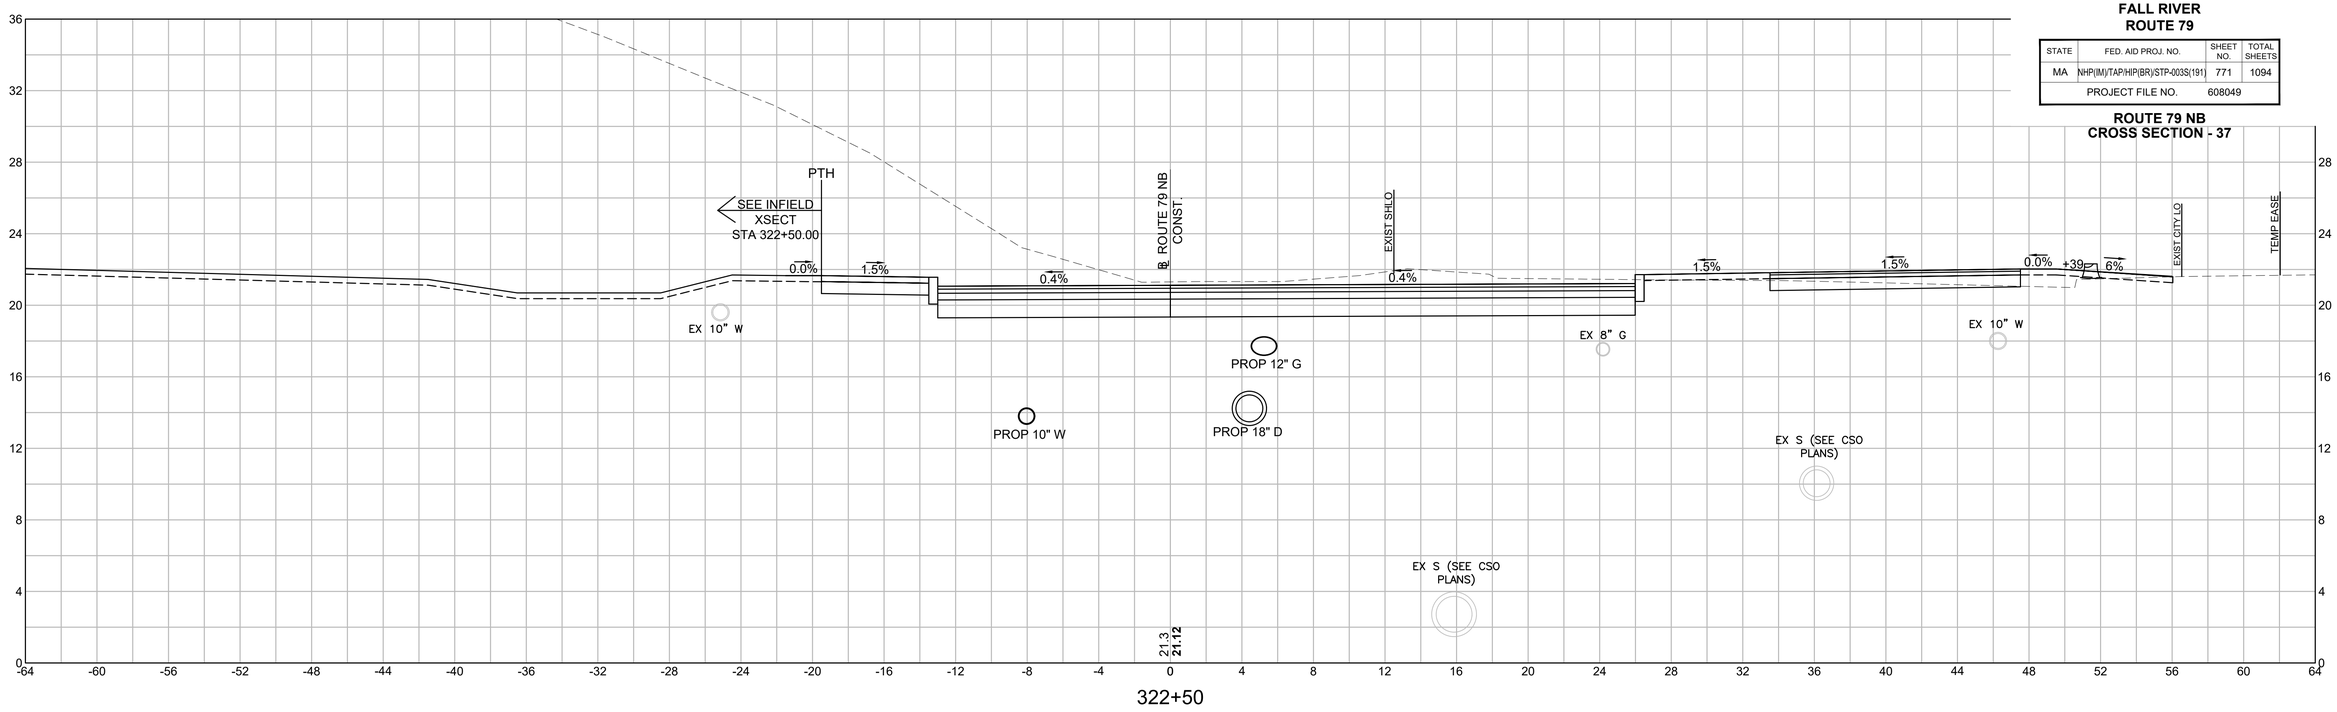

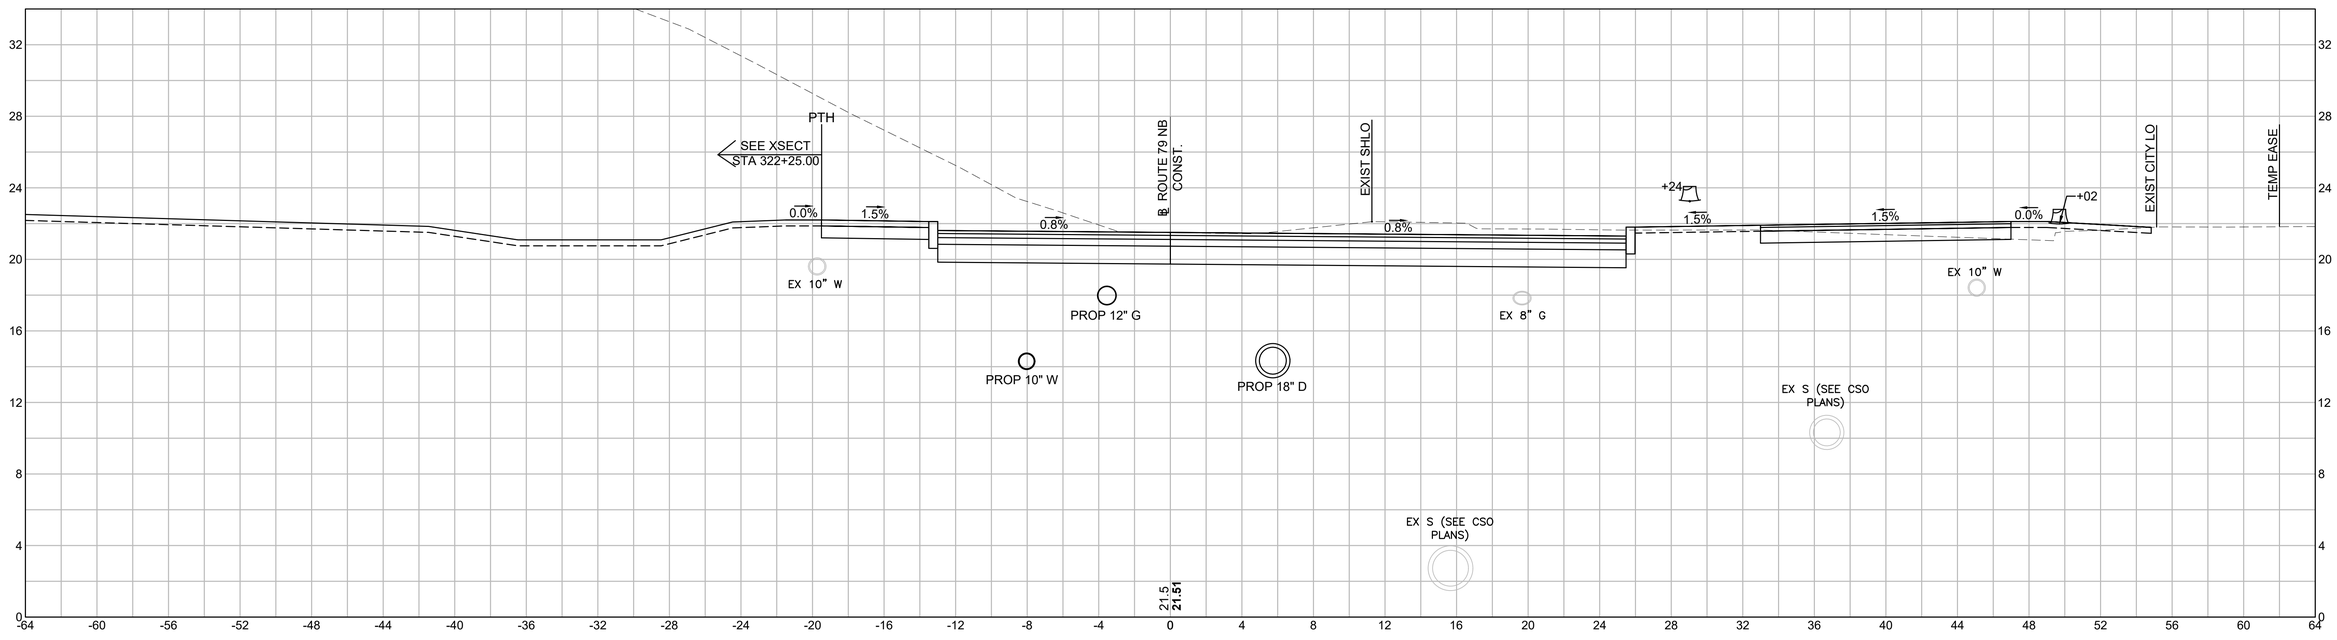

REV.	DATE	DESCRIPTION
0	01/19/2024	ISSUED FOR CONSTRUCTION

USE ONLY PRINTS OF LATEST DATE - REVISION LOG MAINTAINED ON SHAREPOINT

HOR. SCALE IN FEET
4 0 4 8
VER. SCALE IN FEET
4 0 4 8

608049_HD\ROUTE 79 NB SECTIONS 2).DWG Plotted on 4-Dec-2023 11:26 AM


0	01/19/2024	ISSUED FOR CONSTRUCTION
REV.	DATE	DESCRIPTION

USE ONLY PRINTS OF LATEST DATE - REVISION LOG MAINTAINED ON SHAREPOINT


FALL RIVER
ROUTE 79

STATE	FED. AID PROJ. NO.	SHEET NO.	TOTAL SHEETS
MA	NHP(IM)/TAP/HIP(BR)/STP-003S(191)	772	1094
PROJECT FILE NO.	608049		

ROUTE 79 NB CROSS SECTION - 38

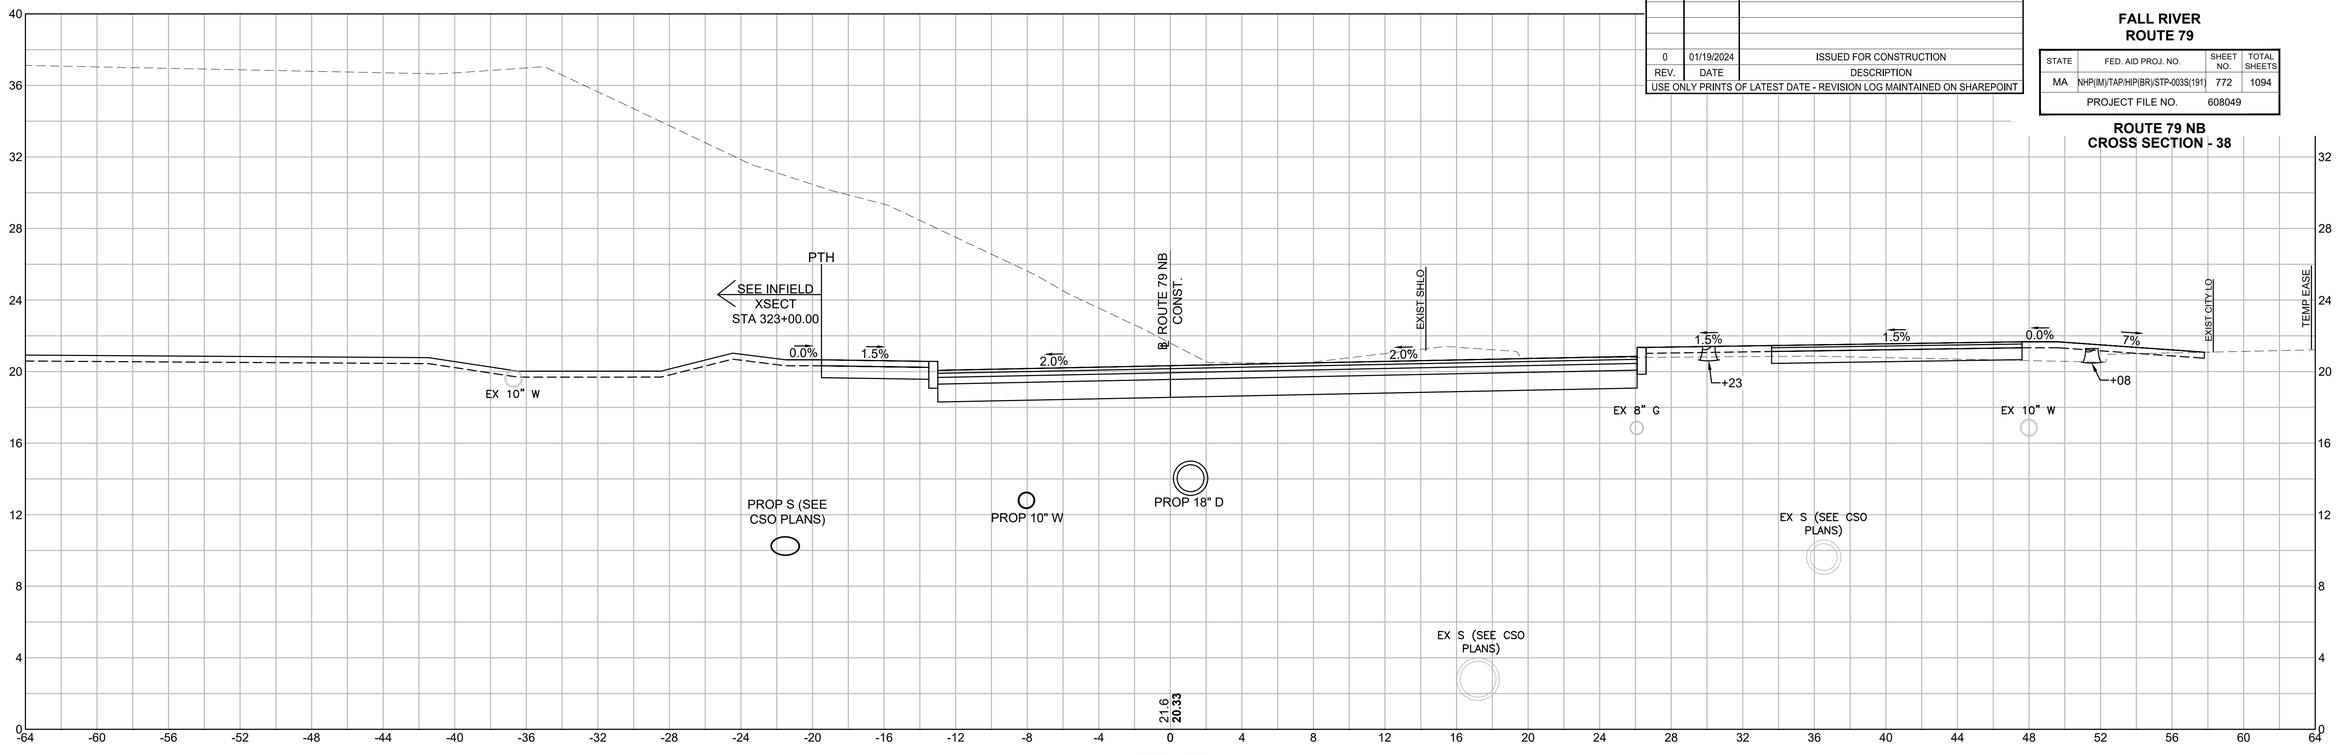

323+00

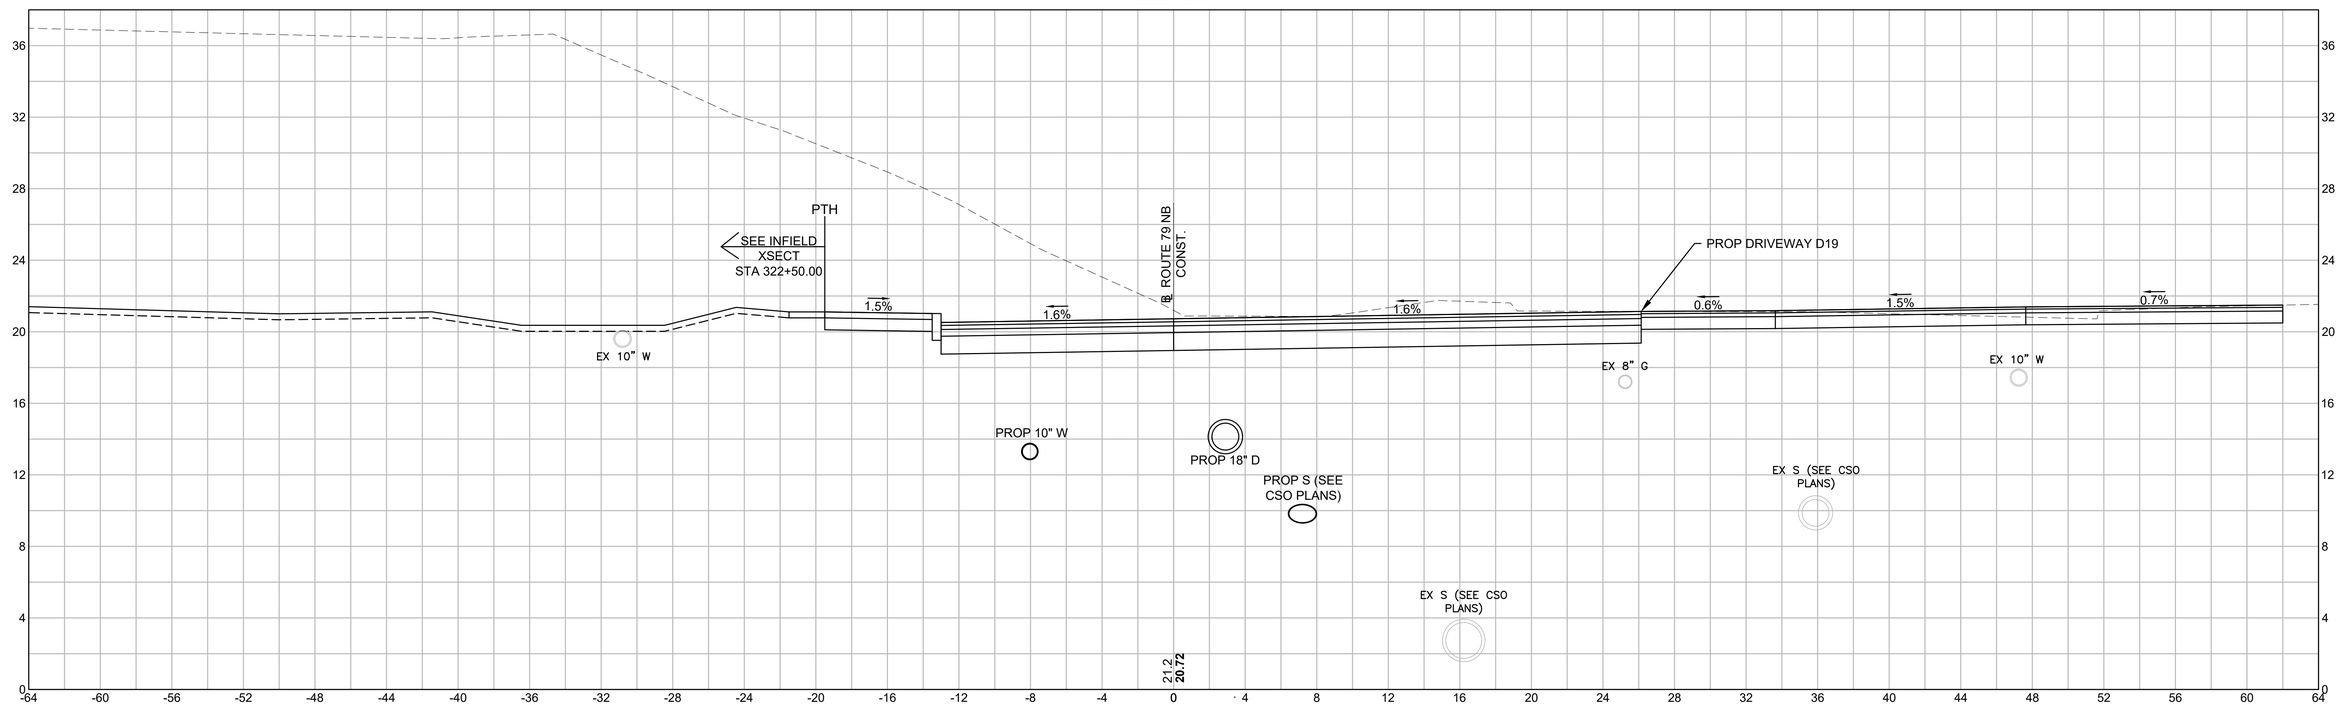

322+75 (D19 RT)

HOR. SCALE IN FEET
4 0 4 8
VER. SCALE IN FEET
4 0 4 8

608049_HD\ROUTE 79 NB SECTIONS 2).DWG Plotted on 4-Dec-2023 11:27 AM

FALL RIVER
ROUTE 79


STATE	FED. AID PROJ. NO.	SHEET NO.	TOTAL SHEETS
MA	NHP(IM)/TAP/HIP(BR)STP-003S(191)	773	1094
	PROJECT FILE NO. 608049		

ROUTE 79 NB
CROSS SECTION - 39

REV.	DATE	DESCRIPTION
0	01/19/2024	ISSUED FOR CONSTRUCTION

USE ONLY PRINTS OF LATEST DATE - REVISION LOG MAINTAINED ON SHAREPOINT

608049_HD\(ROUTE 79 NB SECTIONS 2).DWG Plotted on 4-Dec-2023 11:27 AM

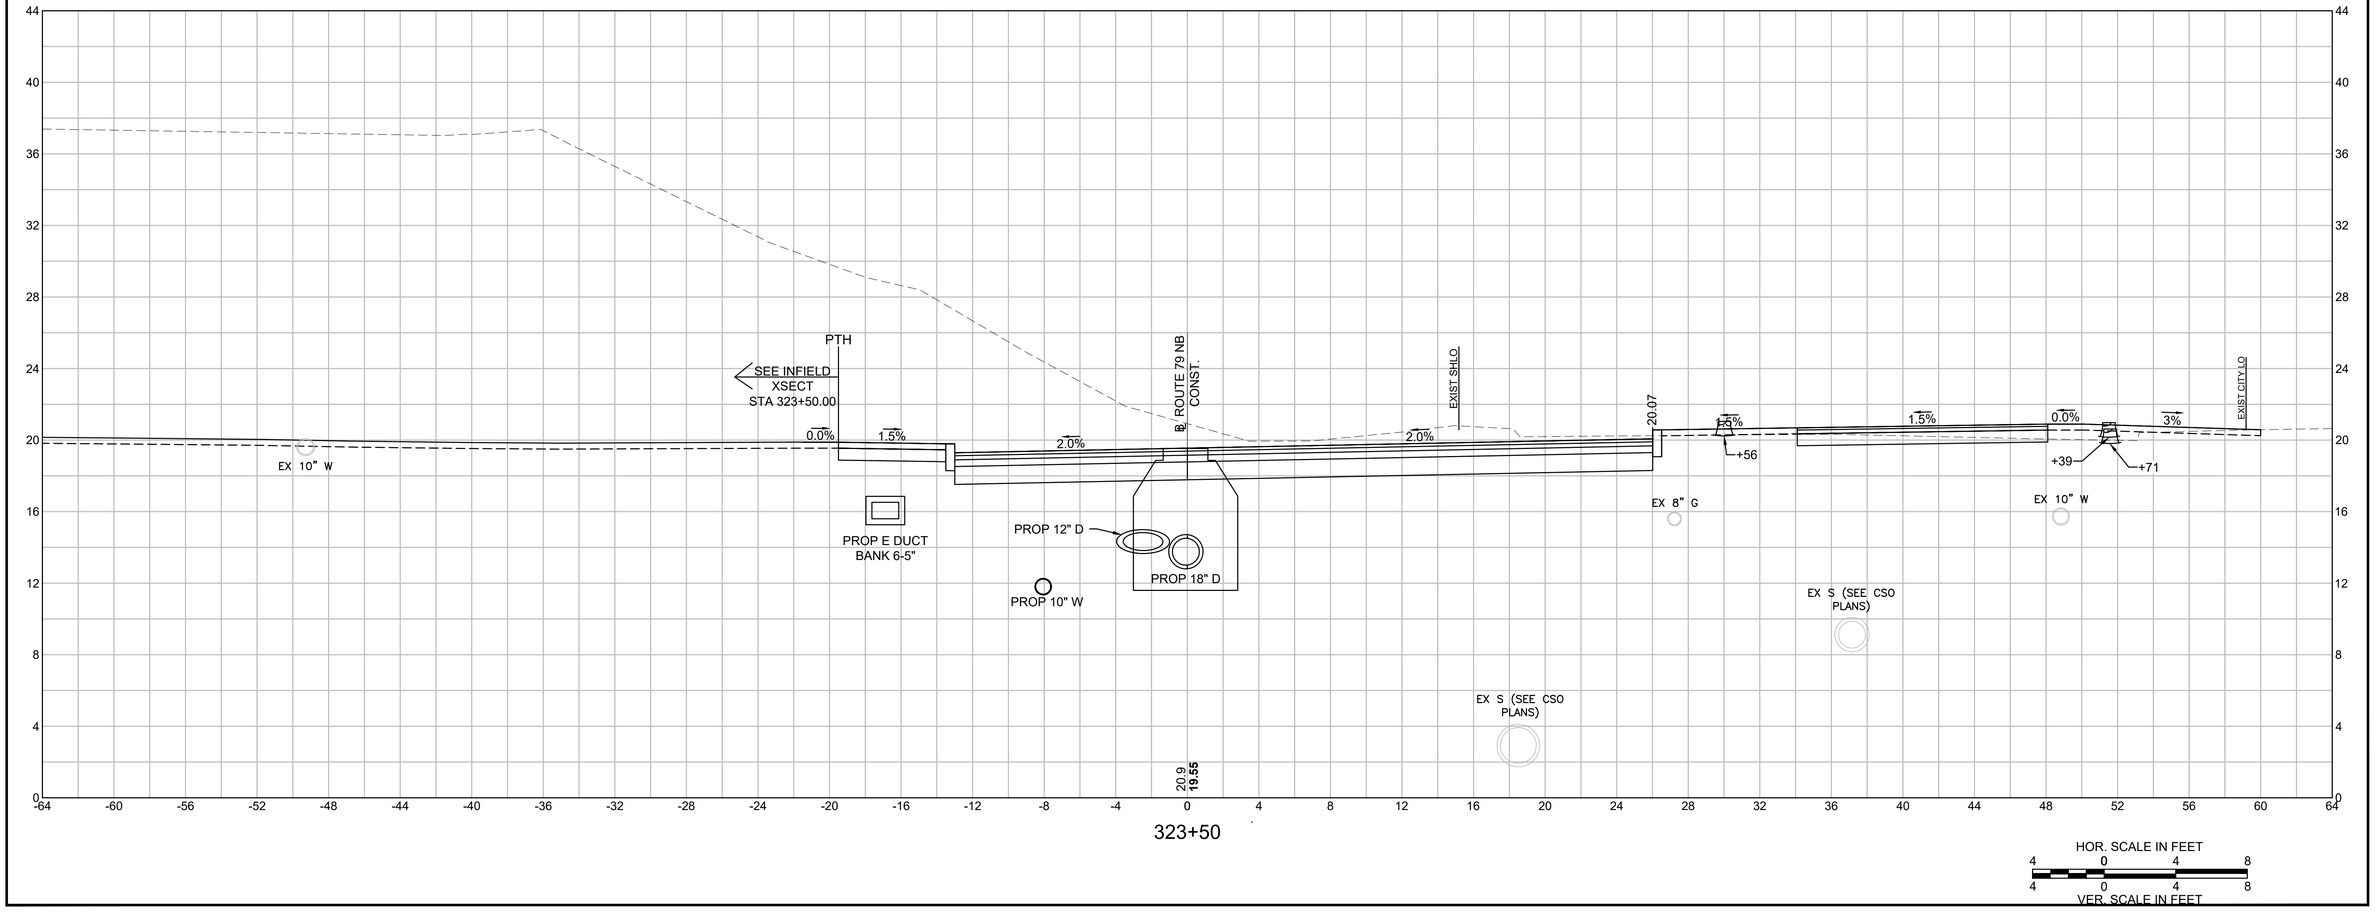


0	01/19/2024	ISSUED FOR CONSTRUCTION
REV.	DATE	DESCRIPTION
USE ONLY PRINTS OF LATEST DATE - REVISION LOG MAINTAINED ON SHAREPOINT		

FALL RIVER
ROUTE 79

STATE	FED. AID PROJ. NO.	SHEET NO.	TOTAL SHEETS
MA	NHPI(IM)/TAP/HIP(BR)/STP-003S(191)	774	1094
PROJECT FILE NO.	608049		

ROUTE 79 NB
CROSS SECTION - 40

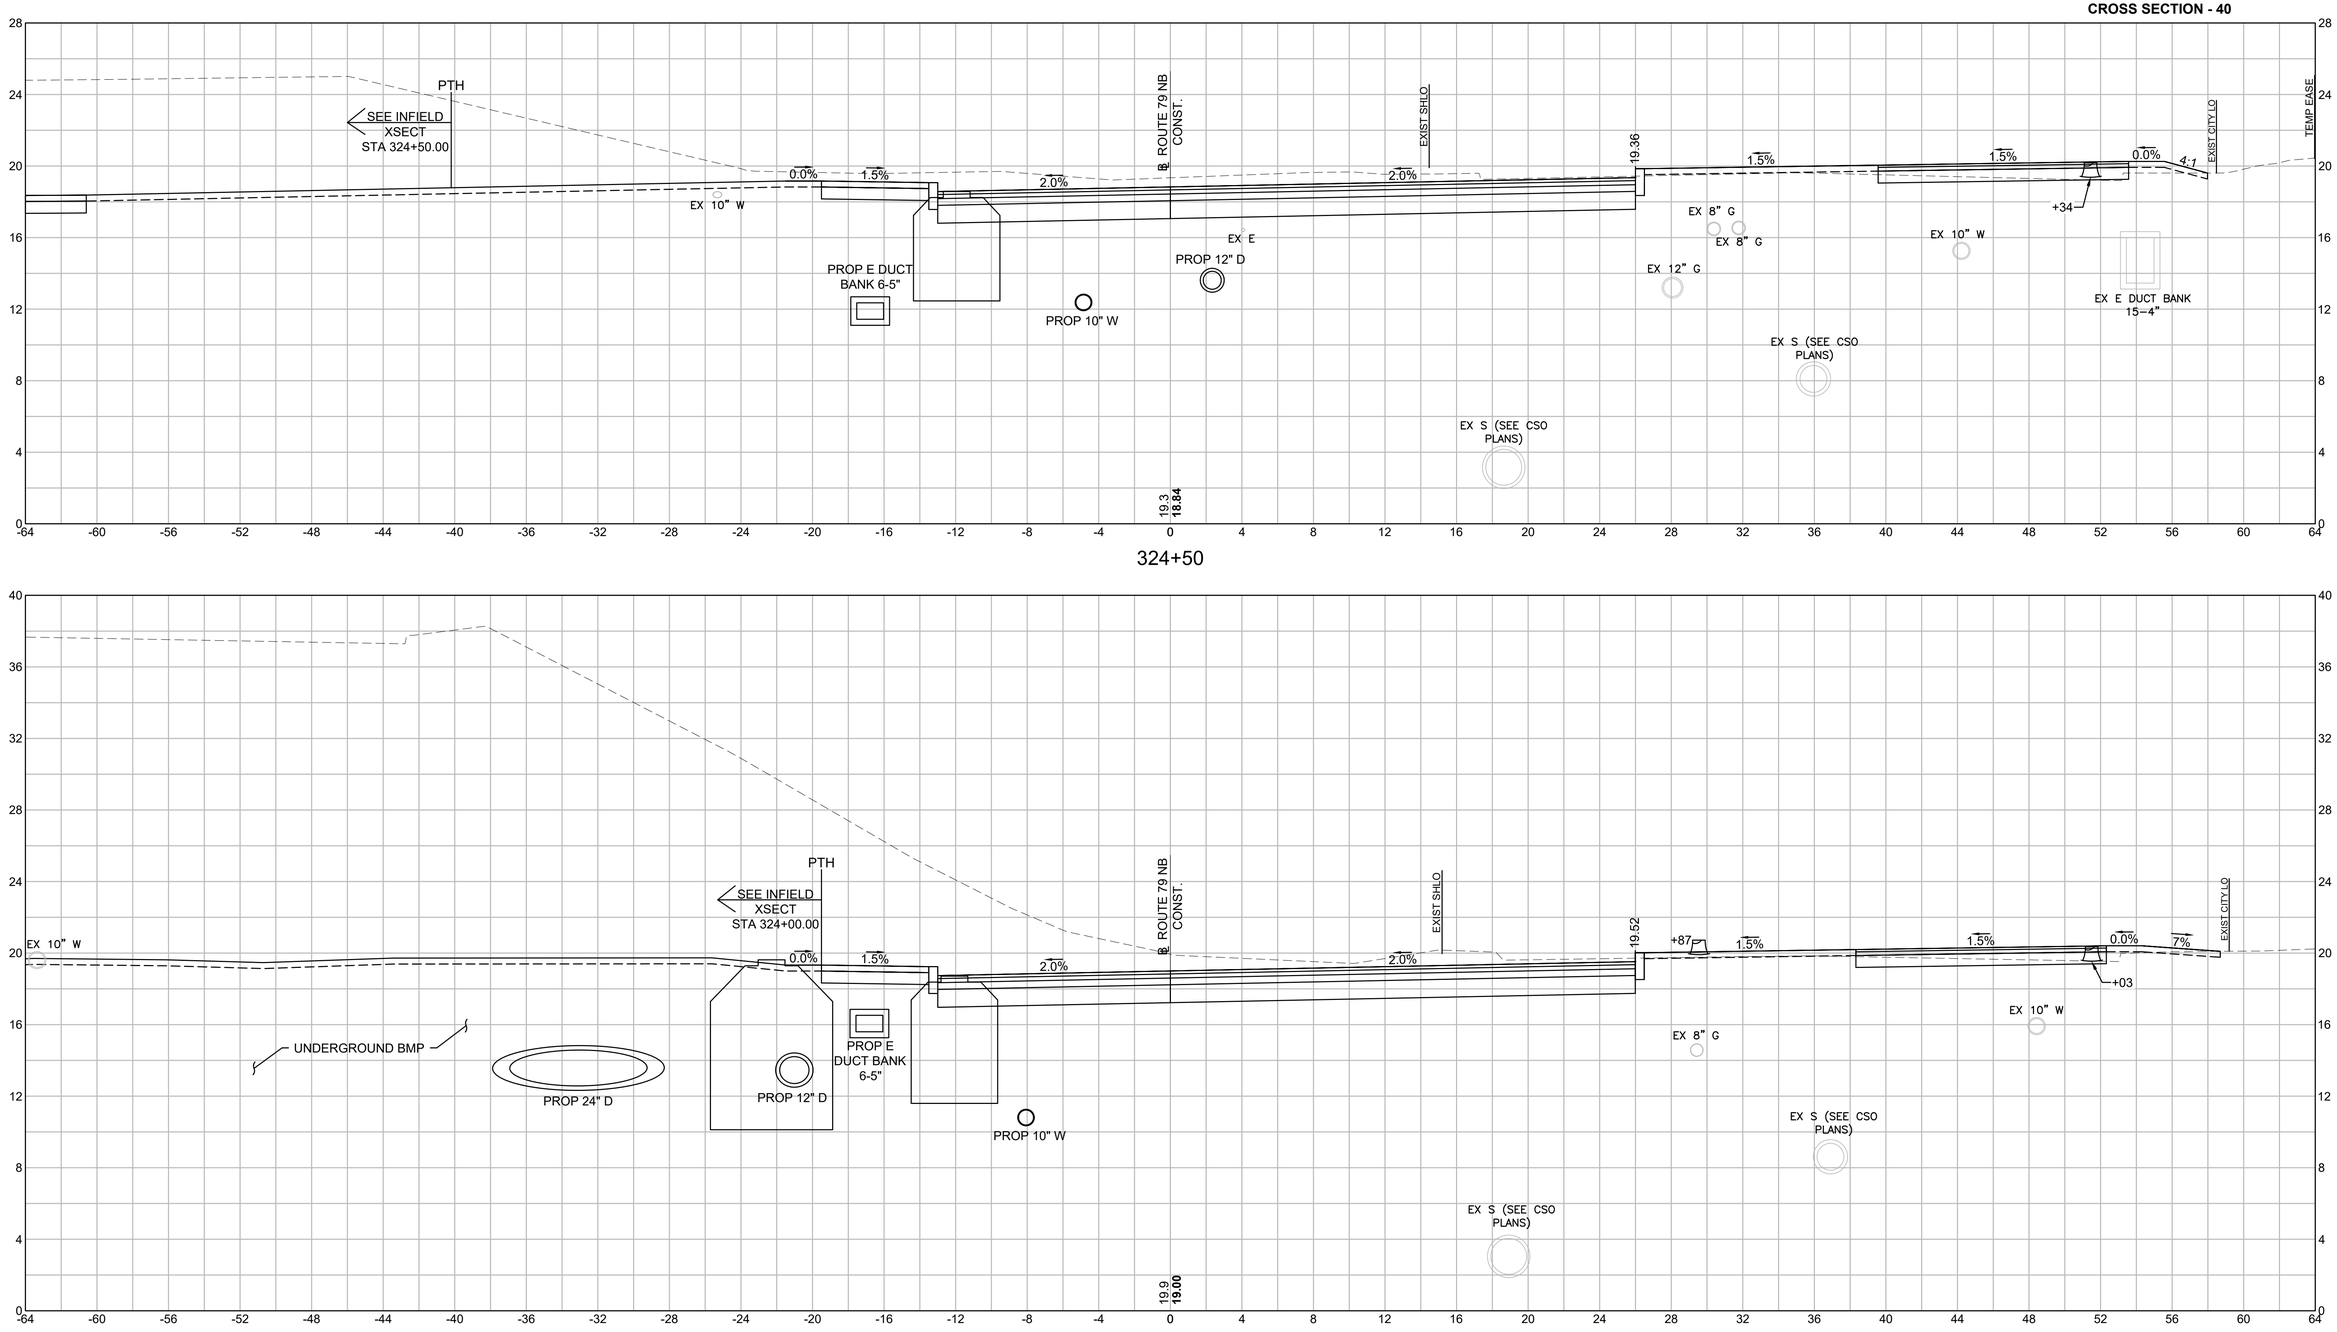

HOR. SCALE IN FEET
4 0 4 8
VER. SCALE IN FEET
4 0 4 8


608049_HD\ROUTE 79 NB SECTIONS 2).DWG Plotted on 4-Dec-2023 11:28 AM

0	01/19/2024	ISSUED FOR CONSTRUCTION
REV.	DATE	DESCRIPTION
USE ONLY PRINTS OF LATEST DATE - REVISION LOG MAINTAINED ON SHAREPOINT		


FALL RIVER
ROUTE 79

STATE	FED. AID PROJ. NO.	SHEET NO.	TOTAL SHEETS
MA	NHPI(IM)/TAP/HIP(BR)/STP-003S(191)	775	1094
PROJECT FILE NO.	608049		

ROUTE 79 NB
CROSS SECTION - 41

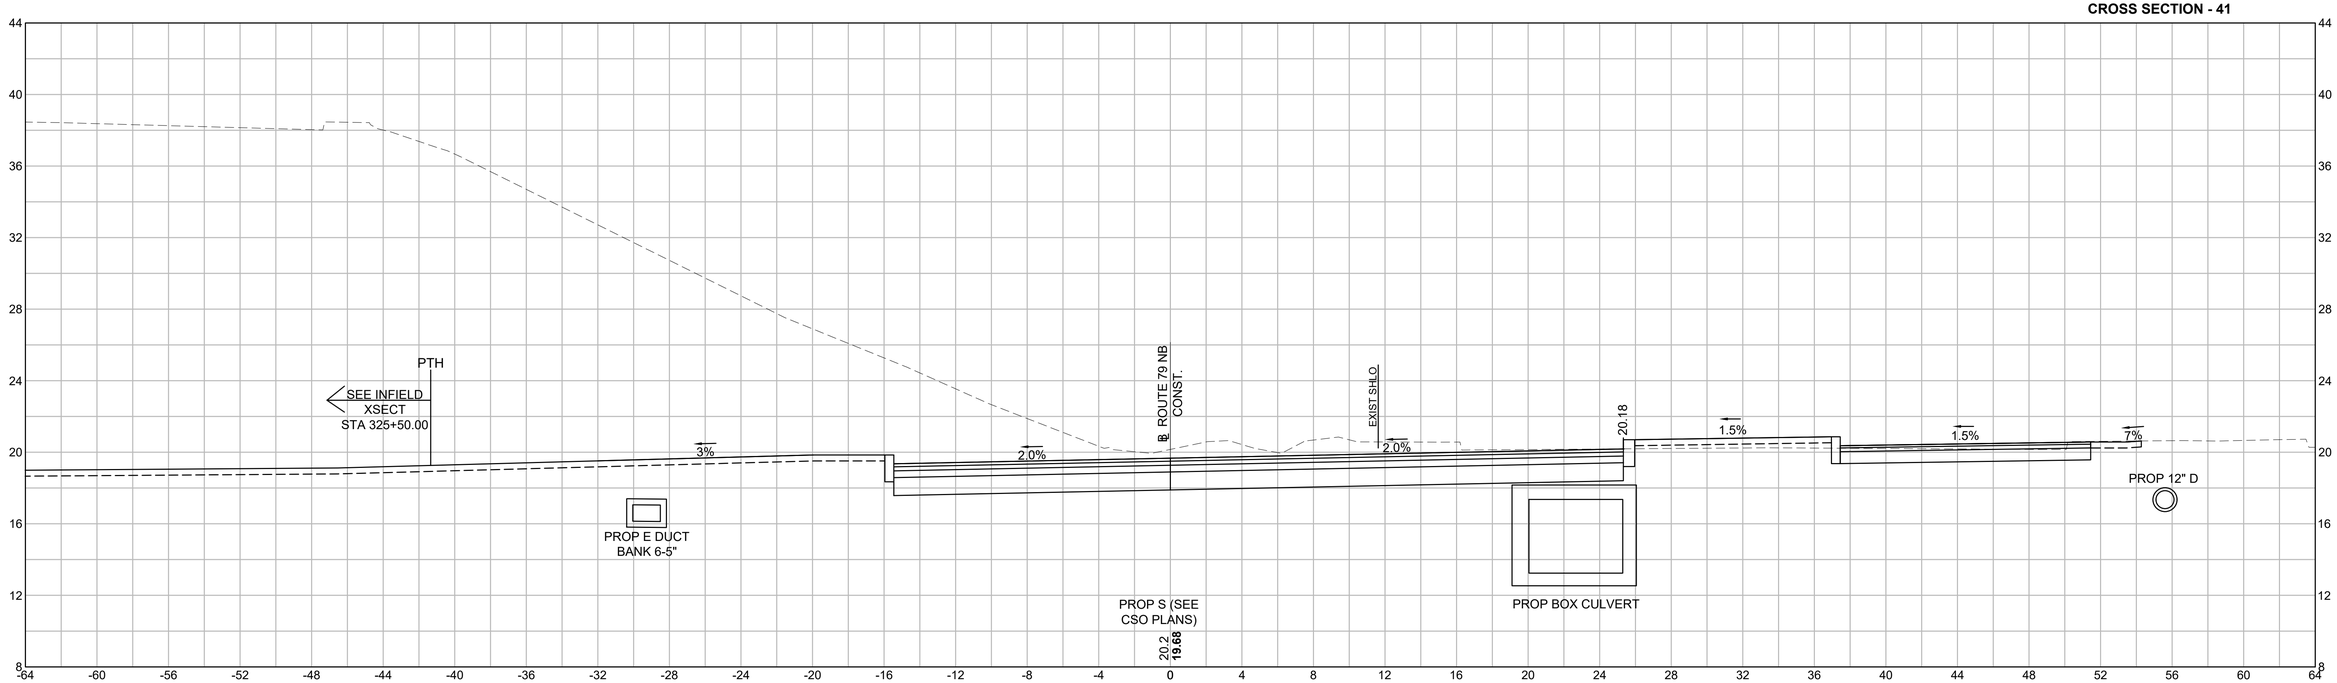

325+50

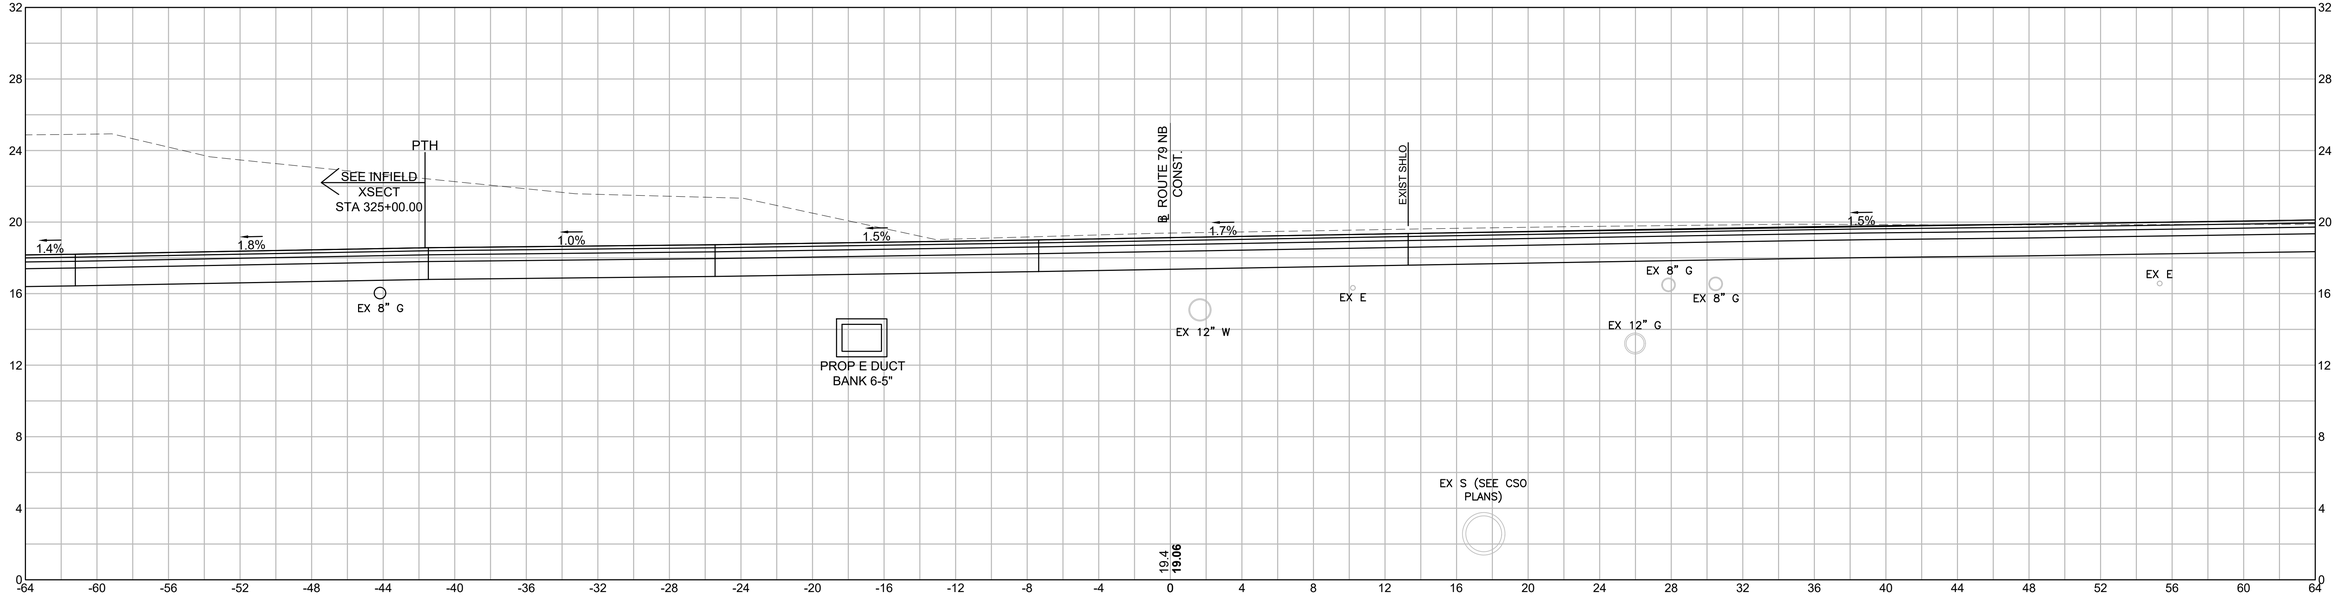

325+00

HOR. SCALE IN FEET
4 0 4 8
VER. SCALE IN FEET
4 0 4 8

608049_HD\ROUTE 79 NB SECTIONS 2).DWG Plotted on 4-Dec-2023 11:28 AM


0	01/19/2024	ISSUED FOR CONSTRUCTION
REV.	DATE	DESCRIPTION


USE ONLY PRINTS OF LATEST DATE - REVISION LOG MAINTAINED ON SHAREPOINT


FALL RIVER
ROUTE 79

STATE	FED. AID PROJ. NO.	SHEET NO.	TOTAL SHEETS
MA	NHP(IM)/TAP/HIP(BR)/STP-003S(191)	776	1094
PROJECT FILE NO.	608049		

ROUTE 79 NB
CROSS SECTION - 42

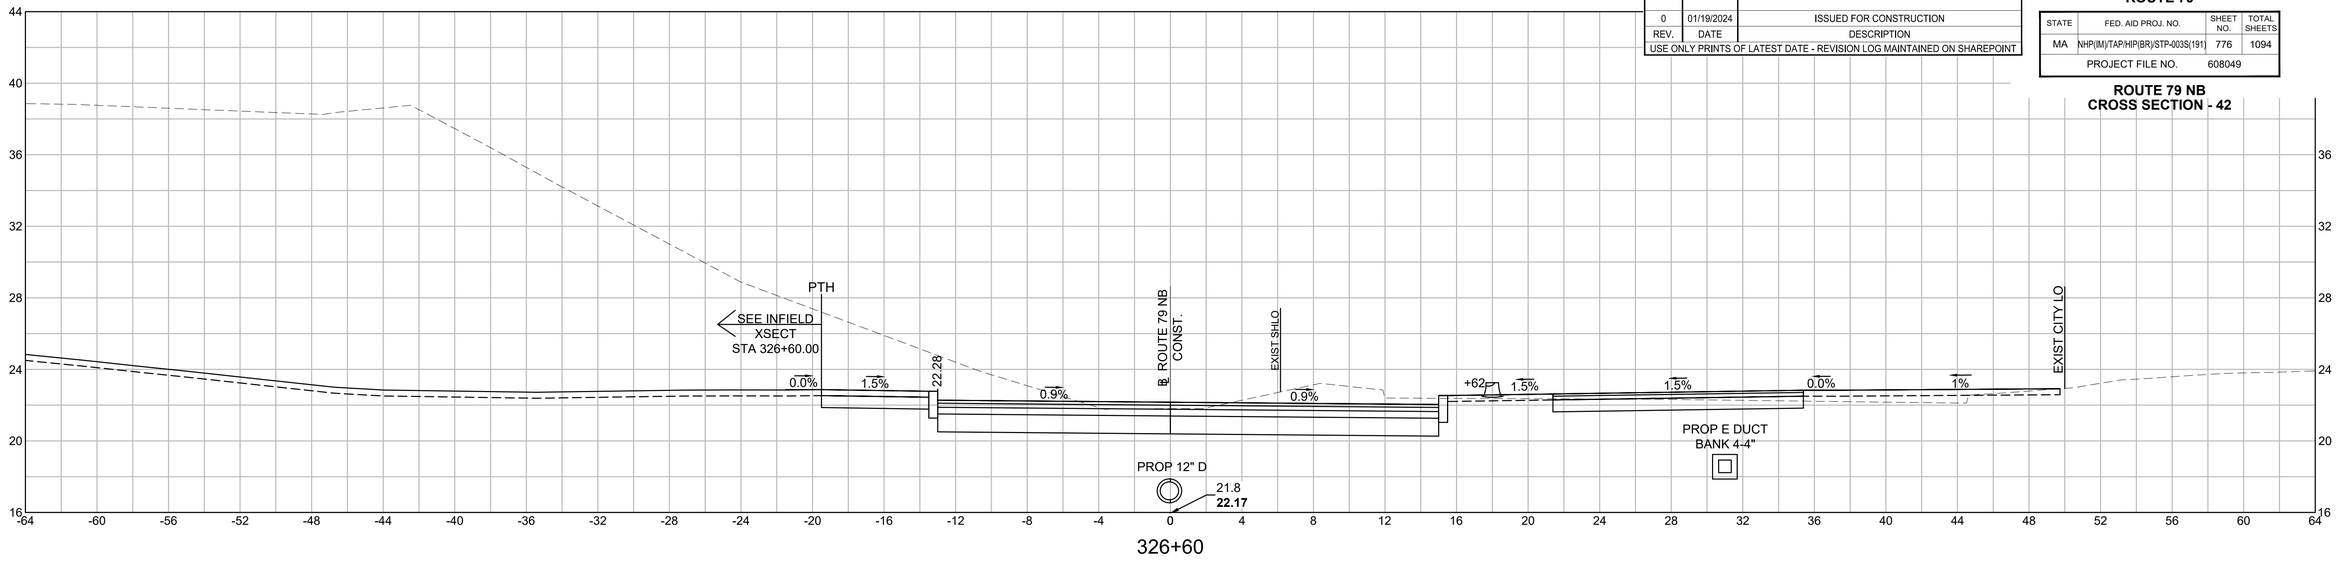

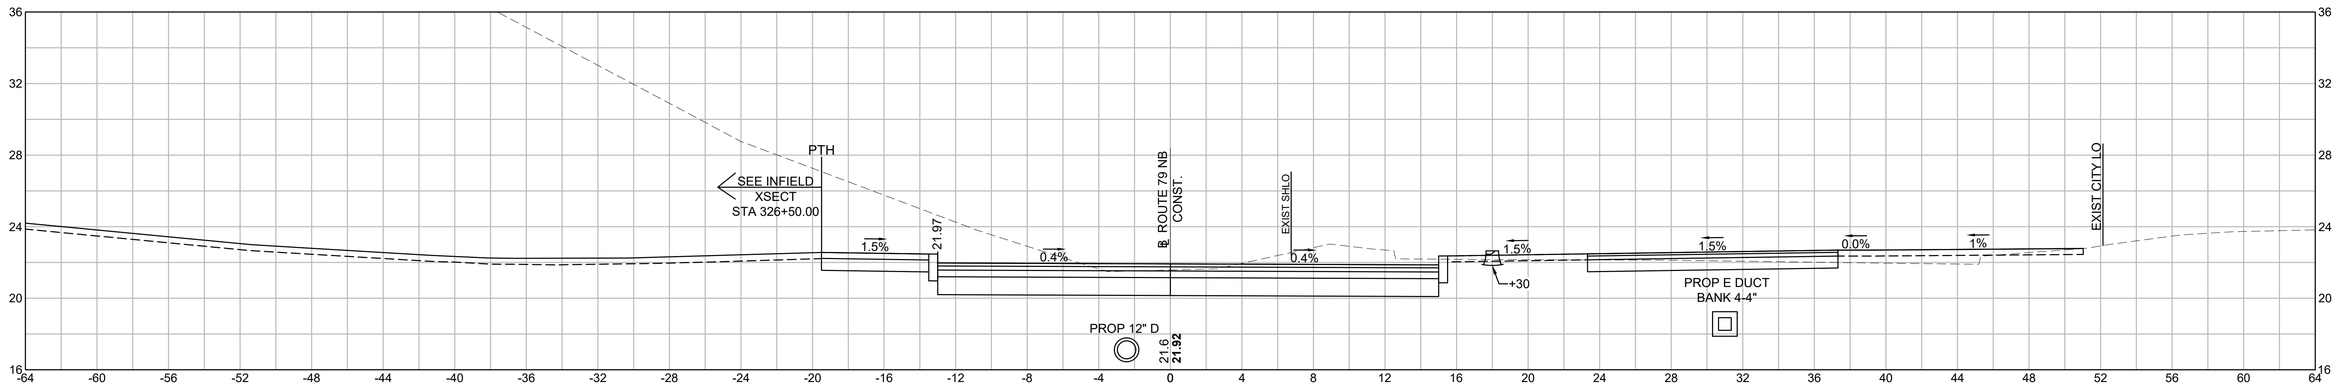

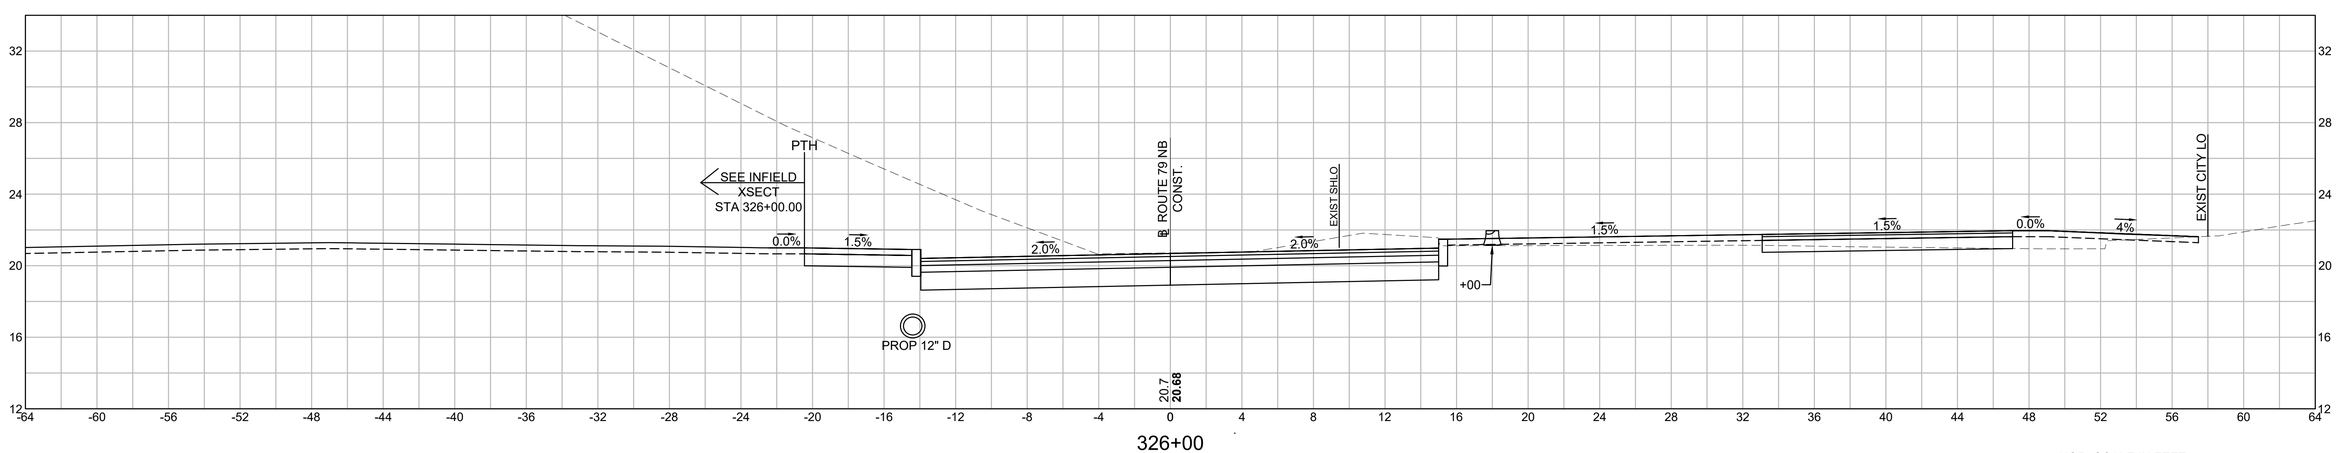

HOR. SCALE IN FEET
4 0 4 8
VER. SCALE IN FEET
4 0 4 8


608049_HD\ROUTE 79 NB SECTIONS 2).DWG Plotted on 4-Dec-2023 11:28 AM

0	01/19/2024	ISSUED FOR CONSTRUCTION
REV.	DATE	DESCRIPTION
USE ONLY PRINTS OF LATEST DATE - REVISION LOG MAINTAINED ON SHAREPOINT		


FALL RIVER
ROUTE 79

STATE	FED. AID PROJ. NO.	SHEET NO.	TOTAL SHEETS
MA	NHPI(IM)/TAP/HIP(BR)/STP-003S(191)	777	1094
PROJECT FILE NO.	608049		

ROUTE 79 NB
CROSS SECTION - 43

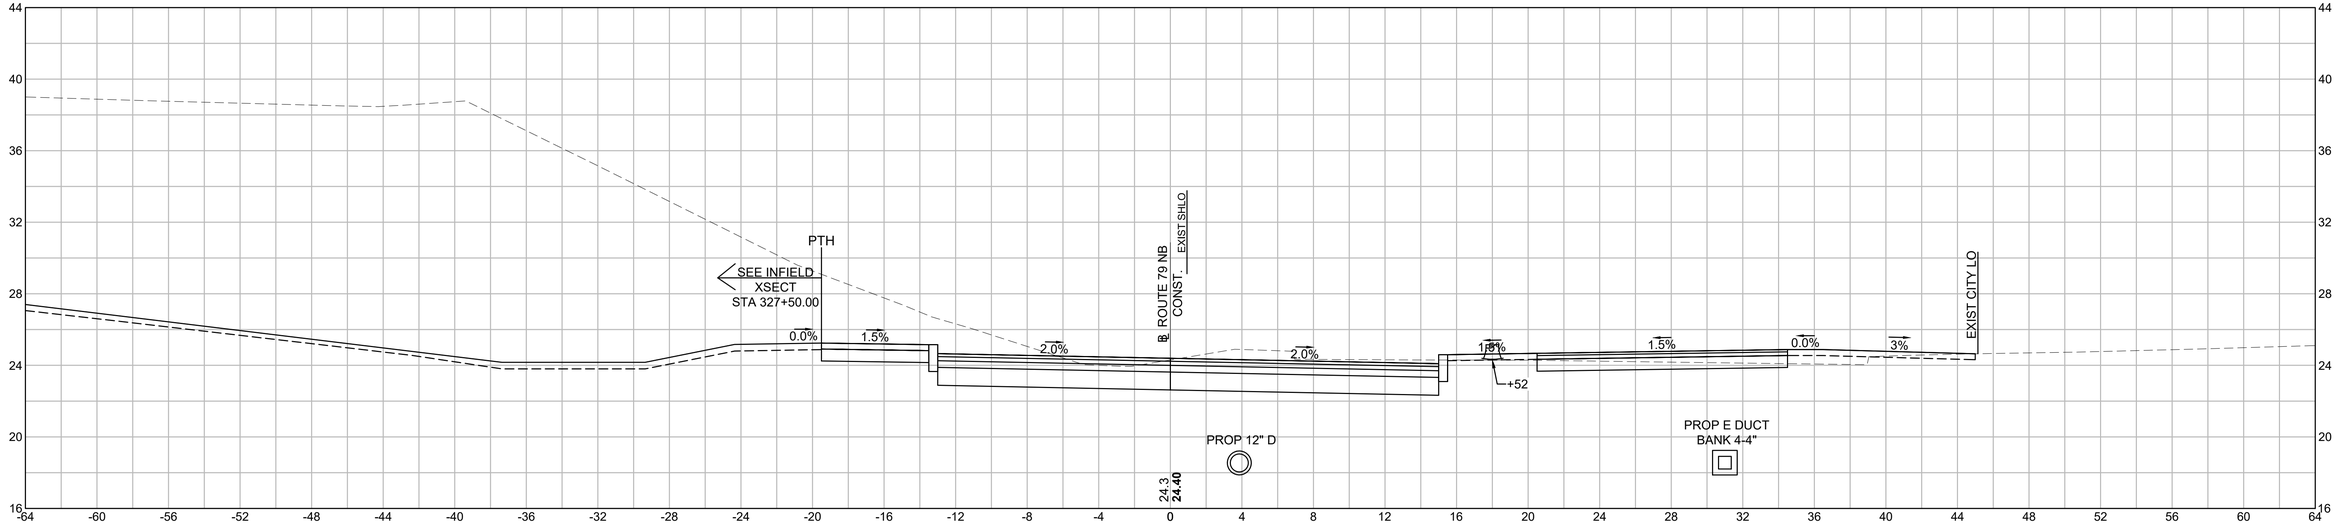

327+50

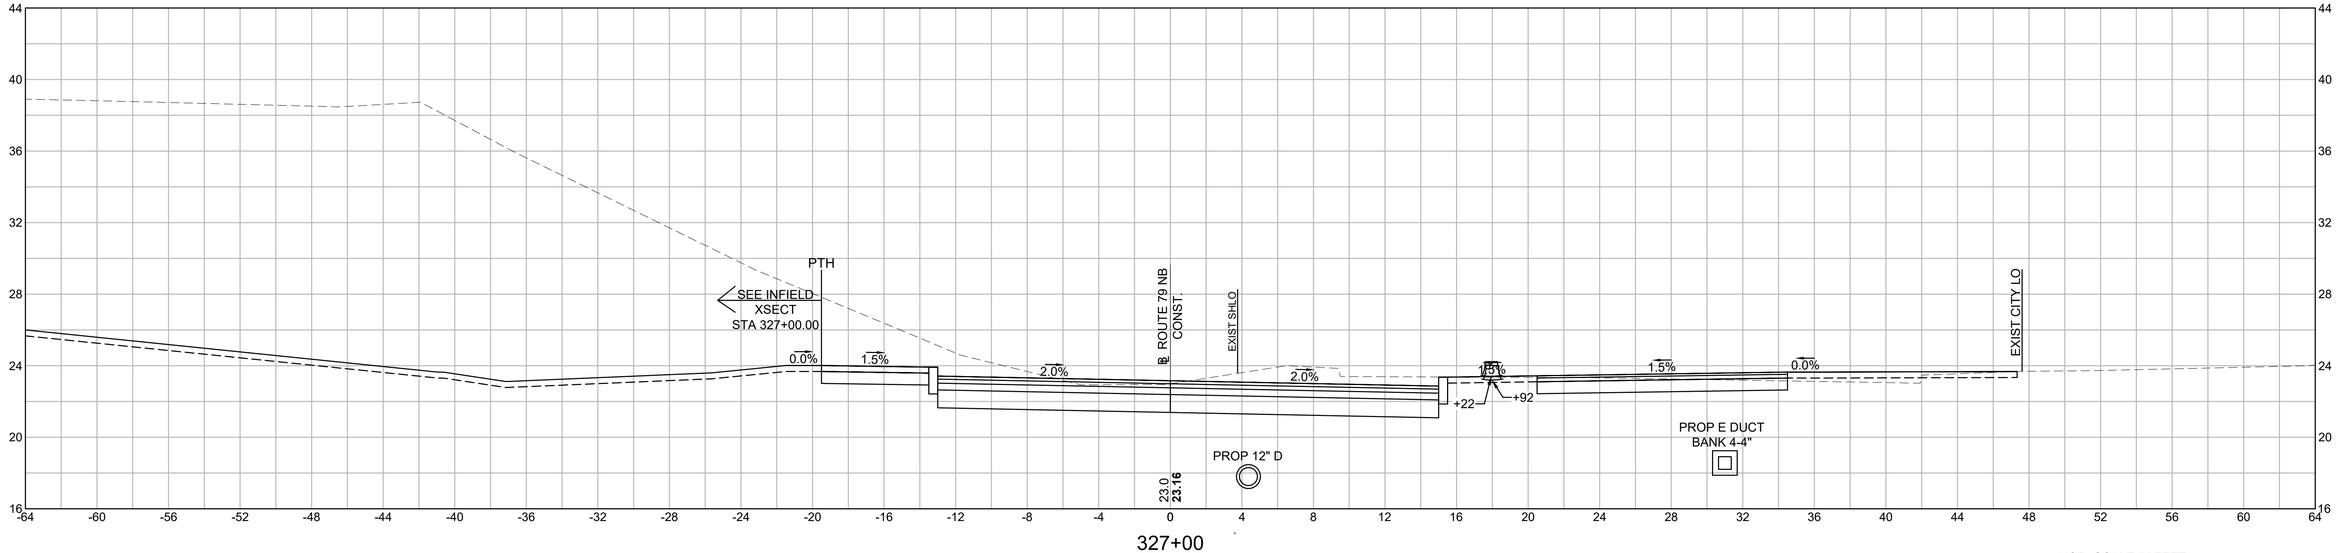

327+00

HOR. SCALE IN FEET
4 0 4 8
VER. SCALE IN FEET
4 0 4 8


608049_HD\ROUTE 79 NB SECTIONS 2).DWG Plotted on 4-Dec-2023 11:29 AM

0	01/19/2024	ISSUED FOR CONSTRUCTION
REV.	DATE	DESCRIPTION
USE ONLY PRINTS OF LATEST DATE - REVISION LOG MAINTAINED ON SHAREPOINT		

FALL RIVER
ROUTE 79

STATE	FED. AID PROJ. NO.	SHEET NO.	TOTAL SHEETS
MA	NHP(IM)/TAP/HIP(BR)/STP-003S(191)	778	1094
PROJECT FILE NO.	608049		

ROUTE 79 NB
CROSS SECTION - 44

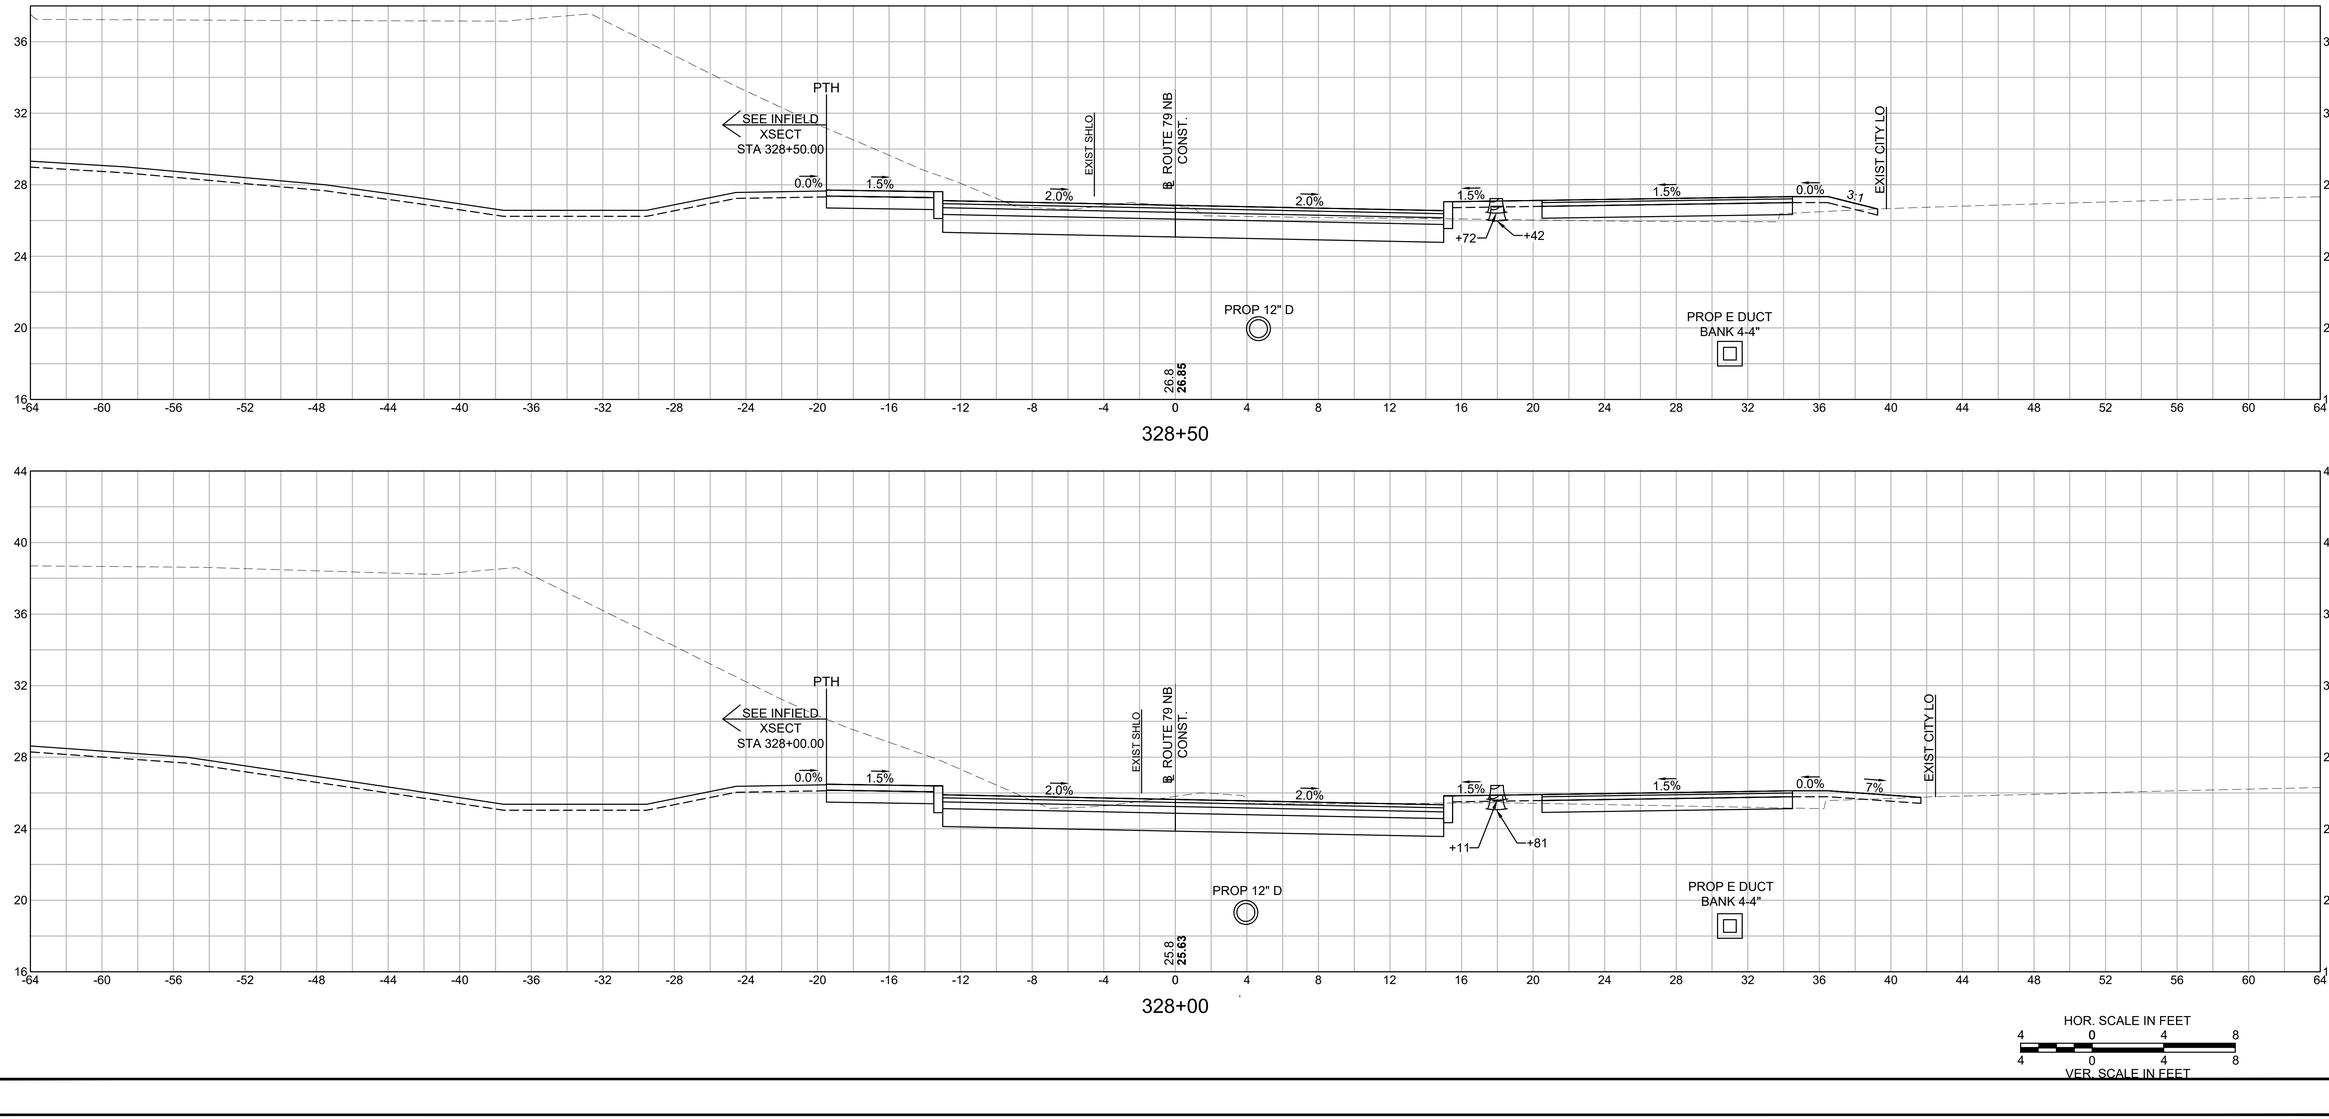



608049_HD\ROUTE 79 NB SECTIONS 2).DWG Plotted on 4-Dec-2023 11:29 AM


FALL RIVER
ROUTE 79

STATE	FED. AID PROJ. NO.	SHEET NO.	TOTAL SHEETS
MA	NHP(IM)/TAP/HIP(BR)/STP-003S(191)	779	1094
	PROJECT FILE NO. 608049		

ROUTE 79 NB
CROSS SECTION - 45

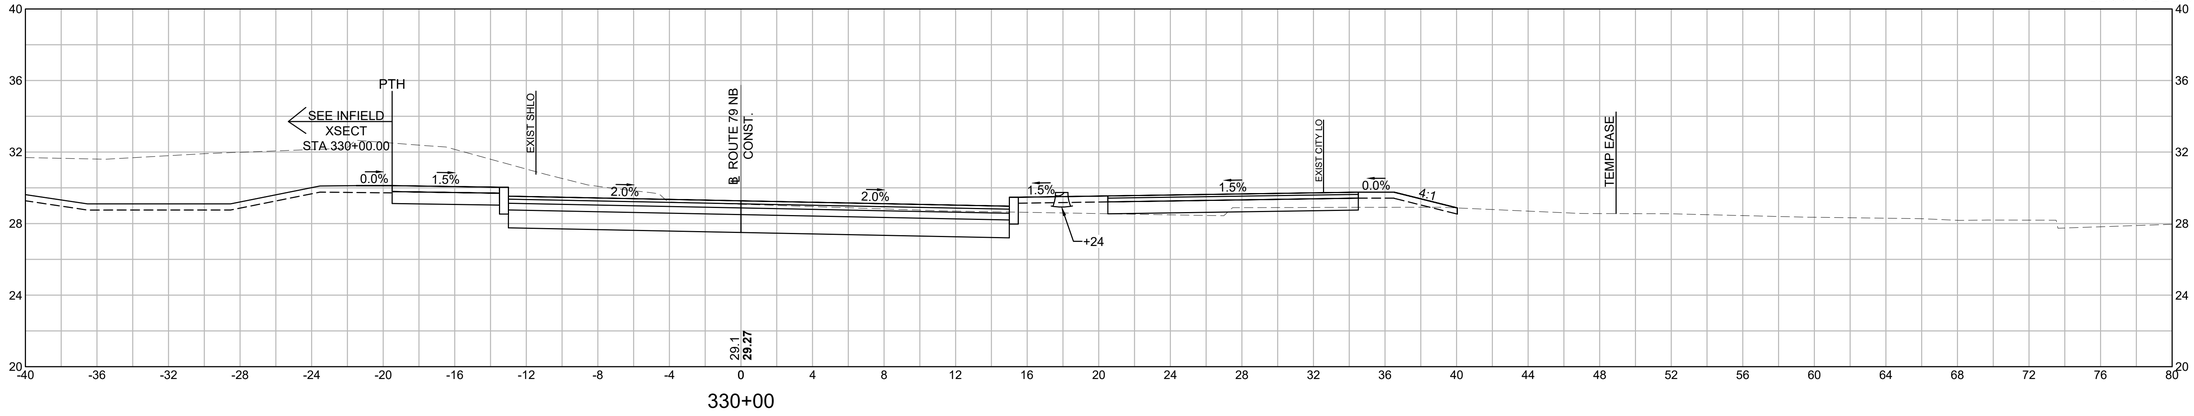

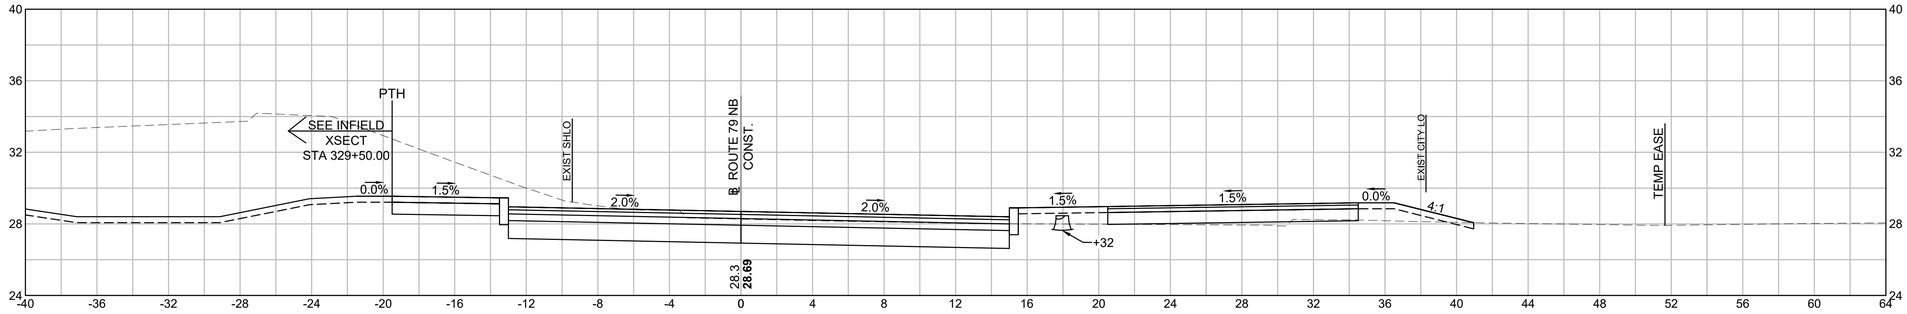

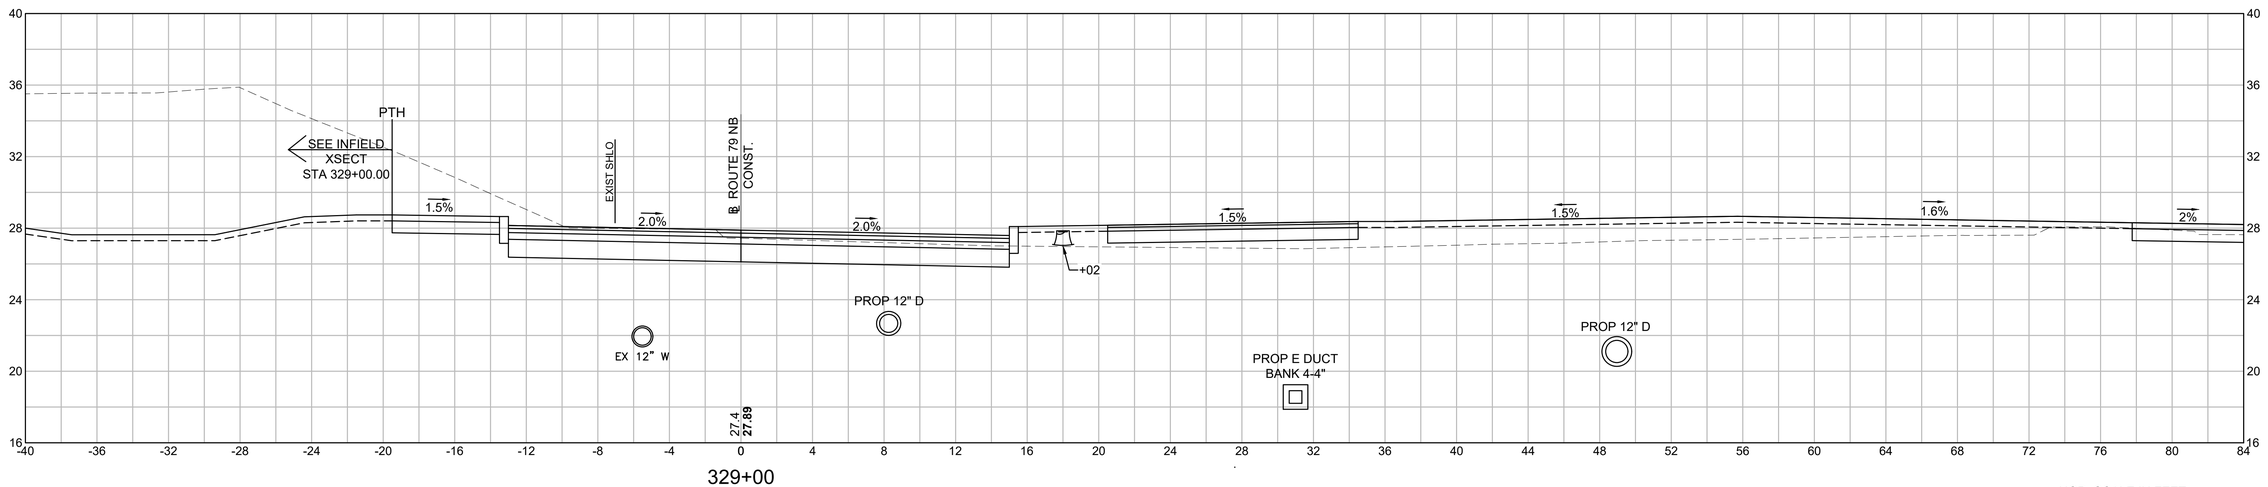

HOR. SCALE IN FEET
4 0 4 8
4 0 4 8
VER. SCALE IN FEET

REV.	DATE	DESCRIPTION
0	01/19/2024	ISSUED FOR CONSTRUCTION

USE ONLY PRINTS OF LATEST DATE - REVISION LOG MAINTAINED ON SHAREPOINT

608049_HD(ROUTE 79 NB SECTIONS 2).DWG Plotted on 4-Dec-2023 11:30 AM

FALL RIVER
ROUTE 79


STATE	FED. AID PROJ. NO.	SHEET NO.	TOTAL SHEETS
MA	NHP(IM)/TAP/HIP(BR)/STP-003S(191)	780	1094
	PROJECT FILE NO. 608049		

ROUTE 79 NB
CROSS SECTION - 46


REV.	DATE	DESCRIPTION
0	01/19/2024	ISSUED FOR CONSTRUCTION

USE ONLY PRINTS OF LATEST DATE - REVISION LOG MAINTAINED ON SHAREPOINT

608049_HD\(ROUTE 79 NB SECTIONS 2).DWG Plotted on 4-Dec-2023 11:30 AM

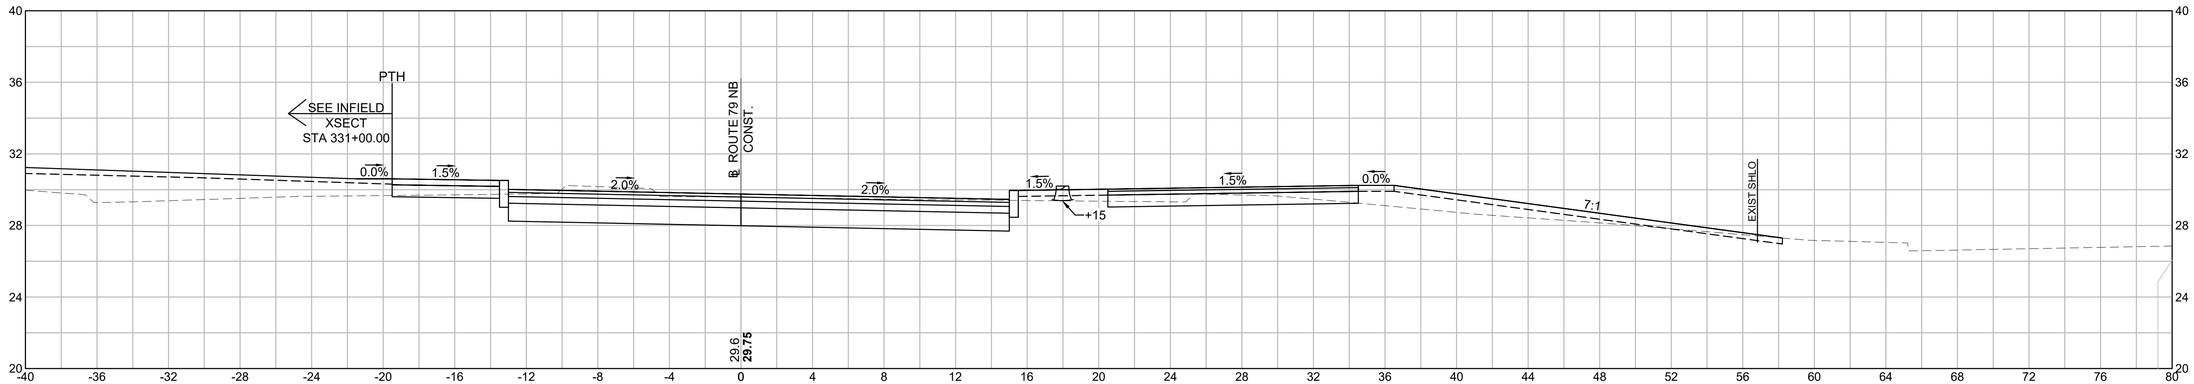

331+00

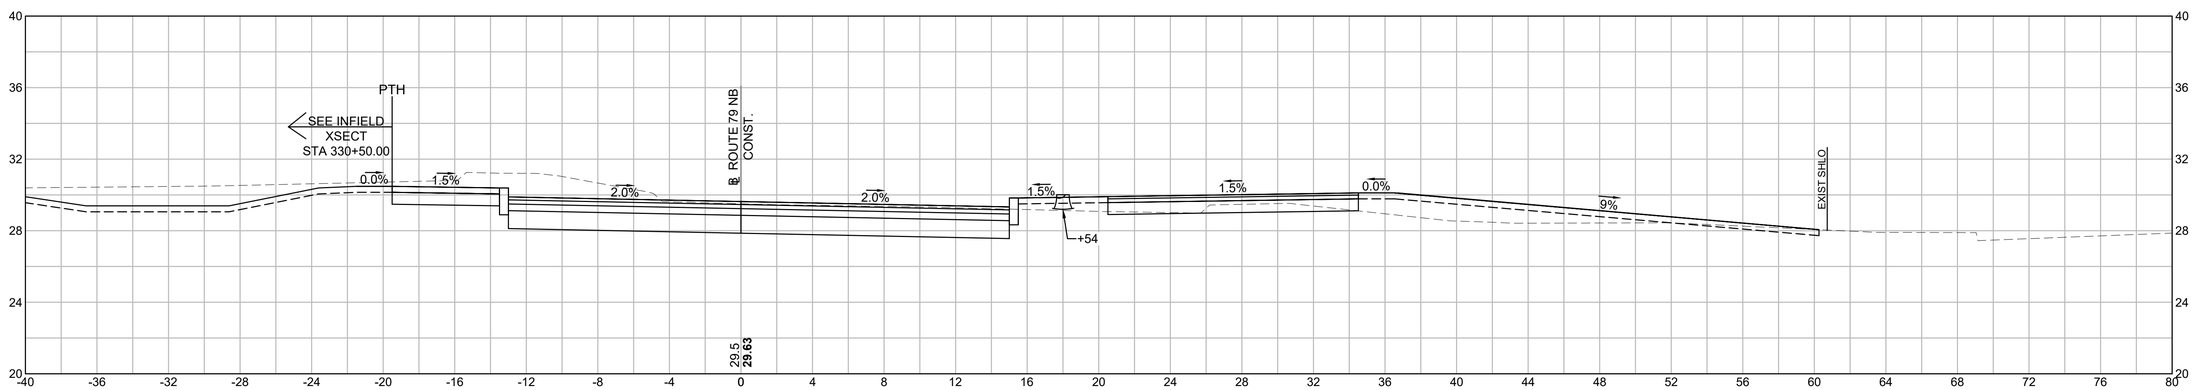

330+50


HOR. SCALE IN FEET
4 0 4 8
VER. SCALE IN FEET
4 0 4 8

0	01/19/2024	ISSUED FOR CONSTRUCTION
REV.	DATE	DESCRIPTION
USE ONLY PRINTS OF LATEST DATE - REVISION LOG MAINTAINED ON SHAREPOINT		


FALL RIVER
ROUTE 79

STATE	FED. AID PROJ. NO.	SHEET NO.	TOTAL SHEETS
MA	NHP(IM)/TAP/HP(BR)/STP-003S(191)	781	1094
PROJECT FILE NO.	608049		


ROUTE 79 NB
CROSS SECTION - 47

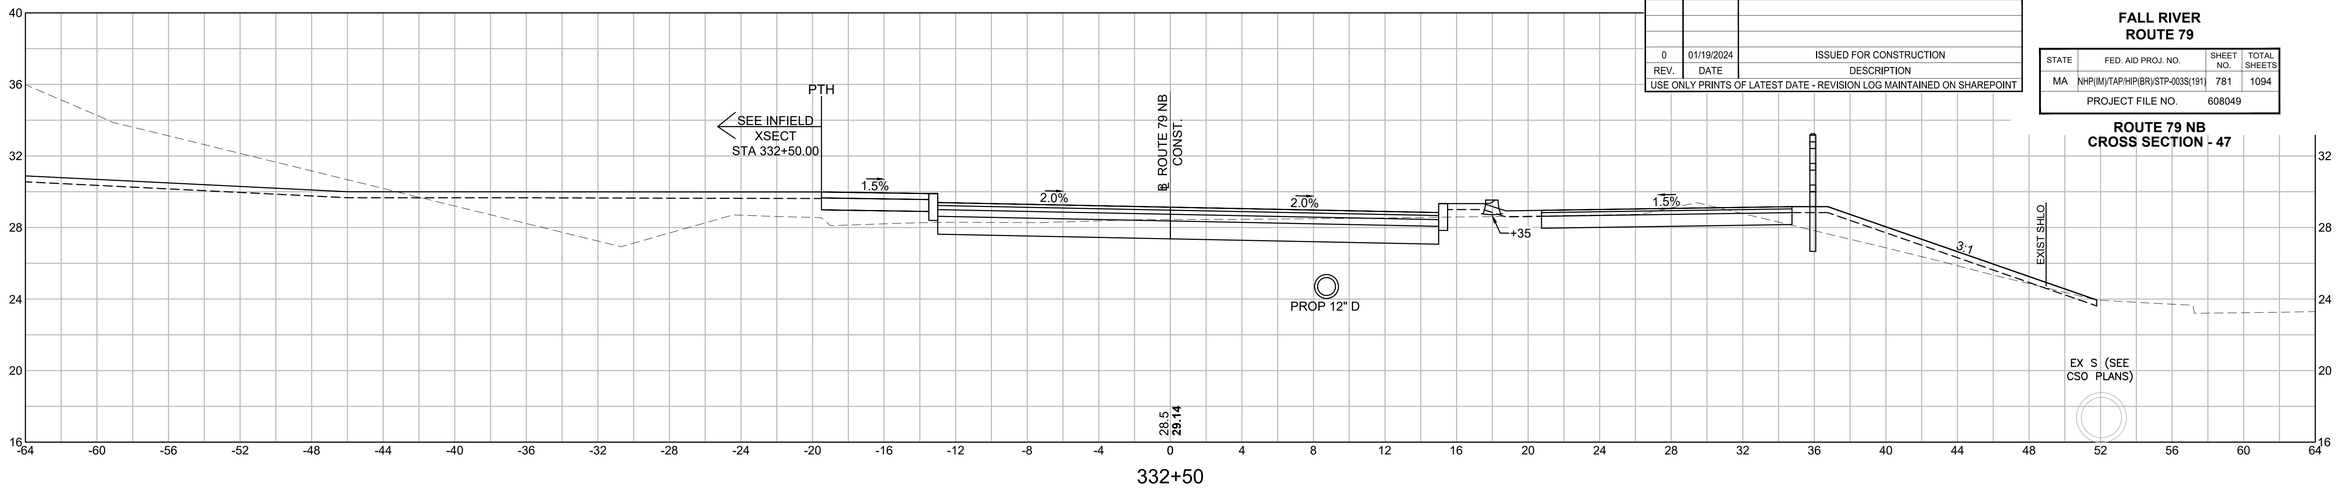

332+50

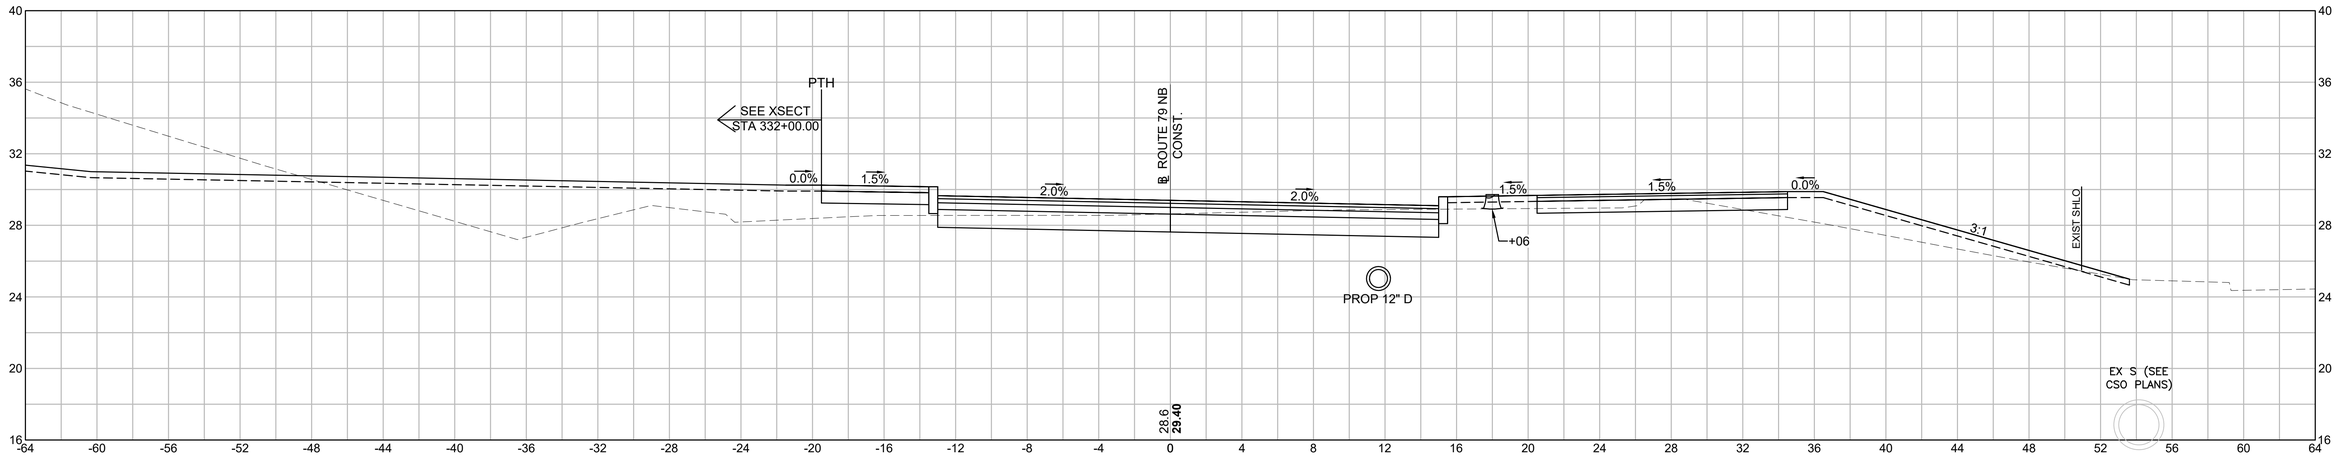

332+00

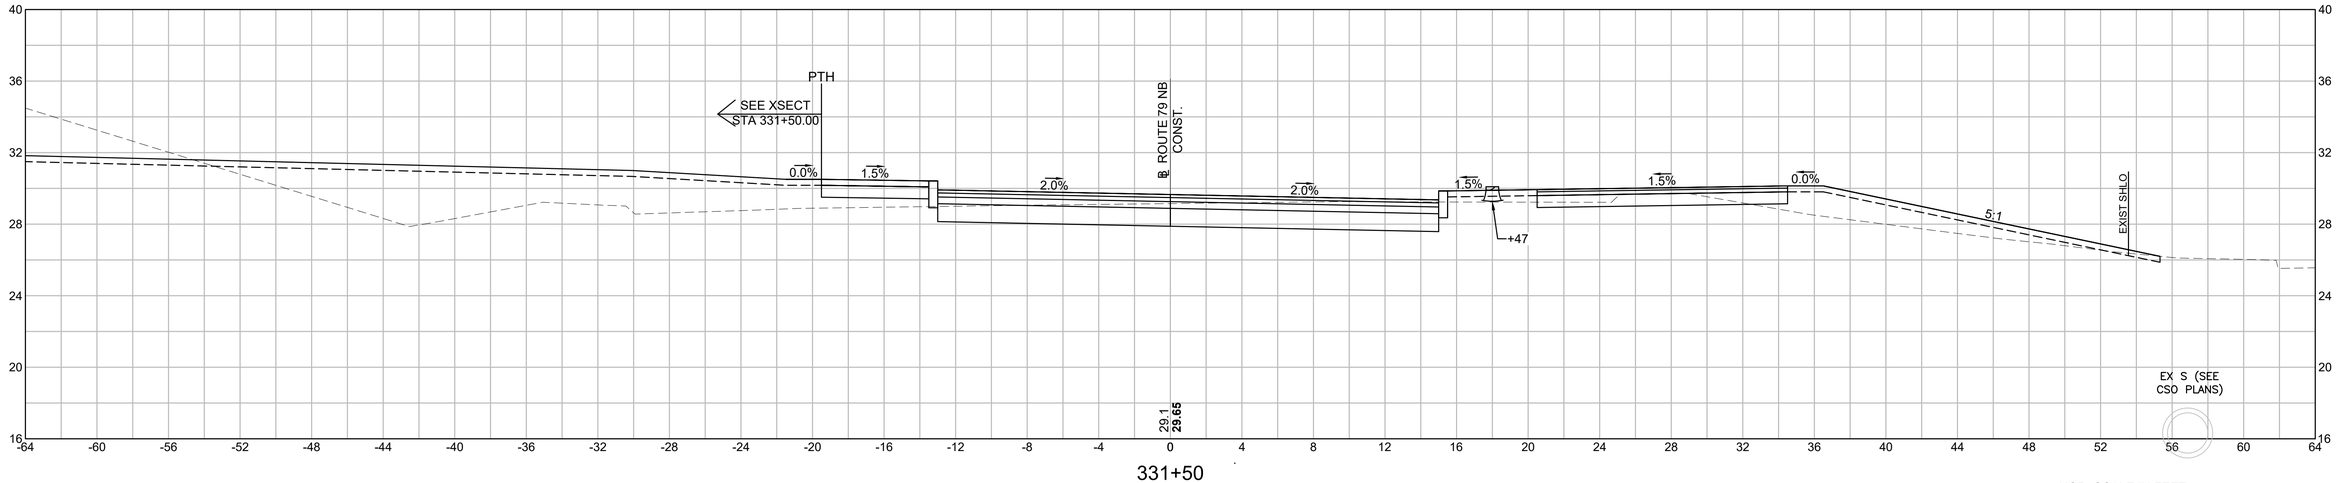

331+50

HOR. SCALE IN FEET
4 0 4 8
VER. SCALE IN FEET
4 0 4 8


608049_HD\ROUTE 79 NB SECTIONS 2).DWG Plotted on 4-Dec-2023 11:31 AM

0	01/19/2024	ISSUED FOR CONSTRUCTION
REV.	DATE	DESCRIPTION
USE ONLY PRINTS OF LATEST DATE - REVISION LOG MAINTAINED ON SHAREPOINT		

FALL RIVER
ROUTE 79

STATE	FED. AID PROJ. NO.	SHEET NO.	TOTAL SHEETS
MA	NHP(IM)/TAP/HIP(BR)/STP-003S(191)	782	1094
PROJECT FILE NO.	608049		

ROUTE 79 NB
CROSS SECTION - 48

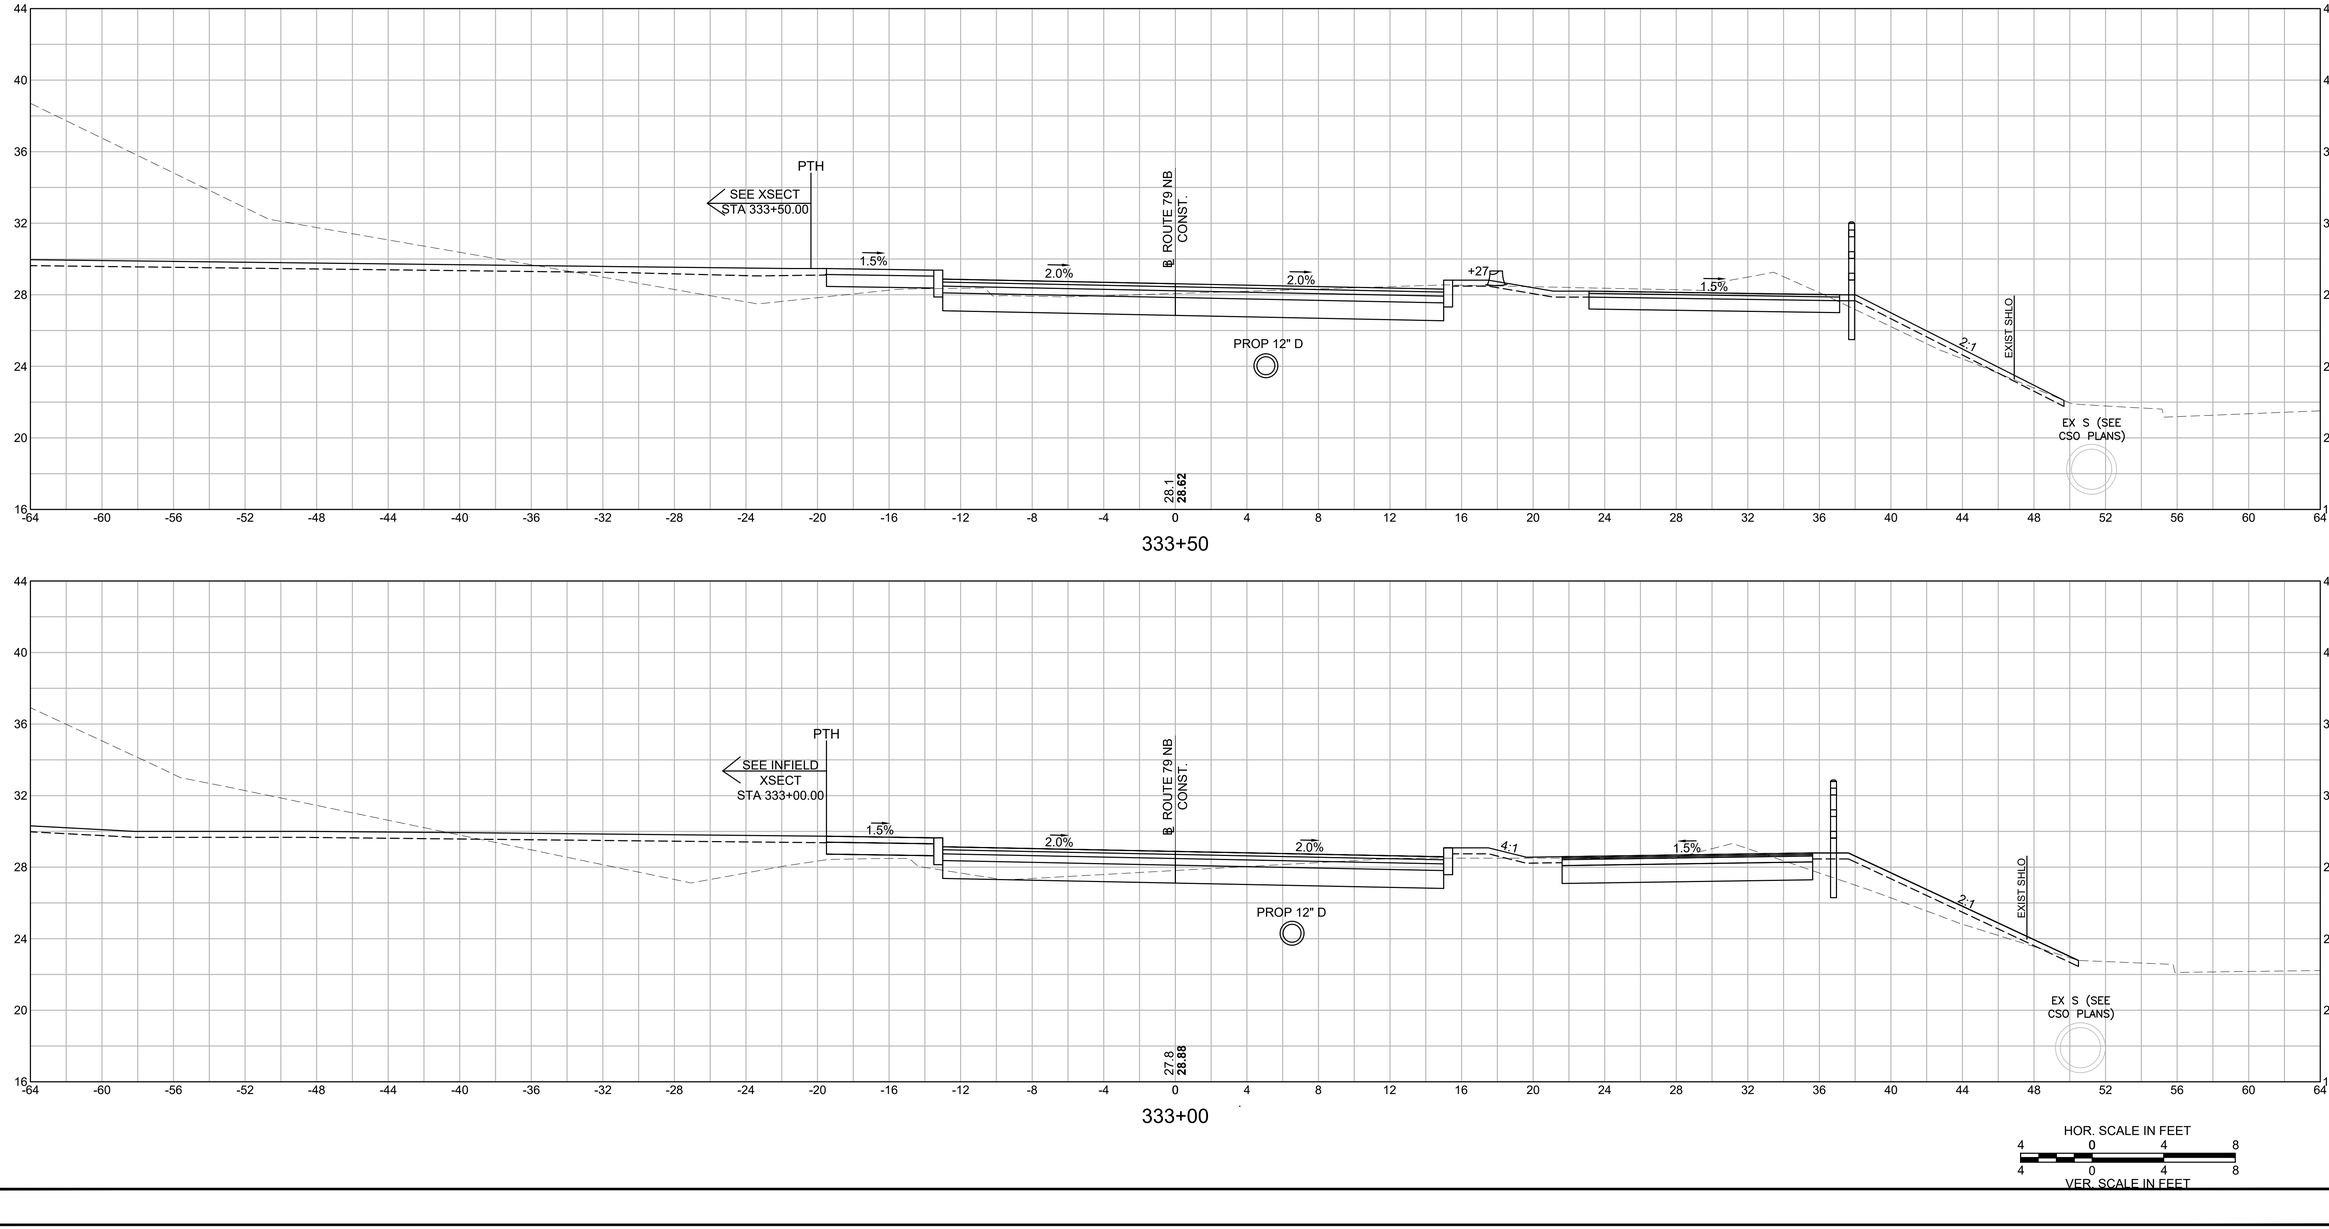


608049_HD\ROUTE 79 NB SECTIONS 2).DWG Plotted on 4-Dec-2023 11:31 AM

0	01/19/2024	ISSUED FOR CONSTRUCTION
REV.	DATE	DESCRIPTION
USE ONLY PRINTS OF LATEST DATE - REVISION LOG MAINTAINED ON SHAREPOINT		


FALL RIVER
ROUTE 79

STATE	FED. AID PROJ. NO.	SHEET NO.	TOTAL SHEETS
MA	NHP(IM)/TAP/HIP(BR)/STP-003S(191)	783	1094
PROJECT FILE NO.	608049		

ROUTE 79 NB
CROSS SECTION - 49

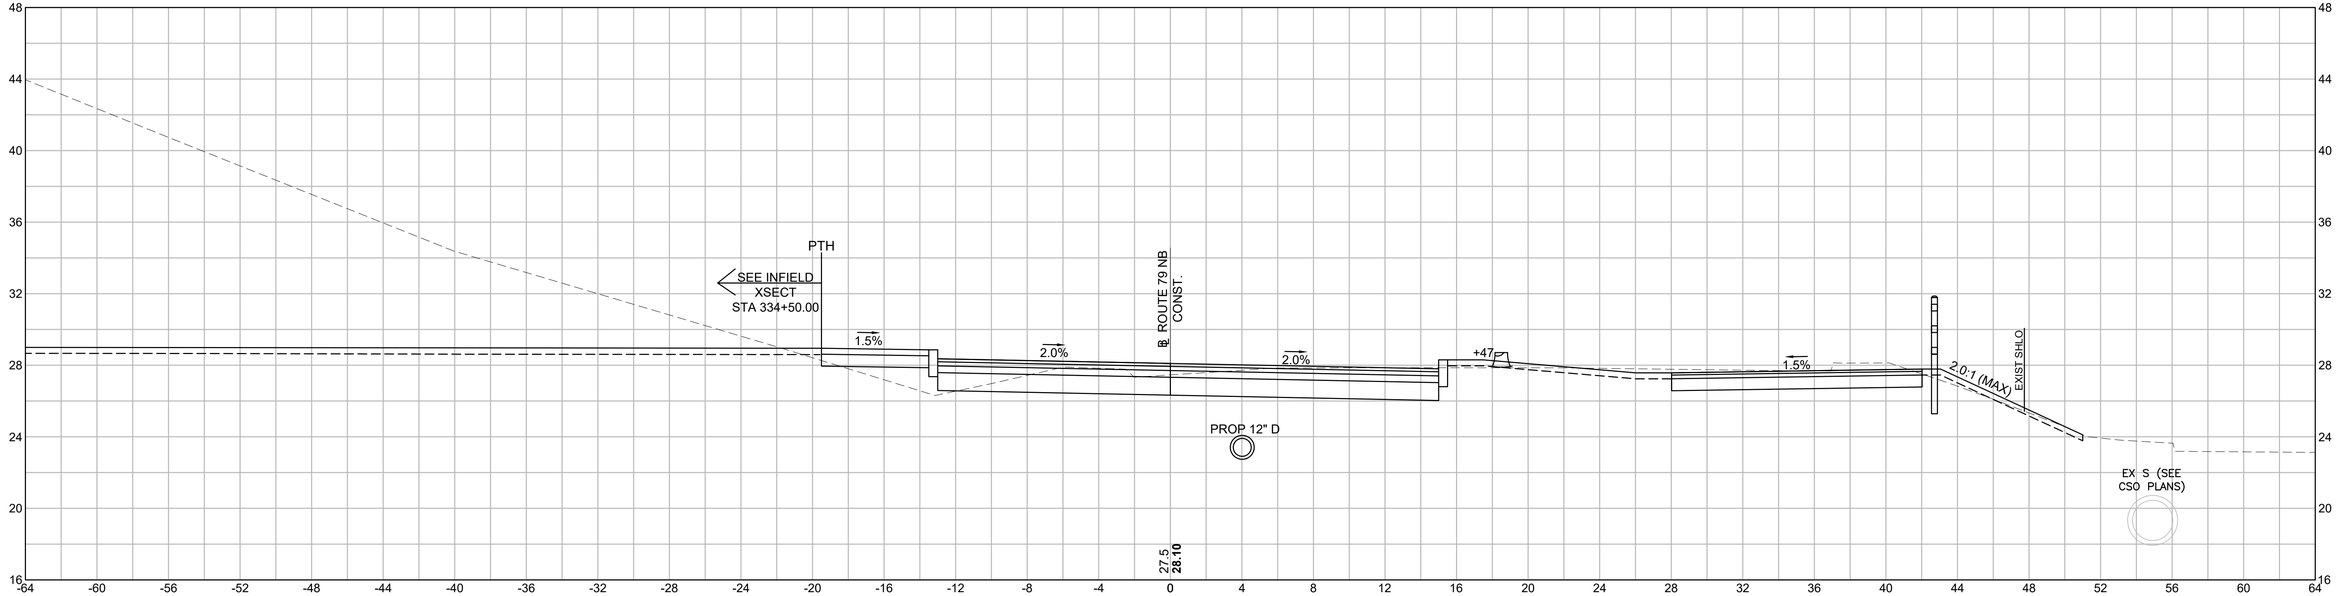

334+50

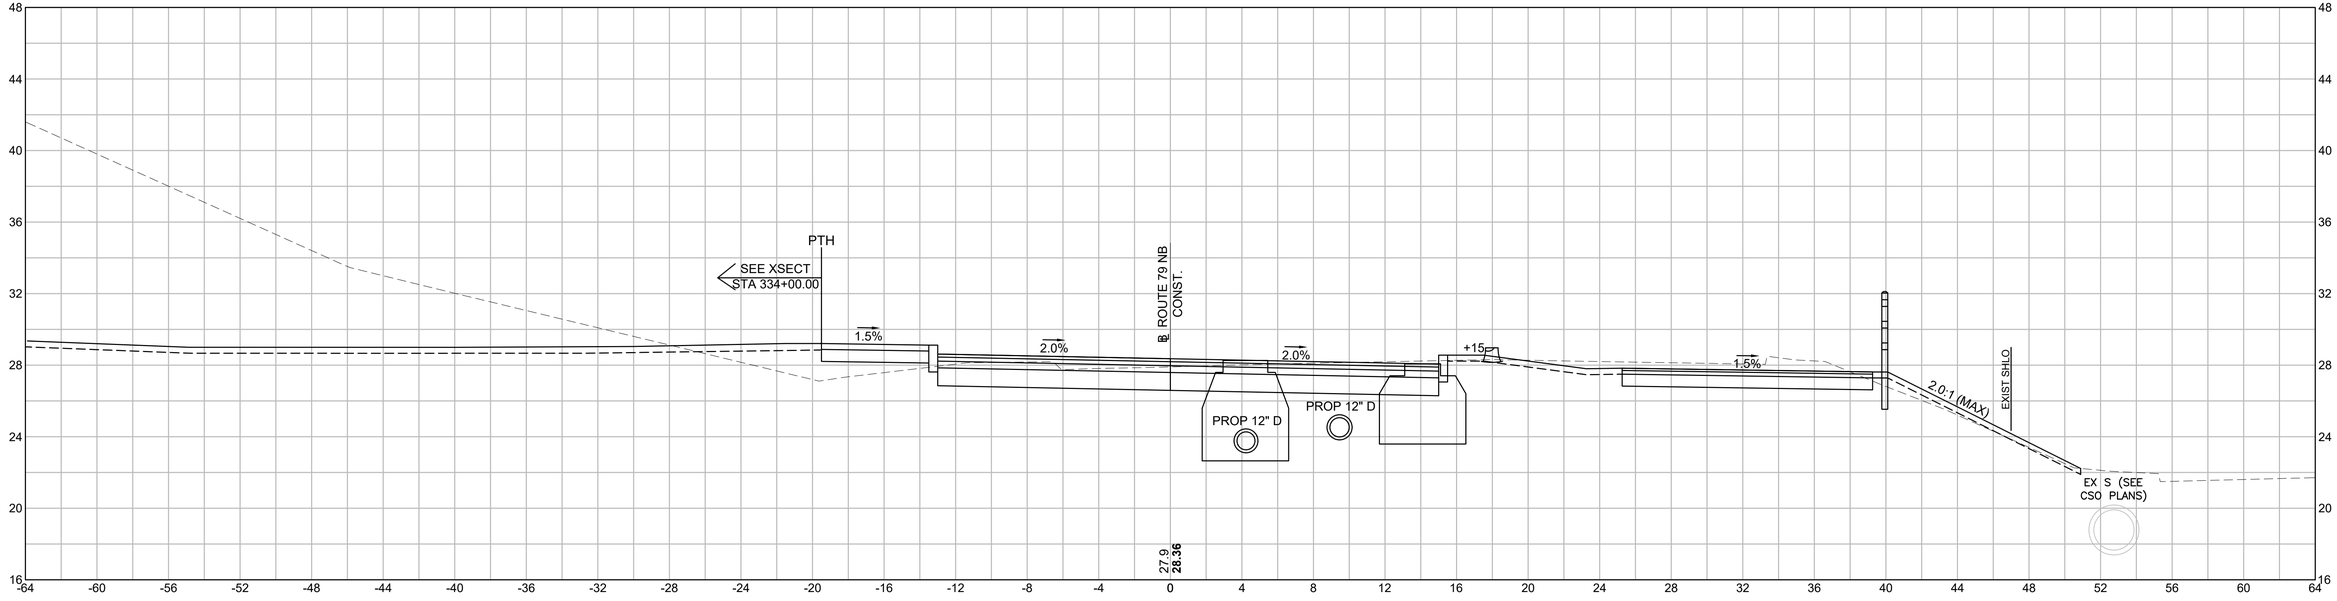

334+00

HOR. SCALE IN FEET
4 0 4 8
4 0 4 8
VER. SCALE IN FEET


608049_HD\ROUTE 79 NB SECTIONS 2).DWG Plotted on 4-Dec-2023 11:32 AM

0	01/19/2024	ISSUED FOR CONSTRUCTION
REV.	DATE	DESCRIPTION
USE ONLY PRINTS OF LATEST DATE - REVISION LOG MAINTAINED ON SHAREPOINT		


FALL RIVER
ROUTE 79

STATE	FED. AID PROJ. NO.	SHEET NO.	TOTAL SHEETS
MA	NHP(IM)/TAP/HIP(BR)/STP-003S(191)	784	1094
PROJECT FILE NO.	608049		

ROUTE 79 NB
CROSS SECTION - 50

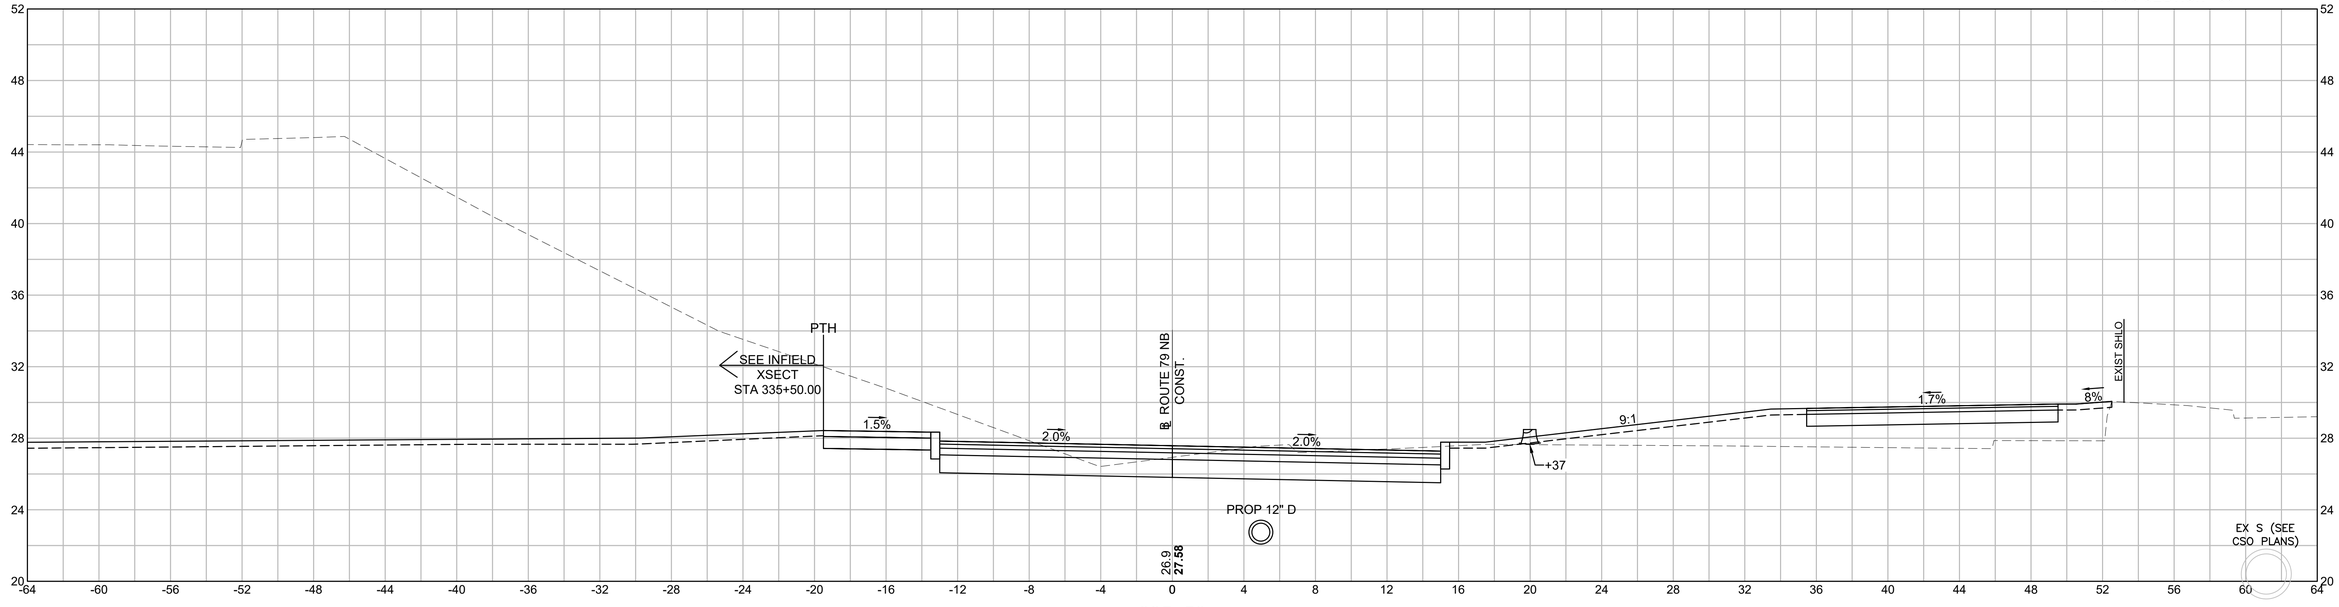

335+50

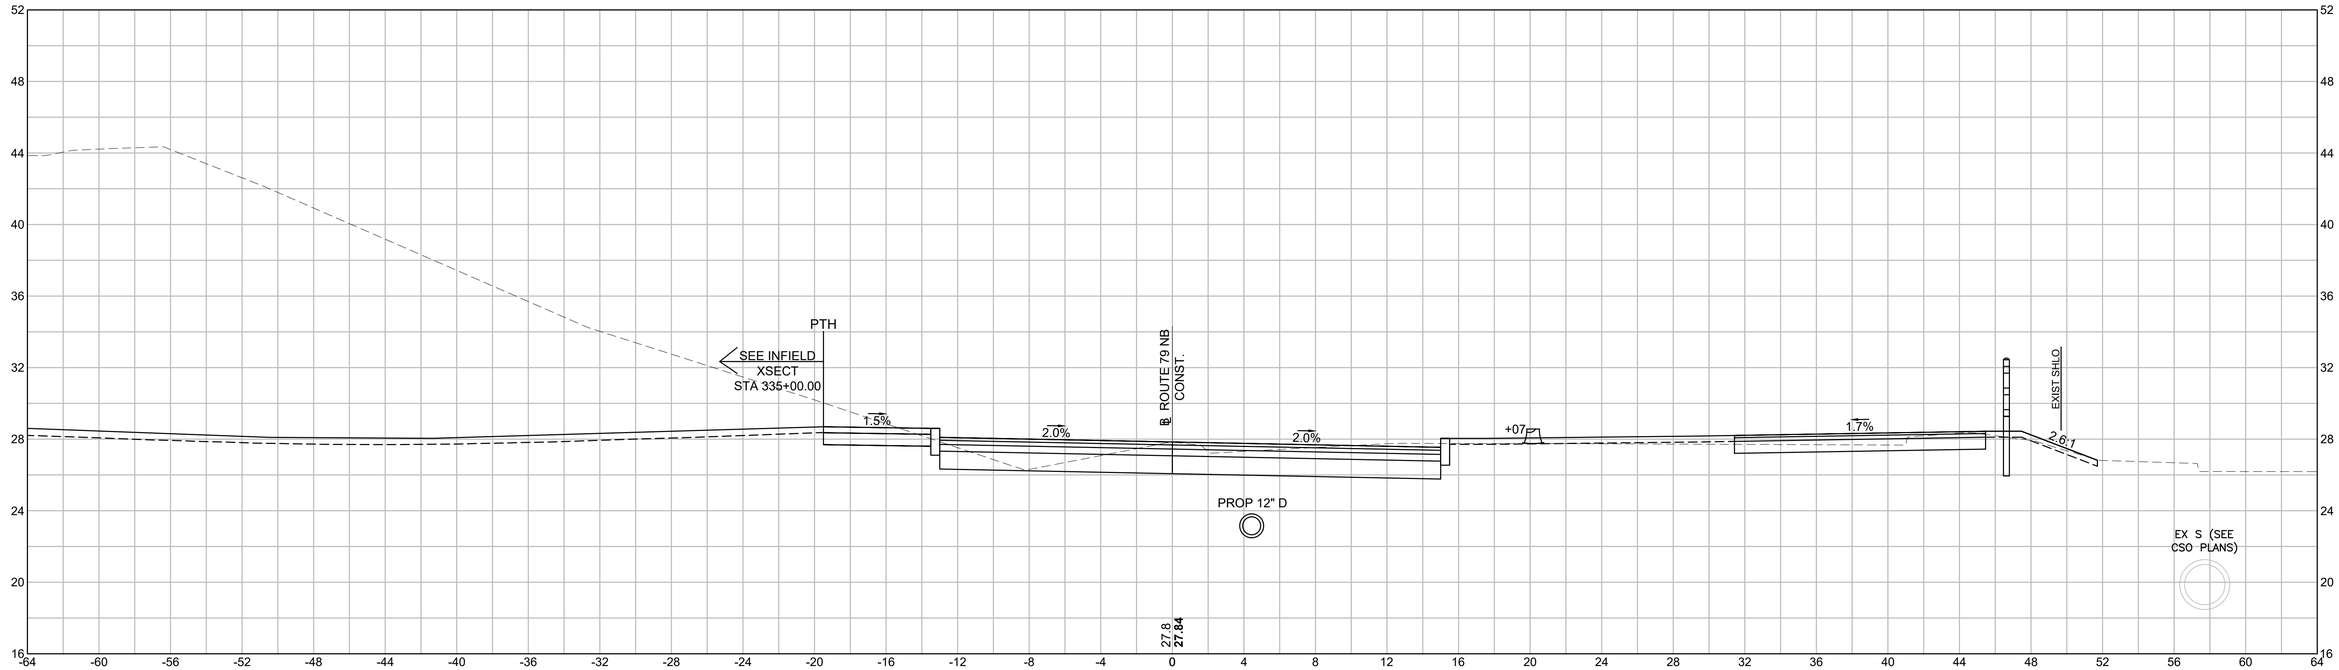

335+00

HOR. SCALE IN FEET
4 0 4 8
VER. SCALE IN FEET
4 0 4 8

608049_HD\ROUTE 79 NB SECTIONS 2).DWG Plotted on 4-Dec-2023 11:32 AM


FALL RIVER
ROUTE 79


STATE	FED. AID PROJ. NO.	SHEET NO.	TOTAL SHEETS
MA	NHP(IM)/TAP/HIP(BR)/STP-003S(191)	785	1094
	PROJECT FILE NO. 608049		


ROUTE 79 NB
CROSS SECTION - 51

REV.	DATE	DESCRIPTION
0	01/19/2024	ISSUED FOR CONSTRUCTION

USE ONLY PRINTS OF LATEST DATE - REVISION LOG MAINTAINED ON SHAREPOINT

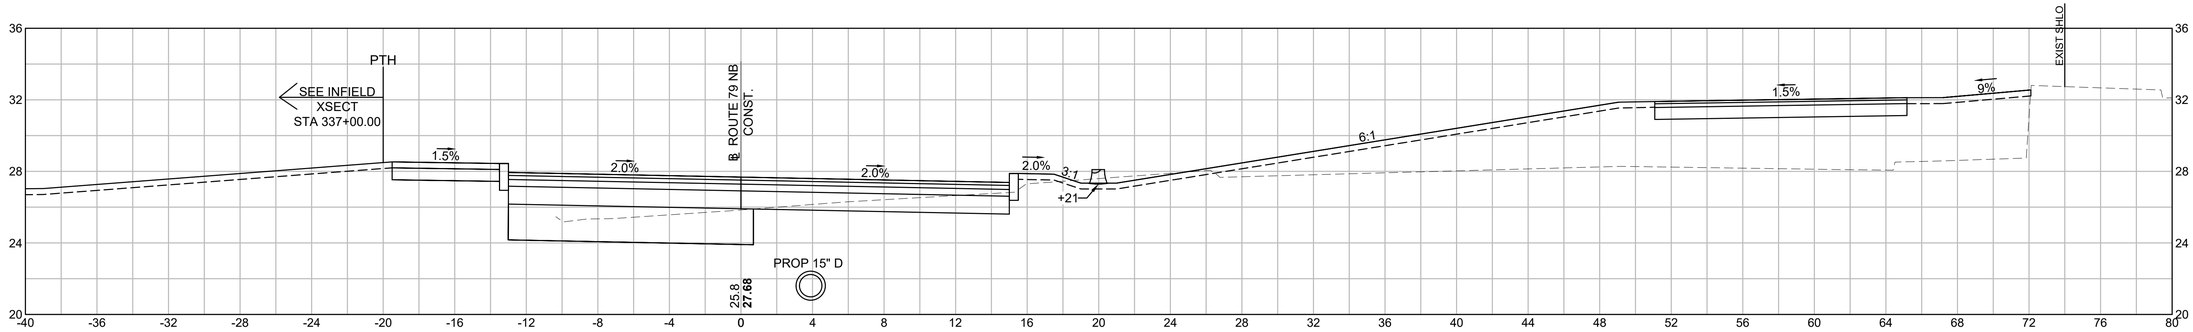

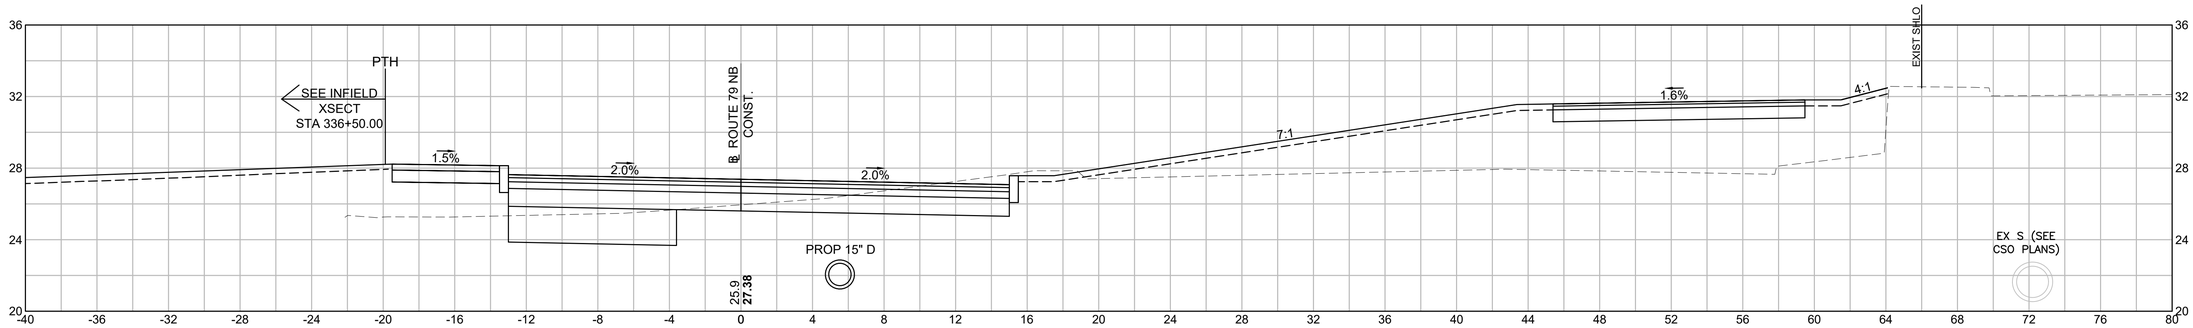

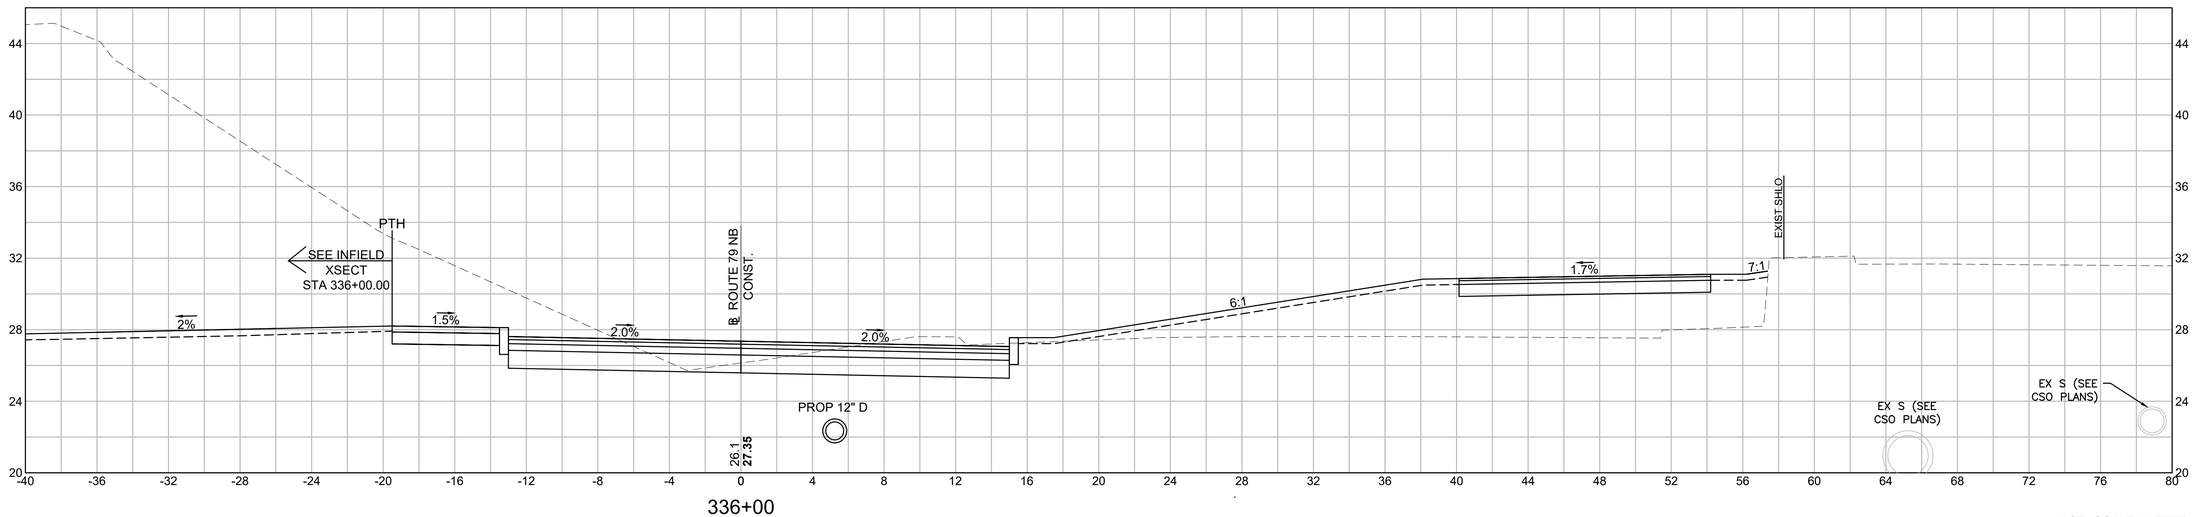

HOR. SCALE IN FEET
4 0 4 8
4 0 4 8
VER. SCALE IN FEET

608049_HD\ROUTE 79 NB SECTIONS 2).DWG Plotted on 4-Dec-2023 11:33 AM

FALL RIVER
ROUTE 79


STATE	FED. AID PROJ. NO.	SHEET NO.	TOTAL SHEETS
MA	NHP(IM)/TAP/HIP(BR)/STP-003S(191)	786	1094
	PROJECT FILE NO. 608049		

ROUTE 79 NB
CROSS SECTION - 52

REV.	DATE	DESCRIPTION
0	01/19/2024	ISSUED FOR CONSTRUCTION

USE ONLY PRINTS OF LATEST DATE - REVISION LOG MAINTAINED ON SHAREPOINT

608049_HD\(ROUTE 79 NB SECTIONS 2).DWG Plotted on 4-Dec-2023 11:33 AM

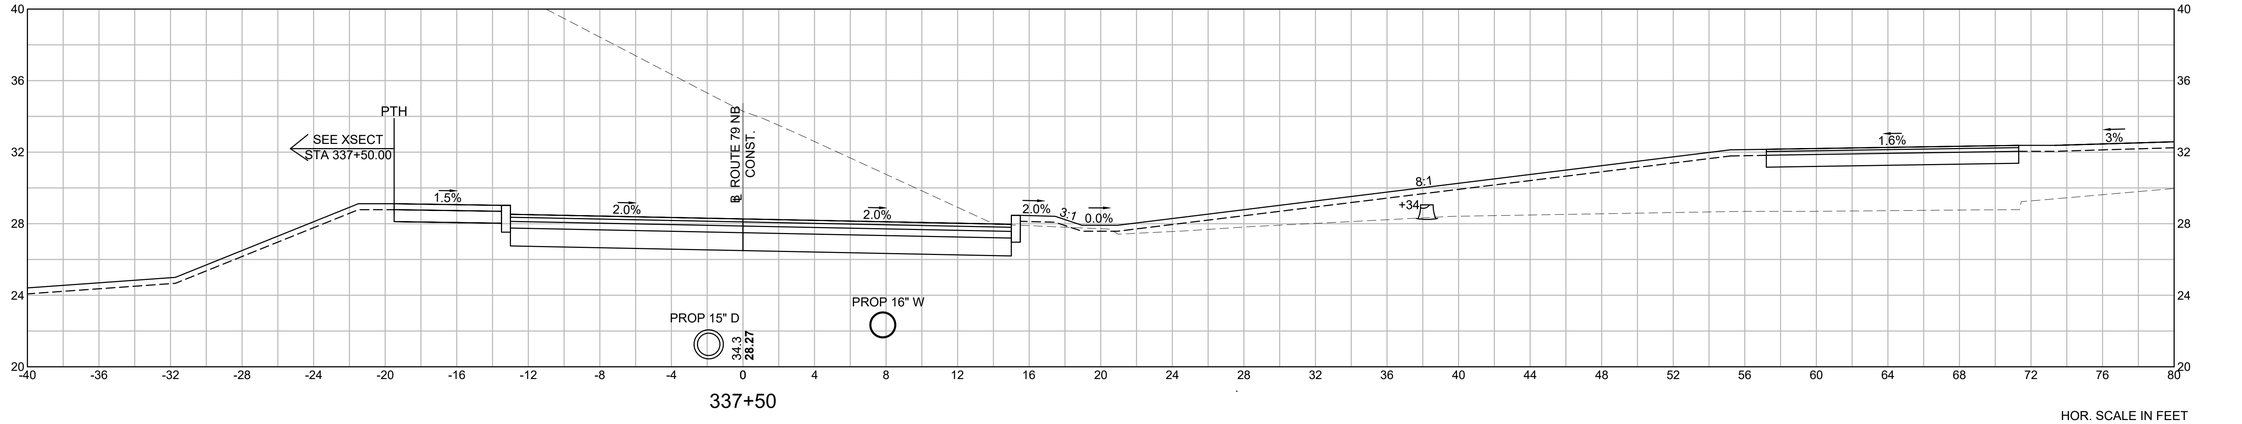

HOR. SCALE IN FEET
4 0 4 8
4 0 4 8
VER. SCALE IN FEET

FALL RIVER
ROUTE 79

STATE	FED. AID PROJ. NO.	SHEET NO.	TOTAL SHEETS
MA	NHP(IM)/TAP/HIP(BR)/STP-003S(191)	787	1094
	PROJECT FILE NO. 608049		


ROUTE 79 NB
CROSS SECTION - 53


REV.	DATE	DESCRIPTION
0	01/19/2024	ISSUED FOR CONSTRUCTION

USE ONLY PRINTS OF LATEST DATE - REVISION LOG MAINTAINED ON SHAREPOINT

Plotted on 4-Dec-2023 11:34 AM

608049_HD\(ROUTE 79 NB SECTIONS 2).DWG

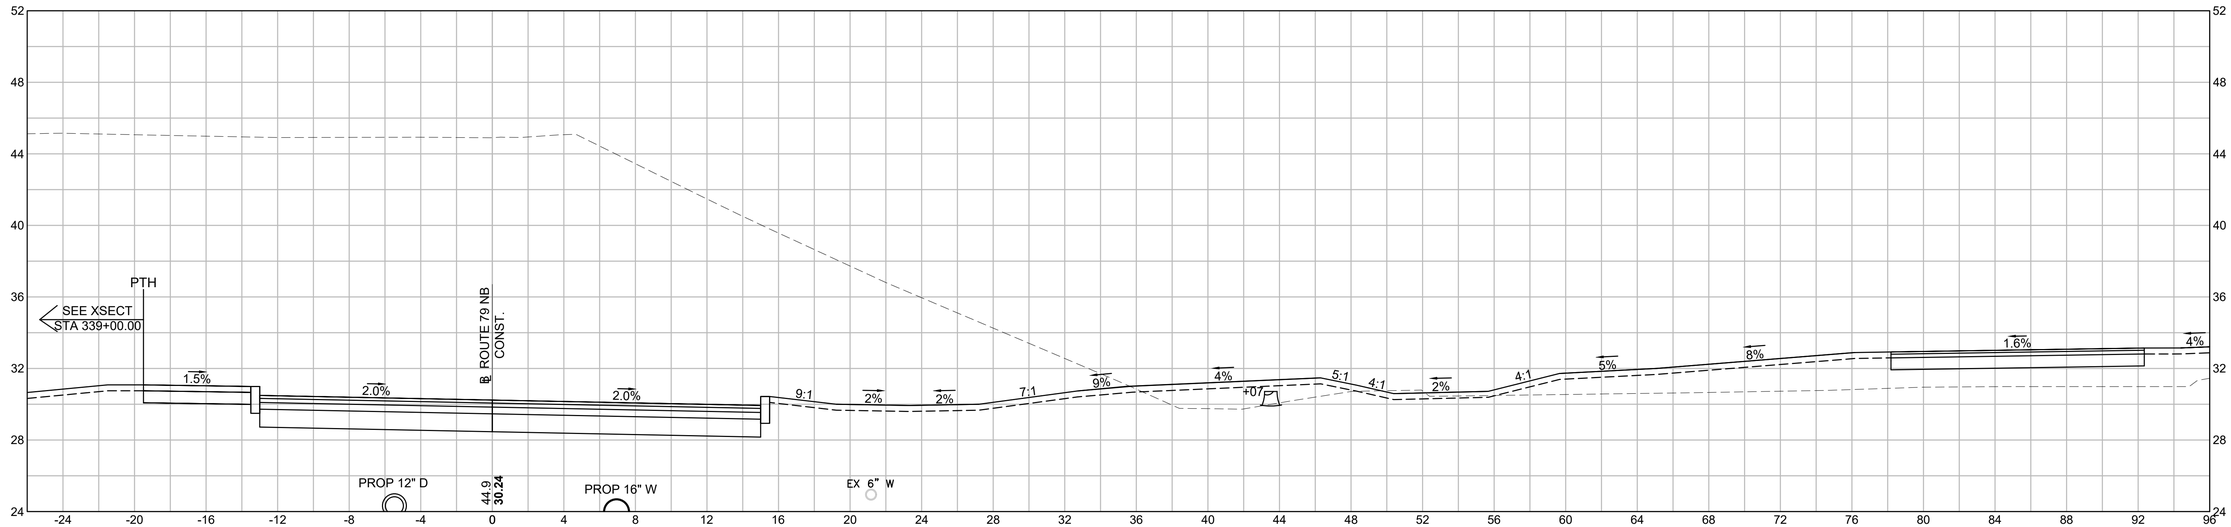

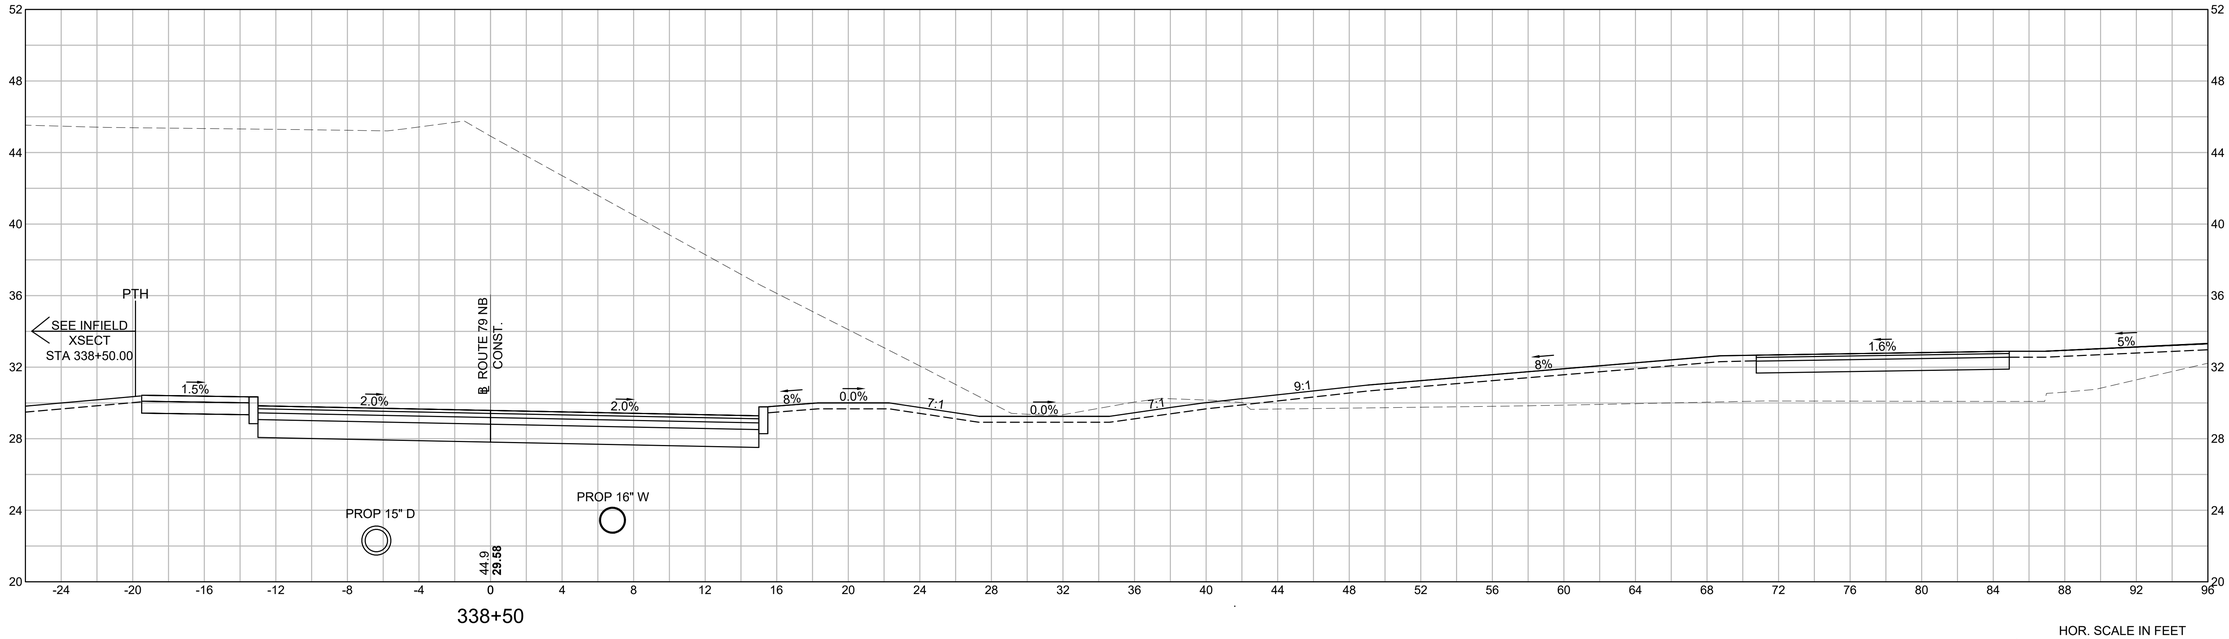


HOR. SCALE IN FEET
4 0 4 8
4 0 4 8
VER. SCALE IN FEET


0	01/19/2024	ISSUED FOR CONSTRUCTION
REV.	DATE	DESCRIPTION
USE ONLY PRINTS OF LATEST DATE - REVISION LOG MAINTAINED ON SHAREPOINT		


FALL RIVER
ROUTE 79

STATE	FED. AID PROJ. NO.	SHEET NO.	TOTAL SHEETS
MA	NHP(IM)/TAP/HP(BR)/STP-003S(191)	788	1094
PROJECT FILE NO.	608049		

ROUTE 79 NB
CROSS SECTION - 54

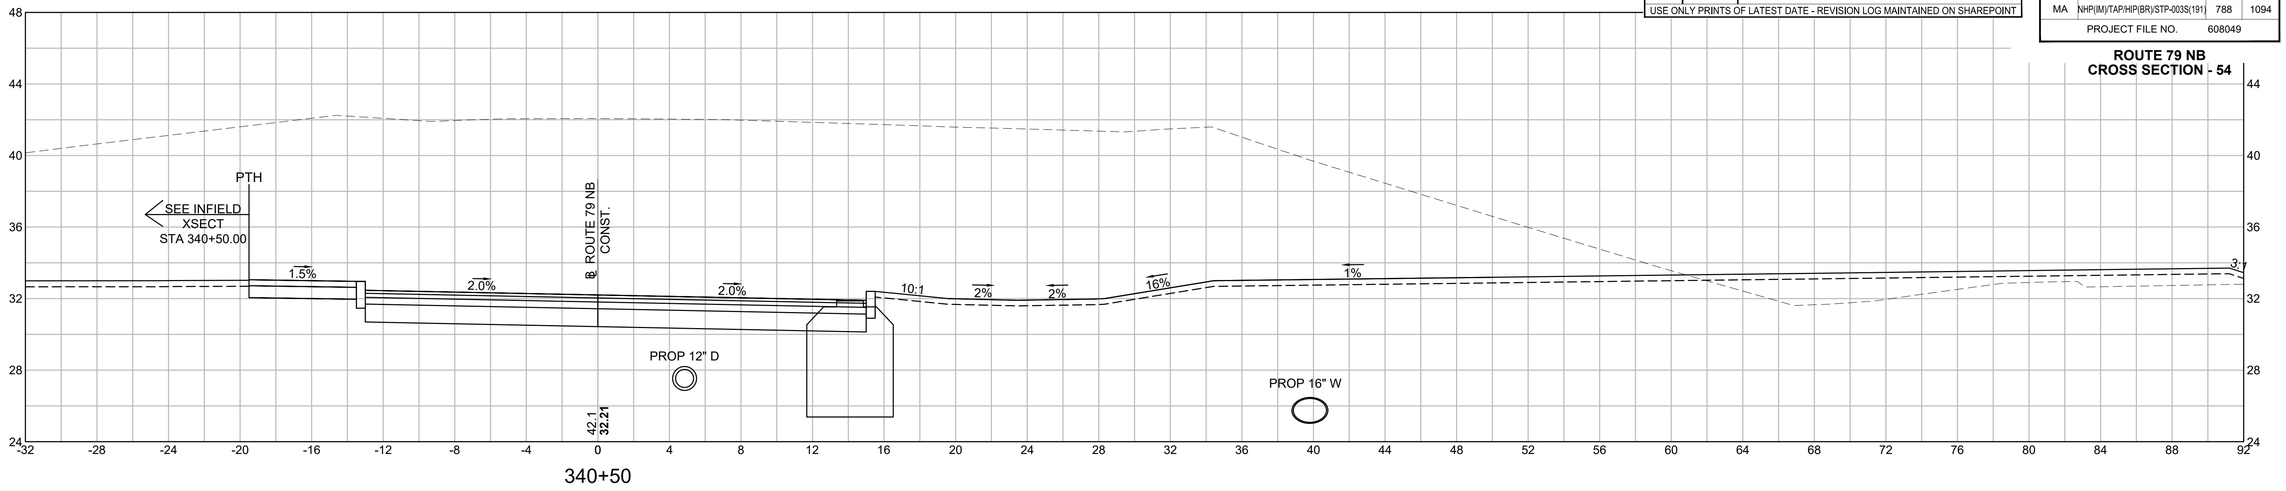

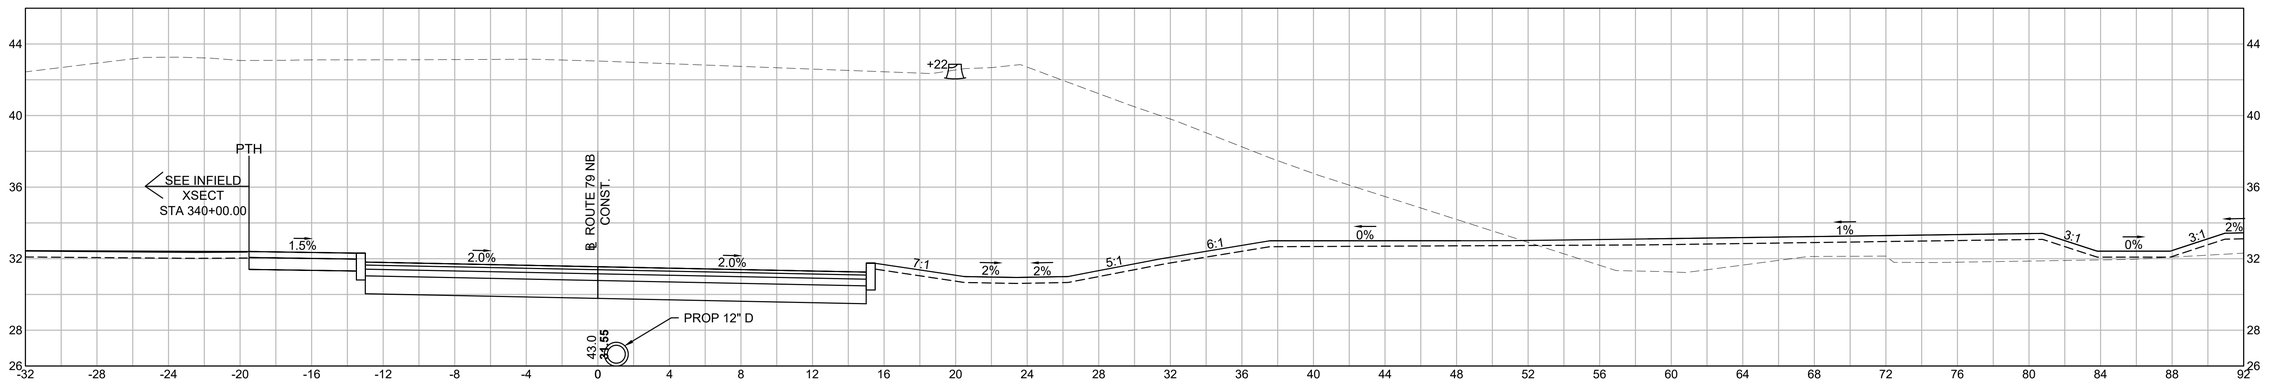

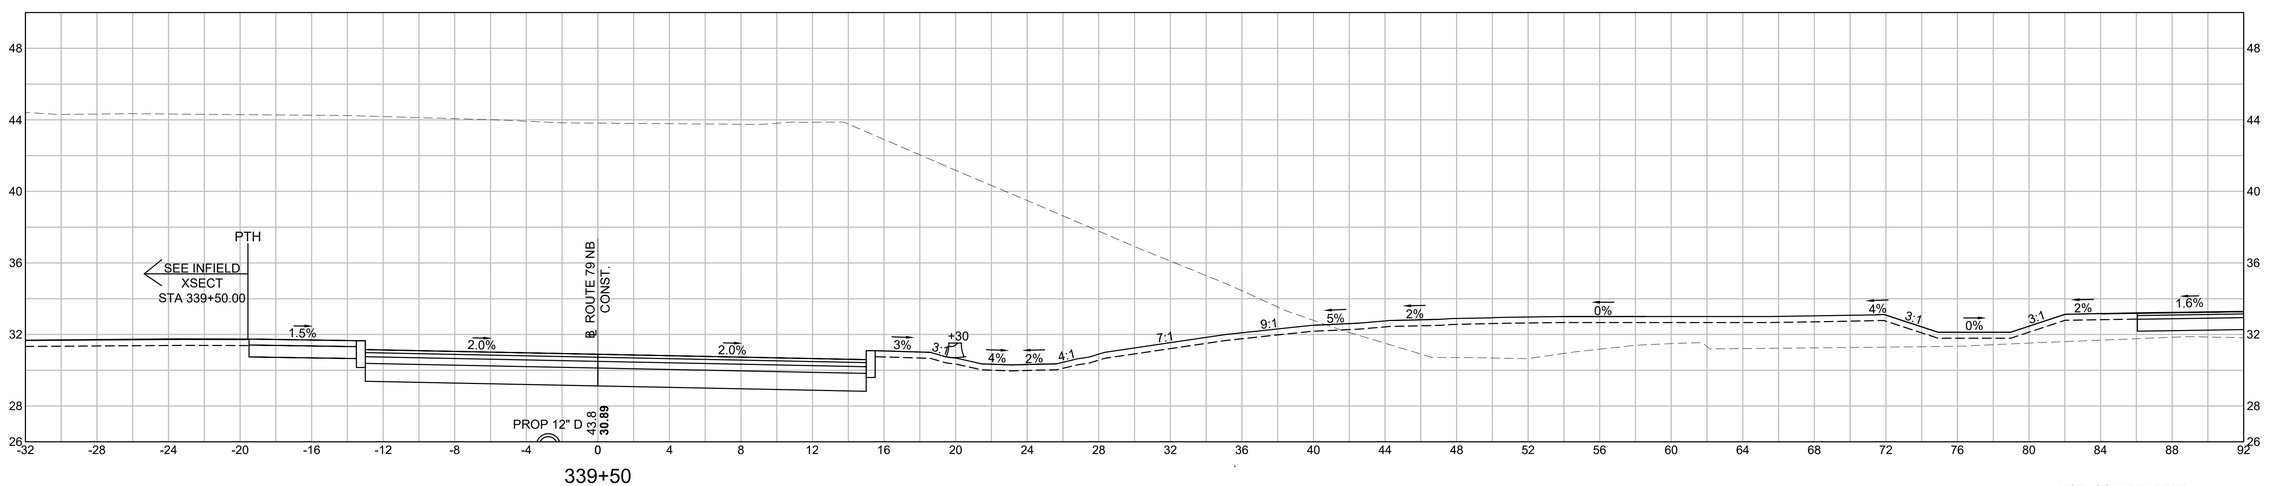

HOR. SCALE IN FEET
4 0 4 8
4 0 4 8
VER. SCALE IN FEET


608049_HD\ROUTE 79 NB SECTIONS 2).DWG Plotted on 4-Dec-2023 11:34 AM

0	01/19/2024	ISSUED FOR CONSTRUCTION
REV.	DATE	DESCRIPTION
USE ONLY PRINTS OF LATEST DATE - REVISION LOG MAINTAINED ON SHAREPOINT		


FALL RIVER
ROUTE 79

STATE	FED. AID PROJ. NO.	SHEET NO.	TOTAL SHEETS
MA	NHP(IM)/TAP/HP(BR)/STP-003S(191)	789	1094
PROJECT FILE NO.	608049		


ROUTE 79 NB
CROSS SECTION - 55

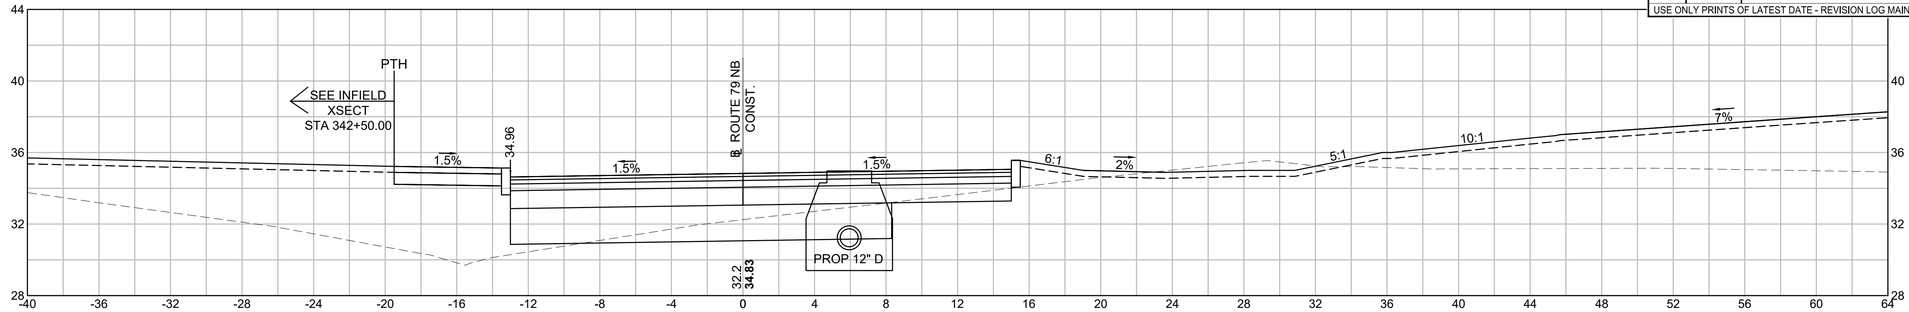


342+50

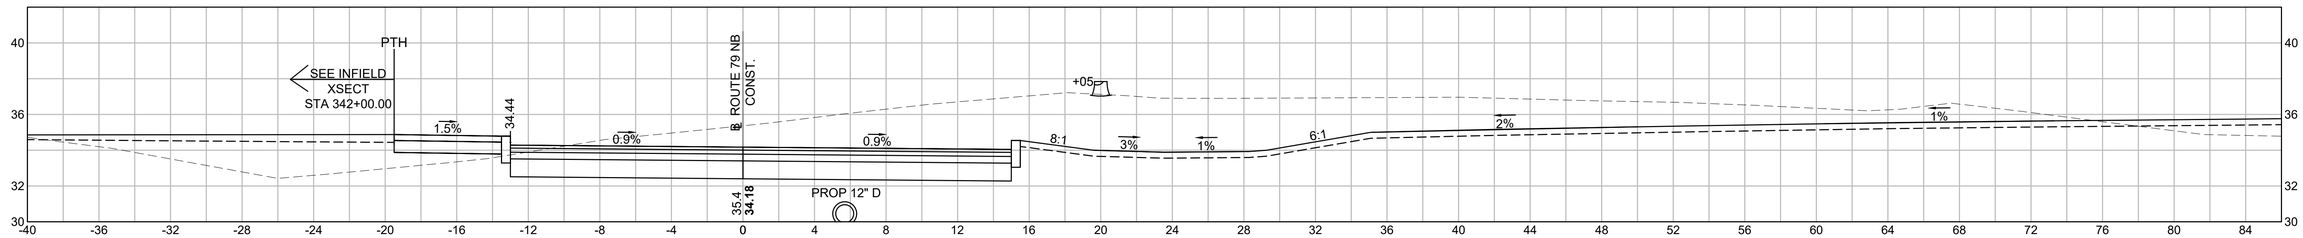

342+00

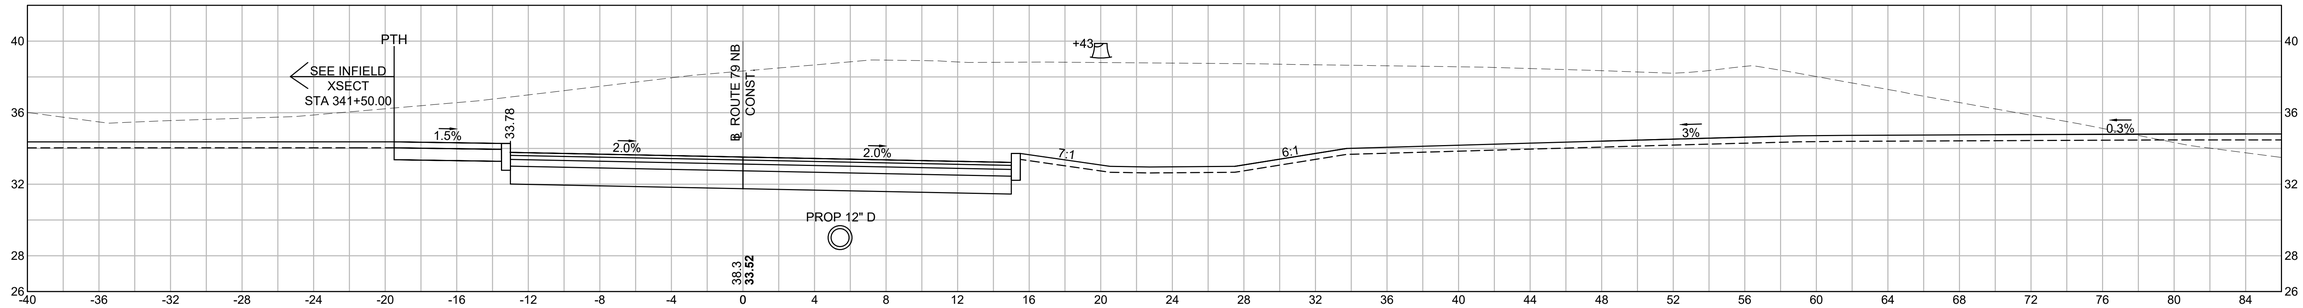

341+50

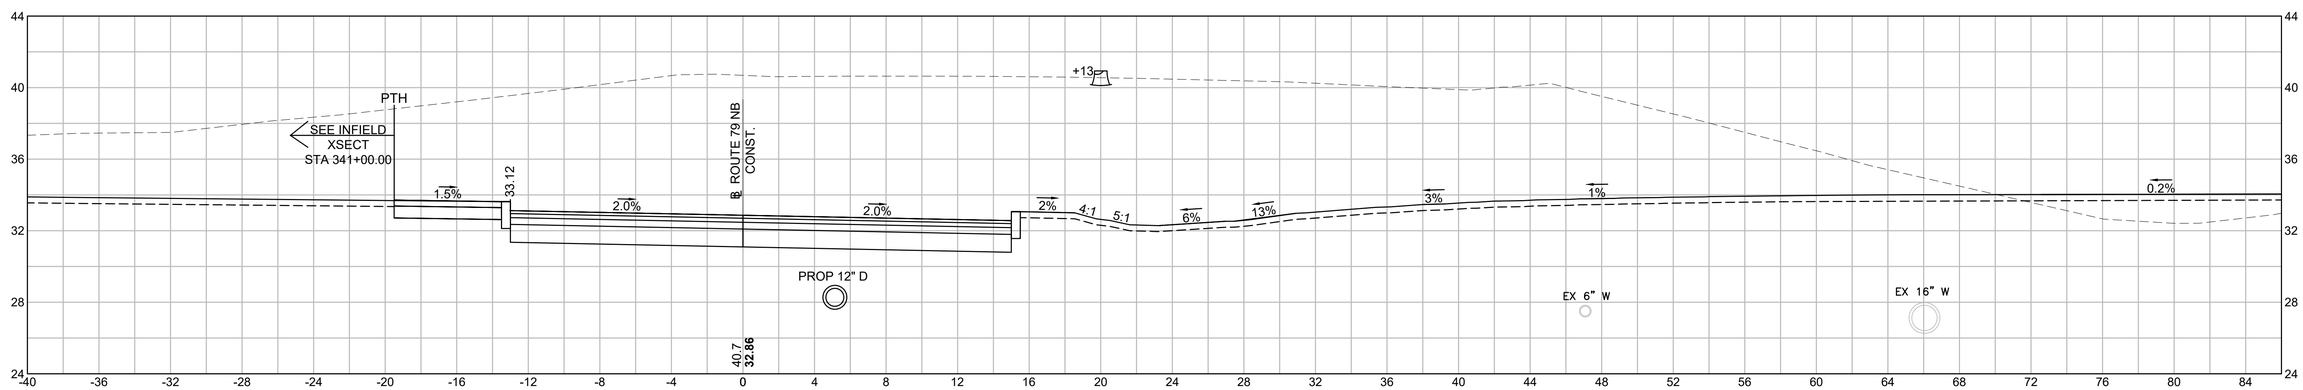

341+00


HOR. SCALE IN FEET
4 0 4 8
4 0 4 8
VER. SCALE IN FEET


608049_HD\ROUTE 79 NB SECTIONS 2).DWG Plotted on 4-Dec-2023 11:34 AM


FALL RIVER
ROUTE 79

STATE	FED. AID PROJ. NO.	SHEET NO.	TOTAL SHEETS
MA	NHP(IM)/TAP/HIP(BR)/STP-003S(191)	790	1094
	PROJECT FILE NO. 608049		

ROUTE 79 NB
CROSS SECTION - 56

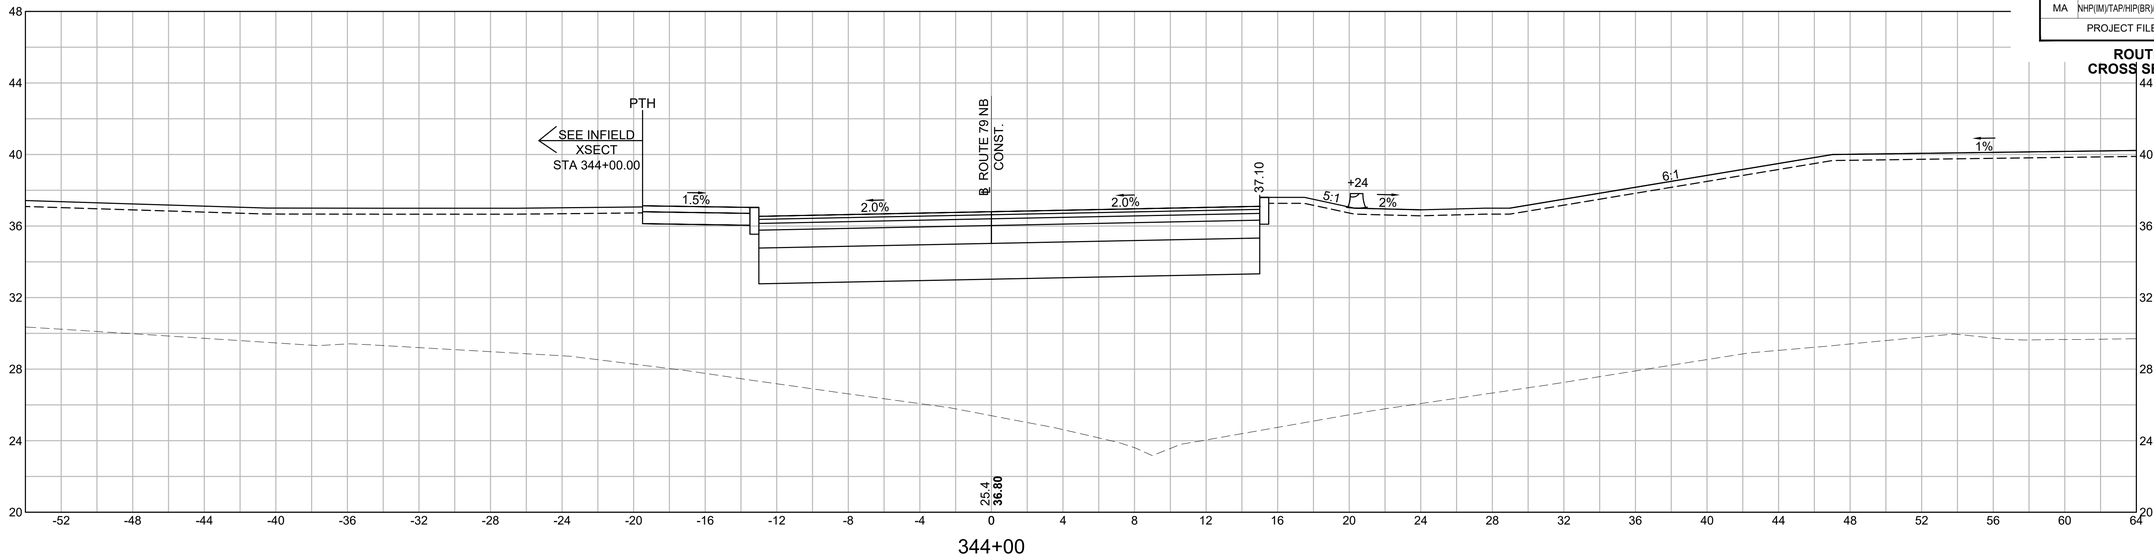

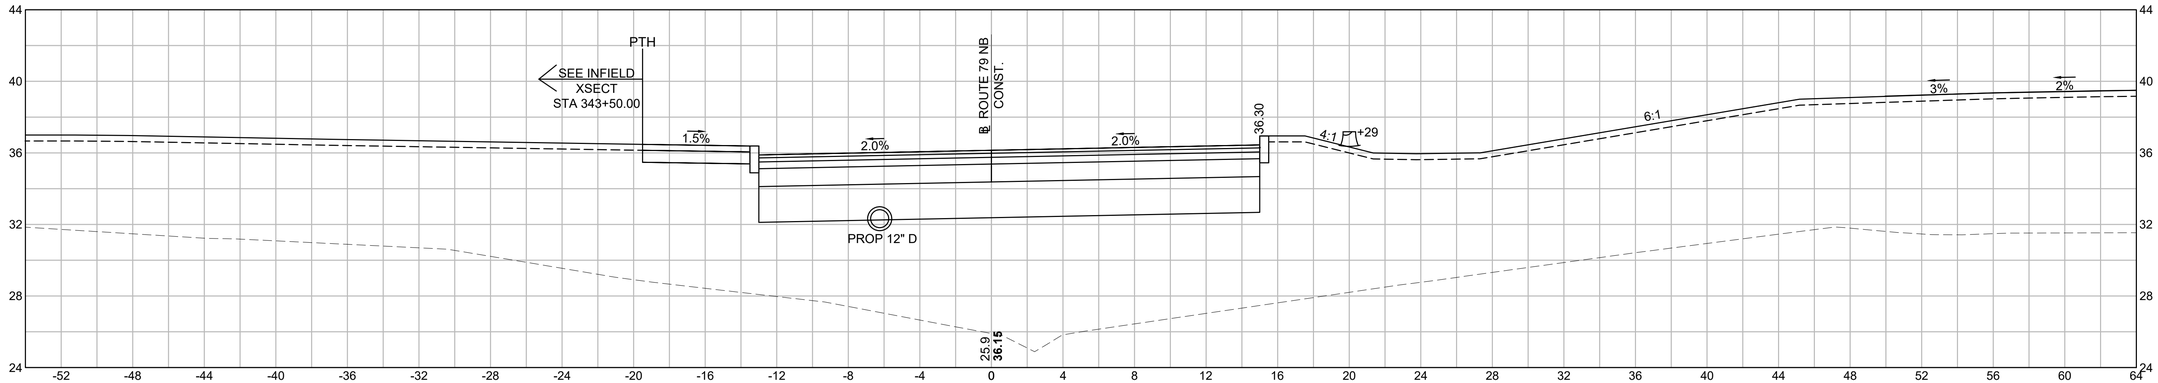

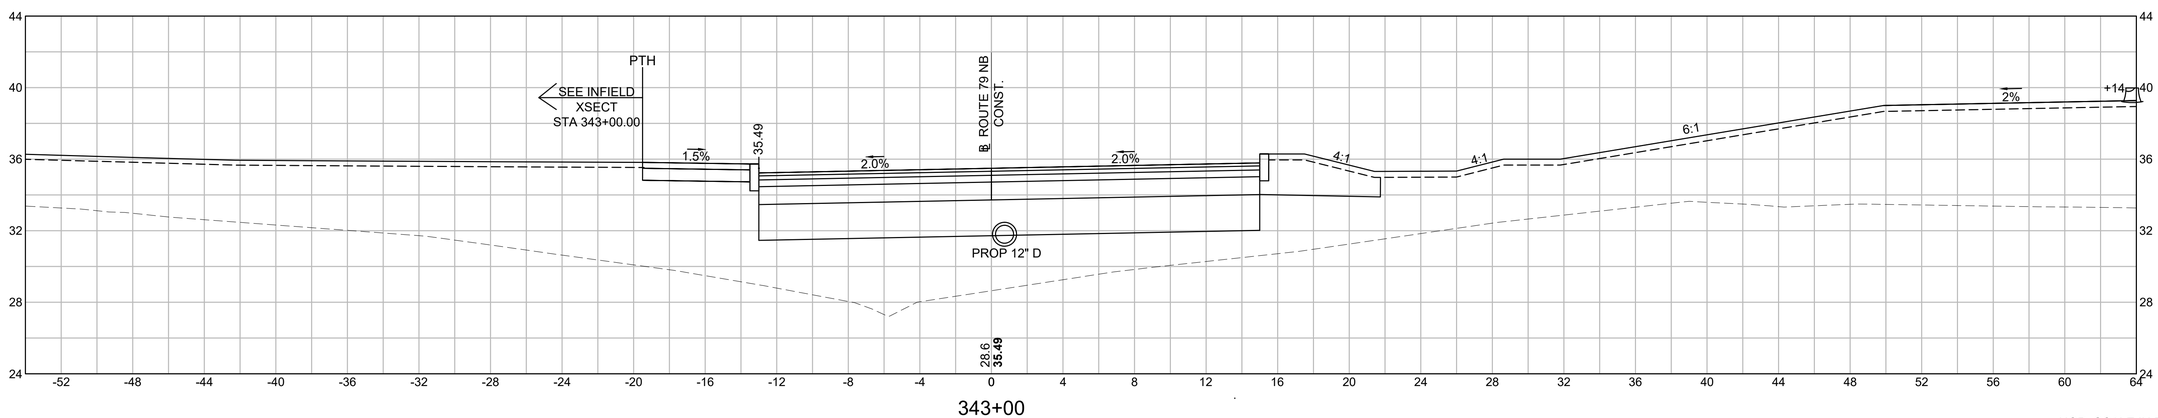

HOR. SCALE IN FEET
4 0 4 8
4 0 4 8
VER. SCALE IN FEET

REV.	DATE	DESCRIPTION
0	01/19/2024	ISSUED FOR CONSTRUCTION

USE ONLY PRINTS OF LATEST DATE - REVISION LOG MAINTAINED ON SHAREPOINT

608049_HD\(ROUTE 79 NB SECTIONS 2).DWG Plotted on 4-Dec-2023 11:35 AM


FALL RIVER
ROUTE 79

STATE	FED. AID PROJ. NO.	SHEET NO.	TOTAL SHEETS
MA	NHP(IM)/TAP/HIP(BR)/STP-003S(191)	791	1094
	PROJECT FILE NO. 608049		

ROUTE 79 NB
CROSS SECTION - 57

REV.	DATE	DESCRIPTION
0	01/19/2024	ISSUED FOR CONSTRUCTION

USE ONLY PRINTS OF LATEST DATE - REVISION LOG MAINTAINED ON SHAREPOINT

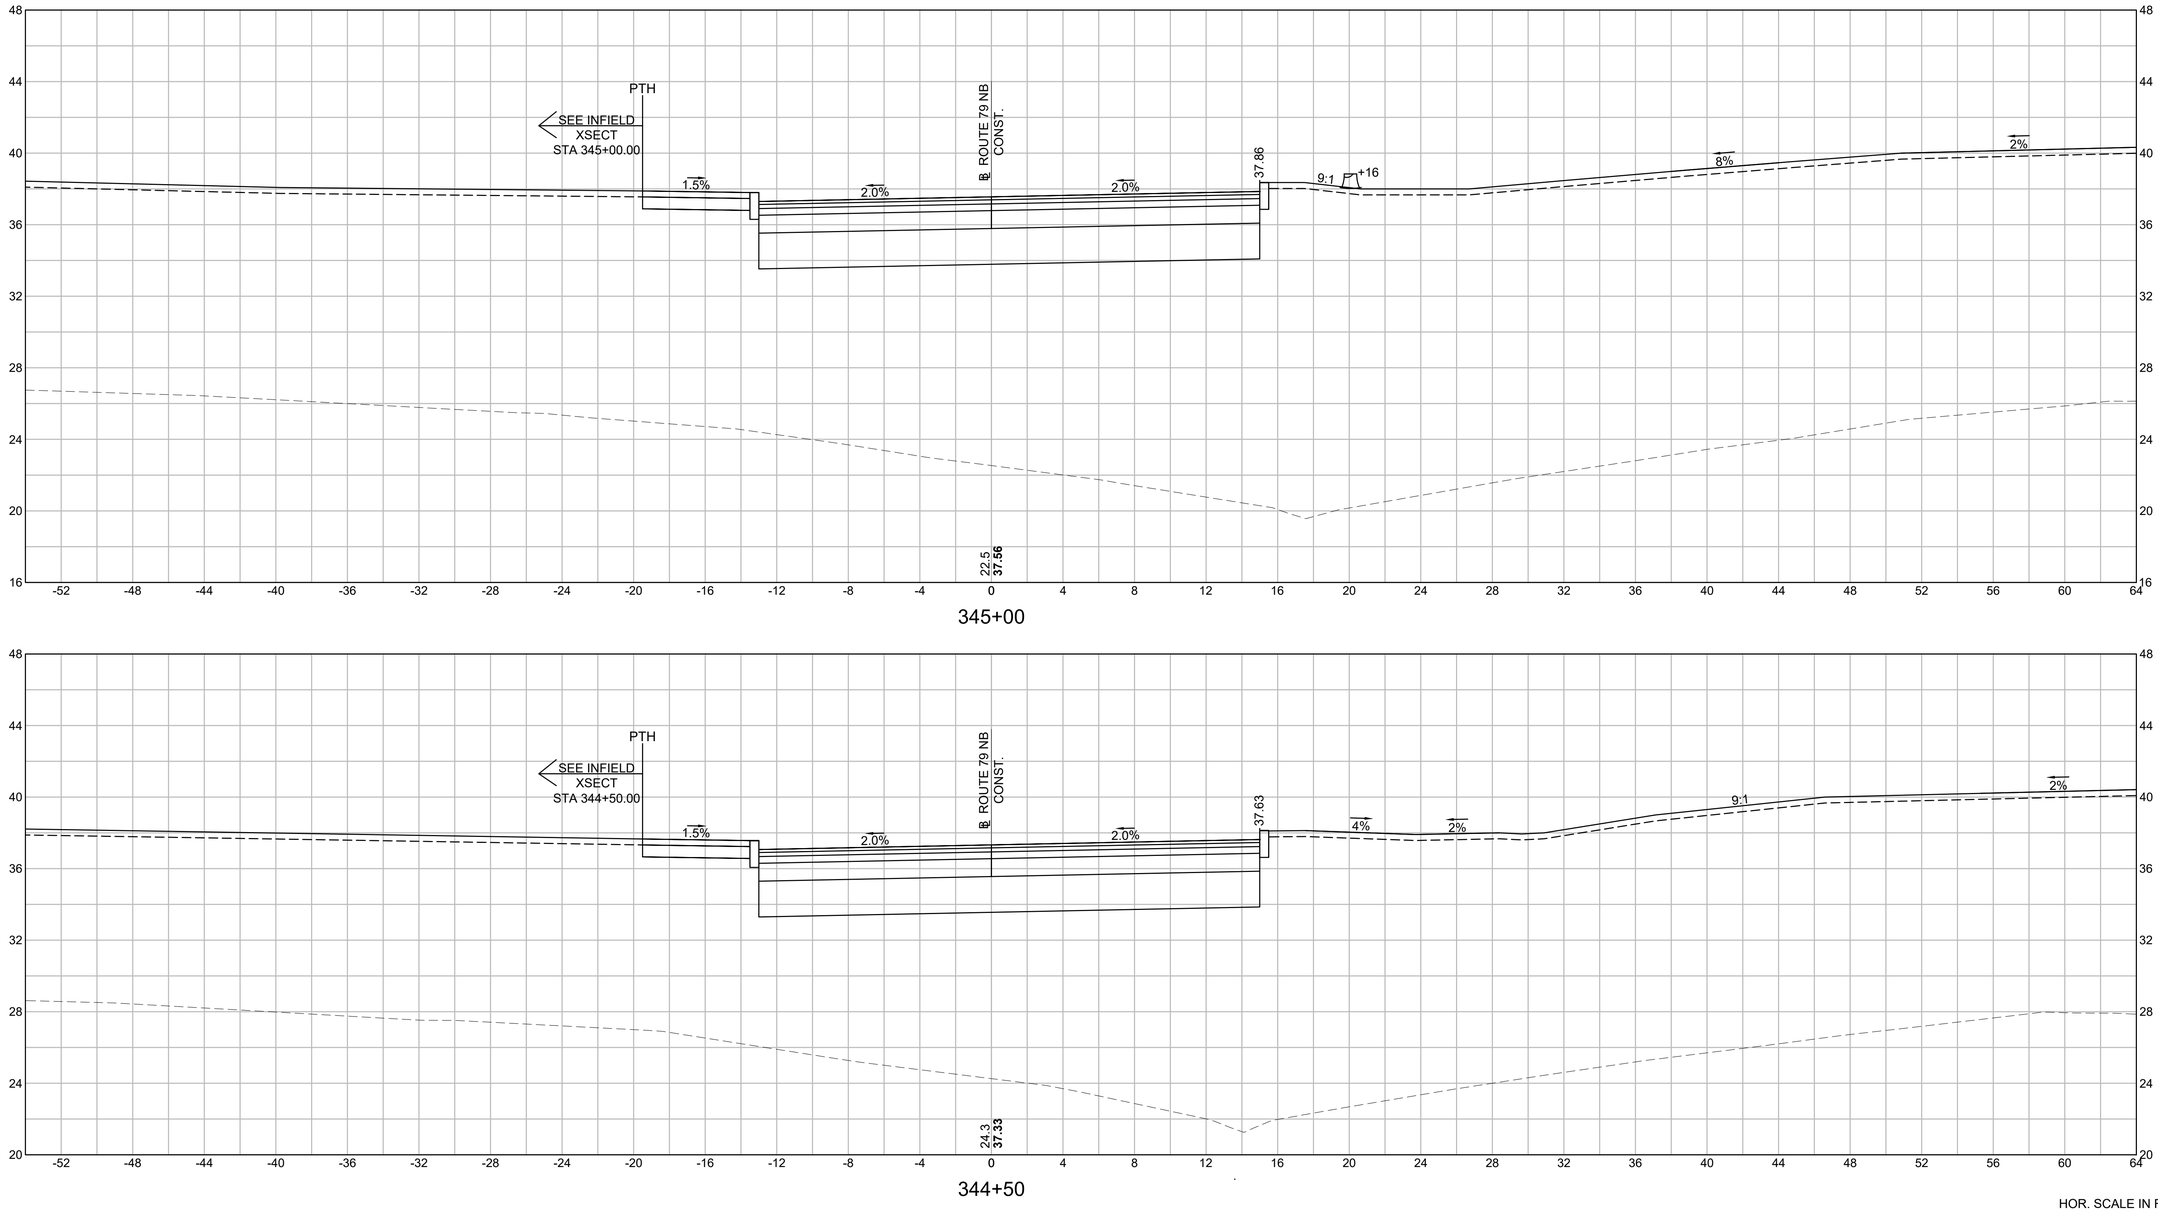



608049_HD\ROUTE 79 NB SECTIONS 2).DWG Plotted on 4-Dec-2023 11:35 AM

FALL RIVER
ROUTE 79

STATE	FED. AID PROJ. NO.	SHEET NO.	TOTAL SHEETS
MA	NHP(IM)/TAP/HIP(BR)STP-003S(191)	792	1094
	PROJECT FILE NO. 608049		

ROUTE 79 NB
CROSS SECTION - 58

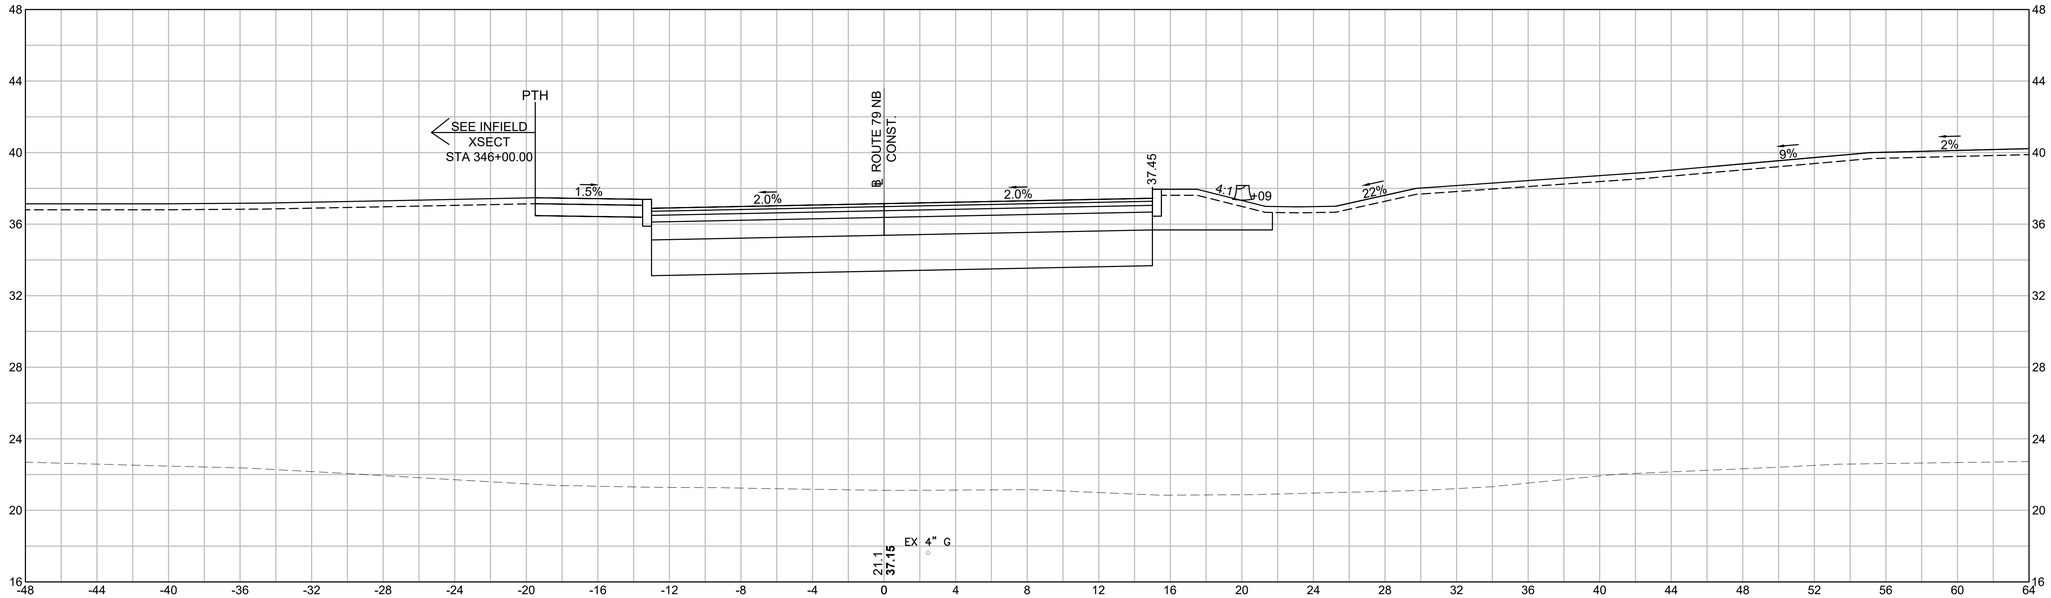

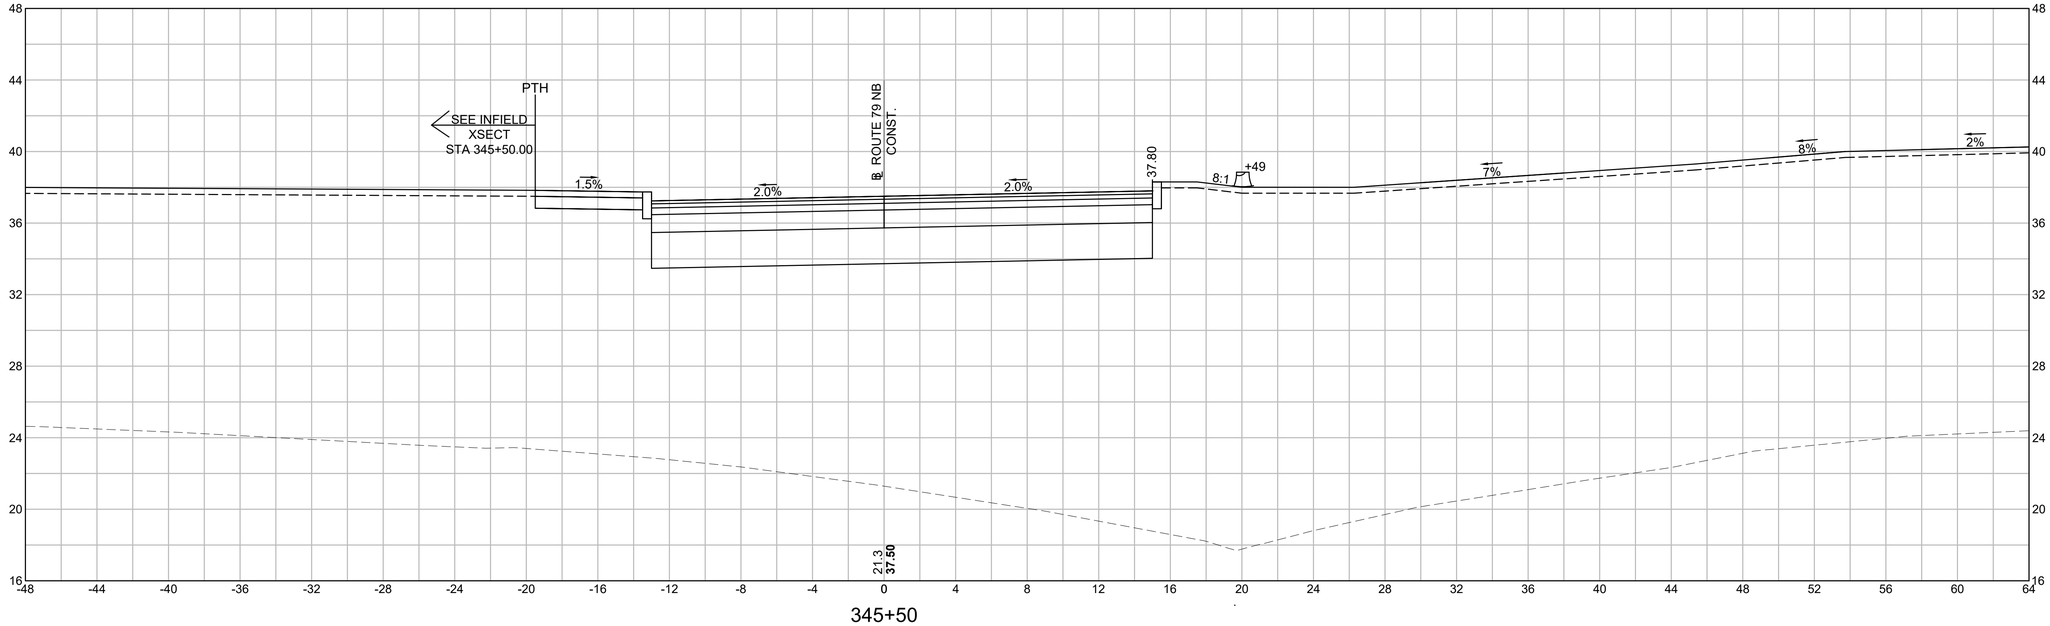

REV.	DATE	DESCRIPTION
0	01/19/2024	ISSUED FOR CONSTRUCTION

USE ONLY PRINTS OF LATEST DATE - REVISION LOG MAINTAINED ON SHAREPOINT

HOR. SCALE IN FEET
4 0 4 8
VER. SCALE IN FEET
4 0 4 8


Plotted on 4-Dec-2023 11:36 AM
608049_HD\(ROUTE 79 NB SECTIONS 2).DWG

0	01/19/2024	ISSUED FOR CONSTRUCTION
REV.	DATE	DESCRIPTION
USE ONLY PRINTS OF LATEST DATE - REVISION LOG MAINTAINED ON SHAREPOINT		

FALL RIVER
ROUTE 79

STATE	FED. AID PROJ. NO.	SHEET NO.	TOTAL SHEETS
MA	NHP(IM)/TAP/HIP(BR)/STP-003S(191)	793	1094
PROJECT FILE NO.	608049		

ROUTE 79 NB
CROSS SECTION - 59

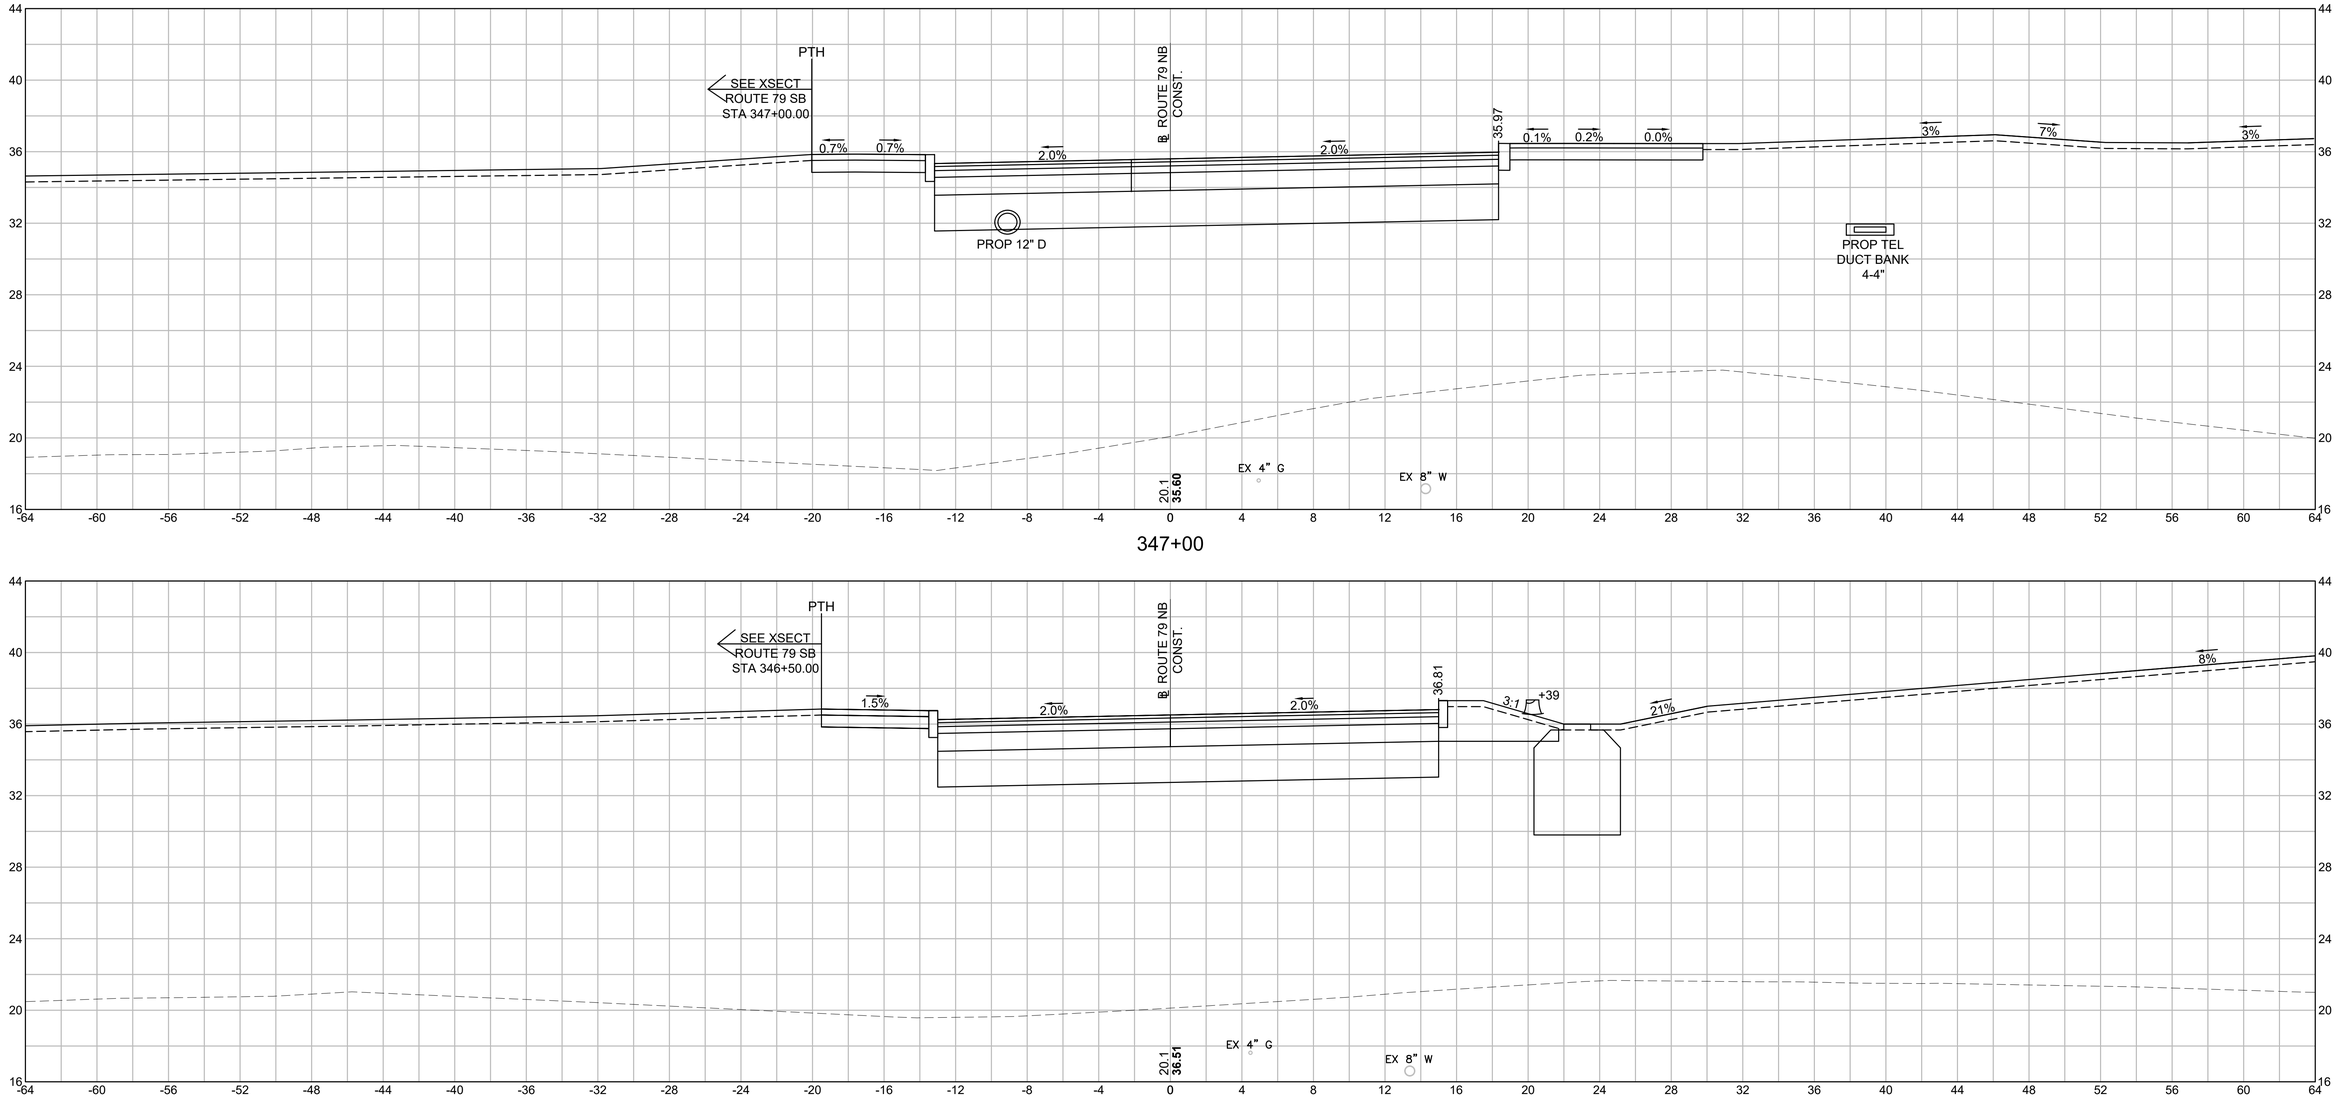


608049_HD\ROUTE 79 NB SECTIONS 2).DWG Plotted on 4-Dec-2023 11:36 AM

0	01/19/2024	ISSUED FOR CONSTRUCTION
REV.	DATE	DESCRIPTION
USE ONLY PRINTS OF LATEST DATE - REVISION LOG MAINTAINED ON SHAREPOINT		


FALL RIVER
ROUTE 79

STATE	FED. AID PROJ. NO.	SHEET NO.	TOTAL SHEETS
MA	NHP(IM)/TAP/HIP(BR)/STP-003S(191)	794	1094
PROJECT FILE NO.	608049		

ROUTE 79 NB
CROSS SECTION - 60

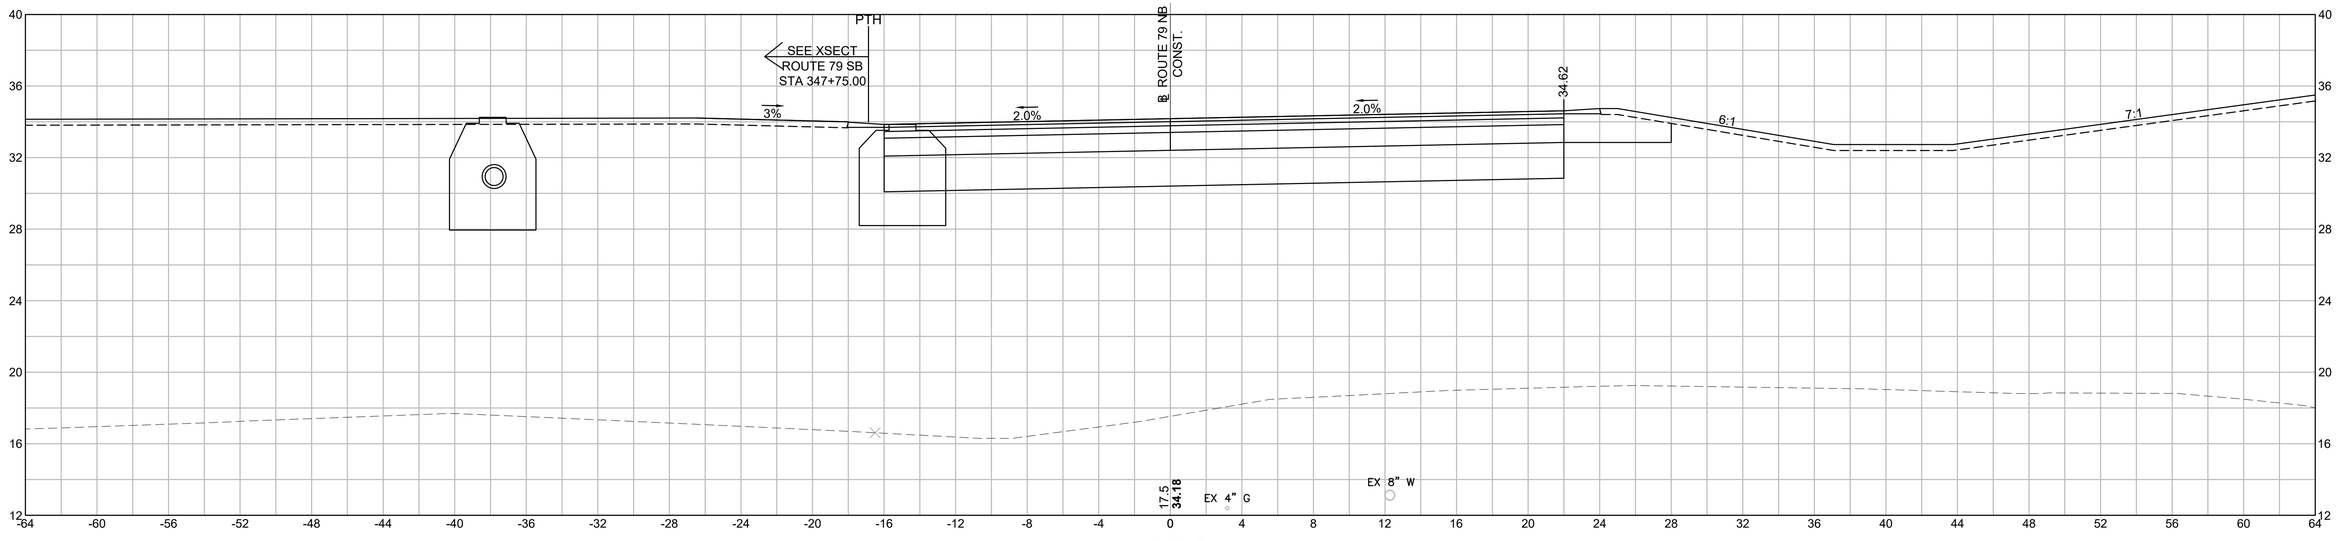

347+75

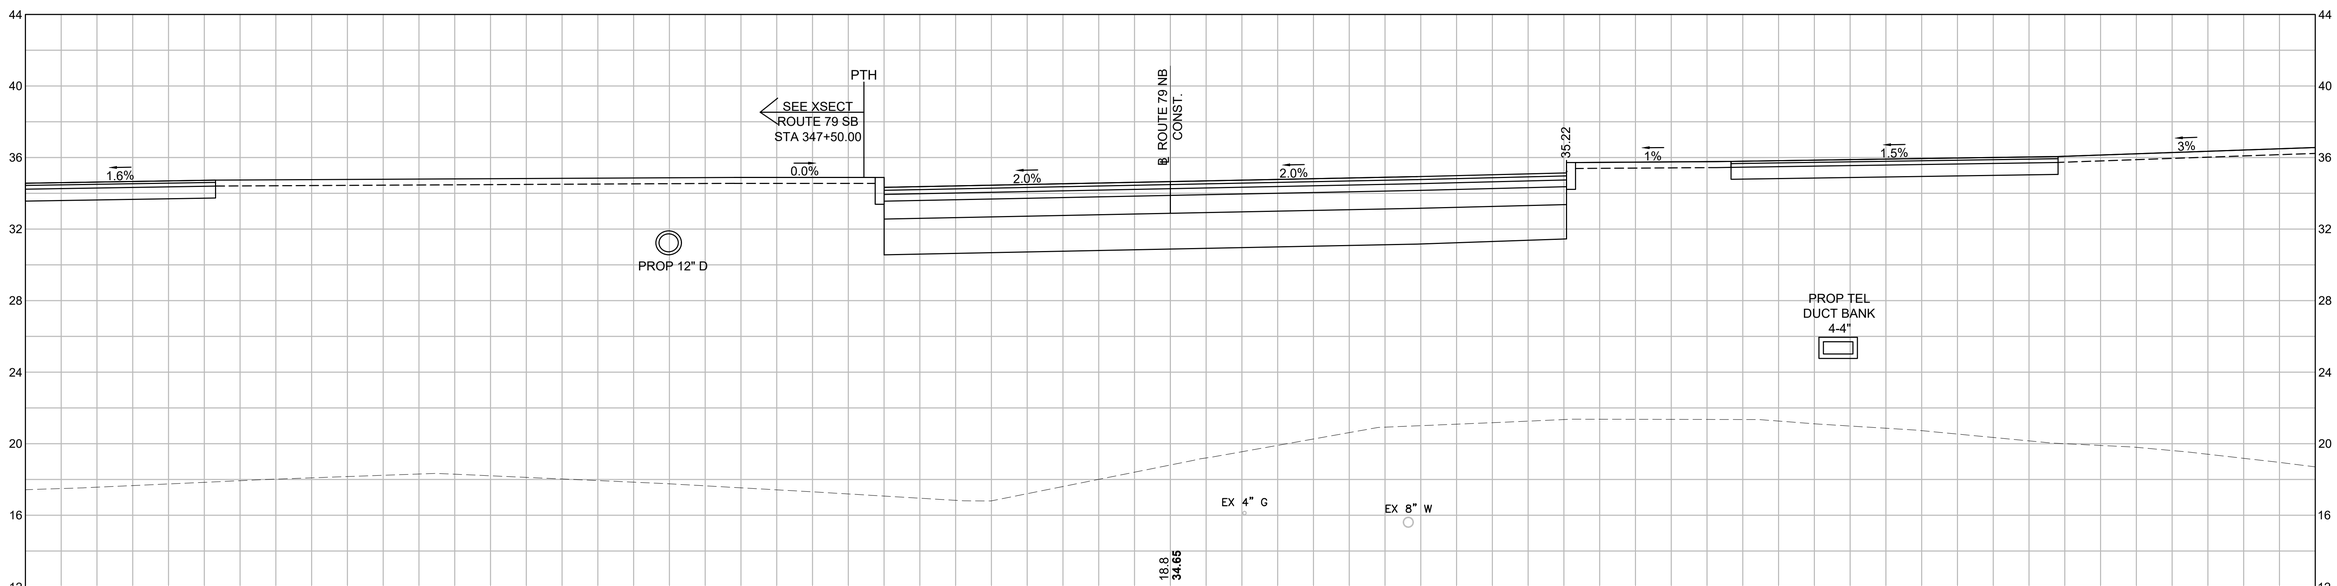

347+50

HOR. SCALE IN FEET
4 0 4 8
VER. SCALE IN FEET
4 0 4 8


608049_HD\ROUTE 79 NB SECTIONS 2).DWG Plotted on 4-Dec-2023 11:37 AM

0	01/19/2024	ISSUED FOR CONSTRUCTION
REV.	DATE	DESCRIPTION
USE ONLY PRINTS OF LATEST DATE - REVISION LOG MAINTAINED ON SHAREPOINT		


FALL RIVER
ROUTE 79

STATE	FED. AID PROJ. NO.	SHEET NO.	TOTAL SHEETS
MA	NHPI(IM)/TAP/HIP(BR)/STP-003S(191)	795	1094
PROJECT FILE NO.	608049		

ROUTE 79 NB
CROSS SECTION - 61

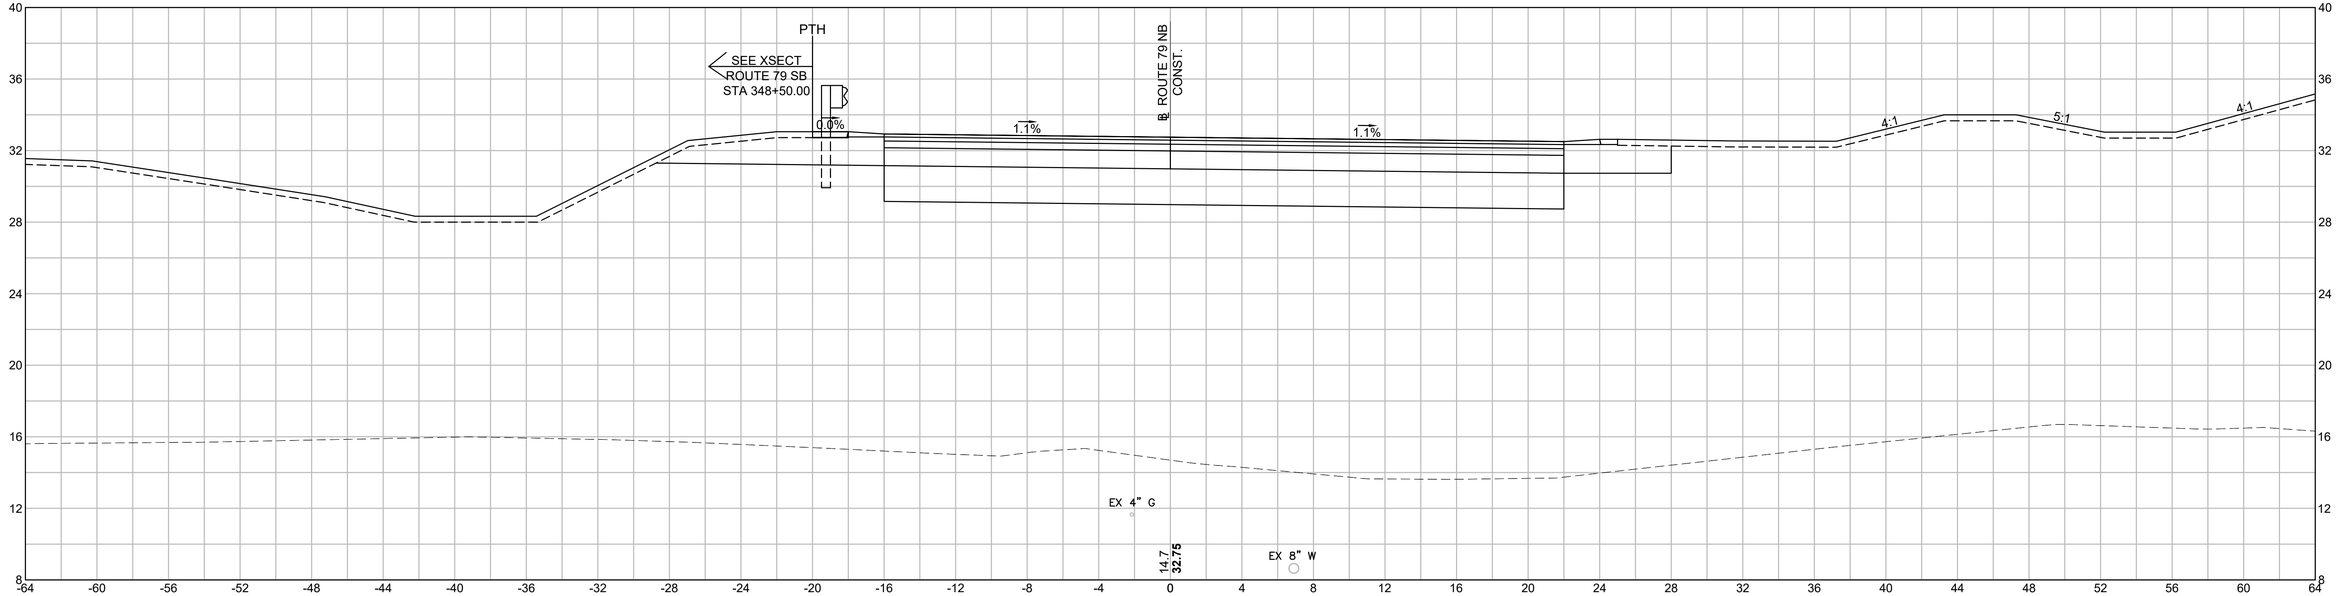

348+50

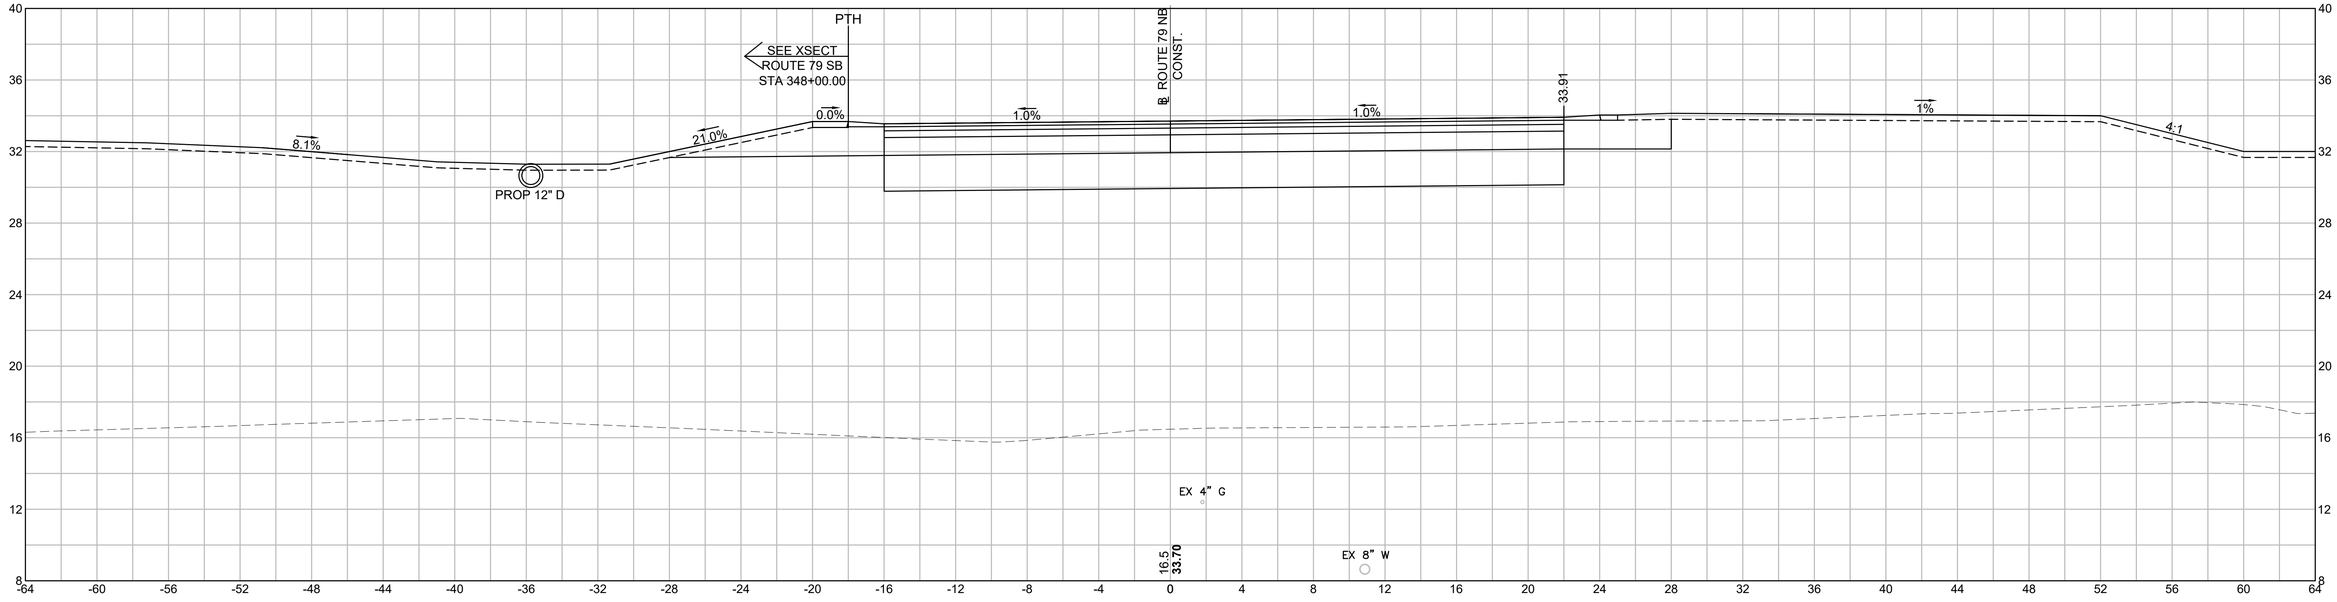

348+00


HOR. SCALE IN FEET
4 0 4 8
4 0 4 8
VER. SCALE IN FEET


608049_HD\ROUTE 79 NB SECTIONS 2).DWG Plotted on 4-Dec-2023 11:37 AM

FALL RIVER
ROUTE 79

STATE	FED. AID PROJ. NO.	SHEET NO.	TOTAL SHEETS
MA	NHP(IM)/TAP/HIP(BR)/STP-003S(191)	796	1094
	PROJECT FILE NO. 608049		

ROUTE 79 NB
CROSS SECTION - 62

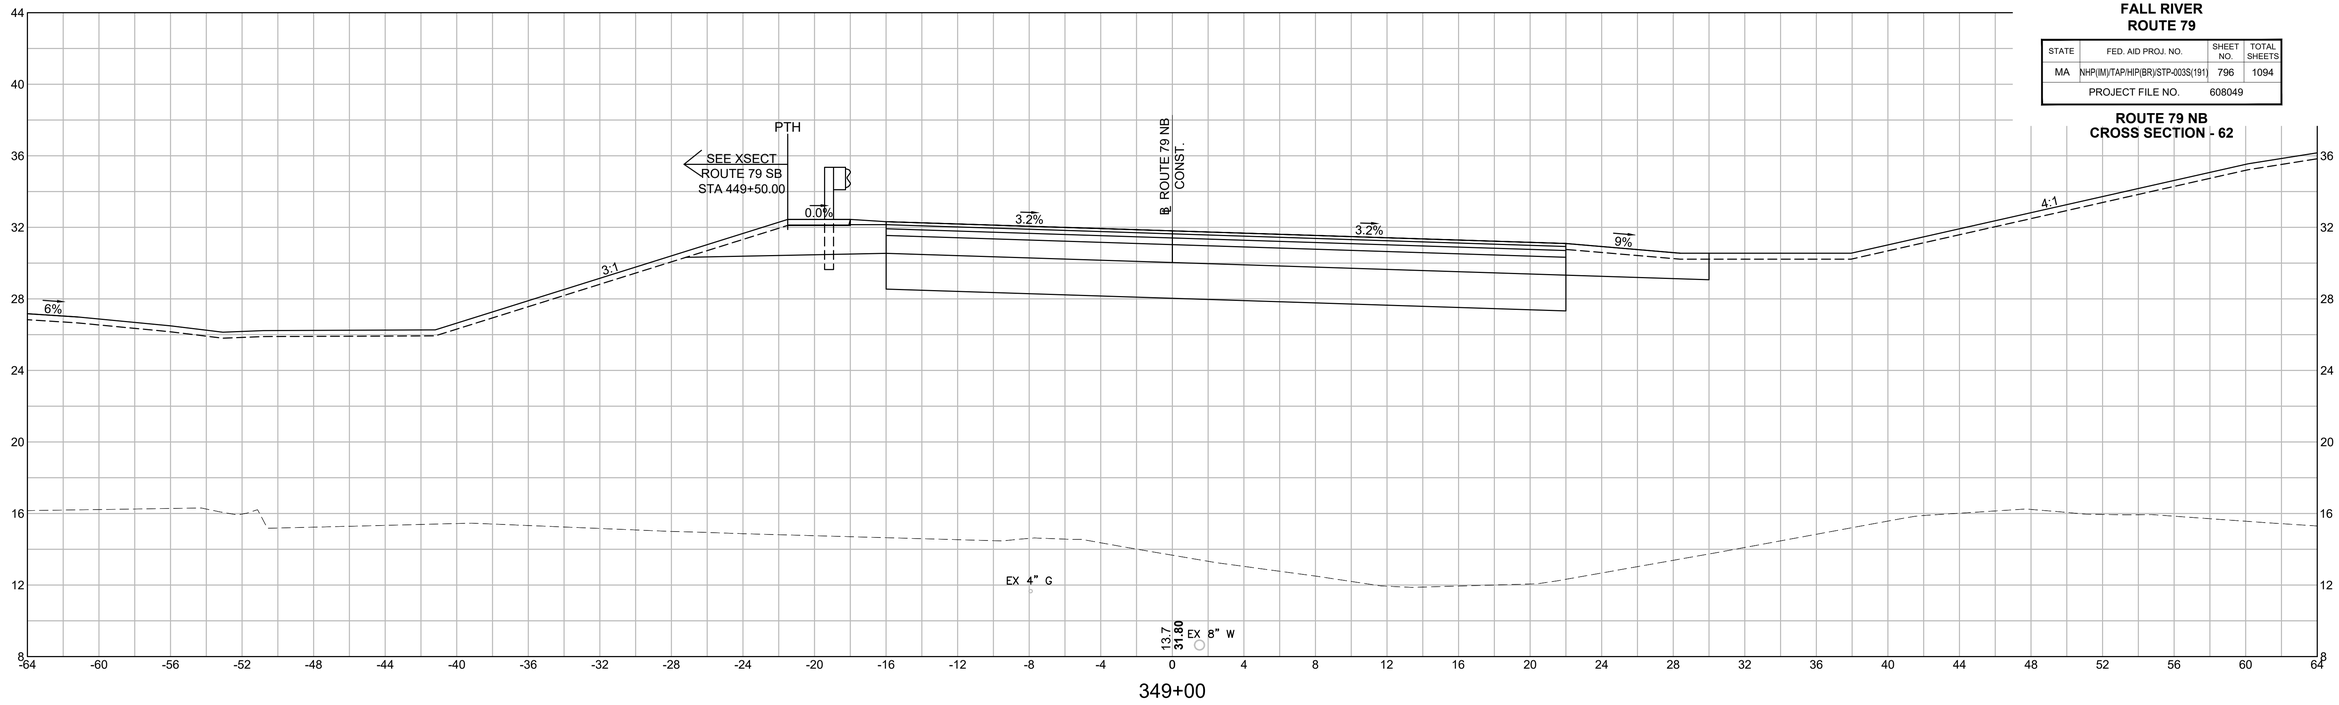

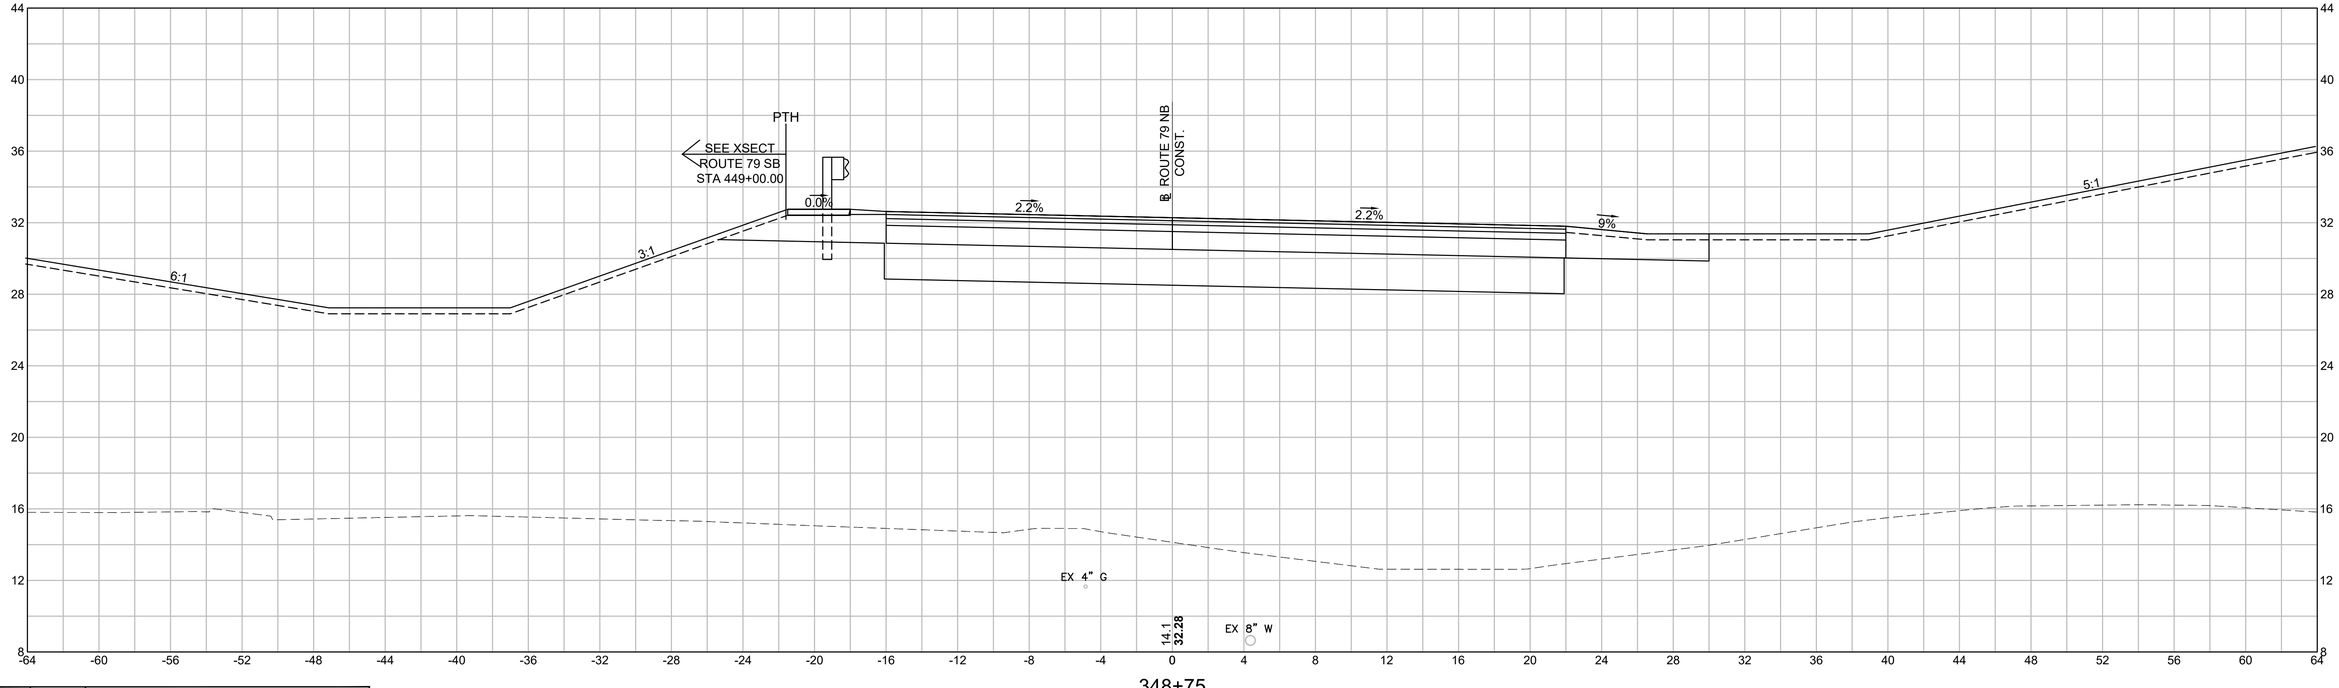

REV.	DATE	DESCRIPTION
0	01/19/2024	ISSUED FOR CONSTRUCTION

USE ONLY PRINTS OF LATEST DATE - REVISION LOG MAINTAINED ON SHAREPOINT

HOR. SCALE IN FEET
4 0 4 8
4 0 4 8
VER. SCALE IN FEET


608049_HD\(ROUTE 79 NB SECTIONS 2).DWG Plotted on 4-Dec-2023 11:38 AM

0	01/19/2024	ISSUED FOR CONSTRUCTION
REV.	DATE	DESCRIPTION
USE ONLY PRINTS OF LATEST DATE - REVISION LOG MAINTAINED ON SHAREPOINT		


FALL RIVER
ROUTE 79

STATE	FED. AID PROJ. NO.	SHEET NO.	TOTAL SHEETS
MA	NHPI(IM)/TAP/HIP(BR)/STP-003S(191)	797	1094
PROJECT FILE NO.	608049		

ROUTE 79 NB
CROSS SECTION - 63

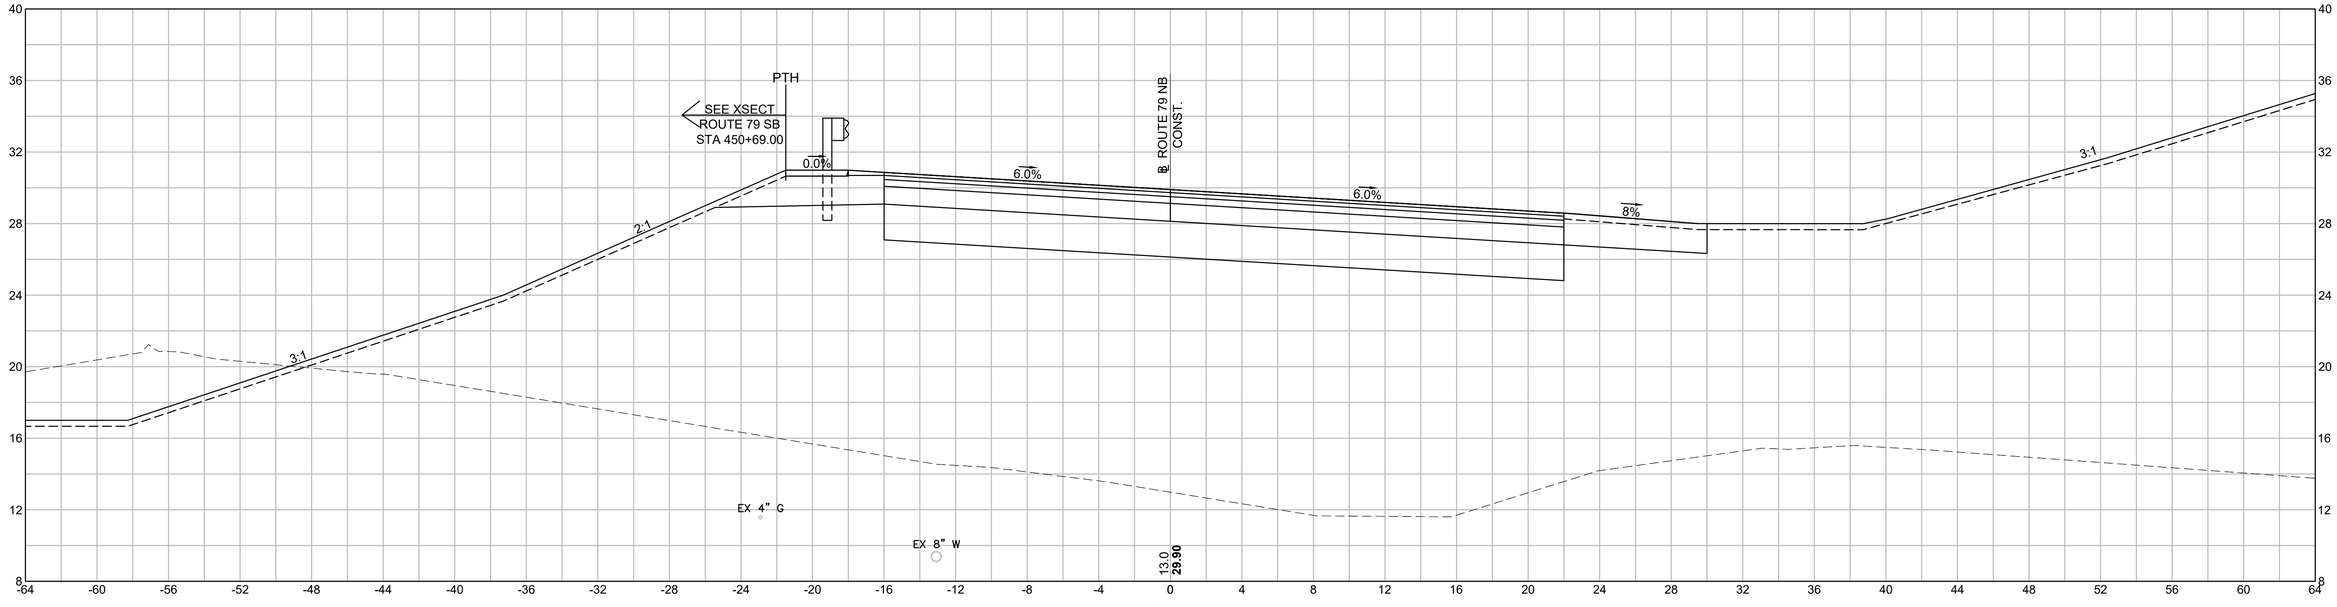

350+00

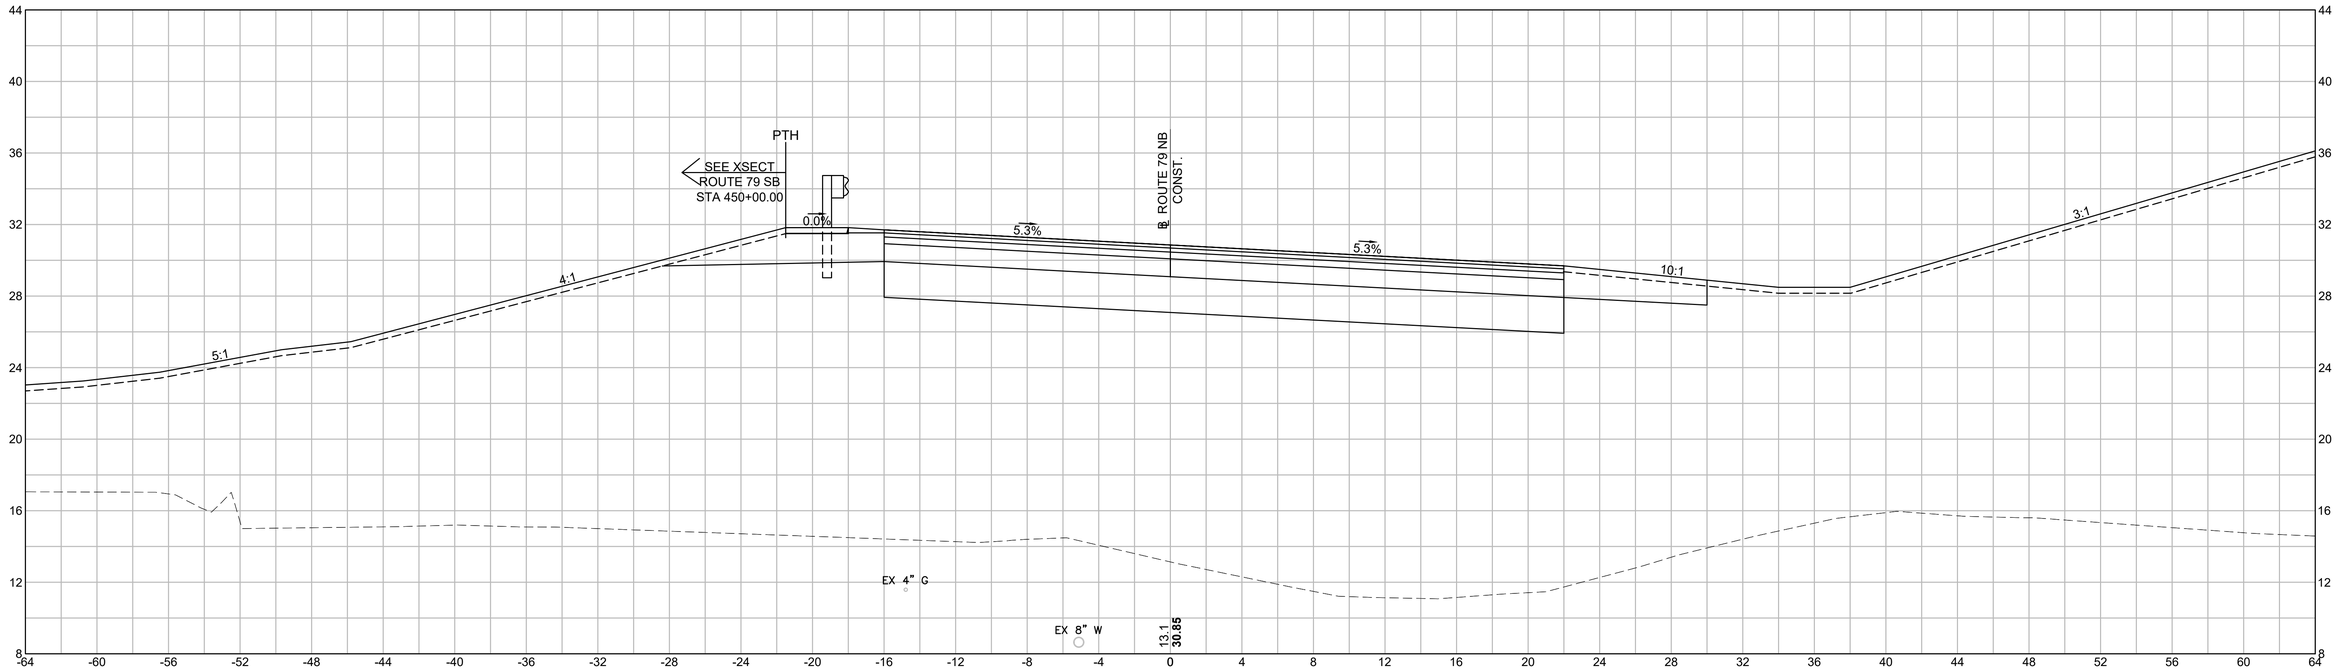

349+50


HOR. SCALE IN FEET
4 0 4 8
VER. SCALE IN FEET
4 0 4 8

608049_HD\ROUTE 79 NB SECTIONS 2).DWG Plotted on 4-Dec-2023 11:38 AM


FALL RIVER
ROUTE 79

STATE	FED. AID PROJ. NO.	SHEET NO.	TOTAL SHEETS
MA	NHP(IM)/TAP/HIP(BR)/STP-003S(191)	798	1094
	PROJECT FILE NO. 608049		

ROUTE 79 NB
CROSS SECTION - 64

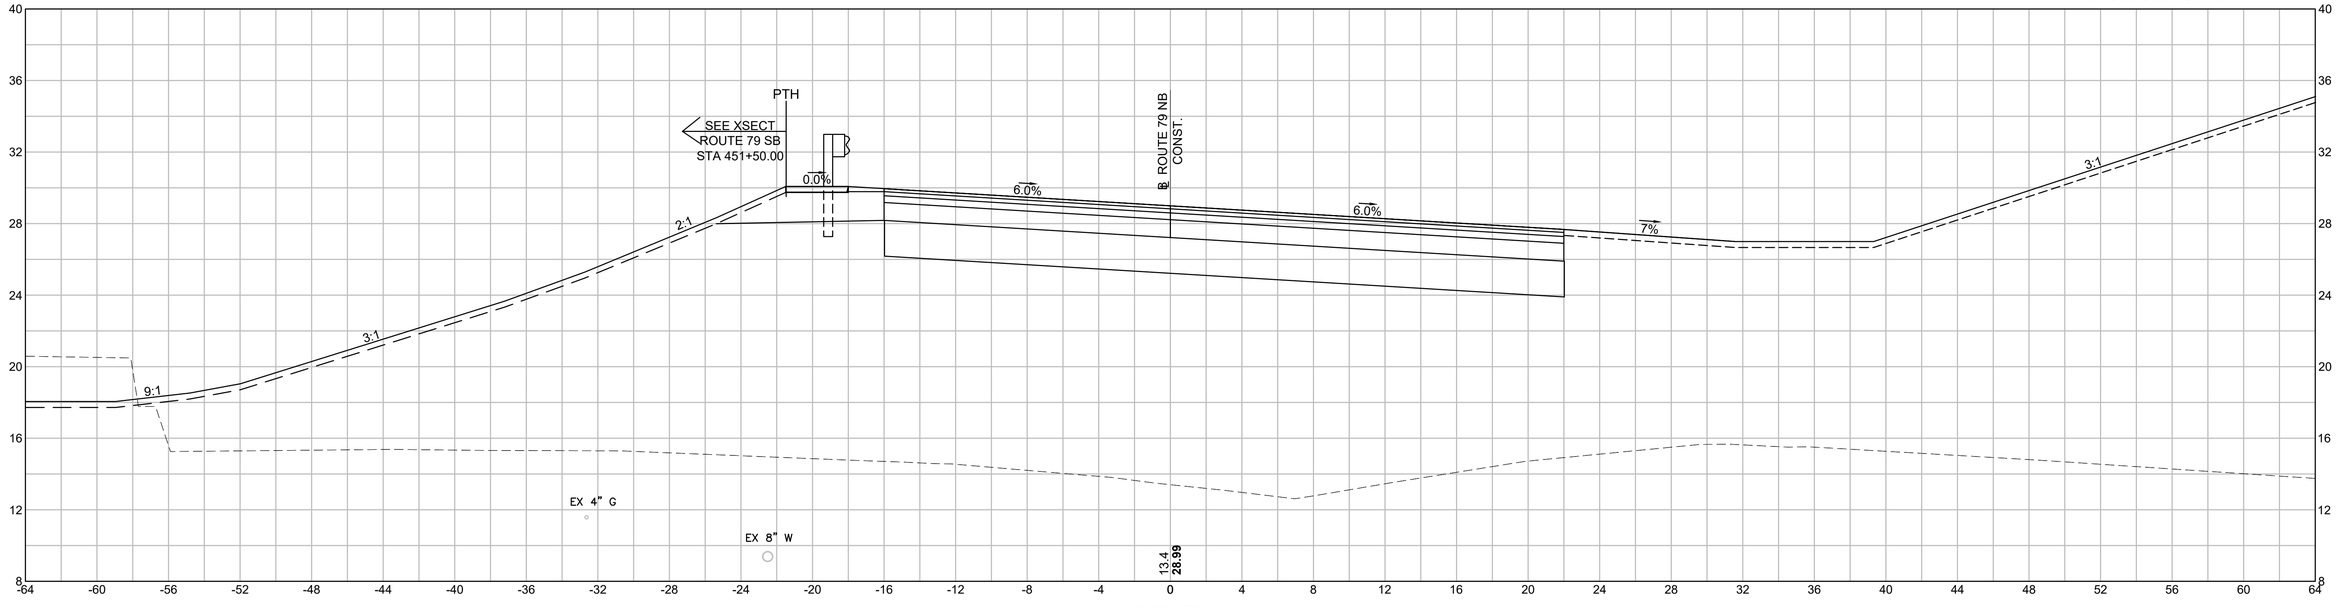

350+50

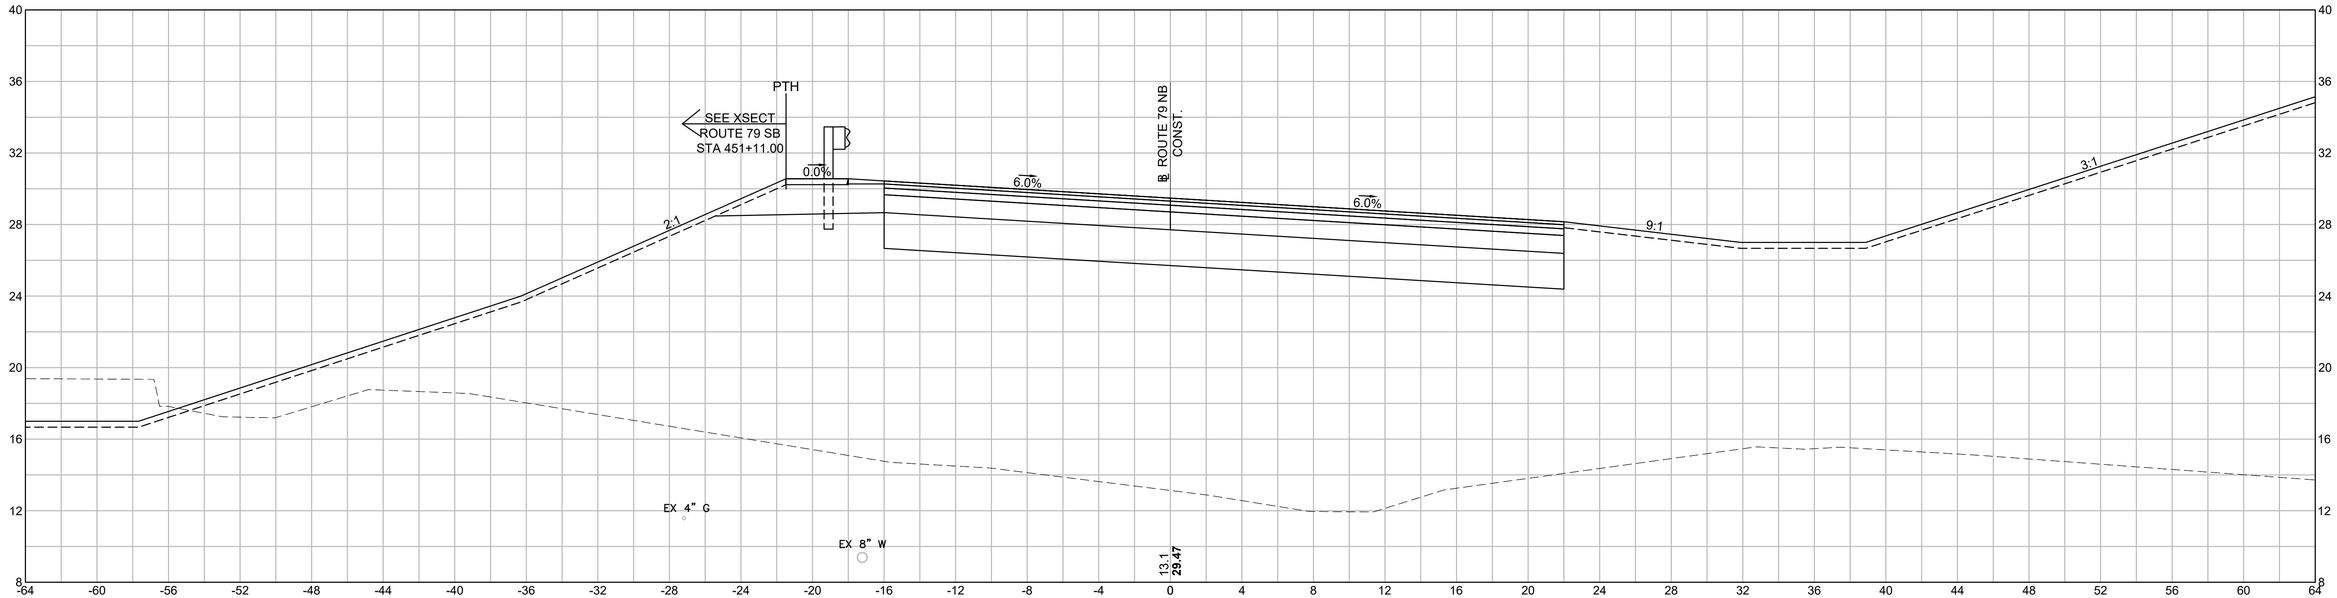

350+23

REV.	DATE	DESCRIPTION
0	01/19/2024	ISSUED FOR CONSTRUCTION

USE ONLY PRINTS OF LATEST DATE - REVISION LOG MAINTAINED ON SHAREPOINT

HOR. SCALE IN FEET
4 0 4 8
4 0 4 8
VER. SCALE IN FEET


608049_HD(ROUTE 79 NB SECTIONS 2).DWG Plotted on 4-Dec-2023 11:38 AM

0	01/19/2024	ISSUED FOR CONSTRUCTION
REV.	DATE	DESCRIPTION
USE ONLY PRINTS OF LATEST DATE - REVISION LOG MAINTAINED ON SHAREPOINT		

FALL RIVER
ROUTE 79

STATE	FED. AID PROJ. NO.	SHEET NO.	TOTAL SHEETS
MA	NHPI(IM)/TAP/HIP(BR)/STP-003S(191)	799	1094
PROJECT FILE NO.	608049		

ROUTE 79 NB
CROSS SECTION - 65

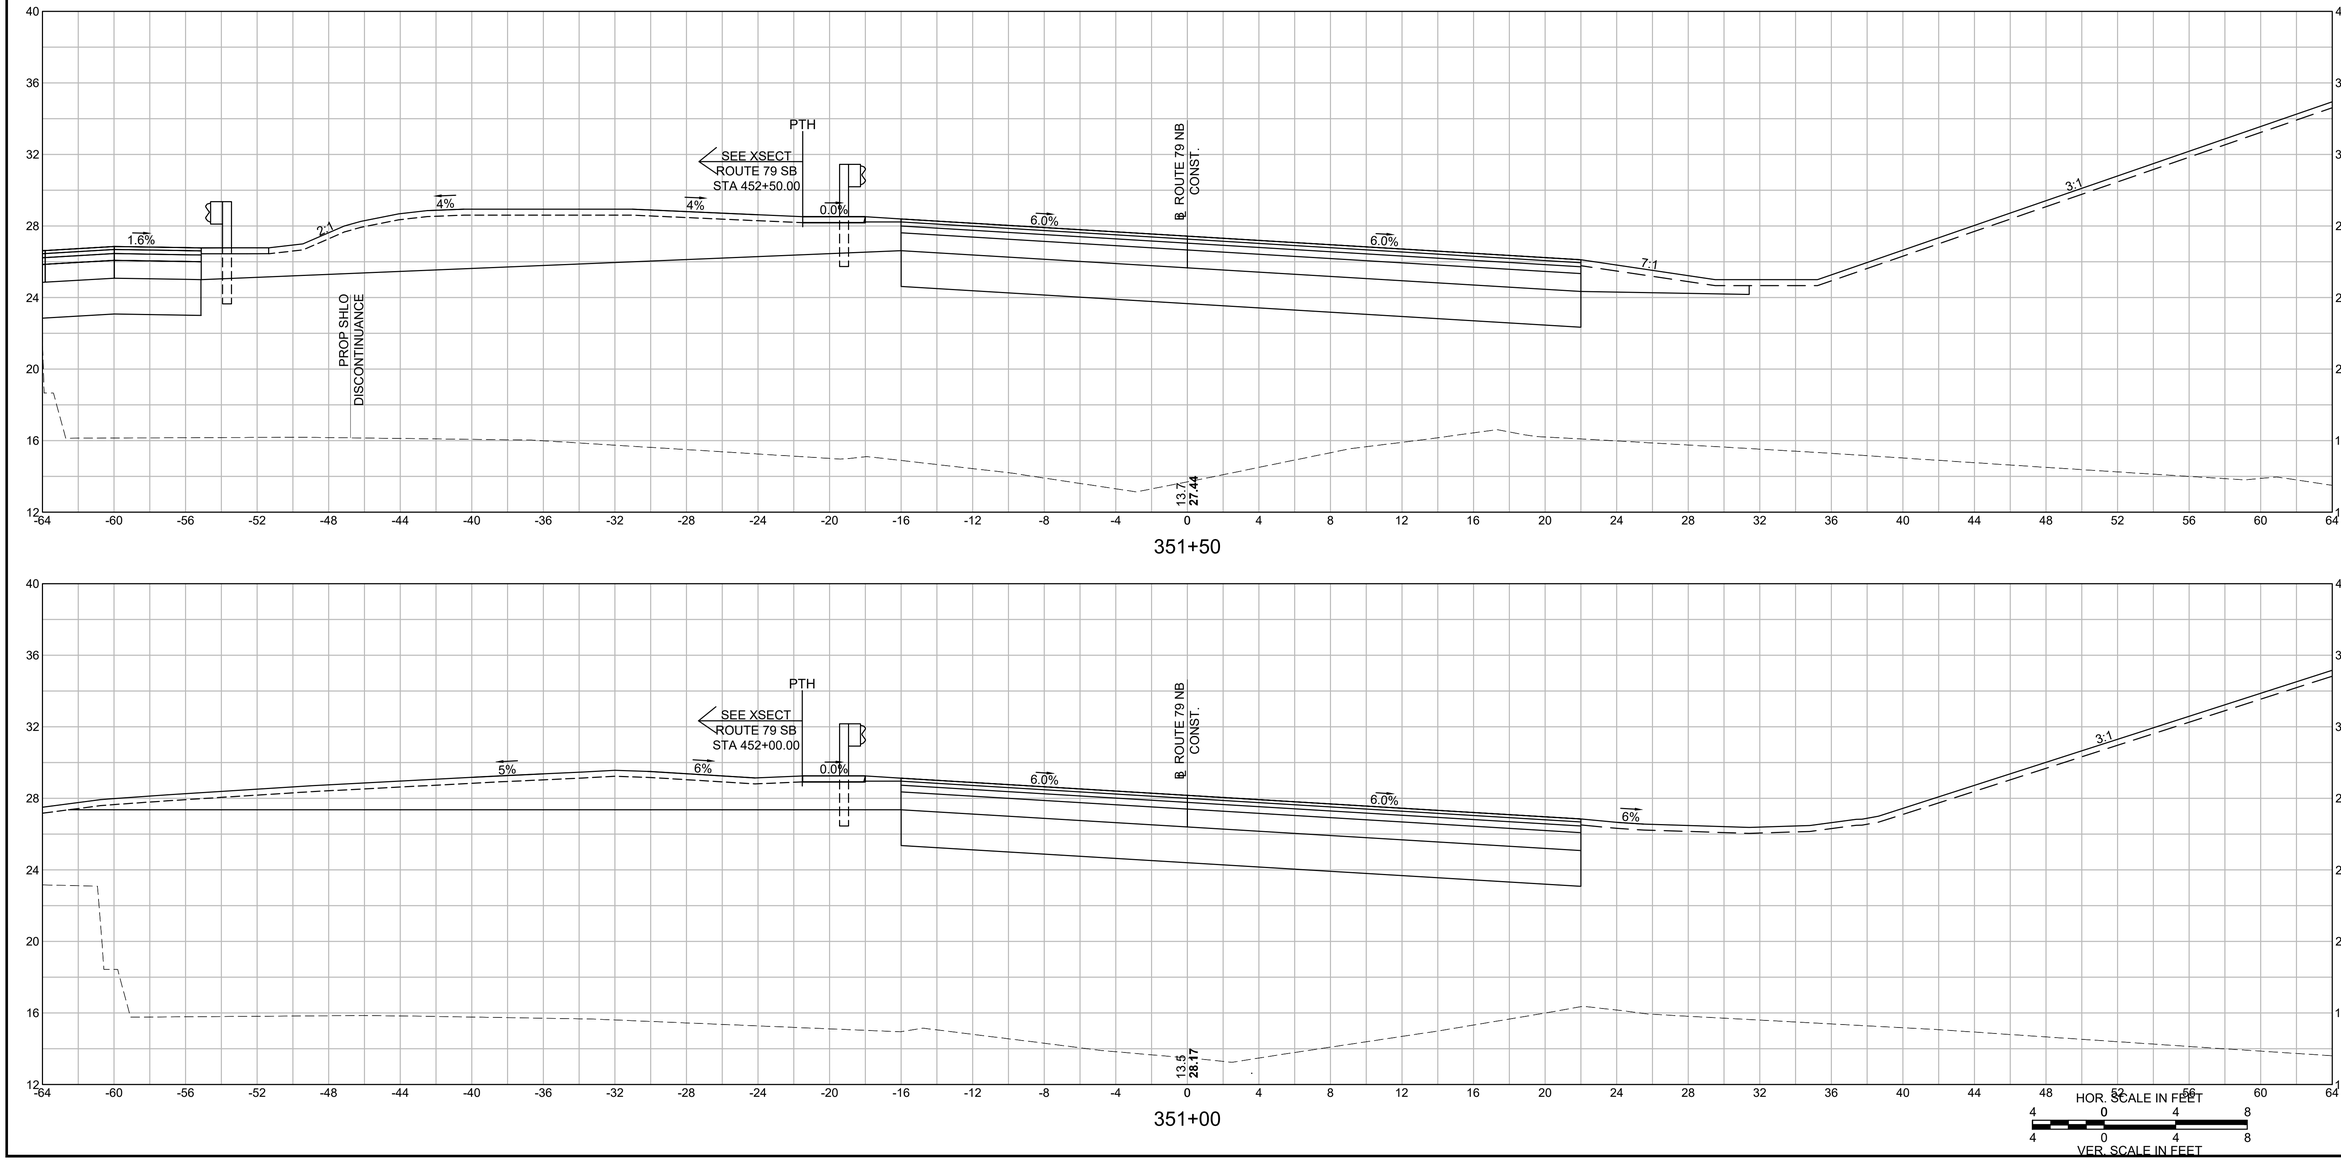


608049_HD\ROUTE 79 NB SECTIONS 2).DWG Plotted on 17-Jan-2024 10:00 PM

0	01/19/2024	ISSUED FOR CONSTRUCTION
REV.	DATE	DESCRIPTION
USE ONLY PRINTS OF LATEST DATE - REVISION LOG MAINTAINED ON SHAREPOINT		

FALL RIVER
ROUTE 79

STATE	FED. AID PROJ. NO.	SHEET NO.	TOTAL SHEETS
MA	NHPI(IM)/TAP/HIP(BR)/STP-003S(191)	800	1094
PROJECT FILE NO.	608049		

ROUTE 79 NB
CROSS SECTION - 66

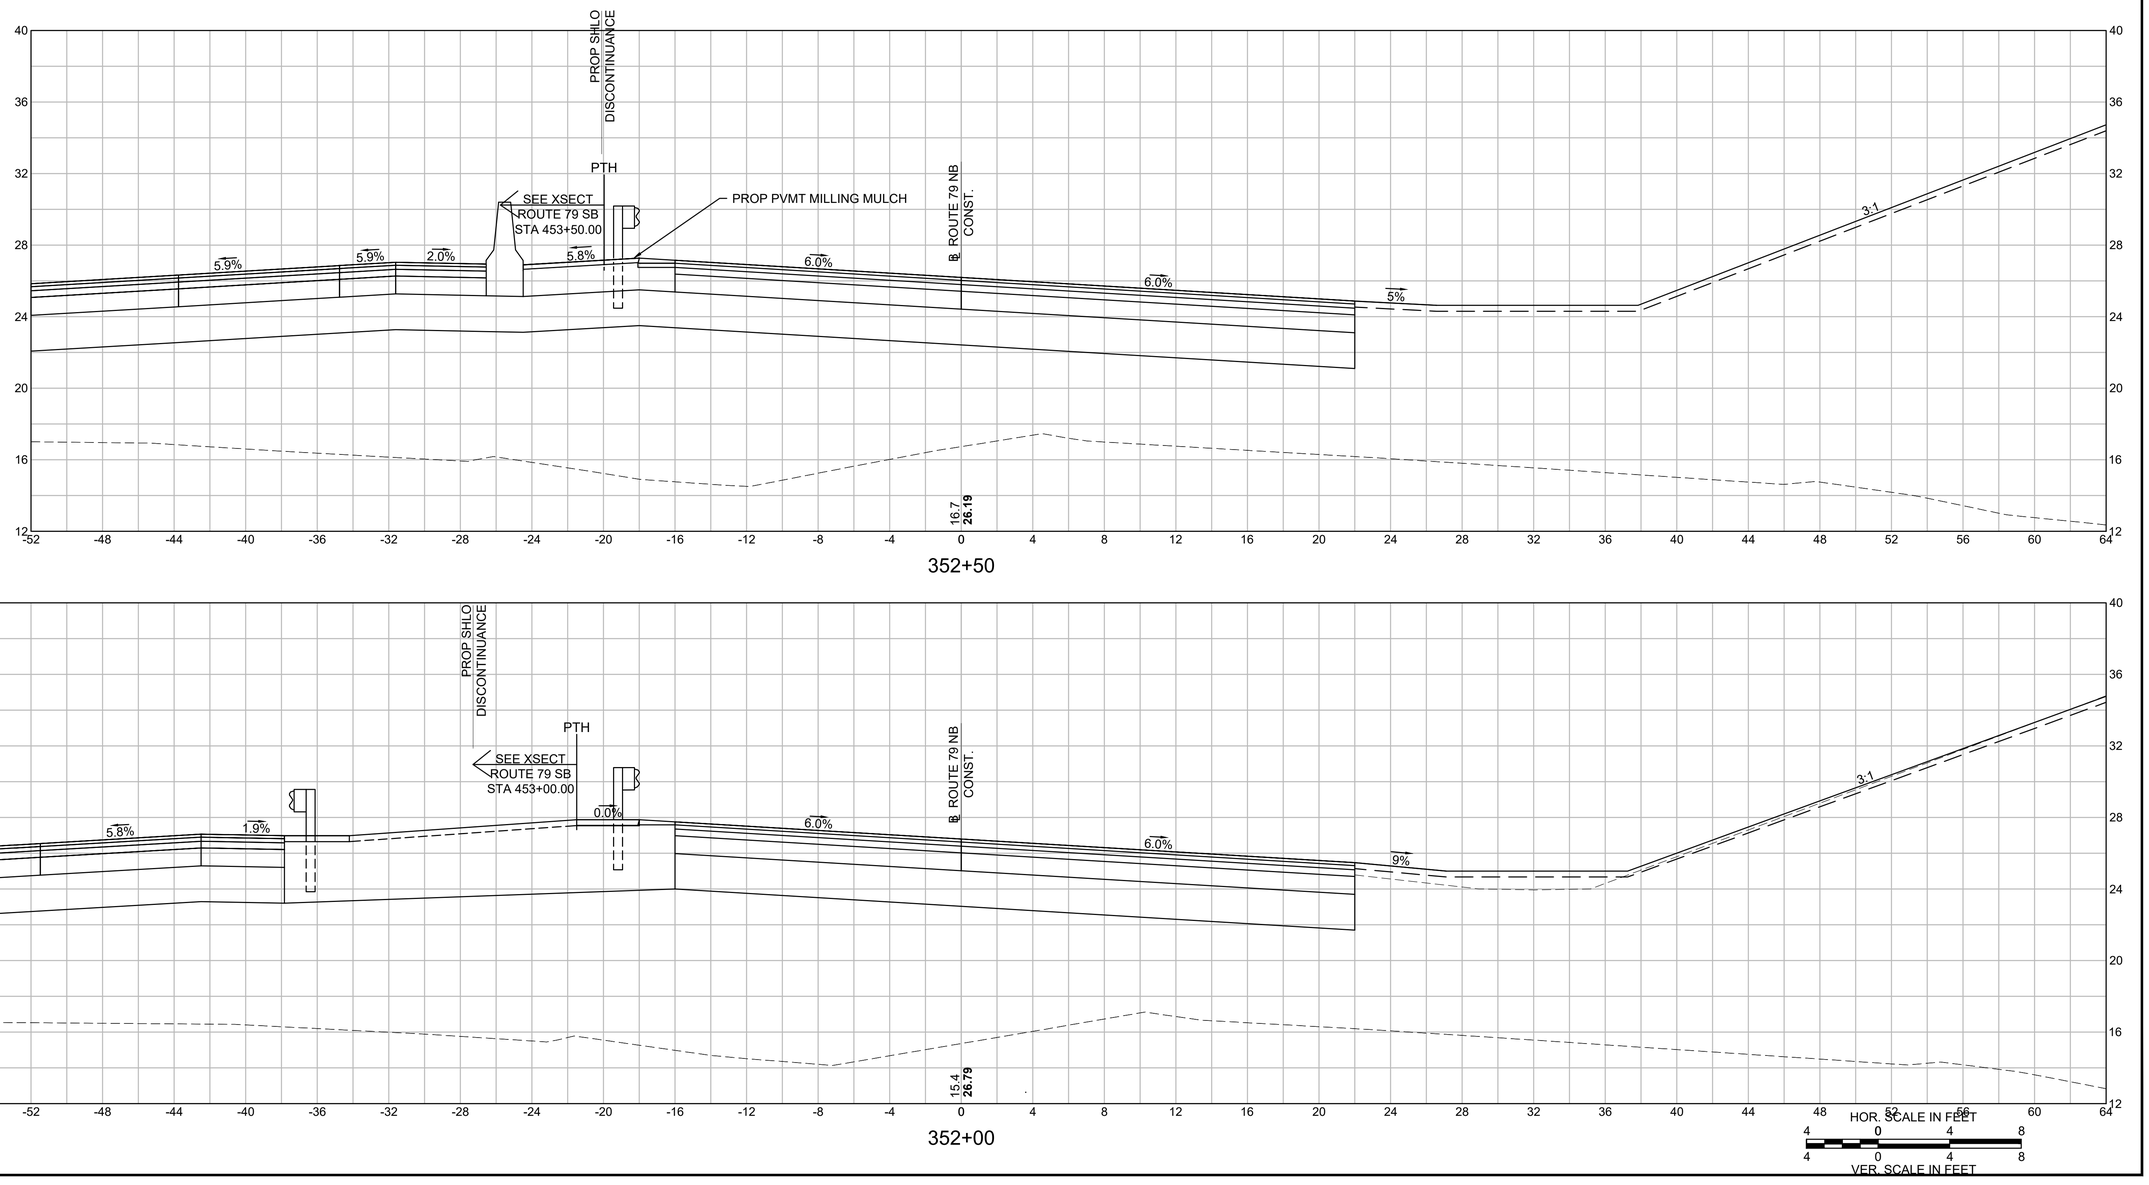


608049_HD\ROUTE 79 NB SECTIONS 2).DWG Plotted on 17-Jan-2024 9:55 PM

0	01/19/2024	ISSUED FOR CONSTRUCTION
REV.	DATE	DESCRIPTION
USE ONLY PRINTS OF LATEST DATE - REVISION LOG MAINTAINED ON SHAREPOINT		

FALL RIVER
ROUTE 79

STATE	FED. AID PROJ. NO.	SHEET NO.	TOTAL SHEETS
MA	NHP(IM)/TAP/HIP(BR)/STP-003S(191)	801	1094
PROJECT FILE NO.	608049		

ROUTE 79 NB
CROSS SECTION - 67

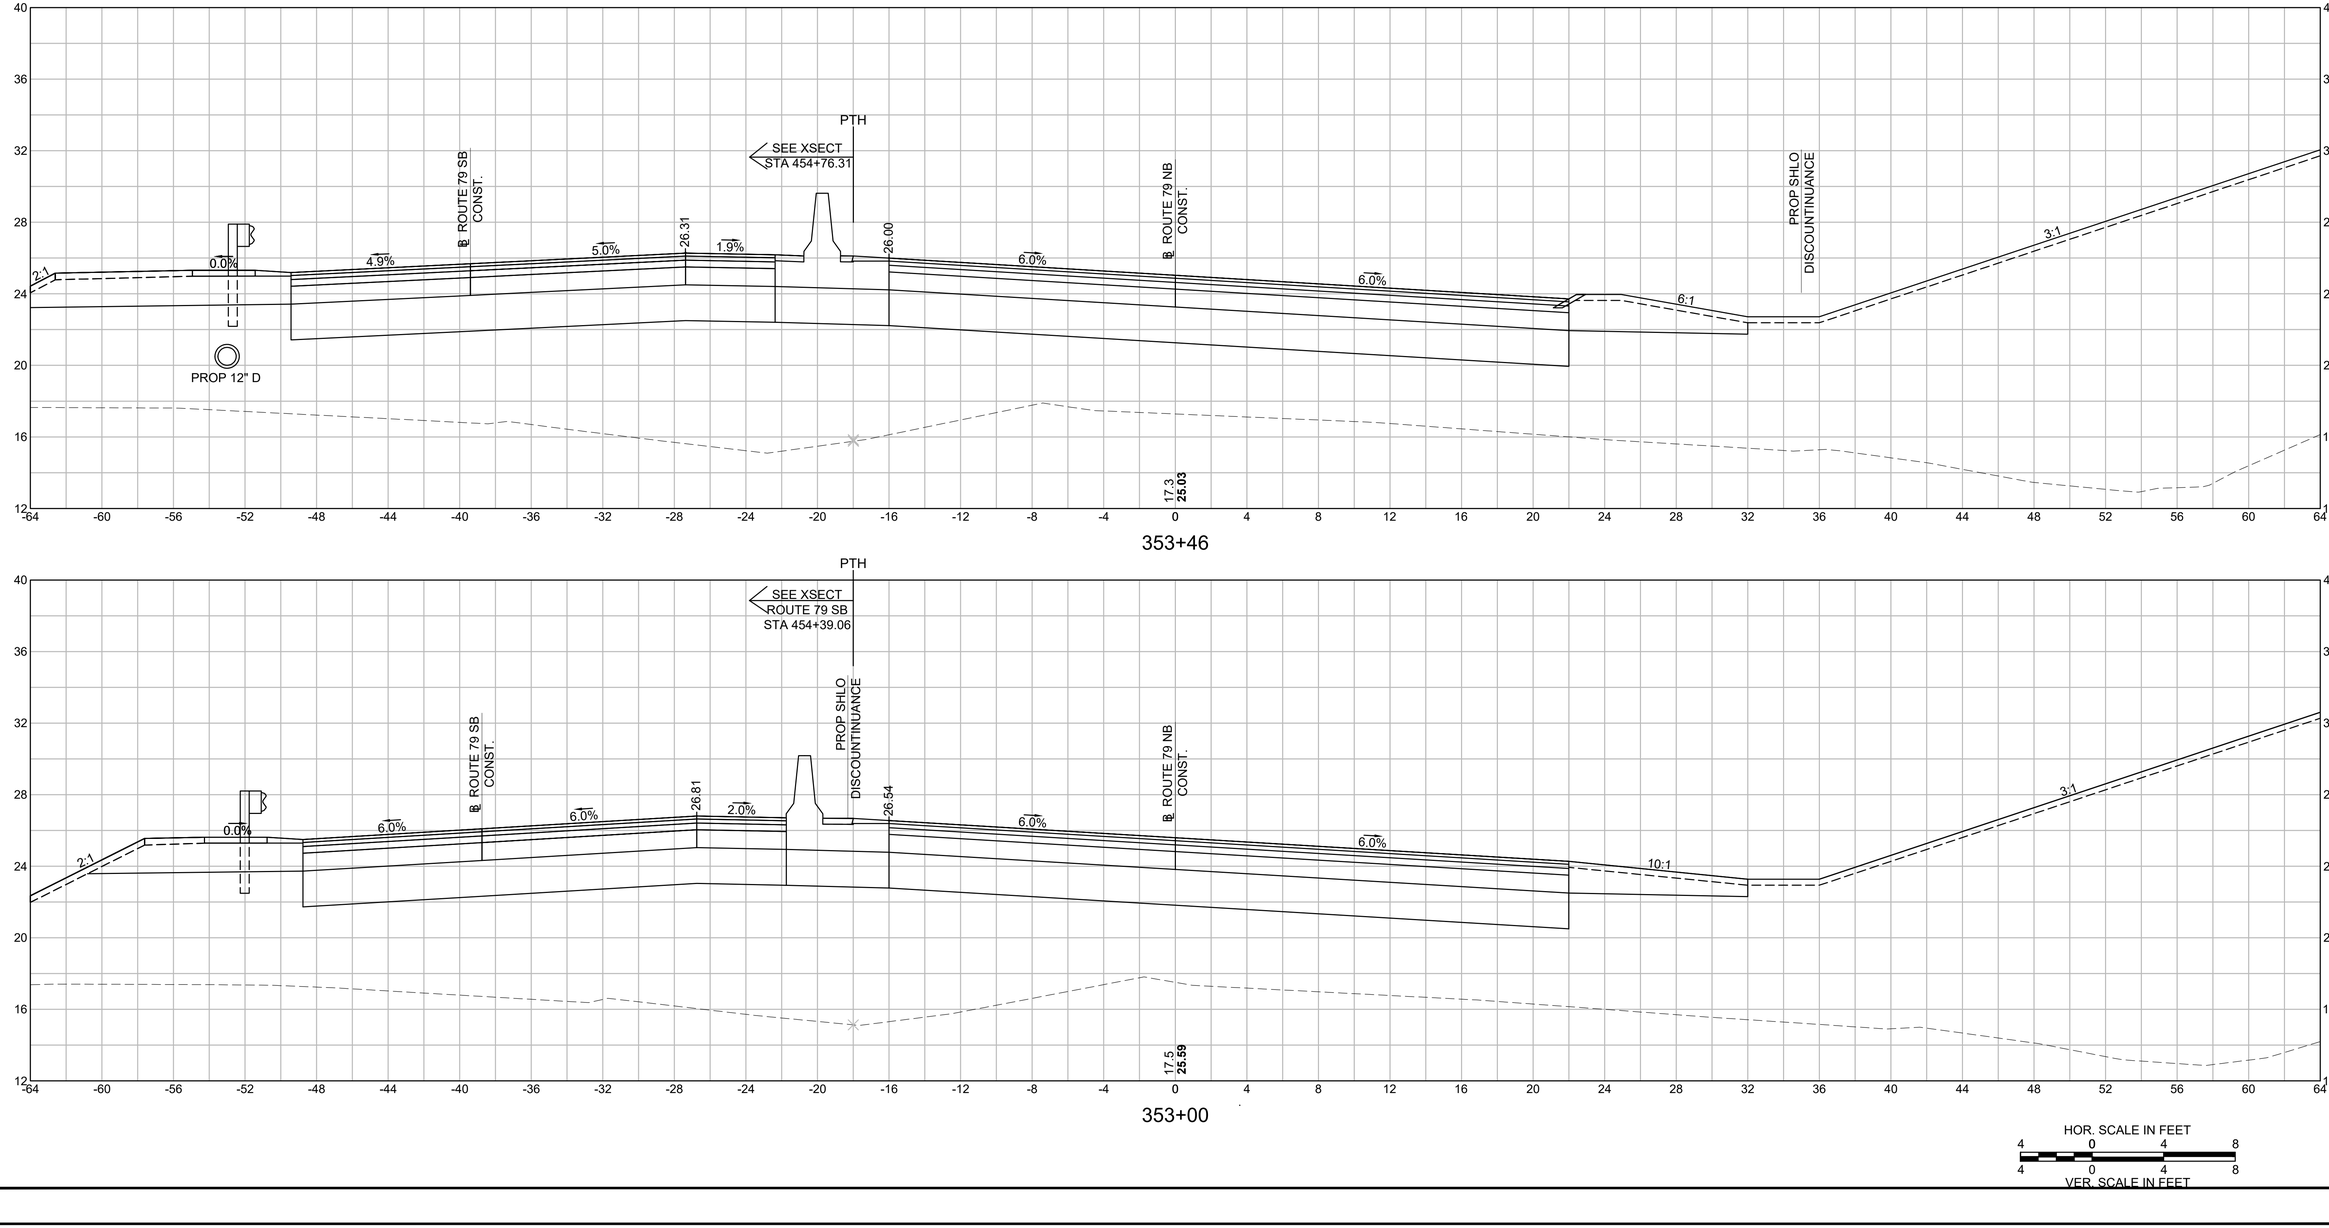


608049_HD\ROUTE 79 NB SECTIONS 3).DWG Plotted on 4-Dec-2023 12:46 PM

0	01/19/2024	ISSUED FOR CONSTRUCTION
REV.	DATE	DESCRIPTION
USE ONLY PRINTS OF LATEST DATE - REVISION LOG MAINTAINED ON SHAREPOINT		

FALL RIVER
ROUTE 79

STATE	FED. AID PROJ. NO.	SHEET NO.	TOTAL SHEETS
MA	NHPI(IM)/TAP/HIP(BR)/STP-003S(191)	802	1094
PROJECT FILE NO.	608049		

ROUTE 79 NB
CROSS SECTION - 68

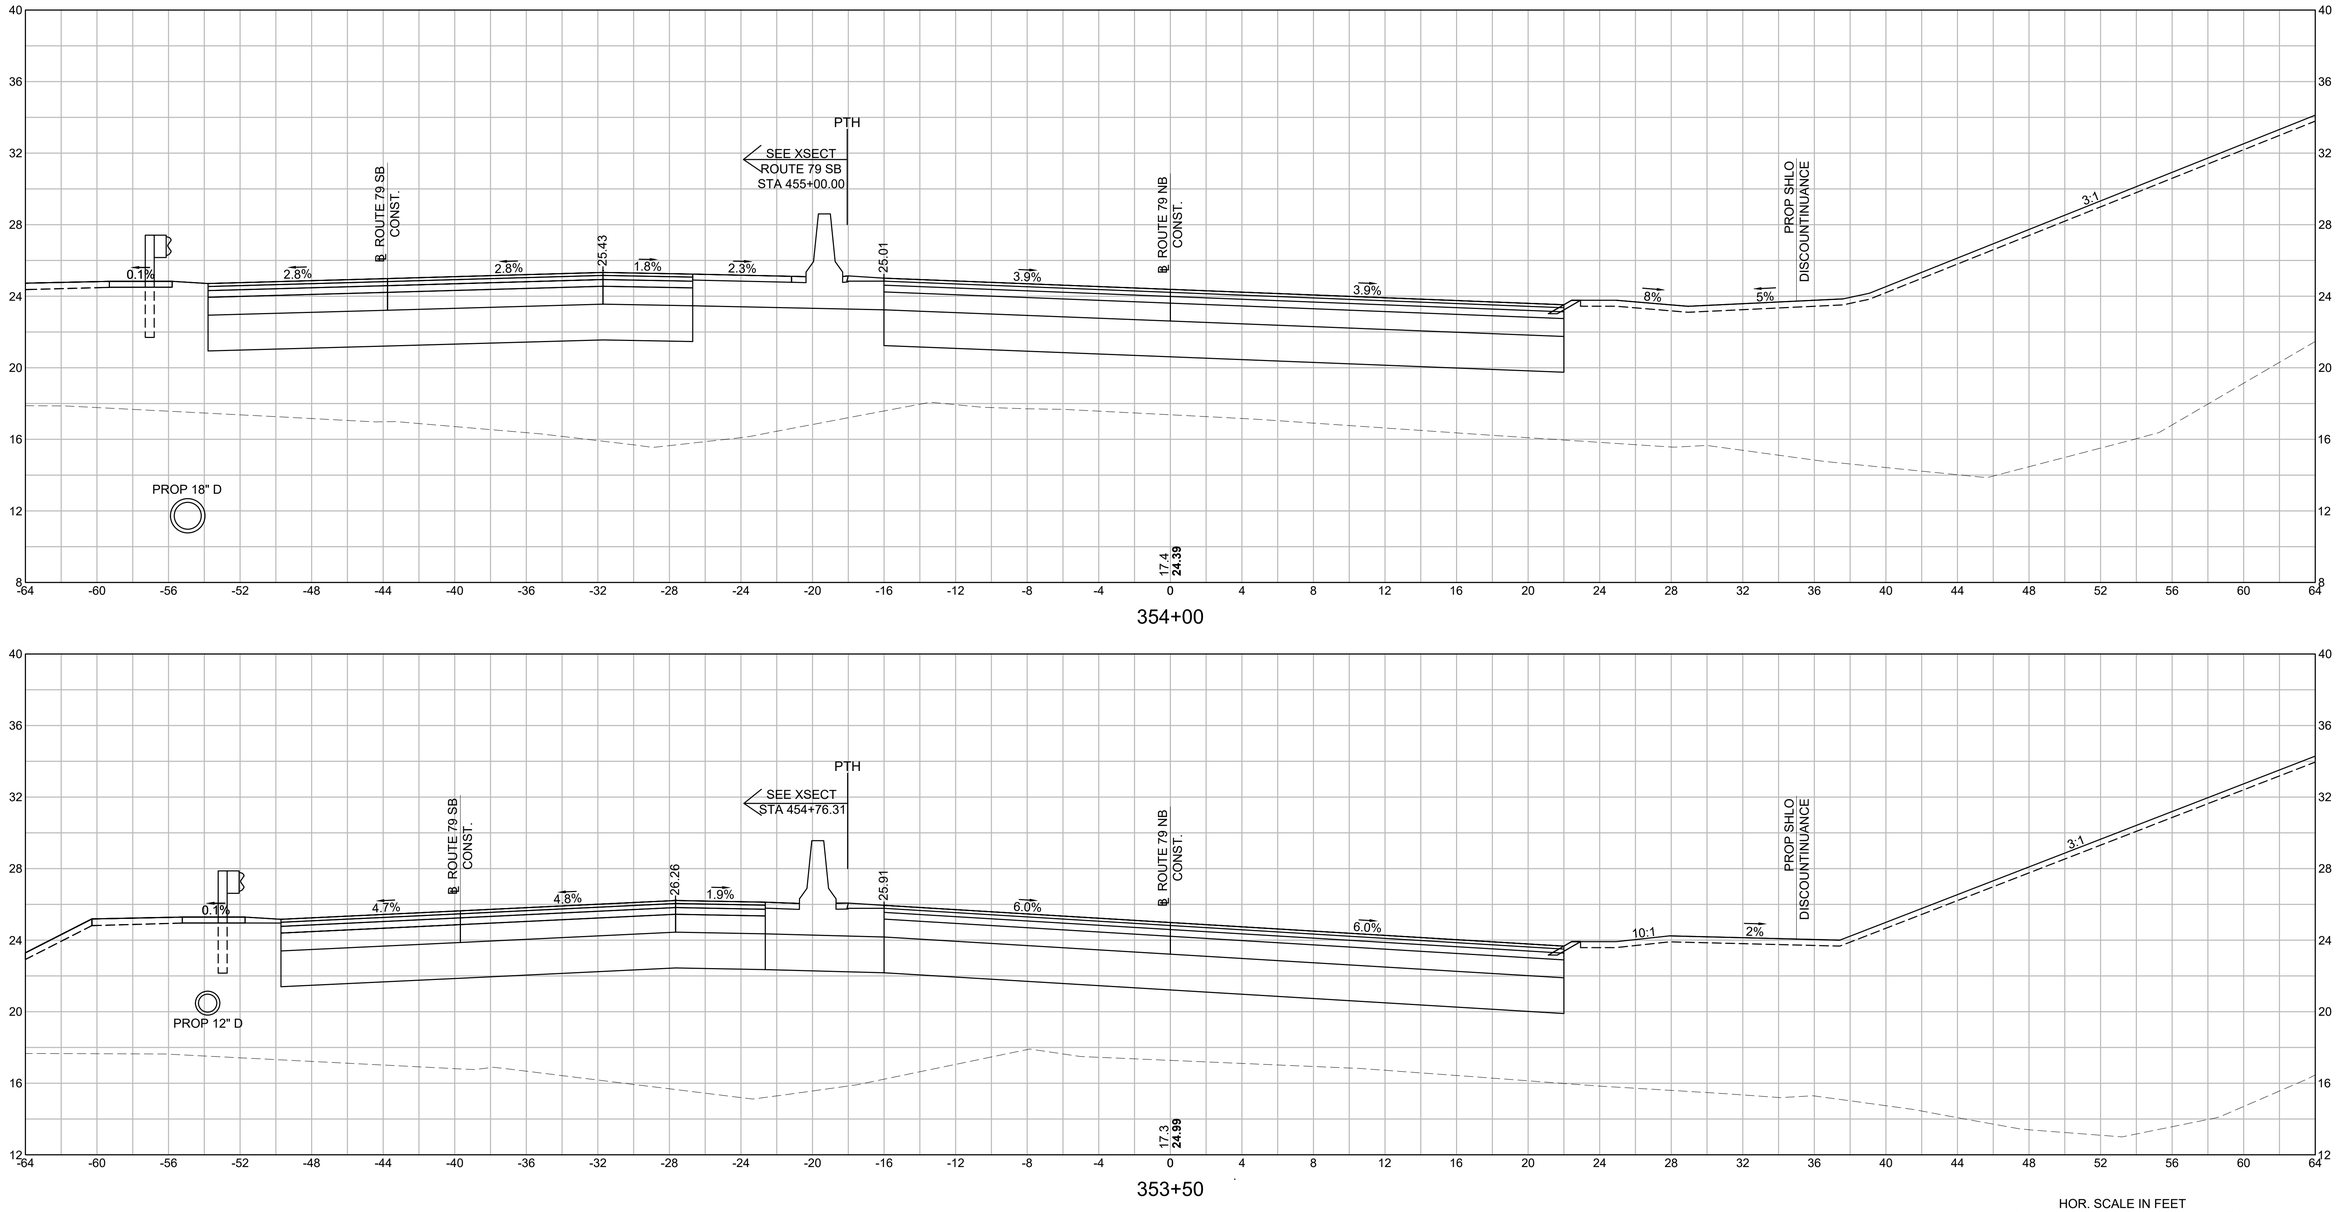


608049_HD\ROUTE 79 NB SECTIONS 3).DWG Plotted on 4-Dec-2023 11:08 AM

0	01/19/2024	ISSUED FOR CONSTRUCTION
REV.	DATE	DESCRIPTION
USE ONLY PRINTS OF LATEST DATE - REVISION LOG MAINTAINED ON SHAREPOINT		


FALL RIVER
ROUTE 79

STATE	FED. AID PROJ. NO.	SHEET NO.	TOTAL SHEETS
MA	NHPP(IM)/TAP/HIP(BR)/STP-003S(191)	803	1094
PROJECT FILE NO.	608049		

ROUTE 79 NB
CROSS SECTION - 69

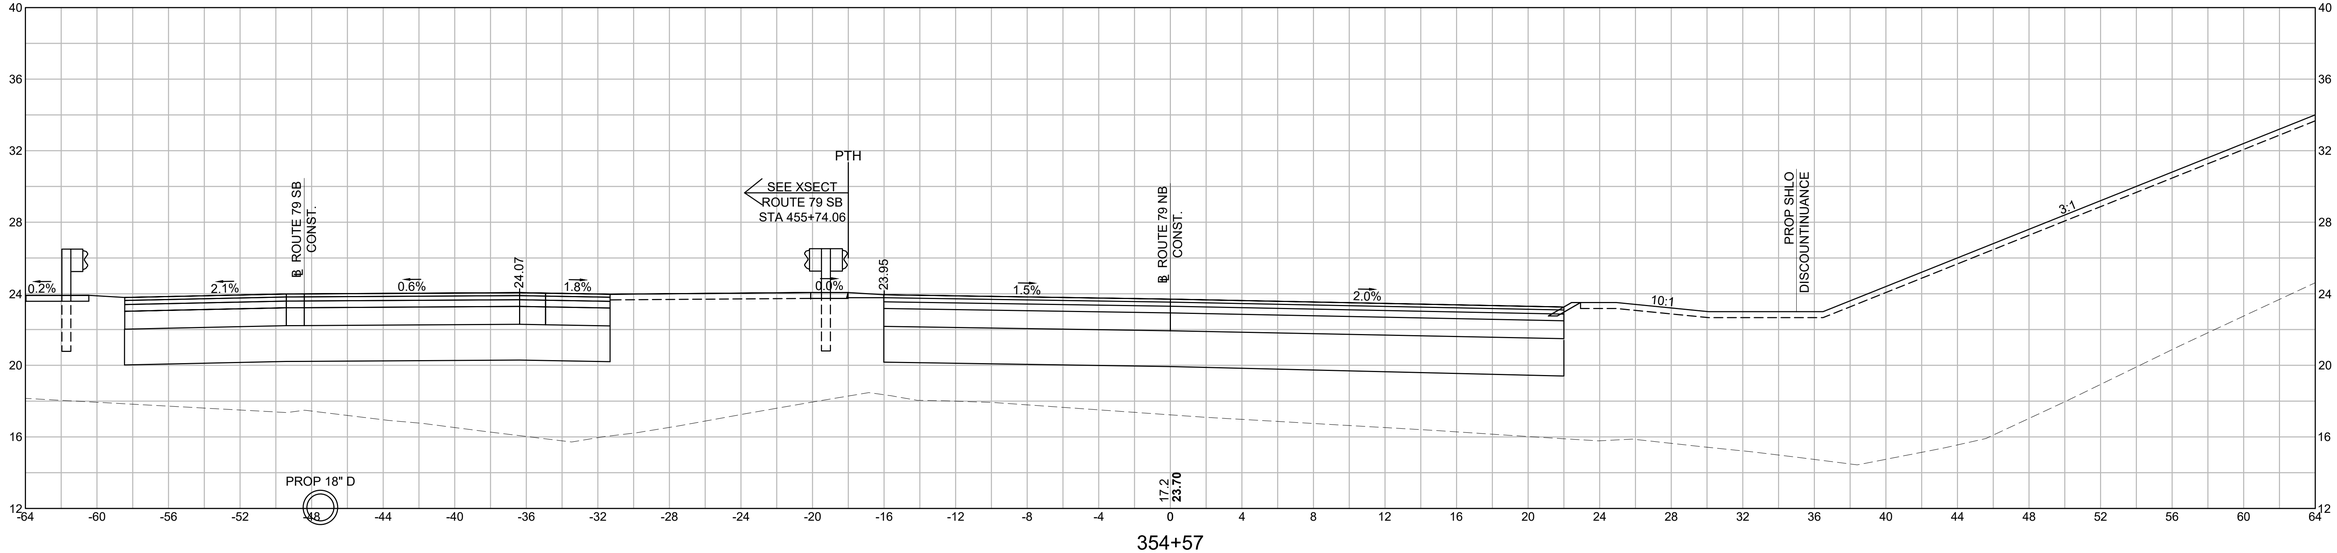

354+57

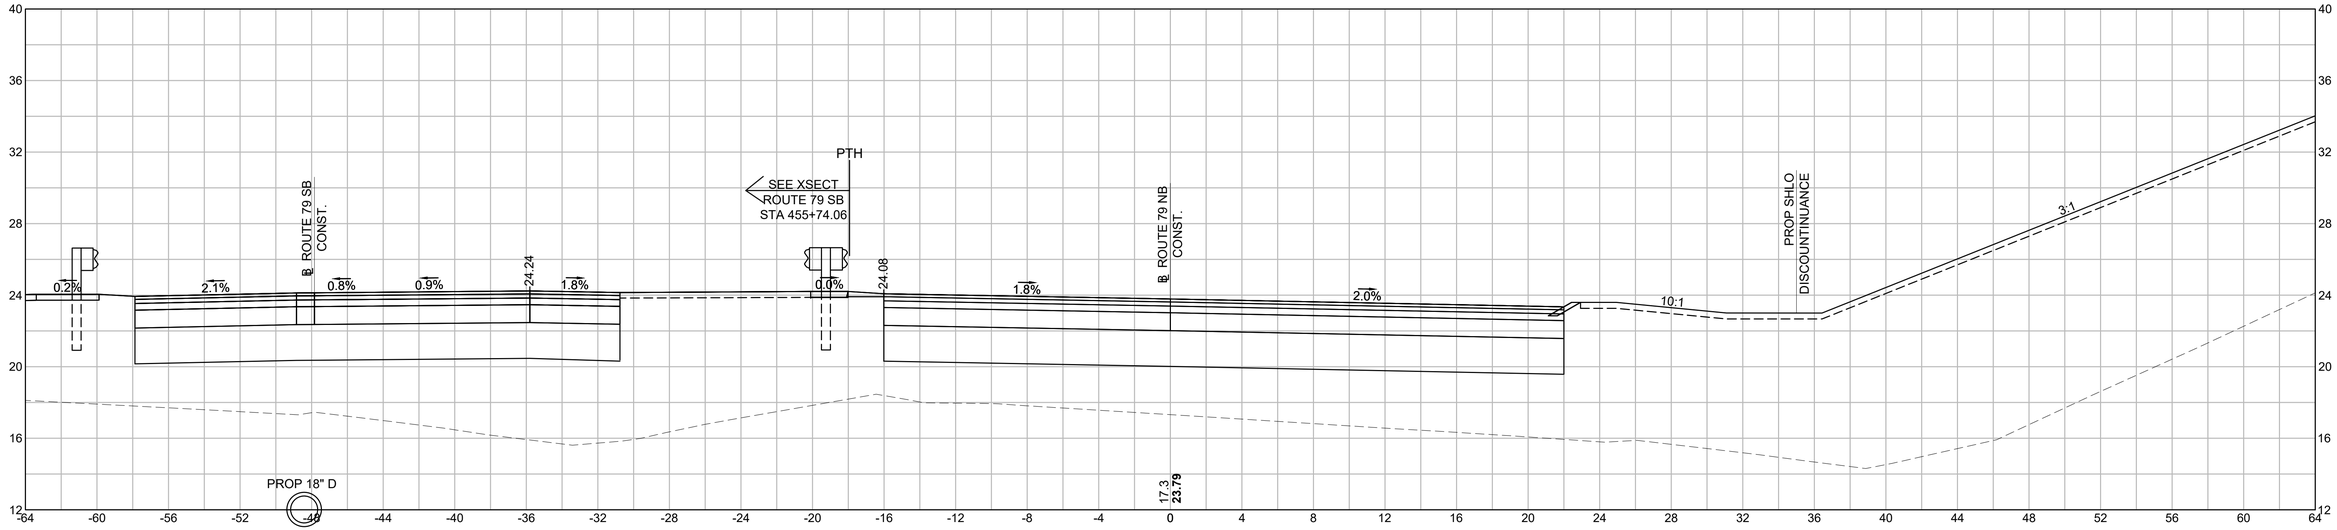

354+50

HOR. SCALE IN FEET
4 0 4 8
4 0 4 8
VER. SCALE IN FEET


608049_HD\ROUTE 79 NB SECTIONS 3).DWG Plotted on 4-Dec-2023 11:08 AM

0	01/19/2024	ISSUED FOR CONSTRUCTION
REV.	DATE	DESCRIPTION
USE ONLY PRINTS OF LATEST DATE - REVISION LOG MAINTAINED ON SHAREPOINT		


FALL RIVER
ROUTE 79

STATE	FED. AID PROJ. NO.	SHEET NO.	TOTAL SHEETS
MA	NHP(IM)/TAP/HIP(BR)/STP-003S(191)	804	1094
PROJECT FILE NO.	608049		

ROUTE 79 NB
CROSS SECTION - 70

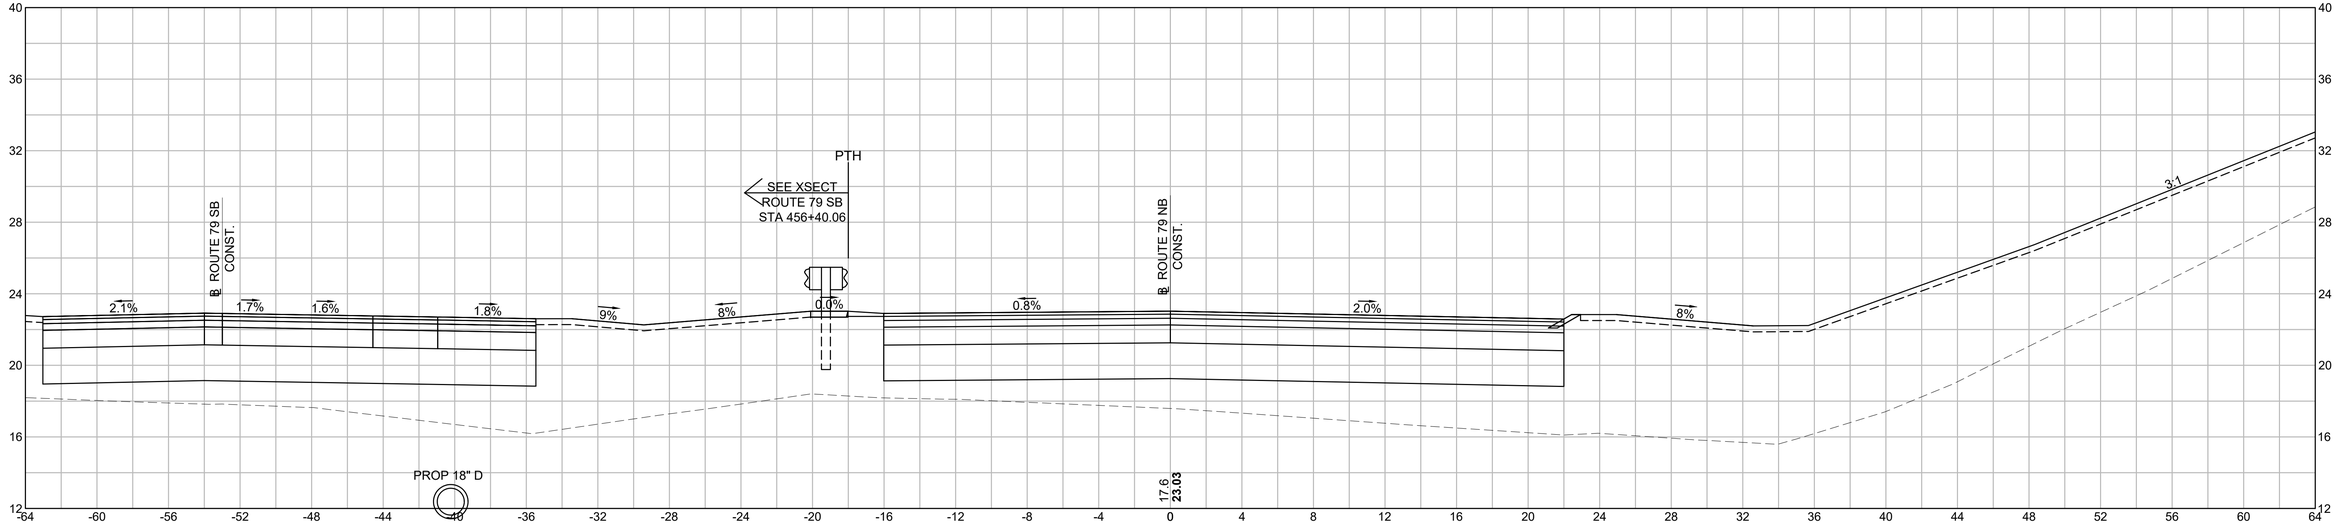

355+13

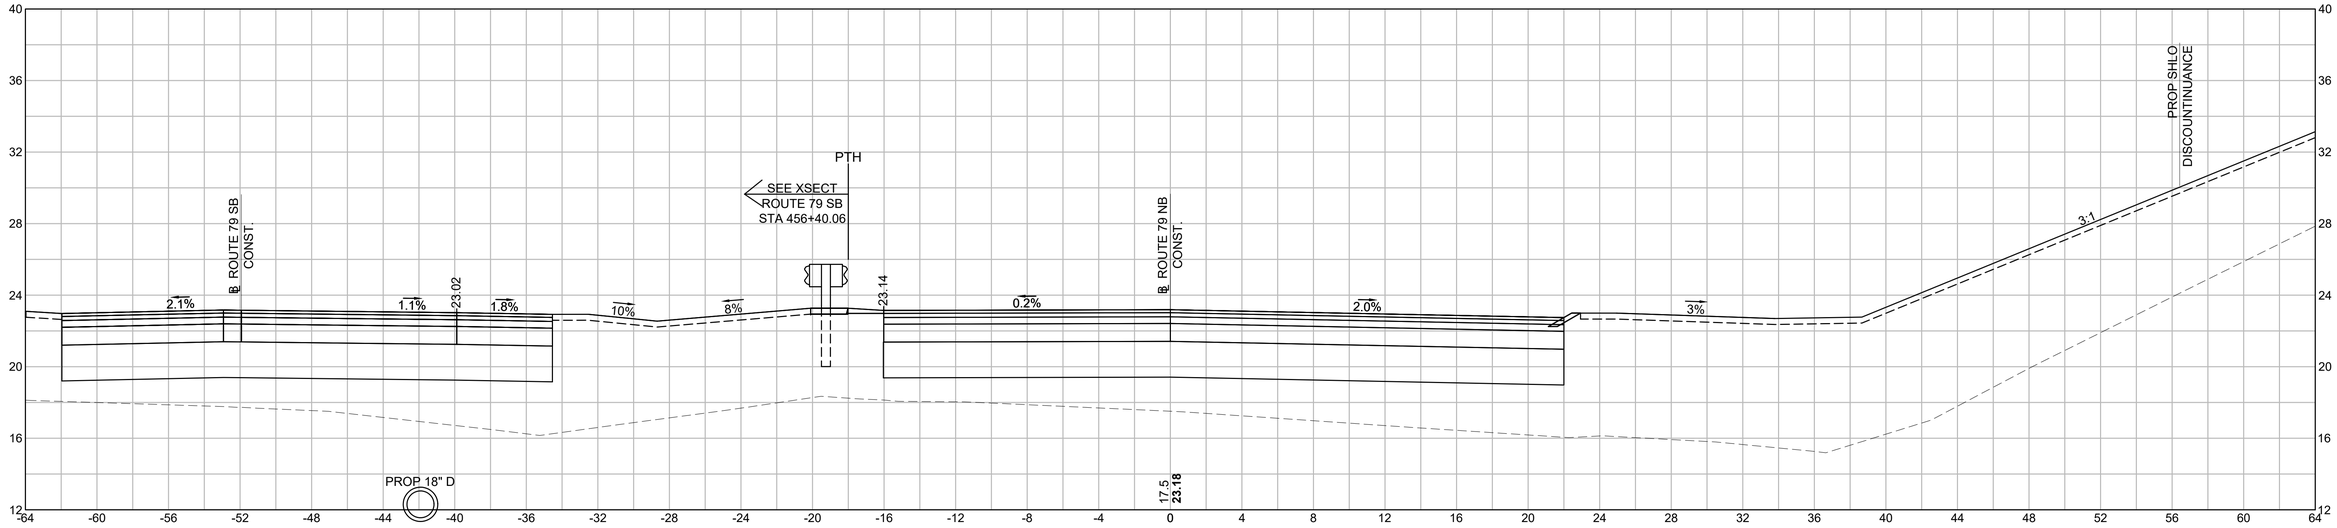

355+00

HOR. SCALE IN FEET
4 0 4 8
4 0 4 8
VER. SCALE IN FEET

608049_HD\ROUTE 79 NB SECTIONS 3).DWG Plotted on 4-Dec-2023 1:25 PM


0	01/19/2024	ISSUED FOR CONSTRUCTION
REV.	DATE	DESCRIPTION

USE ONLY PRINTS OF LATEST DATE - REVISION LOG MAINTAINED ON SHAREPOINT


FALL RIVER
ROUTE 79

STATE	FED. AID PROJ. NO.	SHEET NO.	TOTAL SHEETS
MA	NHPIM)/TAP/HP(BR)/STP-003S(191)	805	1094
PROJECT FILE NO.	608049		


ROUTE 79 NB
CROSS SECTION - 71

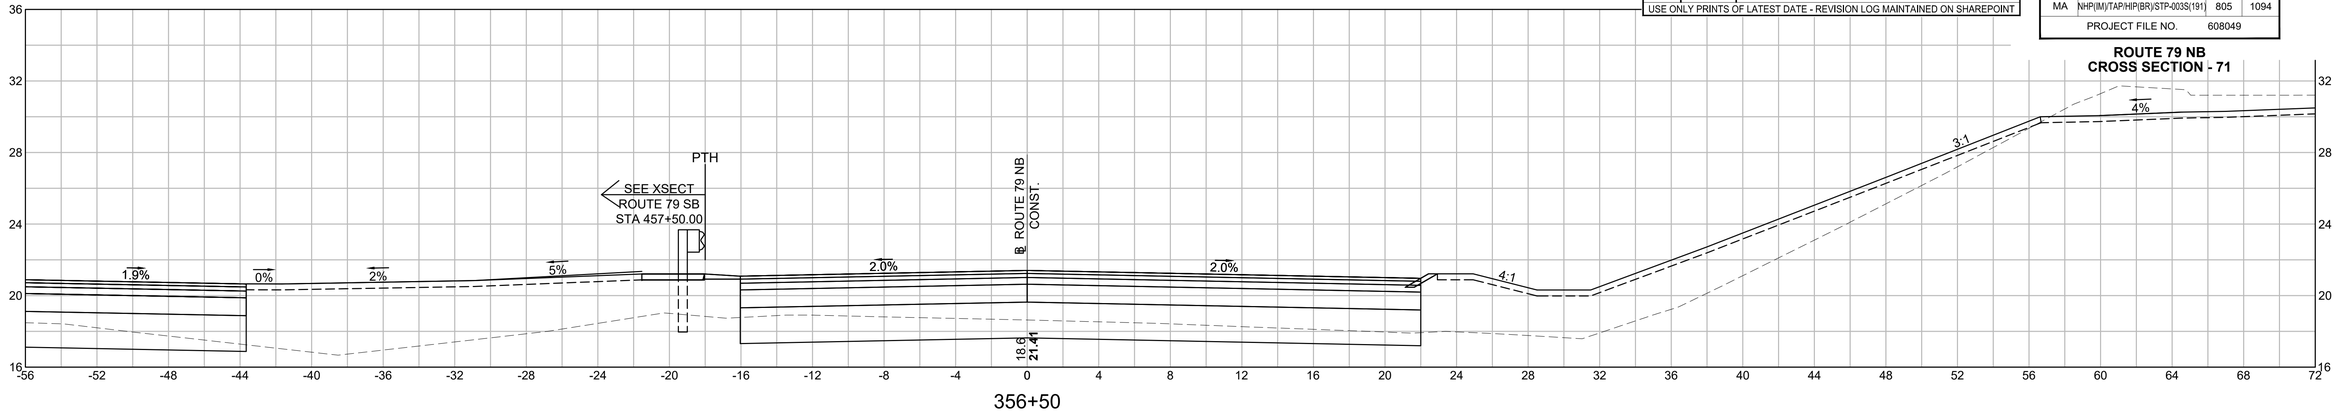

356+50

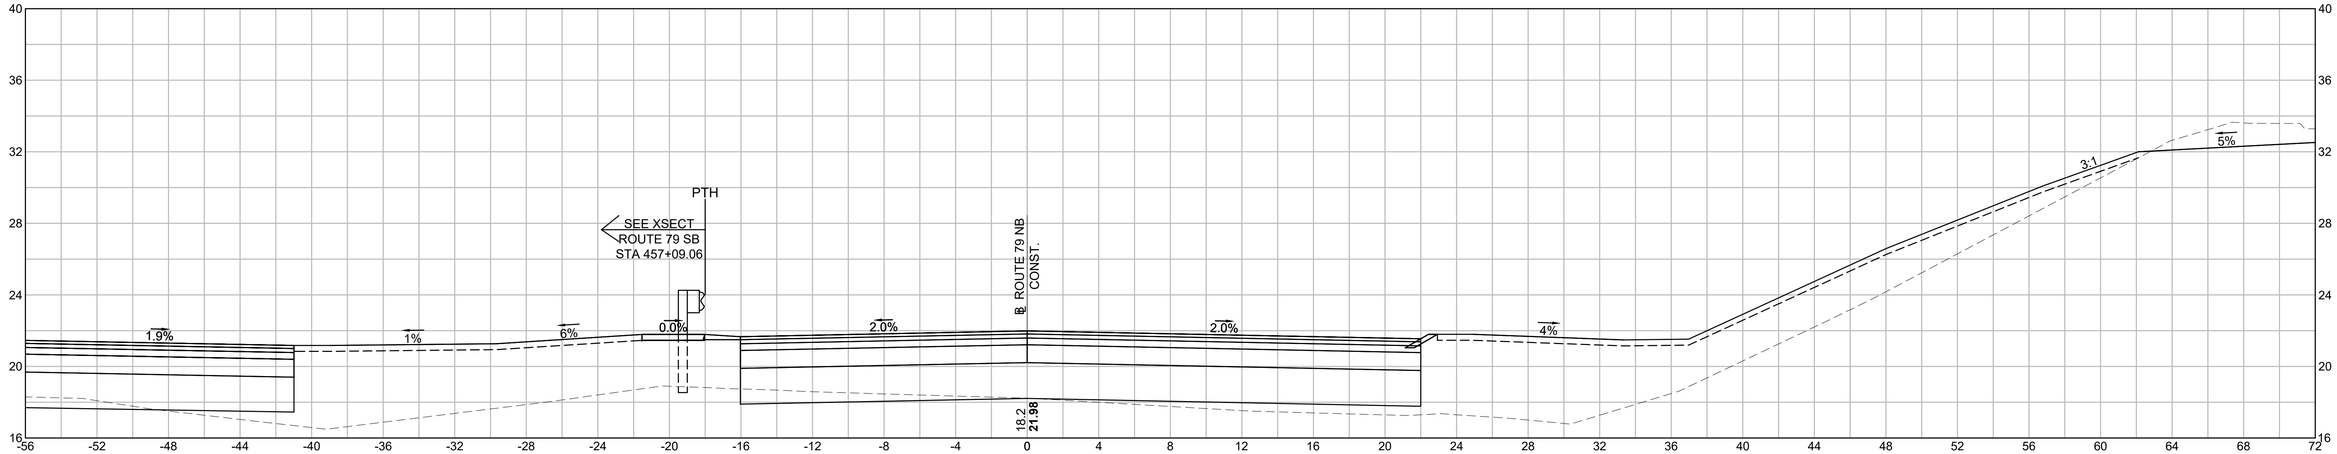

356+00

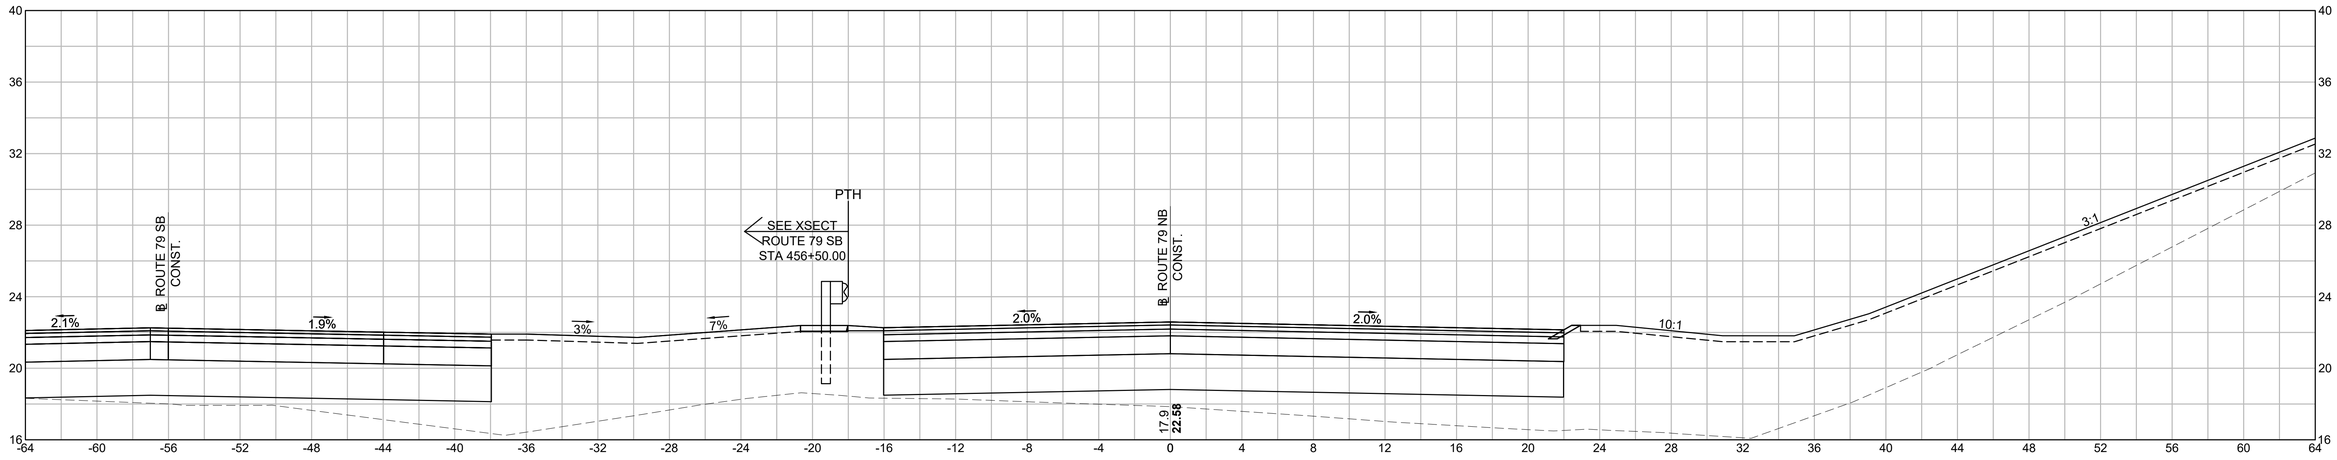

355+50

HOR. SCALE IN FEET
4 0 4 8
VER. SCALE IN FEET
4 0 4 8


608049_HD(ROUTE 79 NB SECTIONS 3).DWG Plotted on 4-Dec-2023 1:26 PM


0	01/19/2024	ISSUED FOR CONSTRUCTION
REV.	DATE	DESCRIPTION
USE ONLY PRINTS OF LATEST DATE - REVISION LOG MAINTAINED ON SHAREPOINT		


FALL RIVER
ROUTE 79

STATE	FED. AID PROJ. NO.	SHEET NO.	TOTAL SHEETS
MA	NHPI(IM)/TAP/HIP(BR)/STP-003S(191)	806	1094
PROJECT FILE NO.	608049		

ROUTE 79 NB
CROSS SECTION - 72

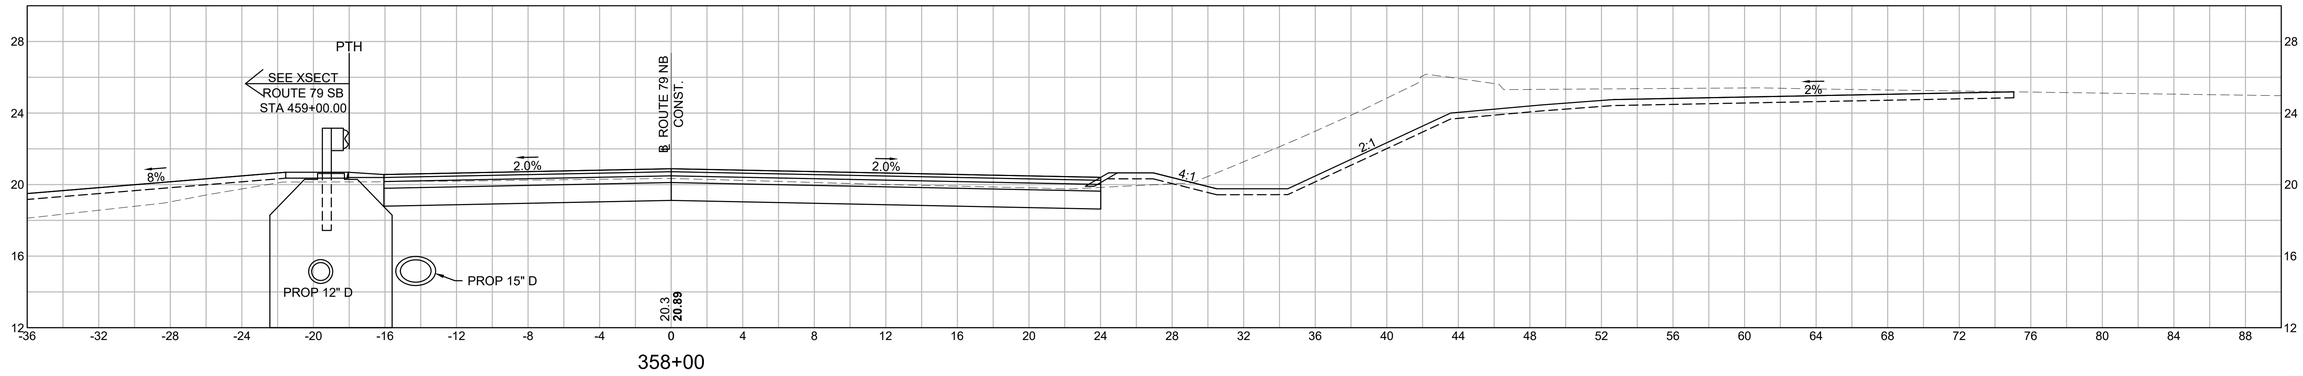

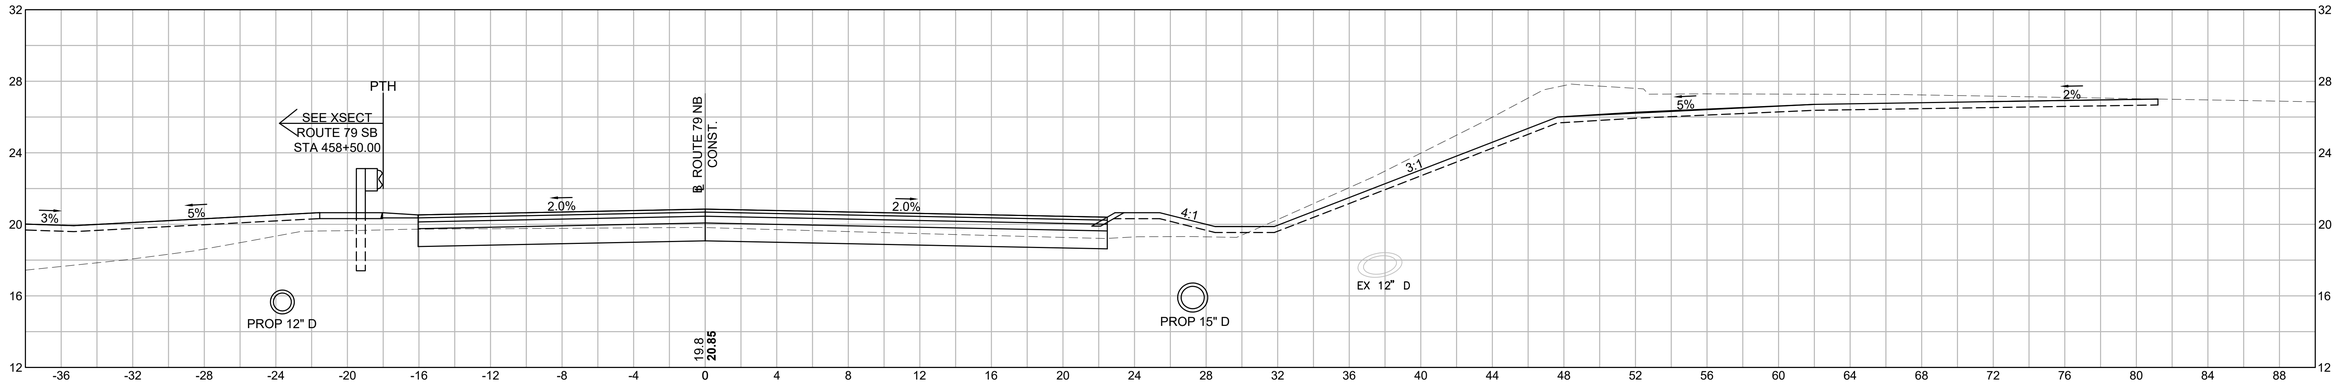

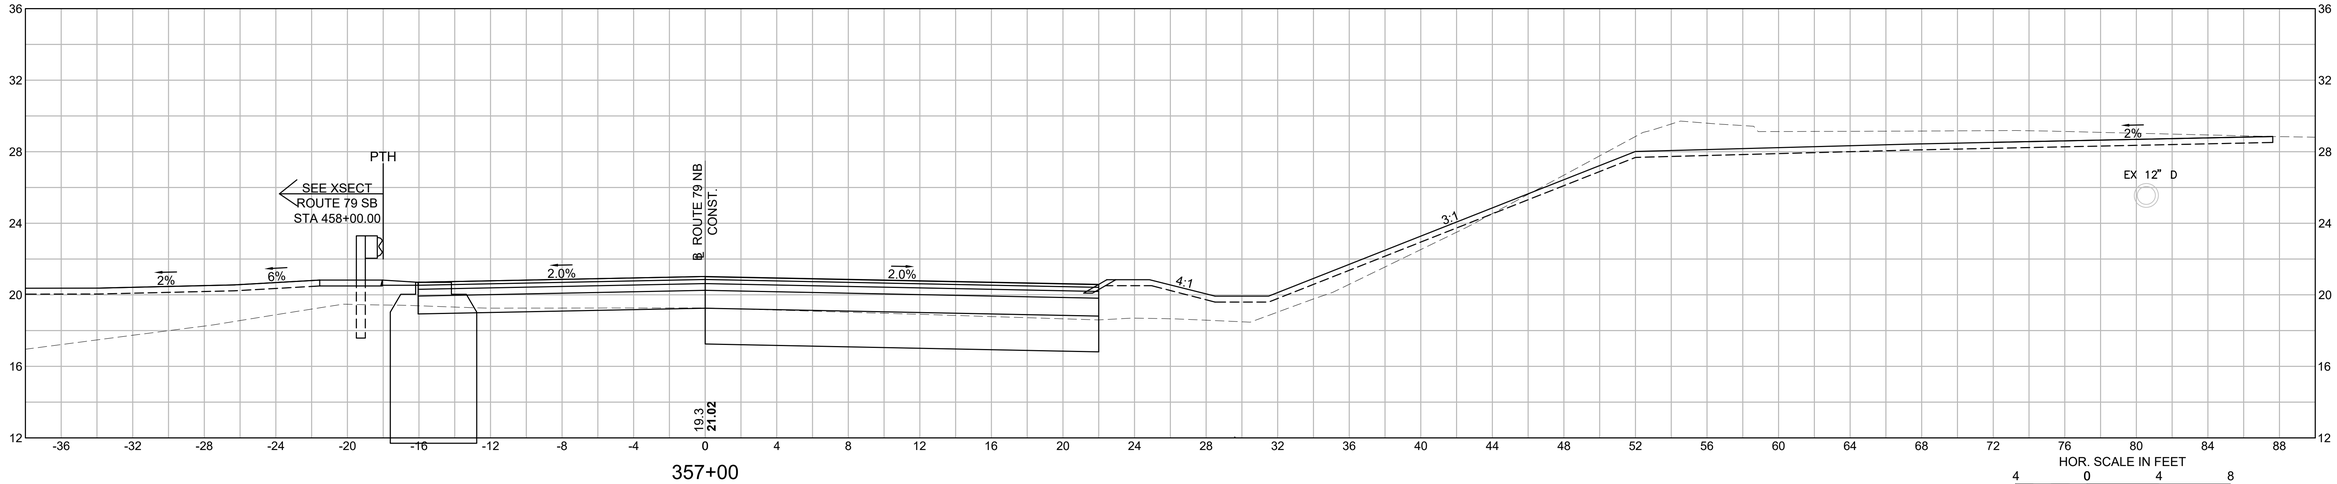

608049_HD(ROUTE 79 NB SECTIONS 3).DWG Plotted on 4-Dec-2023 1:26 PM


0	01/19/2024	ISSUED FOR CONSTRUCTION
REV.	DATE	DESCRIPTION

USE ONLY PRINTS OF LATEST DATE - REVISION LOG MAINTAINED ON SHAREPOINT


FALL RIVER
ROUTE 79

STATE	FED. AID PROJ. NO.	SHEET NO.	TOTAL SHEETS
MA	NHP(IM)/TAP/HIP(BR)/STP-003S(191)	807	1094
PROJECT FILE NO.	608049		


ROUTE 79 NB
CROSS SECTION - 73

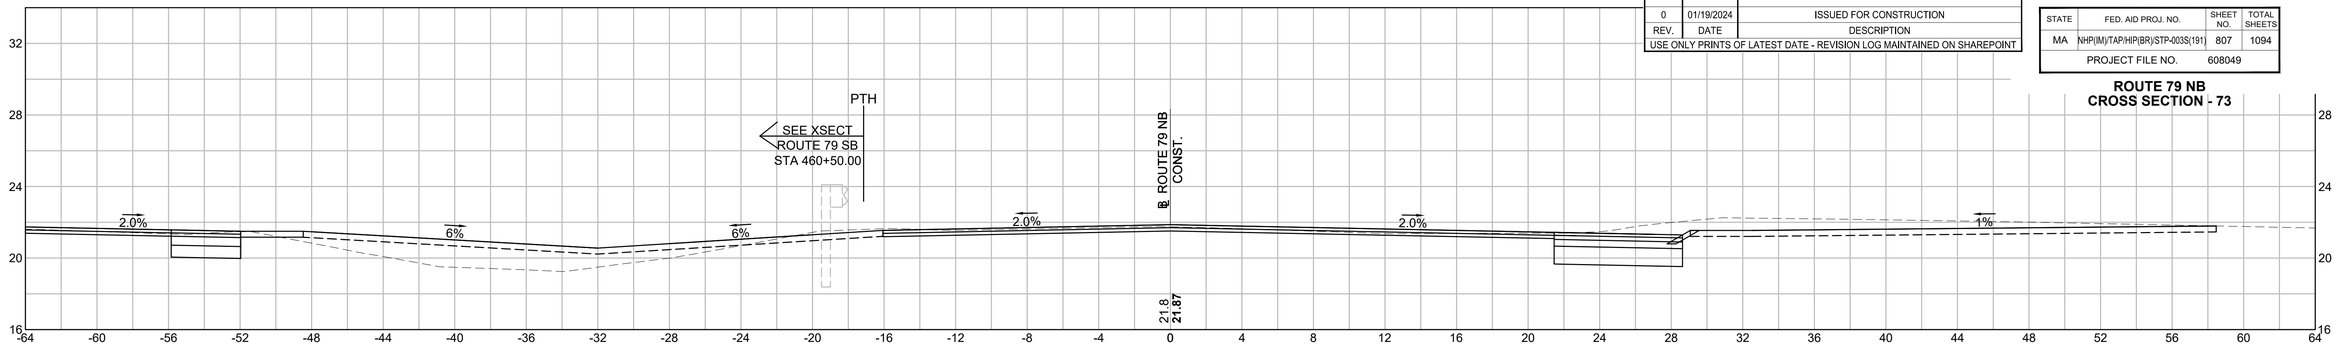


359+50

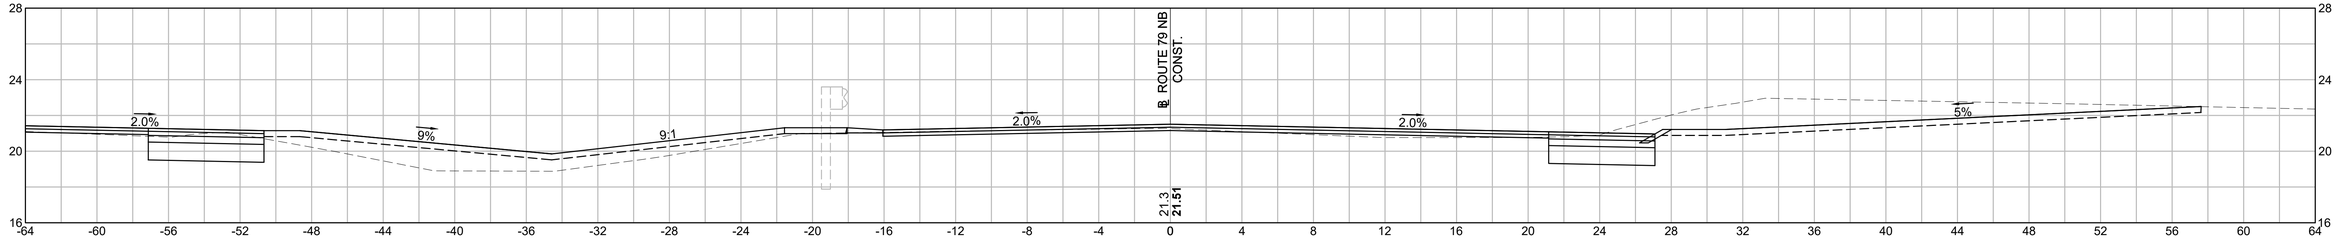

359+00 (AHEAD)

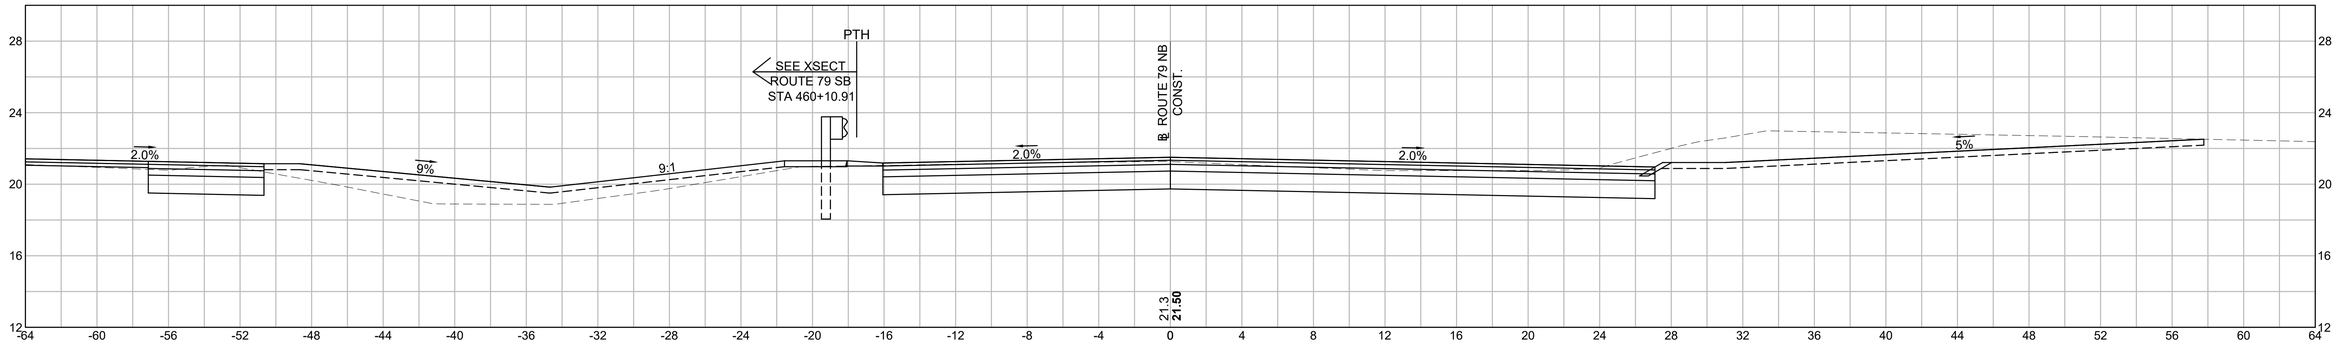

359+00 (BACK)

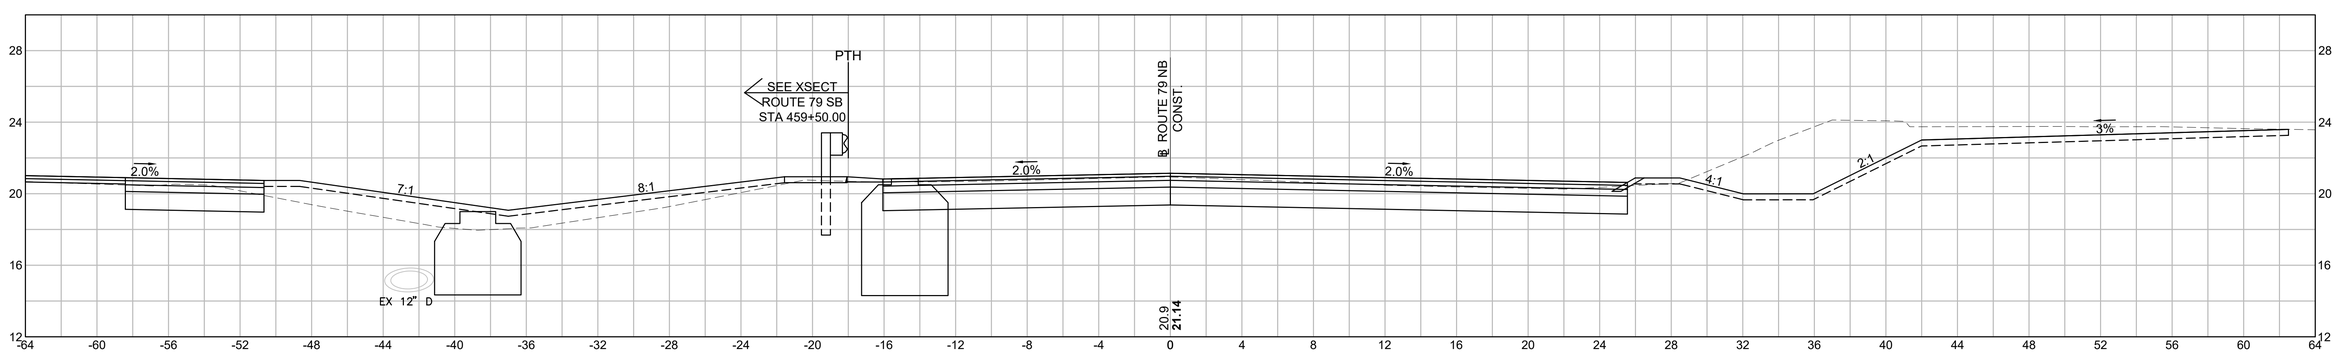

358+50


HOR. SCALE IN FEET
4 0 4 8
VER. SCALE IN FEET
4 0 4 8

608049_HD\ROUTE 79 NB SECTIONS 3).DWG Plotted on 4-Dec-2023 1:27 PM


FALL RIVER
ROUTE 79

STATE	FED. AID PROJ. NO.	SHEET NO.	TOTAL SHEETS
MA	NHP(IM)/TAP/HIP(BR)/STP-003S(191)	808	1094
	PROJECT FILE NO. 608049		


ROUTE 79 NB
CROSS SECTION - 74

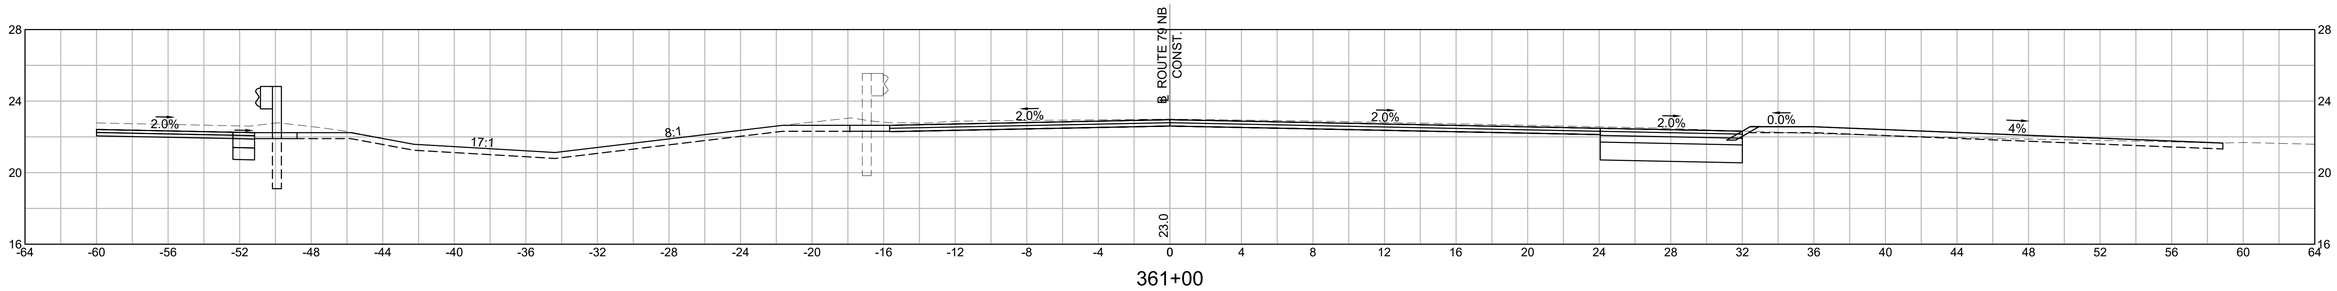

361+00

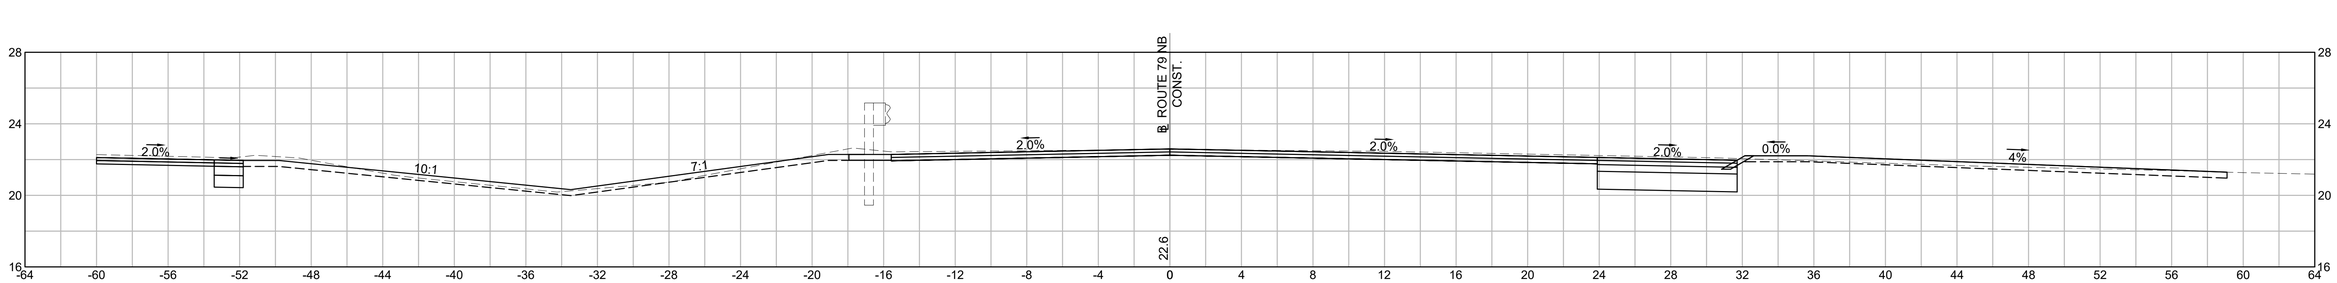

360+50

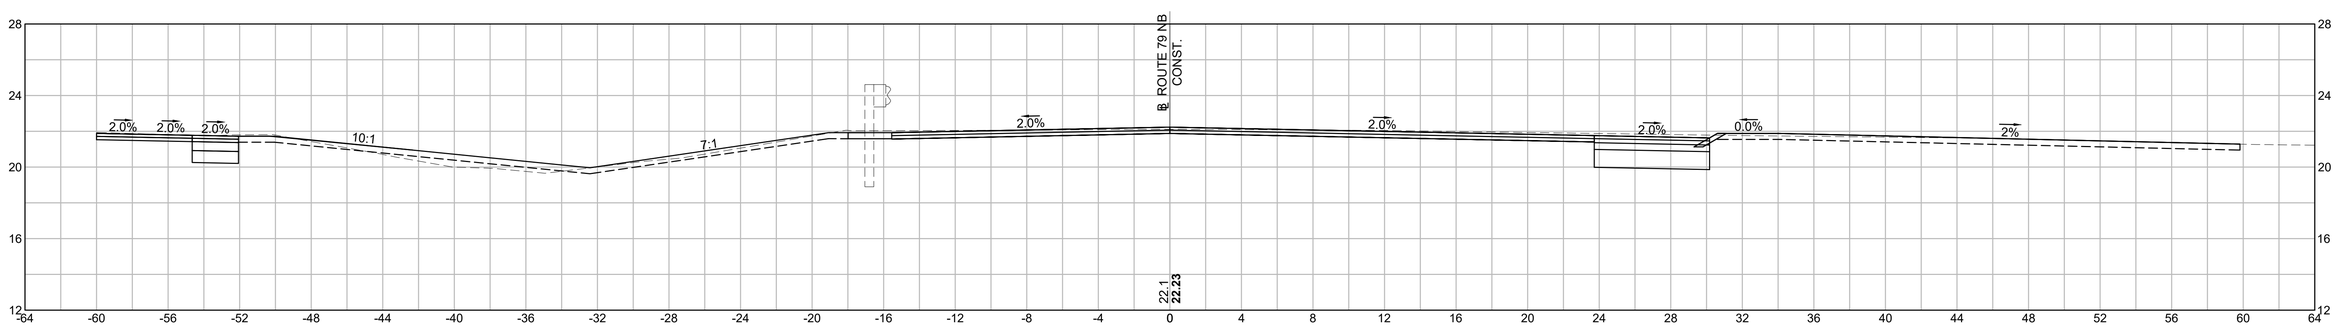


360+00

REV.	DATE	DESCRIPTION
0	01/19/2024	ISSUED FOR CONSTRUCTION


USE ONLY PRINTS OF LATEST DATE - REVISION LOG MAINTAINED ON SHAREPOINT

HOR. SCALE IN FEET
4 0 4 8
4 0 4 8
VER. SCALE IN FEET


608049_HD\ROUTE 79 NB SECTIONS 4).DWG Plotted on 22-Nov-2023 8:37 AM

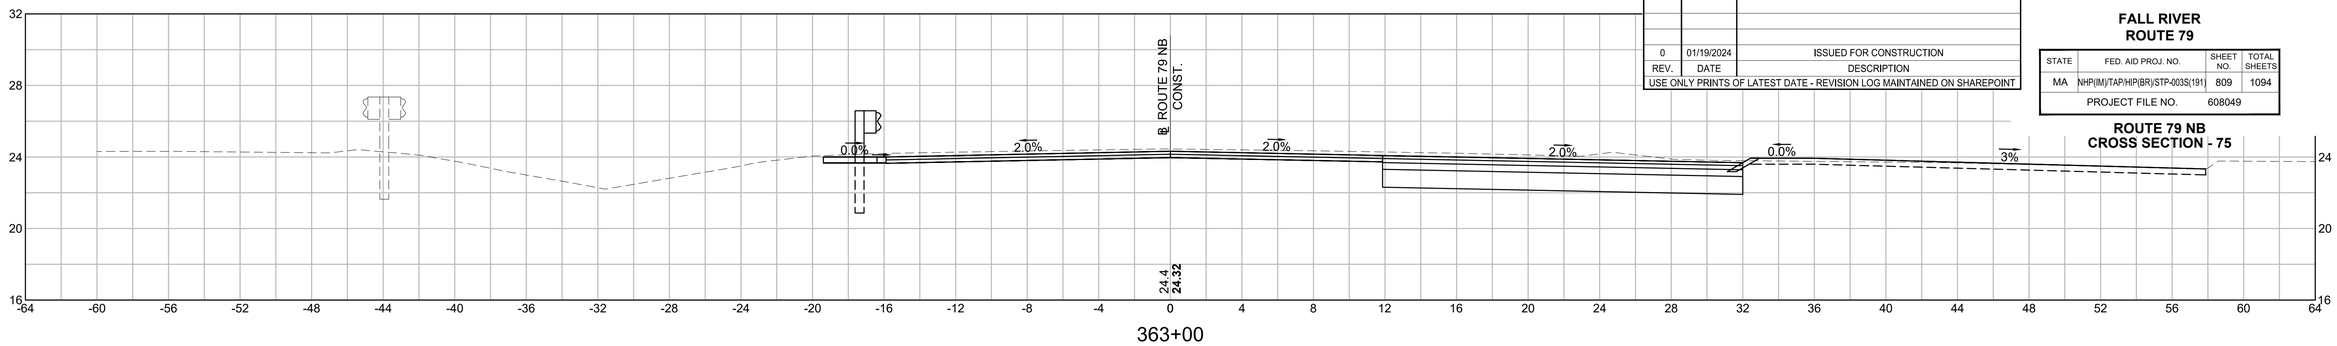


363+00

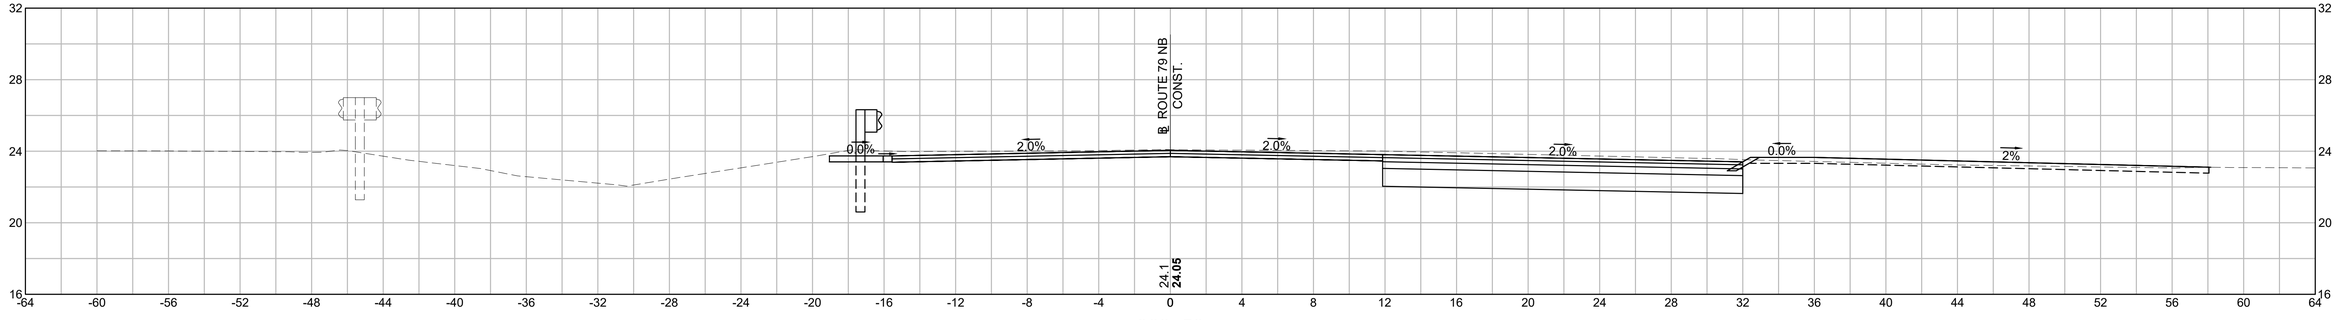

362+50

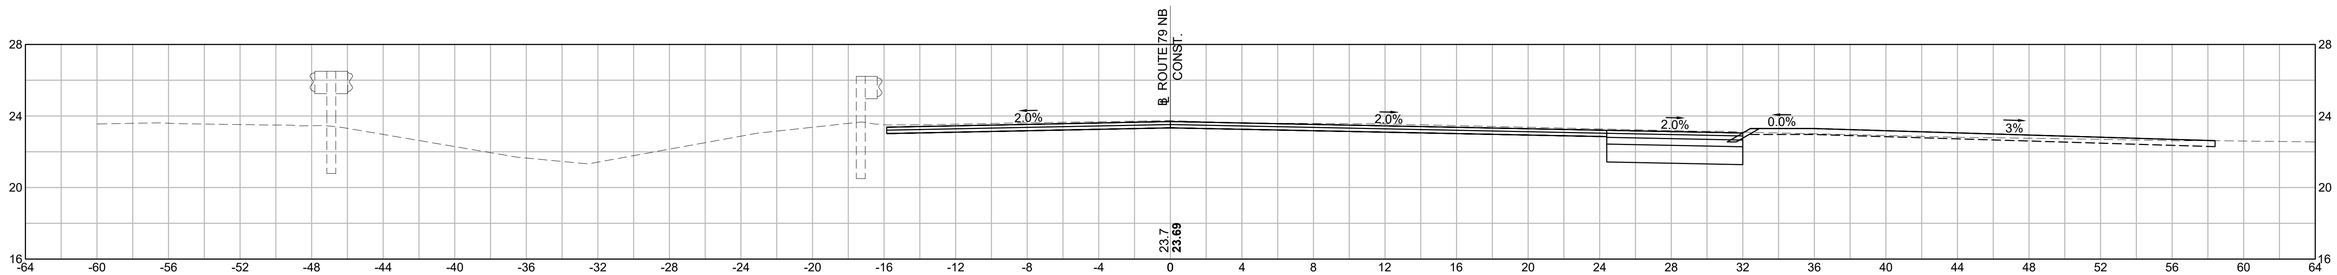

362+00

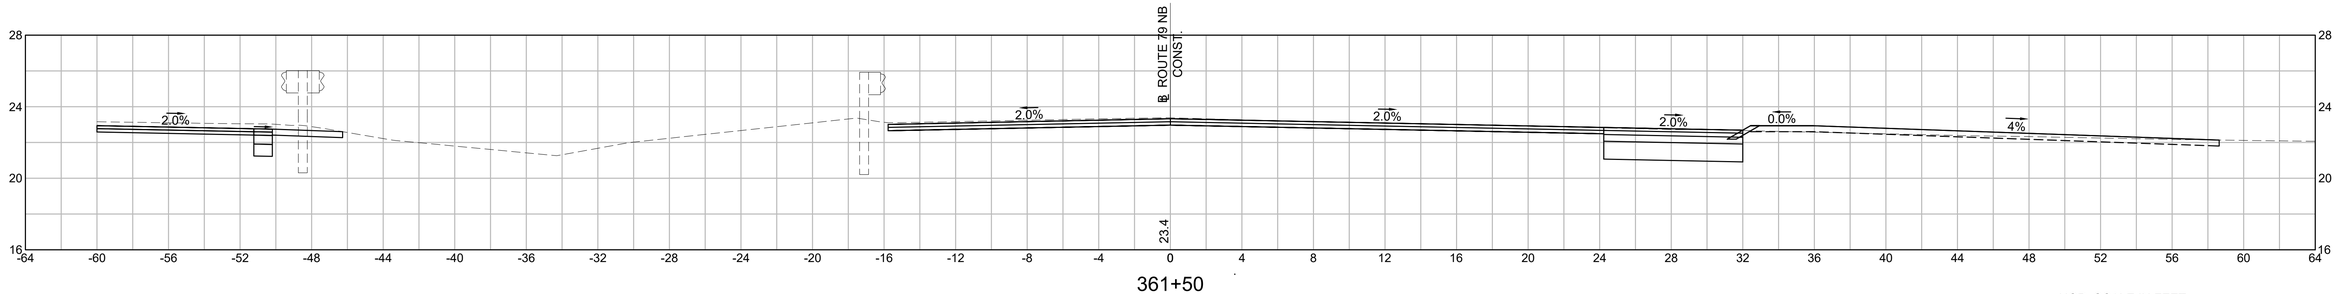

361+50

0	01/19/2024	ISSUED FOR CONSTRUCTION
REV.	DATE	DESCRIPTION
USE ONLY PRINTS OF LATEST DATE - REVISION LOG MAINTAINED ON SHAREPOINT		

FALL RIVER
ROUTE 79

STATE	FED. AID PROJ. NO.	SHEET NO.	TOTAL SHEETS
MA	NHP(IM)/TAP/HIP(BR)/STP-003S(191)	809	1094
PROJECT FILE NO.	608049		

ROUTE 79 NB
CROSS SECTION - 75


HOR. SCALE IN FEET
4 0 4 8
VER. SCALE IN FEET
4 0 4 8

608049_HD\ROUTE 79 NB SECTIONS 4).DWG Plotted on 22-Nov-2023 8:38 AM


FALL RIVER
ROUTE 79

STATE	FED. AID PROJ. NO.	SHEET NO.	TOTAL SHEETS
MA	NHPI(IM)/TAP/HIP(BR)/STP-003S(191)	810	1094
	PROJECT FILE NO. 608049		

ROUTE 79 NB
CROSS SECTION - 76

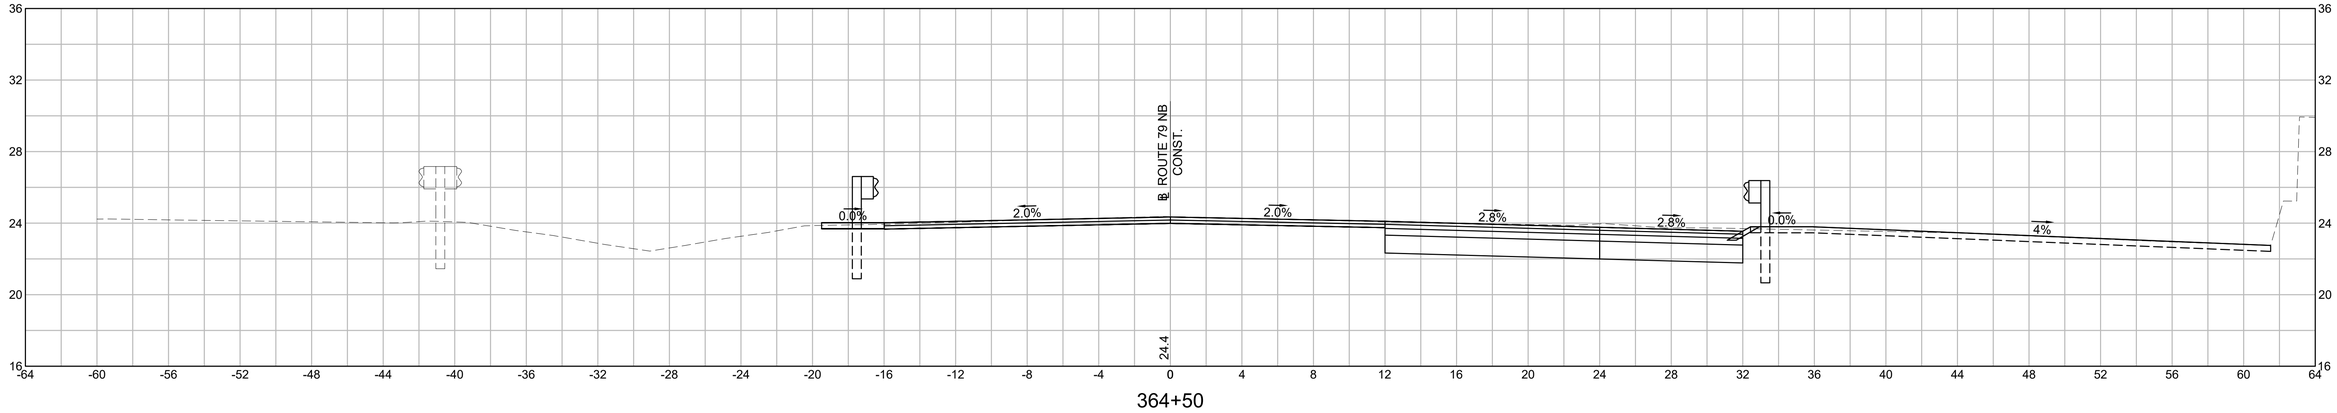

364+50

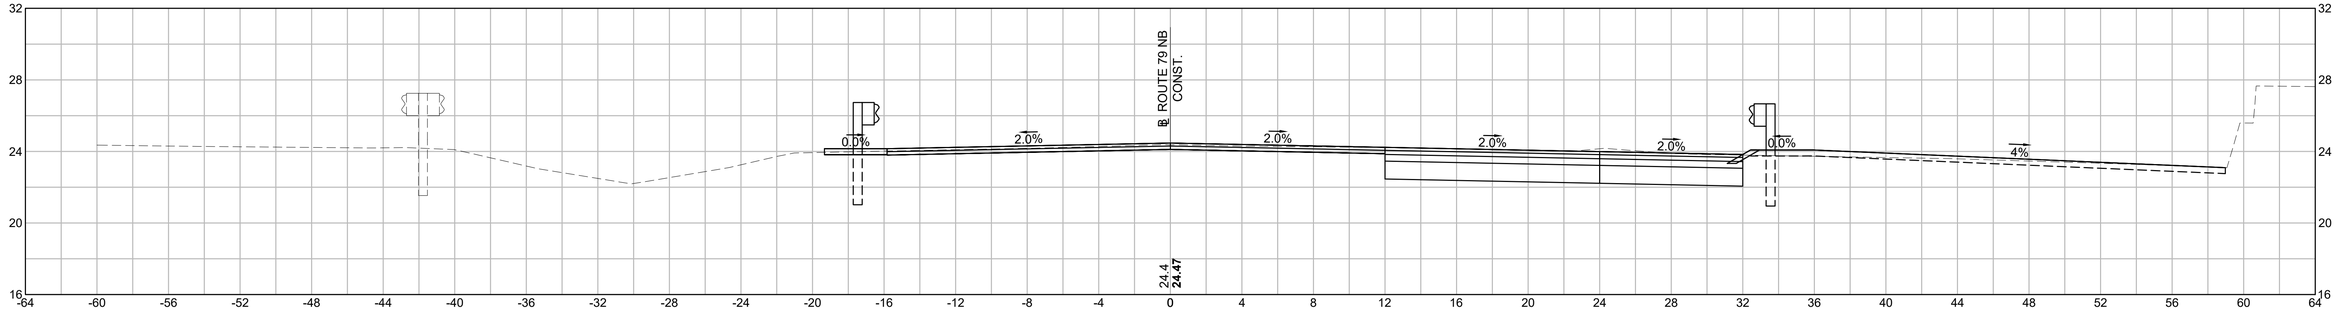

364+00

REV.	DATE	DESCRIPTION
0	01/19/2024	ISSUED FOR CONSTRUCTION

USE ONLY PRINTS OF LATEST DATE - REVISION LOG MAINTAINED ON SHAREPOINT

HOR. SCALE IN FEET
4 0 4 8
4 0 4 8
VER. SCALE IN FEET

608049_HD\ROUTE 79 NB SECTIONS 4).DWG Plotted on 22-Nov-2023 8:38 AM


FALL RIVER
ROUTE 79


STATE	FED. AID PROJ. NO.	SHEET NO.	TOTAL SHEETS
MA	NHPI(IM)/TAP/HIP(BR)/STP-003S(191)	811	1094
	PROJECT FILE NO. 608049		


ROUTE 79 NB
CROSS SECTION - 77

REV.	DATE	DESCRIPTION
0	01/19/2024	ISSUED FOR CONSTRUCTION

USE ONLY PRINTS OF LATEST DATE - REVISION LOG MAINTAINED ON SHAREPOINT

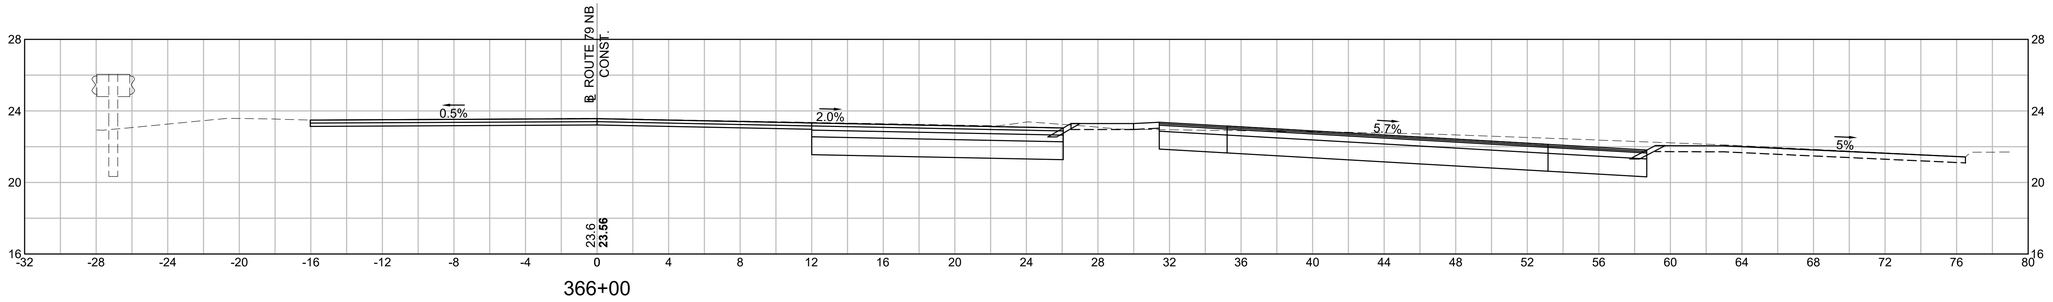

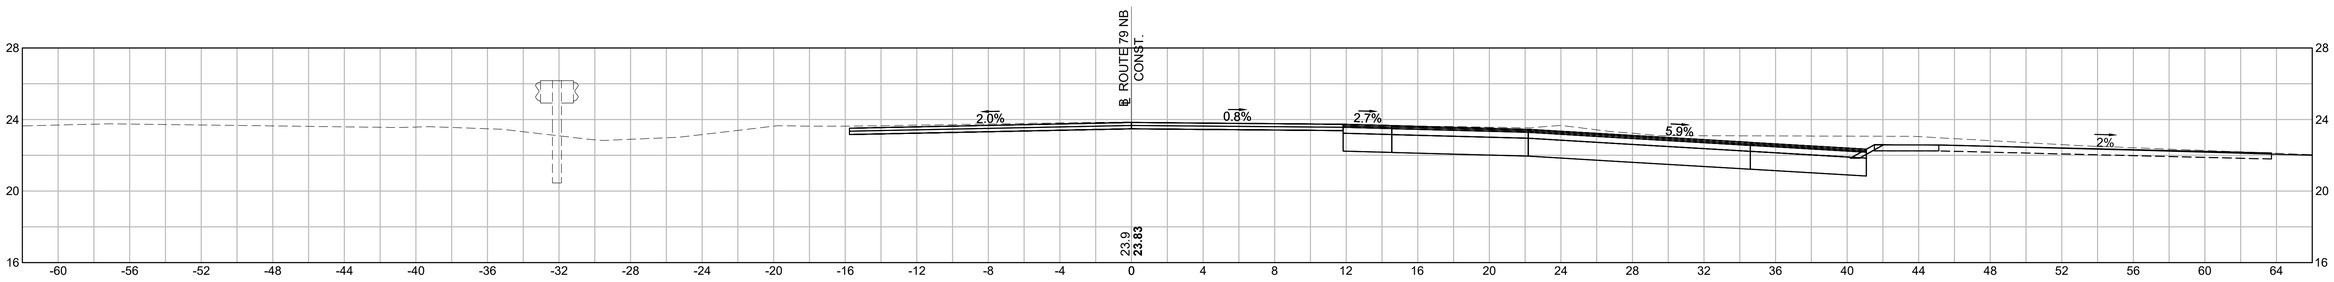

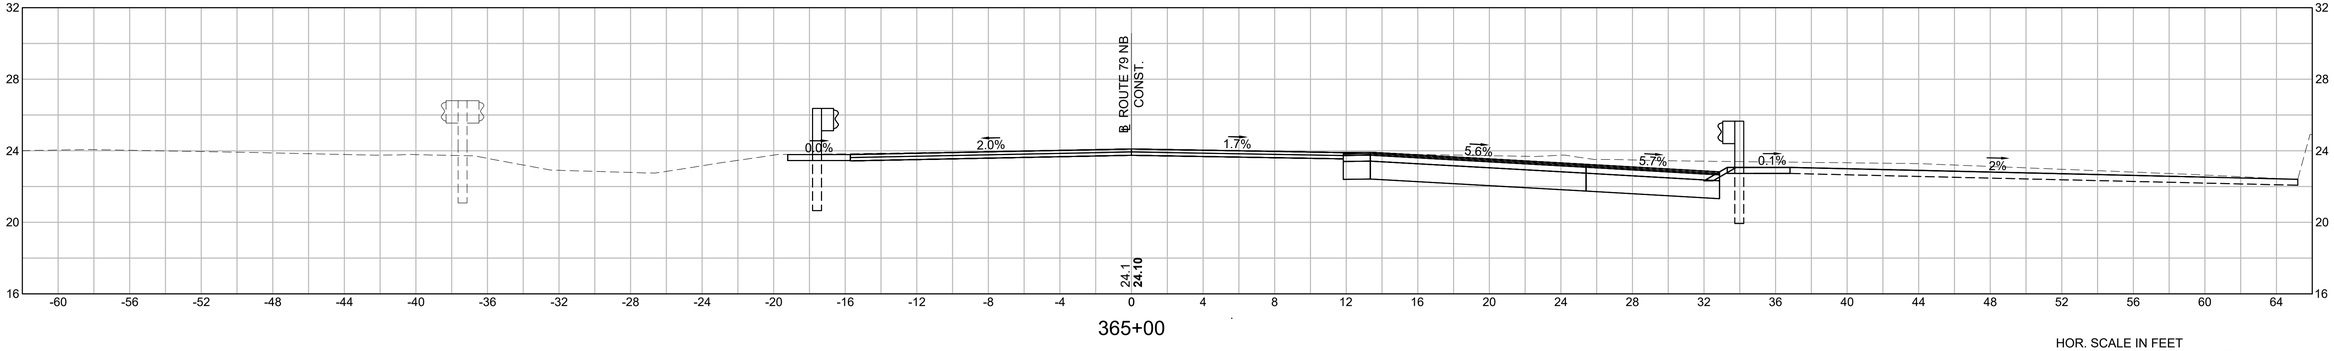


HOR. SCALE IN FEET
4 0 4 8
4 0 4 8
VER. SCALE IN FEET

608049_HD\ROUTE 79 NB SECTIONS 4).DWG Plotted on 4-Dec-2023 11:10 AM


FALL RIVER
ROUTE 79

STATE	FED. AID PROJ. NO.	SHEET NO.	TOTAL SHEETS
MA	NHP(IM)/TAP/HIP(BR)/STP-003S(191)	812	1094
	PROJECT FILE NO. 608049		


ROUTE 79 NB
CROSS SECTION - 78

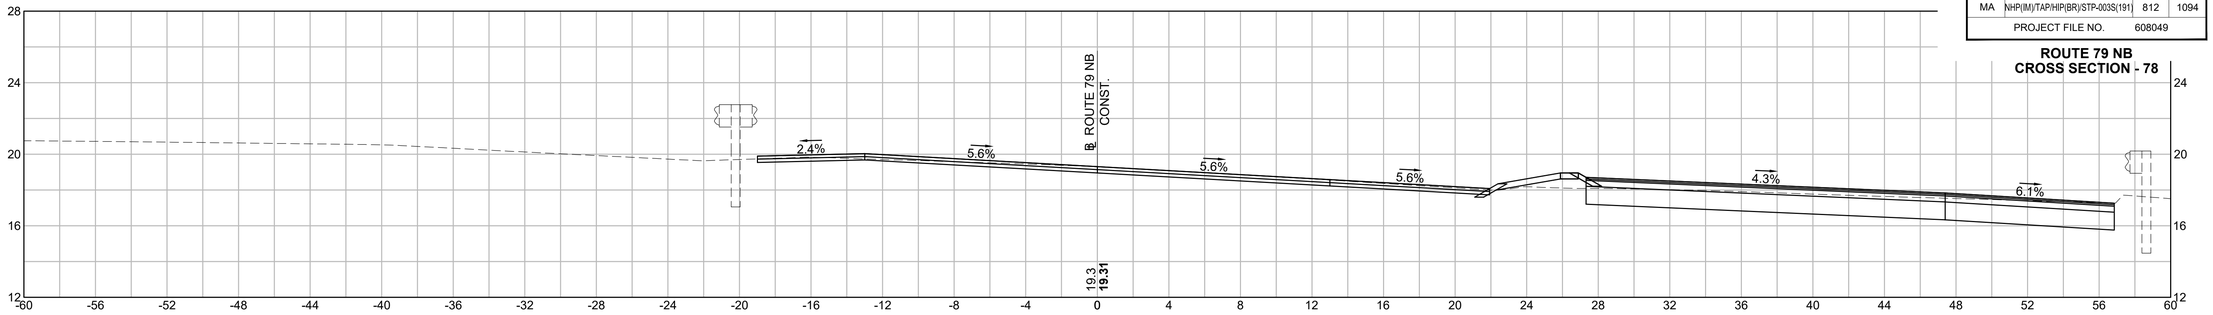

373+20

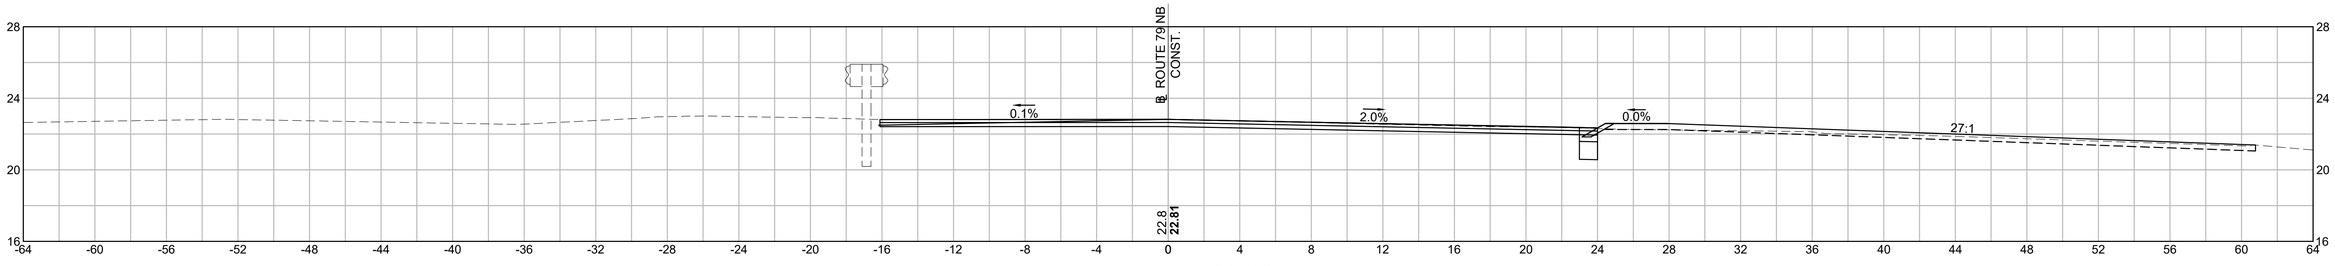


367+38 (BACK)

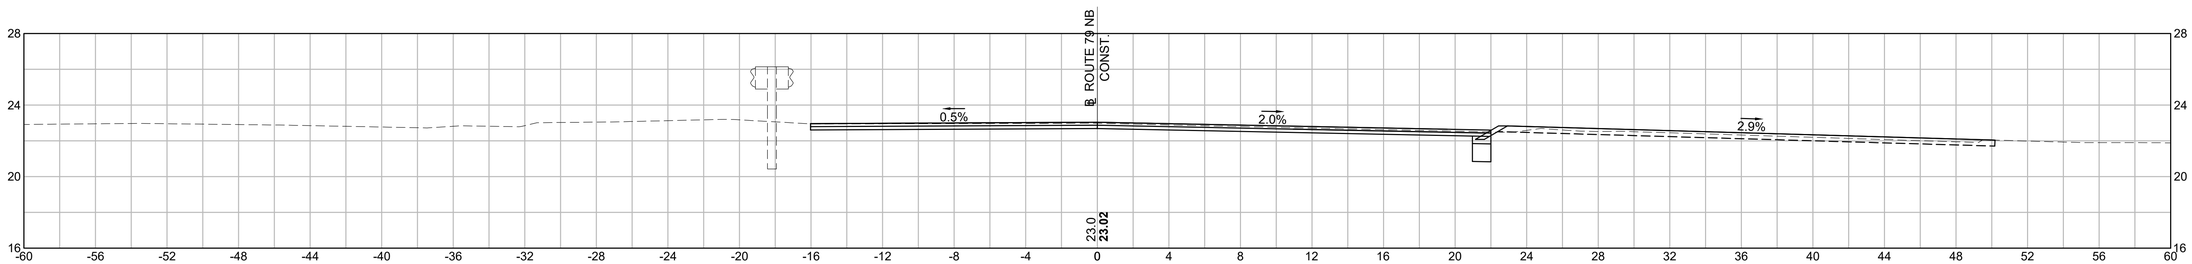

367+00

REV.	DATE	DESCRIPTION
0	01/19/2024	ISSUED FOR CONSTRUCTION

USE ONLY PRINTS OF LATEST DATE - REVISION LOG MAINTAINED ON SHAREPOINT

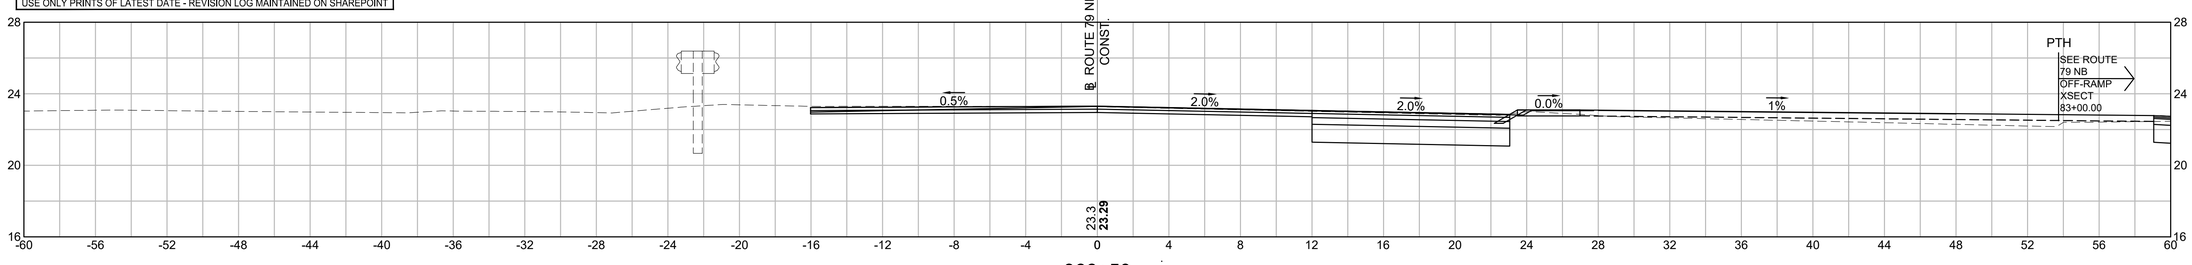

366+50


HOR. SCALE IN FEET
4 0 4 8
VER. SCALE IN FEET
4 0 4 8


608049_HDI(ROUTE 79 NB SECTIONS 4).DWG Plotted on 4-Dec-2023 11:29 AM

FALL RIVER
ROUTE 79

STATE	FED. AID PROJ. NO.	SHEET NO.	TOTAL SHEETS
MA	NHP(IM)/TAP/HIP(BR)/STP-003S(191)	813	1094
	PROJECT FILE NO. 608049		


ROUTE 79 NB
CROSS SECTION - 79

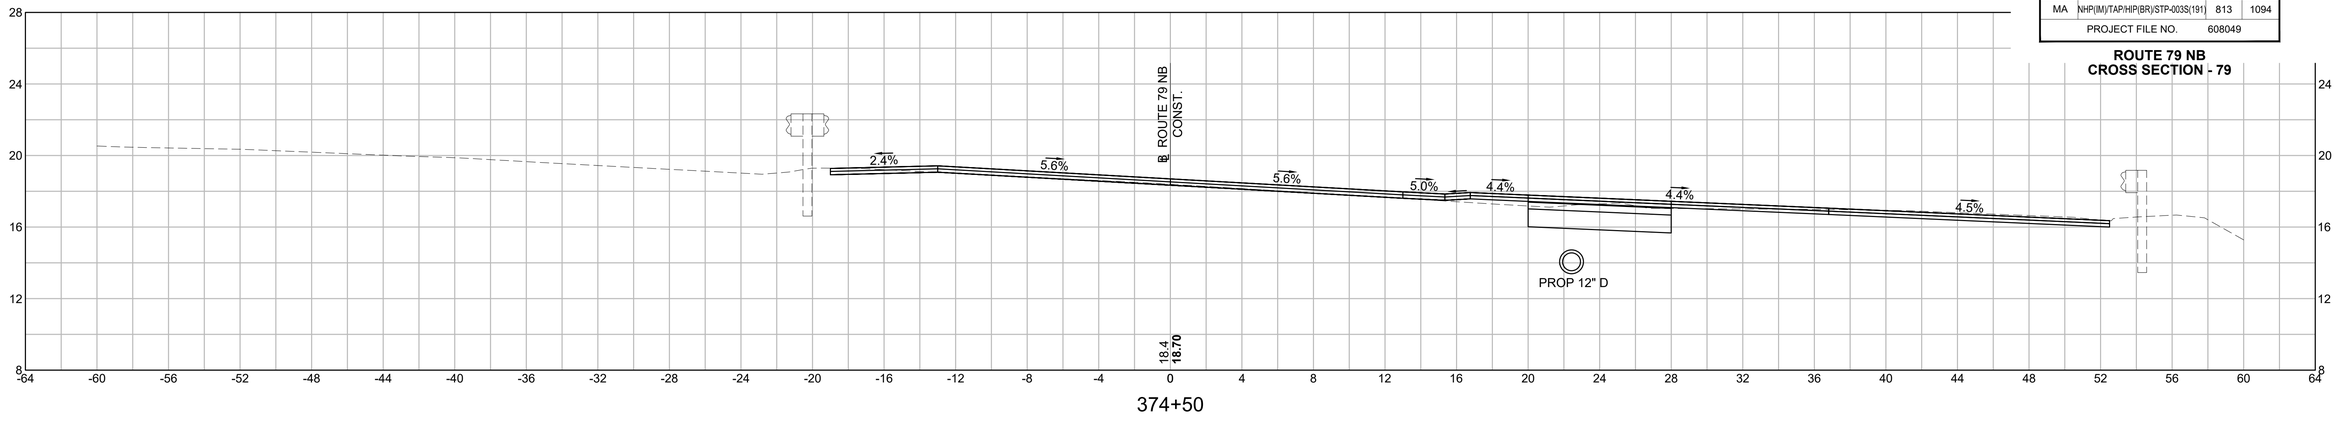

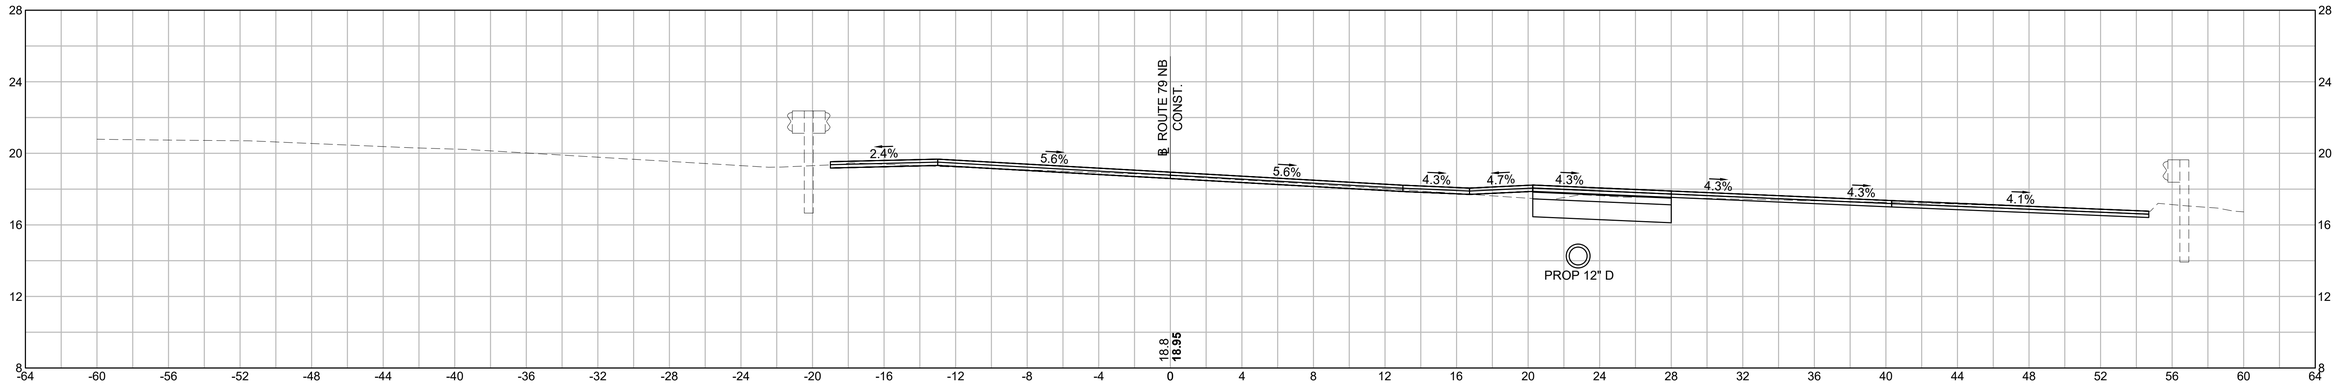

REV.	DATE	DESCRIPTION
0	01/19/2024	ISSUED FOR CONSTRUCTION

USE ONLY PRINTS OF LATEST DATE - REVISION LOG MAINTAINED ON SHAREPOINT

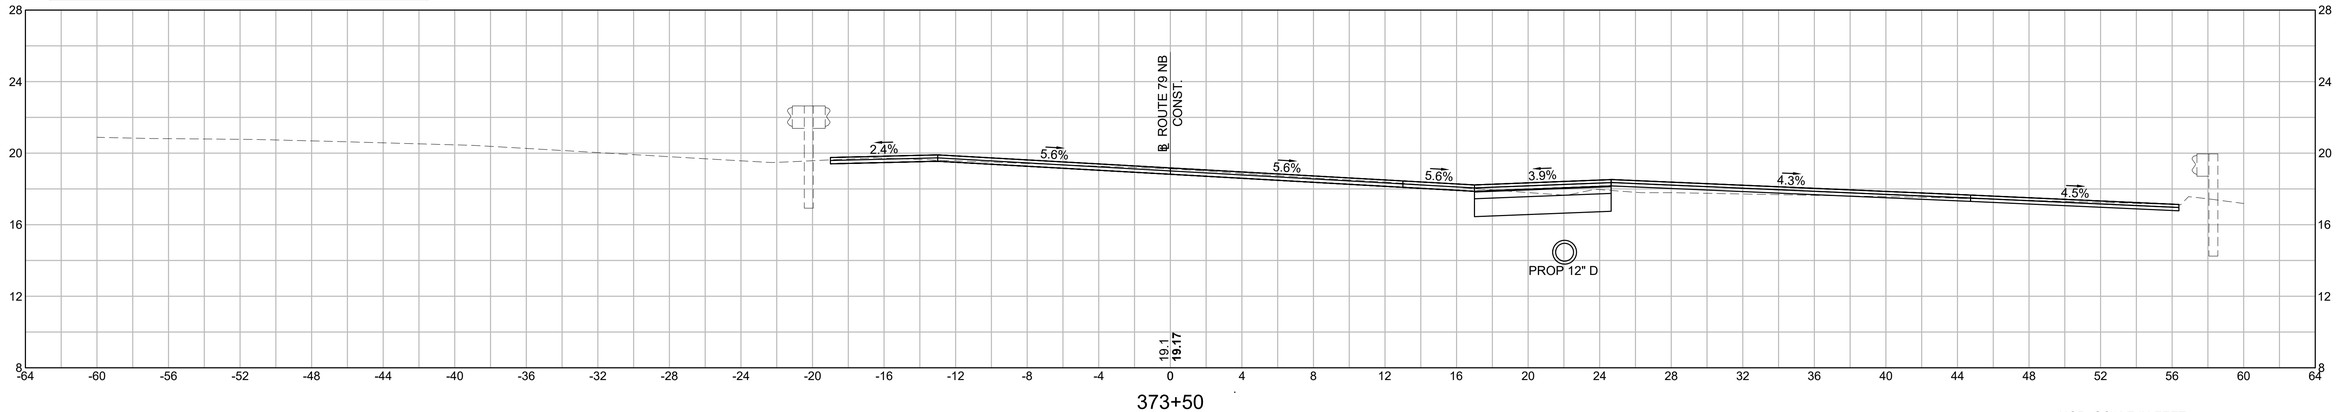


HOR. SCALE IN FEET
4 0 4 8
4 0 4 8
VER. SCALE IN FEET

608049_HD\ROUTE 79 NB SECTIONS 4).DWG Plotted on 22-Nov-2023 8:41 AM


FALL RIVER
ROUTE 79

STATE	FED. AID PROJ. NO.	SHEET NO.	TOTAL SHEETS
MA	NHPI(IM)/TAP/HIP(BR)/STP-003S(191)	814	1094
	PROJECT FILE NO. 608049		

ROUTE 79 NB
CROSS SECTION - 80

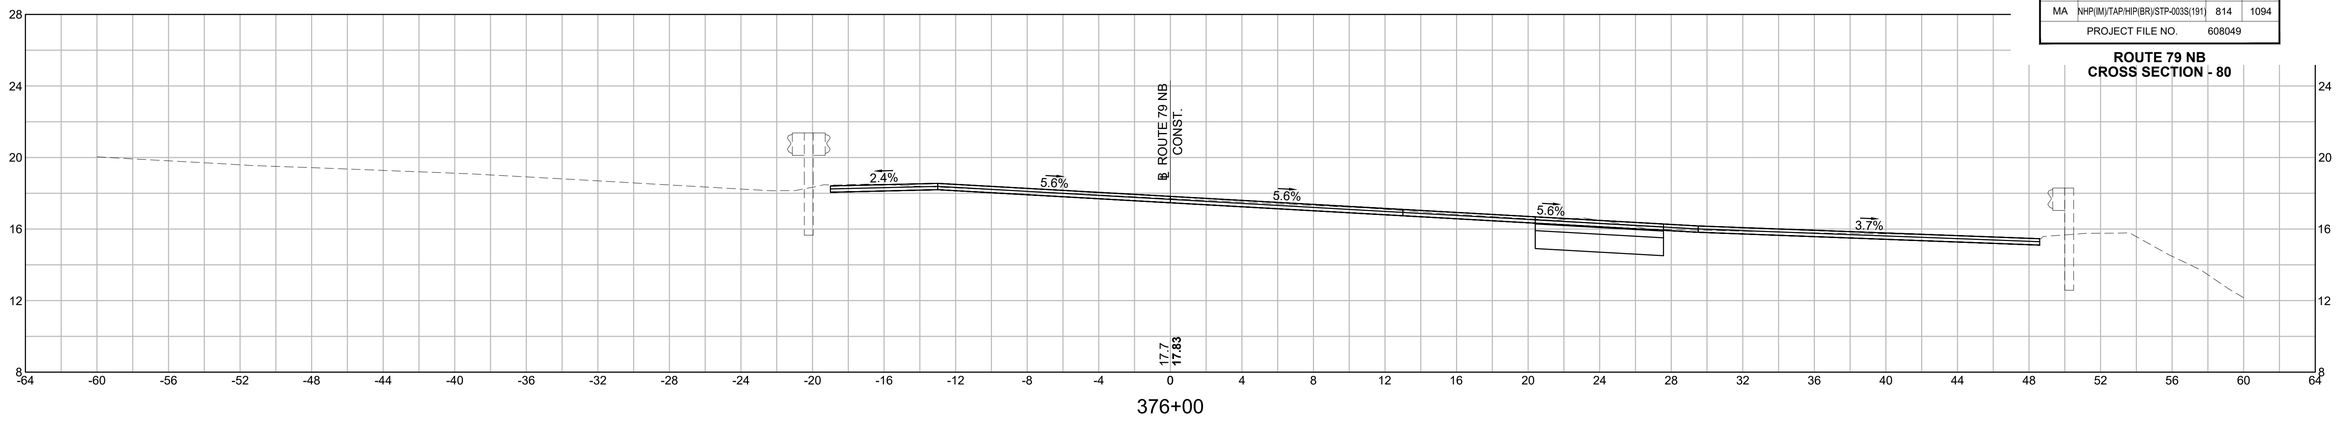


376+00

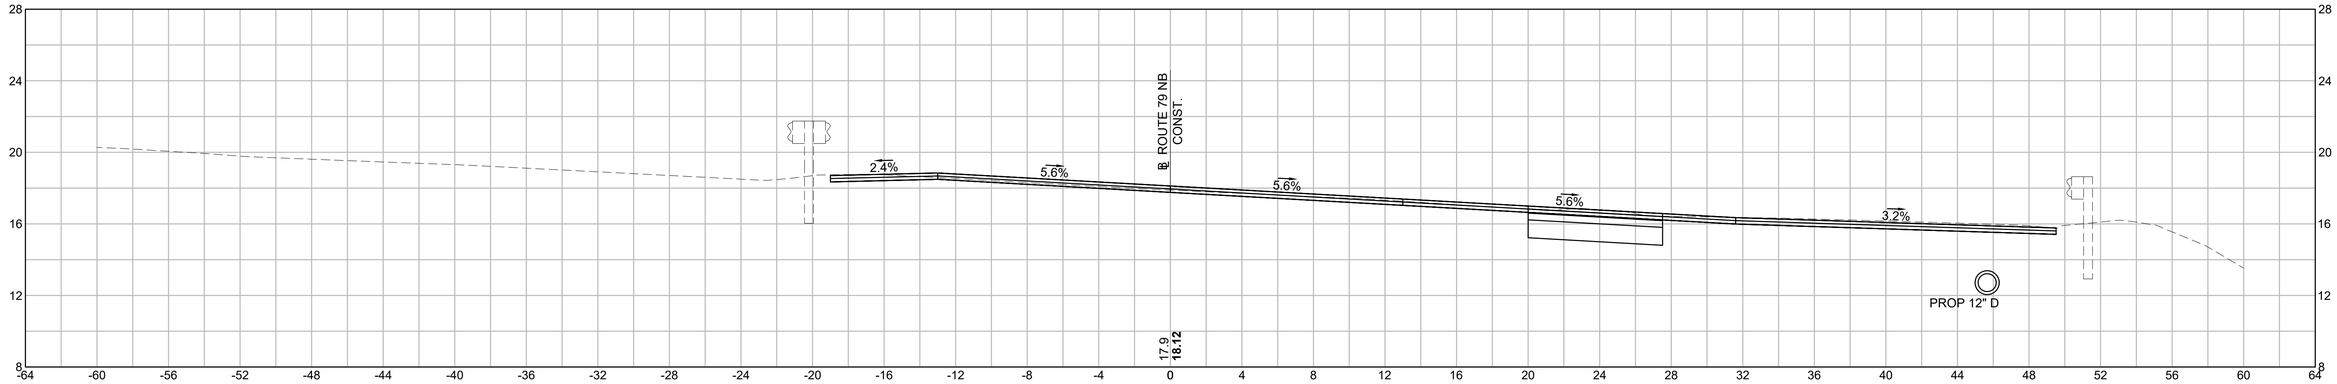

375+50

REV.	DATE	DESCRIPTION
0	01/19/2024	ISSUED FOR CONSTRUCTION

USE ONLY PRINTS OF LATEST DATE - REVISION LOG MAINTAINED ON SHAREPOINT

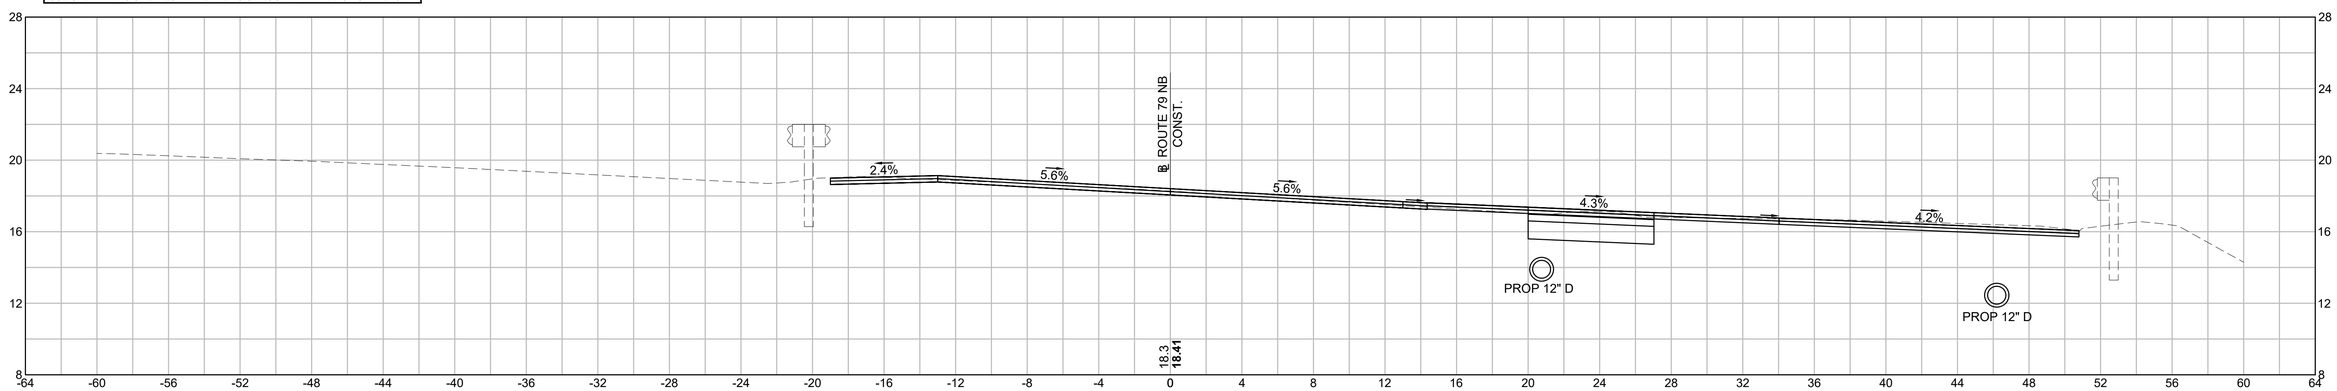

375+00


HOR. SCALE IN FEET
4 0 4 8
VER. SCALE IN FEET
4 0 4 8


608049_HD\ROUTE 79 NB SECTIONS 4).DWG Plotted on 22-Nov-2023 8:41 AM

FALL RIVER
ROUTE 79

STATE	FED. AID PROJ. NO.	SHEET NO.	TOTAL SHEETS
MA	NHP(IM)/TAP/HIP(BR)/STP-003S(191)	815	1094
	PROJECT FILE NO. 608049		


ROUTE 79 NB
CROSS SECTION - 81

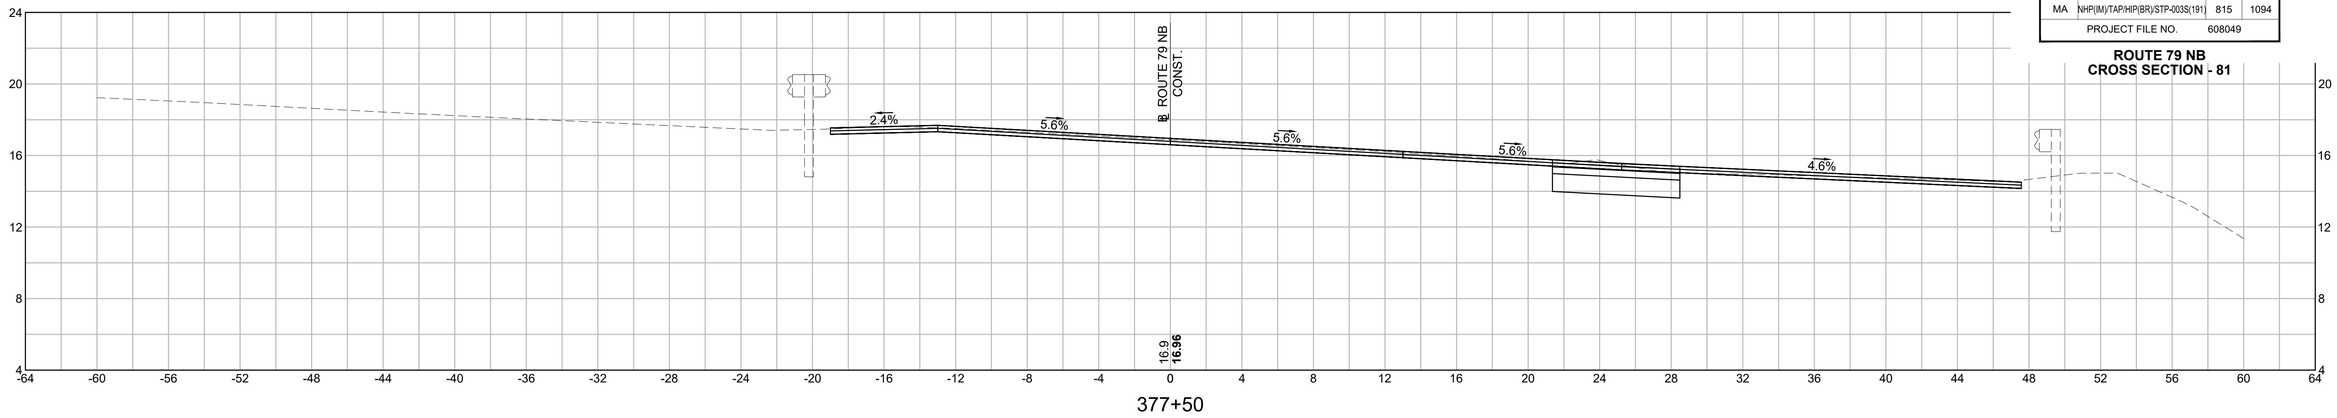

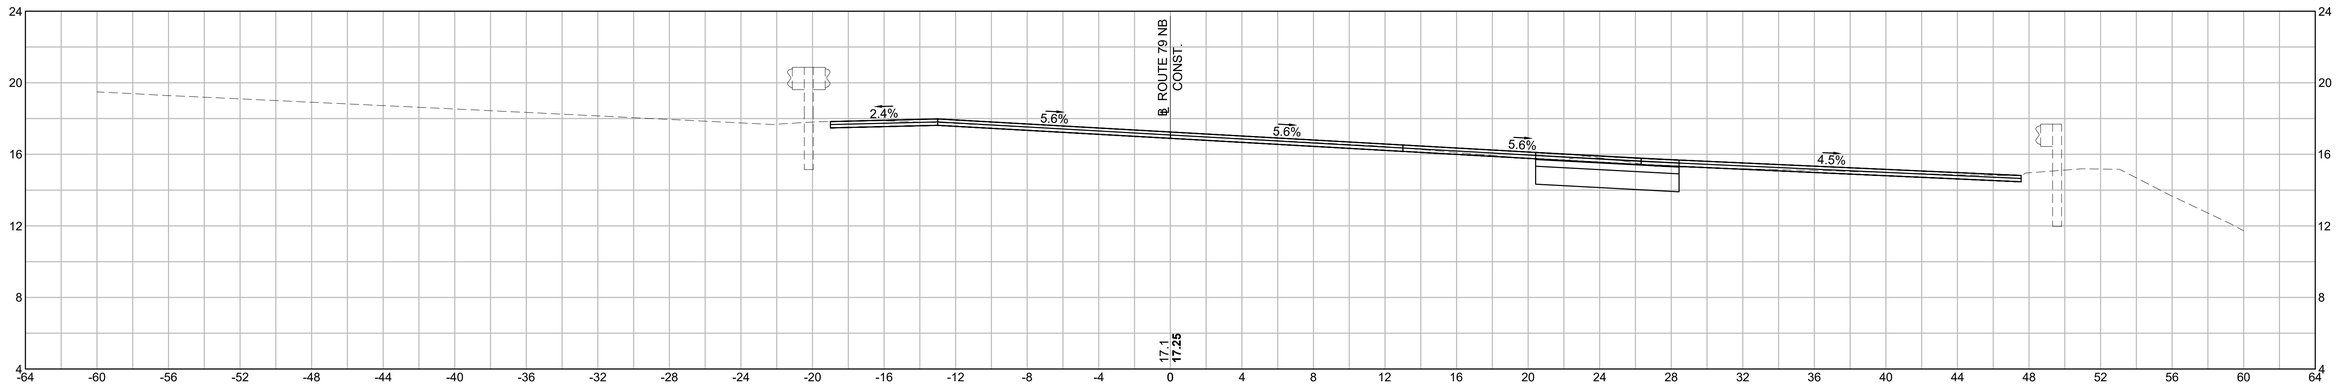

REV.	DATE	DESCRIPTION
0	01/19/2024	ISSUED FOR CONSTRUCTION

USE ONLY PRINTS OF LATEST DATE - REVISION LOG MAINTAINED ON SHAREPOINT

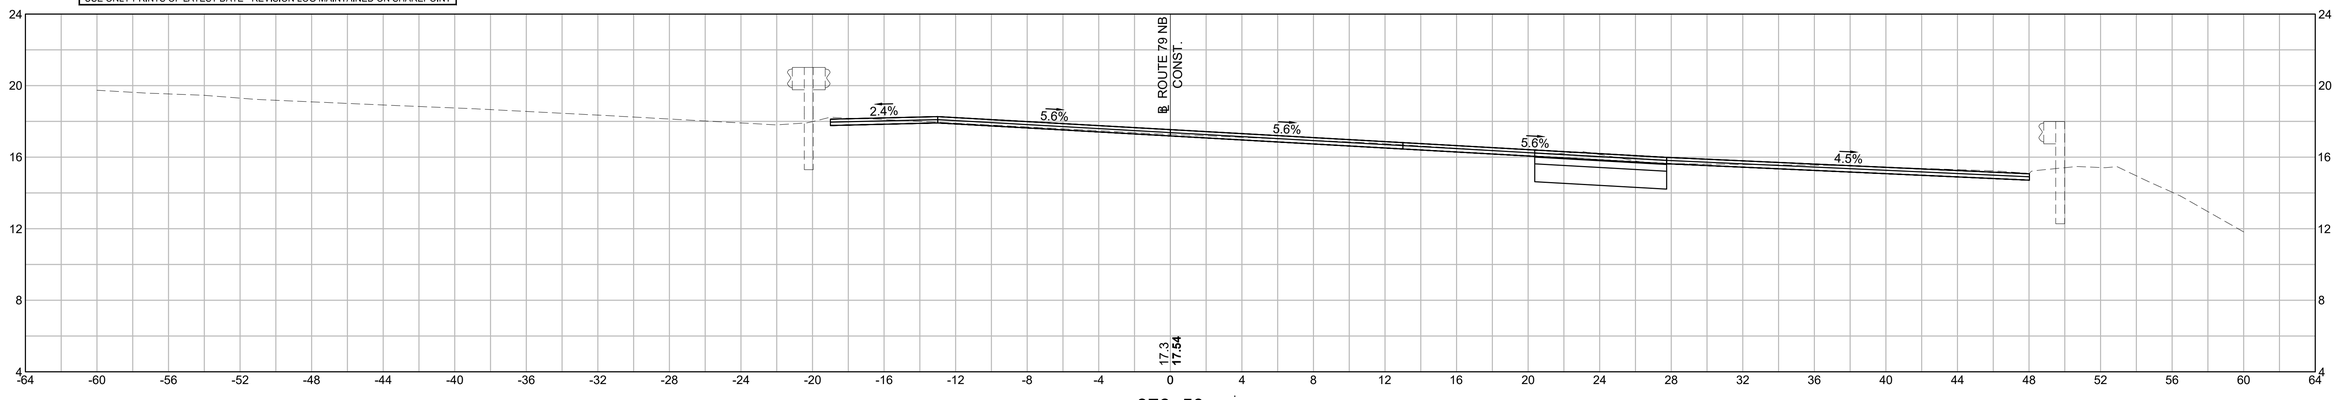

HOR. SCALE IN FEET
4 0 4 8
4 0 4 8
VER. SCALE IN FEET


608049_HD\ROUTE 79 NB SECTIONS 4).DWG Plotted on 22-Nov-2023 8:42 AM

0	01/19/2024	ISSUED FOR CONSTRUCTION
REV.	DATE	DESCRIPTION
USE ONLY PRINTS OF LATEST DATE - REVISION LOG MAINTAINED ON SHAREPOINT		


FALL RIVER
ROUTE 79

STATE	FED. AID PROJ. NO.	SHEET NO.	TOTAL SHEETS
MA	NHPI(IM)/TAP/HIP(BR)/STP-003S(191)	816	1094
PROJECT FILE NO.	608049		


ROUTE 79 NB
CROSS SECTION - 82

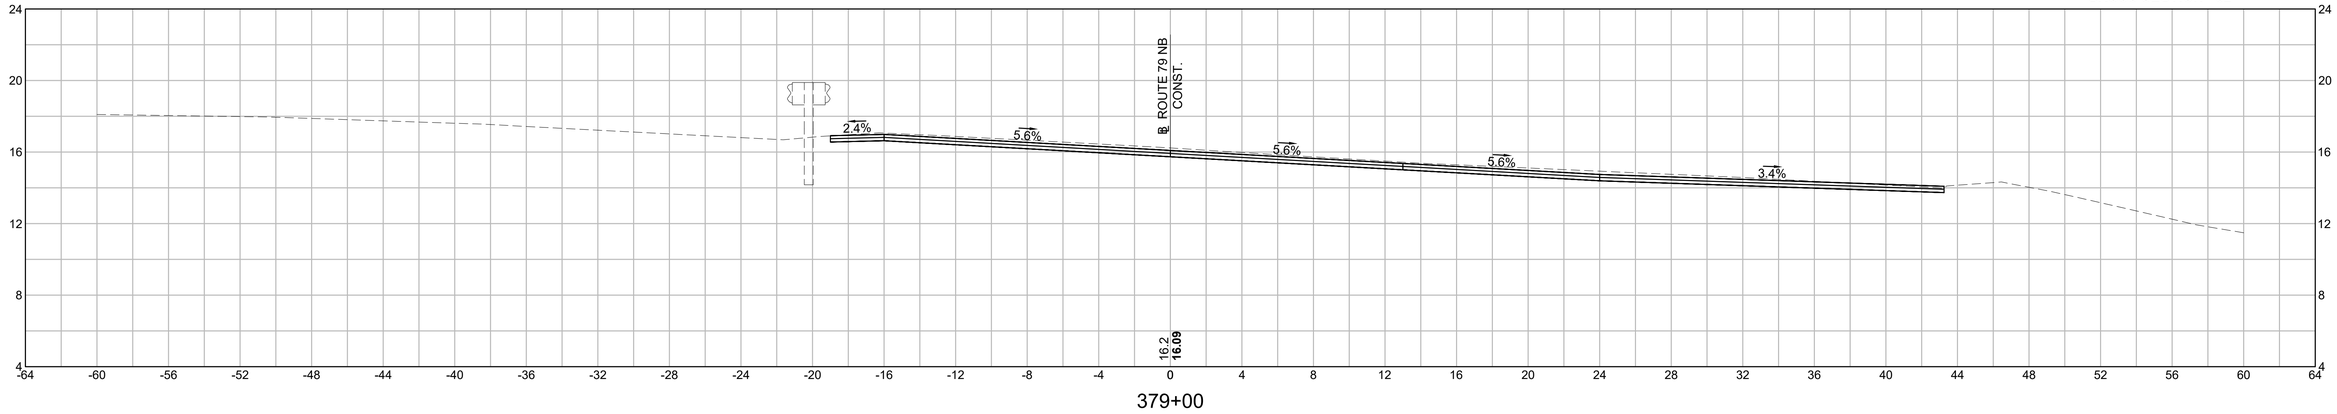

379+00

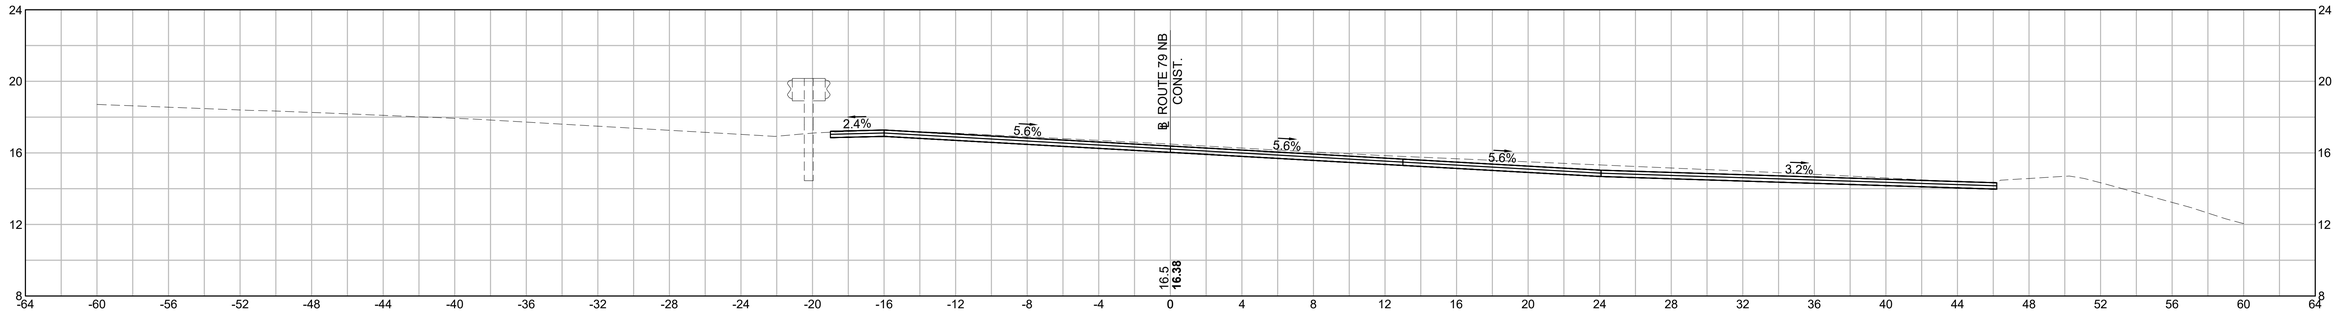

378+50

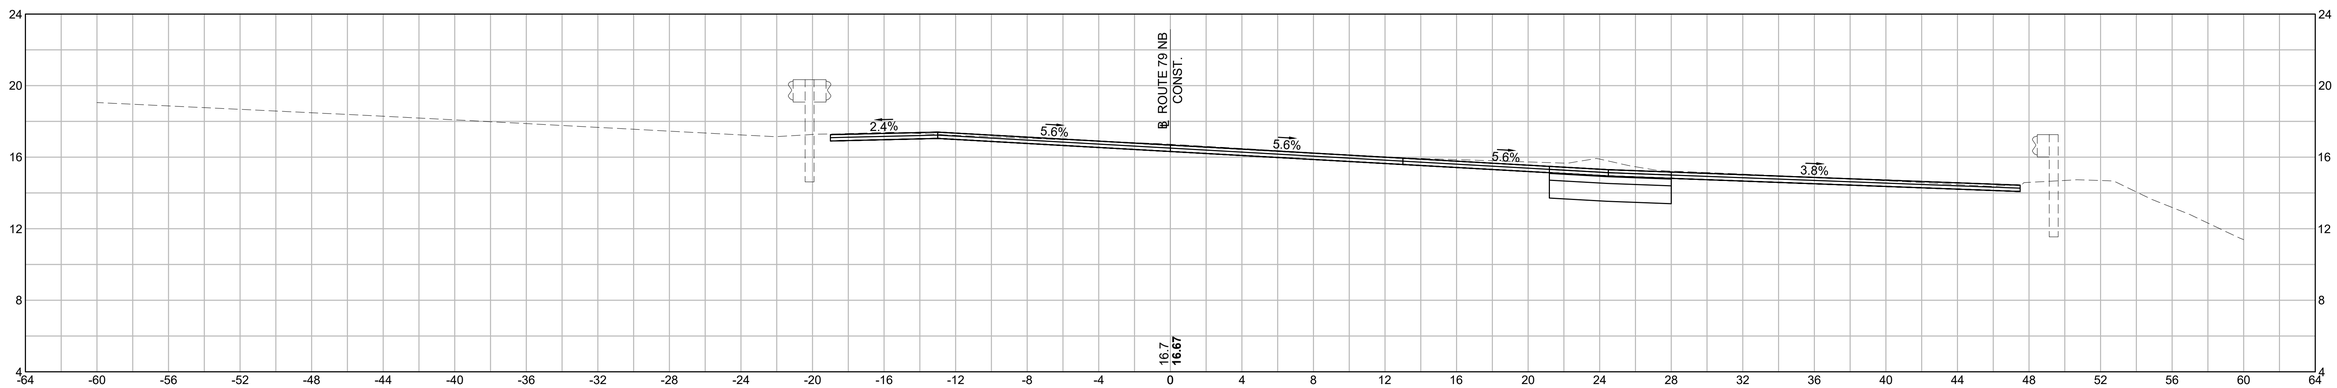

378+00


HOR. SCALE IN FEET
4 0 4 8
VER. SCALE IN FEET
4 0 4 8


608049_HD\ROUTE 79 NB SECTIONS 4).DWG Plotted on 22-Nov-2023 8:43 AM

FALL RIVER
ROUTE 79

STATE	FED. AID PROJ. NO.	SHEET NO.	TOTAL SHEETS
MA	NHP(IM)/TAP/HIP(BR)/STP-003S(191)	817	1094
	PROJECT FILE NO. 608049		


ROUTE 79 NB
CROSS SECTION - 83

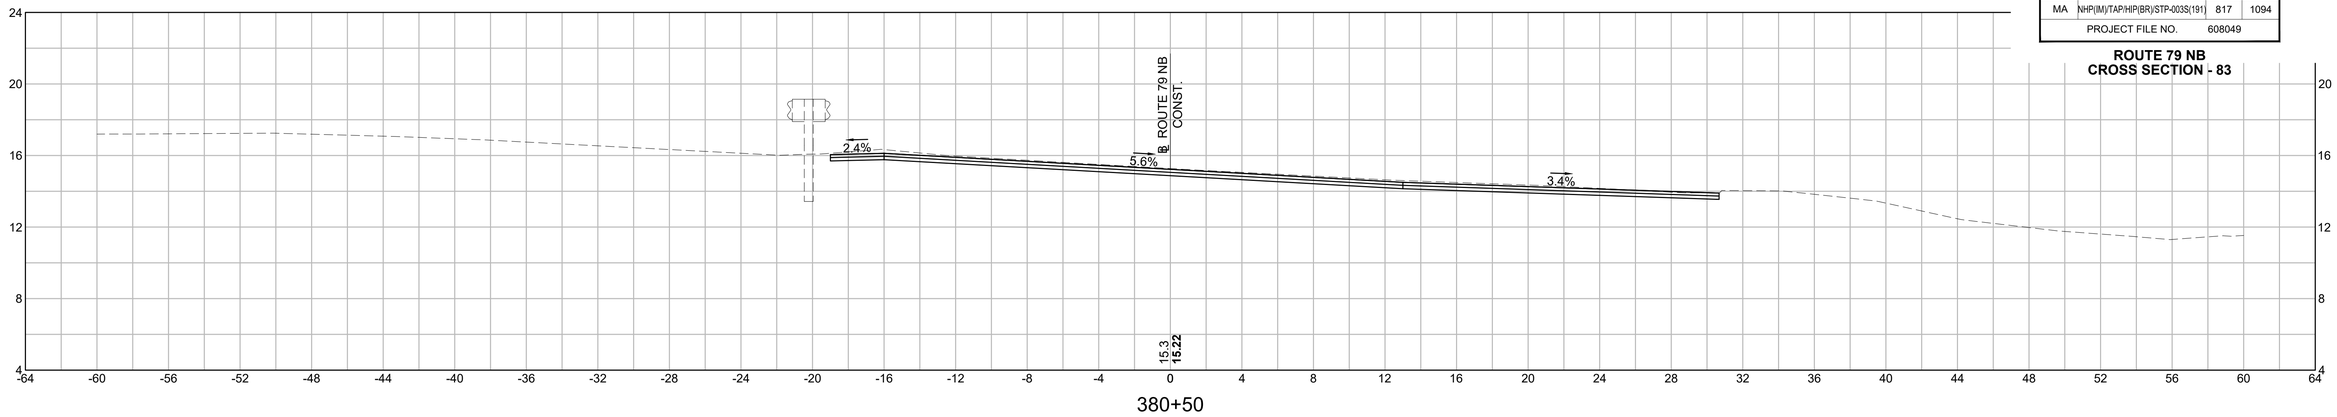

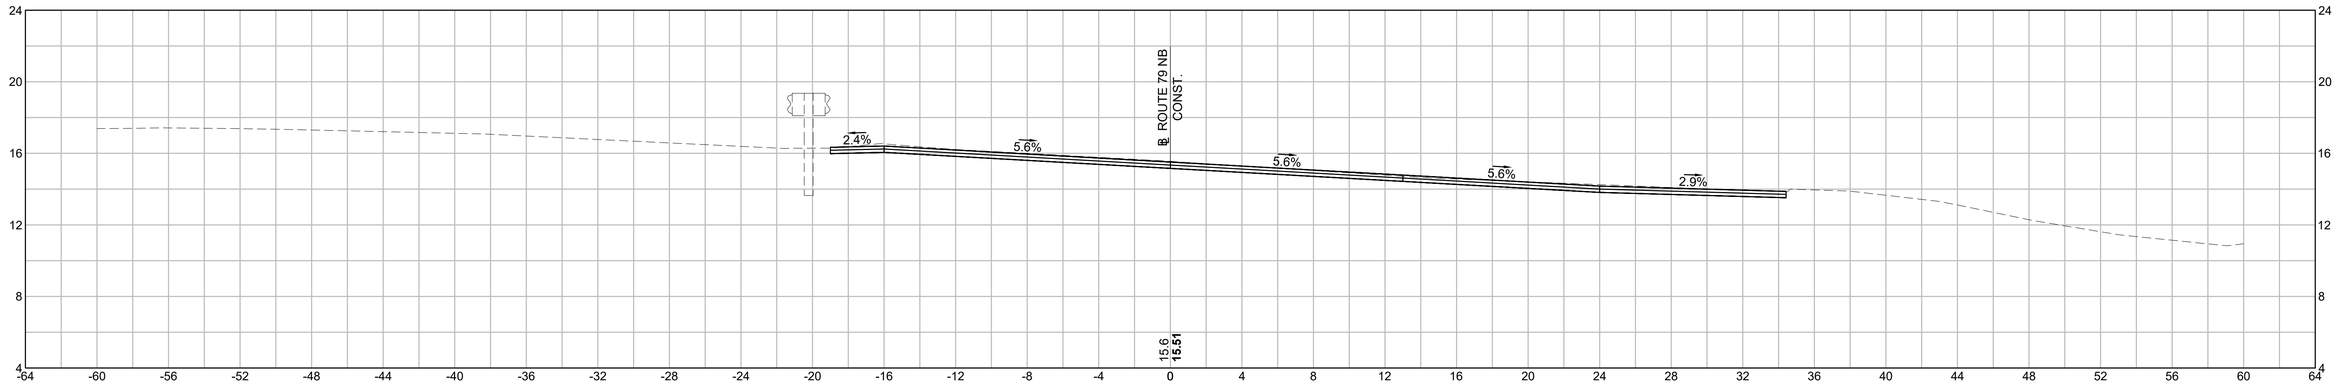

REV.	DATE	DESCRIPTION
0	01/19/2024	ISSUED FOR CONSTRUCTION

USE ONLY PRINTS OF LATEST DATE - REVISION LOG MAINTAINED ON SHAREPOINT

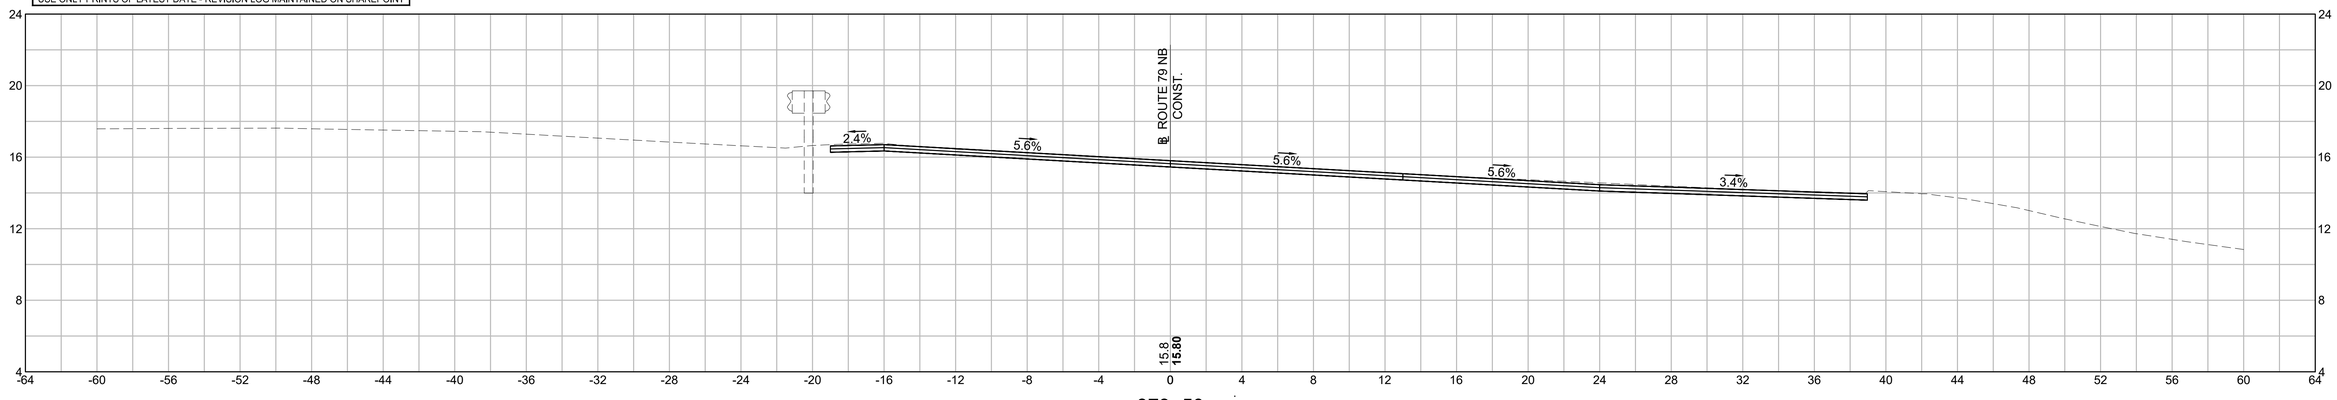

HOR. SCALE IN FEET
4 0 4 8
4 0 4 8
VER. SCALE IN FEET


608049_HD\ROUTE 79 NB SECTIONS 4).DWG Plotted on 22-Nov-2023 8:44 AM

0	01/19/2024	ISSUED FOR CONSTRUCTION
REV.	DATE	DESCRIPTION
USE ONLY PRINTS OF LATEST DATE - REVISION LOG MAINTAINED ON SHAREPOINT		


FALL RIVER
ROUTE 79

STATE	FED. AID PROJ. NO.	SHEET NO.	TOTAL SHEETS
MA	NHPI(IM)/TAP/HIP(BR)/STP-003S(191)	818	1094
PROJECT FILE NO.	608049		

ROUTE 79 NB
CROSS SECTION - 84

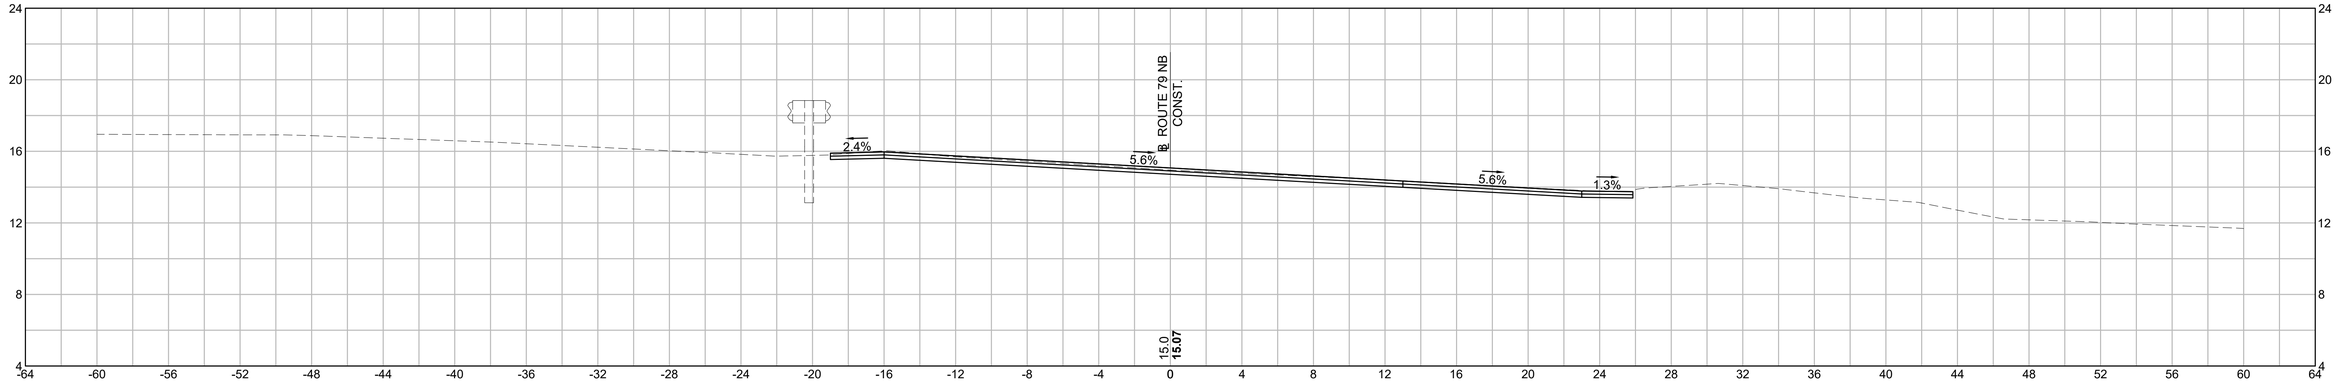

381+44.26

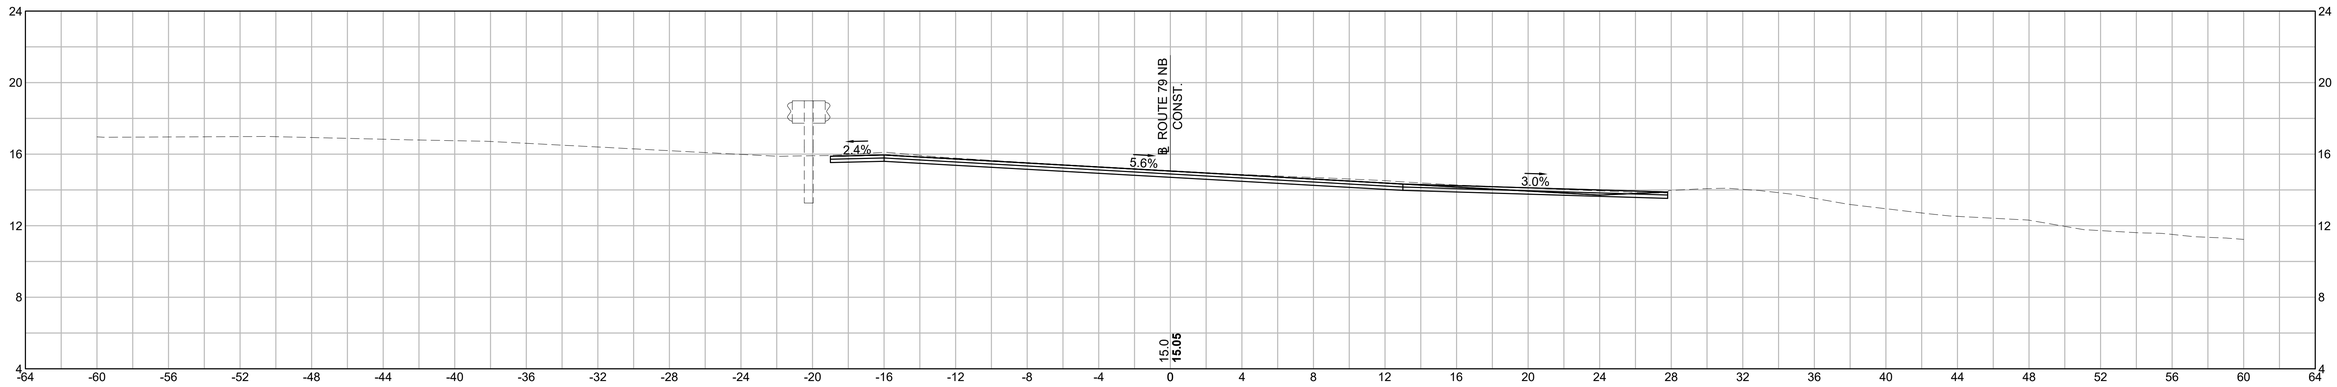

381+00


HOR. SCALE IN FEET
4 0 4 8
4 0 4 8
VER. SCALE IN FEET

608049_HD\(ROUTE 79 NB SECTIONS 4).DWG Plotted on 22-Nov-2023 8:44 AM


FALL RIVER
ROUTE 79

STATE	FED. AID PROJ. NO.	SHEET NO.	TOTAL SHEETS
MA	NHP(IM)/TAP/HIP(BR)/STP-003S(191)	819	1094
	PROJECT FILE NO. 608049		


ROUTE 79 SB
CROSS SECTION - 1

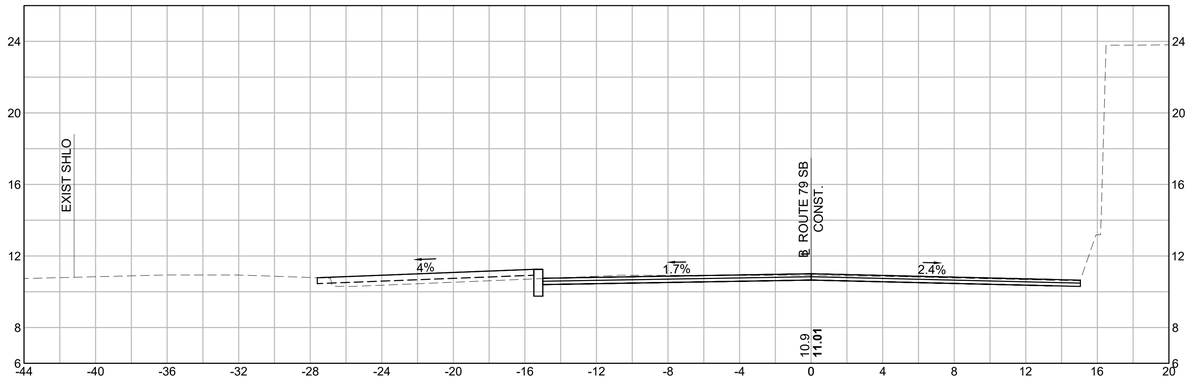


387+00 (BACK)

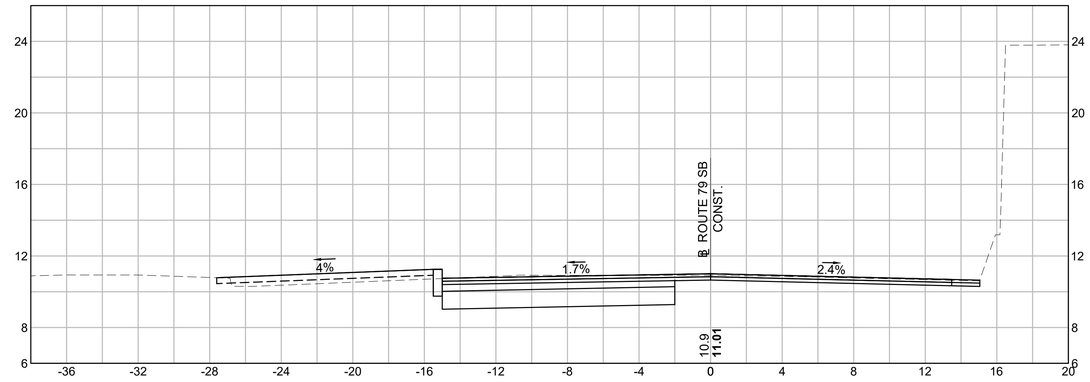

387+00 (AHEAD)

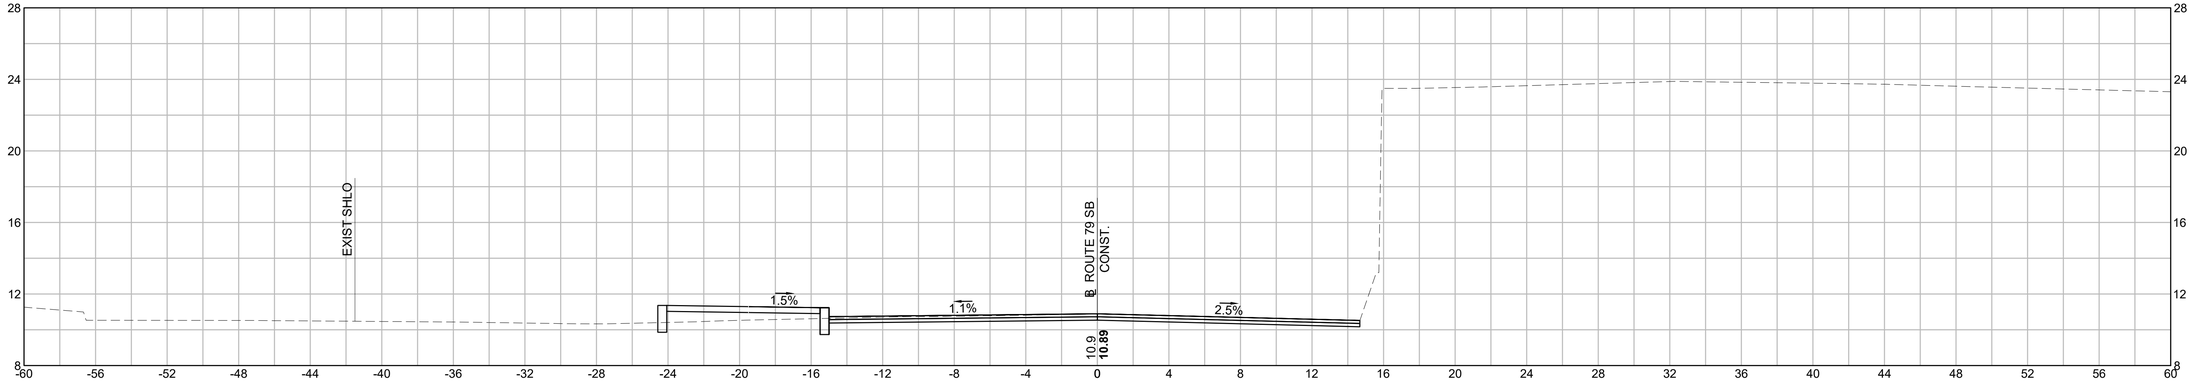

386+63

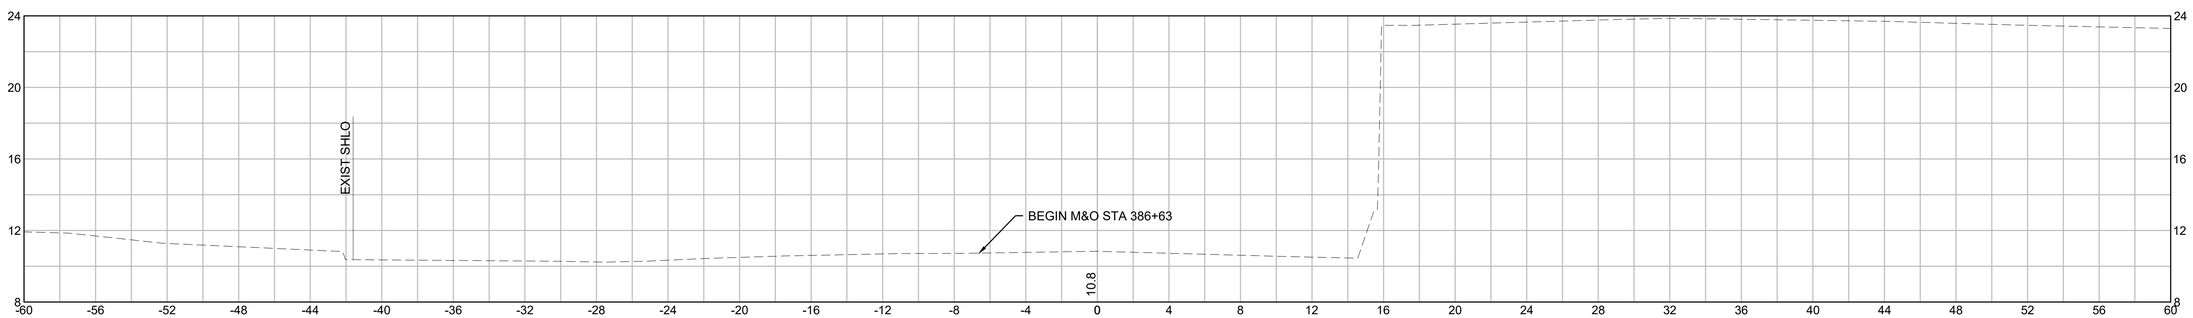

386+50 (LIMIT OF WORK)

REV.	DATE	DESCRIPTION
0	01/19/2024	ISSUED FOR CONSTRUCTION

USE ONLY PRINTS OF LATEST DATE - REVISION LOG MAINTAINED ON SHAREPOINT


HOR. SCALE IN FEET
4 0 4 8
4 0 4 8
VER. SCALE IN FEET

608049_HD\ROUTE 79 SB SECTIONS 1).DWG Plotted on 1-Dec-2023 1:38 PM


FALL RIVER
ROUTE 79

STATE	FED. AID PROJ. NO.	SHEET NO.	TOTAL SHEETS
MA	NHP(IM)/TAP/HIP(BR)/STP-003S(191)	820	1094
	PROJECT FILE NO. 608049		


ROUTE 79 SB
CROSS SECTION - 2

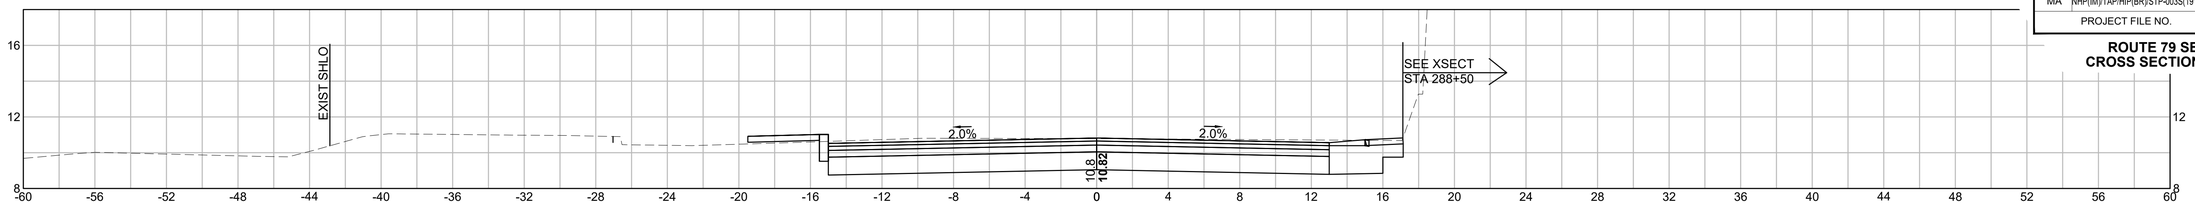


388+25 (AHEAD)

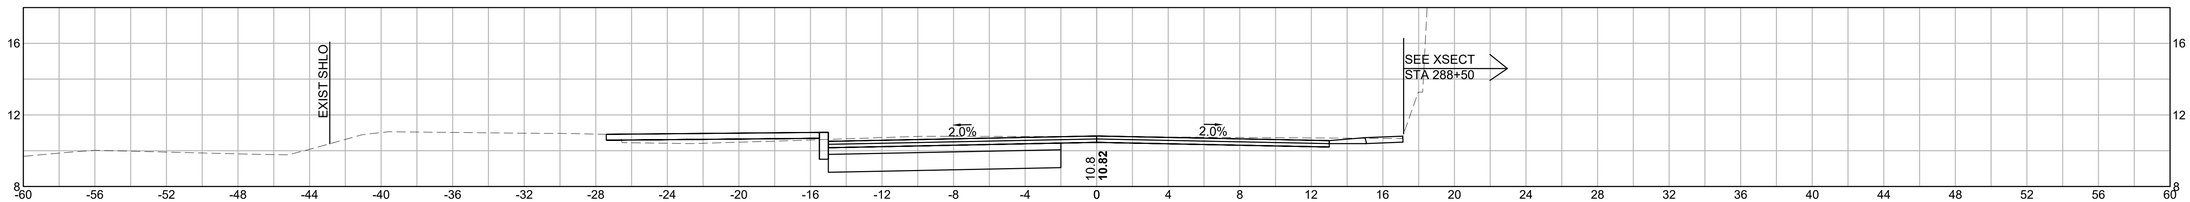

388+25 (BACK)

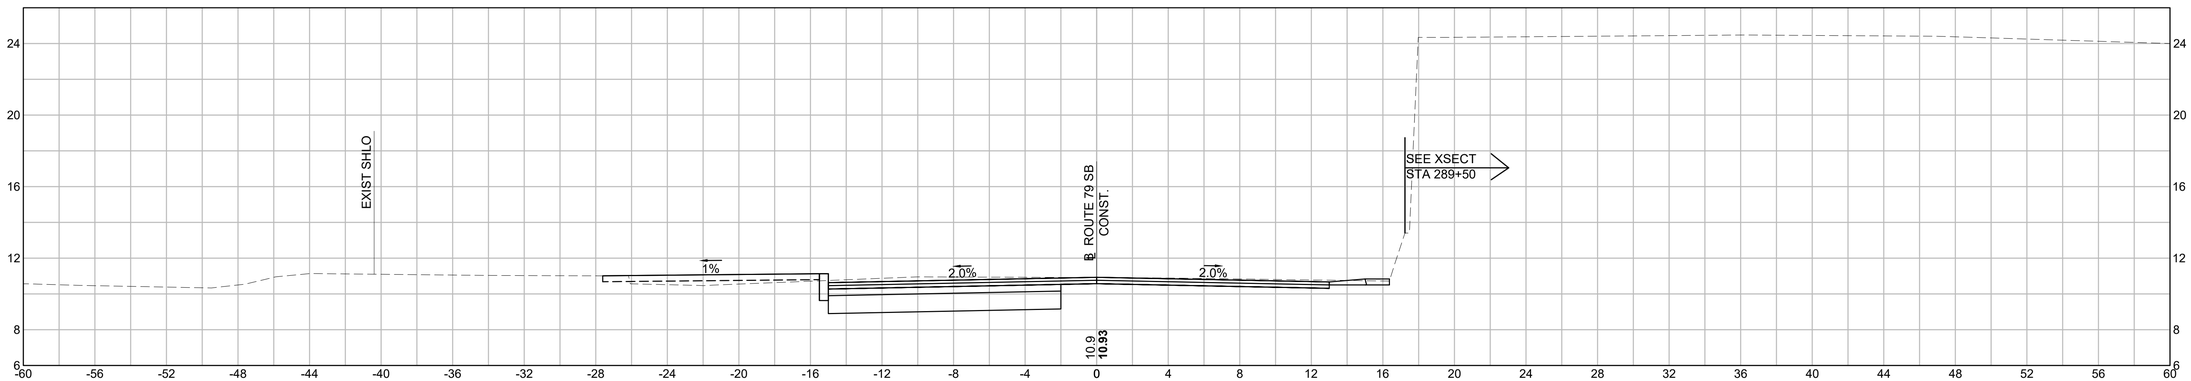

388+00

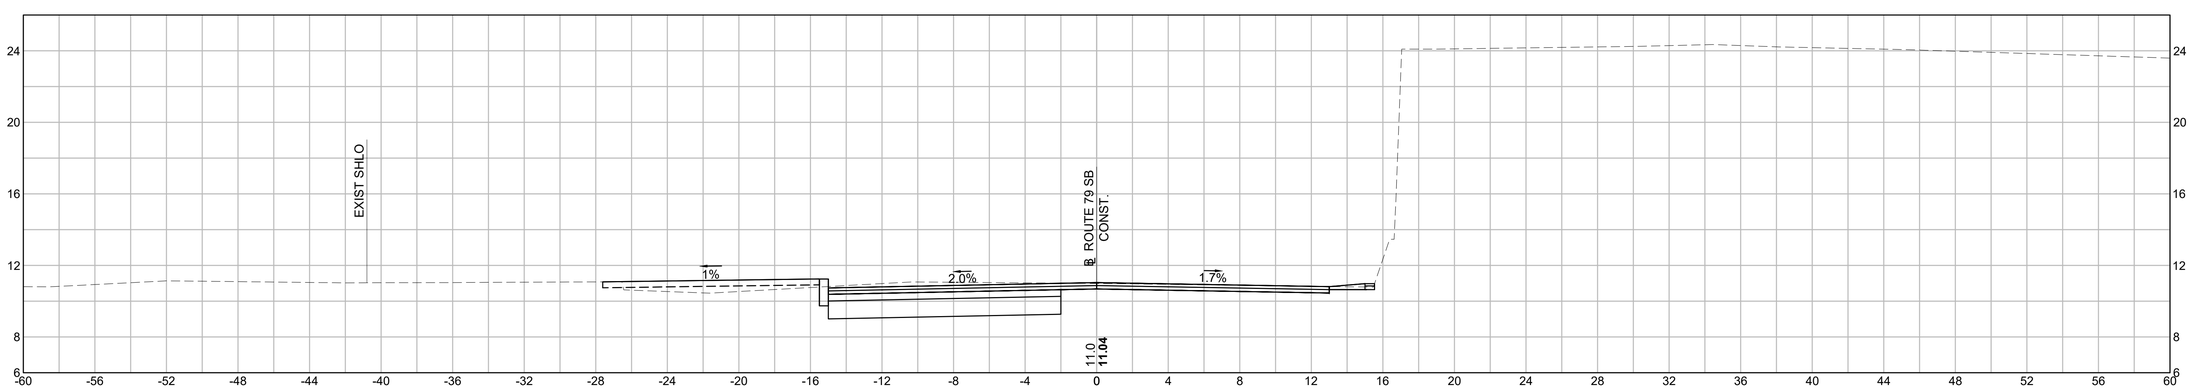

387+50

HOR. SCALE IN FEET
4 0 4 8
VER. SCALE IN FEET
4 0 4 8

REV.	DATE	DESCRIPTION
0	01/19/2024	ISSUED FOR CONSTRUCTION


USE ONLY PRINTS OF LATEST DATE - REVISION LOG MAINTAINED ON SHAREPOINT

608049_HD\ROUTE 79 SB SECTIONS 1).DWG Plotted on 1-Dec-2023 1:51 PM


FALL RIVER
ROUTE 79

STATE	FED. AID PROJ. NO.	SHEET NO.	TOTAL SHEETS
MA	NHP(IM)/TAP/HIP(BR)/STP-003S(191)	821	1094
PROJECT FILE NO.	608049		


ROUTE 79 SB
CROSS SECTION - 3

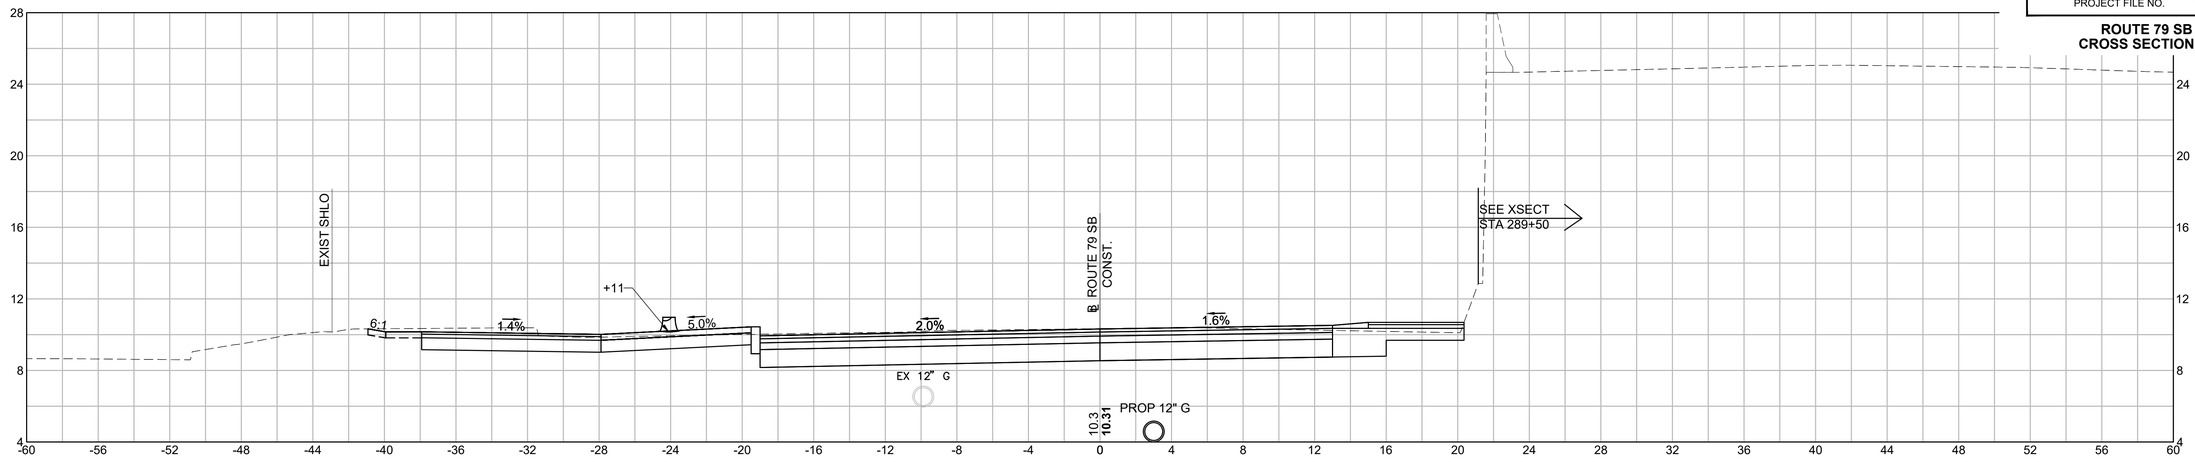

389+00

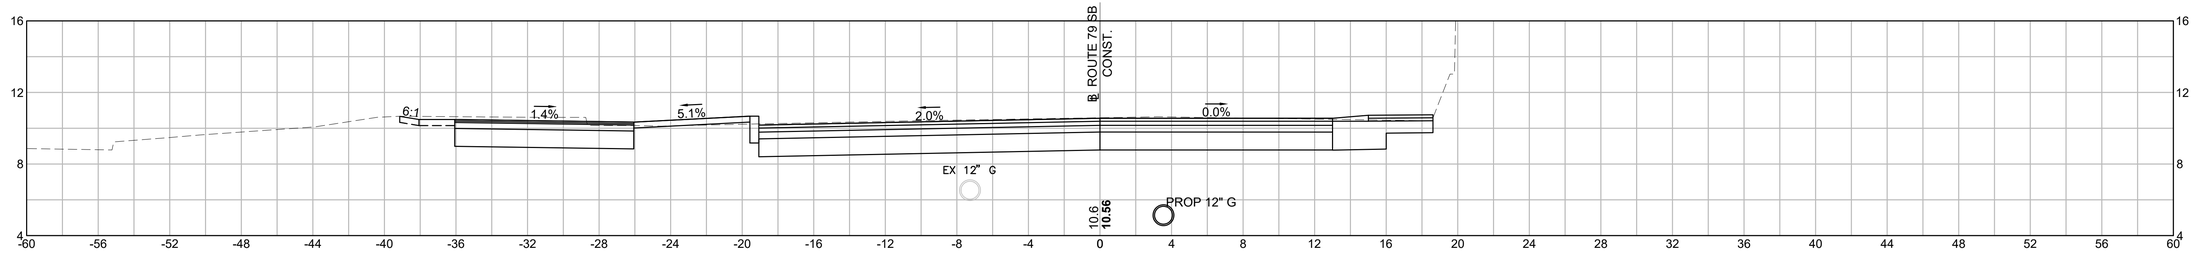

388+67

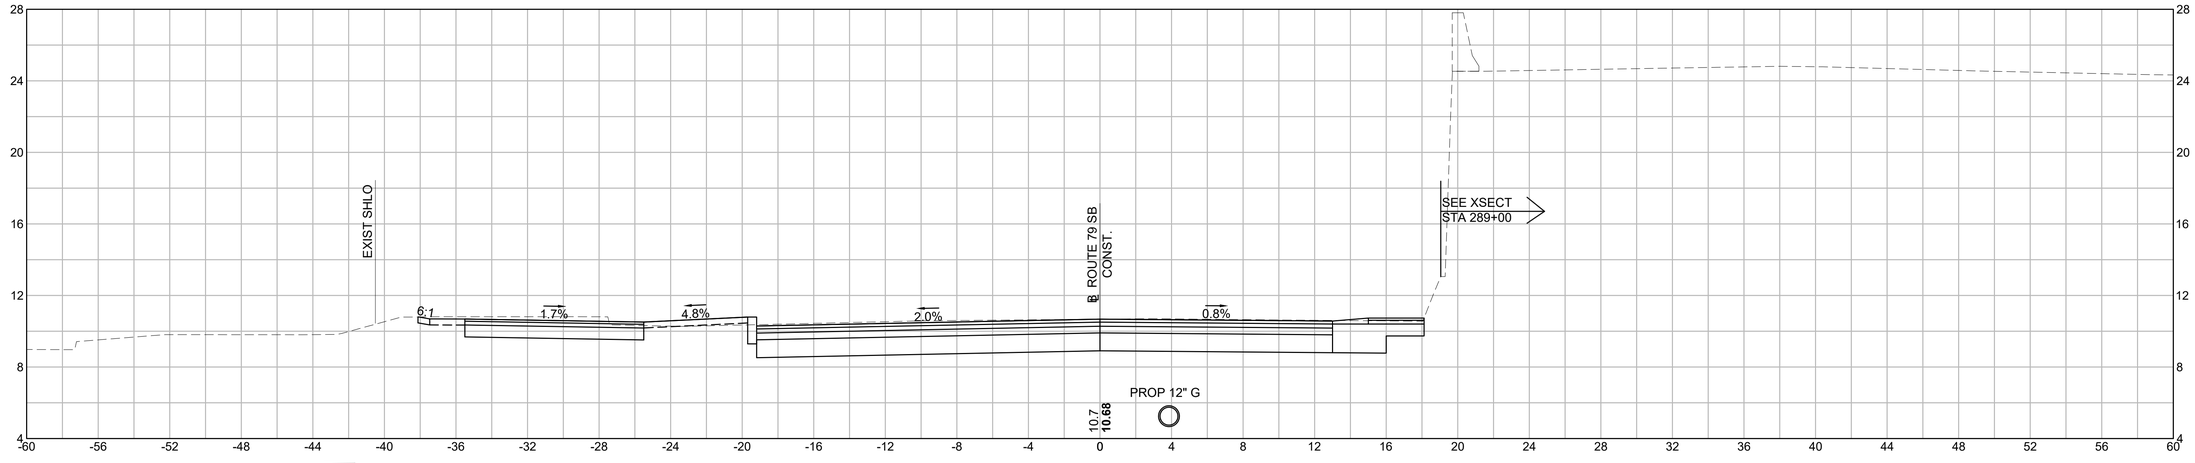


388+50

REV.	DATE	DESCRIPTION
0	01/19/2024	ISSUED FOR CONSTRUCTION


USE ONLY PRINTS OF LATEST DATE - REVISION LOG MAINTAINED ON SHAREPOINT

HOR. SCALE IN FEET
4 0 4 8
4 0 4 8
VER. SCALE IN FEET


608049_HD\ROUTE 79 SB SECTIONS 1).DWG Plotted on 1-Dec-2023 2:09 PM

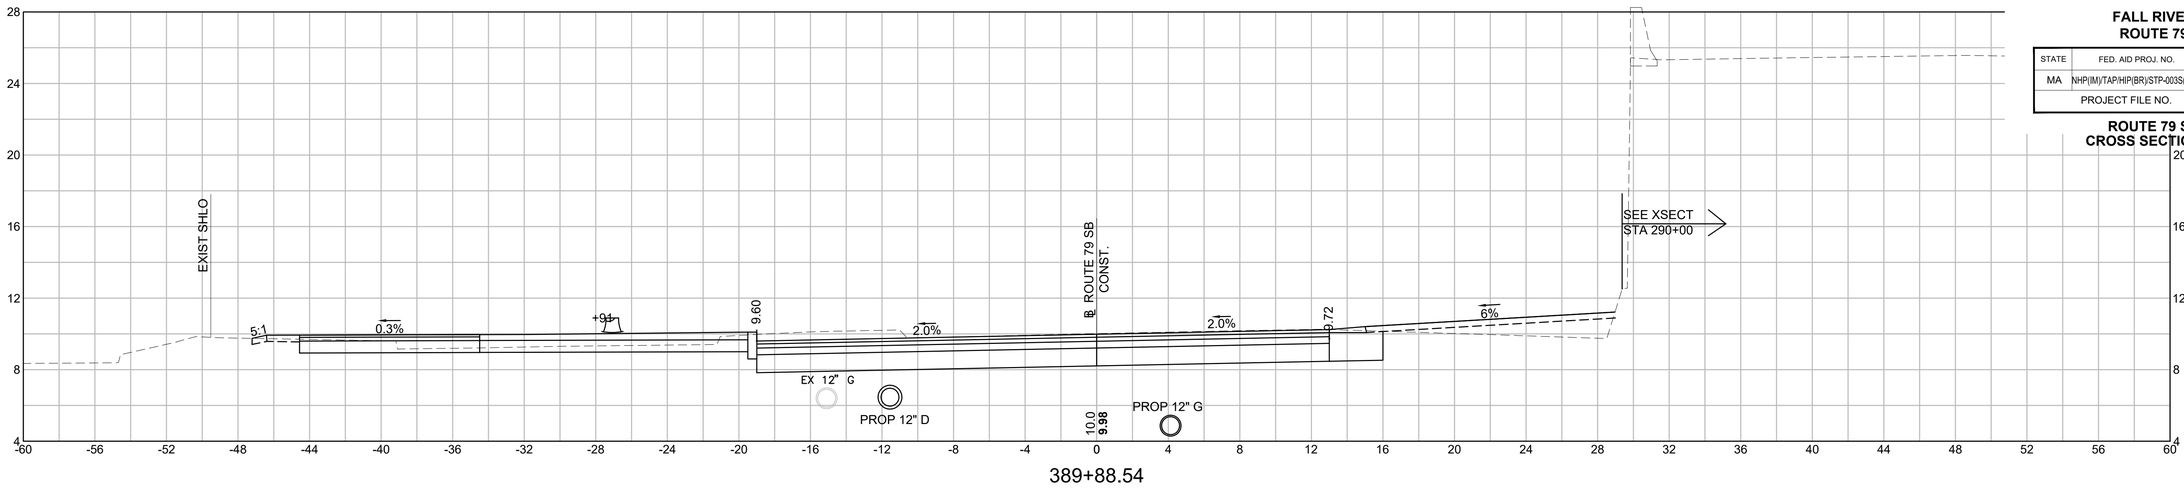

389+88.54

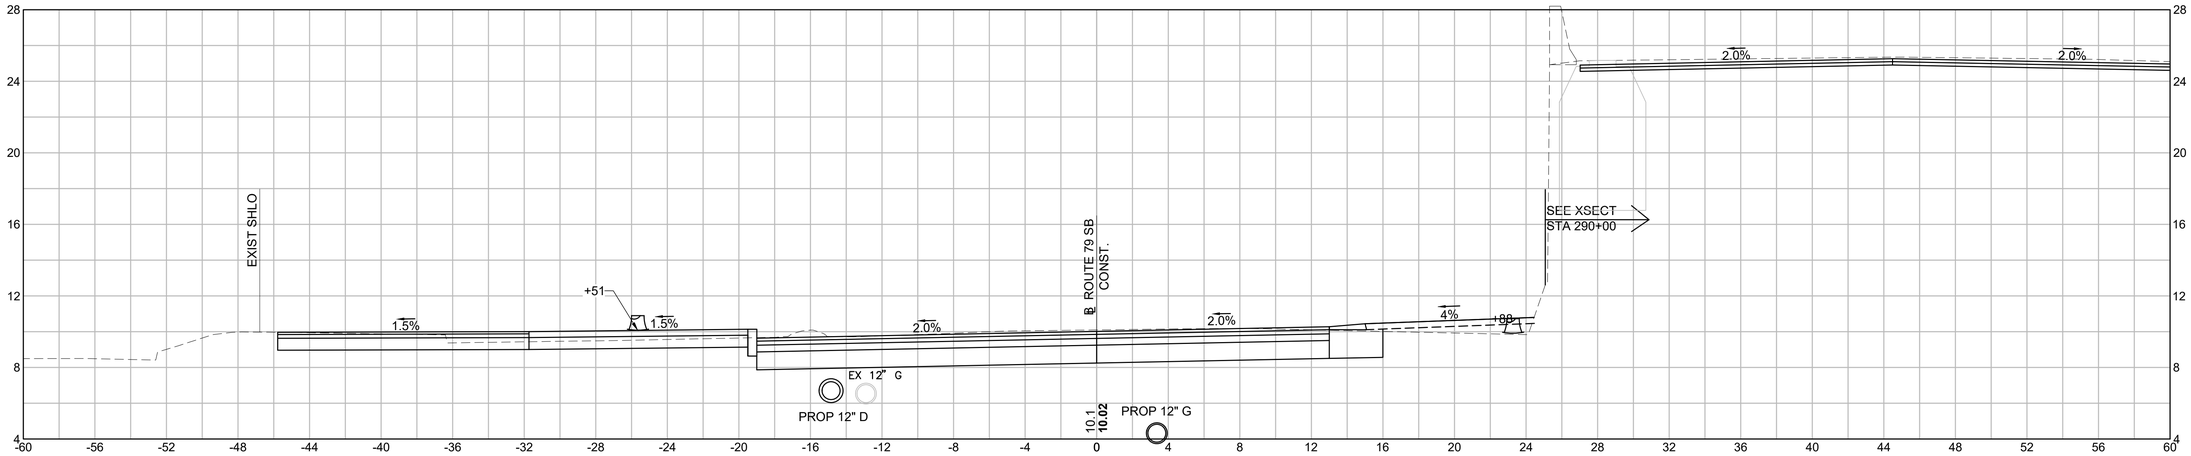

389+50

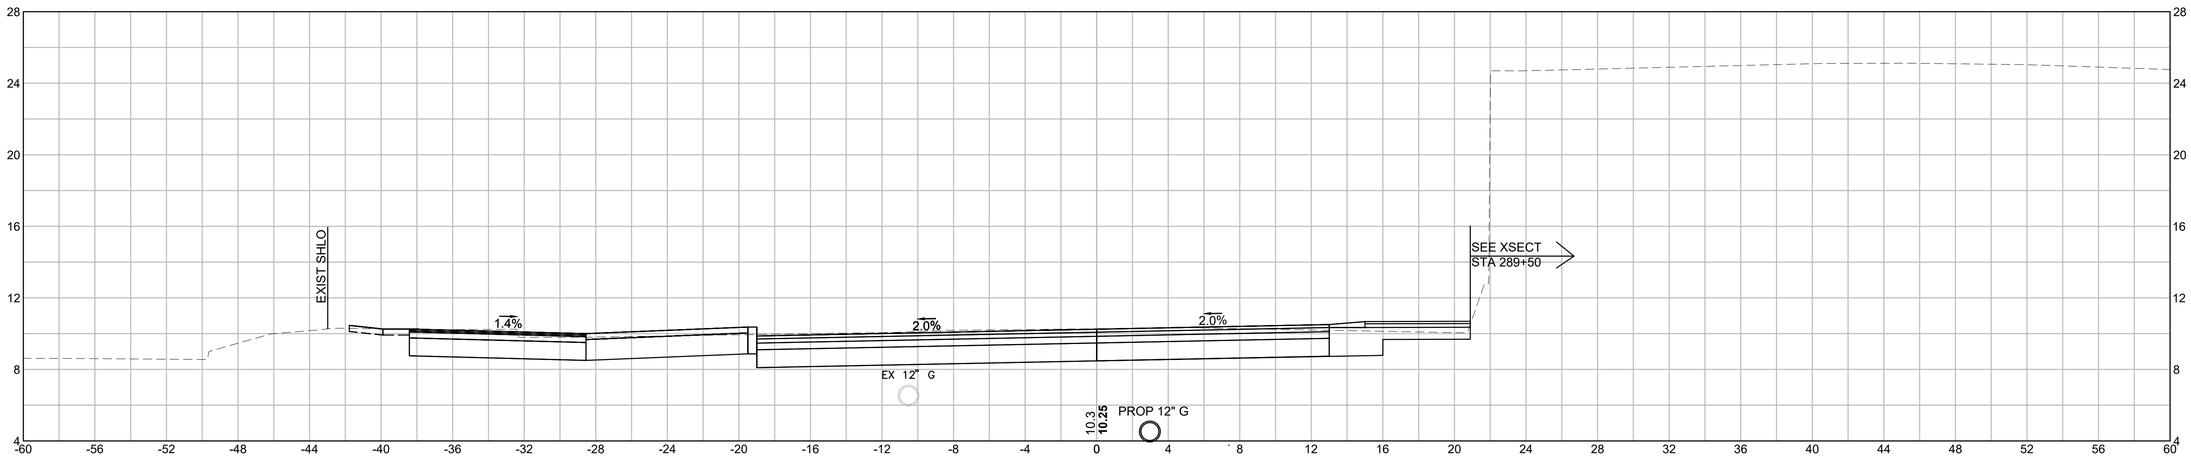

389+09

HOR. SCALE IN FEET
4 0 4 8
4 0 4 8
VER. SCALE IN FEET

FALL RIVER
ROUTE 79


STATE	FED. AID PROJ. NO.	SHEET NO.	TOTAL SHEETS
MA	NHP(IM)/TAP/HIP(BR)/STP-003S(191)	822	1094
PROJECT FILE NO.	608049		

ROUTE 79 SB
CROSS SECTION - 4


REV.	DATE	DESCRIPTION
0	01/19/2024	ISSUED FOR CONSTRUCTION

USE ONLY PRINTS OF LATEST DATE - REVISION LOG MAINTAINED ON SHAREPOINT


608049_HD\ROUTE 79 SB SECTIONS 1).DWG Plotted on 1-Dec-2023 2:21 PM

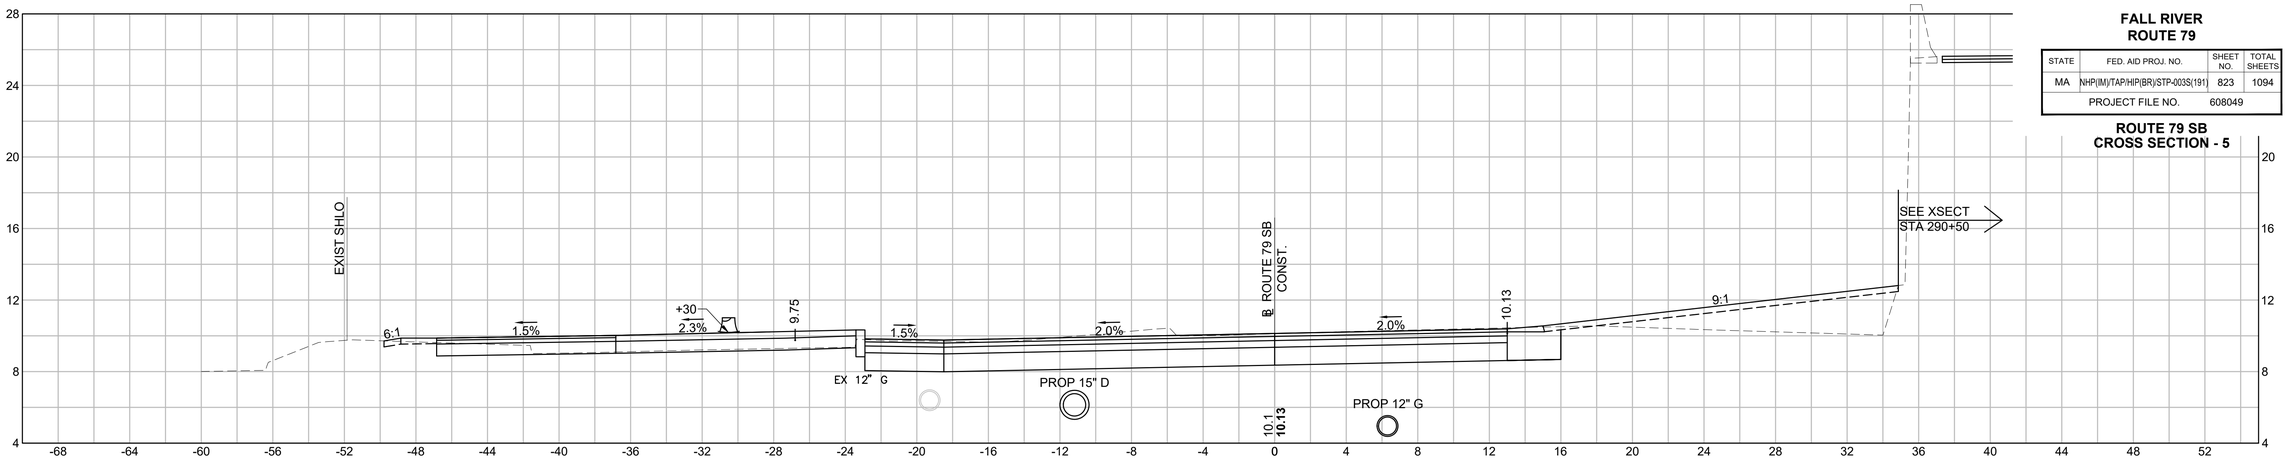

390+29.54

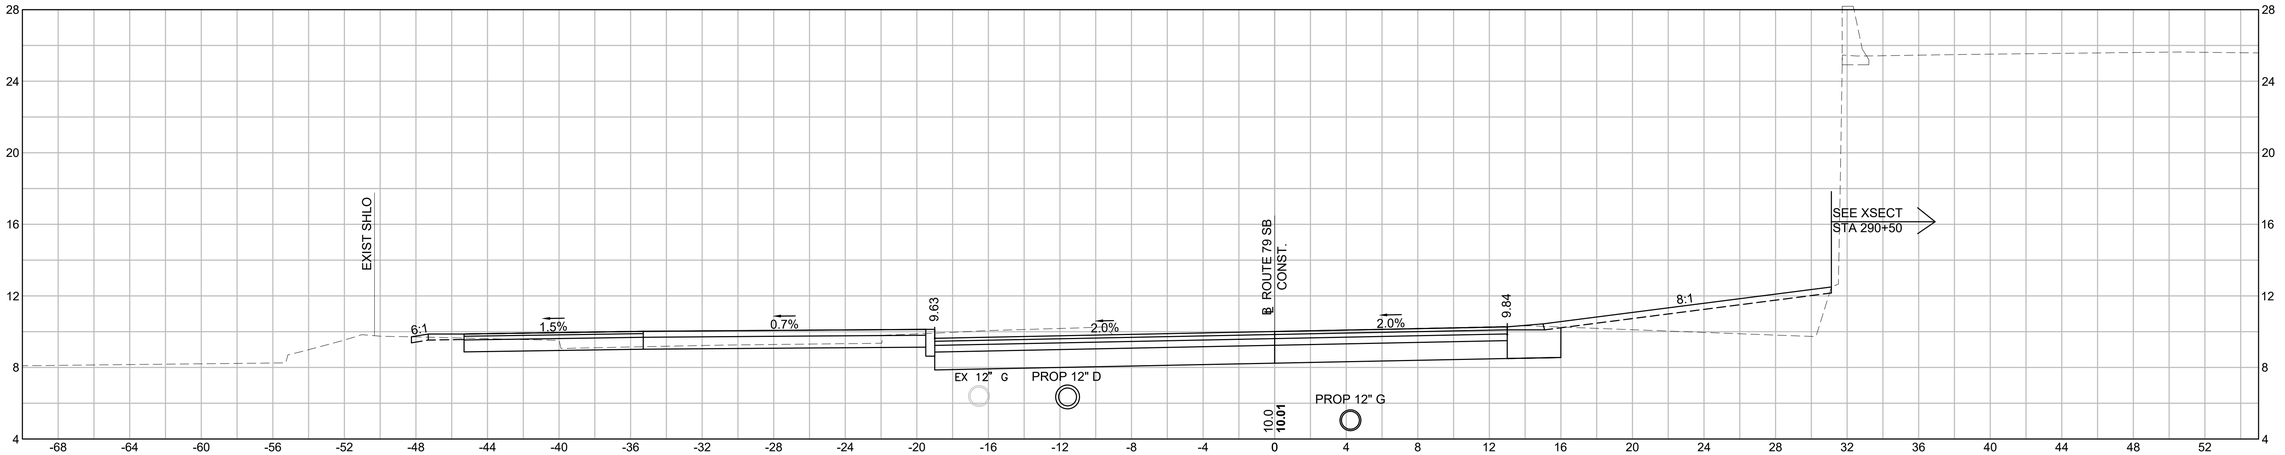

390+02.24

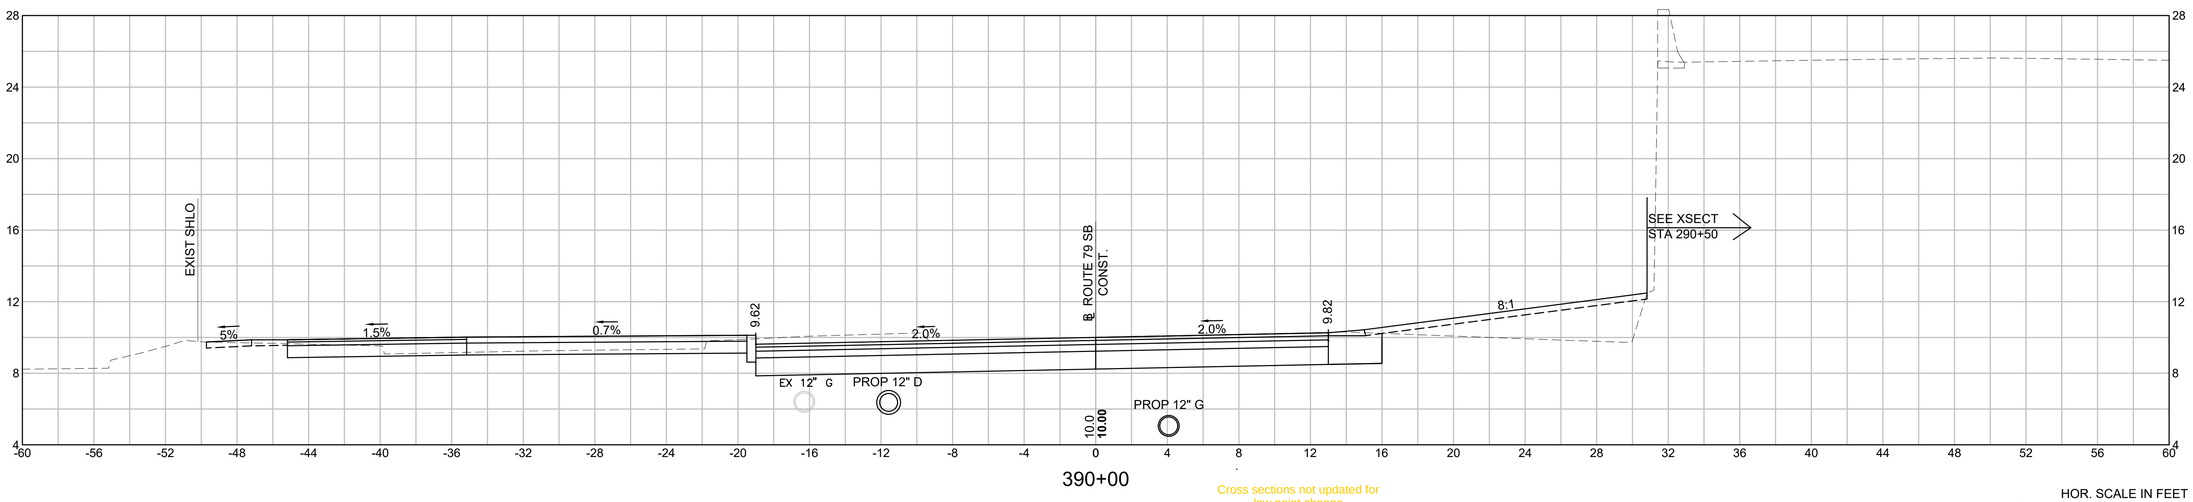

390+00

Cross sections not updated for low point change

FALL RIVER
ROUTE 79

STATE	FED. AID PROJ. NO.	SHEET NO.	TOTAL SHEETS
MA	NHP(IM)/TAP/HIP(BR)/STP-003S(191)	823	1094
	PROJECT FILE NO. 608049		

ROUTE 79 SB
CROSS SECTION - 5

HOR. SCALE IN FEET
4 0 4 8
4 0 4 8
VER. SCALE IN FEET

REV.	DATE	DESCRIPTION
0	01/19/2024	ISSUED FOR CONSTRUCTION


USE ONLY PRINTS OF LATEST DATE - REVISION LOG MAINTAINED ON SHAREPOINT

608049_HD(ROUTE 79 SB SECTIONS 1).DWG Plotted on 1-Dec-2023 2:27 PM


FALL RIVER
ROUTE 79

STATE	FED. AID PROJ. NO.	SHEET NO.	TOTAL SHEETS
MA	NHP(IM)/TAP/HIP(BR)/STP-003S(191)	824	1094
	PROJECT FILE NO. 608049		


ROUTE 79 SB
CROSS SECTION - 6

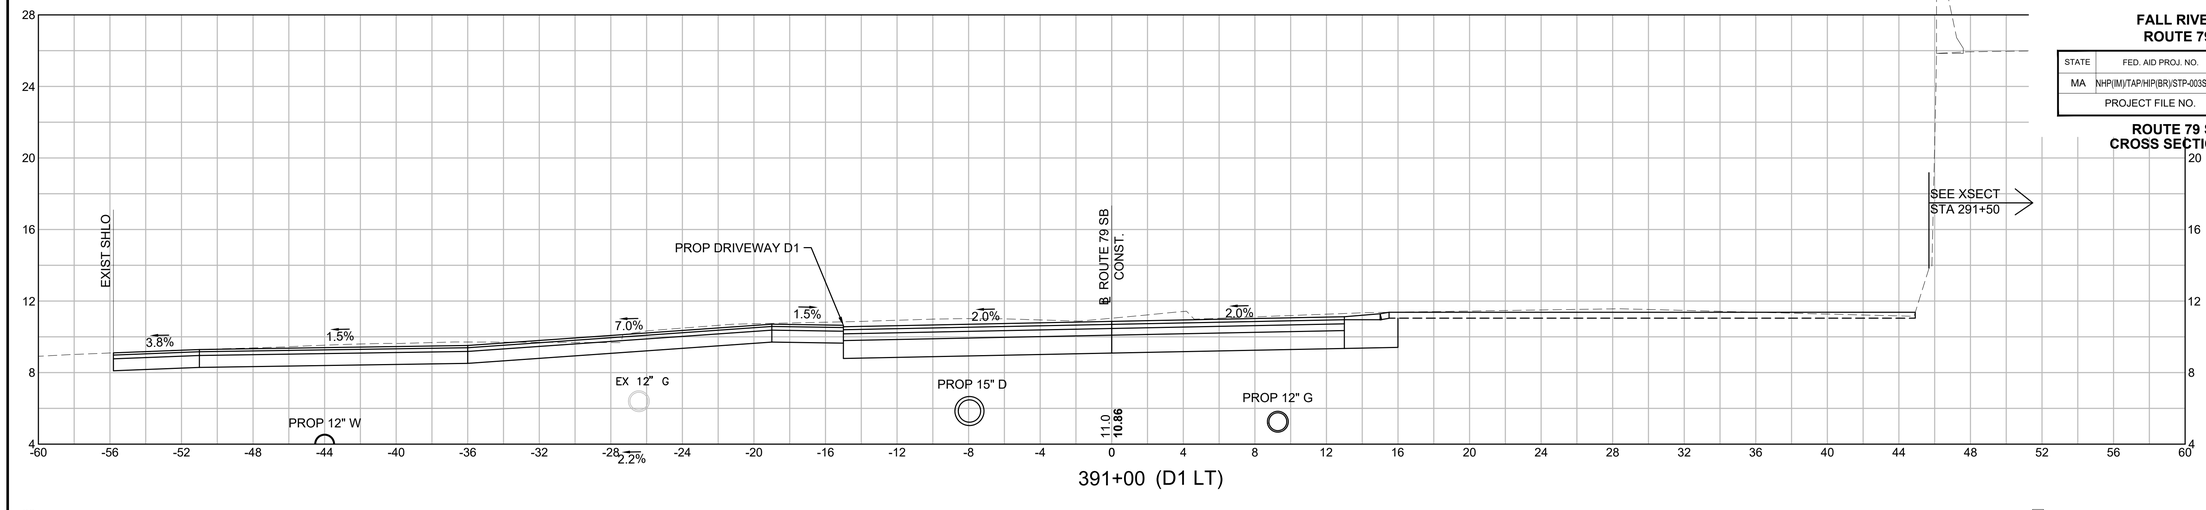

391+00 (D1 LT)

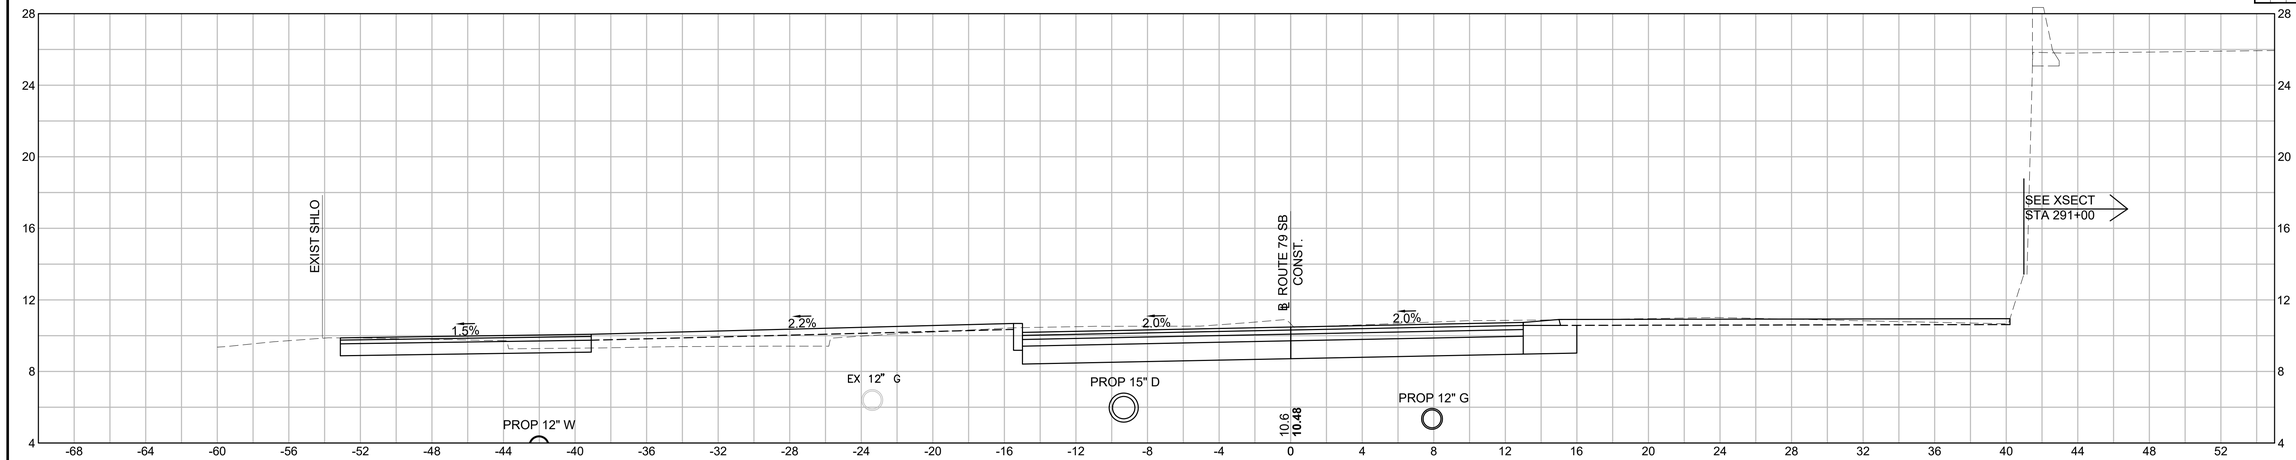

390+70

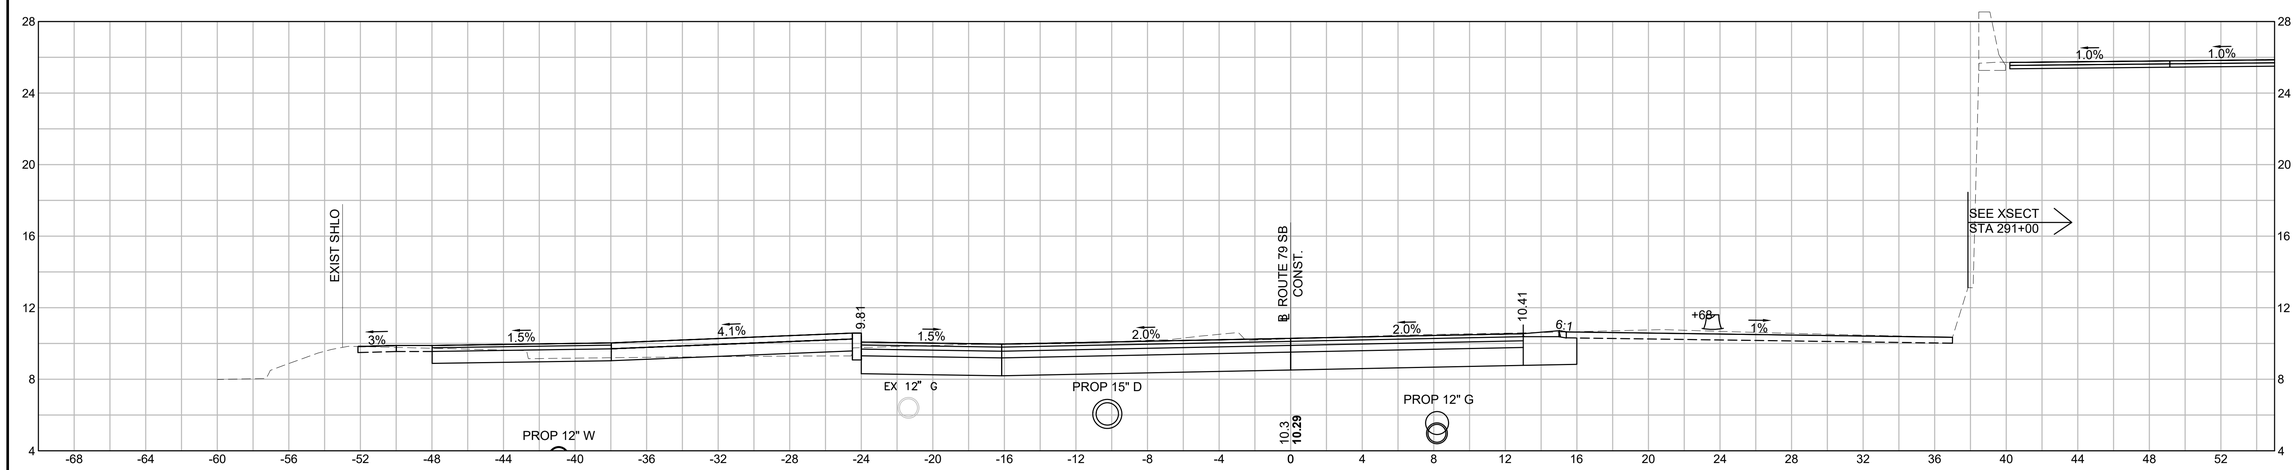

390+50

HOR. SCALE IN FEET
4 0 4 8
VER. SCALE IN FEET
4 0 4 8

REV.	DATE	DESCRIPTION
0	01/19/2024	ISSUED FOR CONSTRUCTION


USE ONLY PRINTS OF LATEST DATE - REVISION LOG MAINTAINED ON SHAREPOINT

608049_HD\ROUTE 79 SB SECTIONS 1).DWG Plotted on 1-Dec-2023 2:33 PM


FALL RIVER
ROUTE 79

STATE	FED. AID PROJ. NO.	SHEET NO.	TOTAL SHEETS
MA	NHP(IM)/TAP/HIP(BR)/STP-003S(191)	825	1094
	PROJECT FILE NO. 608049		

ROUTE 79 SB
CROSS SECTION - 7

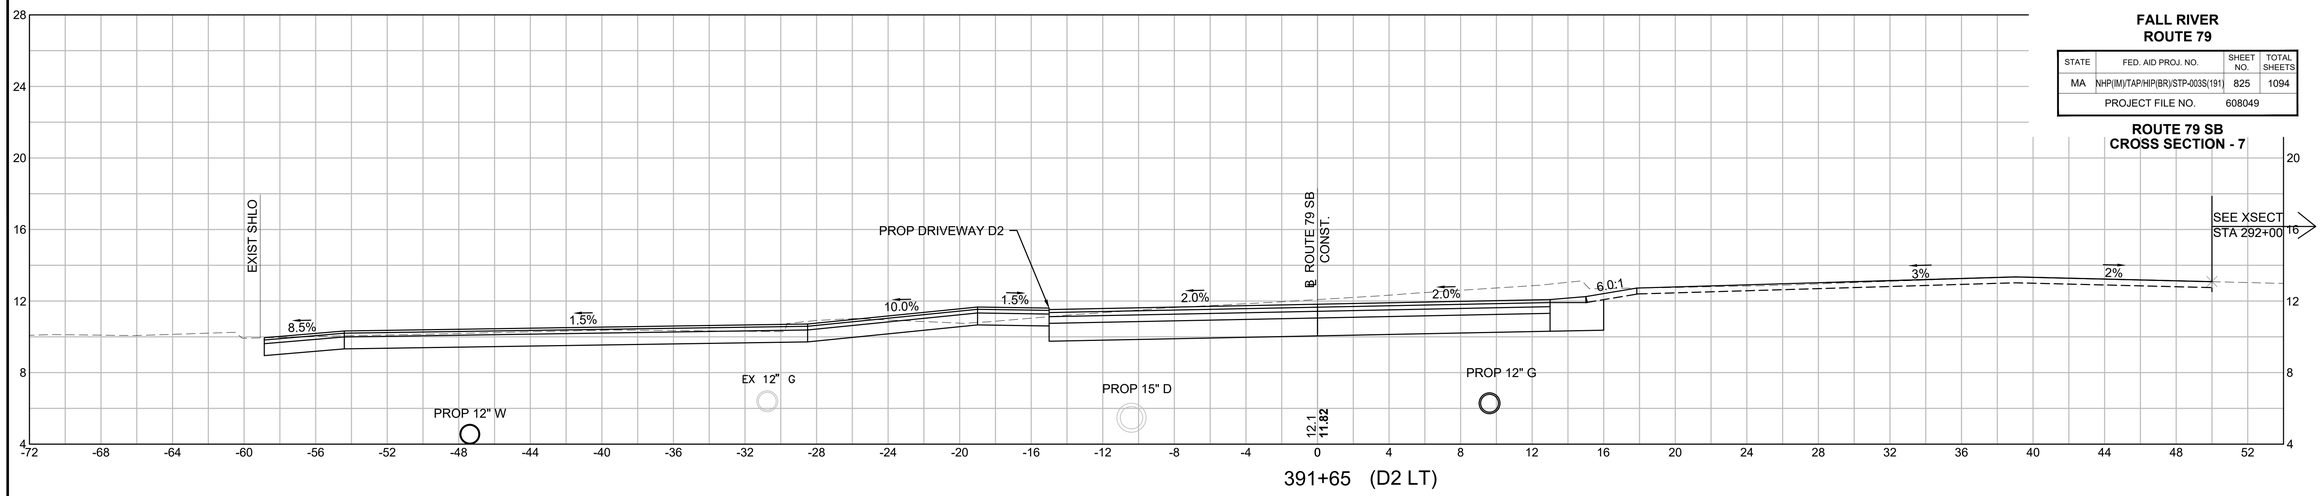

391+65 (D2 LT)

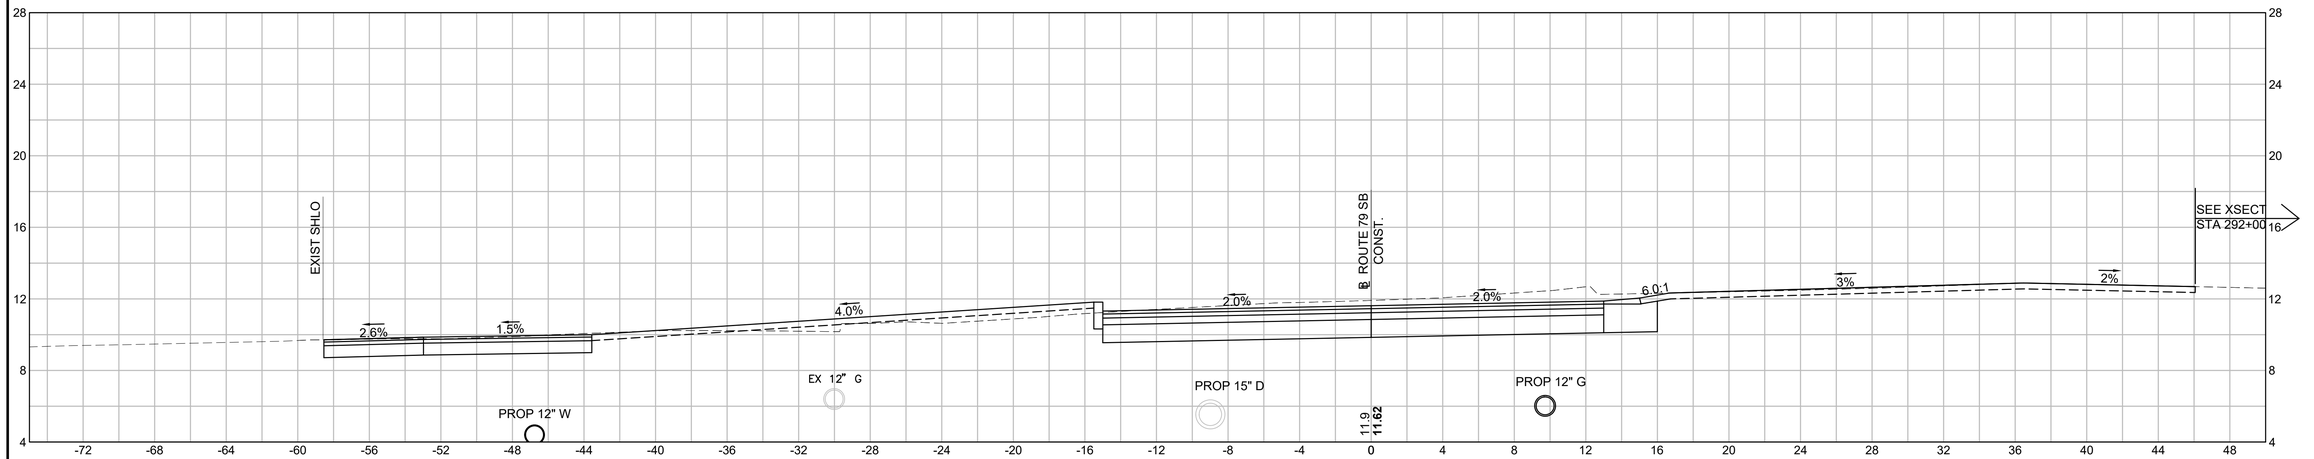

391+50



391+05.90 (D1 LT)

HOR. SCALE IN FEET
4 0 4 8
VER. SCALE IN FEET
4 0 4 8

REV.	DATE	DESCRIPTION
0	01/19/2024	ISSUED FOR CONSTRUCTION

USE ONLY PRINTS OF LATEST DATE - REVISION LOG MAINTAINED ON SHAREPOINT

608049_HD\ROUTE 79 SB SECTIONS 1).DWG Plotted on 1-Dec-2023 2:39 PM


REV.	DATE	DESCRIPTION
0	01/19/2024	ISSUED FOR CONSTRUCTION

USE ONLY PRINTS OF LATEST DATE - REVISION LOG MAINTAINED ON SHAREPOINT


FALL RIVER
ROUTE 79

STATE	FED. AID PROJ. NO.	SHEET NO.	TOTAL SHEETS
MA	NHP(IM)/TAP/HIP(BR)/STP-003S(191)	826	1094
	PROJECT FILE NO. 608049		


ROUTE 79 SB
CROSS SECTION - 8

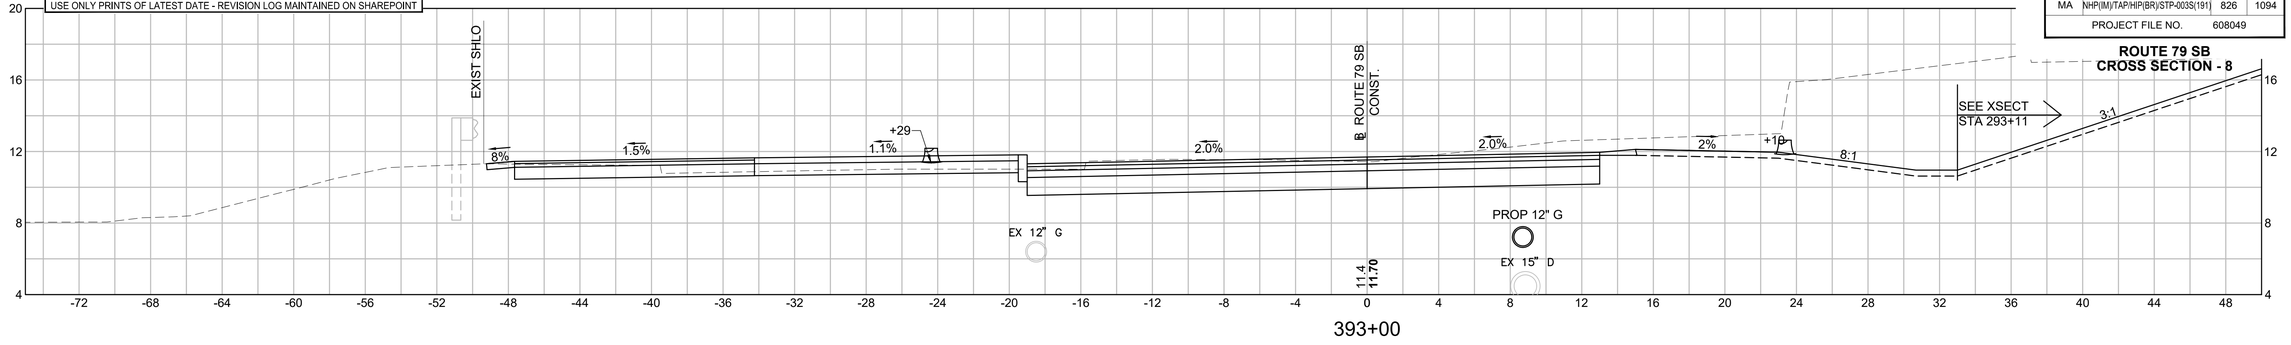


393+00

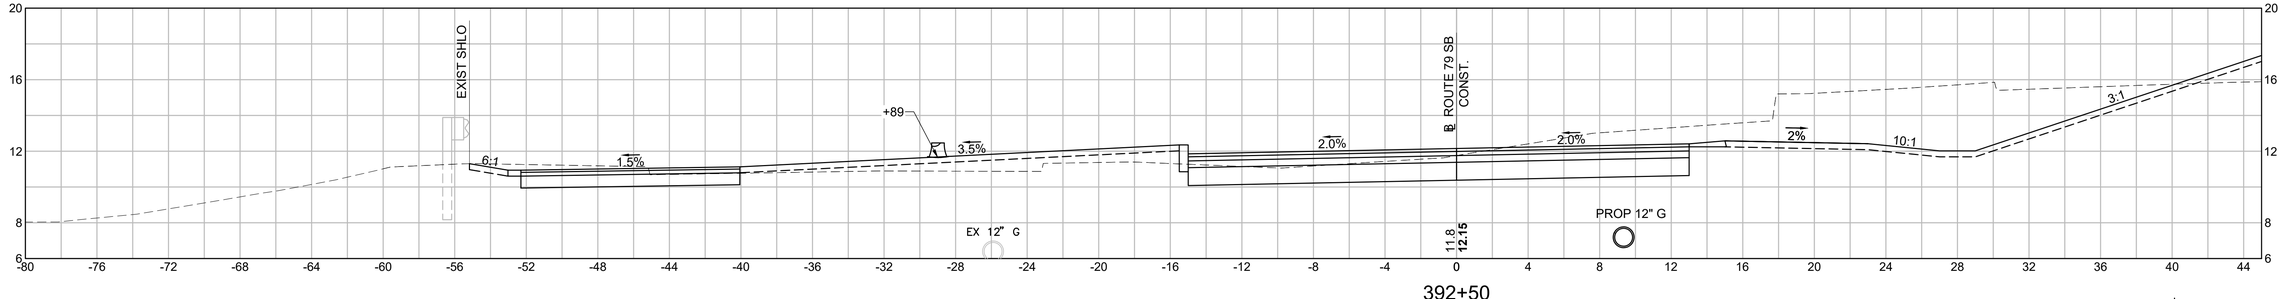

392+50

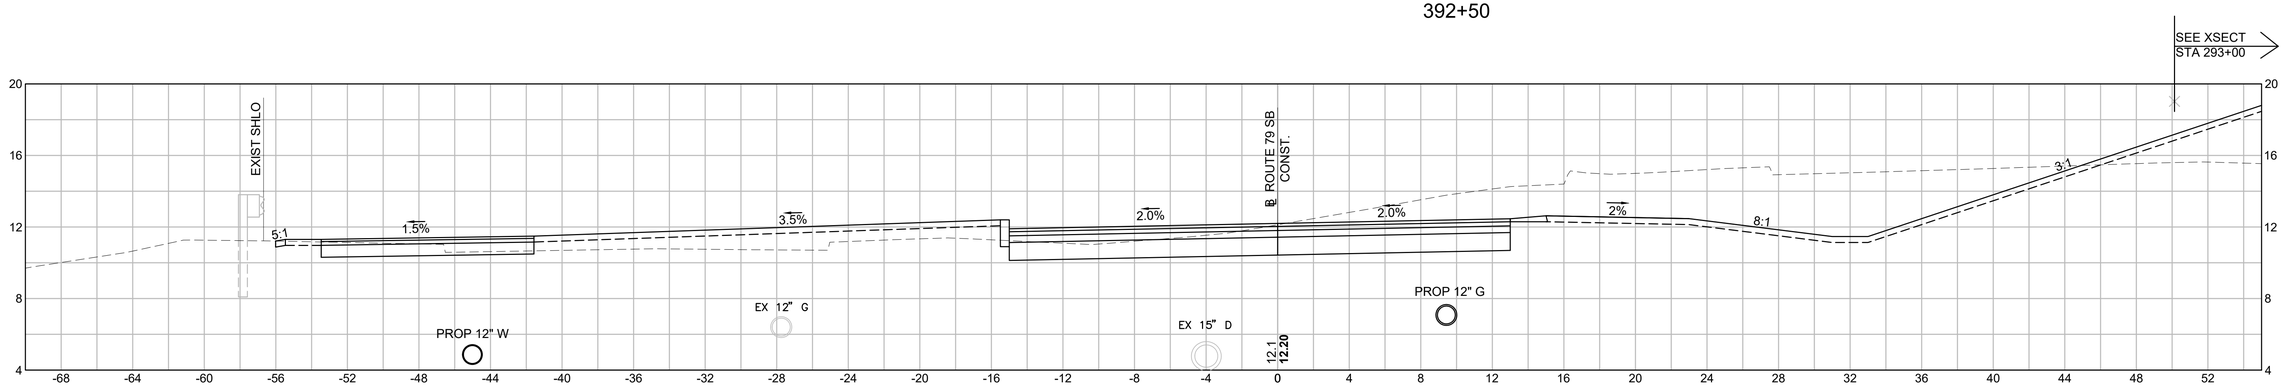

392+35.14

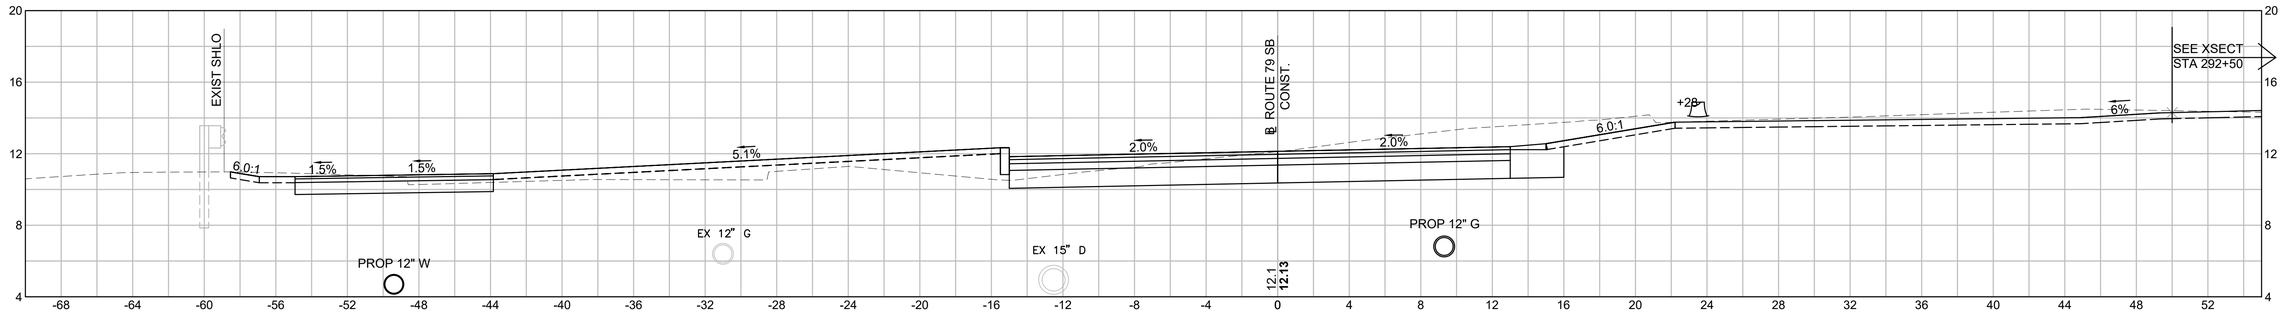

392+00

HOR. SCALE IN FEET
4 0 4 8
VER. SCALE IN FEET
4 0 4 8

608049_HD\ROUTE 79 SB SECTIONS 1).DWG Plotted on 1-Dec-2023 2:45 PM


FALL RIVER
ROUTE 79


STATE	FED. AID PROJ. NO.	SHEET NO.	TOTAL SHEETS
MA	NHP(IM)/TAP/HIP(BR)/STP-003S(191)	827	1094
	PROJECT FILE NO. 608049		


ROUTE 79 SB
CROSS SECTION - 9

REV.	DATE	DESCRIPTION
0	01/19/2024	ISSUED FOR CONSTRUCTION

USE ONLY PRINTS OF LATEST DATE - REVISION LOG MAINTAINED ON SHAREPOINT

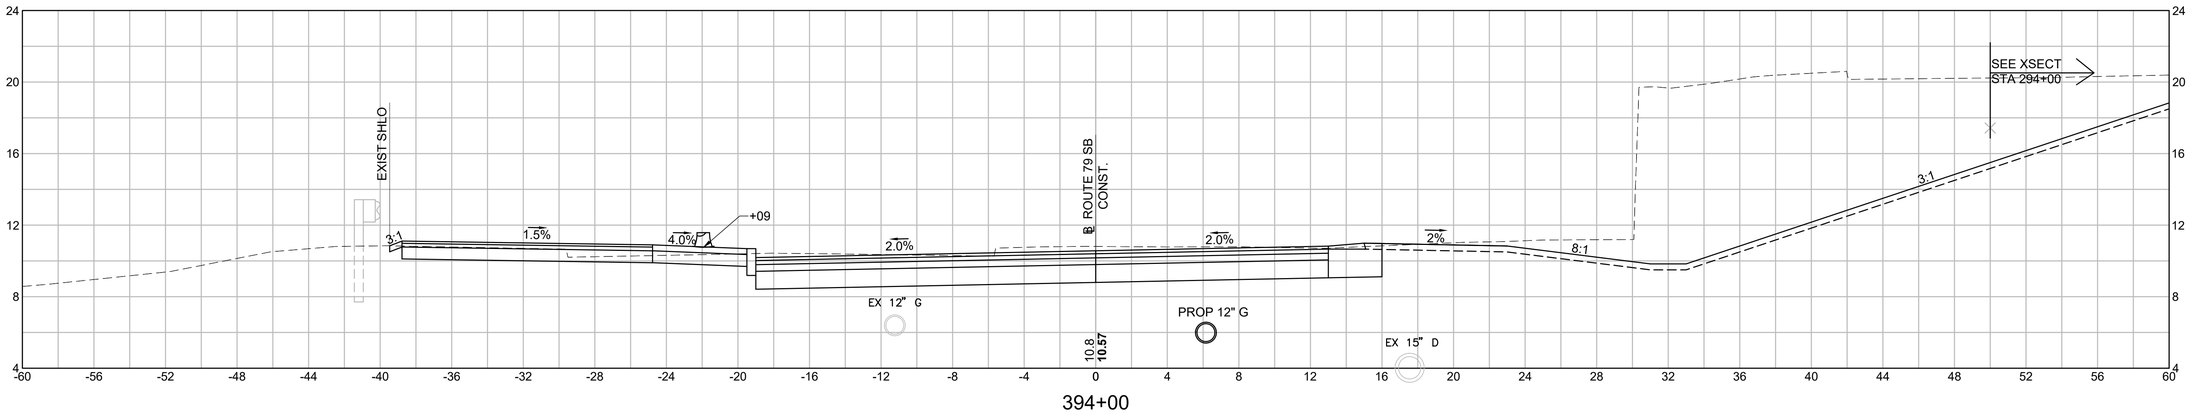

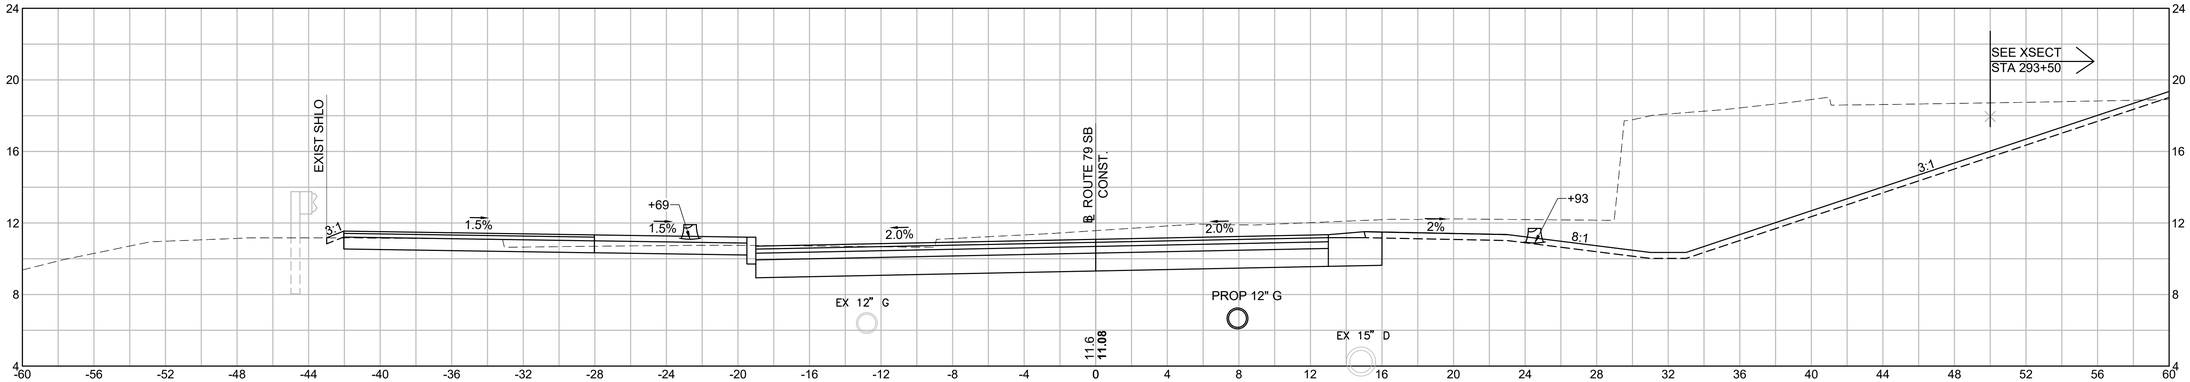

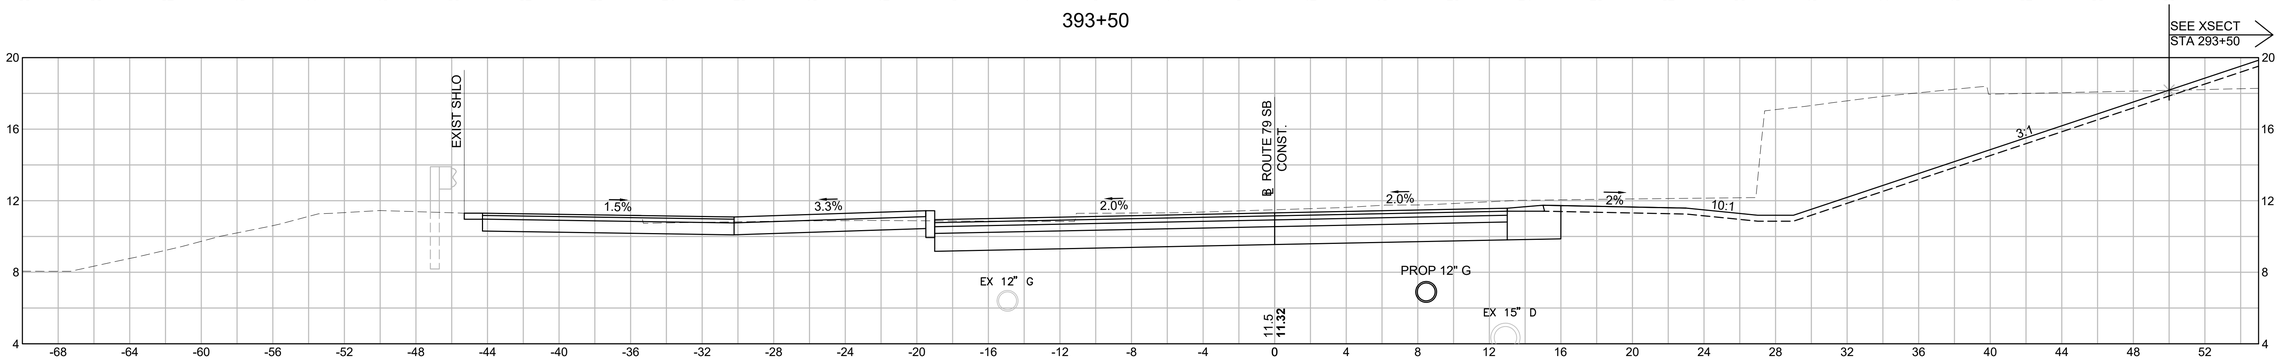


HOR. SCALE IN FEET
4 0 4 8
4 0 4 8
VER. SCALE IN FEET

608049_HD\ROUTE 79 SB SECTIONS 1).DWG Plotted on 1-Dec-2023 2:51 PM


FALL RIVER
ROUTE 79

STATE	FED. AID PROJ. NO.	SHEET NO.	TOTAL SHEETS
MA	NHP(IM)/TAP/HIP(BR)/STP-003S(191)	828	1094
	PROJECT FILE NO. 608049		


ROUTE 79 SB
CROSS SECTION - 10

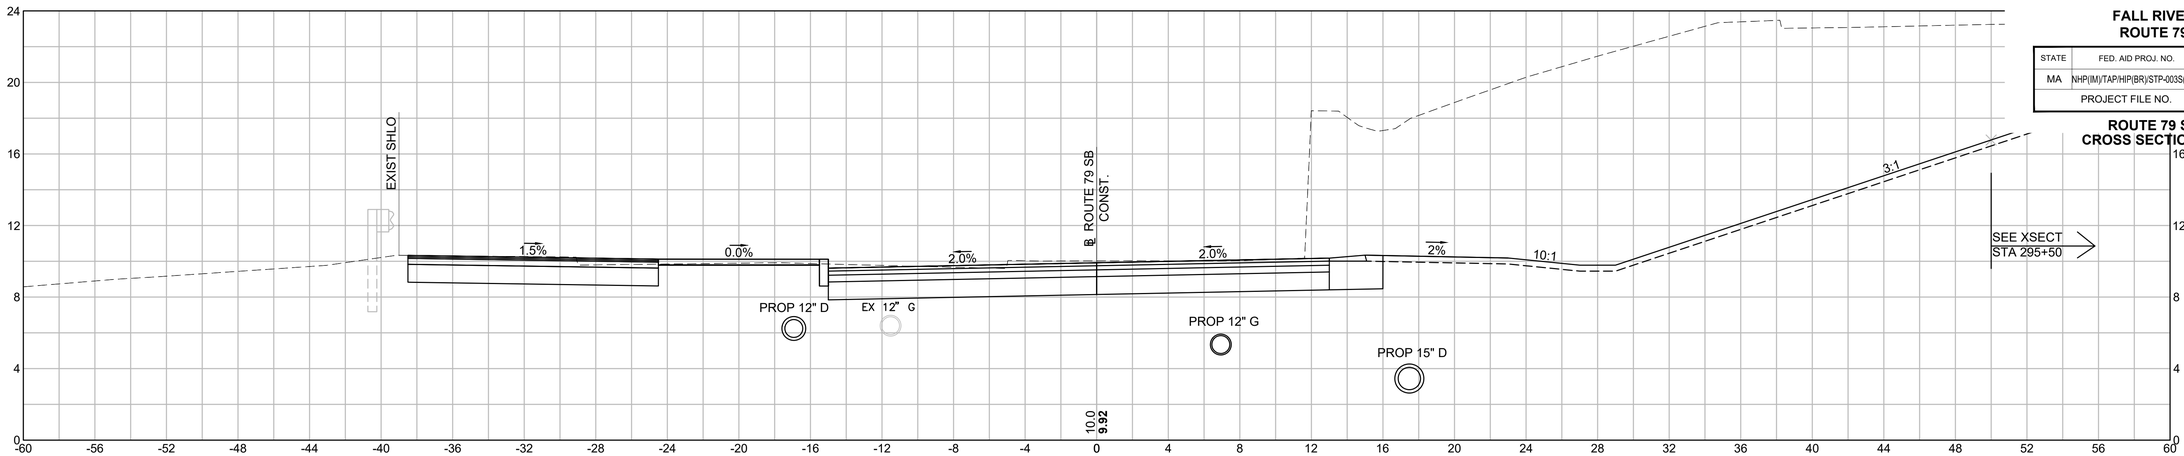

395+00

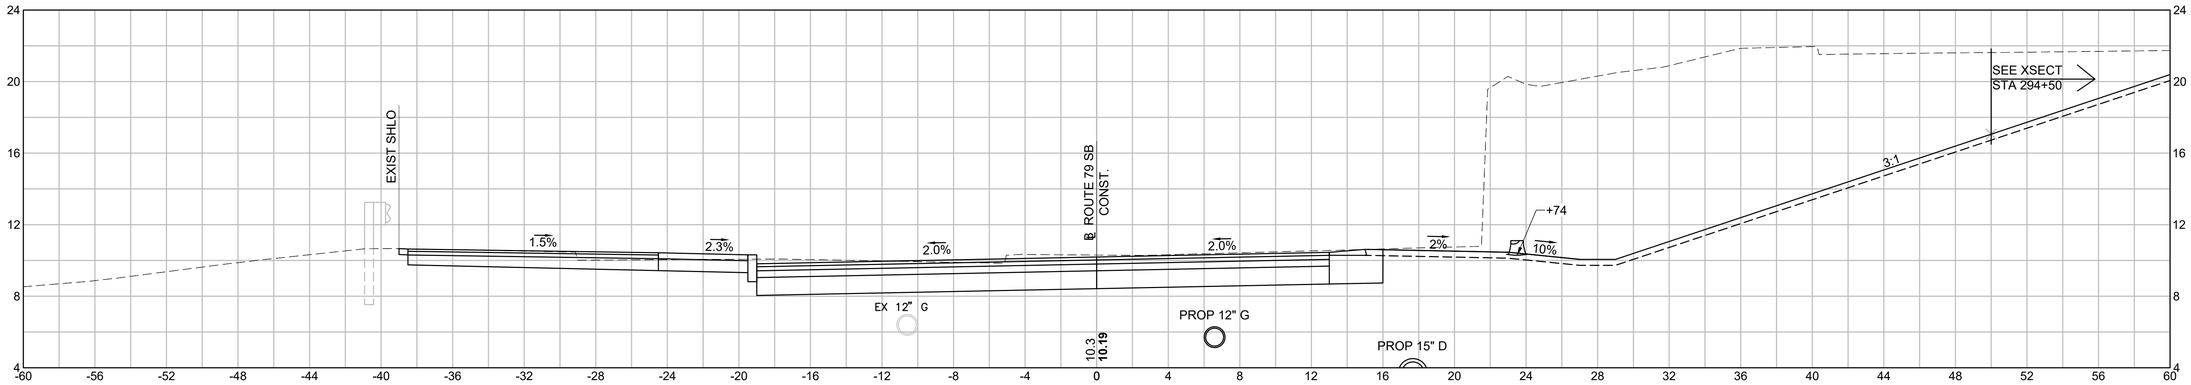

394+50

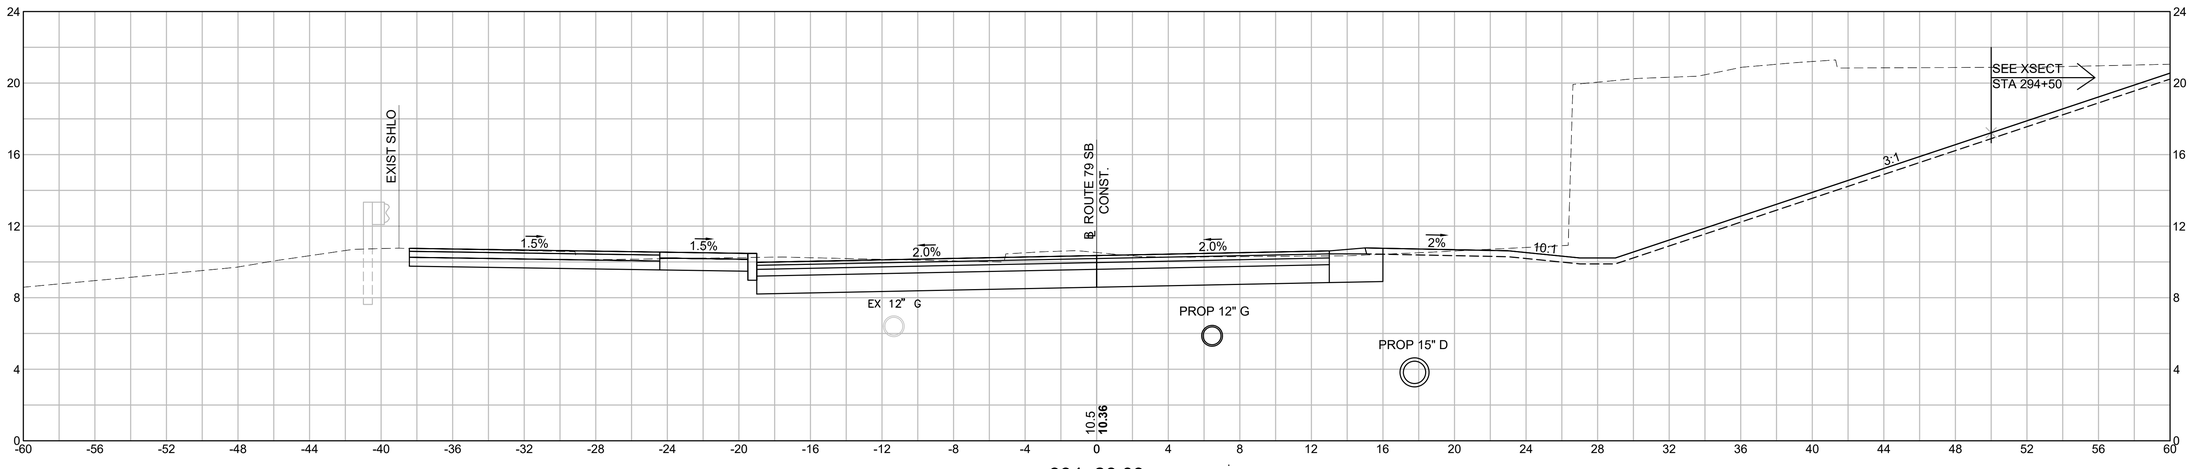

394+26.09

HOR. SCALE IN FEET
4 0 4 8
VER. SCALE IN FEET
4 0 4 8

REV.	DATE	DESCRIPTION
0	01/19/2024	ISSUED FOR CONSTRUCTION

USE ONLY PRINTS OF LATEST DATE - REVISION LOG MAINTAINED ON SHAREPOINT

608049_HD\ROUTE 79 SB SECTIONS 1).DWG Plotted on 1-Dec-2023 2:58 PM

FALL RIVER
ROUTE 79


STATE	FED. AID PROJ. NO.	SHEET NO.	TOTAL SHEETS
MA	NHP(IM)/TAP/HIP(BR)/STP-003S(191)	829	1094
	PROJECT FILE NO. 608049		

ROUTE 79 SB
CROSS SECTION - 11


REV.	DATE	DESCRIPTION
0	01/19/2024	ISSUED FOR CONSTRUCTION

USE ONLY PRINTS OF LATEST DATE - REVISION LOG MAINTAINED ON SHAREPOINT

608049_HD\ROUTE 79 SB SECTIONS 1).DWG Plotted on 1-Dec-2023 3:04 PM

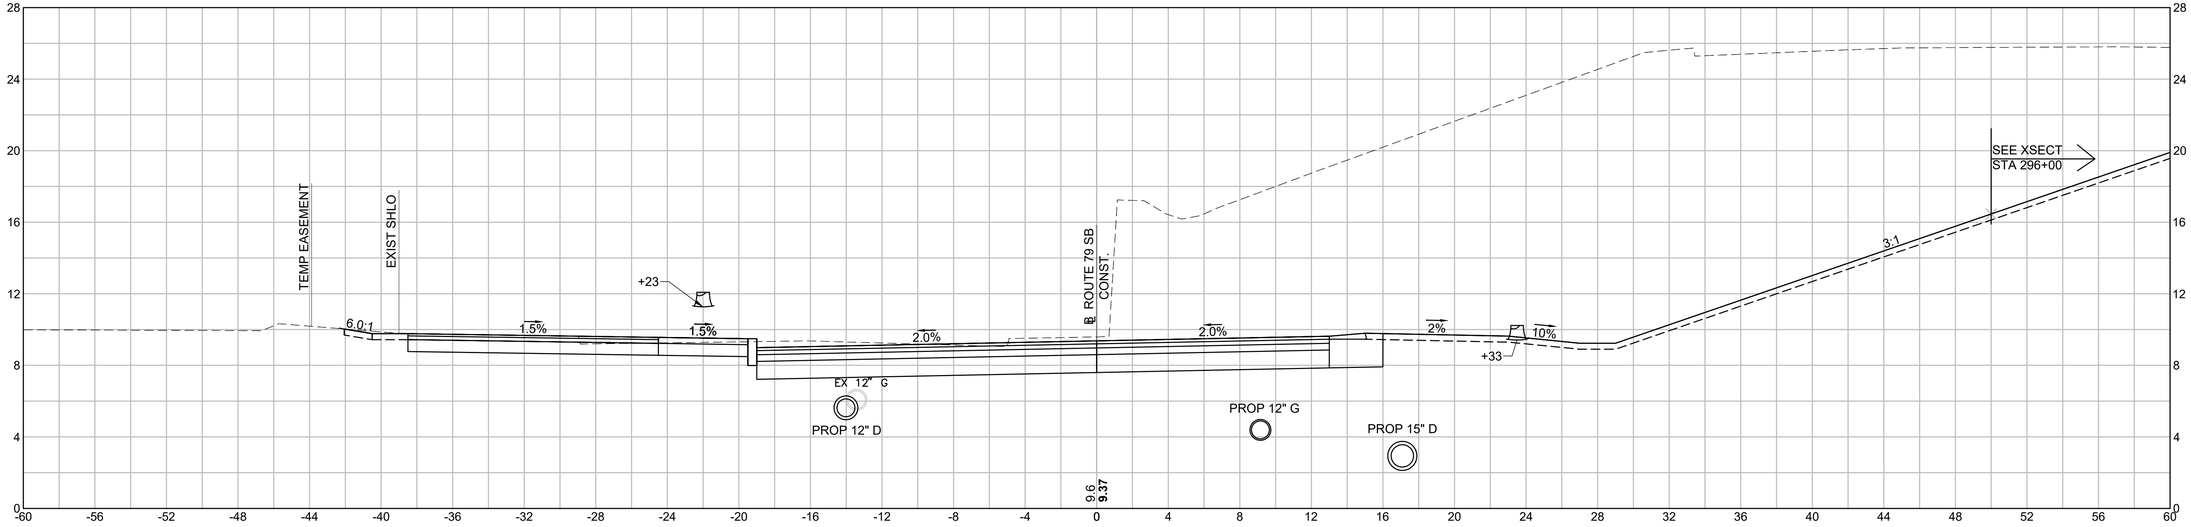

396+00

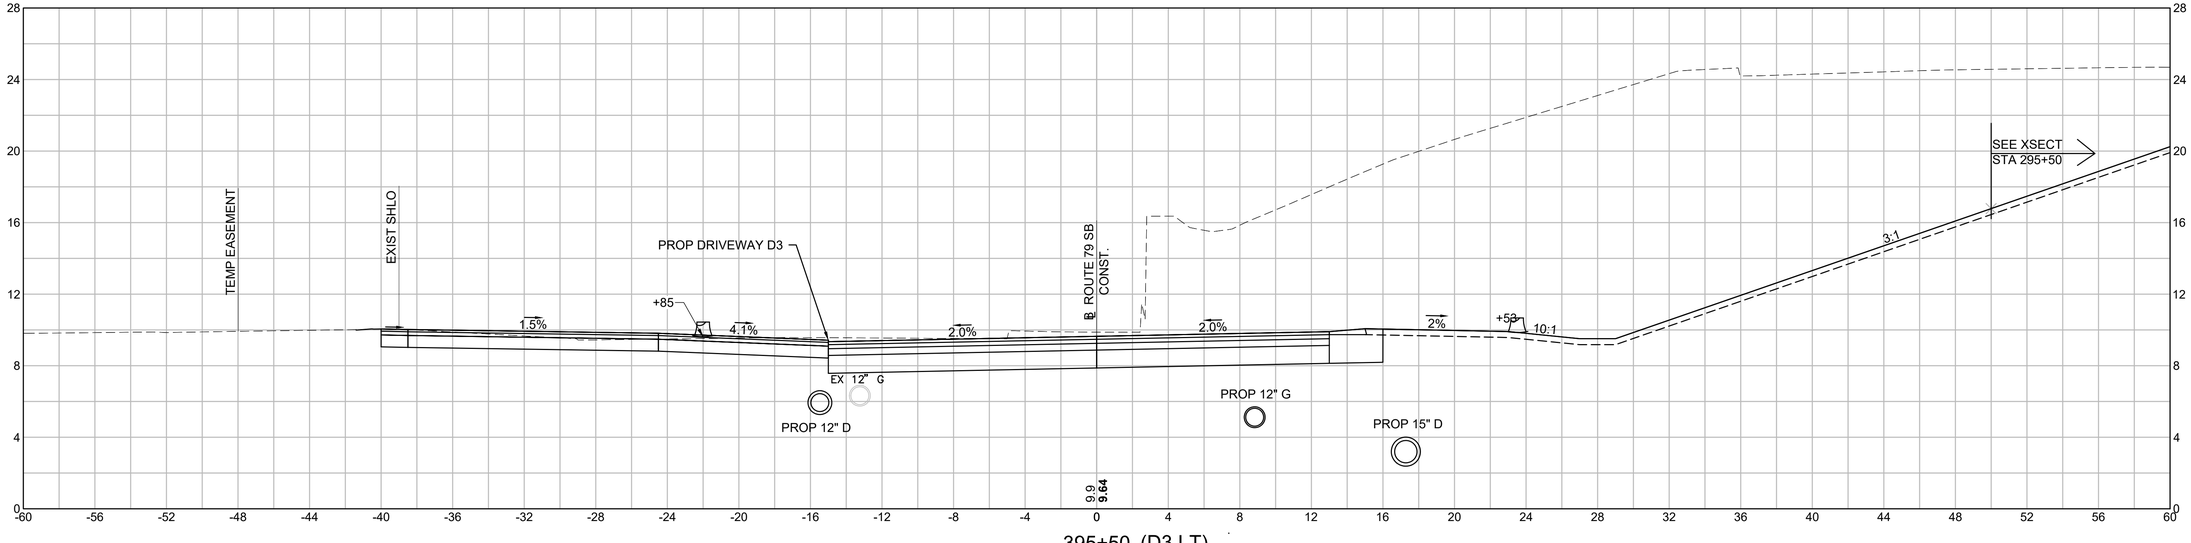

395+50 (D3 LT)

HOR. SCALE IN FEET
4 0 4 8
VER. SCALE IN FEET
4 0 4 8

FALL RIVER
ROUTE 79


STATE	FED. AID PROJ. NO.	SHEET NO.	TOTAL SHEETS
MA	NHP(IM)/TAP/HIP(BR)/STP-003S(191)	830	1094
	PROJECT FILE NO. 608049		

ROUTE 79 SB
CROSS SECTION - 12


REV.	DATE	DESCRIPTION
0	01/19/2024	ISSUED FOR CONSTRUCTION

USE ONLY PRINTS OF LATEST DATE - REVISION LOG MAINTAINED ON SHAREPOINT

608049_HD\ROUTE 79 SB SECTIONS 1).DWG Plotted on 1-Dec-2023 3:10 PM

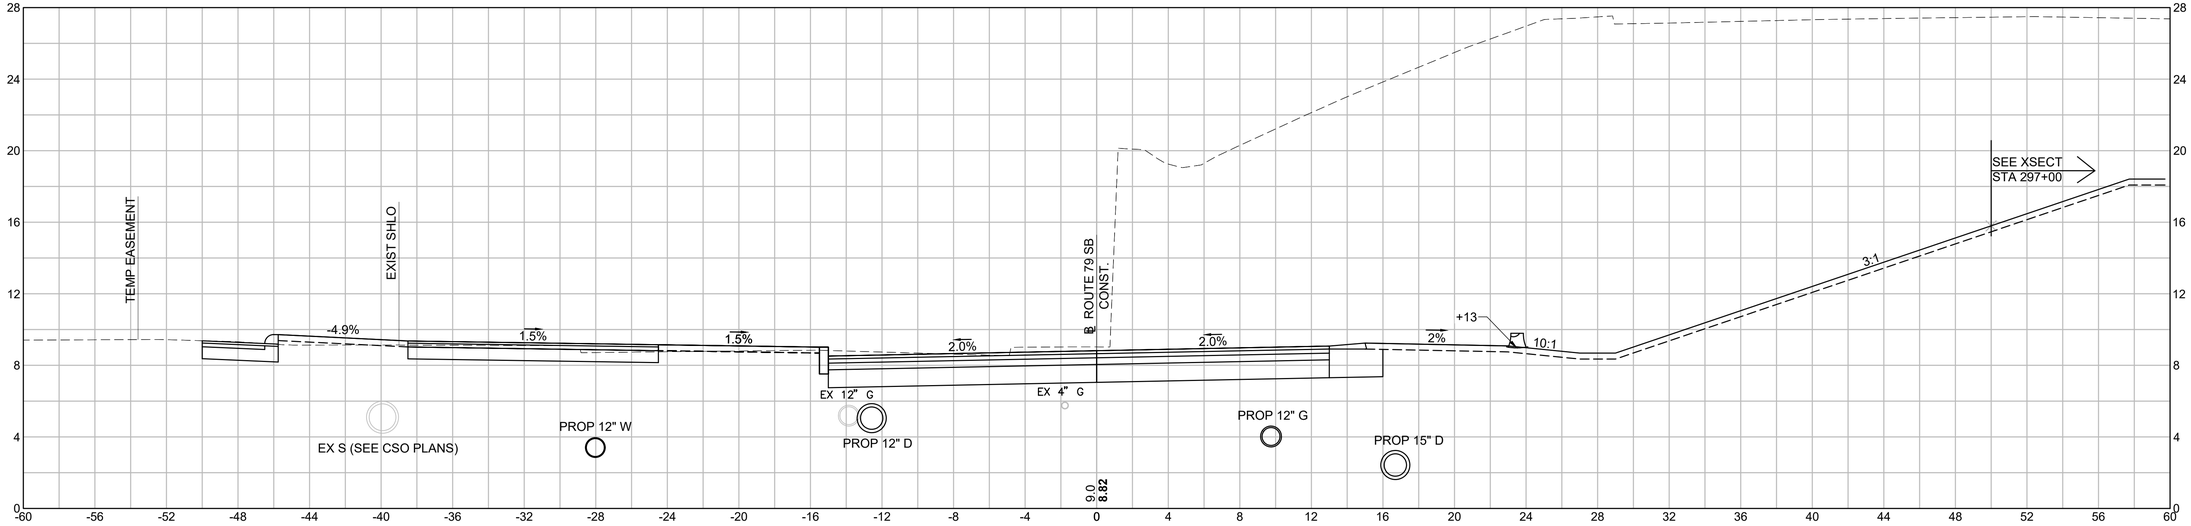

397+00

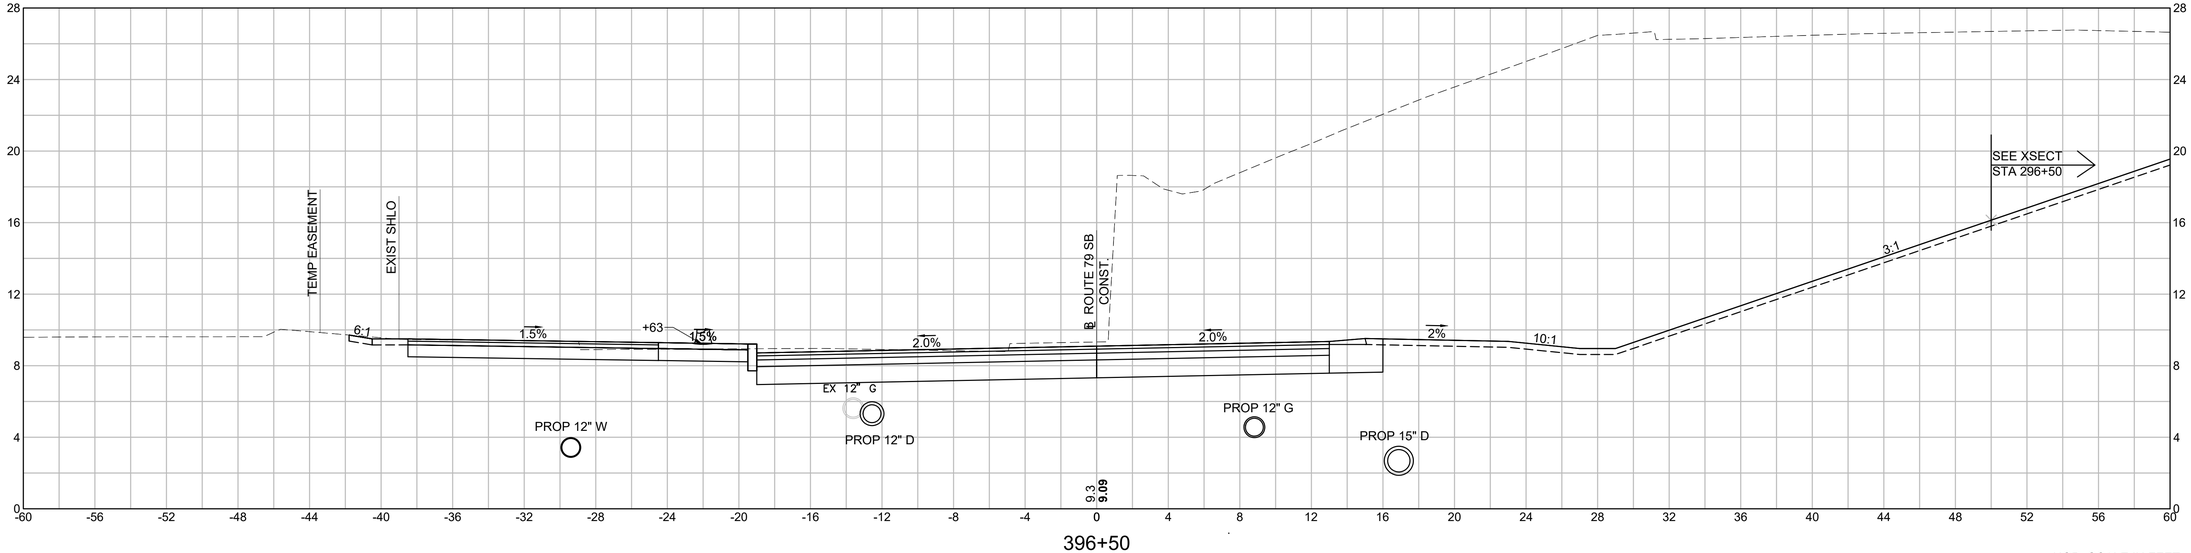

396+50

HOR. SCALE IN FEET
4 0 4 8
VER. SCALE IN FEET
4 0 4 8

FALL RIVER
ROUTE 79


STATE	FED. AID PROJ. NO.	SHEET NO.	TOTAL SHEETS
MA	NHP(IM)/TAP/HIP(BR)STP-003S(191)	831	1094
	PROJECT FILE NO. 608049		

ROUTE 79 SB
CROSS SECTION - 13


REV.	DATE	DESCRIPTION
0	01/19/2024	ISSUED FOR CONSTRUCTION

USE ONLY PRINTS OF LATEST DATE - REVISION LOG MAINTAINED ON SHAREPOINT

608049_HD\ROUTE 79 SB SECTIONS 1).DWG Plotted on 1-Dec-2023 3:16 PM

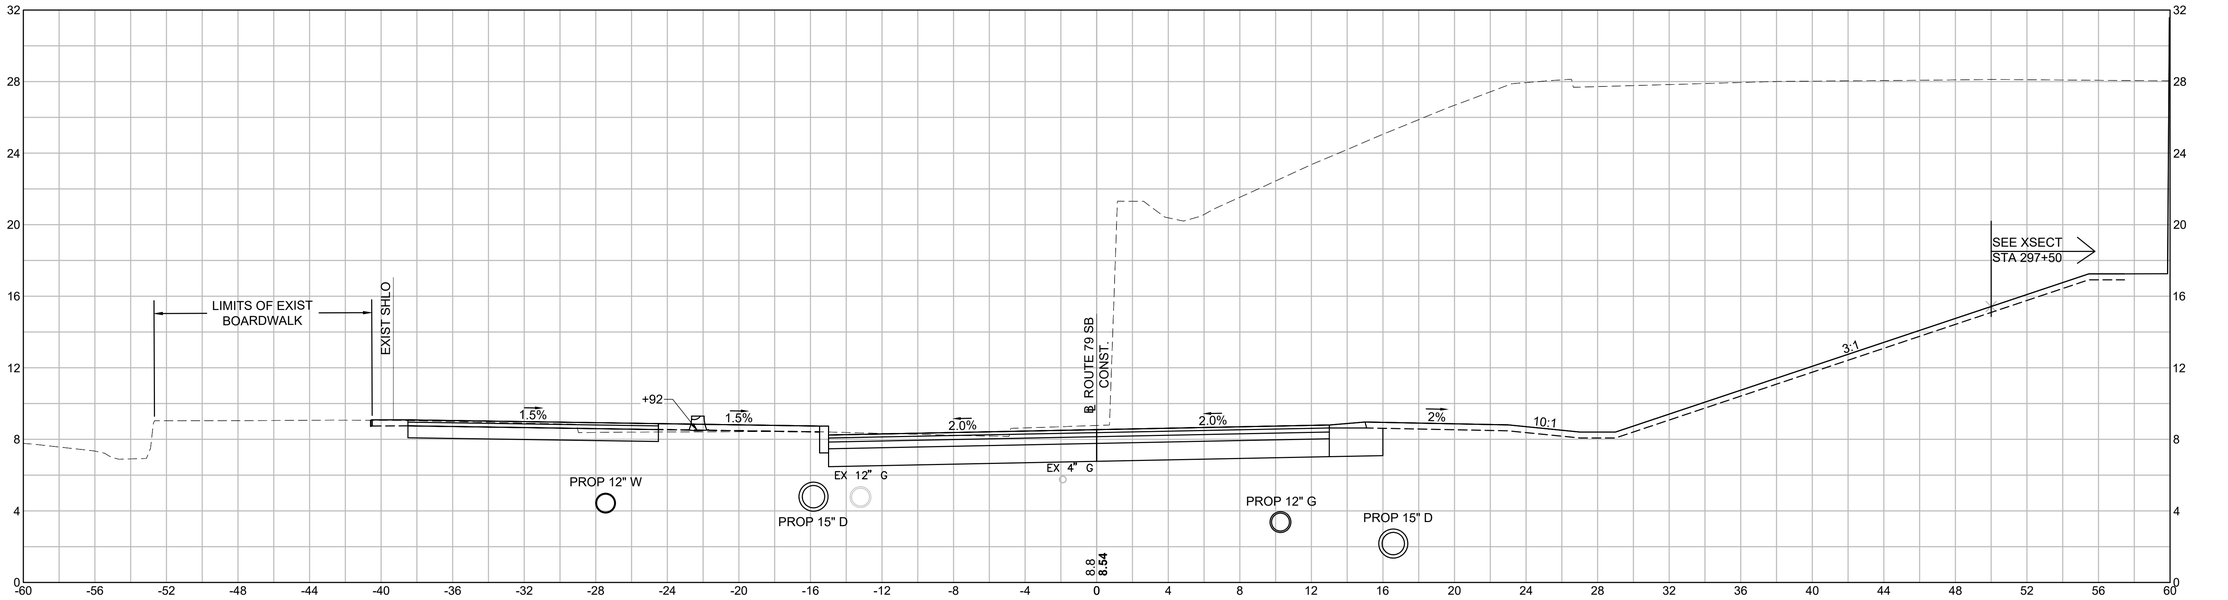

397+50

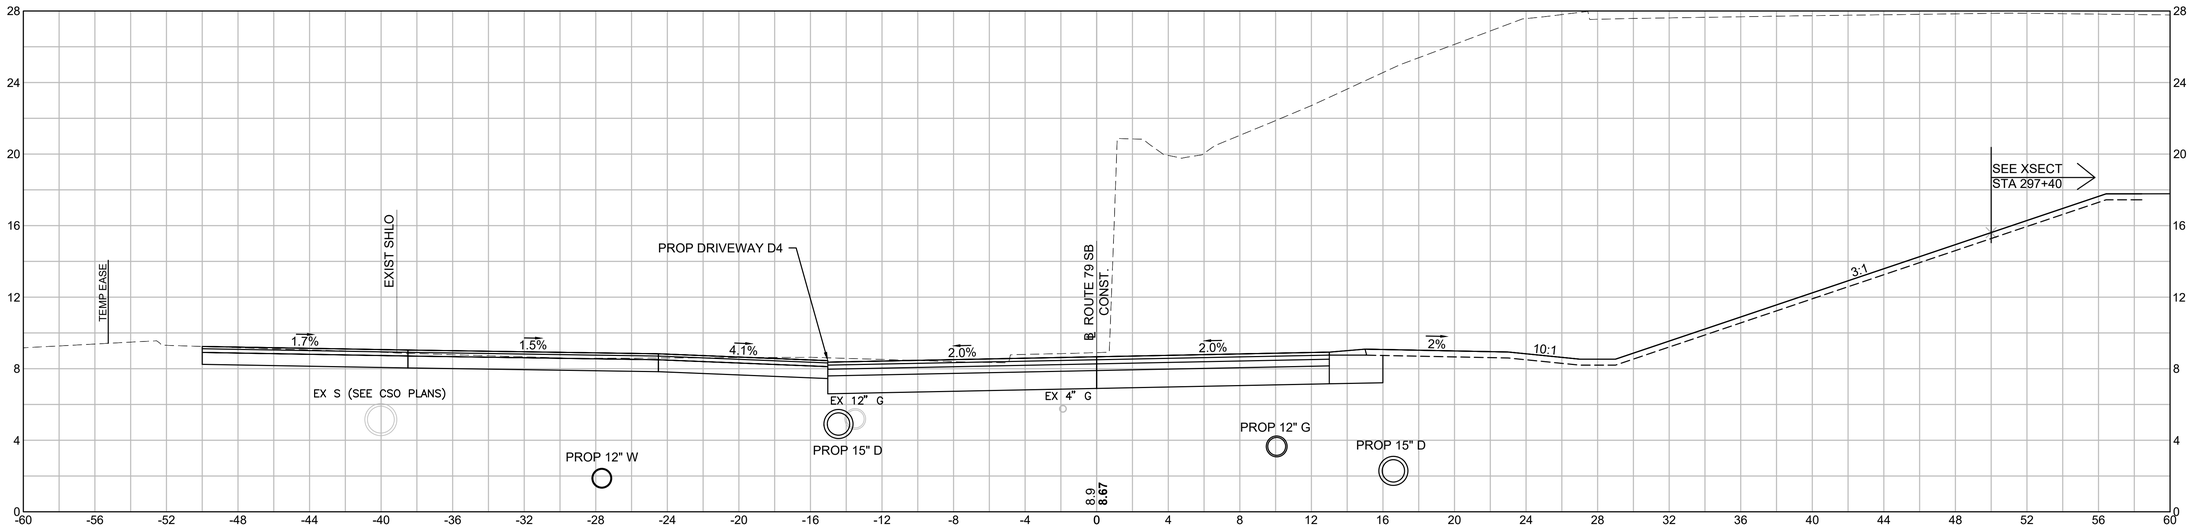


397+27.78 (D4 LT)

HOR. SCALE IN FEET
4 0 4 8
VER. SCALE IN FEET
4 0 4 8


FALL RIVER
ROUTE 79

STATE	FED. AID PROJ. NO.	SHEET NO.	TOTAL SHEETS
MA	NHP(IM)/TAP/HIP(BR)/STP-003S(191)	832	1094
	PROJECT FILE NO. 608049		

ROUTE 79 SB
CROSS SECTION - 14

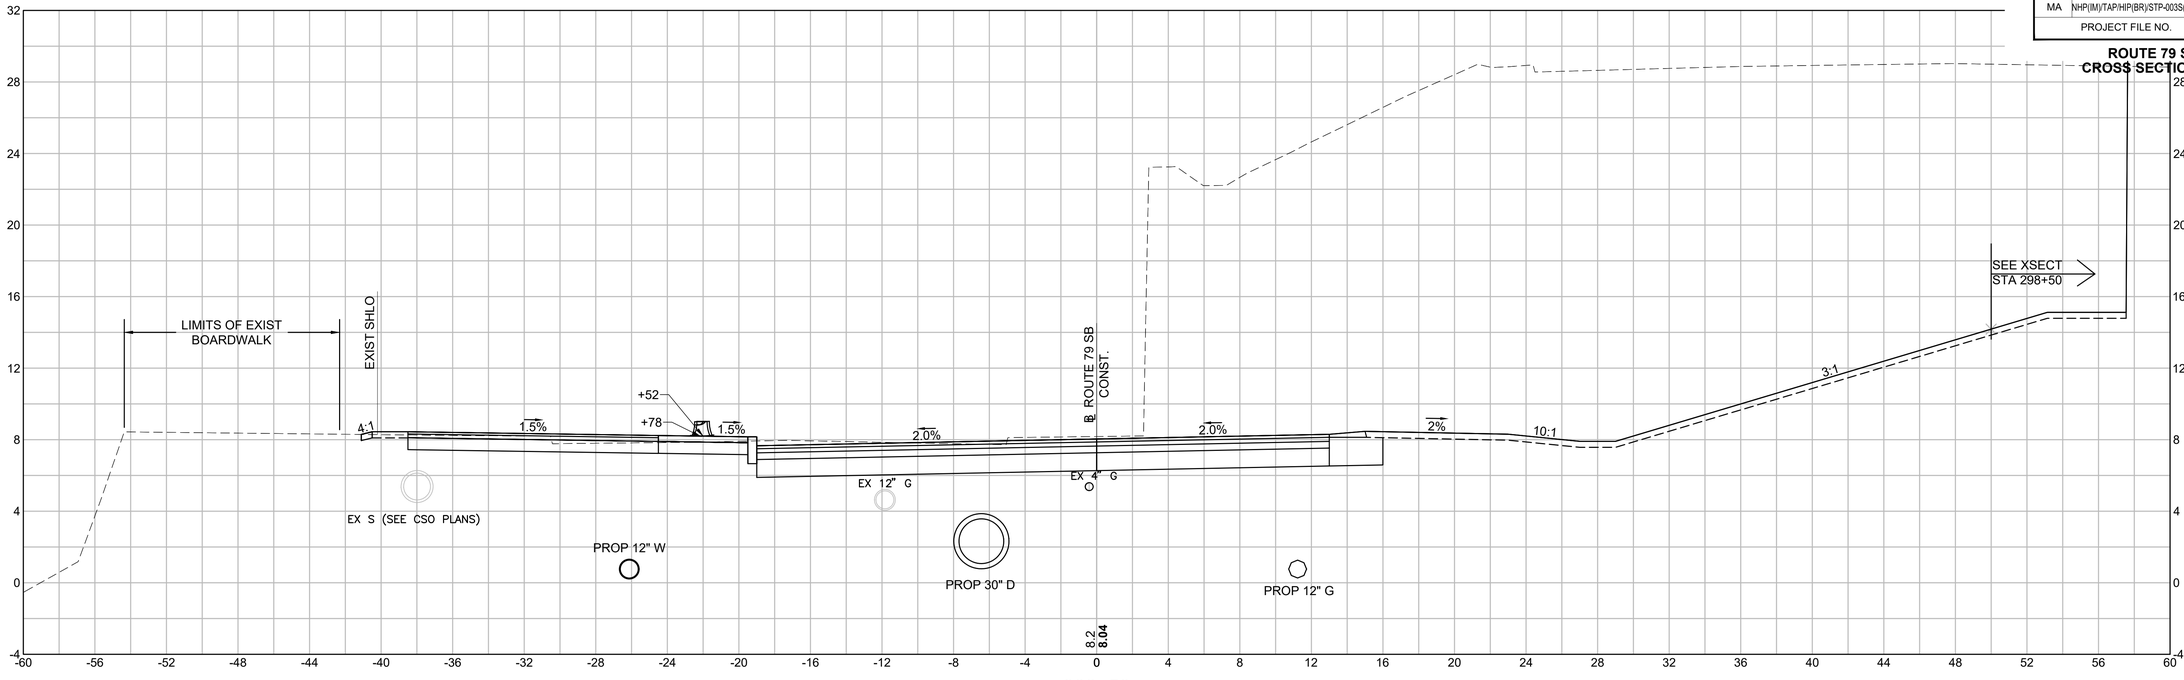

398+50

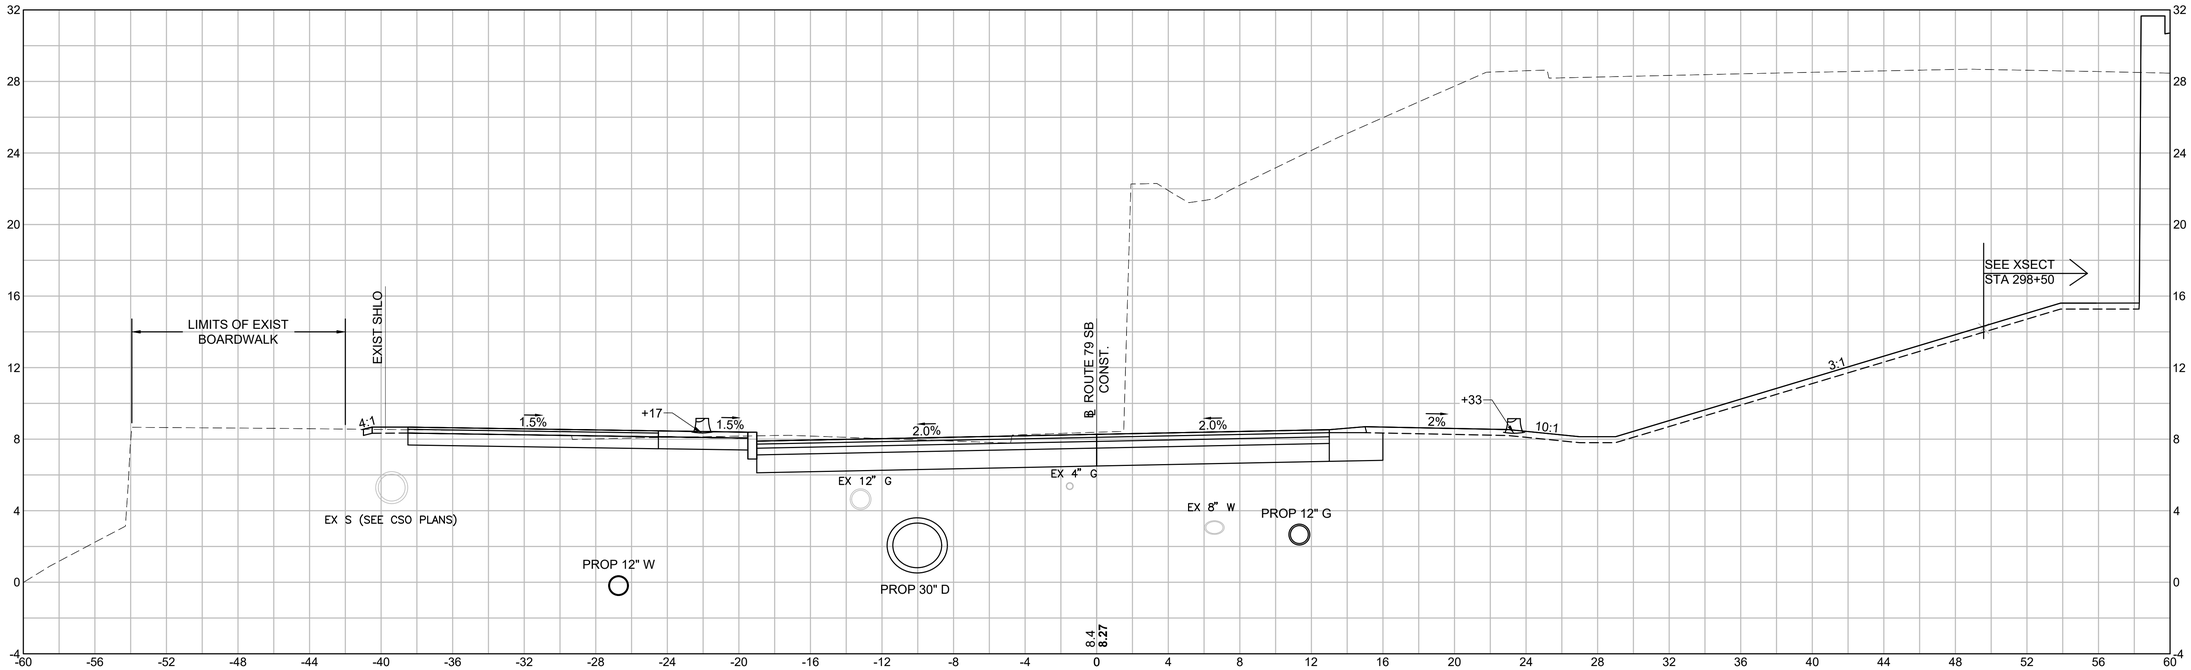

398+00

HOR. SCALE IN FEET
4 0 4 8
4 0 4 8
VER. SCALE IN FEET

REV.	DATE	DESCRIPTION
0	01/19/2024	ISSUED FOR CONSTRUCTION

USE ONLY PRINTS OF LATEST DATE - REVISION LOG MAINTAINED ON SHAREPOINT

608049_HD\ROUTE 79 SB SECTIONS 1).DWG Plotted on 1-Dec-2023 3:23 PM

FALL RIVER
ROUTE 79


STATE	FED. AID PROJ. NO.	SHEET NO.	TOTAL SHEETS
MA	NHP(IM)/TAP/HIP(BR)/STP-003S(191)	833	1094
	PROJECT FILE NO. 608049		

ROUTE 79 SB
CROSS SECTION - 15


REV.	DATE	DESCRIPTION
0	01/19/2024	ISSUED FOR CONSTRUCTION

USE ONLY PRINTS OF LATEST DATE - REVISION LOG MAINTAINED ON SHAREPOINT

608049_HD\ROUTE 79 SB SECTIONS 1).DWG Plotted on 1-Dec-2023 3:29 PM

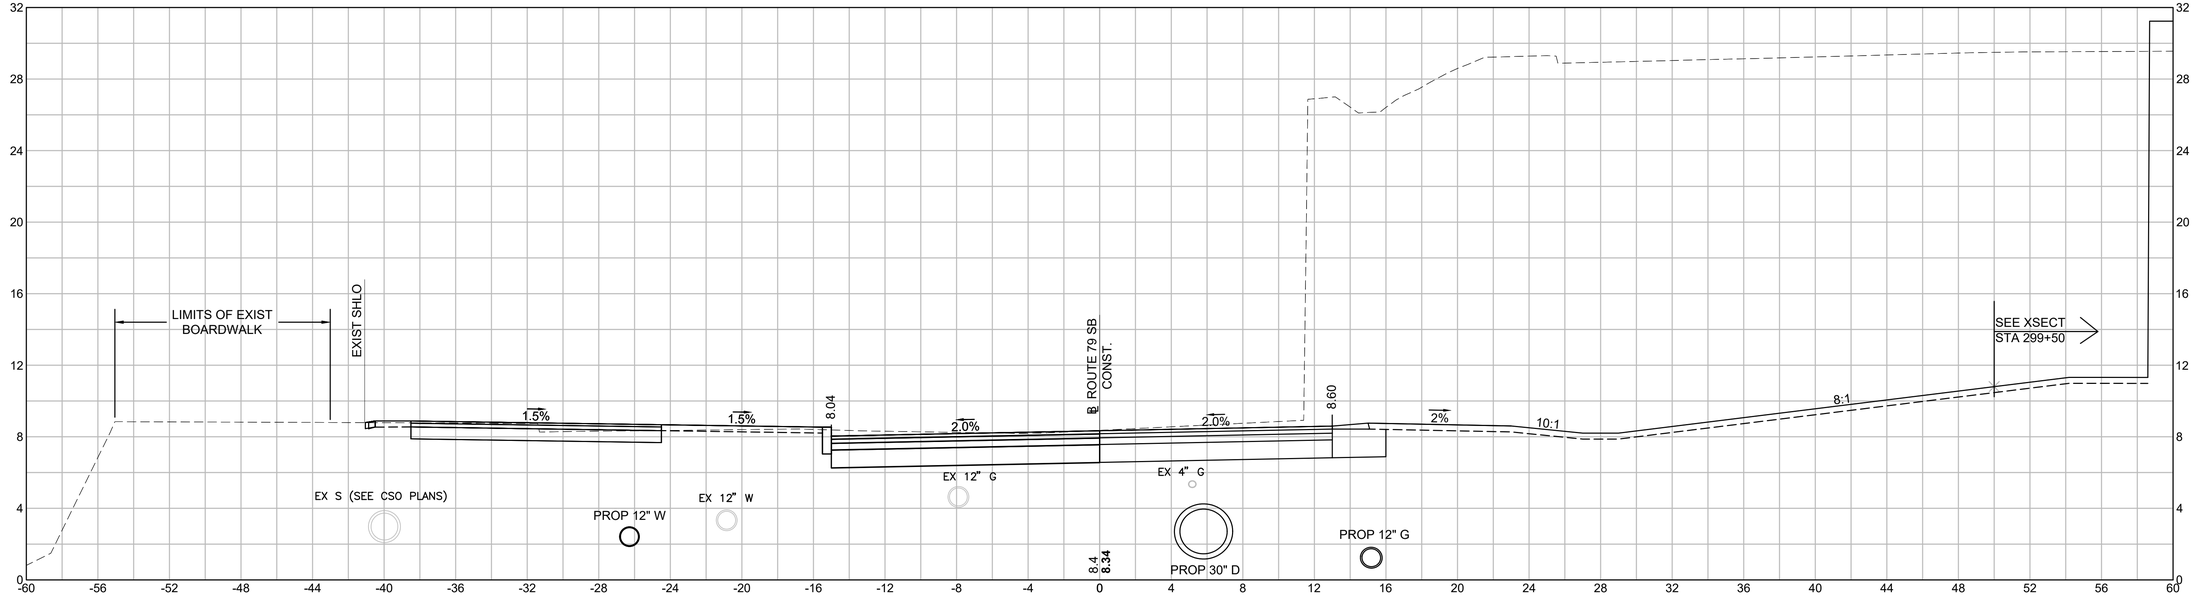

399+50

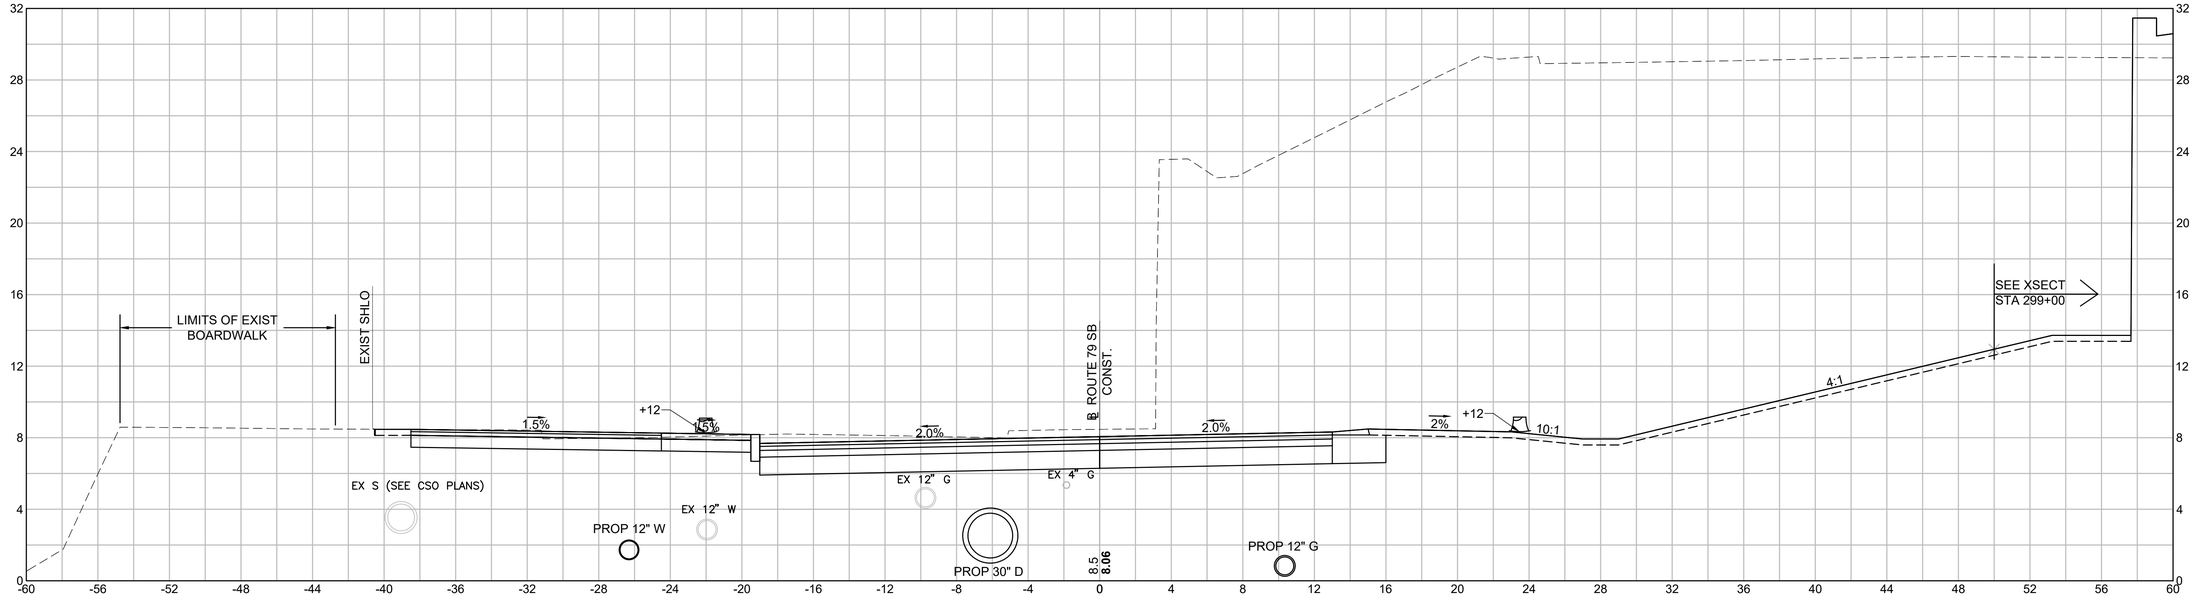


399+00

HOR. SCALE IN FEET
4 0 4 8
VER. SCALE IN FEET
4 0 4 8


FALL RIVER
ROUTE 79

STATE	FED. AID PROJ. NO.	SHEET NO.	TOTAL SHEETS
MA	NHP(IM)/TAP/HIP(BR)/STP-003S(191)	834	1094
	PROJECT FILE NO. 608049		


ROUTE 79 SB
CROSS SECTION - 16

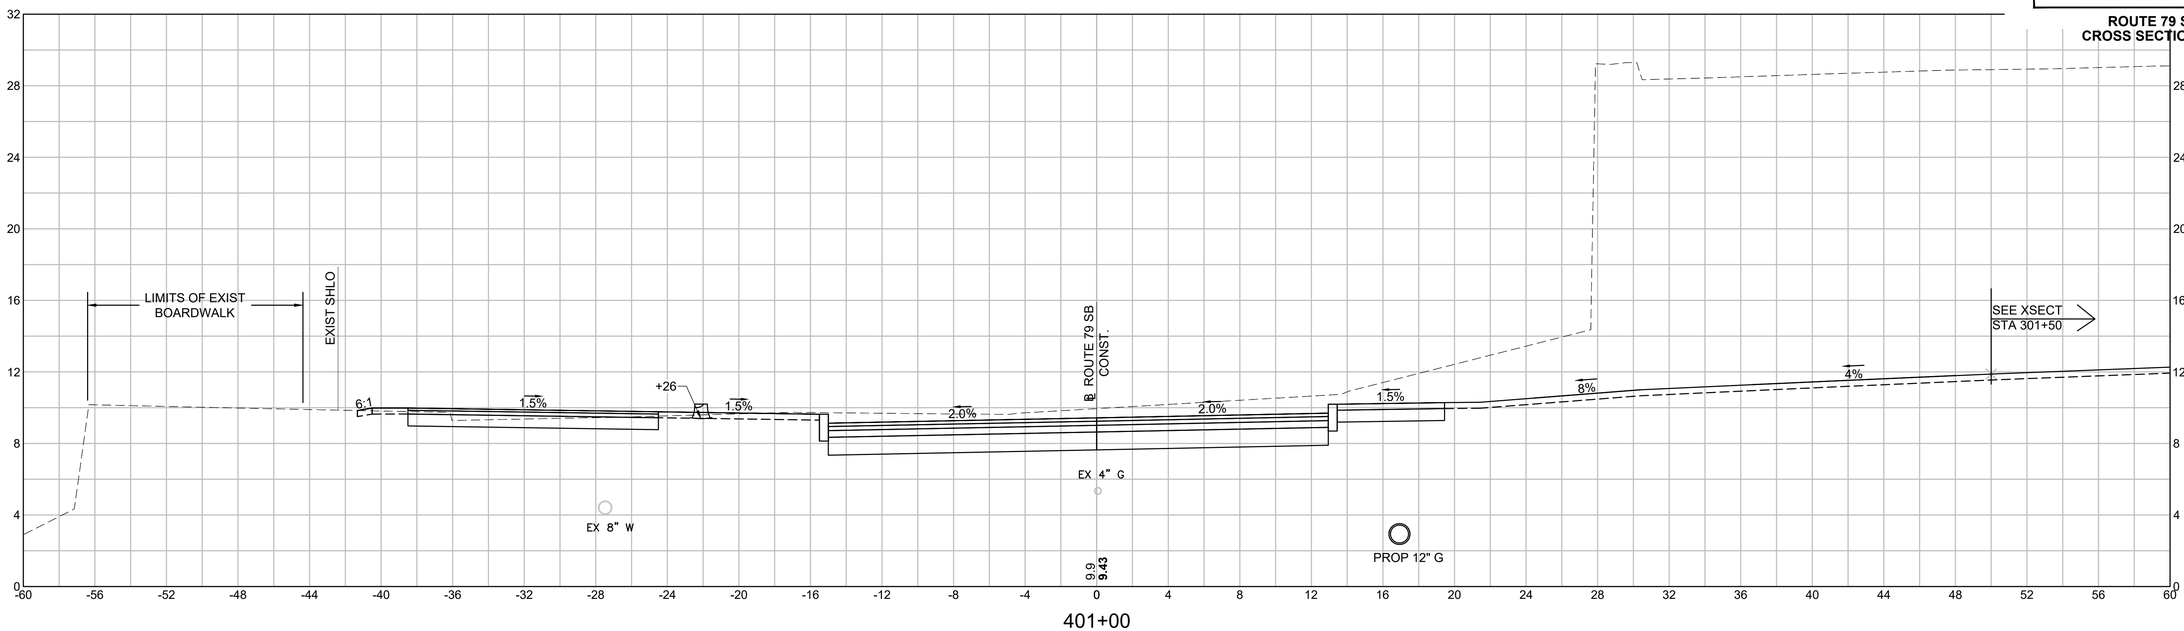

401+00

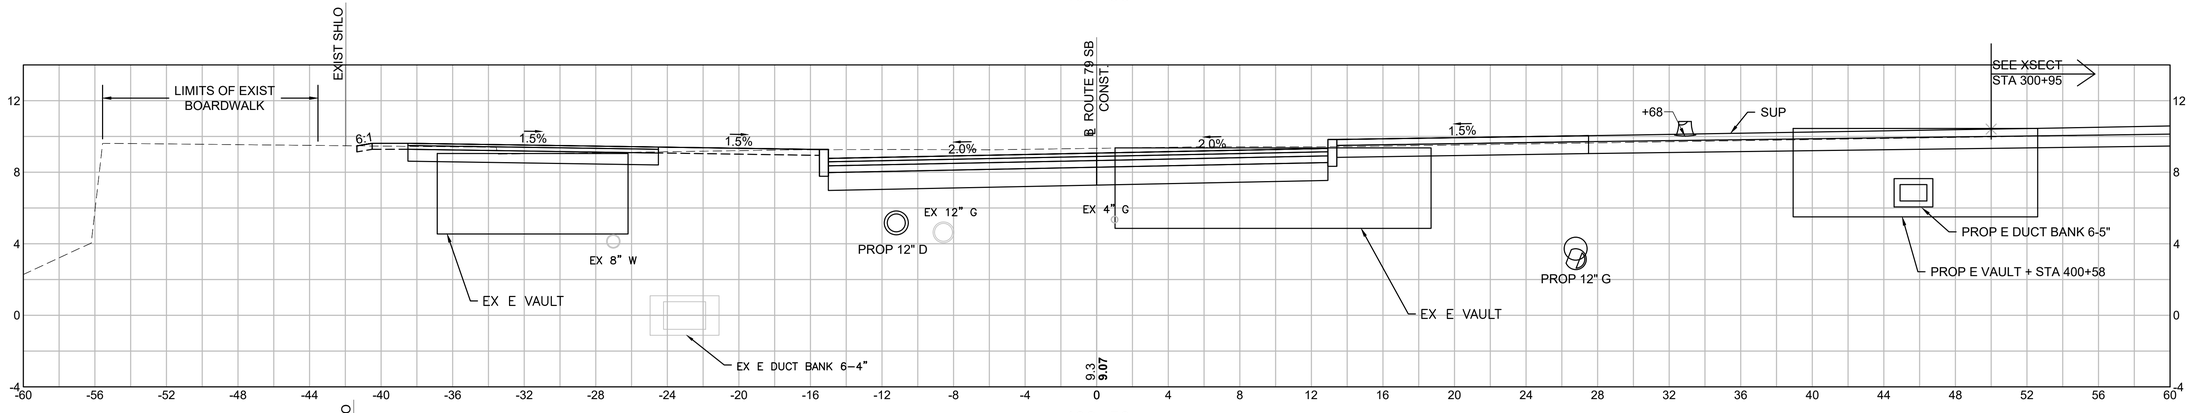

400+50

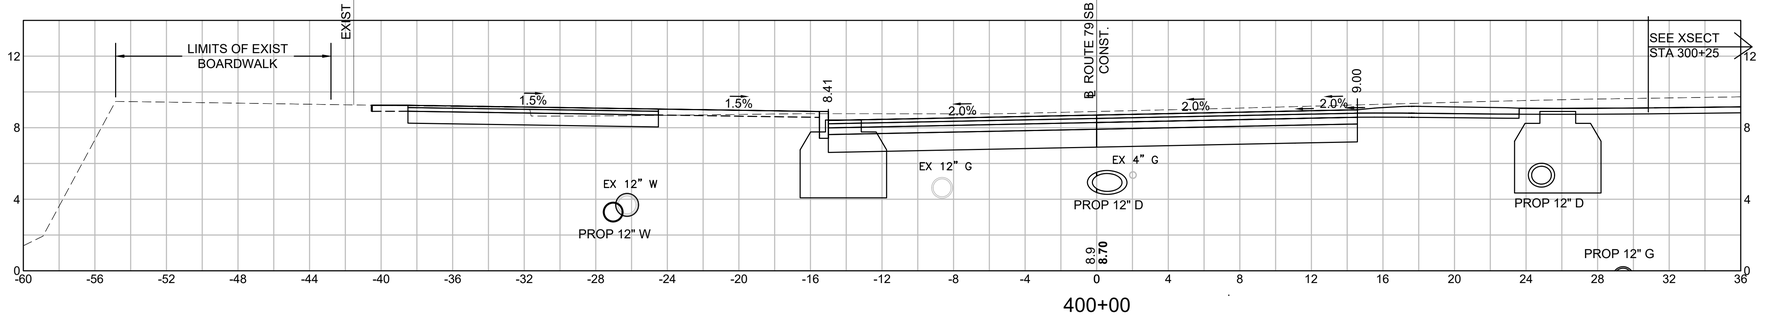

400+00

HOR. SCALE IN FEET
4 0 4 8
VER. SCALE IN FEET
4 0 4 8

REV.	DATE	DESCRIPTION
0	01/19/2024	ISSUED FOR CONSTRUCTION

USE ONLY PRINTS OF LATEST DATE - REVISION LOG MAINTAINED ON SHAREPOINT

608049_HD\ROUTE 79 SB SECTIONS 1).DWG Plotted on 18-Jan-2024 2:12 PM

FALL RIVER
ROUTE 79


STATE	FED. AID PROJ. NO.	SHEET NO.	TOTAL SHEETS
MA	NHPI(IM)/TAP/HIP(BR)/STP-003S(191)	835	1094
	PROJECT FILE NO. 608049		

ROUTE 79 SB
CROSS SECTION - 17


REV.	DATE	DESCRIPTION
0	01/19/2024	ISSUED FOR CONSTRUCTION

USE ONLY PRINTS OF LATEST DATE - REVISION LOG MAINTAINED ON SHAREPOINT

608049_HD\(ROUTE 79 SB SECTIONS 1).DWG Plotted on 18-Jan-2024 1:41 PM

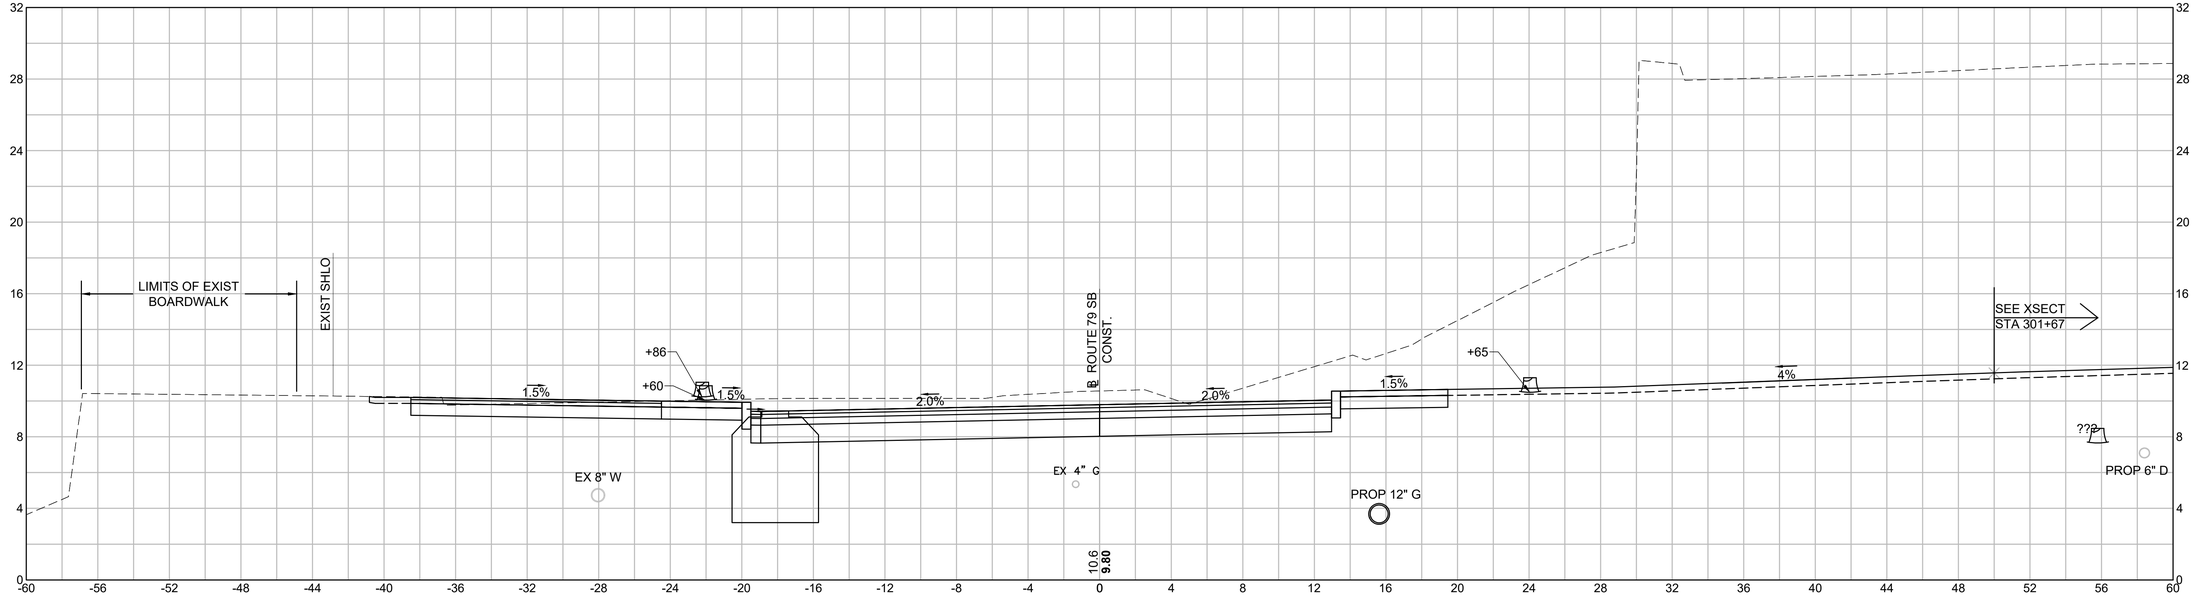

401+50

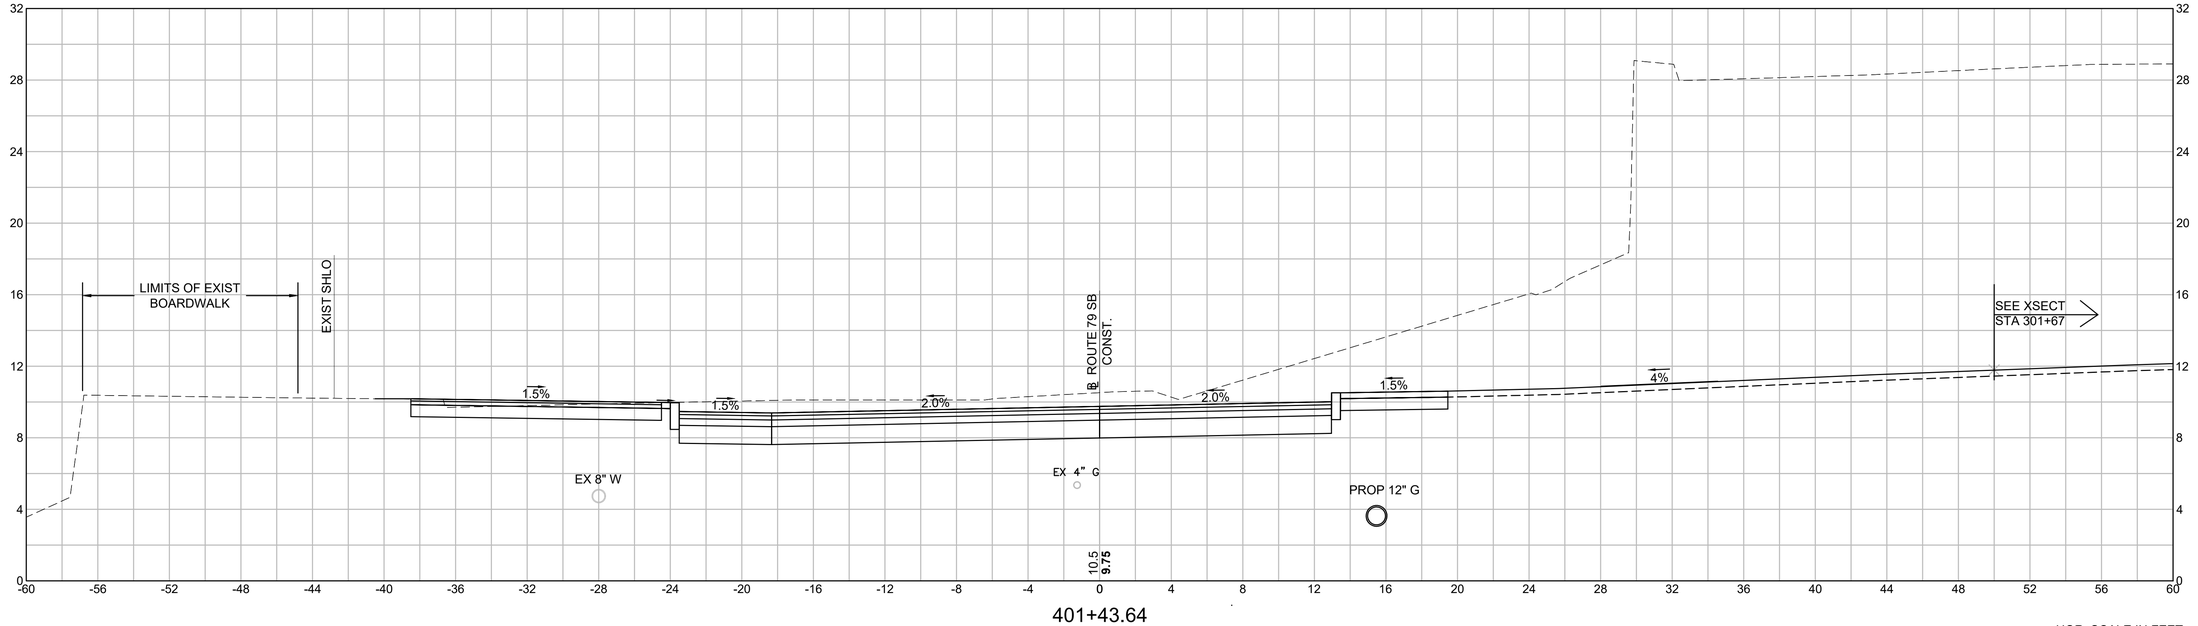

401+43.64

HOR. SCALE IN FEET
4 0 4 8
4 0 4 8
VER. SCALE IN FEET

FALL RIVER
ROUTE 79

STATE	FED. AID PROJ. NO.	SHEET NO.	TOTAL SHEETS
MA	NHP(IM)/TAP/HIP(BR)/STP-003S(191)	836	1094
	PROJECT FILE NO. 608049		


ROUTE 79 SB
CROSS SECTION - 18

REV.	DATE	DESCRIPTION
0	01/19/2024	ISSUED FOR CONSTRUCTION

USE ONLY PRINTS OF LATEST DATE - REVISION LOG MAINTAINED ON SHAREPOINT

Plotted on 1-Dec-2023 3:52 PM

608049_HD\ROUTE 79 SB SECTIONS 1).DWG

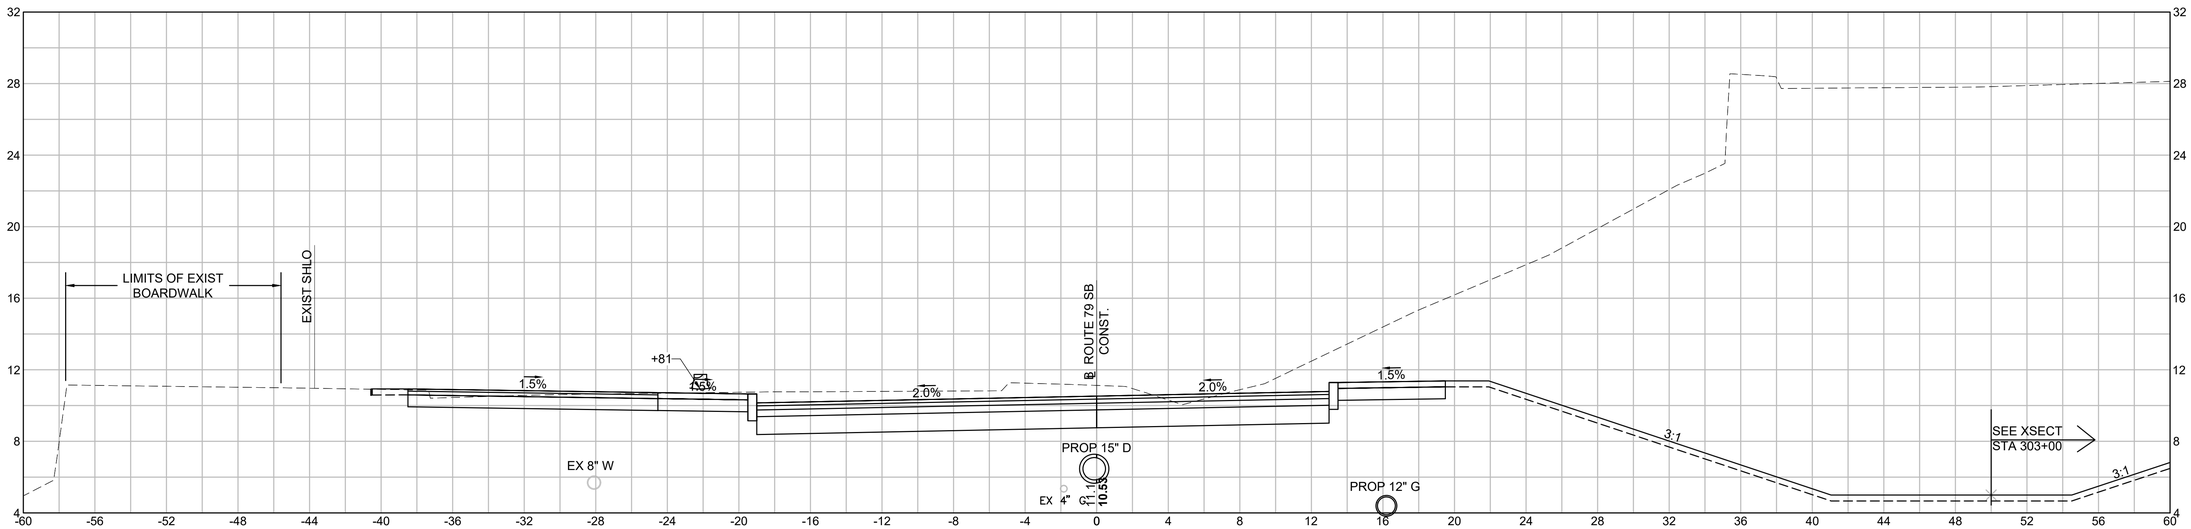


HOR. SCALE IN FEET
4 0 4 8
4 0 4 8
VER. SCALE IN FEET


FALL RIVER
ROUTE 79

STATE	FED. AID PROJ. NO.	SHEET NO.	TOTAL SHEETS
MA	NHP(IM)/TAP/HIP(BR)/STP-003S(191)	837	1094
	PROJECT FILE NO. 608049		


ROUTE 79 SB
CROSS SECTION - 19

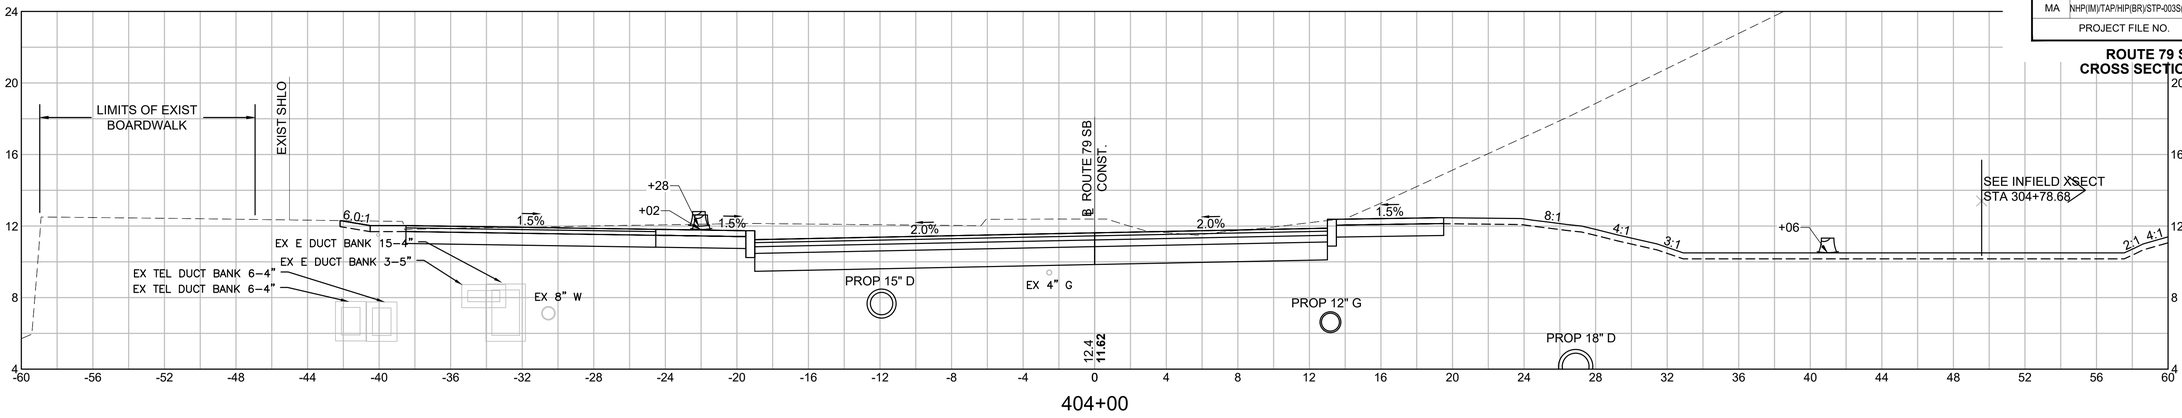

404+00

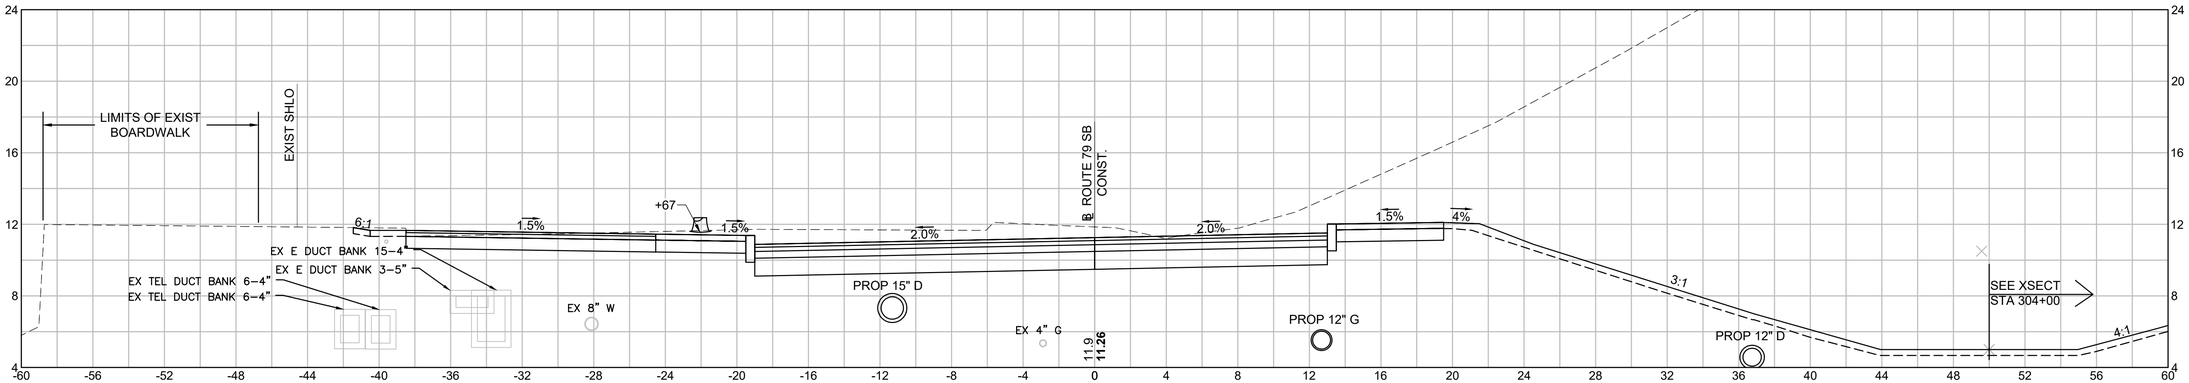

403+50

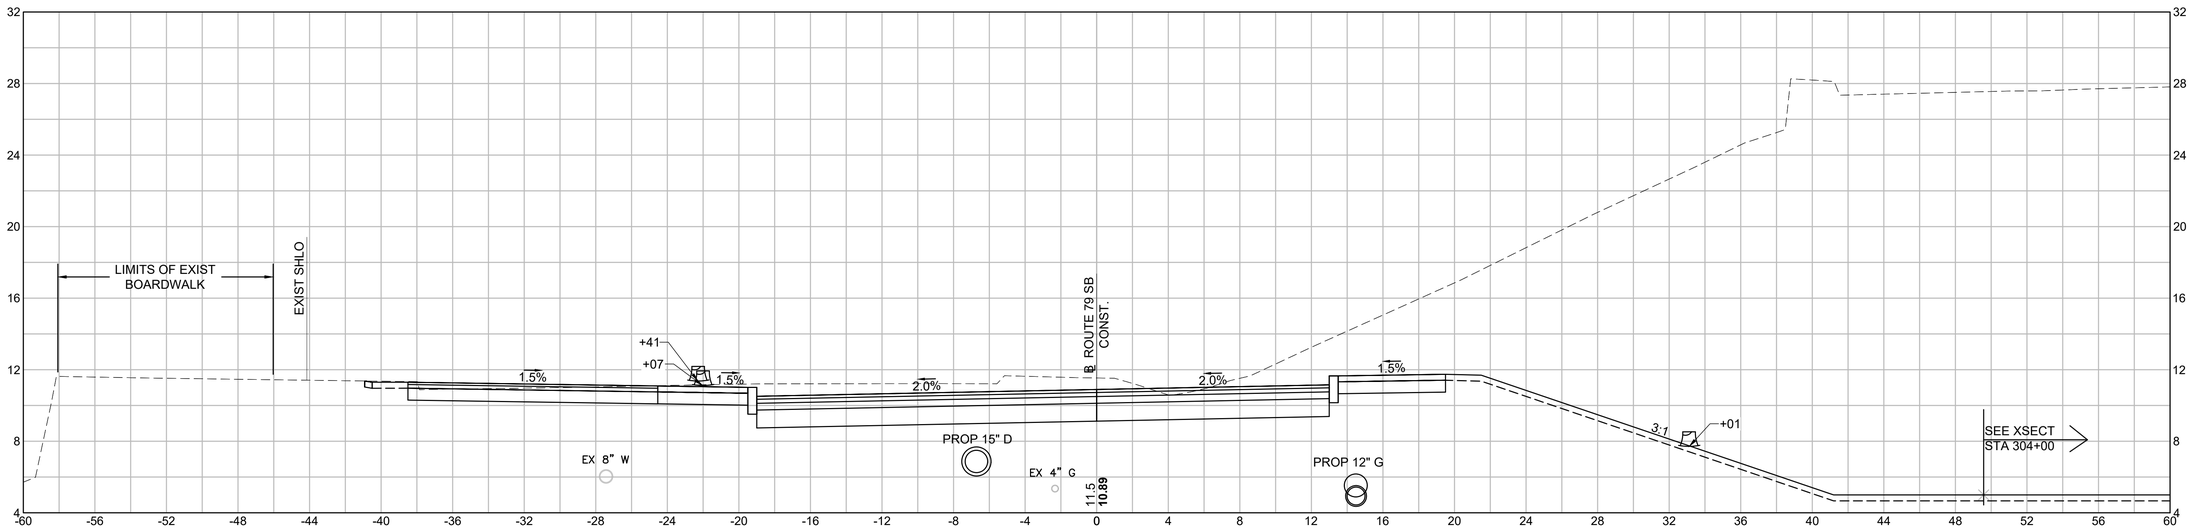

403+00

HOR. SCALE IN FEET
4 0 4 8
VER. SCALE IN FEET
4 0 4 8

REV.	DATE	DESCRIPTION
0	01/19/2024	ISSUED FOR CONSTRUCTION

USE ONLY PRINTS OF LATEST DATE - REVISION LOG MAINTAINED ON SHAREPOINT

608049_HD\ROUTE 79 SB SECTIONS 1).DWG Plotted on 18-Jan-2024 2:13 PM

FALL RIVER
ROUTE 79


STATE	FED. AID PROJ. NO.	SHEET NO.	TOTAL SHEETS
MA	NHP(IM)/TAP/HIP(BR)STP-003S(191)	838	1094
	PROJECT FILE NO. 608049		

ROUTE 79 SB
CROSS SECTION - 20

REV.	DATE	DESCRIPTION
0	01/19/2024	ISSUED FOR CONSTRUCTION

USE ONLY PRINTS OF LATEST DATE - REVISION LOG MAINTAINED ON SHAREPOINT

608049_HD\ROUTE 79 SB SECTIONS 1).DWG Plotted on 18-Jan-2024 2:14 PM

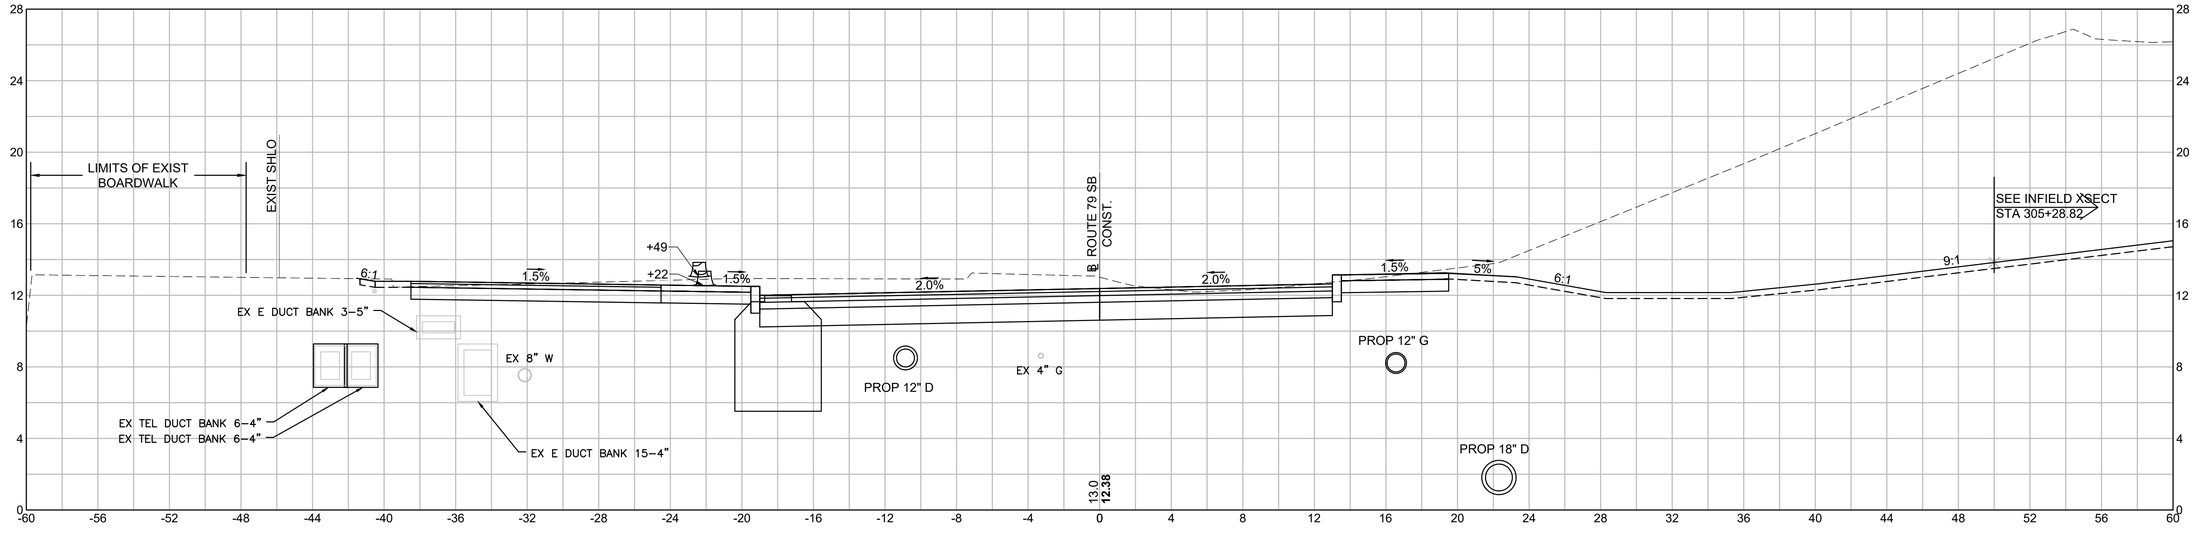

FALL RIVER
ROUTE 79


STATE	FED. AID PROJ. NO.	SHEET NO.	TOTAL SHEETS
MA	NHP(IM)/TAP/HIP(BR)STP-003S(191)	839	1094
	PROJECT FILE NO. 608049		

ROUTE 79 SB
CROSS SECTION - 21


REV.	DATE	DESCRIPTION
0	01/19/2024	ISSUED FOR CONSTRUCTION

USE ONLY PRINTS OF LATEST DATE - REVISION LOG MAINTAINED ON SHAREPOINT

608049_HD\ROUTE 79 SB SECTIONS 1).DWG Plotted on 1-Dec-2023 4:17 PM

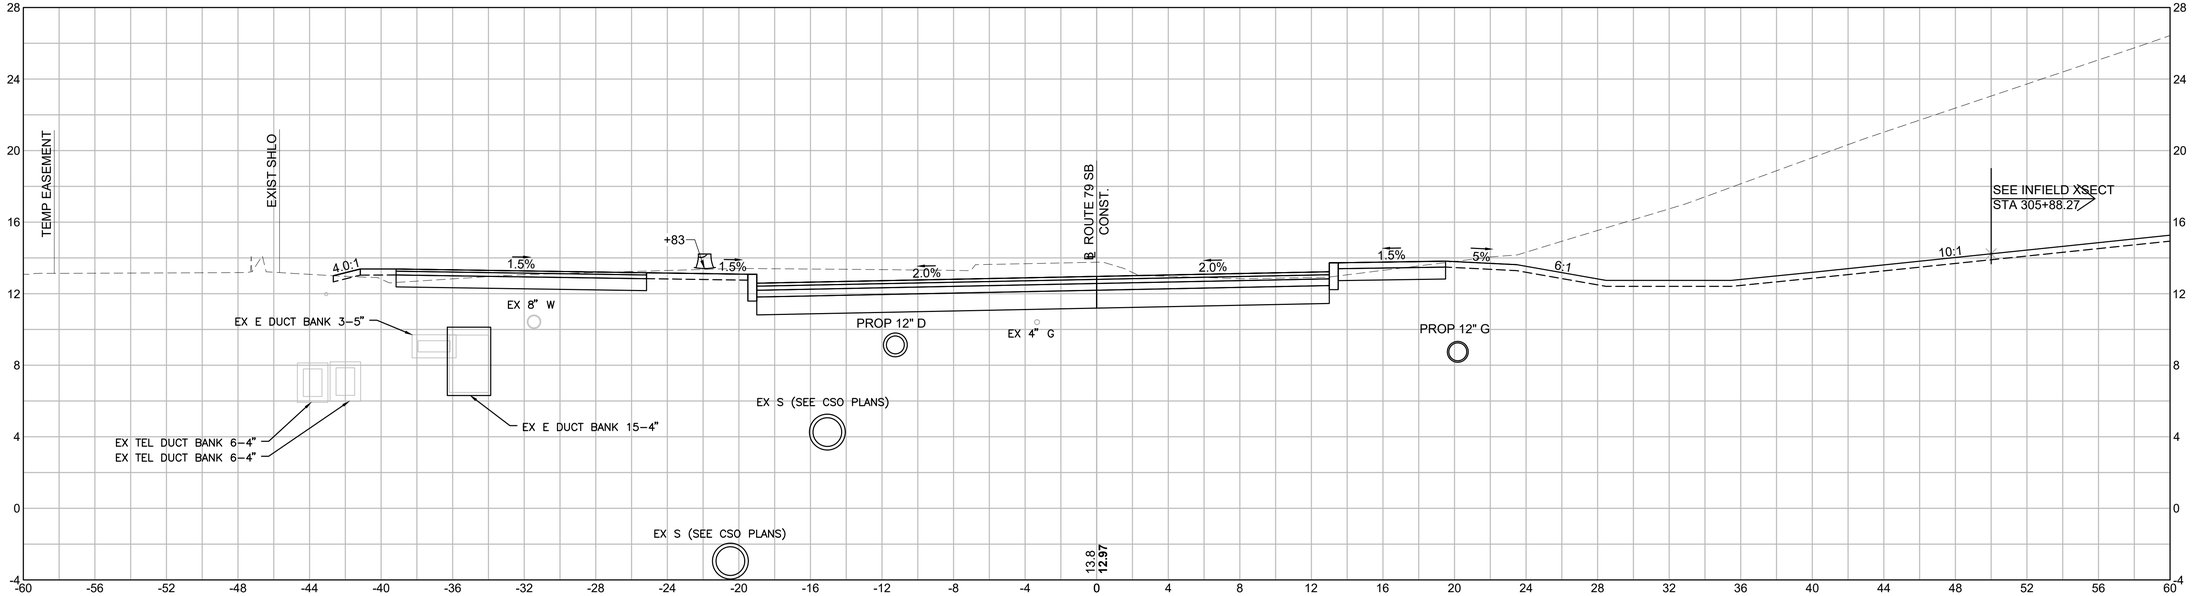

405+59.49

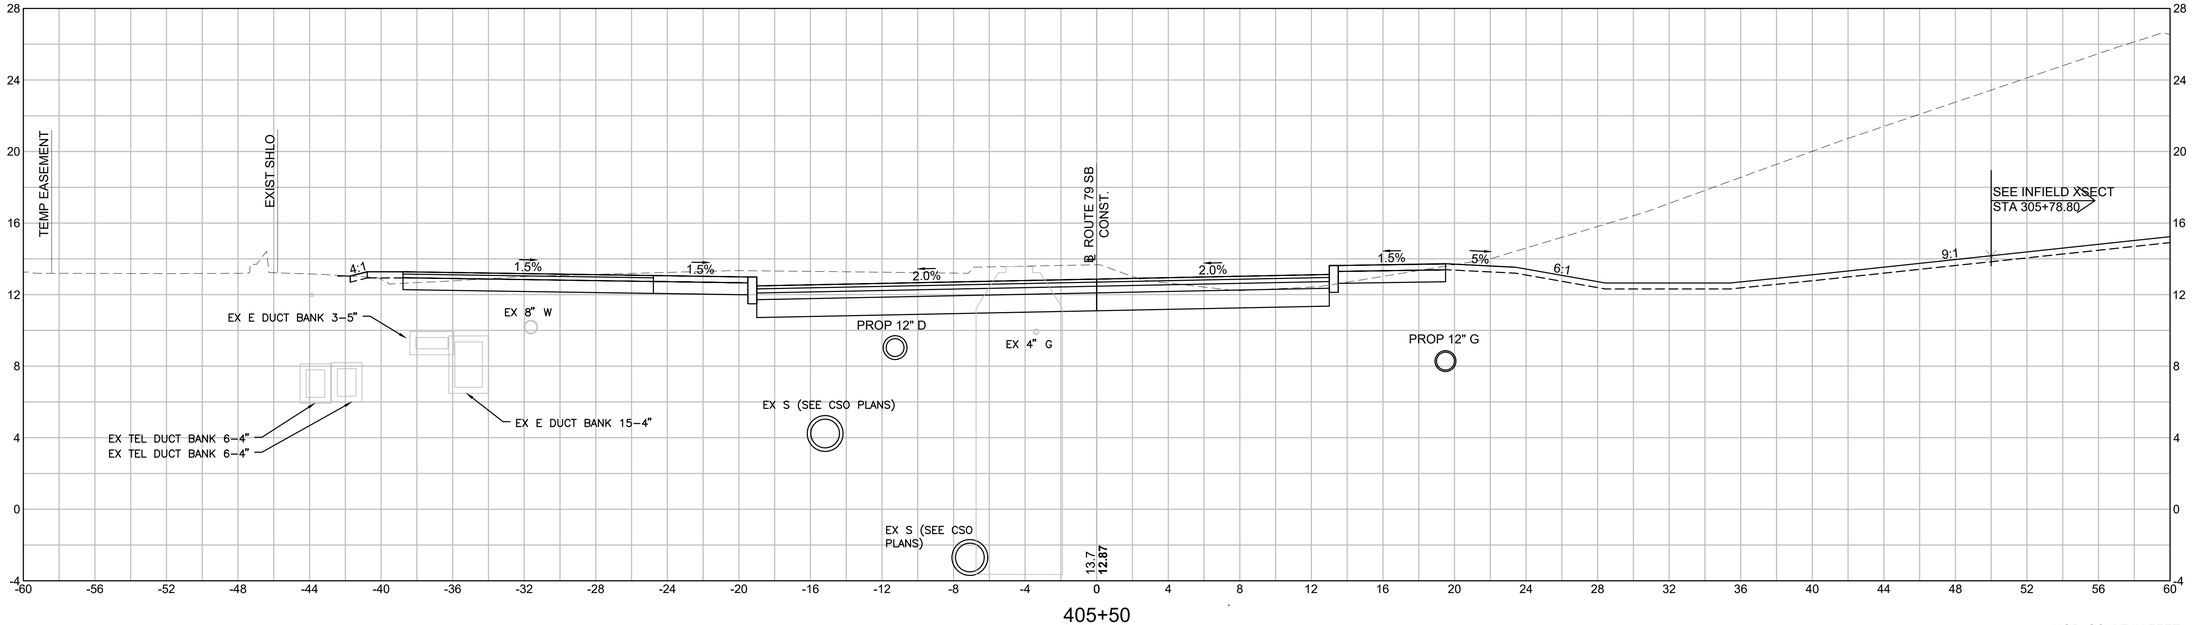


405+50


HOR. SCALE IN FEET
4 0 4 8
4 0 4 8
VER. SCALE IN FEET


FALL RIVER
ROUTE 79

STATE	FED. AID PROJ. NO.	SHEET NO.	TOTAL SHEETS
MA	NHP(IM)/TAP/HIP(BR)/STP-003S(191)	840	1094
	PROJECT FILE NO. 608049		

ROUTE 79 SB
CROSS SECTION - 22

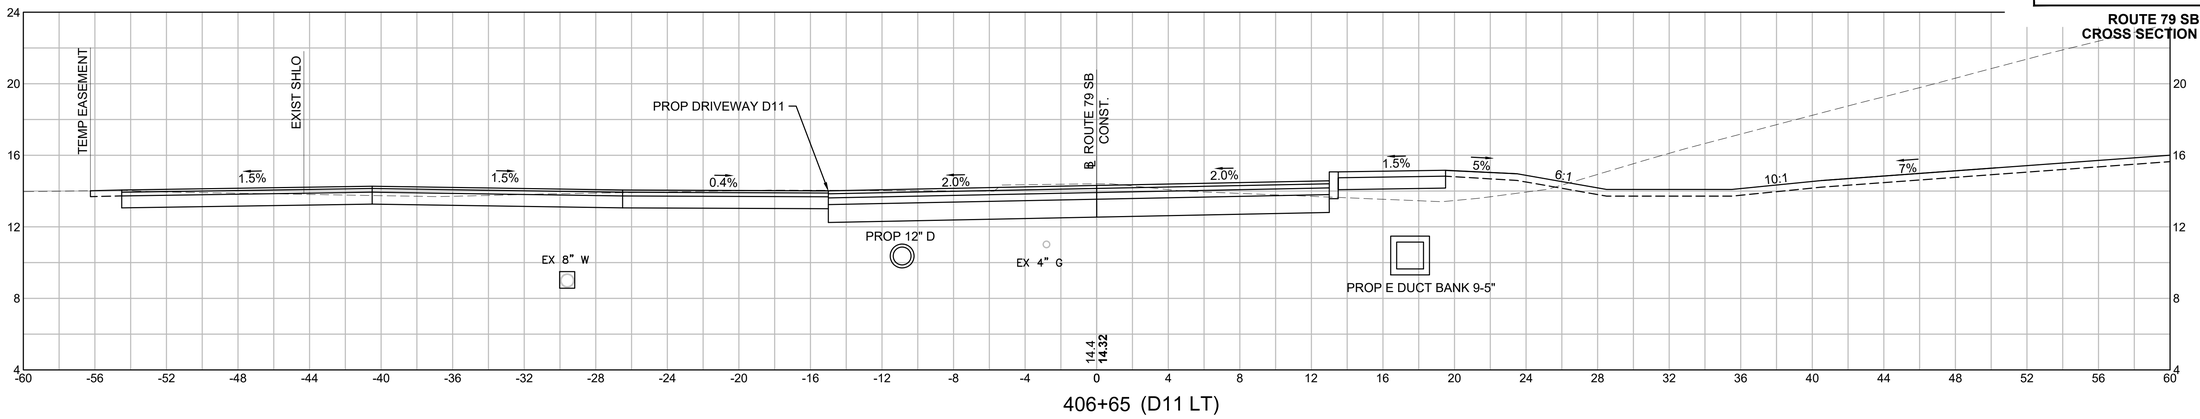

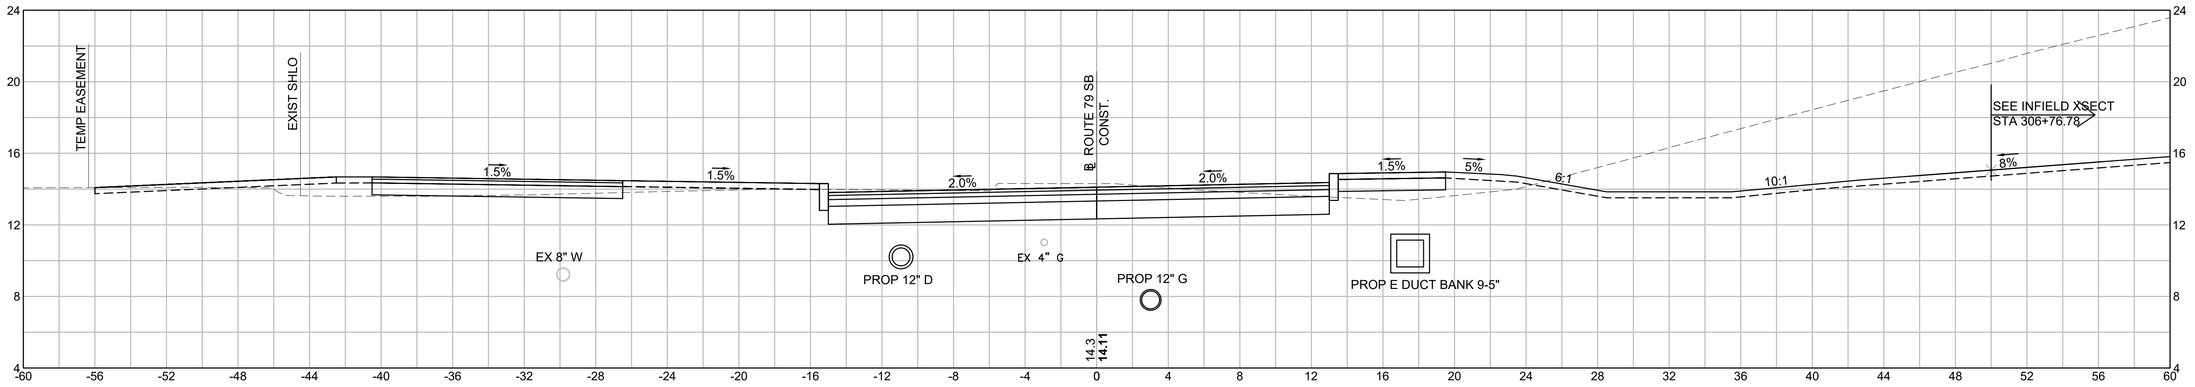

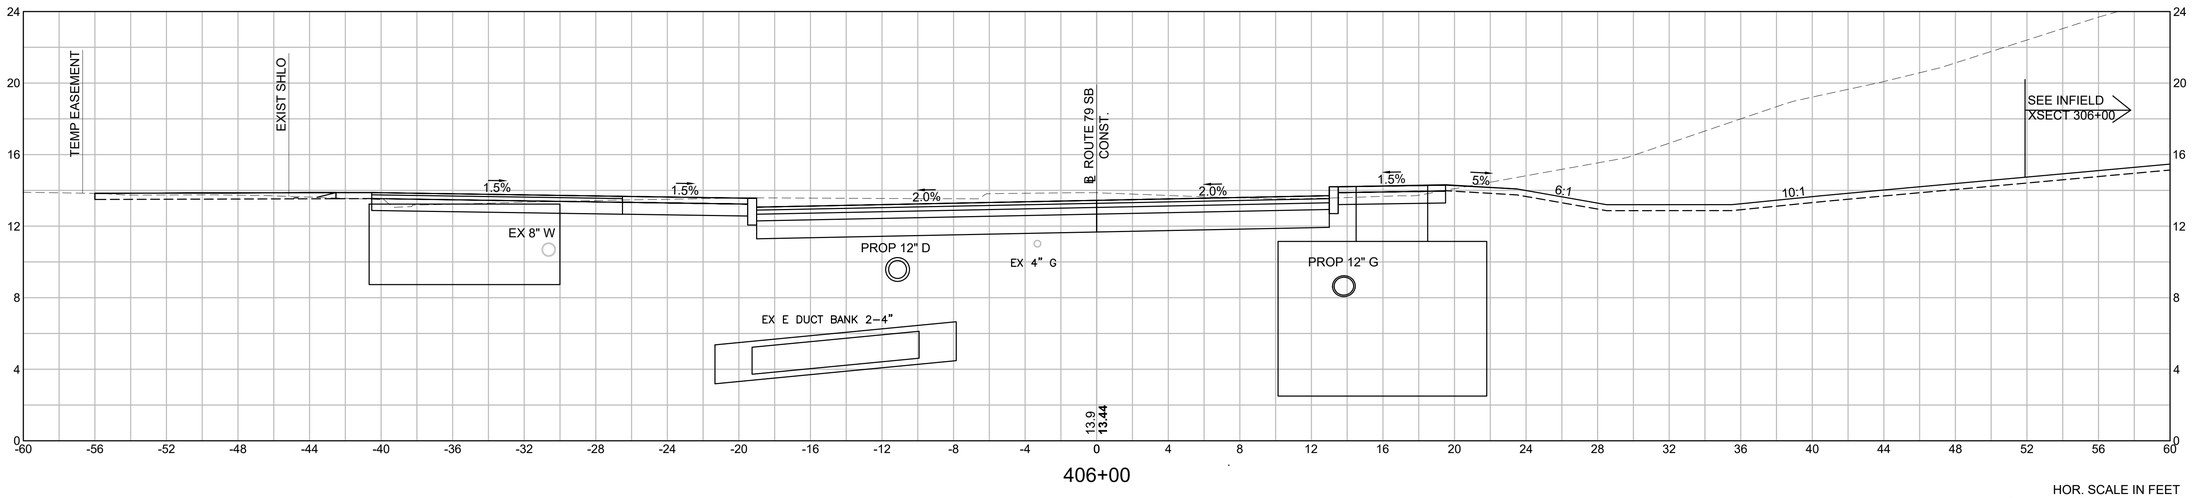

REV.	DATE	DESCRIPTION
0	01/19/2024	ISSUED FOR CONSTRUCTION

USE ONLY PRINTS OF LATEST DATE - REVISION LOG MAINTAINED ON SHAREPOINT


HOR. SCALE IN FEET
4 0 4 8
4 0 4 8
VER. SCALE IN FEET

608049_HD\ROUTE 79 SB SECTIONS 1).DWG Plotted on 18-Jan-2024 2:15 PM


FALL RIVER
ROUTE 79

STATE	FED. AID PROJ. NO.	SHEET NO.	TOTAL SHEETS
MA	NHP(IM)/TAP/HIP(BR)/STP-003S(191)	841	1094
	PROJECT FILE NO. 608049		


ROUTE 79 SB
CROSS SECTION - 23

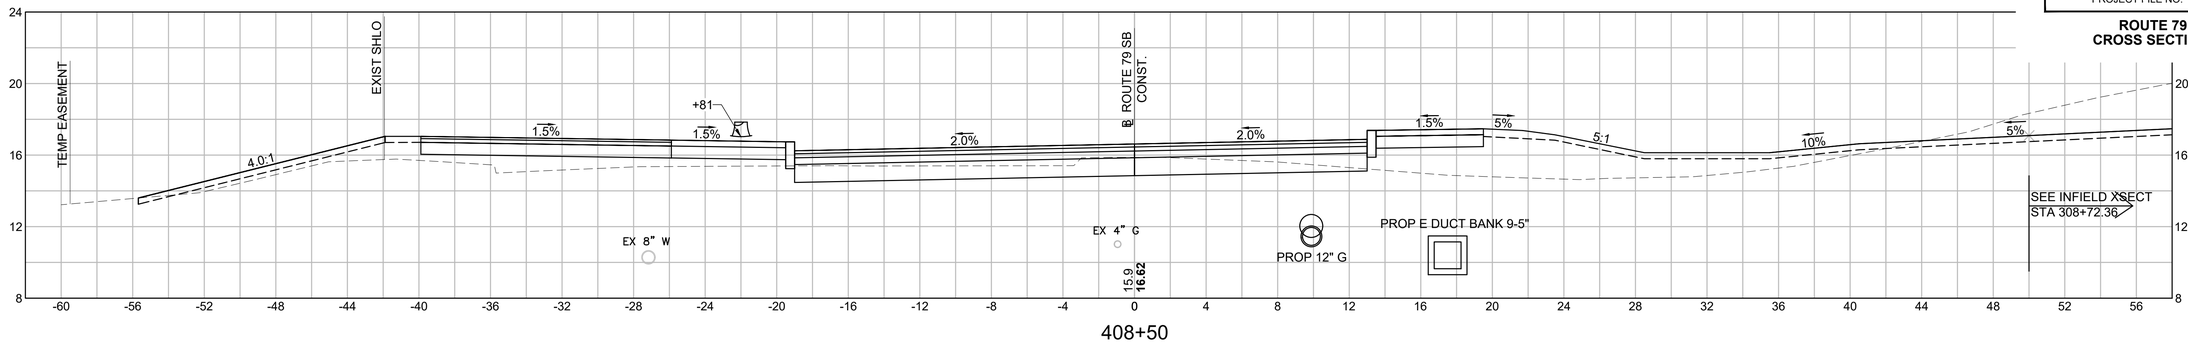


408+50

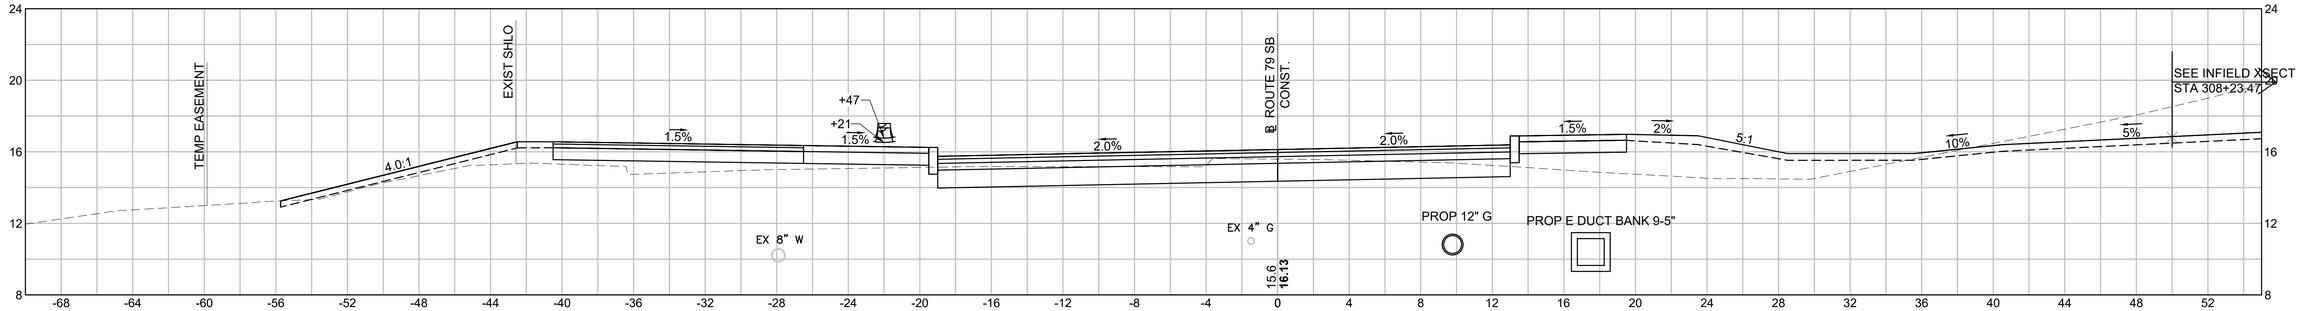

408+00

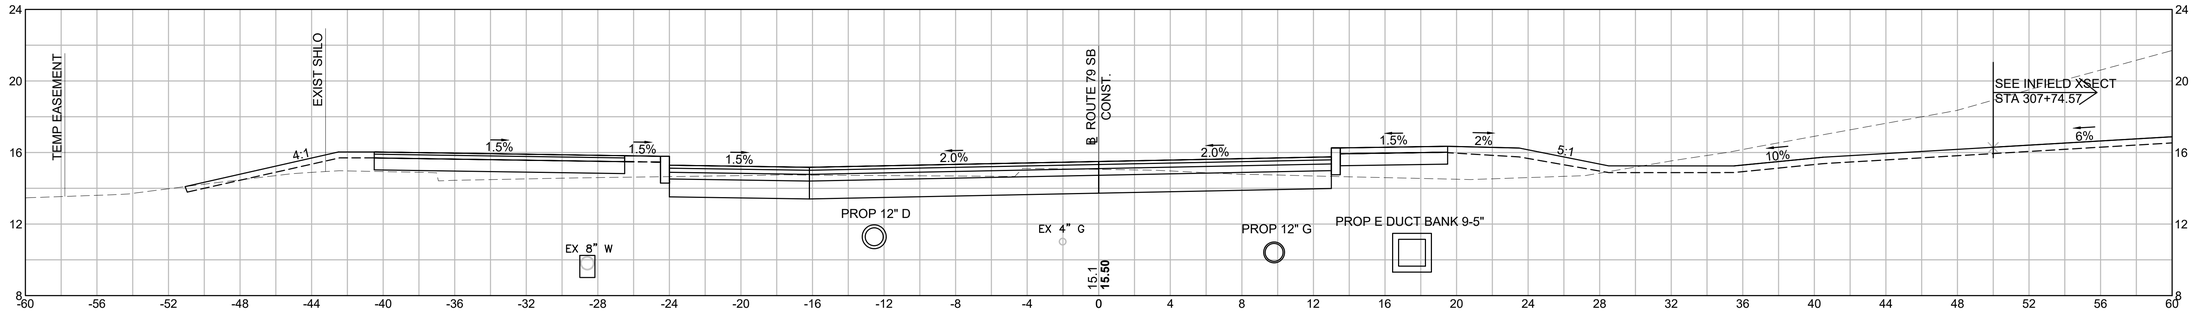

407+50

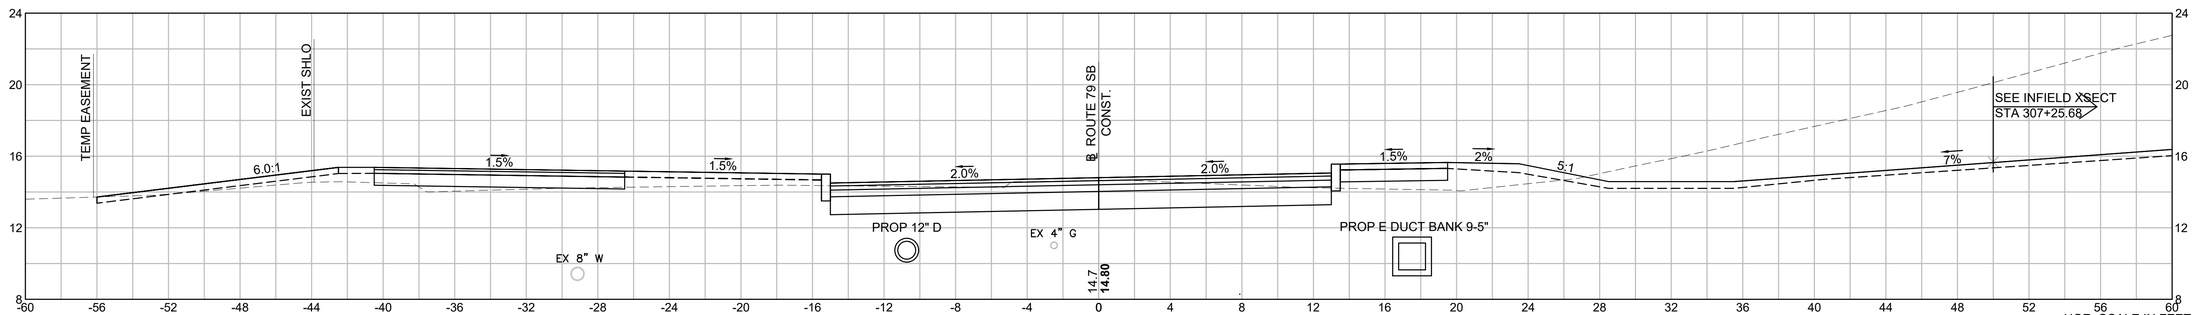

407+00

HOR. SCALE IN FEET
4 0 4 8
4 0 4 8
VER. SCALE IN FEET

REV.	DATE	DESCRIPTION
0	01/19/2024	ISSUED FOR CONSTRUCTION


USE ONLY PRINTS OF LATEST DATE - REVISION LOG MAINTAINED ON SHAREPOINT

608049_HD\ROUTE 79 SB SECTIONS 1).DWG Plotted on 18-Jan-2024 2:16 PM


FALL RIVER
ROUTE 79

STATE	FED. AID PROJ. NO.	SHEET NO.	TOTAL SHEETS
MA	NHPI(IM)/TAP/HIP(BR)/STP-003S(191)	842	1094
	PROJECT FILE NO. 608049		


ROUTE 79 SB
CROSS SECTION - 24

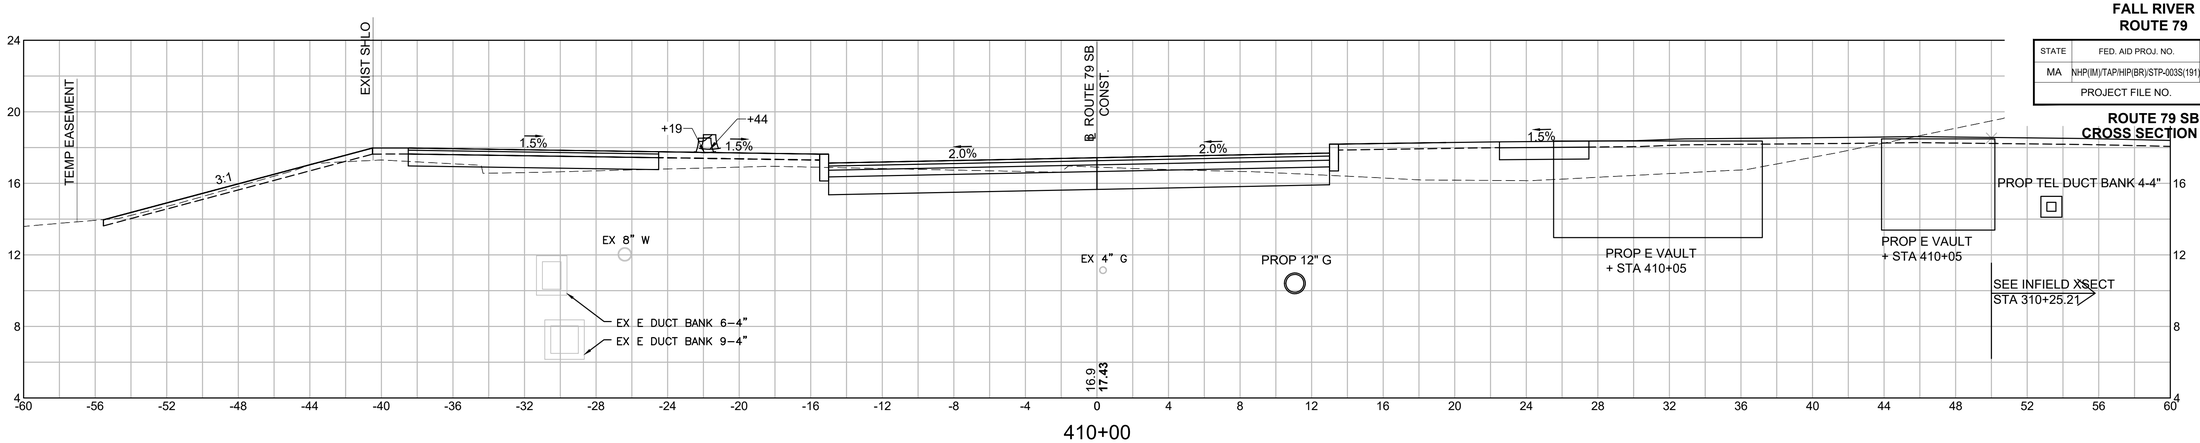


410+00

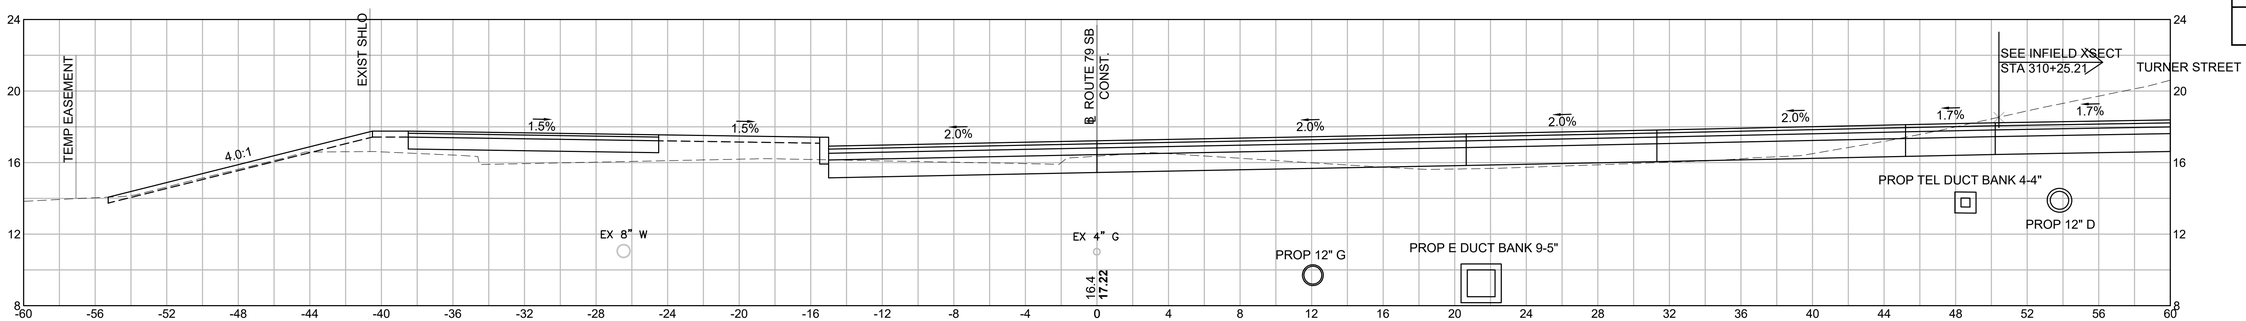

409+50

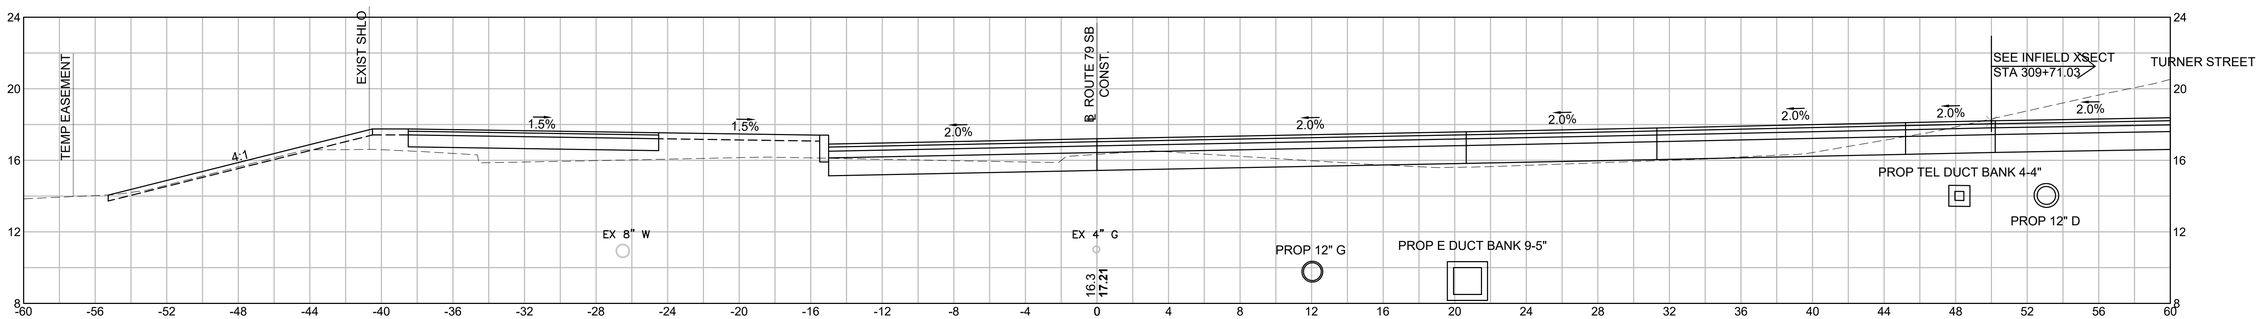

409+47.18

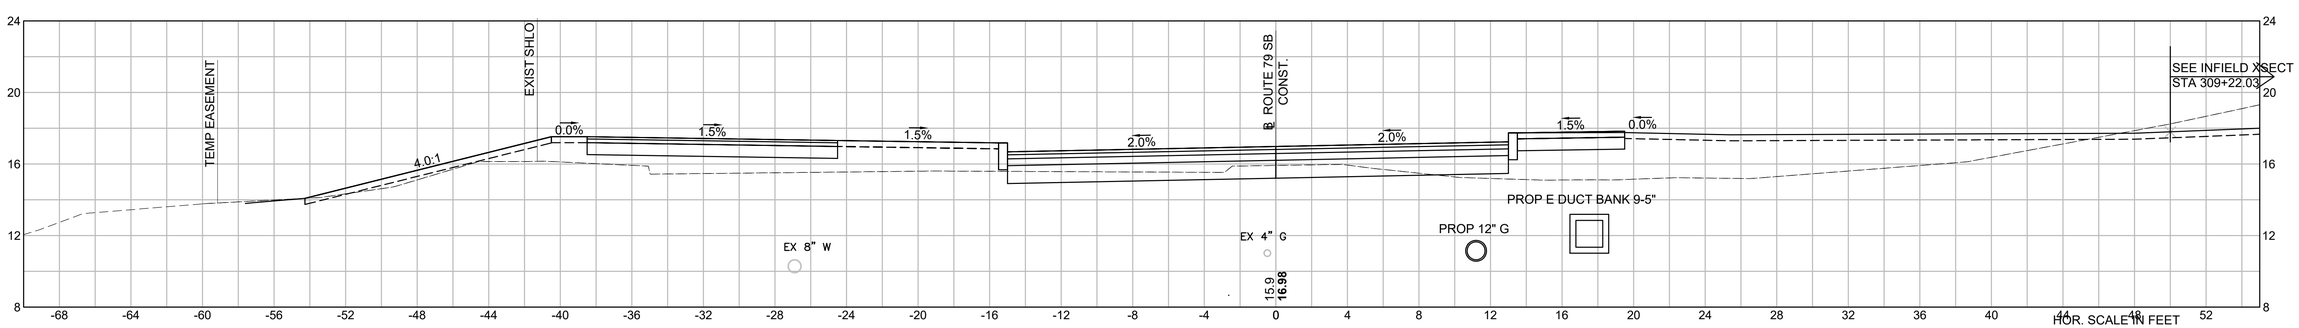

409+00

REV.	DATE	DESCRIPTION
0	01/19/2024	ISSUED FOR CONSTRUCTION

USE ONLY PRINTS OF LATEST DATE - REVISION LOG MAINTAINED ON SHAREPOINT

608049_HD\ROUTE 79 SB SECTIONS 1).DWG Plotted on 7-Mar-2024 11:51 PM

FALL RIVER
ROUTE 79


STATE	FED. AID PROJ. NO.	SHEET NO.	TOTAL SHEETS
MA	NHP(IM)/TAP/HIP(BR)/STP-003S(191)	843	1094
	PROJECT FILE NO. 608049		

ROUTE 79 SB
CROSS SECTION - 25

REV.	DATE	DESCRIPTION
0	01/19/2024	ISSUED FOR CONSTRUCTION

USE ONLY PRINTS OF LATEST DATE - REVISION LOG MAINTAINED ON SHAREPOINT

608049_HD\ROUTE 79 SB SECTIONS 2).DWG Plotted on 19-Jan-2024 1:17 PM

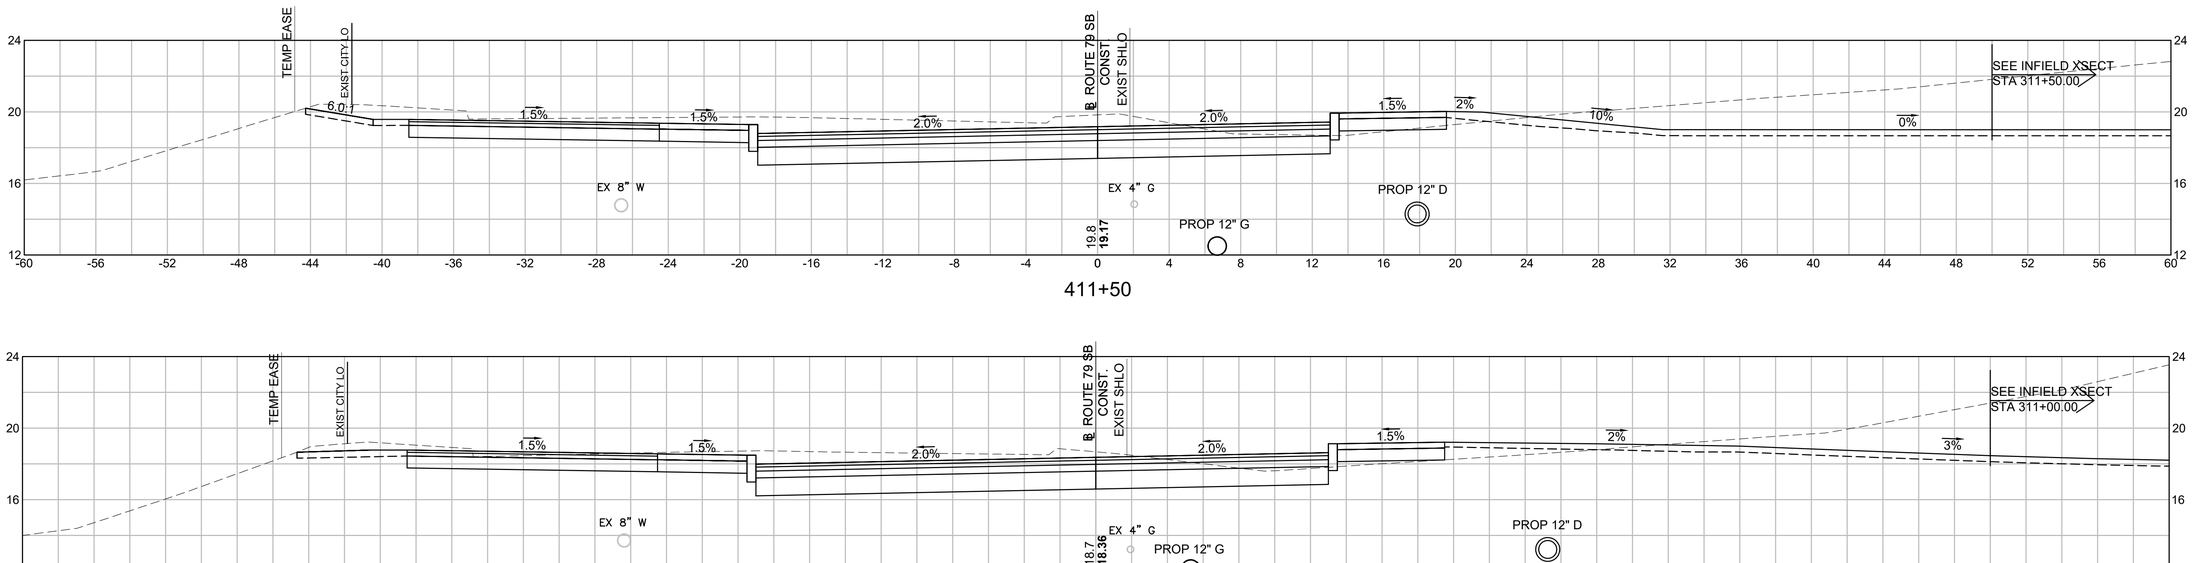

FALL RIVER
ROUTE 79

STATE	FED. AID PROJ. NO.	SHEET NO.	TOTAL SHEETS
MA	NHP(IM)/TAP/HIP(BR)/STP-003S(191)	844	1094
	PROJECT FILE NO. 608049		

ROUTE 79 SB
CROSS SECTION - 26

REV.	DATE	DESCRIPTION
0	01/19/2024	ISSUED FOR CONSTRUCTION

USE ONLY PRINTS OF LATEST DATE - REVISION LOG MAINTAINED ON SHAREPOINT

Plotted on 4-Dec-2023 8:22 AM


608049_HD\ROUTE 79 SB SECTIONS 2).DWG

HOR. SCALE IN FEET
4 0 4 8
4 0 4 8
VER. SCALE IN FEET


FALL RIVER
ROUTE 79

STATE	FED. AID PROJ. NO.	SHEET NO.	TOTAL SHEETS
MA	NHP(IM)/TAP/HIP(BR)/STP-003S(191)	845	1094
PROJECT FILE NO.	608049		


ROUTE 79 SB
CROSS SECTION - 27

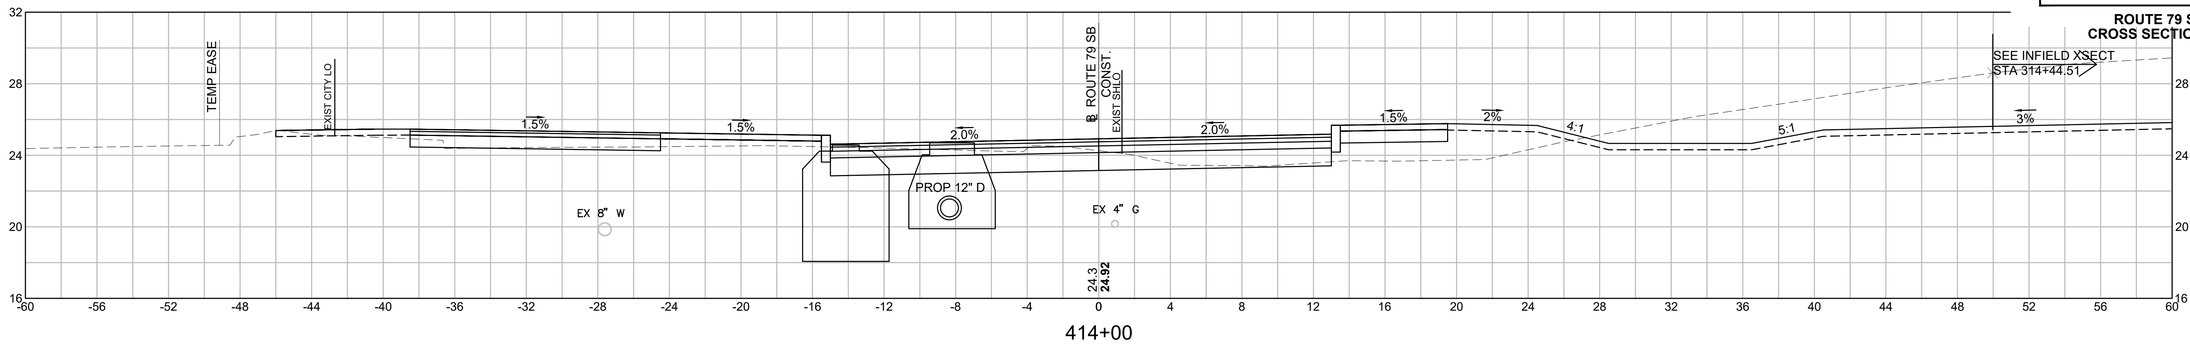


414+00

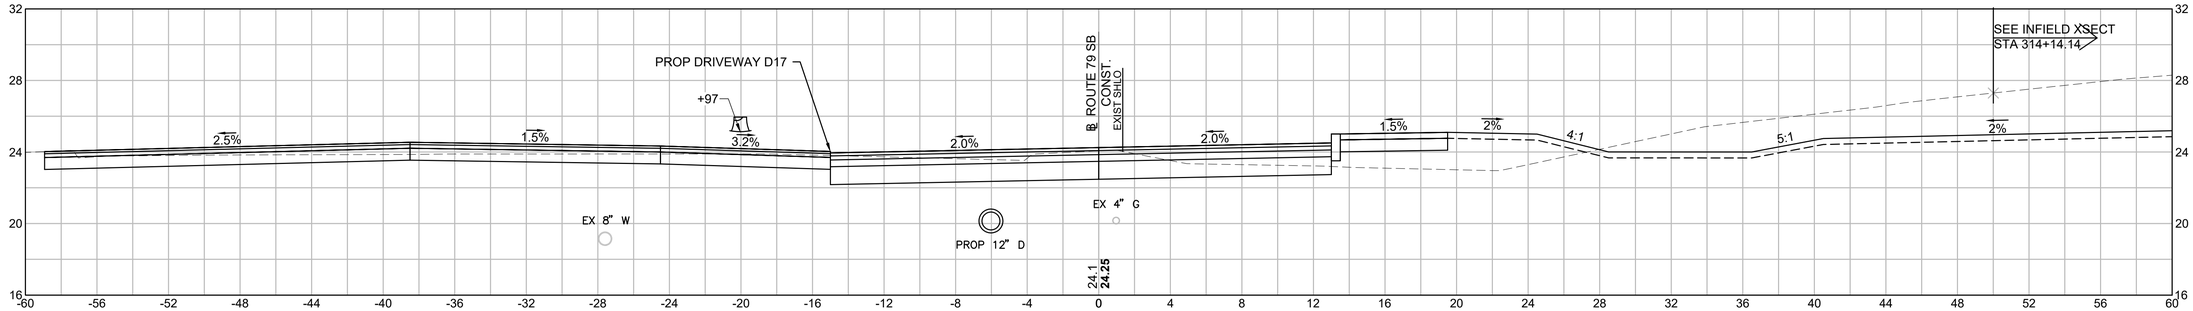

413+71.49 (D17 LT)

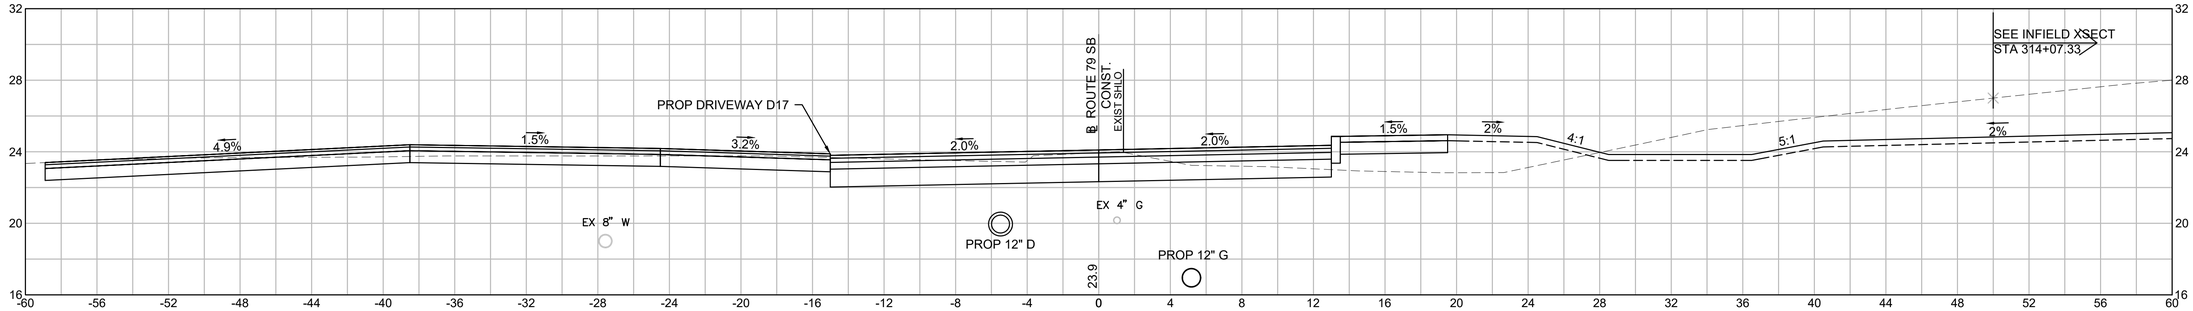

413+65 (D17 LT)

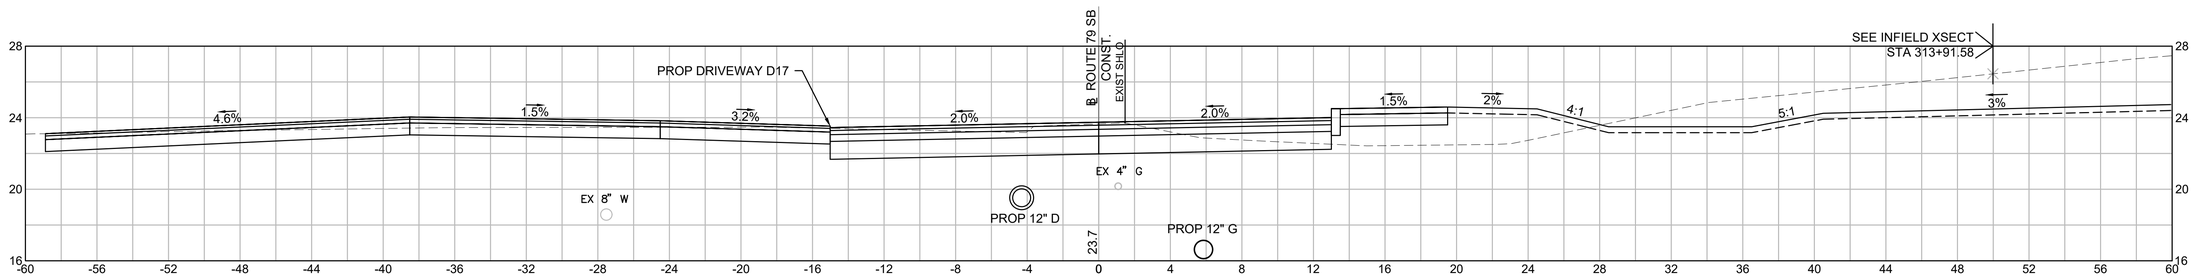

413+50 (D17 LT)

HOR. SCALE IN FEET
4 0 4 8
4 0 4 8
VER. SCALE IN FEET

REV.	DATE	DESCRIPTION
0	01/19/2024	ISSUED FOR CONSTRUCTION


USE ONLY PRINTS OF LATEST DATE - REVISION LOG MAINTAINED ON SHAREPOINT

608049_HD\ROUTE 79 SB SECTIONS 2).DWG Plotted on 4-Dec-2023 8:23 AM


FALL RIVER
ROUTE 79

STATE	FED. AID PROJ. NO.	SHEET NO.	TOTAL SHEETS
MA	NHP(IM)/TAP/HIP(BR)/STP-003S(191)	846	1094
	PROJECT FILE NO. 608049		


ROUTE 79 SB
CROSS SECTION - 28

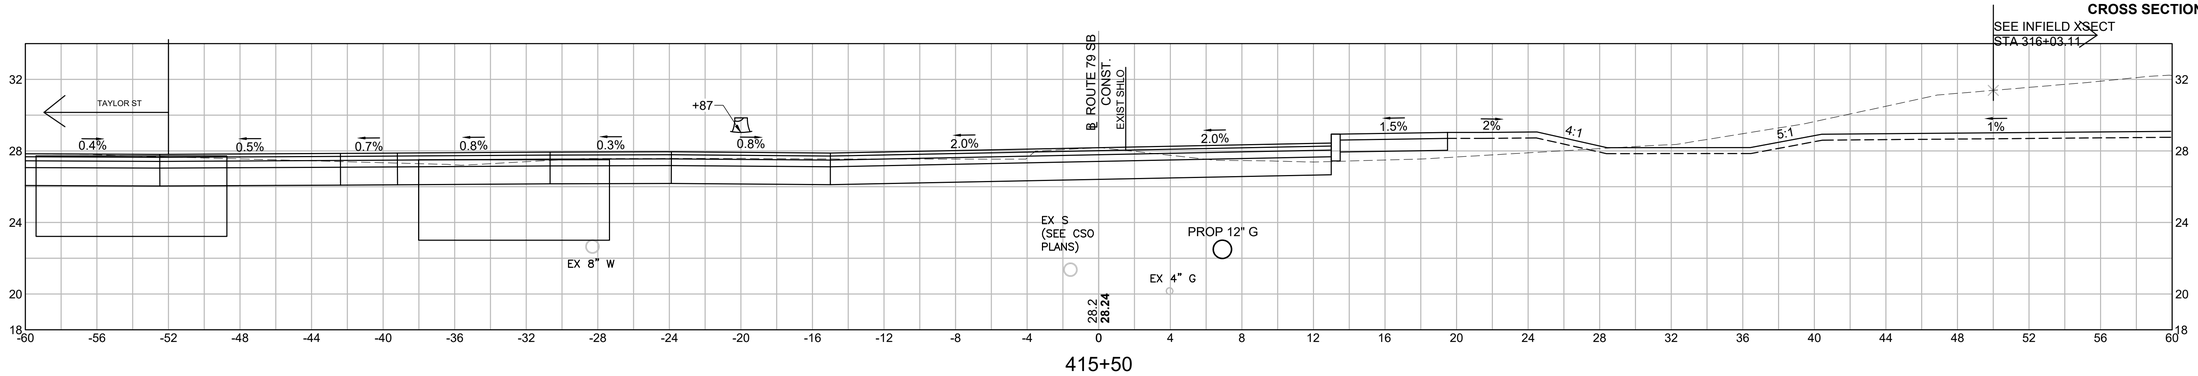

415+50

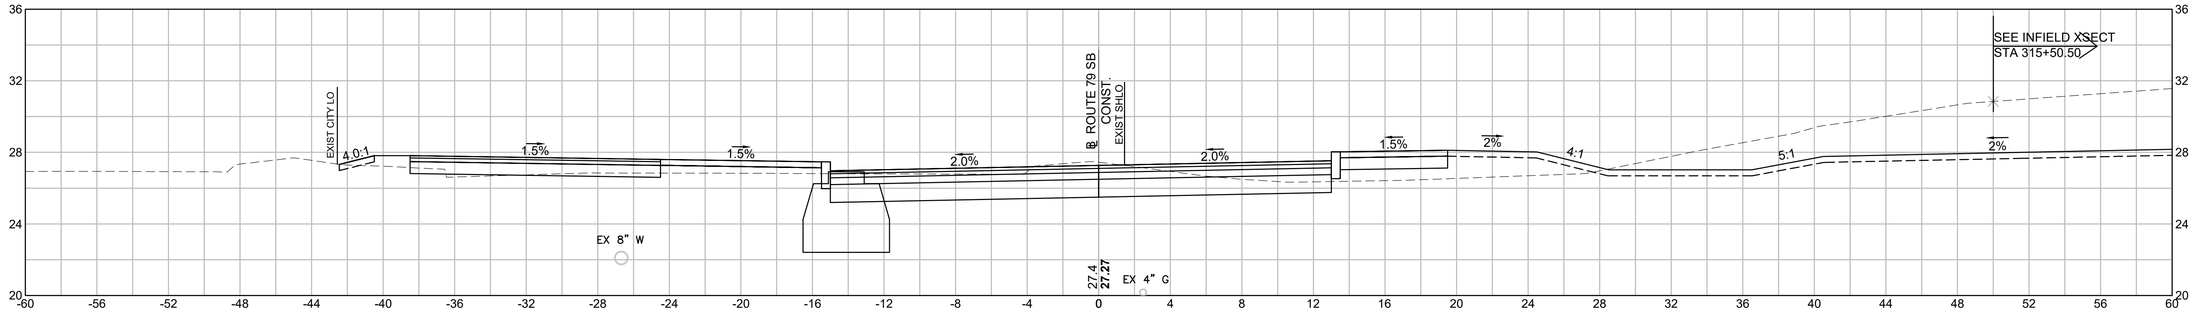

415+00

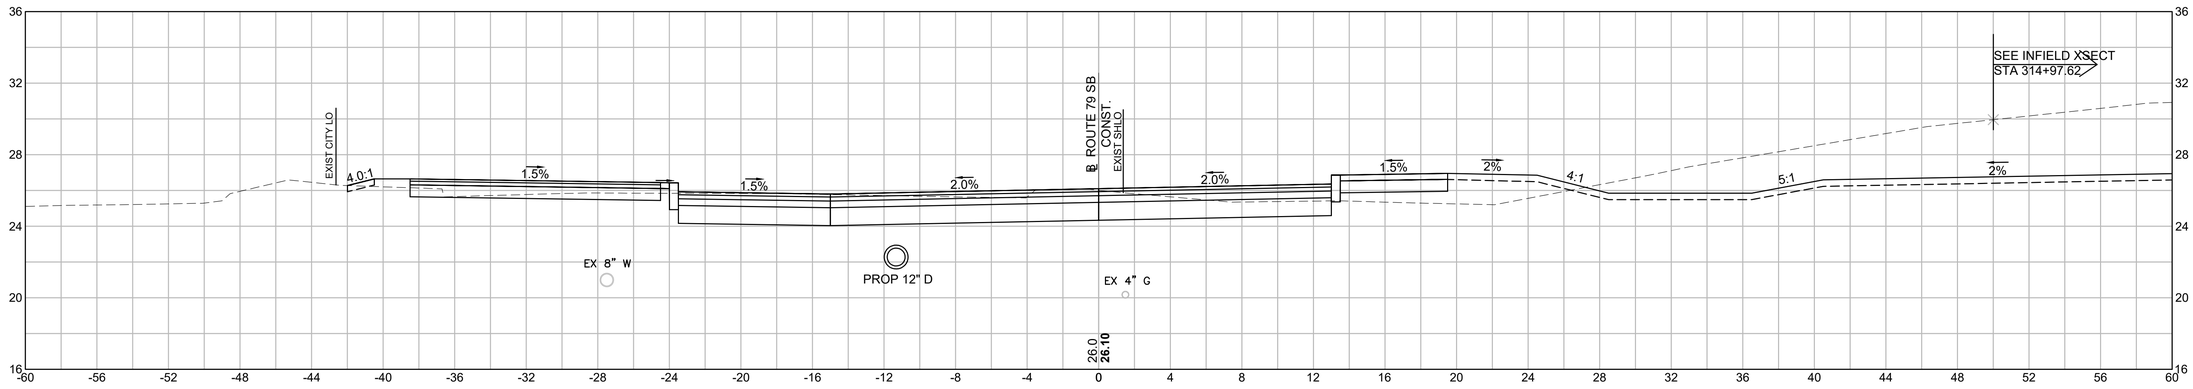

414+50

HOR. SCALE IN FEET
4 0 4 8
4 0 4 8
VER. SCALE IN FEET

REV.	DATE	DESCRIPTION
0	01/19/2024	ISSUED FOR CONSTRUCTION


USE ONLY PRINTS OF LATEST DATE - REVISION LOG MAINTAINED ON SHAREPOINT

608049_HD(ROUTE 79 SB SECTIONS 2).DWG Plotted on 18-Jan-2024 1:53 PM


FALL RIVER
ROUTE 79

STATE	FED. AID PROJ. NO.	SHEET NO.	TOTAL SHEETS
MA	NHPI(IM)/TAP/HIP(BR)/STP-003S(191)	847	1094
	PROJECT FILE NO. 608049		


ROUTE 79 SB
CROSS SECTION - 29

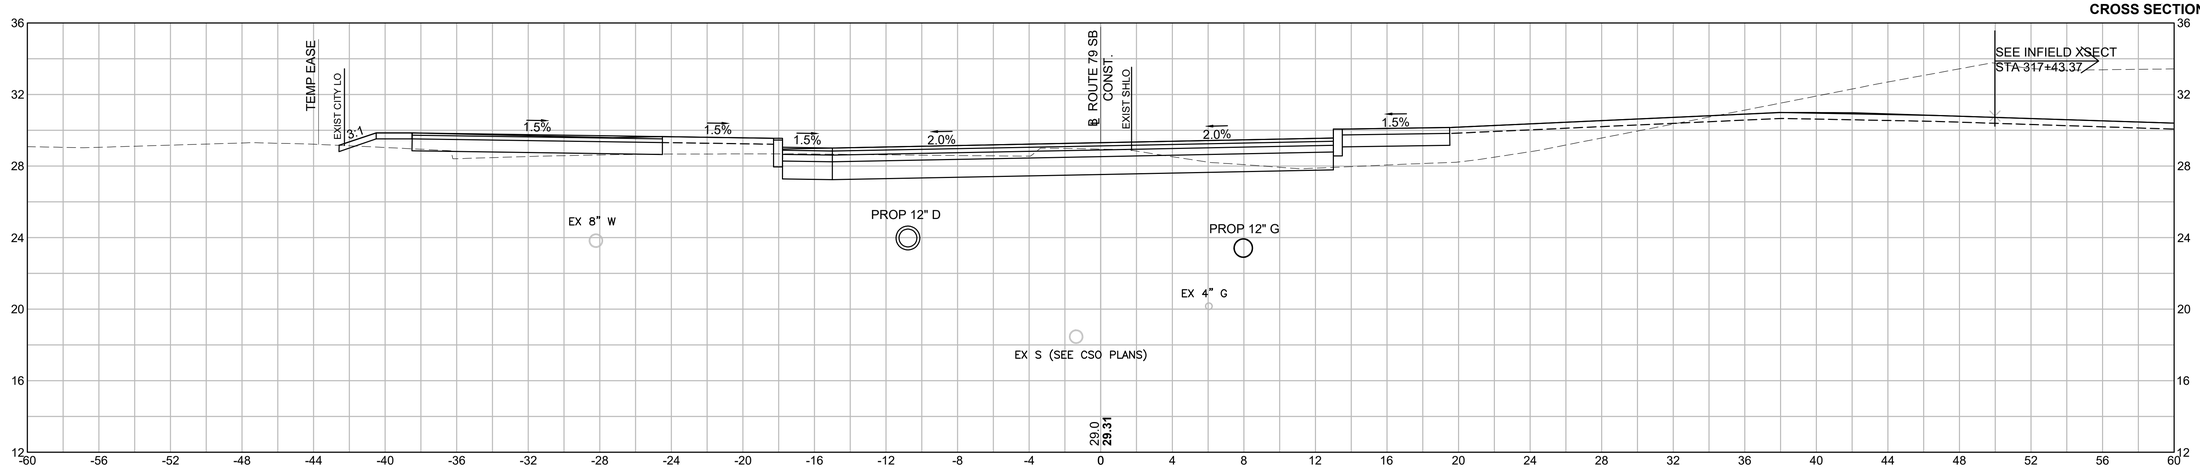

417+00

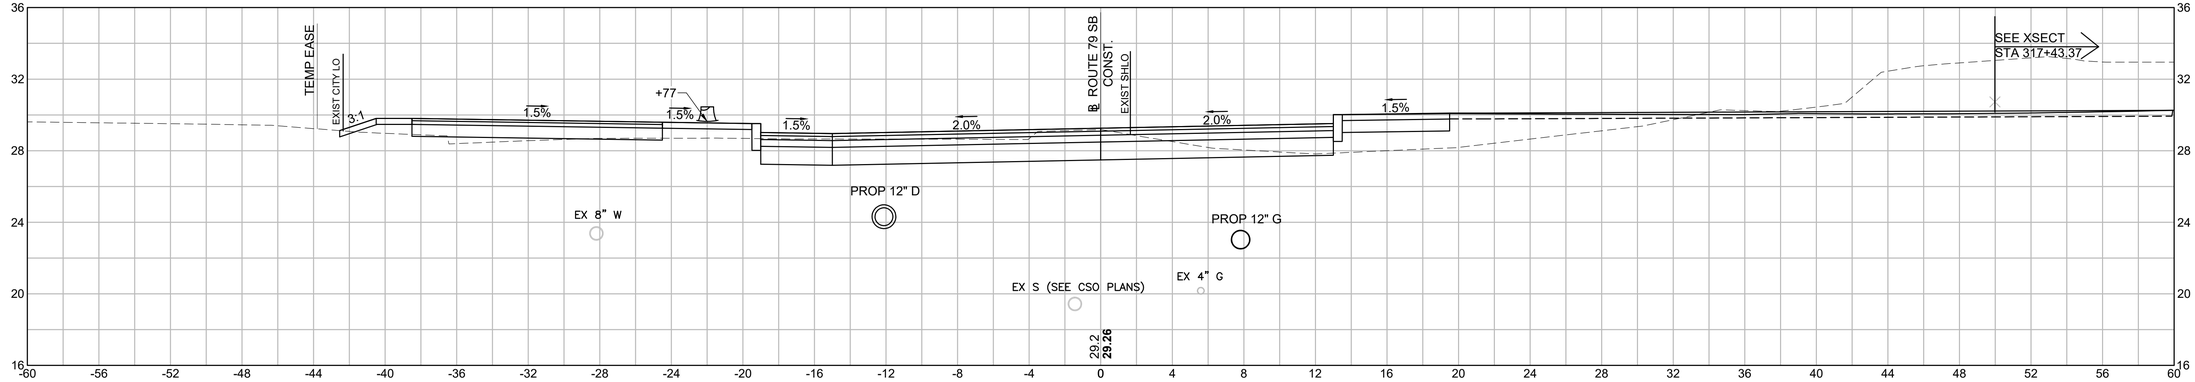

416+50

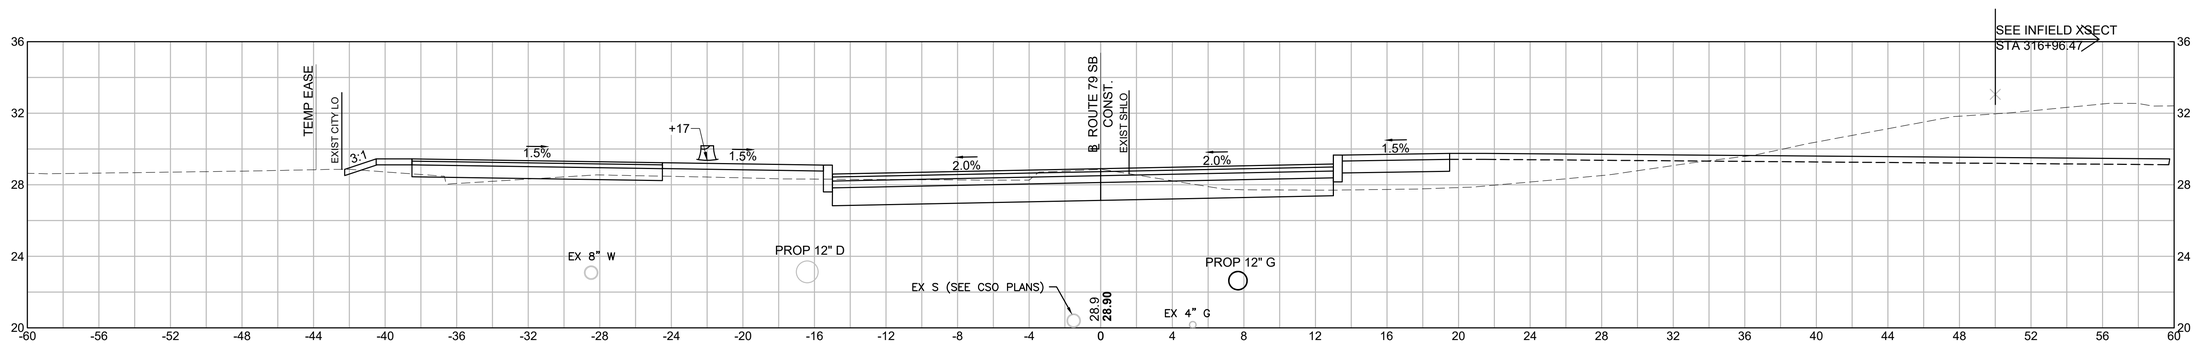

416+00

HOR. SCALE IN FEET
4 0 4 8
4 0 4 8
VER. SCALE IN FEET

REV.	DATE	DESCRIPTION
0	01/19/2024	ISSUED FOR CONSTRUCTION

USE ONLY PRINTS OF LATEST DATE - REVISION LOG MAINTAINED ON SHAREPOINT

608049_HDI(ROUTE 79 SB SECTIONS 2).DWG Plotted on 19-Jan-2024 1:22 PM

FALL RIVER
ROUTE 79


STATE	FED. AID PROJ. NO.	SHEET NO.	TOTAL SHEETS
MA	NHPI(IM)/TAP/HIP(BR)/STP-003S(191)	848	1094
	PROJECT FILE NO. 608049		

ROUTE 79 SB
CROSS SECTION - 30


REV.	DATE	DESCRIPTION
0	01/19/2024	ISSUED FOR CONSTRUCTION

USE ONLY PRINTS OF LATEST DATE - REVISION LOG MAINTAINED ON SHAREPOINT


608049_HD(ROUTE 79 SB SECTIONS 2).DWG Plotted on 19-Jan-2024 1:25 PM

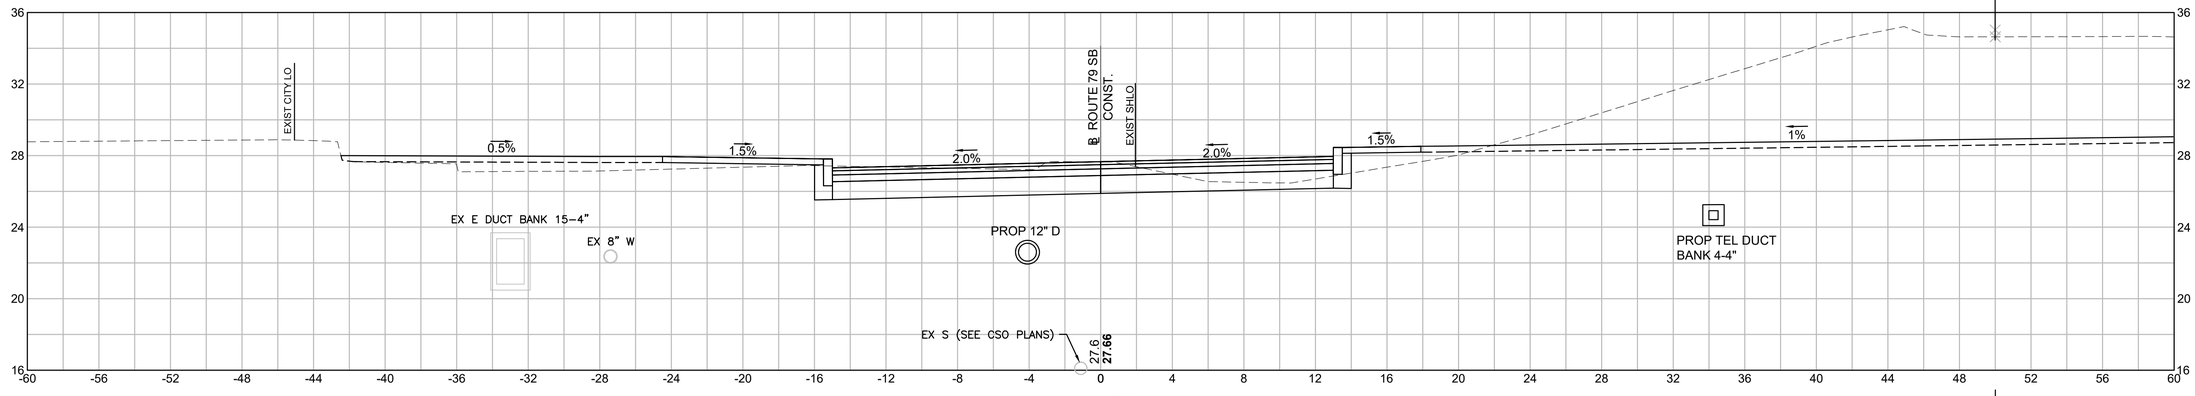

418+50

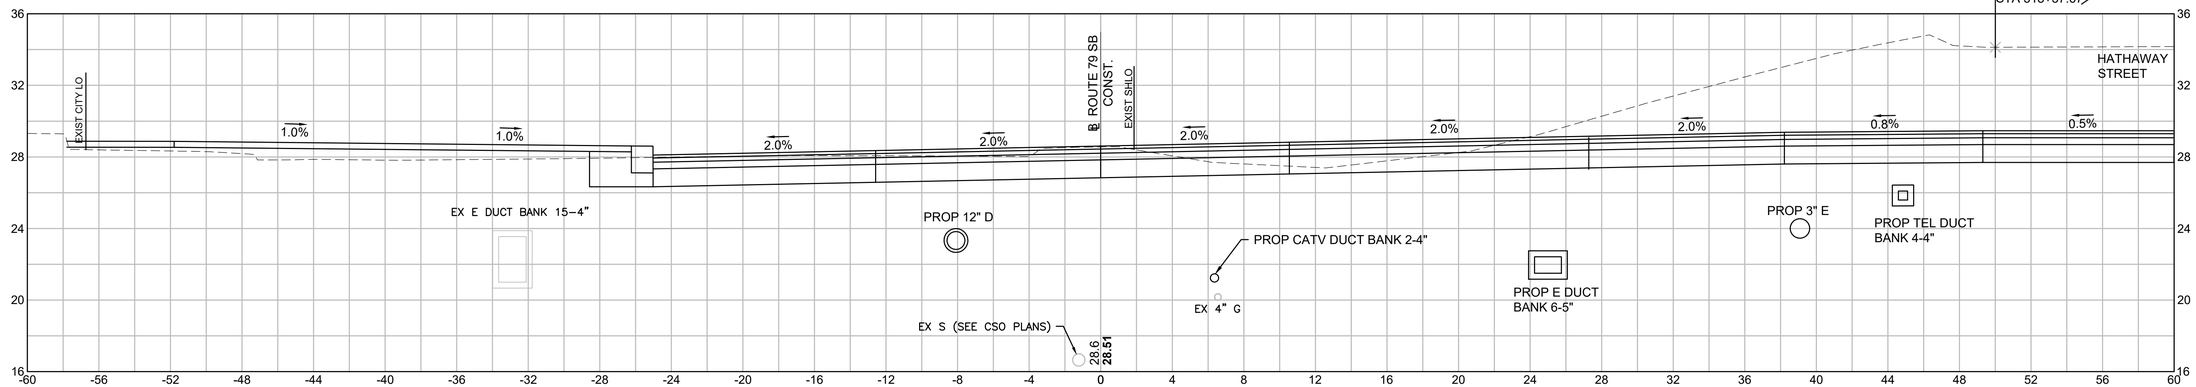

418+00

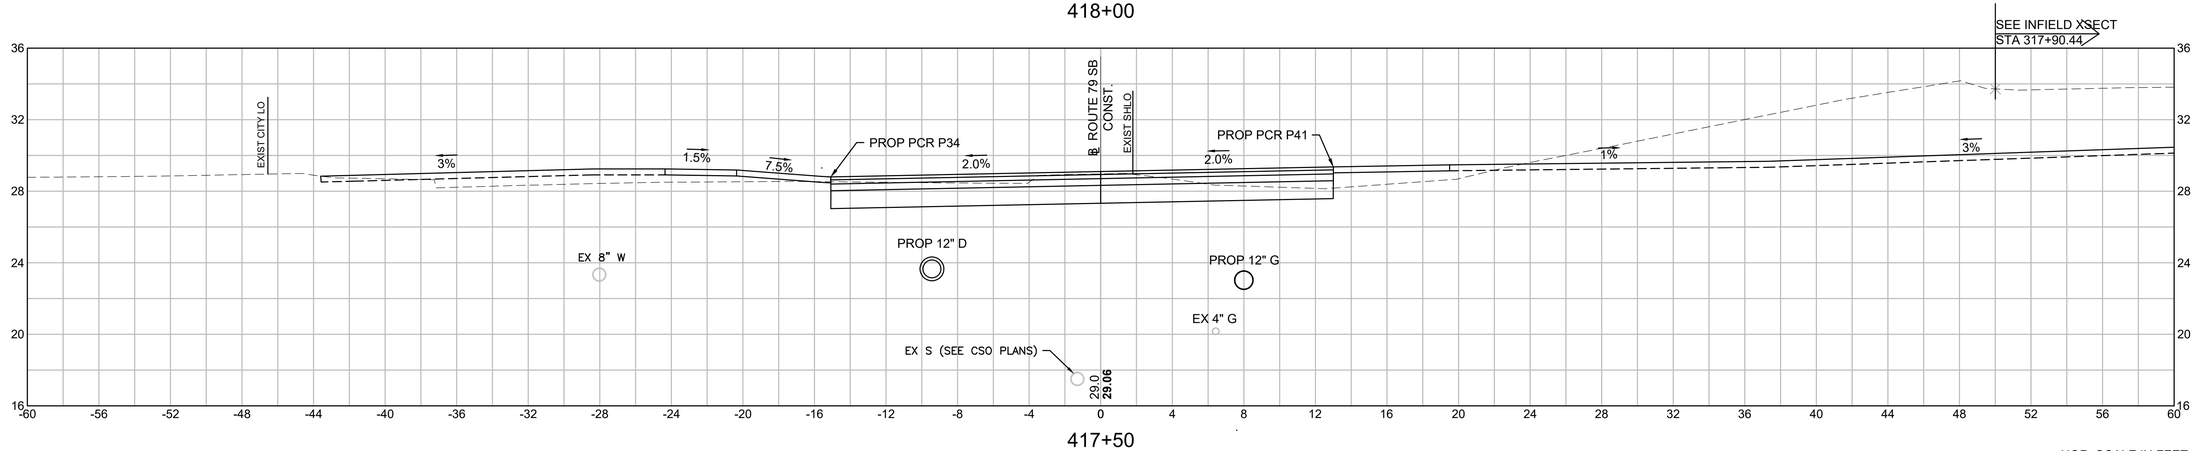

417+50

HOR. SCALE IN FEET
4 0 4 8
4 0 4 8
VER. SCALE IN FEET

FALL RIVER
ROUTE 79

STATE	FED. AID PROJ. NO.	SHEET NO.	TOTAL SHEETS
MA	NHP(IM)/TAP/HIP(BR)/STP-003S(191)	849	1094
	PROJECT FILE NO. 608049		


ROUTE 79 SB
CROSS SECTION - 31

REV.	DATE	DESCRIPTION
0	01/19/2024	ISSUED FOR CONSTRUCTION

USE ONLY PRINTS OF LATEST DATE - REVISION LOG MAINTAINED ON SHAREPOINT

Plotted on 4-Dec-2023 8:26 AM

608049_HD\ROUTE 79 SB SECTIONS 2).DWG

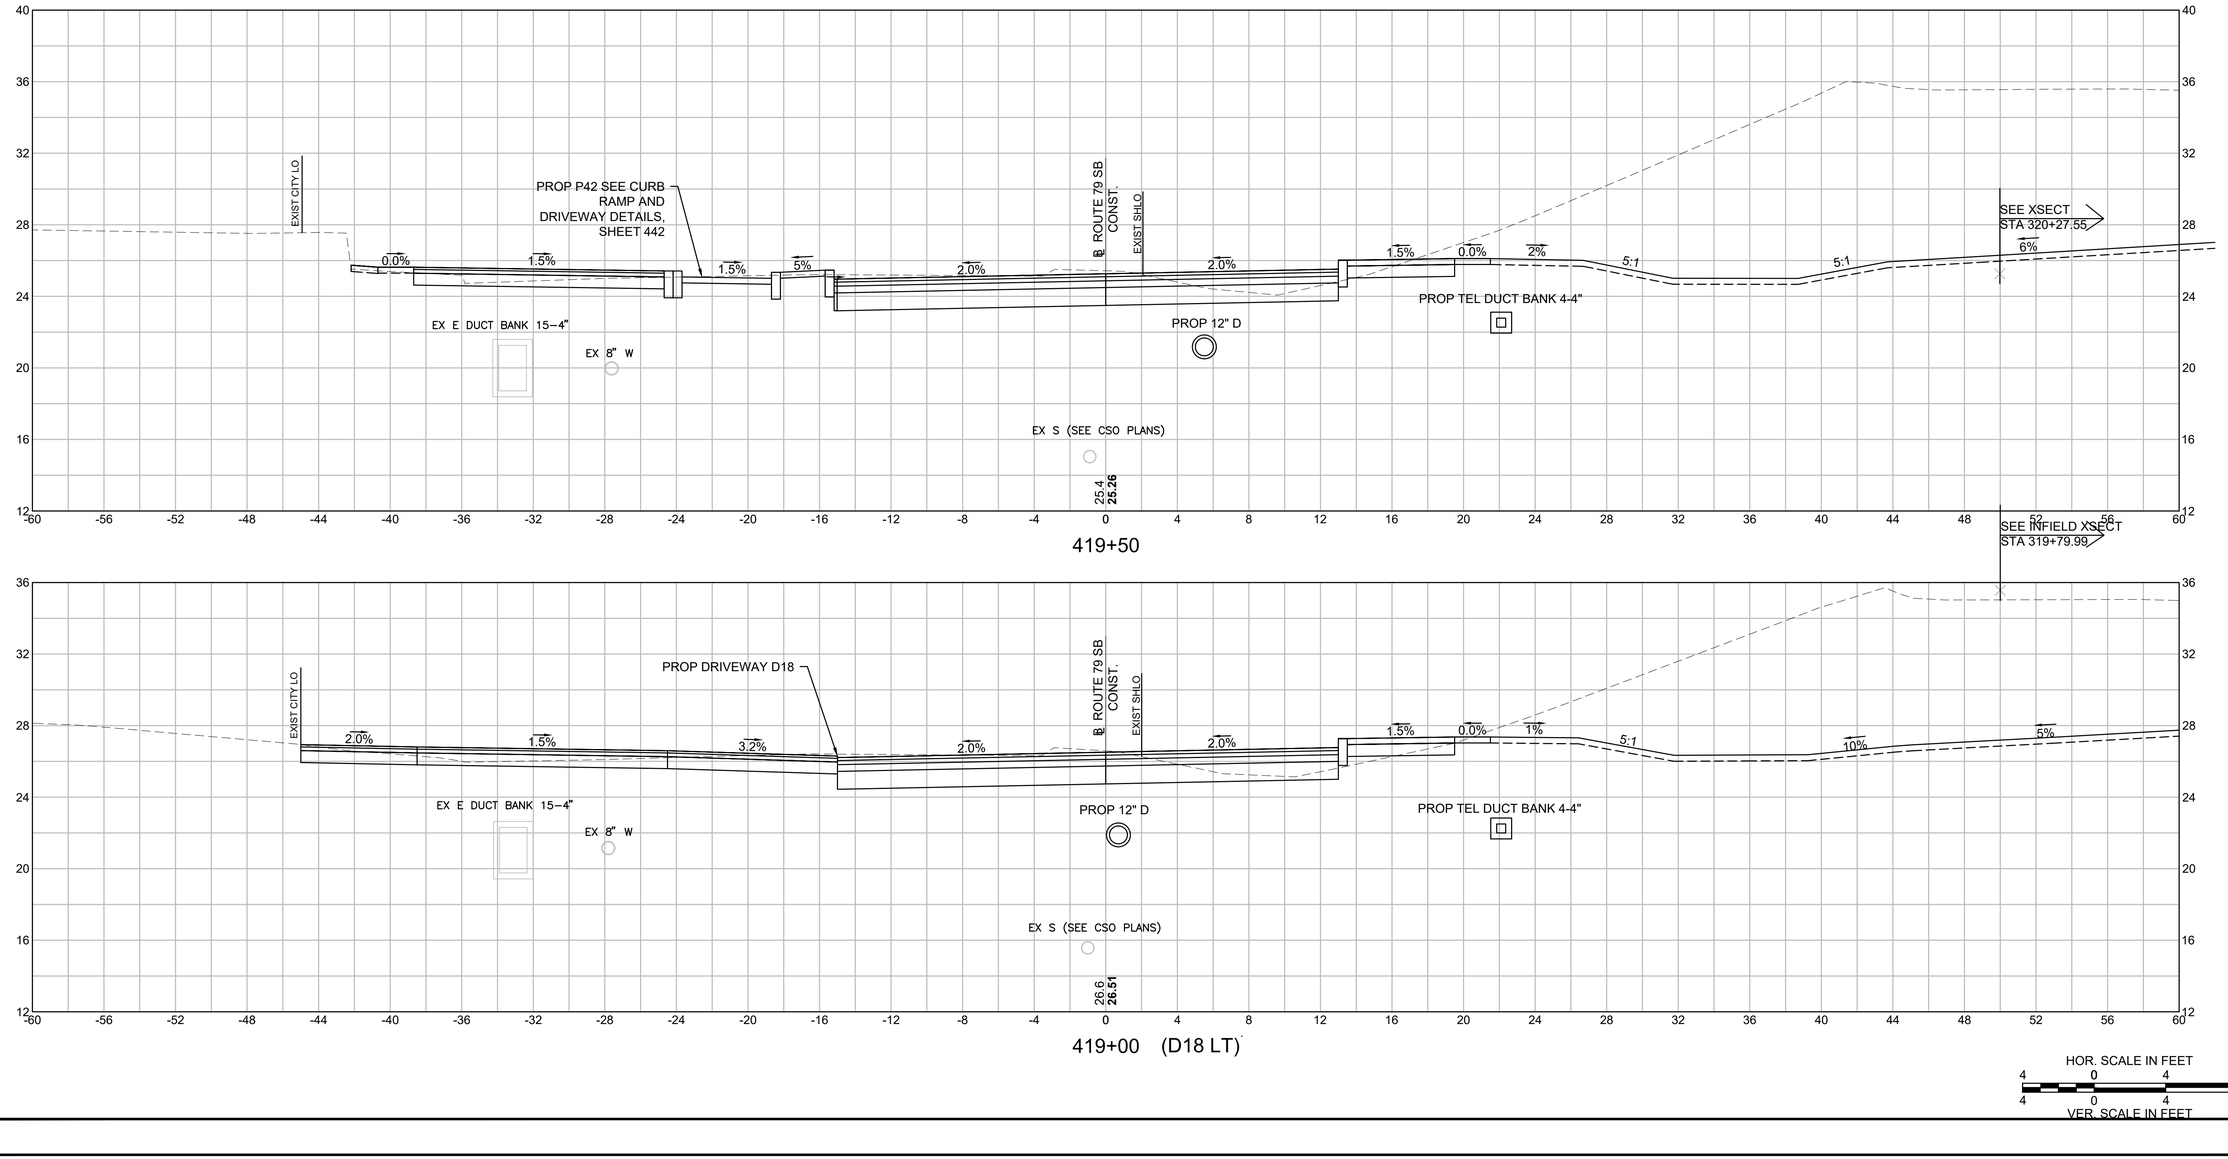


FALL RIVER
ROUTE 79

STATE	FED. AID PROJ. NO.	SHEET NO.	TOTAL SHEETS
MA	NHP(IM)/TAP/HIP(BR)STP-003S(191)	850	1094
PROJECT FILE NO.	608049		

ROUTE 79 SB
CROSS SECTION - 32

REV.	DATE	DESCRIPTION
0	01/19/2024	ISSUED FOR CONSTRUCTION

USE ONLY PRINTS OF LATEST DATE - REVISION LOG MAINTAINED ON SHAREPOINT

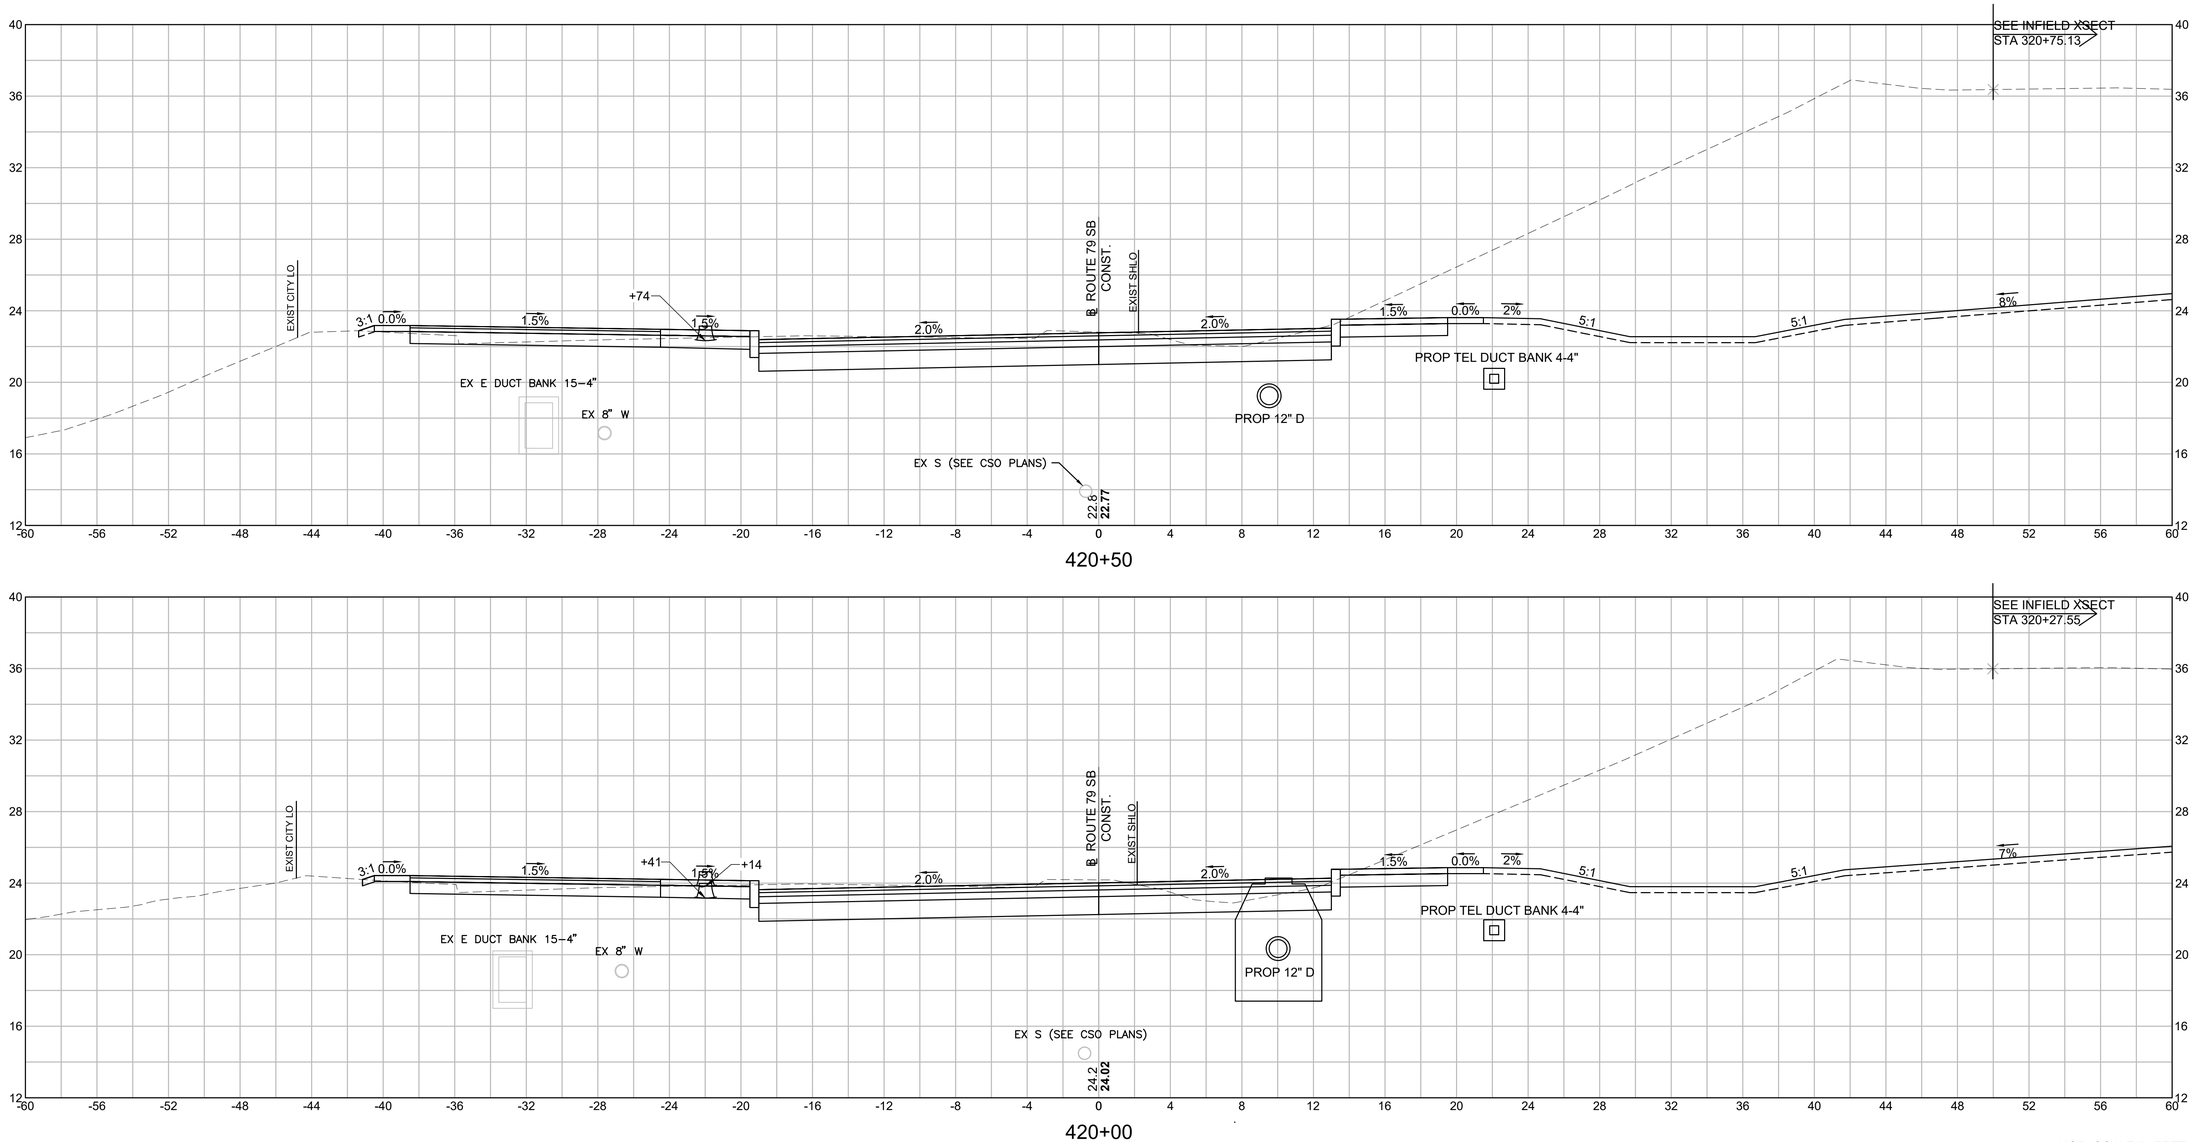

HOR. SCALE IN FEET
4 0 4 8
4 0 4 8
VER. SCALE IN FEET

Plotted on 4-Dec-2023 8:27 AM
608049_HD\ROUTE 79 SB SECTIONS 2).DWG

FALL RIVER
ROUTE 79

STATE	FED. AID PROJ. NO.	SHEET NO.	TOTAL SHEETS
MA	NHP(IM)/TAP/HIP(BR)/STP-003S(191)	851	1094
	PROJECT FILE NO. 608049		


ROUTE 79 SB
CROSS SECTION - 33

REV.	DATE	DESCRIPTION
0	01/19/2024	ISSUED FOR CONSTRUCTION


USE ONLY PRINTS OF LATEST DATE - REVISION LOG MAINTAINED ON SHAREPOINT

Plotted on 4-Dec-2023 8:28 AM

608049_HD\ROUTE 79 SB SECTIONS 2).DWG

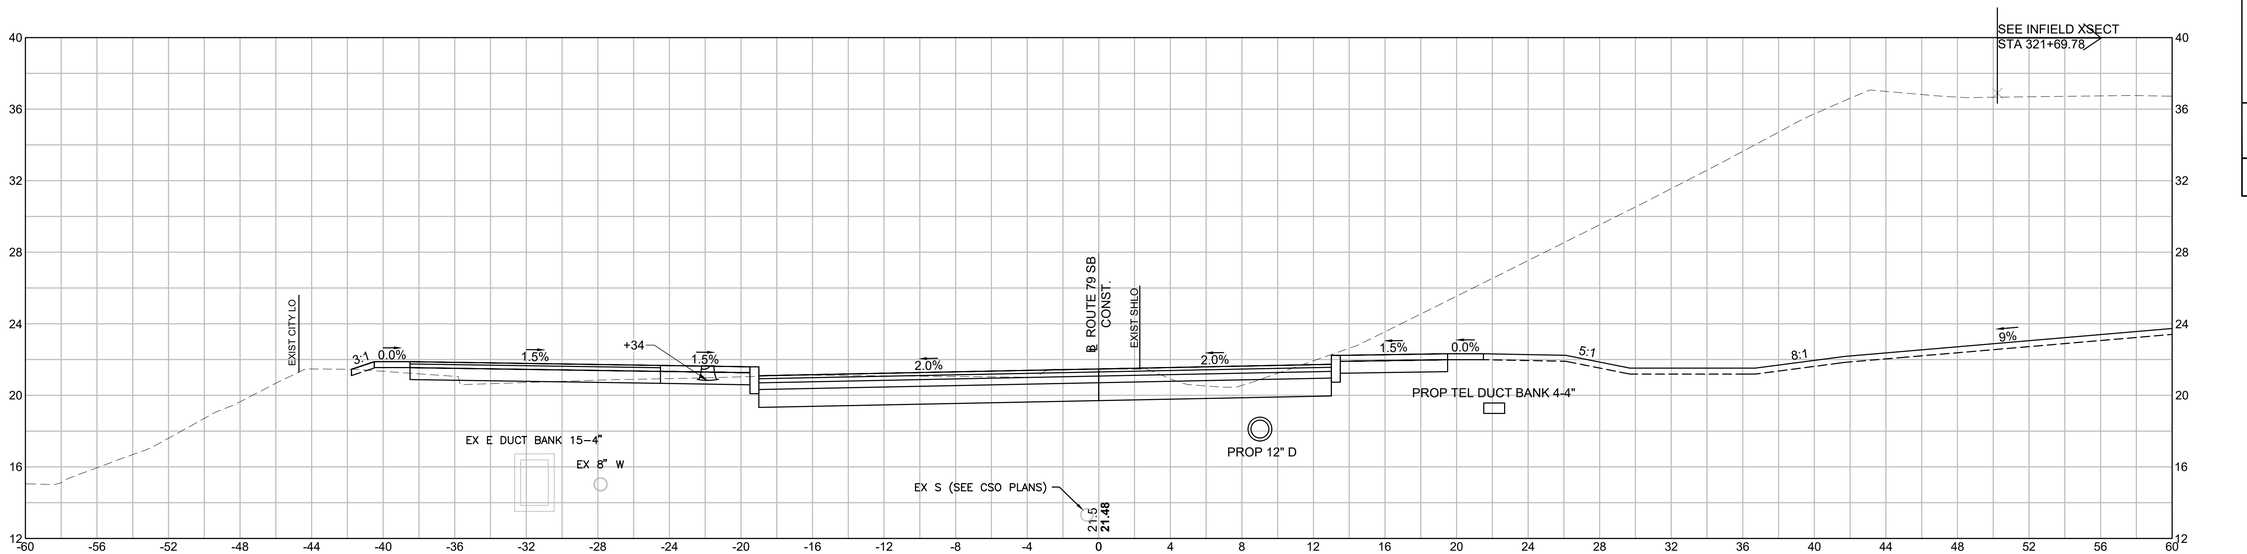

421+01.81

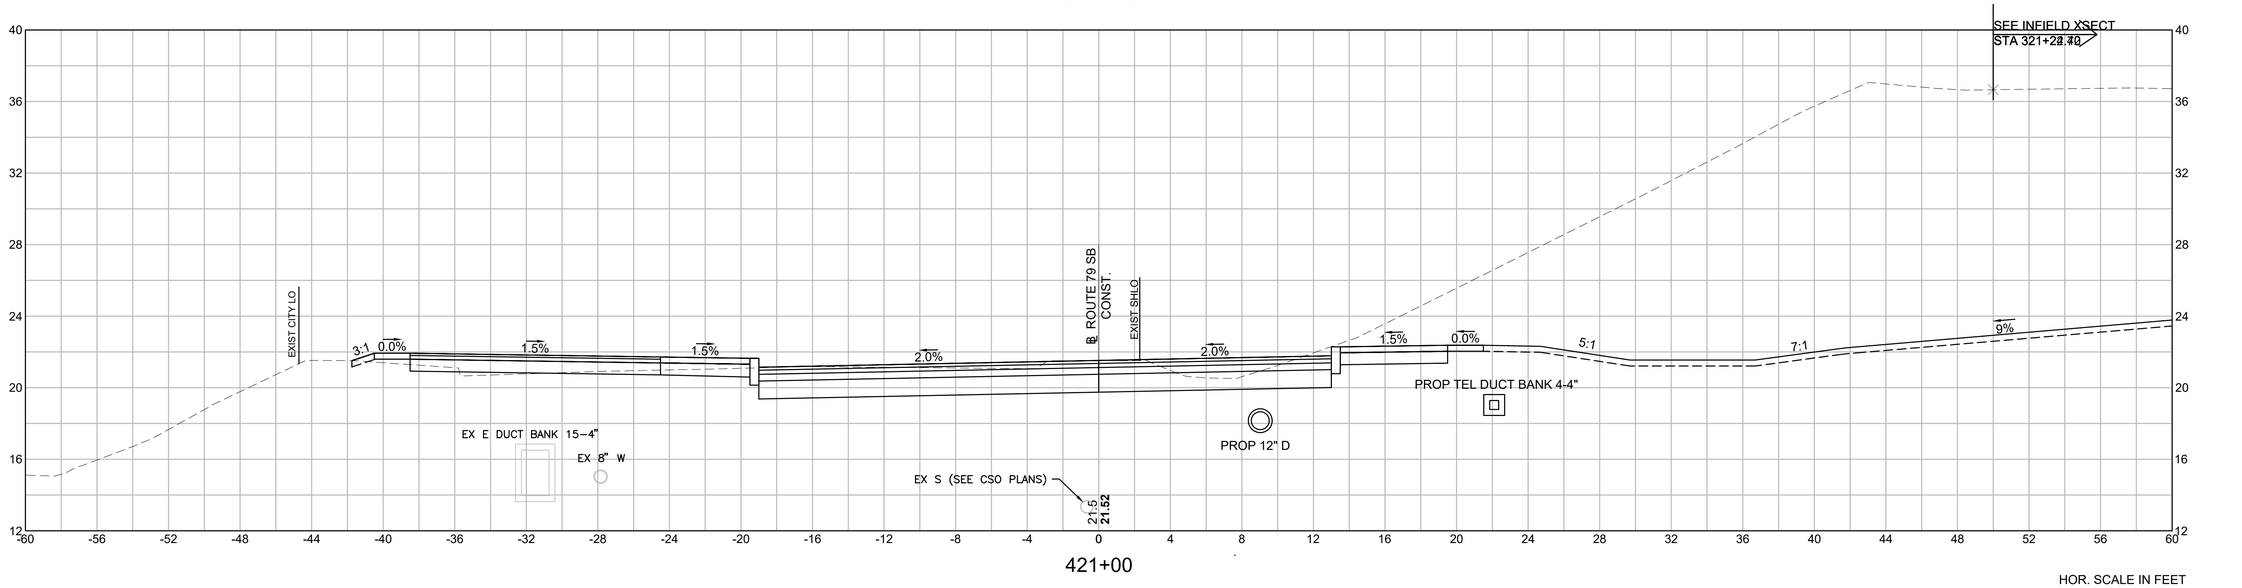

421+00

HOR. SCALE IN FEET
4 0 4 8
VER. SCALE IN FEET
4 0 4 8


FALL RIVER
ROUTE 79

STATE	FED. AID PROJ. NO.	SHEET NO.	TOTAL SHEETS
MA	NHP(IM)/TAP/HIP(BR)/STP-003S(191)	852	1094
	PROJECT FILE NO. 608049		


ROUTE 79 SB
CROSS SECTION - 34

REV.	DATE	DESCRIPTION
0	01/19/2024	ISSUED FOR CONSTRUCTION

USE ONLY PRINTS OF LATEST DATE - REVISION LOG MAINTAINED ON SHAREPOINT

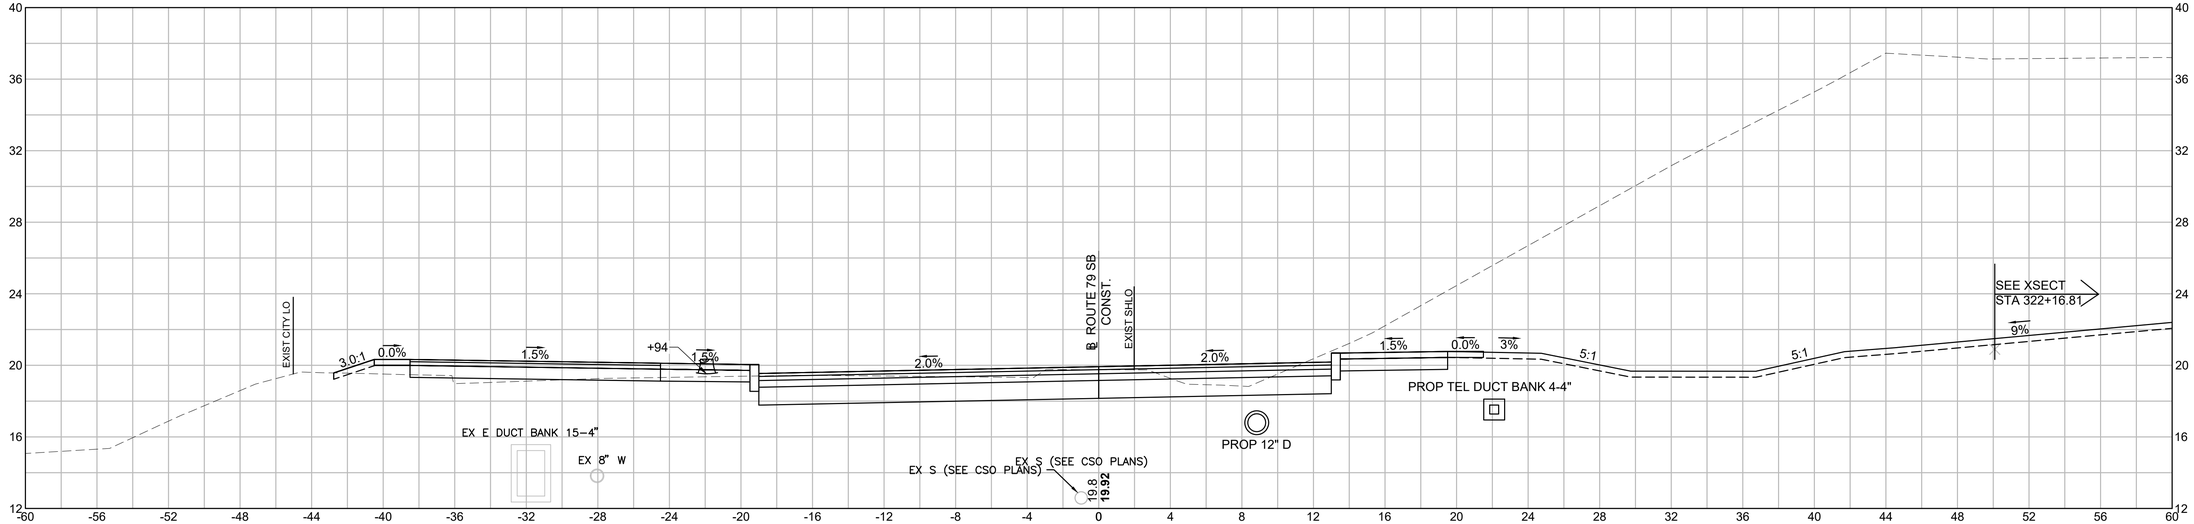

421+65.22

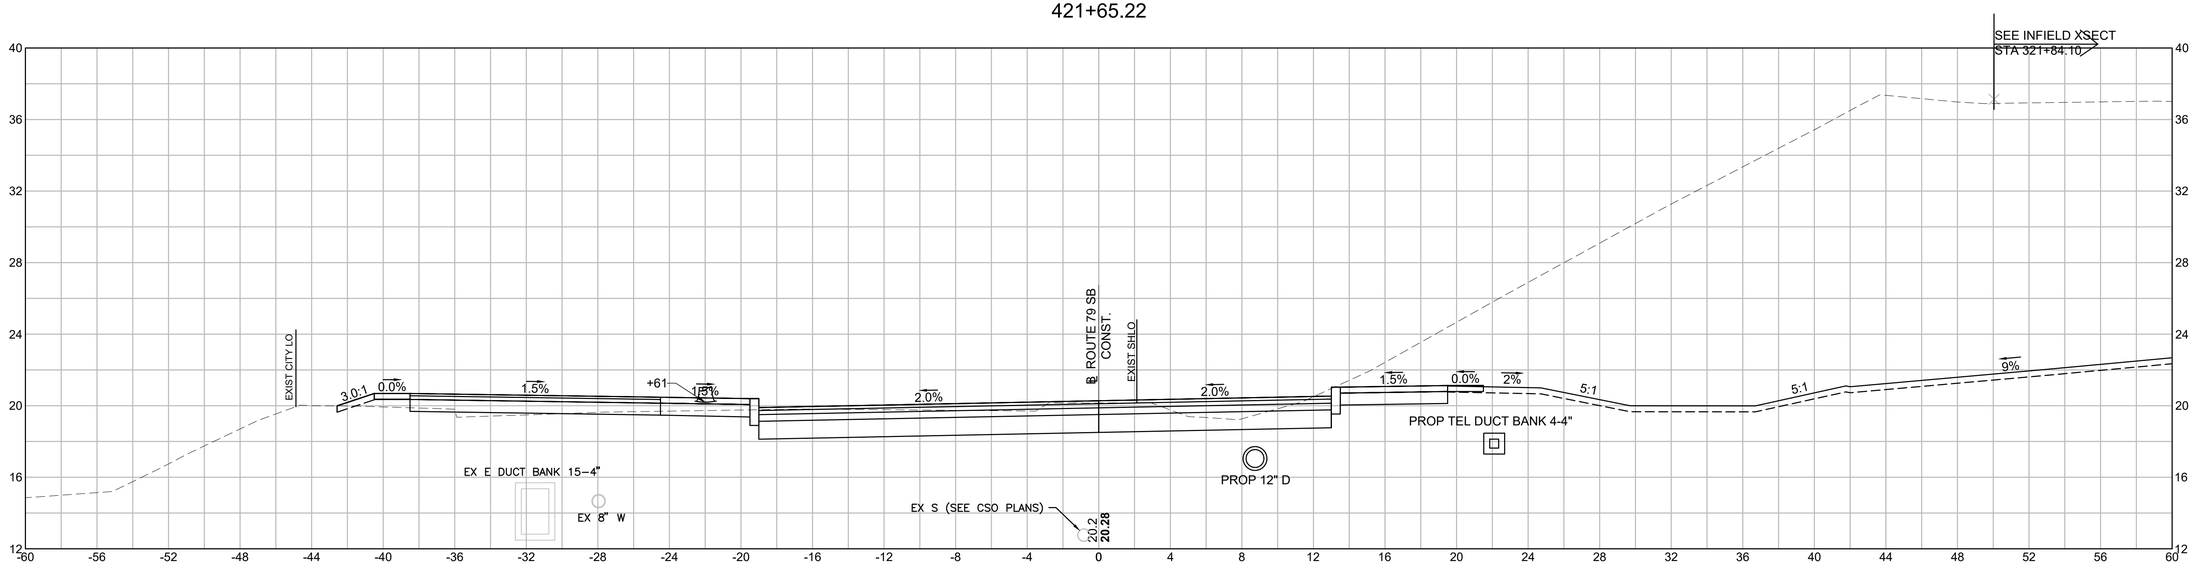

421+50

HOR. SCALE IN FEET
4 0 4 8
4 0 4 8
VER. SCALE IN FEET

608049_HD\ROUTE 79 SB SECTIONS 2).DWG Plotted on 4-Dec-2023 8:28 AM

FALL RIVER
ROUTE 79

STATE	FED. AID PROJ. NO.	SHEET NO.	TOTAL SHEETS
MA	NHP(IM)/TAP/HIP(BR)/STP-003S(191)	853	1094
	PROJECT FILE NO. 608049		


ROUTE 79 SB
CROSS SECTION - 35


REV.	DATE	DESCRIPTION
0	01/19/2024	ISSUED FOR CONSTRUCTION

USE ONLY PRINTS OF LATEST DATE - REVISION LOG MAINTAINED ON SHAREPOINT

Plotted on 4-Dec-2023 8:29 AM

608049_HD\ROUTE 79 SB SECTIONS 2).DWG

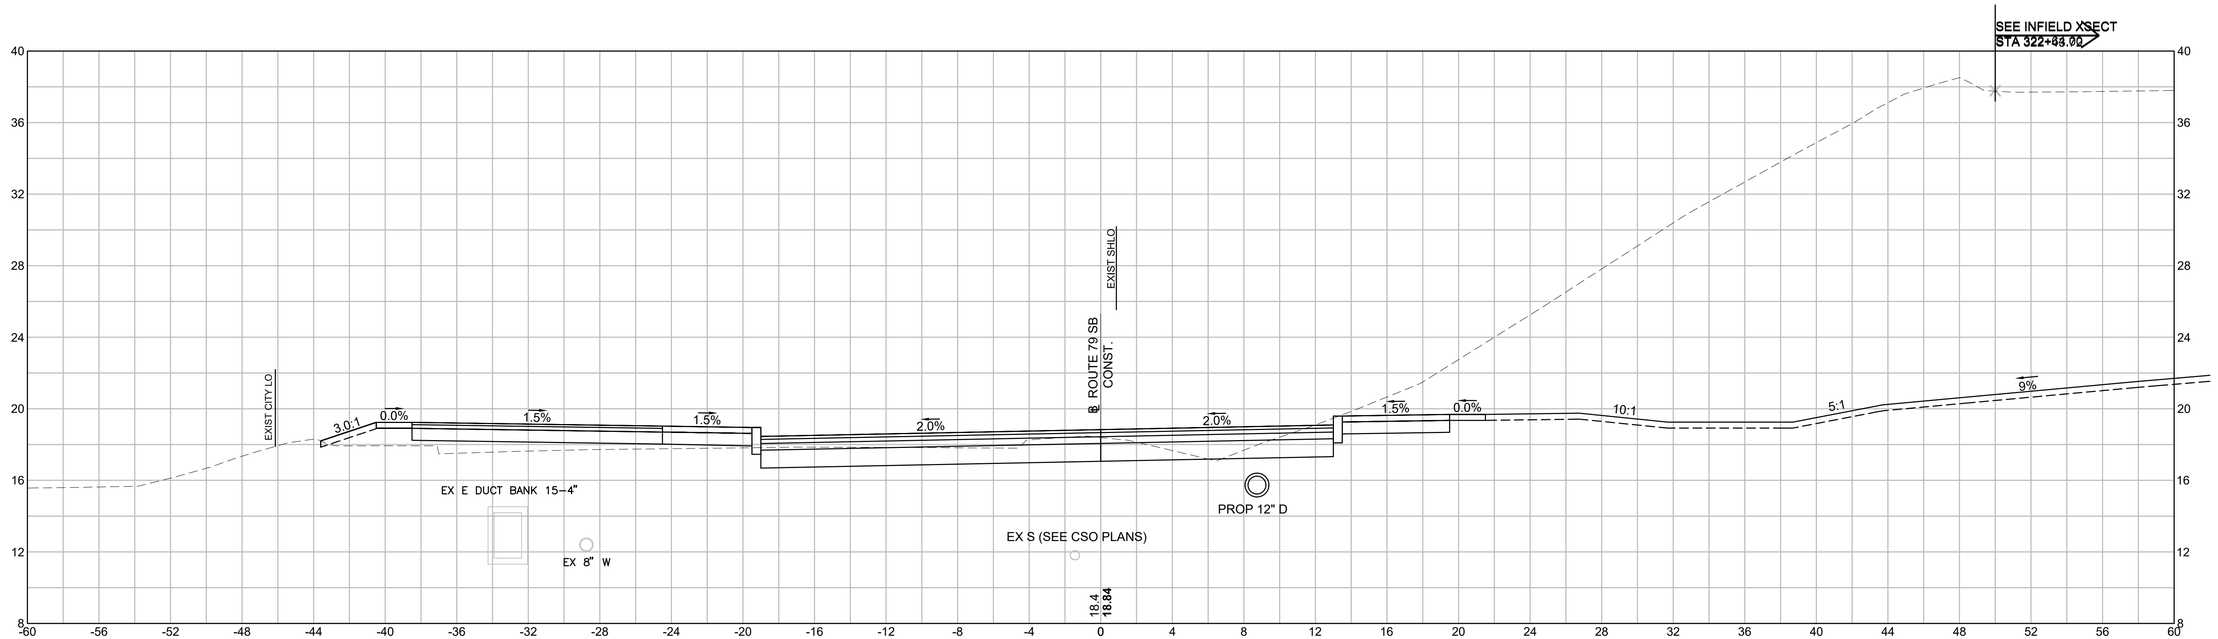

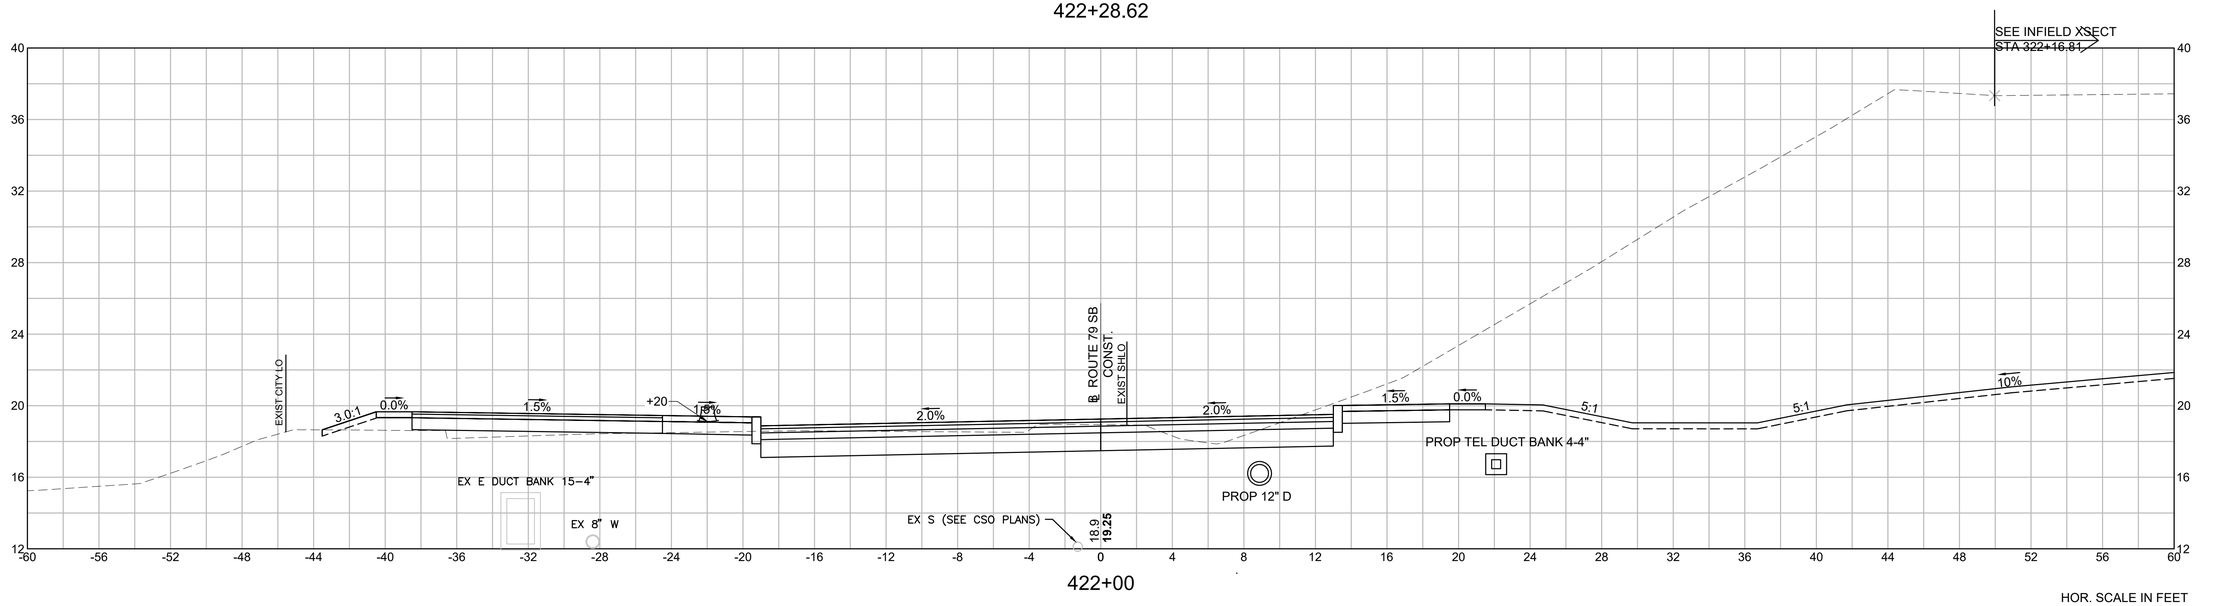

HOR. SCALE IN FEET
4 0 4 8
VER. SCALE IN FEET
4 0 4 8

FALL RIVER
ROUTE 79


STATE	FED. AID PROJ. NO.	SHEET NO.	TOTAL SHEETS
MA	NHP(IM)/TAP/HIP(BR)/STP-003S(191)	854	1094
	PROJECT FILE NO. 608049		

ROUTE 79 SB
CROSS SECTION - 36

REV.	DATE	DESCRIPTION
0	01/19/2024	ISSUED FOR CONSTRUCTION

USE ONLY PRINTS OF LATEST DATE - REVISION LOG MAINTAINED ON SHAREPOINT

Plotted on 4-Dec-2023 8:30 AM
608049_HD\ROUTE 79 SB SECTIONS 2).DWG

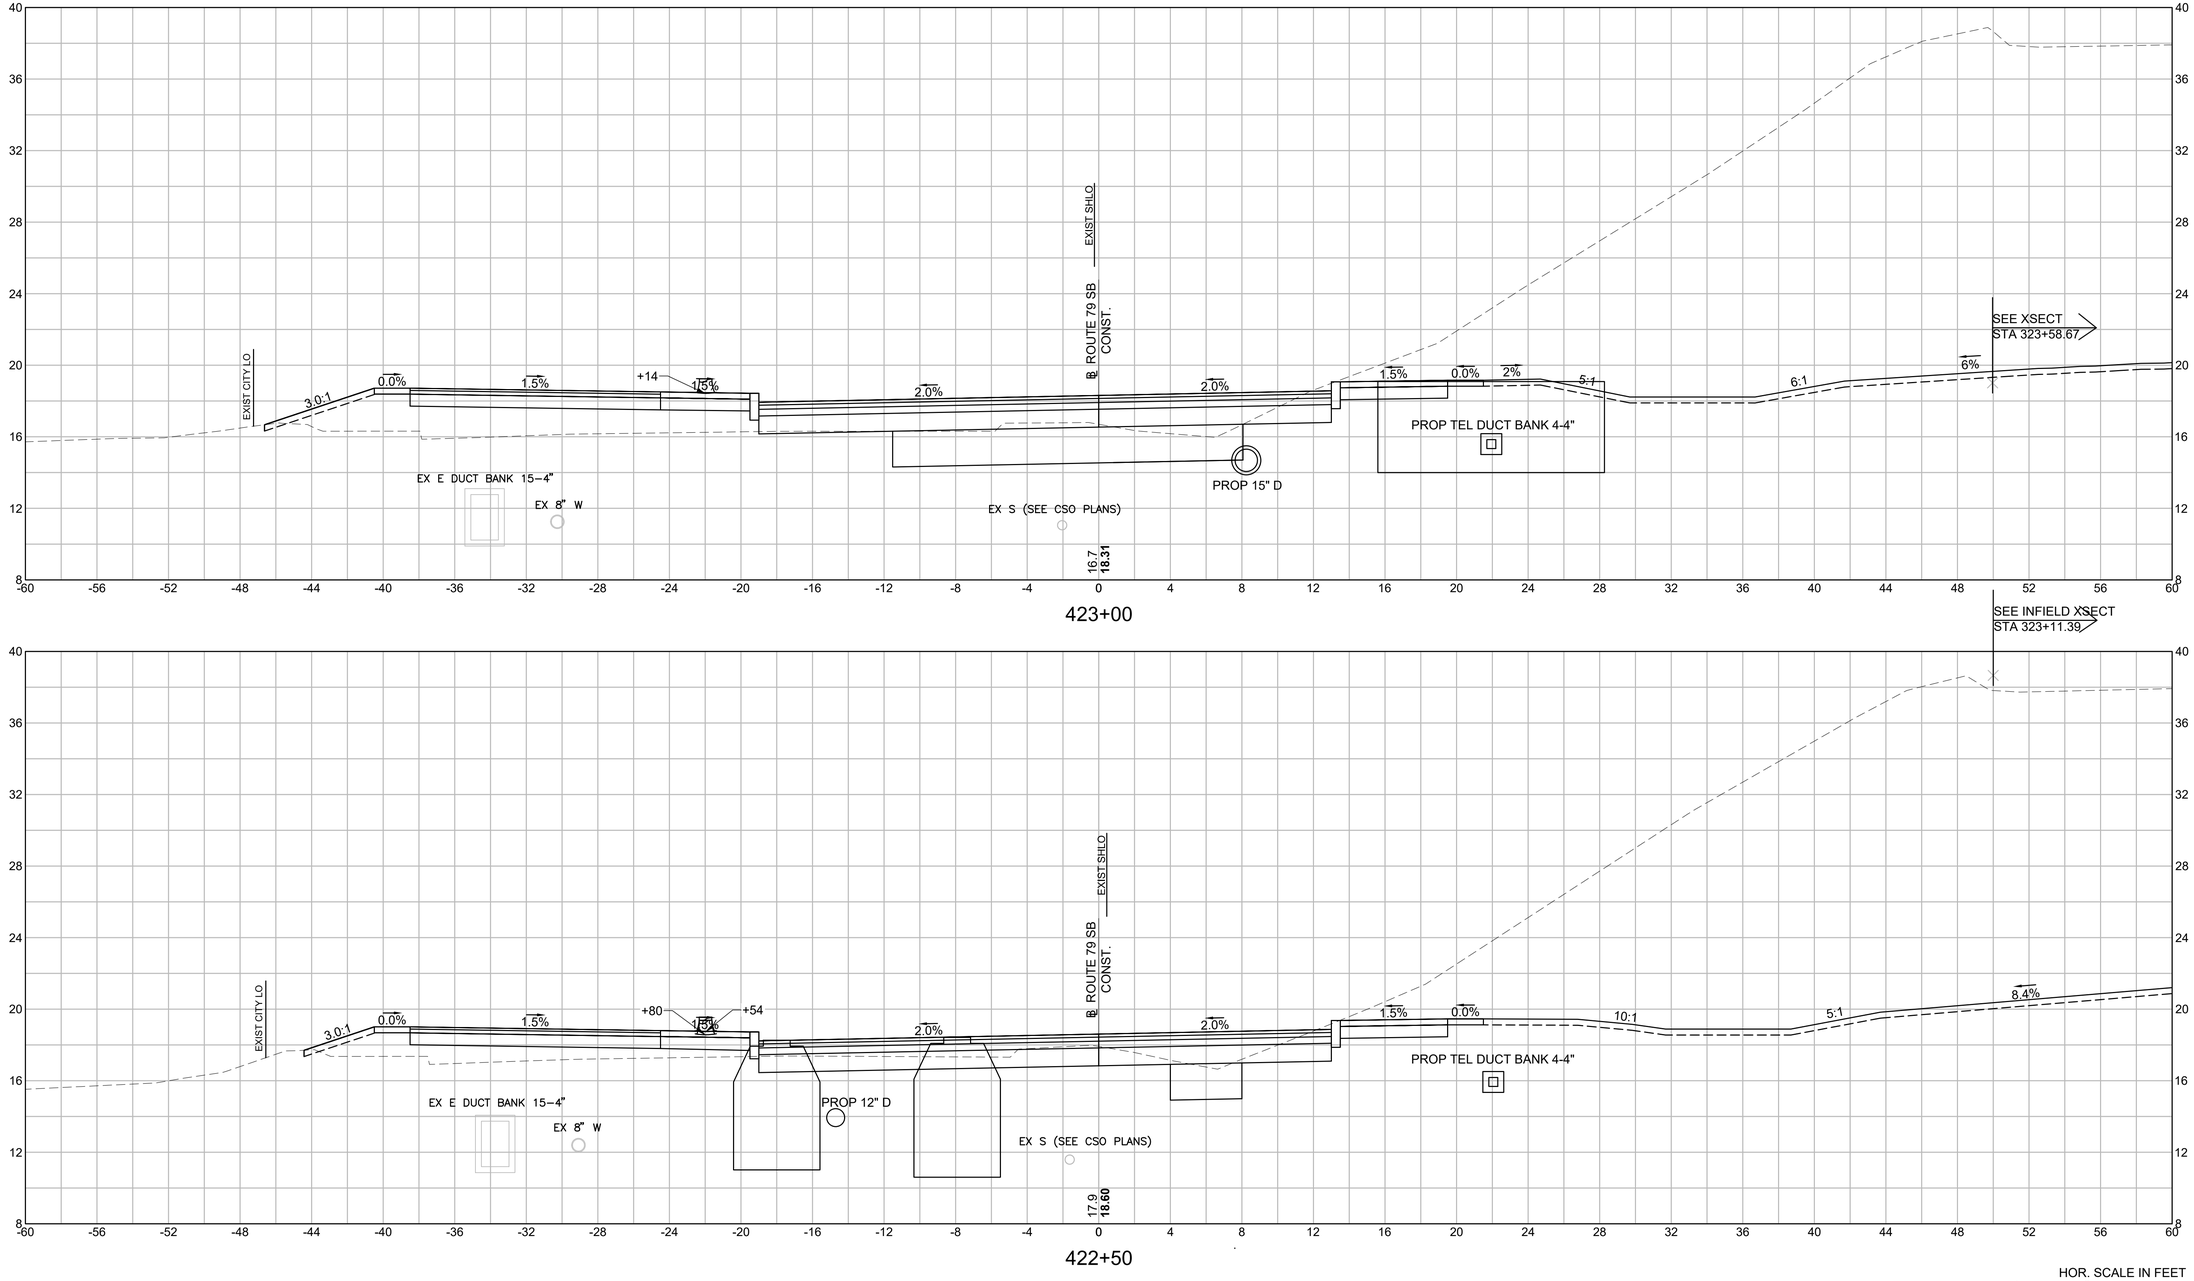

HOR. SCALE IN FEET
4 0 4 8
VER. SCALE IN FEET
4 0 4 8

FALL RIVER
ROUTE 79

STATE	FED. AID PROJ. NO.	SHEET NO.	TOTAL SHEETS
MA	NHP(IM)/TAP/HIP(BR)/STP-003S(191)	855	1094
	PROJECT FILE NO. 608049		


ROUTE 79 SB
CROSS SECTION - 37

REV.	DATE	DESCRIPTION
0	01/19/2024	ISSUED FOR CONSTRUCTION


USE ONLY PRINTS OF LATEST DATE - REVISION LOG MAINTAINED ON SHAREPOINT

Plotted on 4-Dec-2023 8:31 AM

608049_HD\ROUTE 79 SB SECTIONS 2).DWG

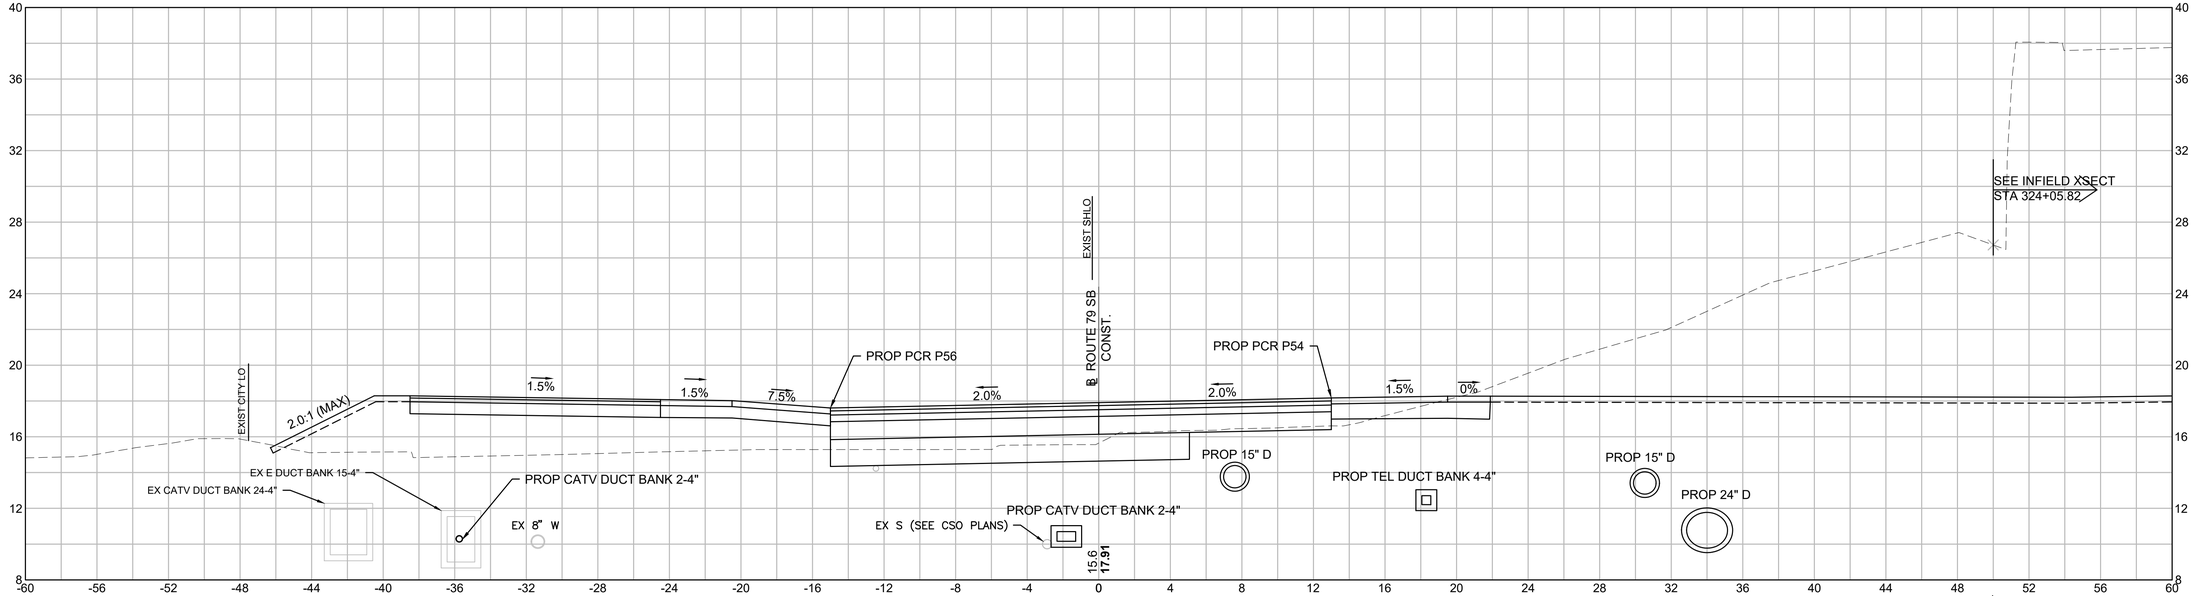

424+00

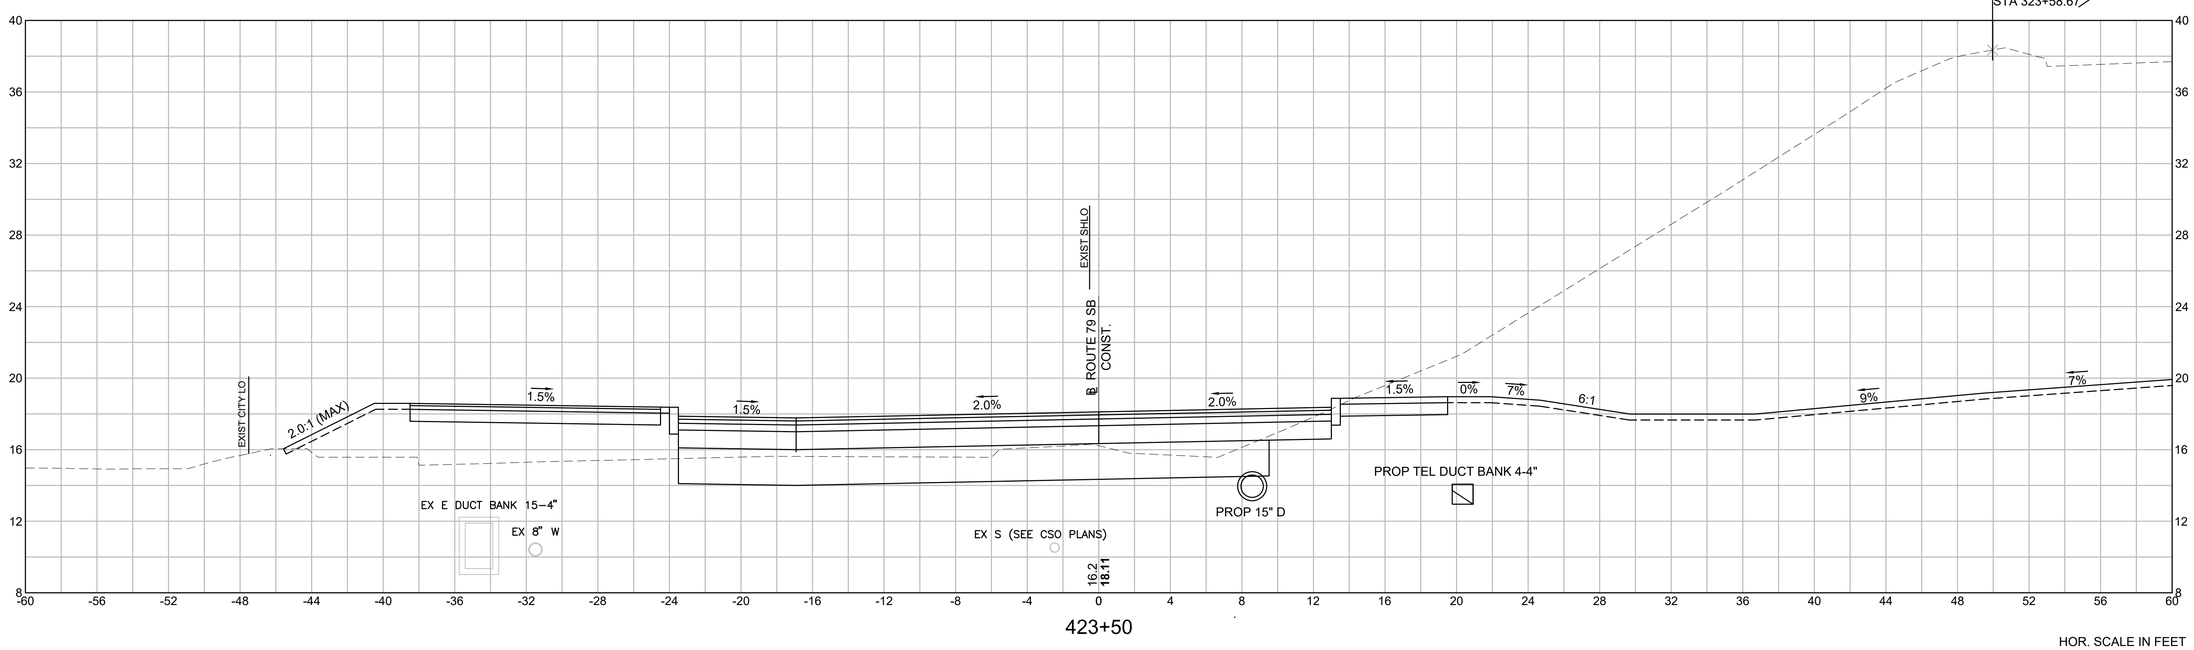

423+50

HOR. SCALE IN FEET
4 0 4 8
VER. SCALE IN FEET
4 0 4 8

FALL RIVER
ROUTE 79

STATE	FED. AID PROJ. NO.	SHEET NO.	TOTAL SHEETS
MA	NHP(IM)/TAP/HIP(BR)/STP-003S(191)	856	1094
	PROJECT FILE NO. 608049		


ROUTE 79 SB
CROSS SECTION - 38

REV.	DATE	DESCRIPTION
0	01/19/2024	ISSUED FOR CONSTRUCTION

USE ONLY PRINTS OF LATEST DATE - REVISION LOG MAINTAINED ON SHAREPOINT

Plotted on 4-Dec-2023 8:31 AM

608049_HD\ROUTE 79 SB SECTIONS 2).DWG

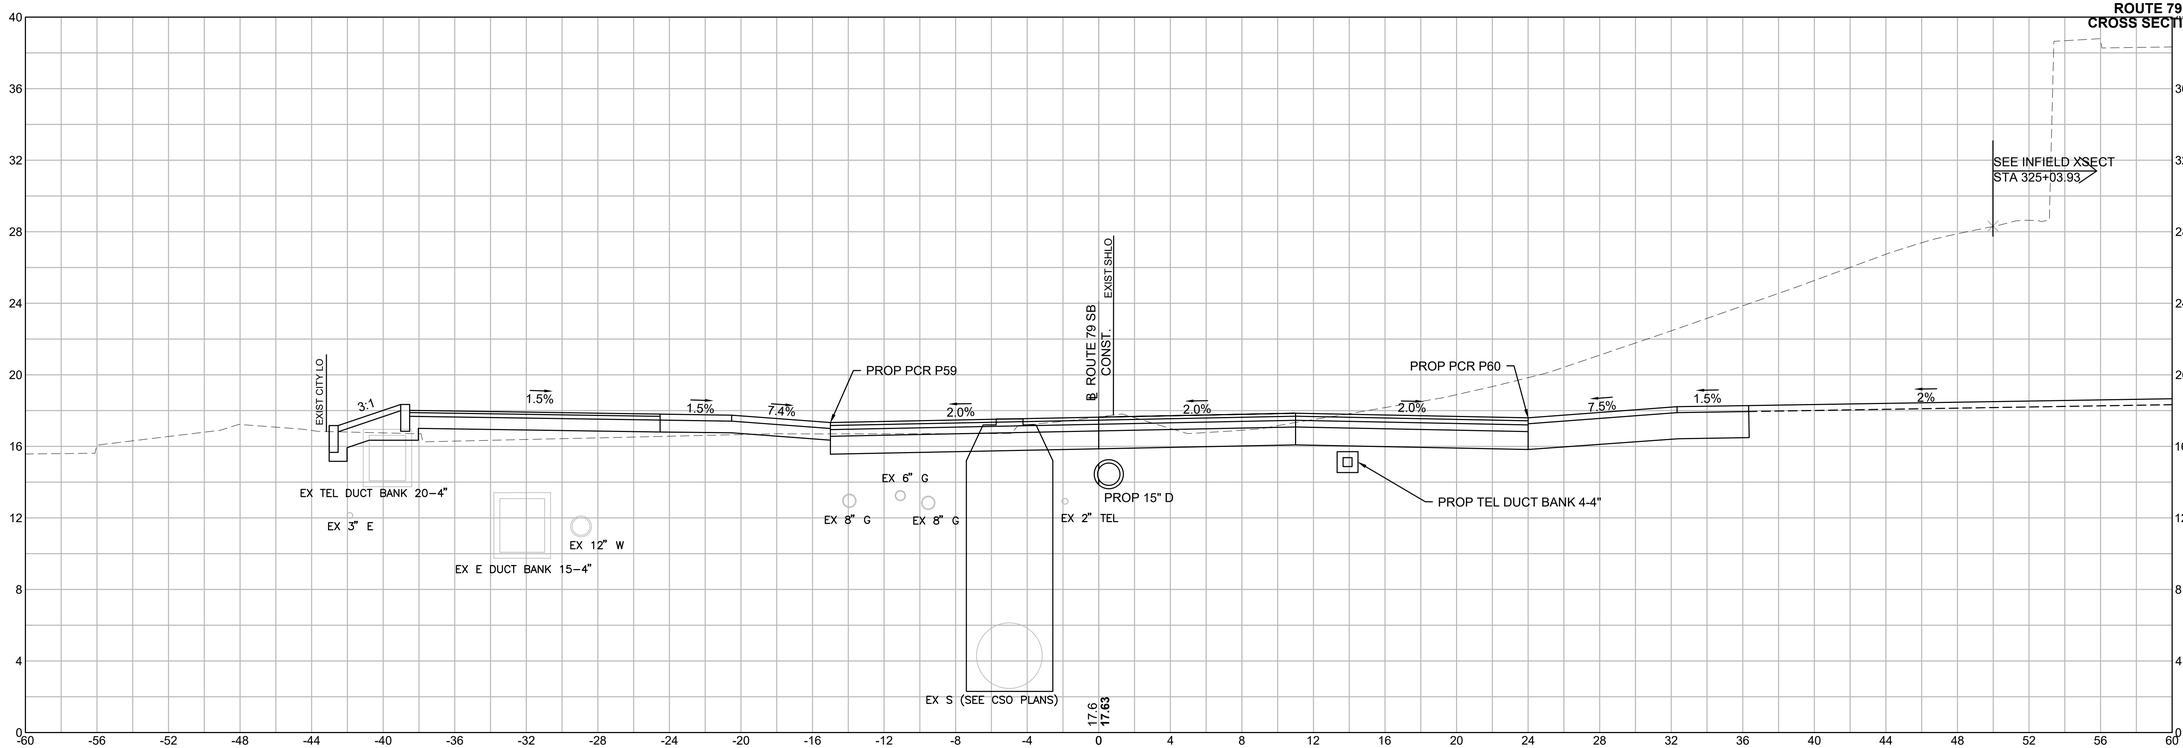


HOR. SCALE IN FEET
4 0 4 8
VER. SCALE IN FEET
4 0 4 8


FALL RIVER
ROUTE 79

STATE	FED. AID PROJ. NO.	SHEET NO.	TOTAL SHEETS
MA	NHP(IM)/TAP/HIP(BR)/STP-003S(191)	857	1094
	PROJECT FILE NO. 608049		

ROUTE 79 SB
CROSS SECTION - 39

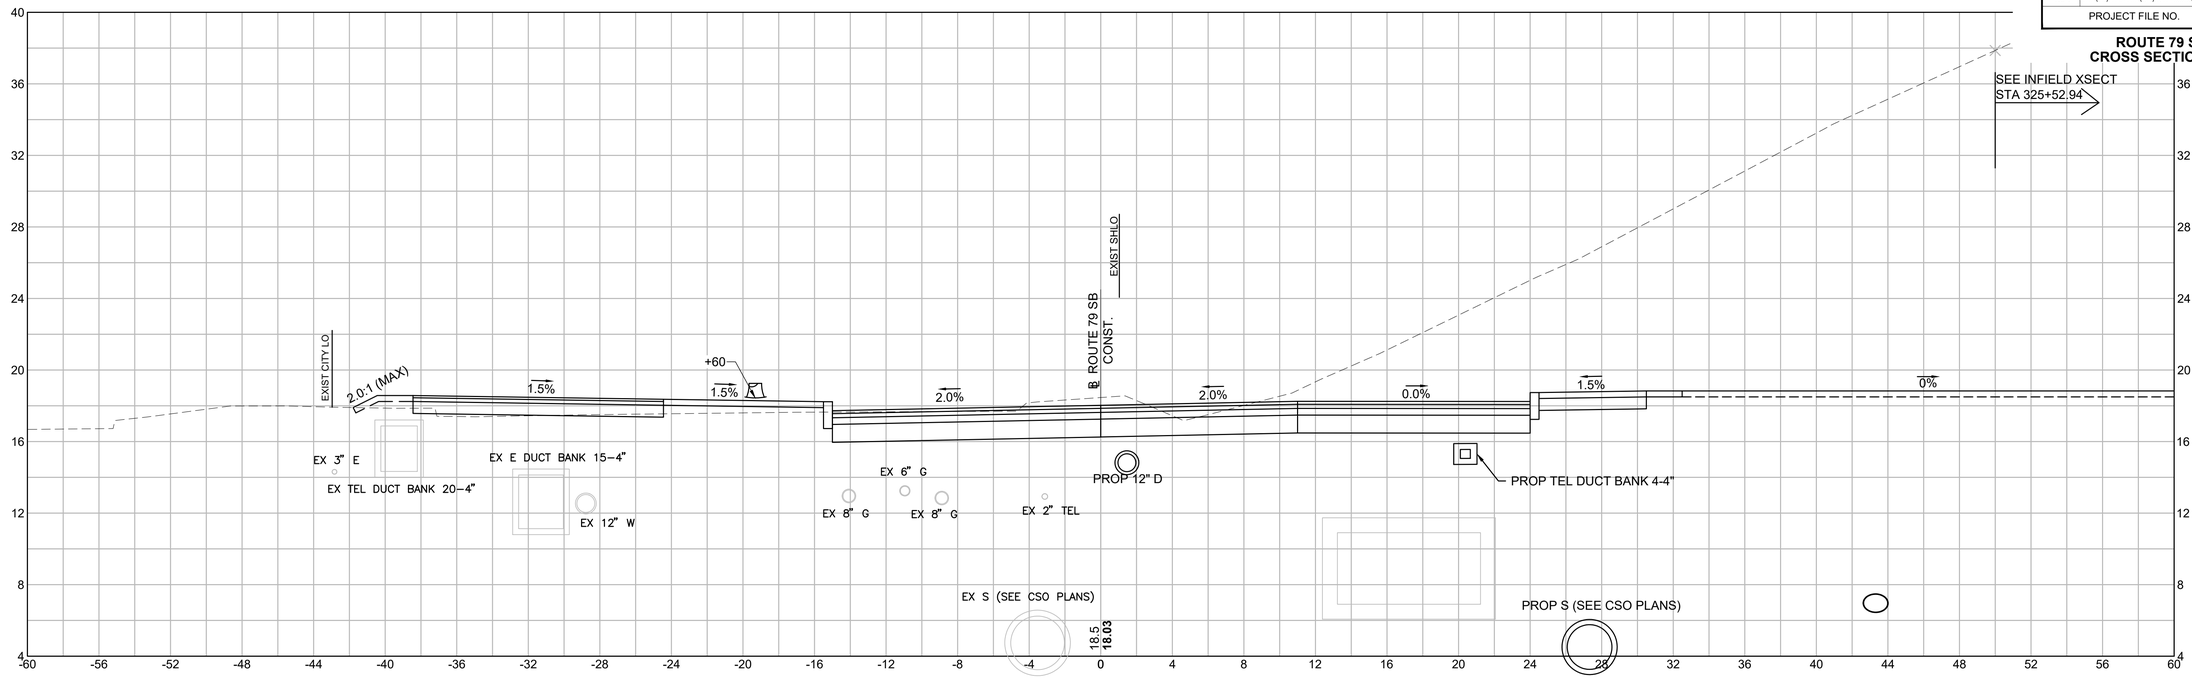

425+50

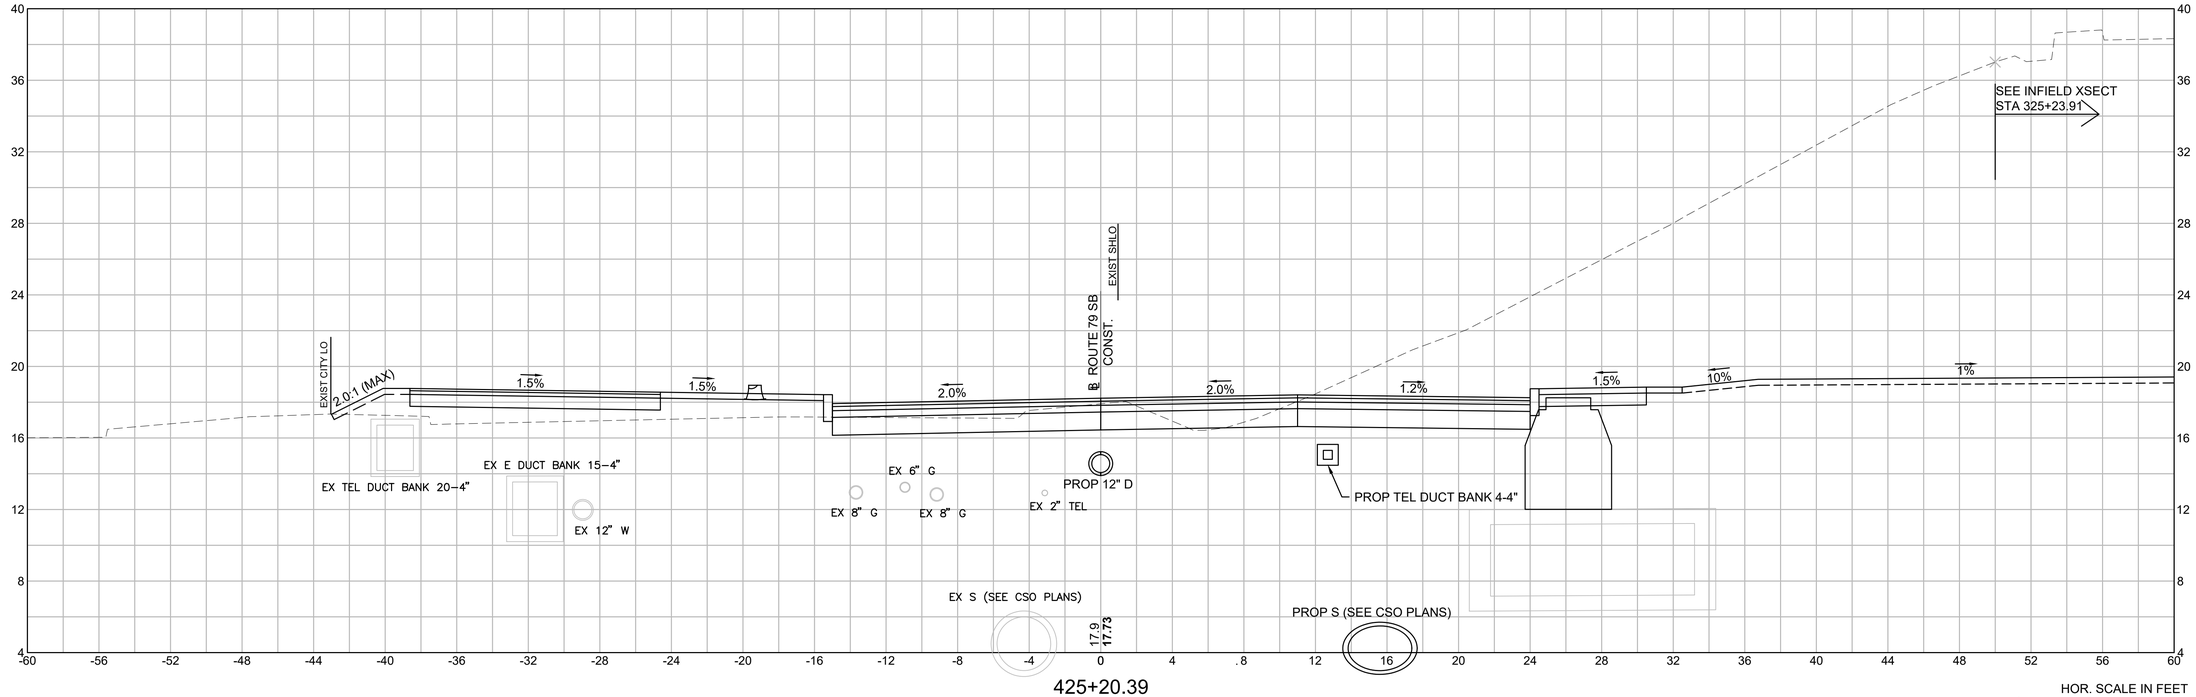

425+20.39

HOR. SCALE IN FEET
4 0 4 8
VER. SCALE IN FEET
4 0 4 8

REV.	DATE	DESCRIPTION
0	01/19/2024	ISSUED FOR CONSTRUCTION

USE ONLY PRINTS OF LATEST DATE - REVISION LOG MAINTAINED ON SHAREPOINT


Plotted on 4-Dec-2023 8:32 AM

608049_HD\ROUTE 79 SB SECTIONS 2).DWG


FALL RIVER
ROUTE 79

STATE	FED. AID PROJ. NO.	SHEET NO.	TOTAL SHEETS
MA	NHP(IM)/TAP/HIP(BR)/STP-003S(191)	858	1094
	PROJECT FILE NO. 608049		

ROUTE 79 SB CROSS SECTION - 40

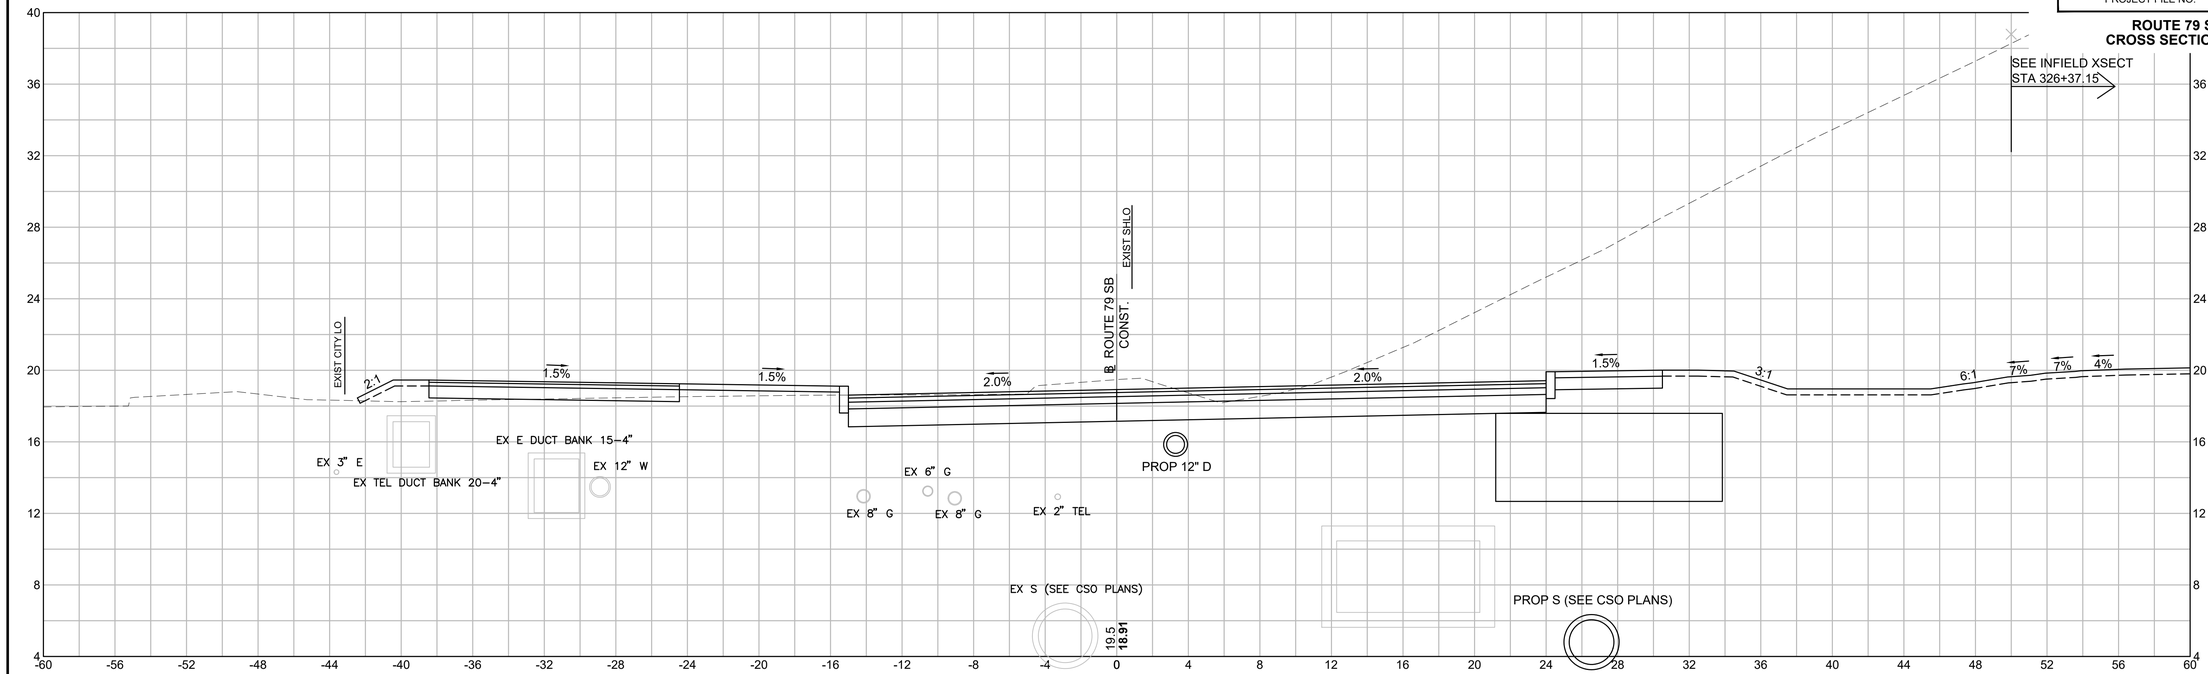

426+00

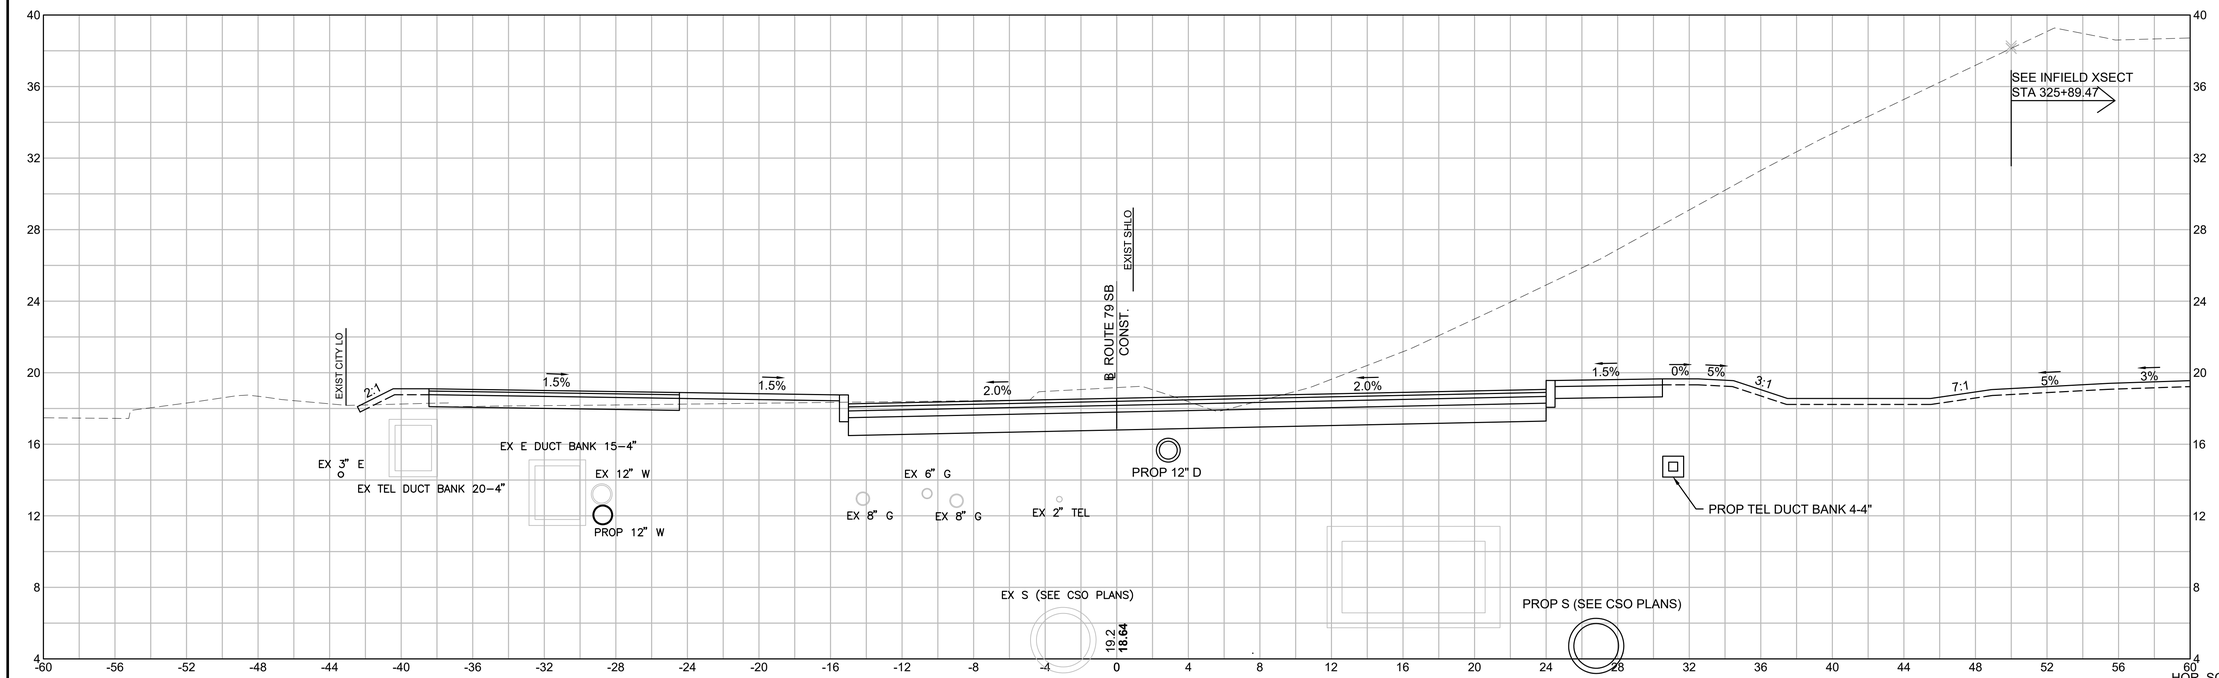

425+87.24

HOR. SCALE IN FEET
4 0 4 8
VER. SCALE IN FEET
4 0 4 8

REV.	DATE	DESCRIPTION
0	01/19/2024	ISSUED FOR CONSTRUCTION

USE ONLY PRINTS OF LATEST DATE - REVISION LOG MAINTAINED ON SHAREPOINT


608049_HD\ROUTE 79 SB SECTIONS 2).DWG

Plotted on 4-Dec-2023 8:33 AM


FALL RIVER
ROUTE 79

STATE	FED. AID PROJ. NO.	SHEET NO.	TOTAL SHEETS
MA	NHP(IM)/TAP/HIP(BR)STP-003S(191)	859	1094
	PROJECT FILE NO. 608049		

ROUTE 79 SB
CROSS SECTION - 41

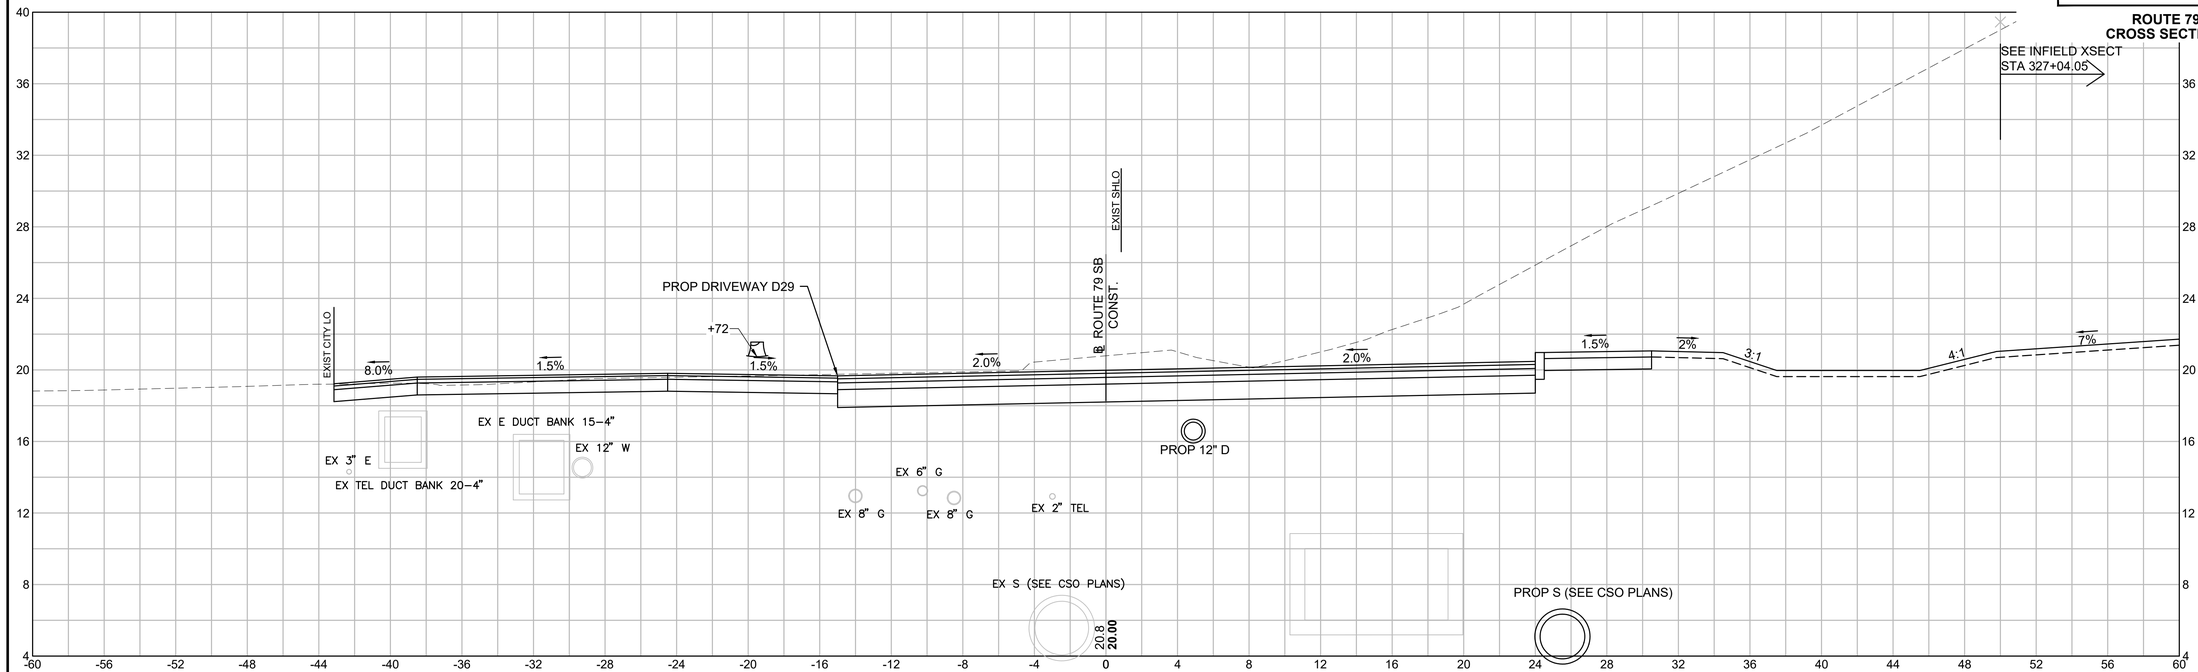

426+50 (D29 LT)

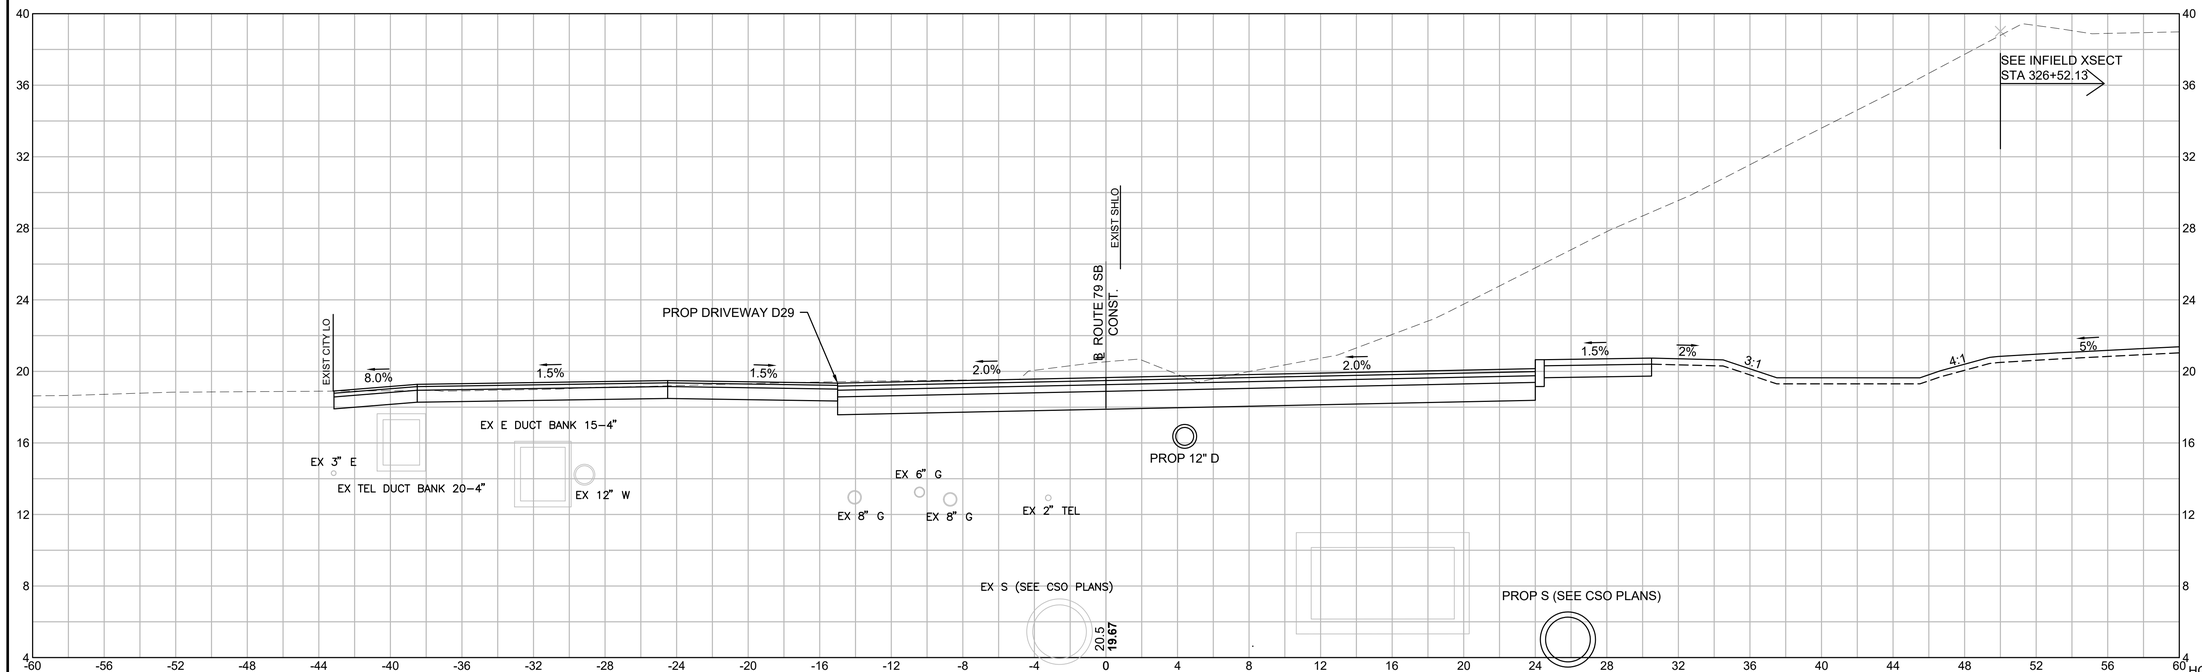

426+35 (D29 LT)

HOR. SCALE IN FEET
VER. SCALE IN FEET

REV.	DATE	DESCRIPTION
0	01/19/2024	ISSUED FOR CONSTRUCTION

USE ONLY PRINTS OF LATEST DATE - REVISION LOG MAINTAINED ON SHAREPOINT

608049_HD\ROUTE 79 SB SECTIONS 2).DWG Plotted on 4-Dec-2023 8:34 AM

FALL RIVER
ROUTE 79


STATE	FED. AID PROJ. NO.	SHEET NO.	TOTAL SHEETS
MA	NHP(IM)/TAP/HIP(BR)/STP-003S(191)	860	1094
	PROJECT FILE NO. 608049		

ROUTE 79 SB
CROSS SECTION - 42

REV.	DATE	DESCRIPTION
0	01/19/2024	ISSUED FOR CONSTRUCTION

USE ONLY PRINTS OF LATEST DATE - REVISION LOG MAINTAINED ON SHAREPOINT

608049_HD\ROUTE 79 SB SECTIONS 2).DWG Plotted on 4-Dec-2023 8:34 AM

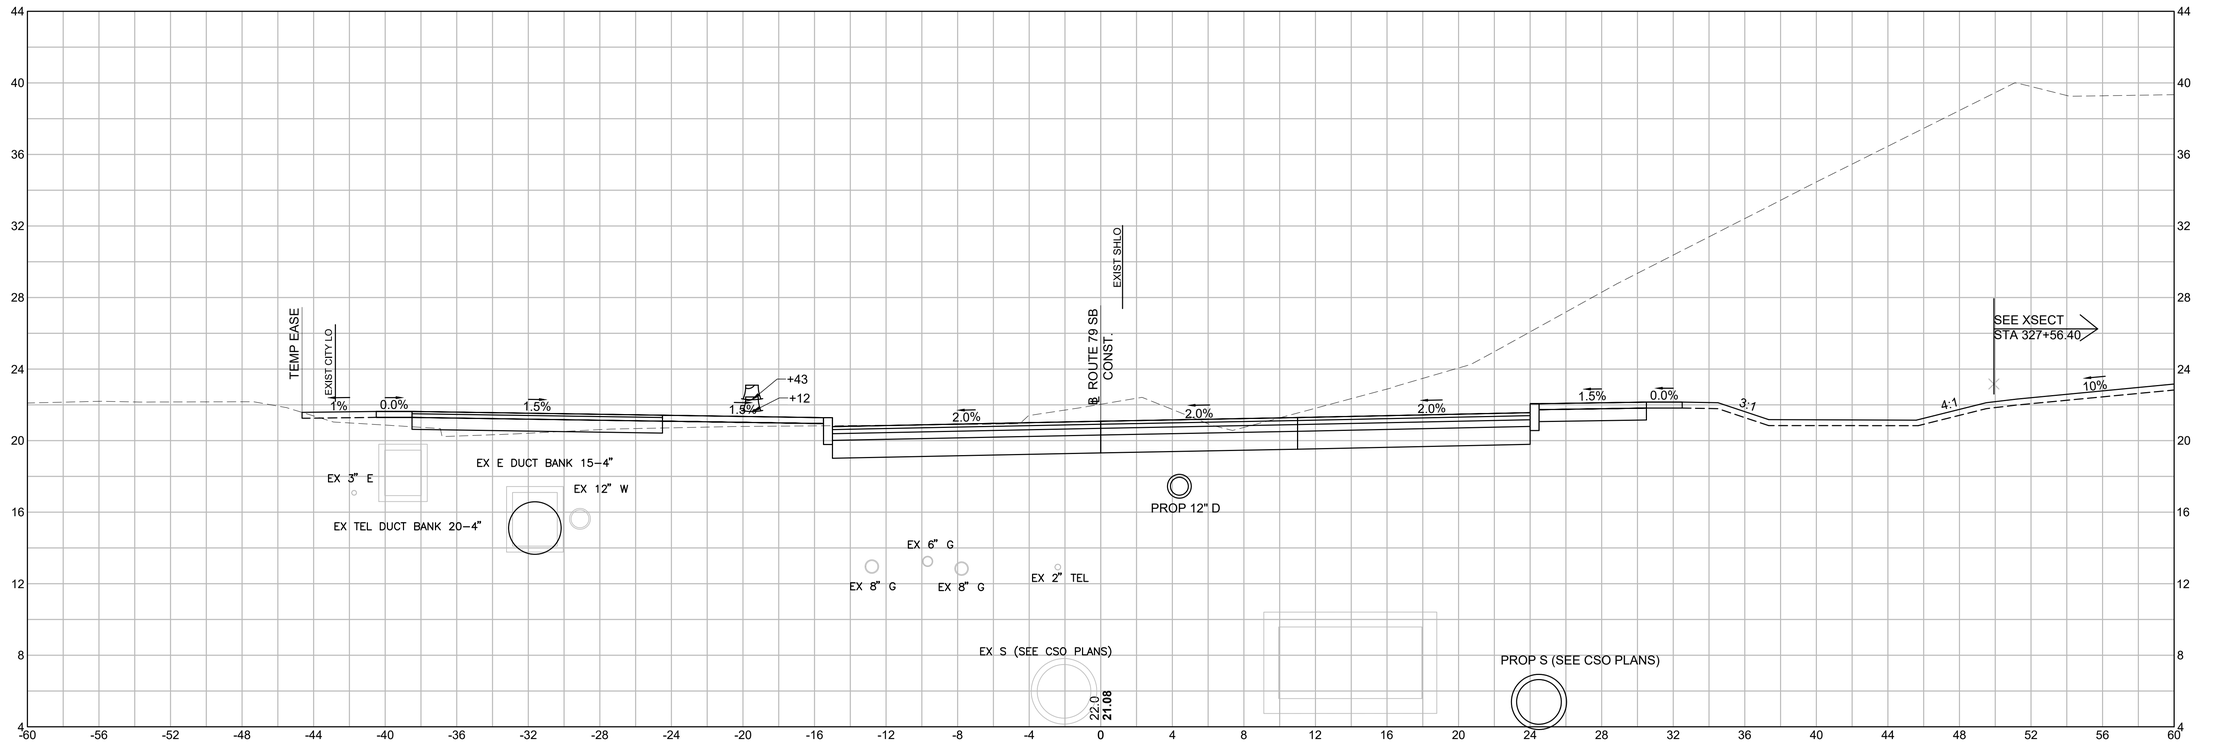

FALL RIVER
ROUTE 79


STATE	FED. AID PROJ. NO.	SHEET NO.	TOTAL SHEETS
MA	NHP(IM)/TAP/HIP(BR)STP-003S(191)	861	1094
	PROJECT FILE NO. 608049		

ROUTE 79 SB
CROSS SECTION - 43

REV.	DATE	DESCRIPTION
0	01/19/2024	ISSUED FOR CONSTRUCTION

USE ONLY PRINTS OF LATEST DATE - REVISION LOG MAINTAINED ON SHAREPOINT

608049_HD\ROUTE 79 SB SECTIONS 2).DWG Plotted on 4-Dec-2023 8:35 AM

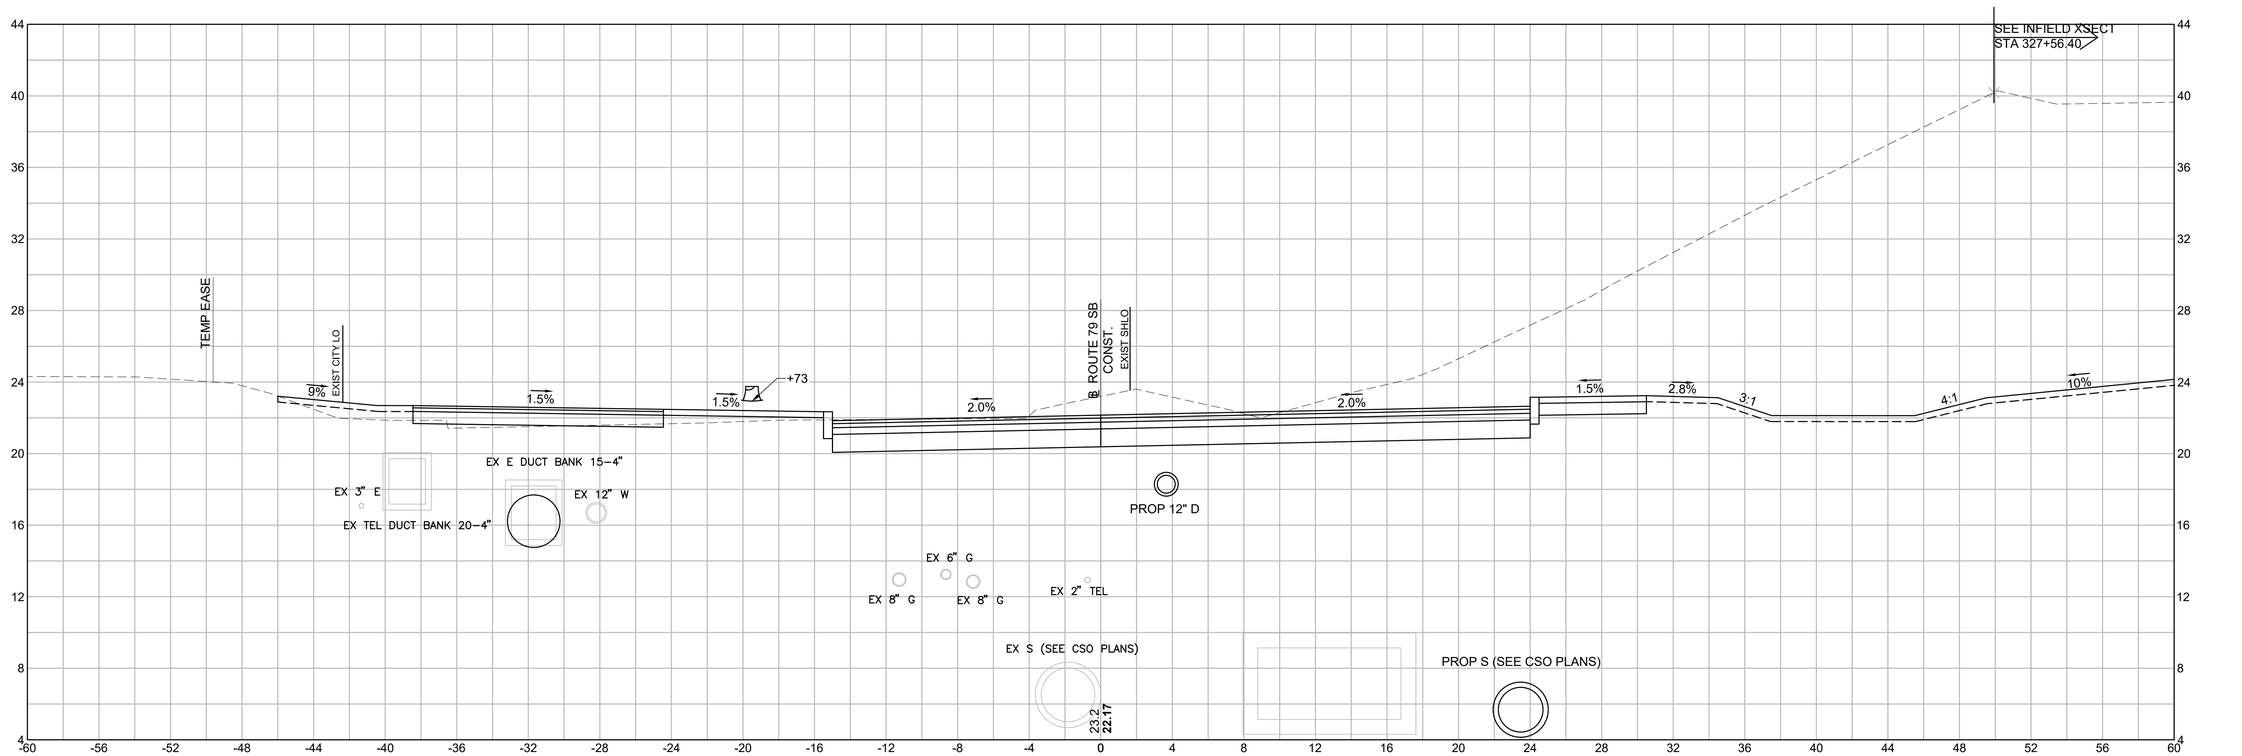

FALL RIVER
ROUTE 79


STATE	FED. AID PROJ. NO.	SHEET NO.	TOTAL SHEETS
MA	NHP(IM)/TAP/HIP(BR)/STP-003S(191)	862	1094
	PROJECT FILE NO. 608049		

ROUTE 79 SB
CROSS SECTION - 44

REV.	DATE	DESCRIPTION
0	01/19/2024	ISSUED FOR CONSTRUCTION

USE ONLY PRINTS OF LATEST DATE - REVISION LOG MAINTAINED ON SHAREPOINT

608049_HD\ROUTE 79 SB SECTIONS 2).DWG Plotted on 4-Dec-2023 8:36 AM

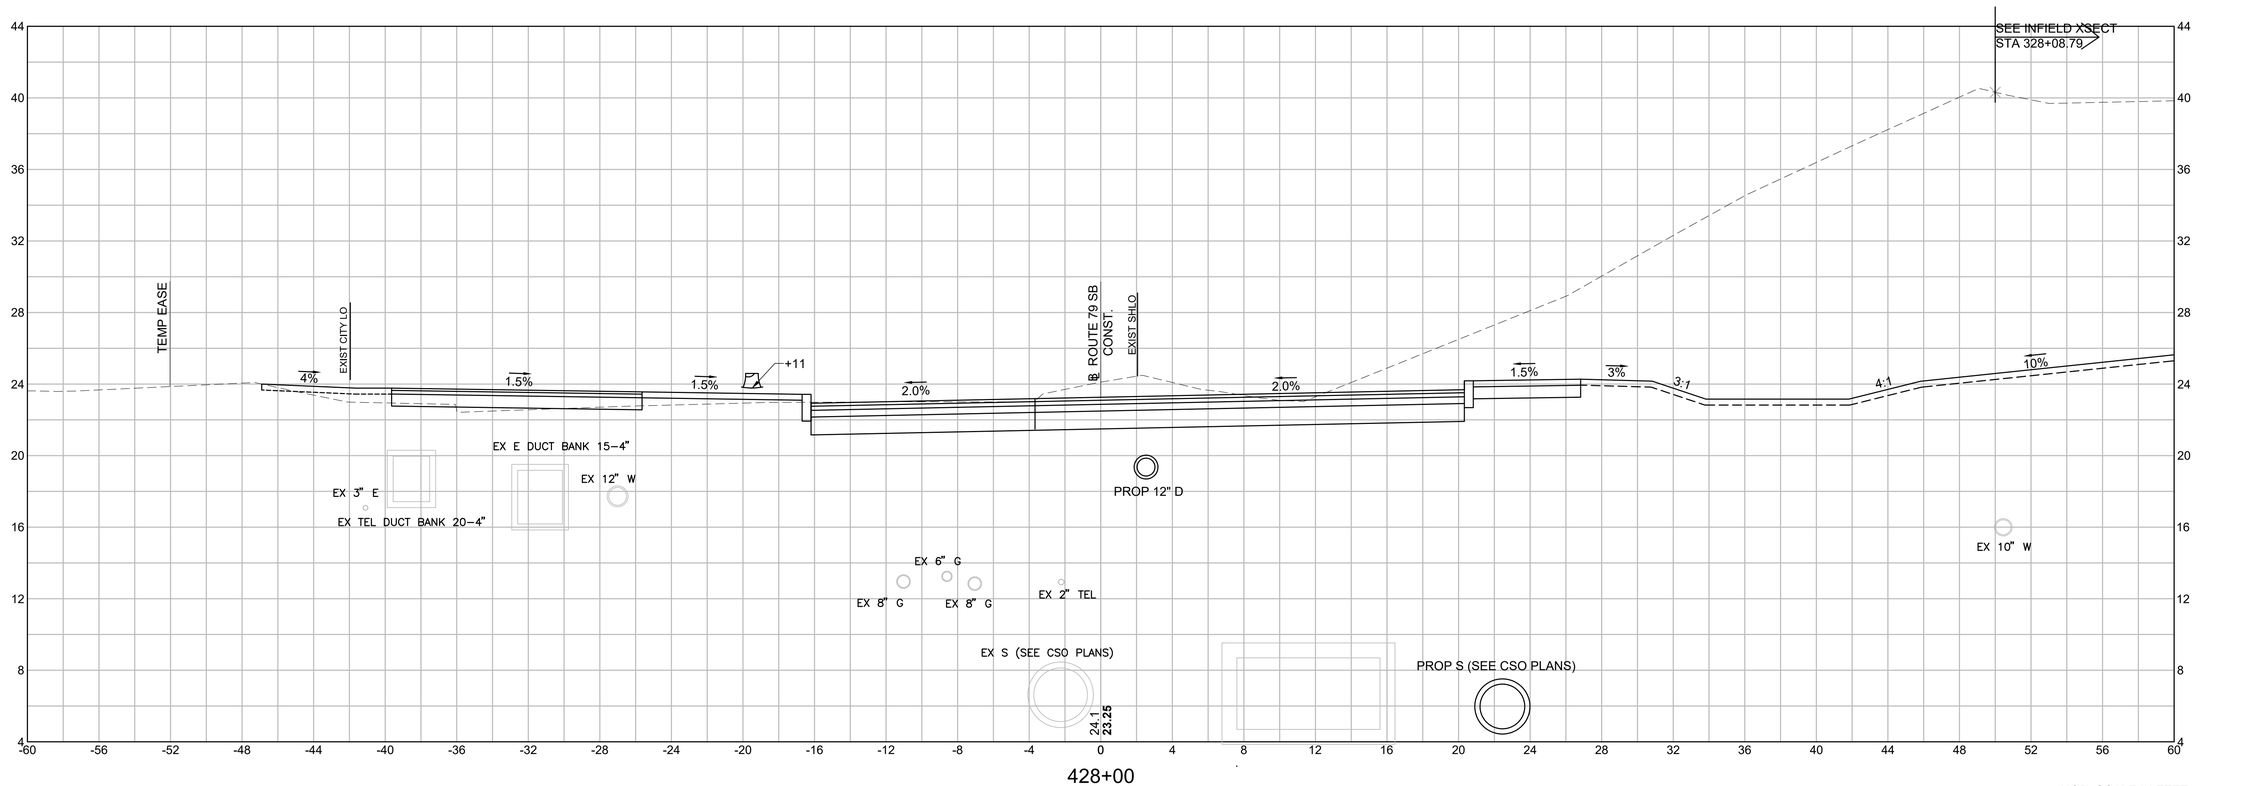

FALL RIVER
ROUTE 79


STATE	FED. AID PROJ. NO.	SHEET NO.	TOTAL SHEETS
MA	NHP(IM)/TAP/HIP(BR)/STP-003S(191)	863	1094
	PROJECT FILE NO. 608049		

ROUTE 79 SB
CROSS SECTION - 45

REV.	DATE	DESCRIPTION
0	01/19/2024	ISSUED FOR CONSTRUCTION

USE ONLY PRINTS OF LATEST DATE - REVISION LOG MAINTAINED ON SHAREPOINT

608049_HD\ROUTE 79 SB SECTIONS 2).DWG Plotted on 4-Dec-2023 8:37 AM

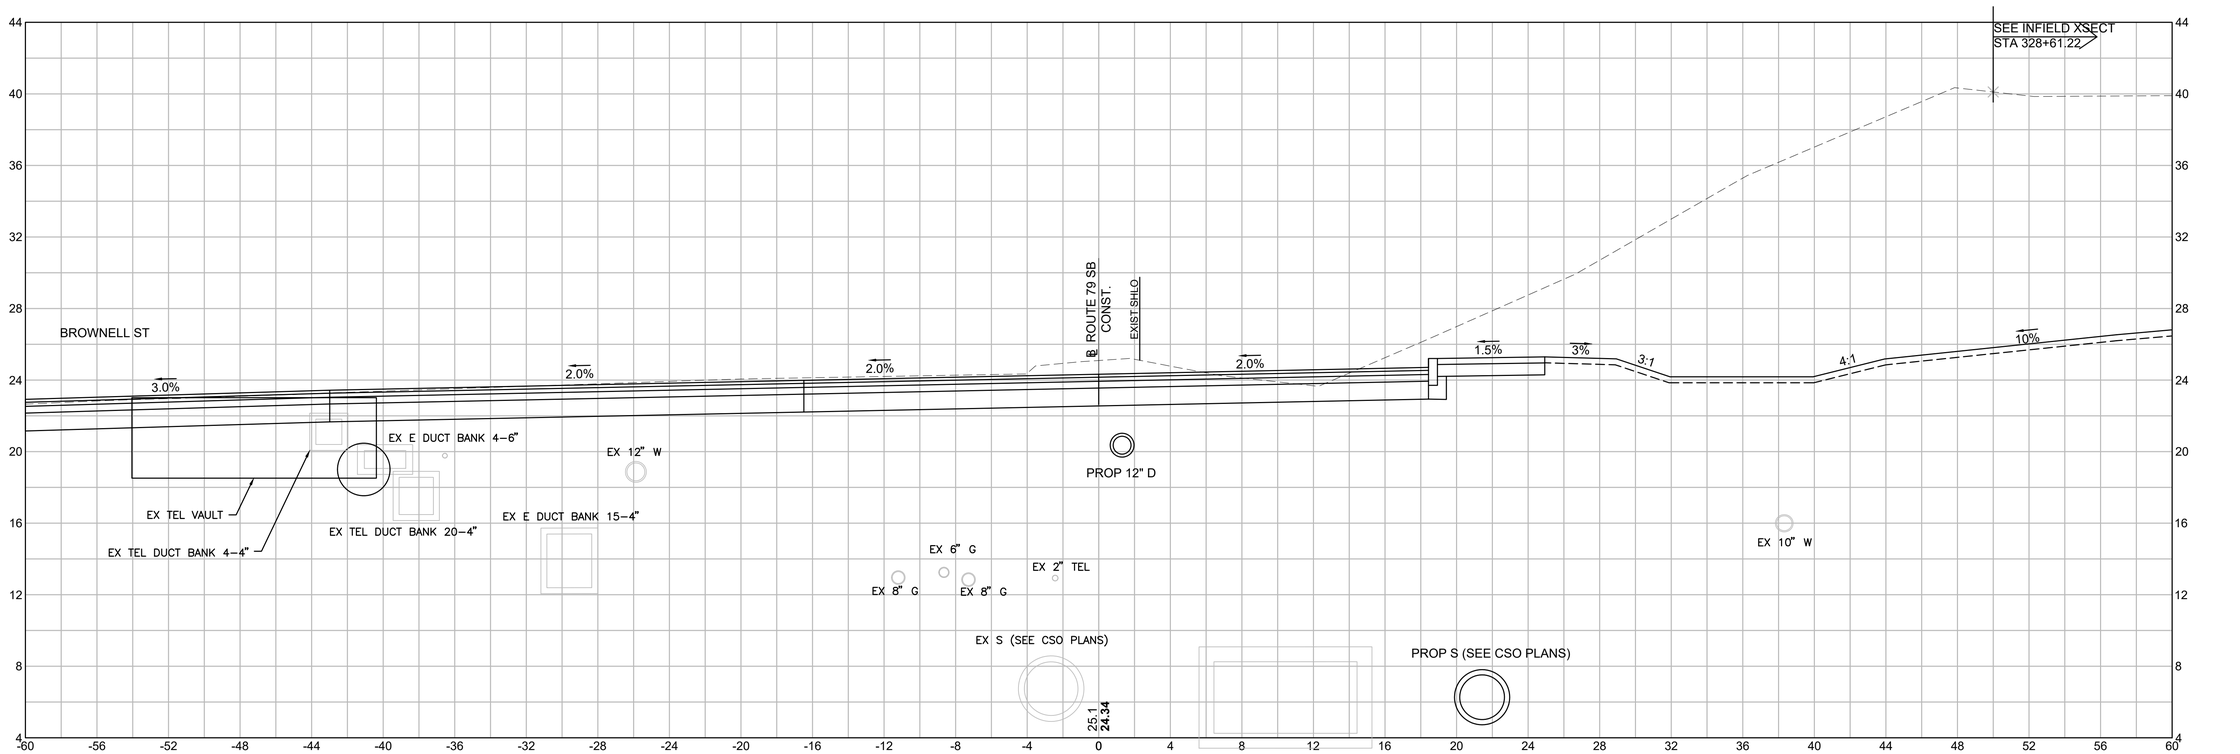

FALL RIVER
ROUTE 79


STATE	FED. AID PROJ. NO.	SHEET NO.	TOTAL SHEETS
MA	NHPI(IM)/TAP/HIP(BR)/STP-003S(191)	864	1094
	PROJECT FILE NO. 608049		

ROUTE 79 SB
CROSS SECTION - 46

REV.	DATE	DESCRIPTION
0	01/19/2024	ISSUED FOR CONSTRUCTION

USE ONLY PRINTS OF LATEST DATE - REVISION LOG MAINTAINED ON SHAREPOINT


608049_HD\ROUTE 79 SB SECTIONS 2).DWG Plotted on 8-Mar-2024 6:54 AM

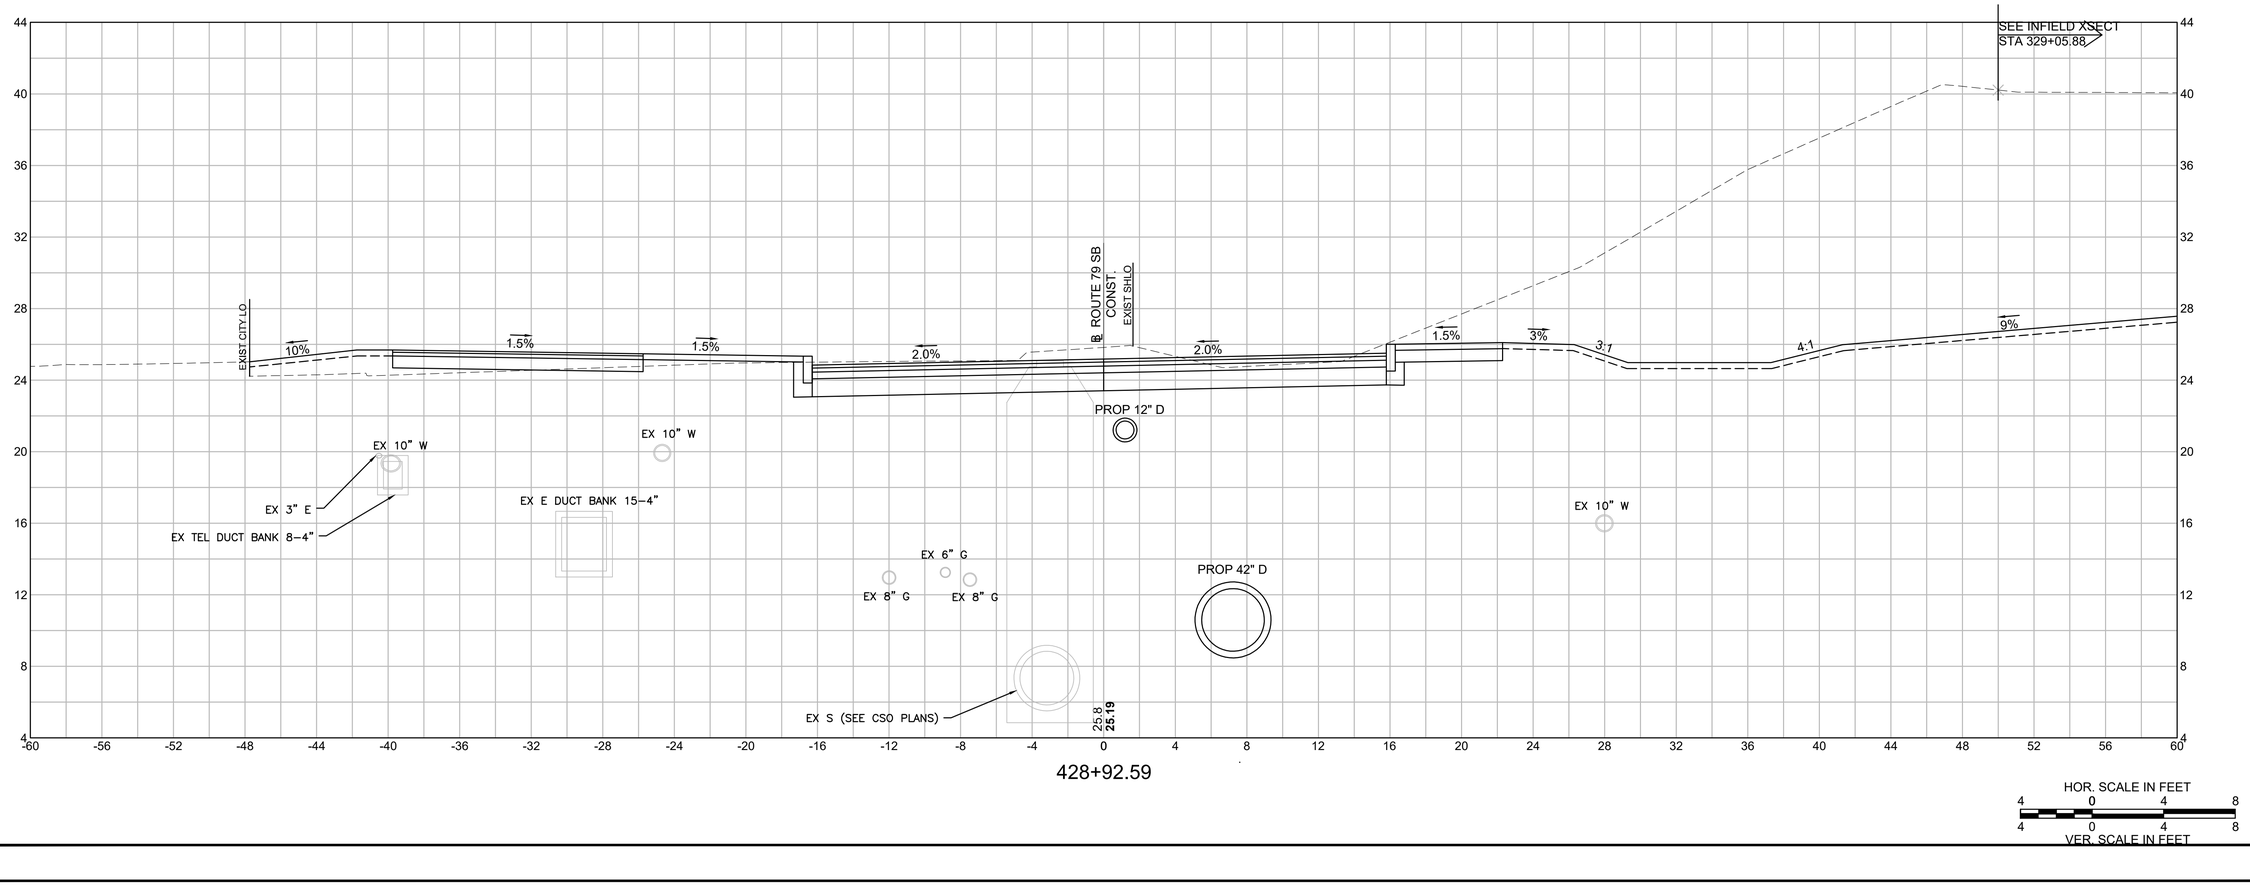


FALL RIVER
ROUTE 79

STATE	FED. AID PROJ. NO.	SHEET NO.	TOTAL SHEETS
MA	NHP(IM)/TAP/HIP(BR)STP-003S(191)	865	1094
	PROJECT FILE NO. 608049		

ROUTE 79 SB CROSS SECTION - 47

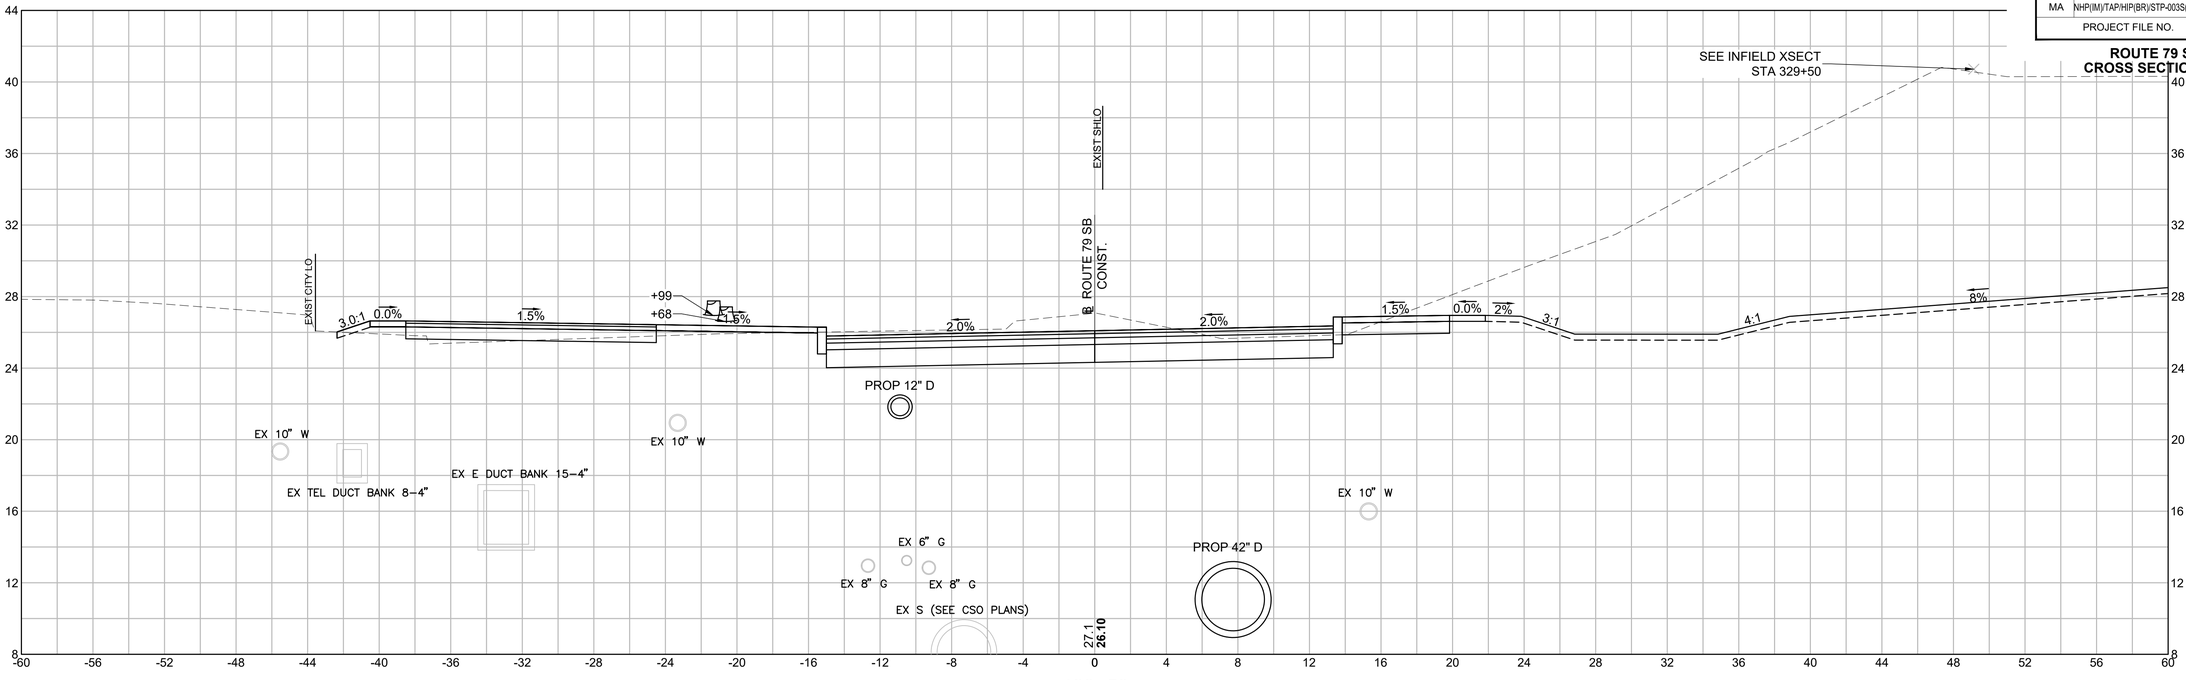

429+50

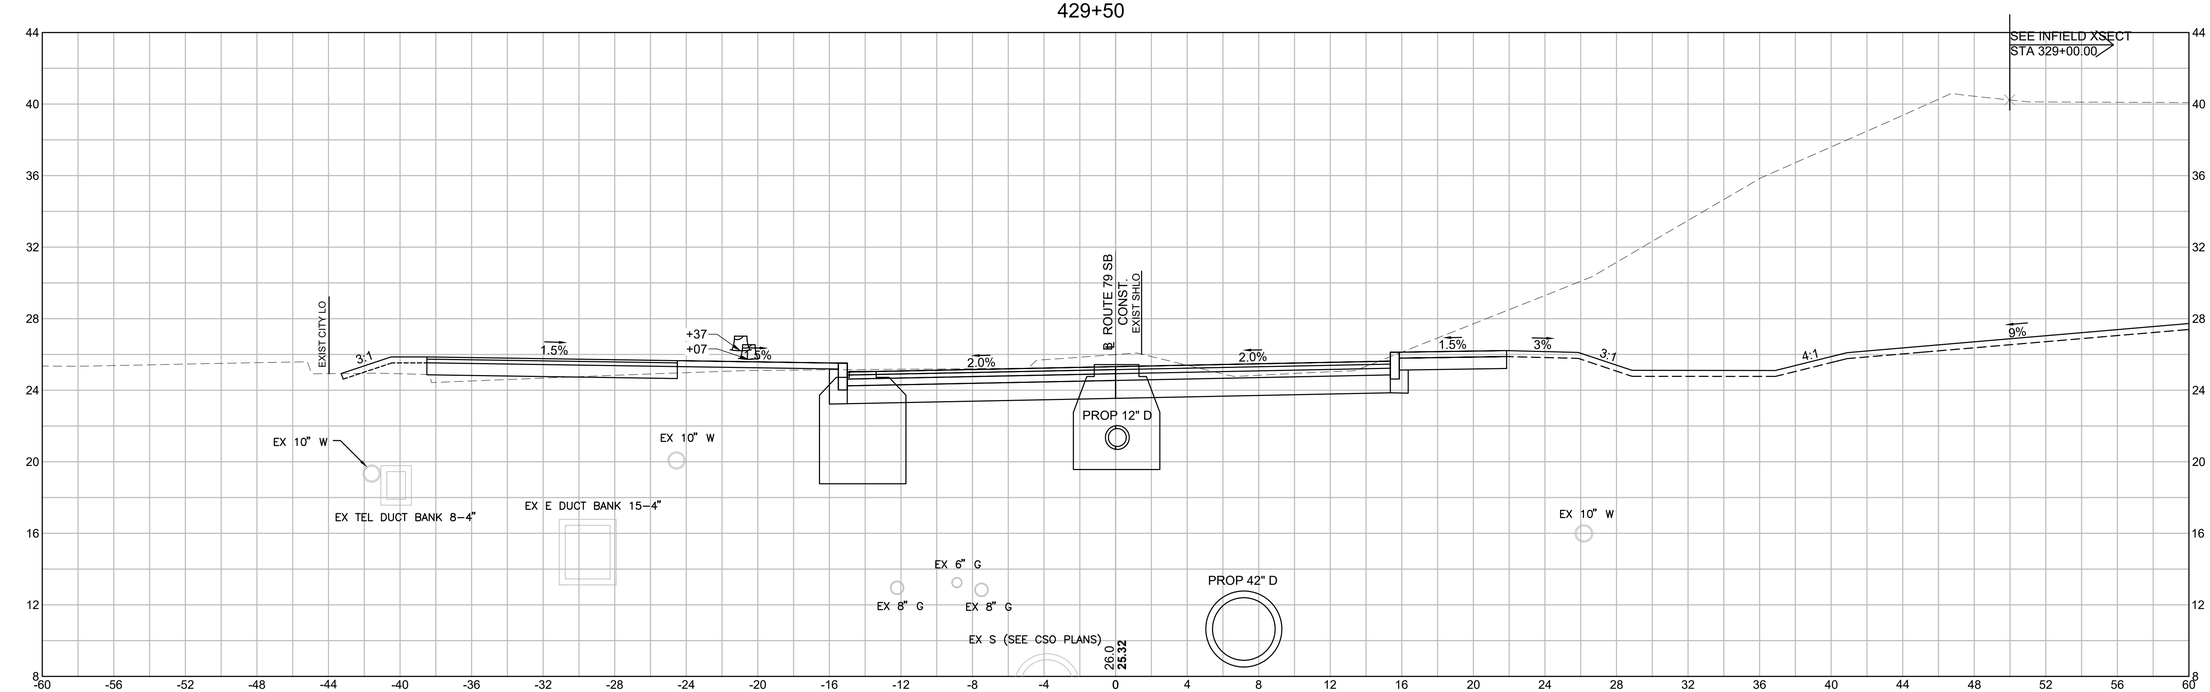

429+00

HOR. SCALE IN FEET
4 0 4 8
4 0 4 8
VER. SCALE IN FEET

REV.	DATE	DESCRIPTION
0	01/19/2024	ISSUED FOR CONSTRUCTION


USE ONLY PRINTS OF LATEST DATE - REVISION LOG MAINTAINED ON SHAREPOINT

608049_HD\(ROUTE 79 SB SECTIONS 2).DWG Plotted on 4-Dec-2023 8:38 AM


FALL RIVER
ROUTE 79

STATE	FED. AID PROJ. NO.	SHEET NO.	TOTAL SHEETS
MA	NHP(IM)/TAP/HIP(BR)/STP-003S(191)	866	1094
	PROJECT FILE NO. 608049		

ROUTE 79 SB
CROSS SECTION - 48

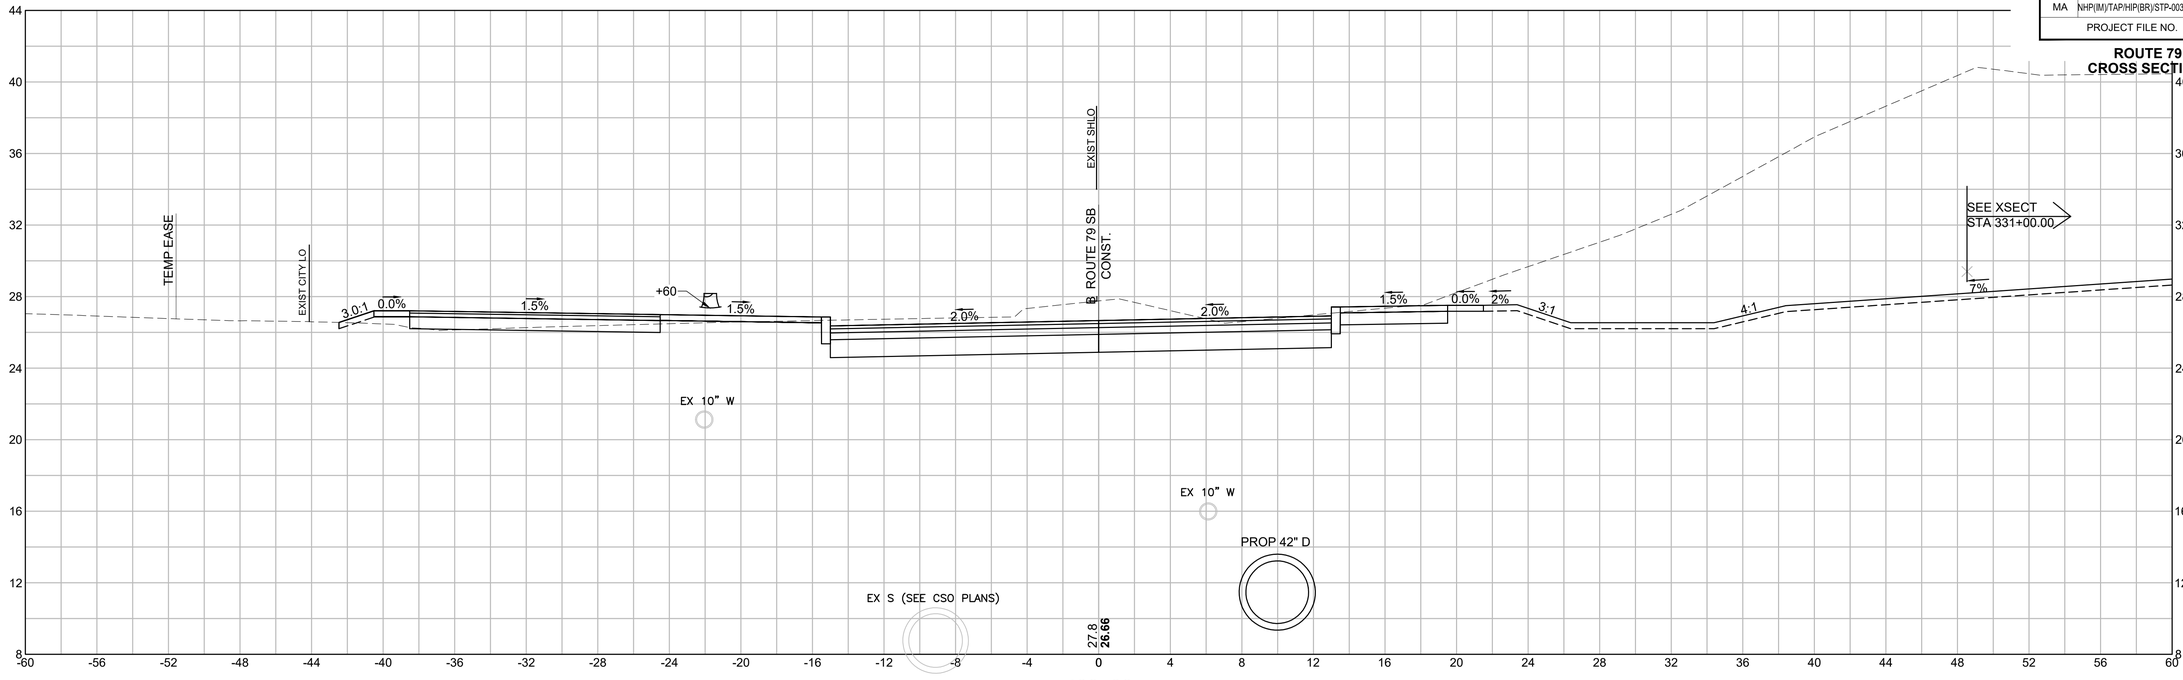

430+00

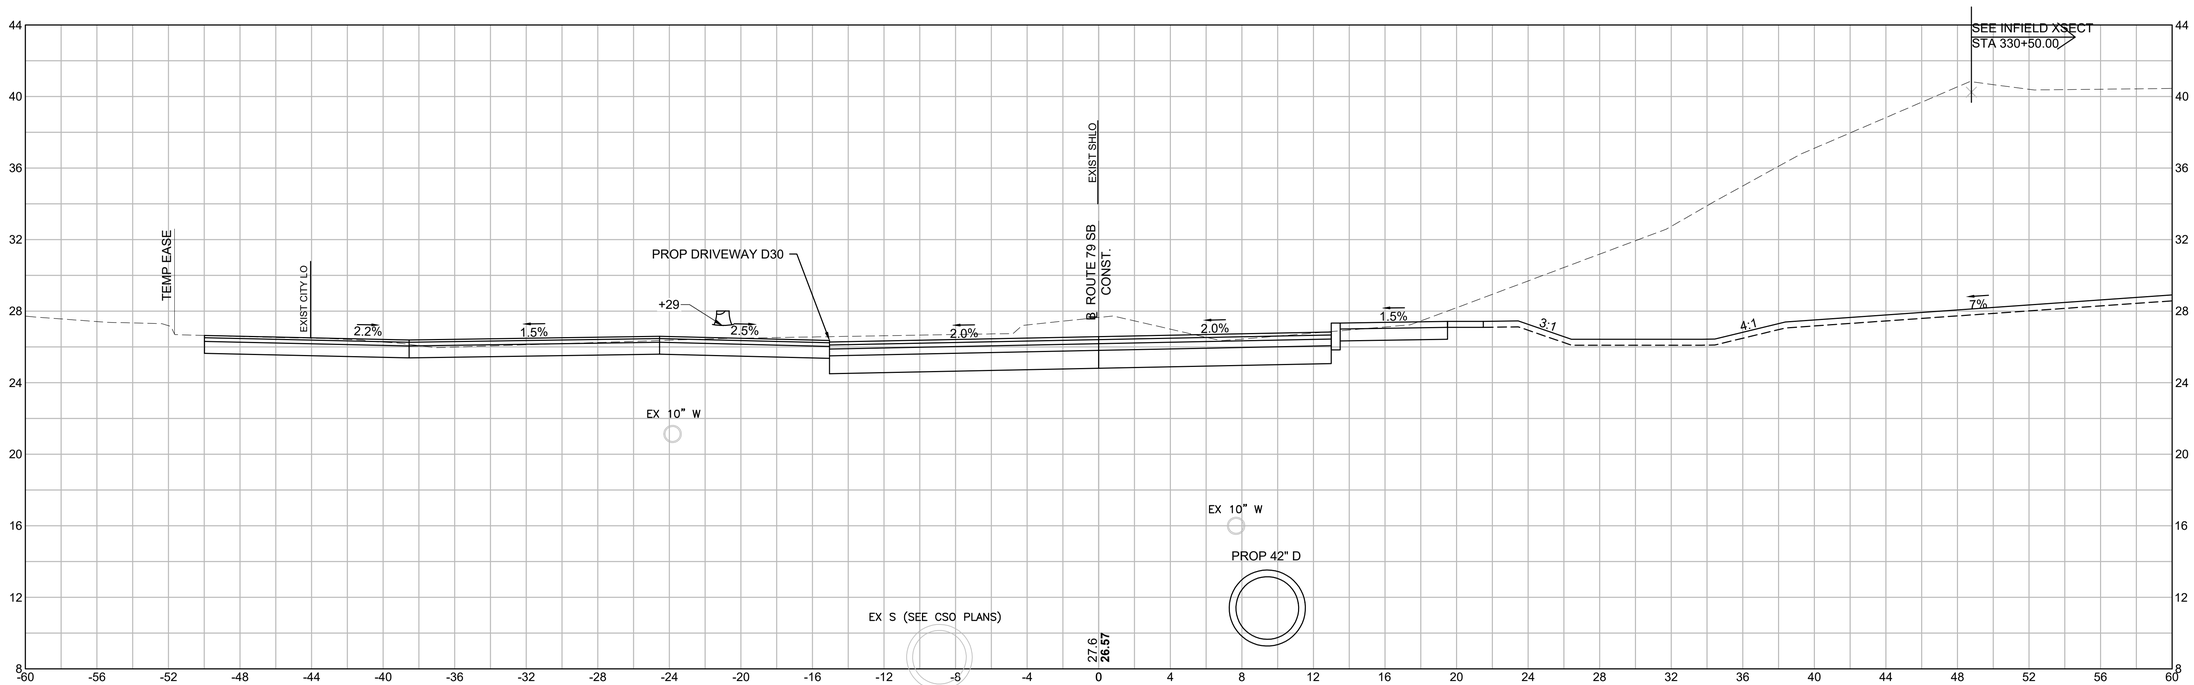

429+90.51 (D30 LT)

HOR. SCALE IN FEET
4 0 4 8
4 0 4 8
VER. SCALE IN FEET

REV.	DATE	DESCRIPTION
0	01/19/2024	ISSUED FOR CONSTRUCTION


USE ONLY PRINTS OF LATEST DATE - REVISION LOG MAINTAINED ON SHAREPOINT

608049_HD\ROUTE 79 SB SECTIONS 2).DWG Plotted on 18-Jan-2024 1:47 PM


FALL RIVER
ROUTE 79

STATE	FED. AID PROJ. NO.	SHEET NO.	TOTAL SHEETS
MA	NHP(IM)/TAP/HIP(BR)/STP-003S(191)	867	1094
	PROJECT FILE NO. 608049		

ROUTE 79 SB
CROSS SECTION - 49

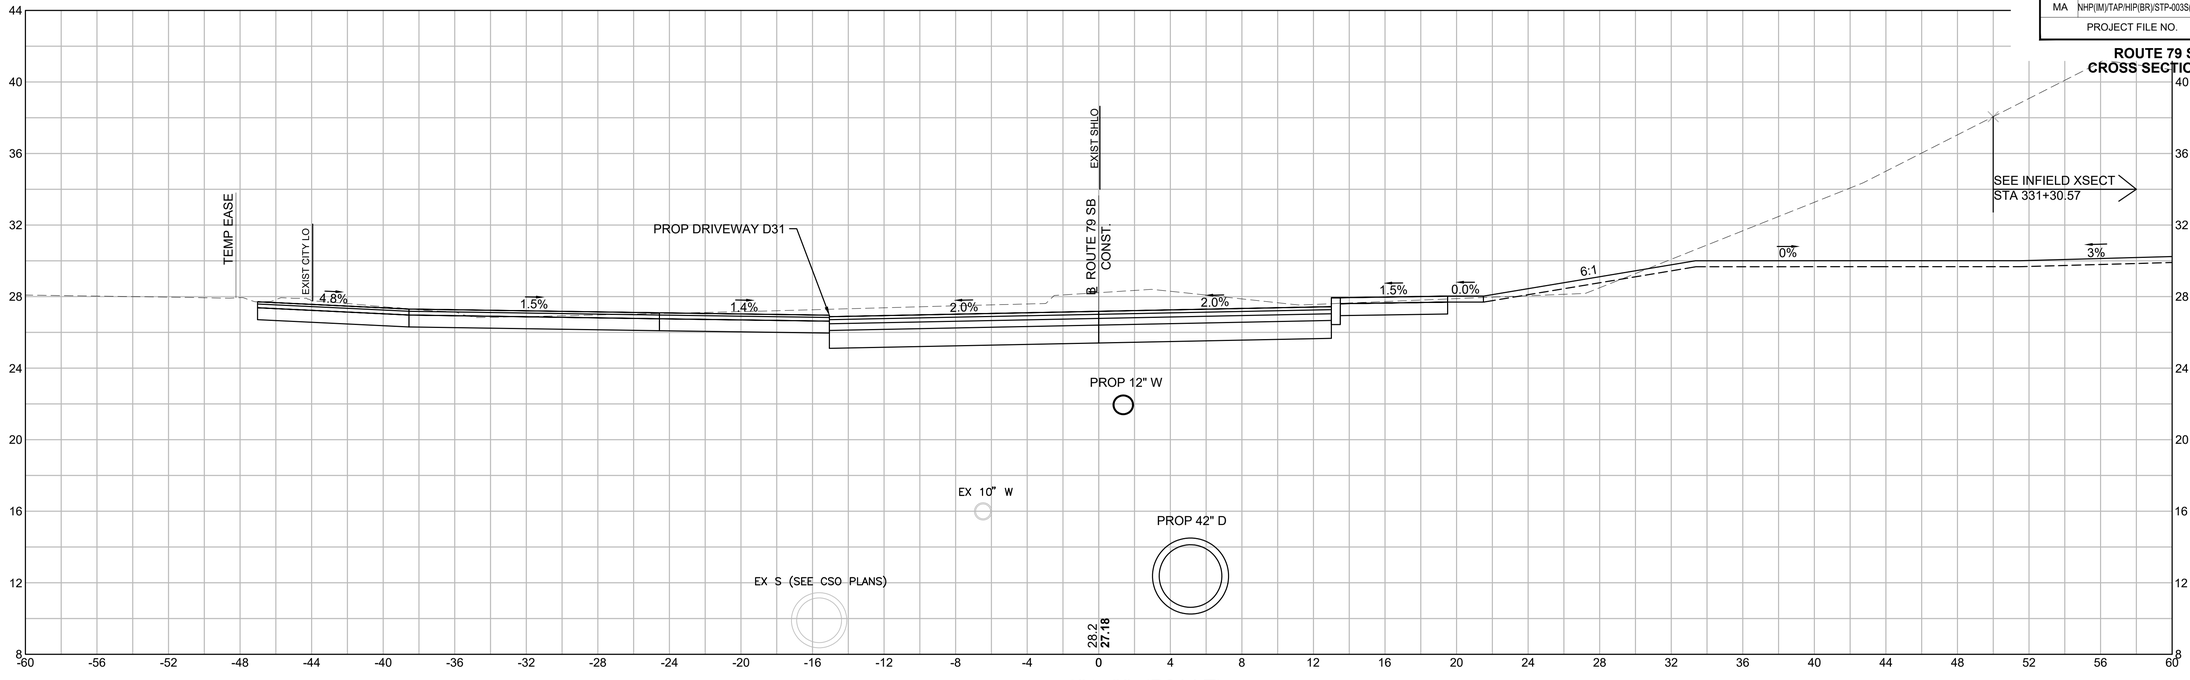

431+00 (D31 LT)

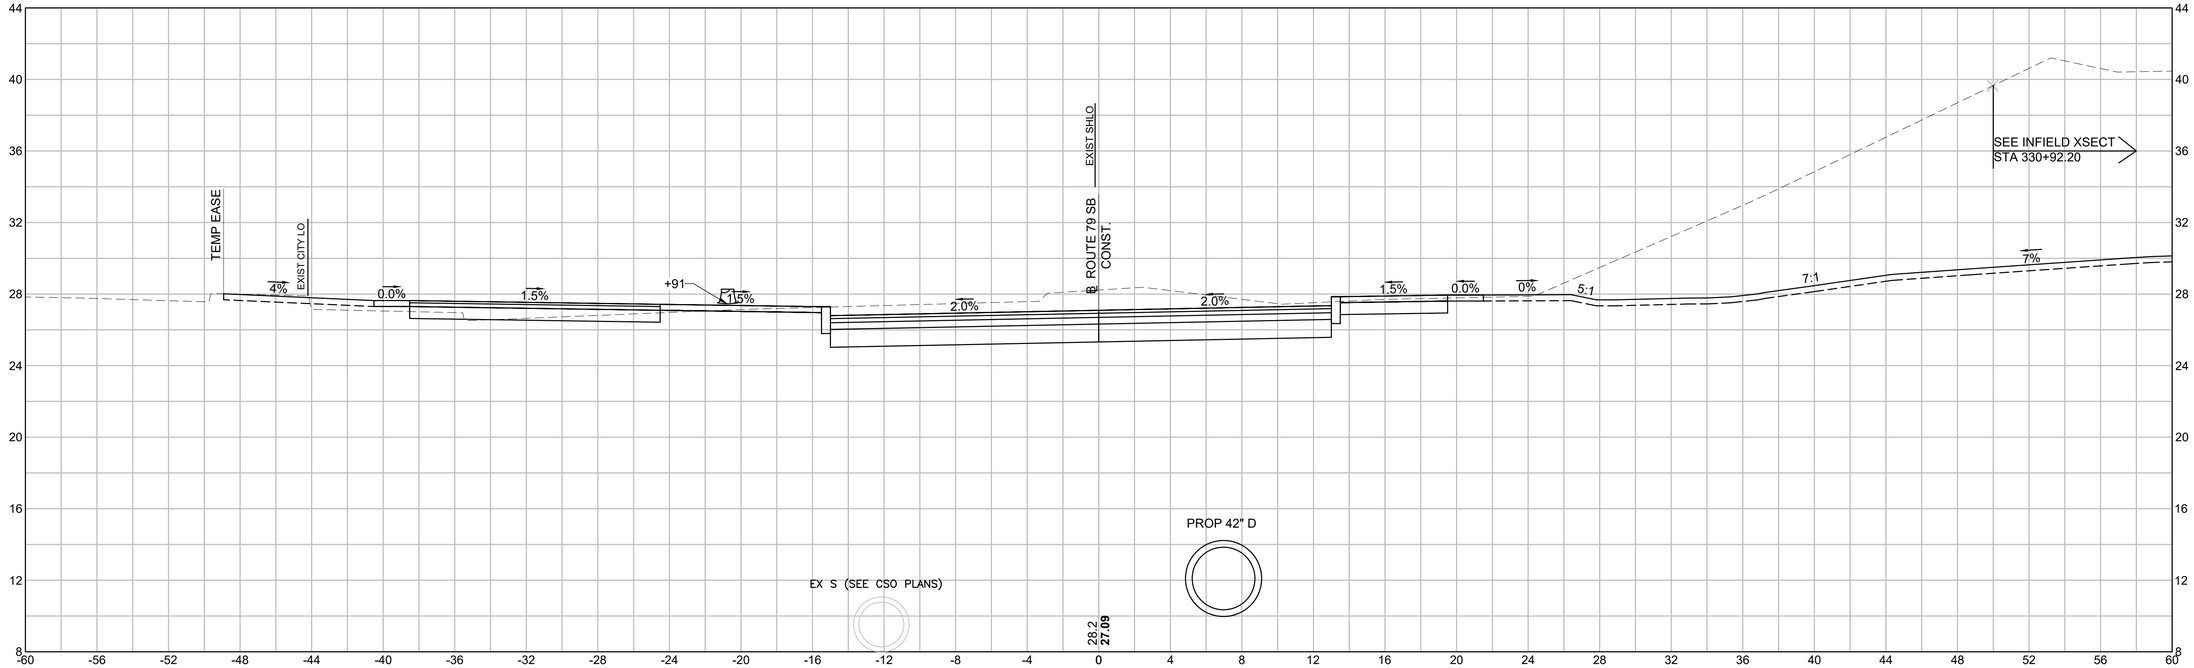

430+64.56

HOR. SCALE IN FEET
4 0 4 8
4 0 4 8
VER. SCALE IN FEET

REV.	DATE	DESCRIPTION
0	01/19/2024	ISSUED FOR CONSTRUCTION


USE ONLY PRINTS OF LATEST DATE - REVISION LOG MAINTAINED ON SHAREPOINT

608049_HD(ROUTE 79 SB SECTIONS 2).DWG Plotted on 4-Dec-2023 8:39 AM


FALL RIVER
ROUTE 79

STATE	FED. AID PROJ. NO.	SHEET NO.	TOTAL SHEETS
MA	NHP(IM)/TAP/HIP(BR)/STP-003S(191)	868	1094
	PROJECT FILE NO. 608049		

ROUTE 79 SB
CROSS SECTION - 50

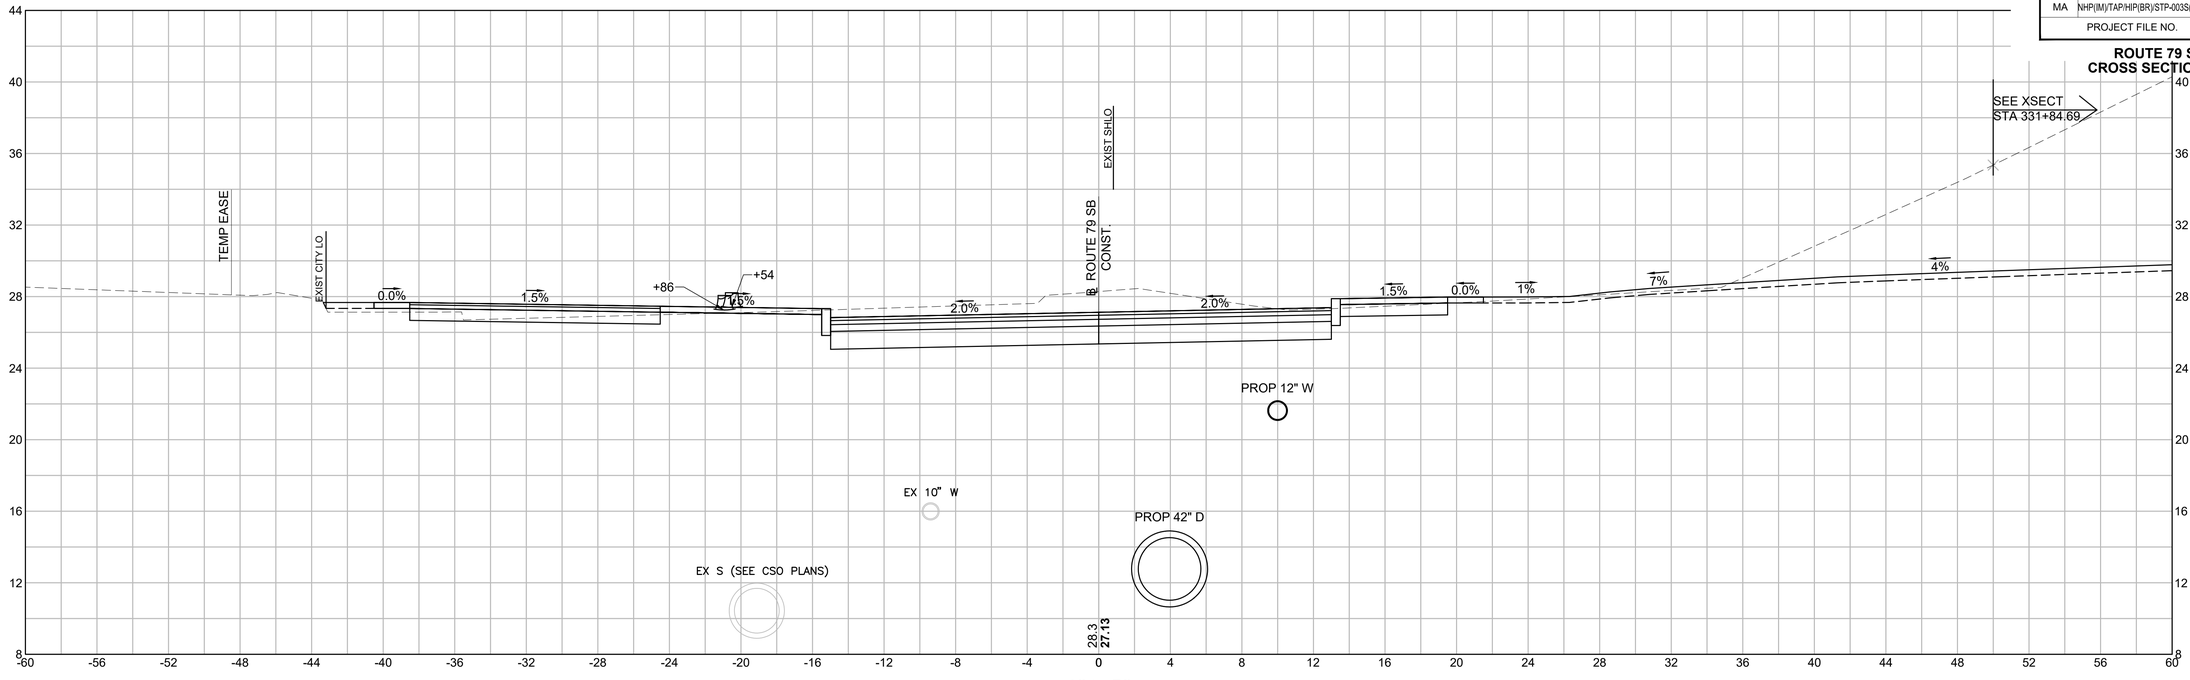

431+50

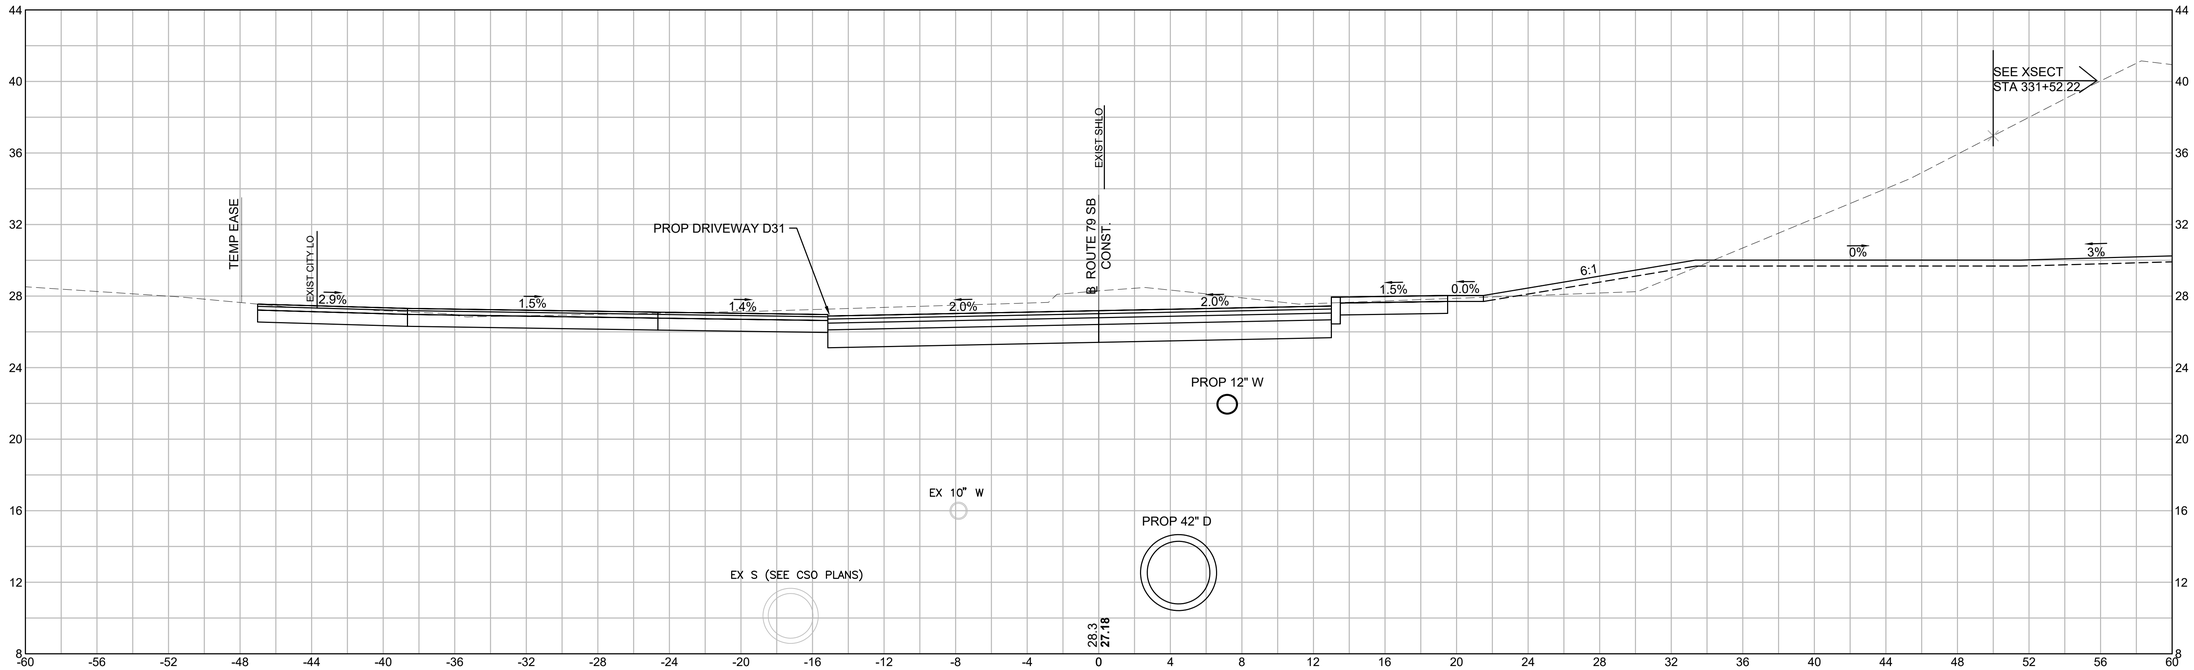

431+20 (D31 LT)

HOR. SCALE IN FEET
4 0 4 8
VER. SCALE IN FEET
4 0 4 8

REV.	DATE	DESCRIPTION
0	01/19/2024	ISSUED FOR CONSTRUCTION

USE ONLY PRINTS OF LATEST DATE - REVISION LOG MAINTAINED ON SHAREPOINT

608049_HD\ROUTE 79 SB SECTIONS 2).DWG Plotted on 4-Dec-2023 8:40 AM

FALL RIVER
ROUTE 79

STATE	FED. AID PROJ. NO.	SHEET NO.	TOTAL SHEETS
MA	NHP(IM)/TAP/HIP(BR)/STP-003S(191)	869	1094
	PROJECT FILE NO. 608049		


ROUTE 79 SB
CROSS SECTION - 51

REV.	DATE	DESCRIPTION
0	01/19/2024	ISSUED FOR CONSTRUCTION


USE ONLY PRINTS OF LATEST DATE - REVISION LOG MAINTAINED ON SHAREPOINT

Plotted on 4-Dec-2023 8:41 AM

608049_HD\ROUTE 79 SB SECTIONS 2).DWG

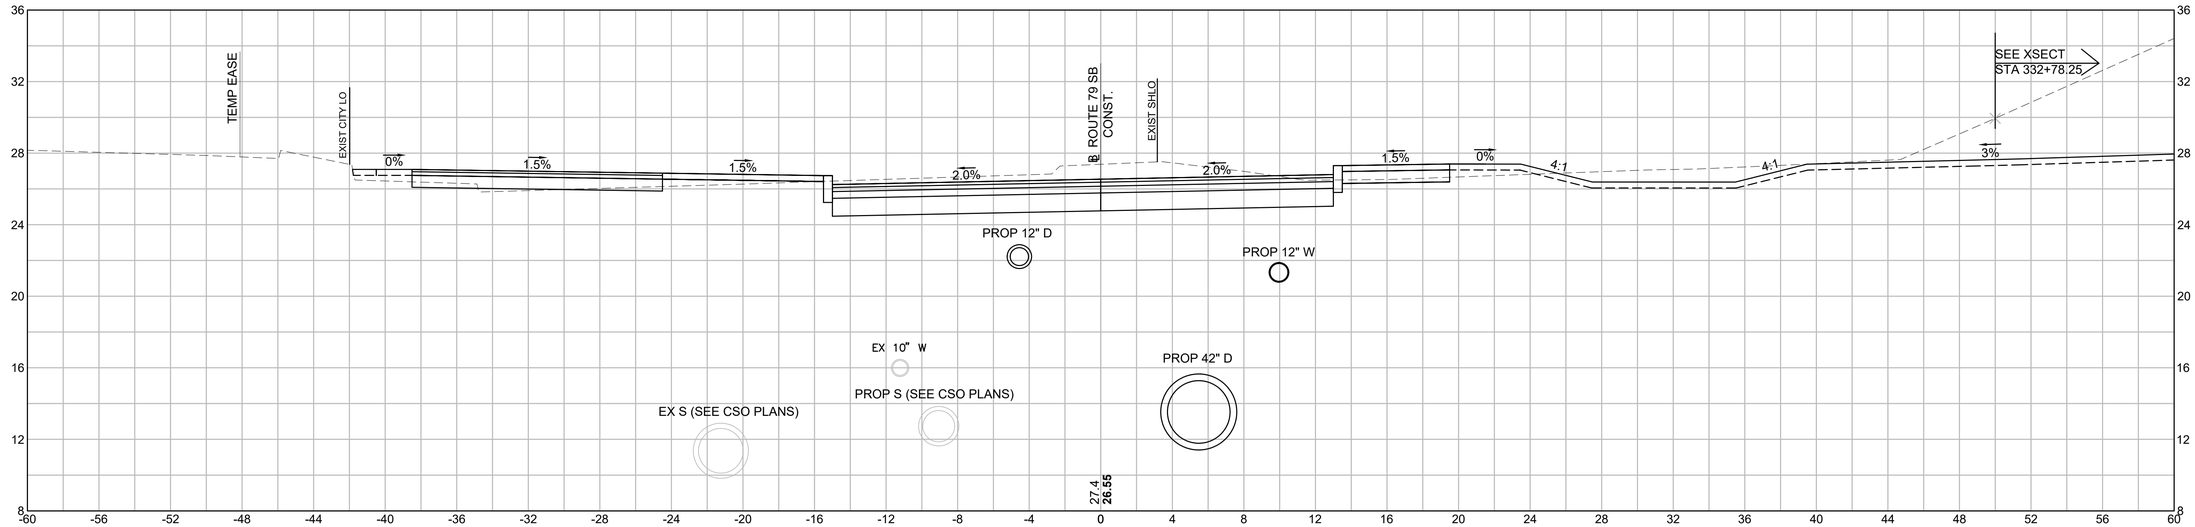

432+36.53

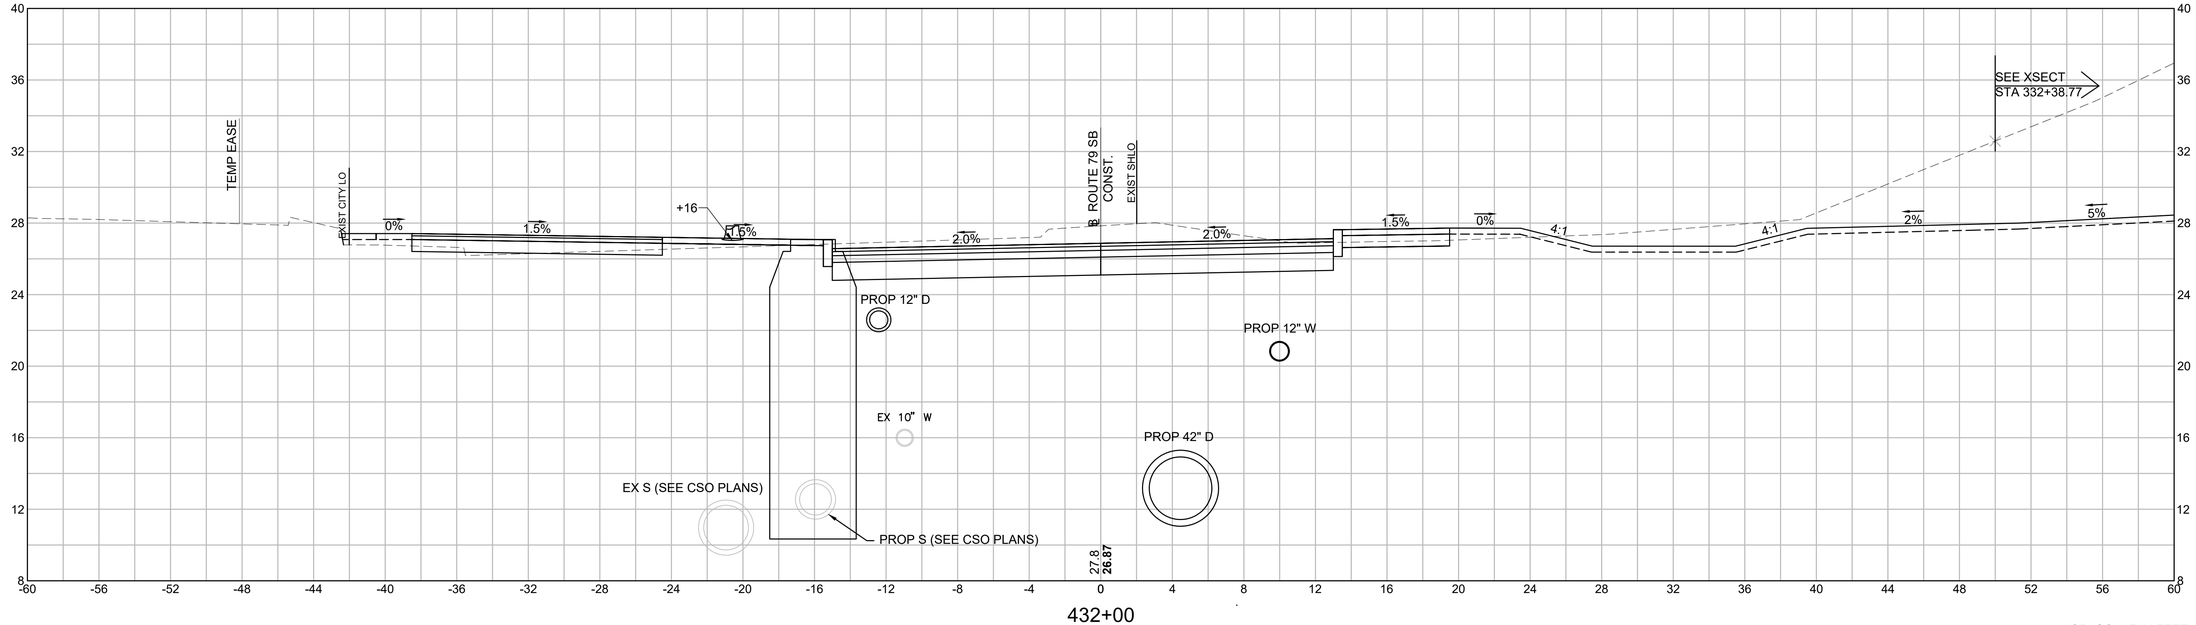


432+00

HOR. SCALE IN FEET
4 0 4 8
4 0 4 8
VER. SCALE IN FEET


FALL RIVER
ROUTE 79

STATE	FED. AID PROJ. NO.	SHEET NO.	TOTAL SHEETS
MA	NHP(IM)/TAP/HIP(BR)/STP-003S(191)	870	1094
	PROJECT FILE NO. 608049		


ROUTE 79 SB
CROSS SECTION - 52

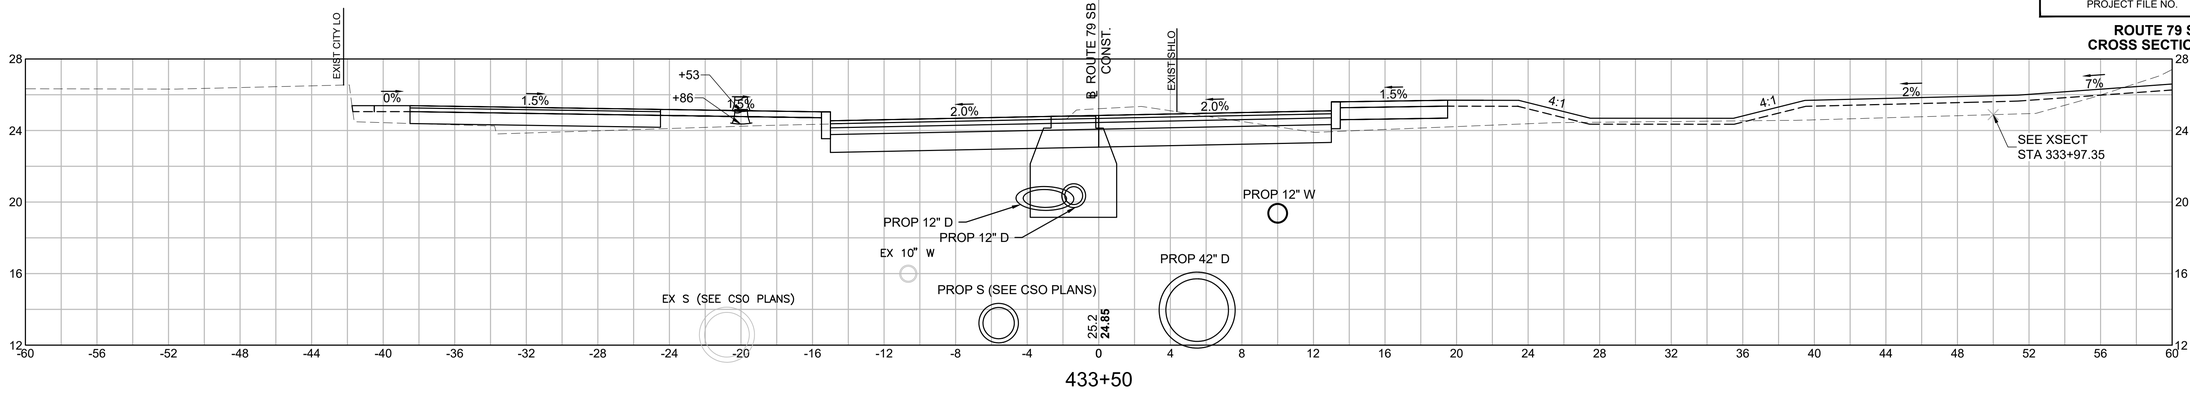

433+50

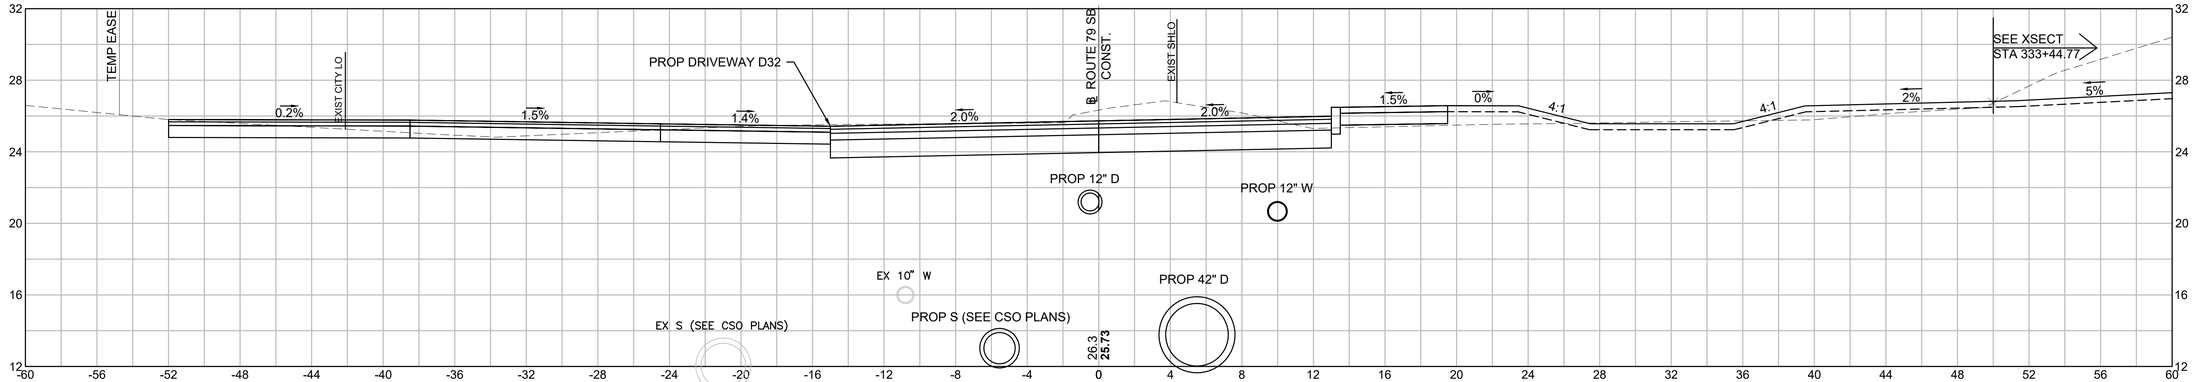

433+00 (D32 LT)

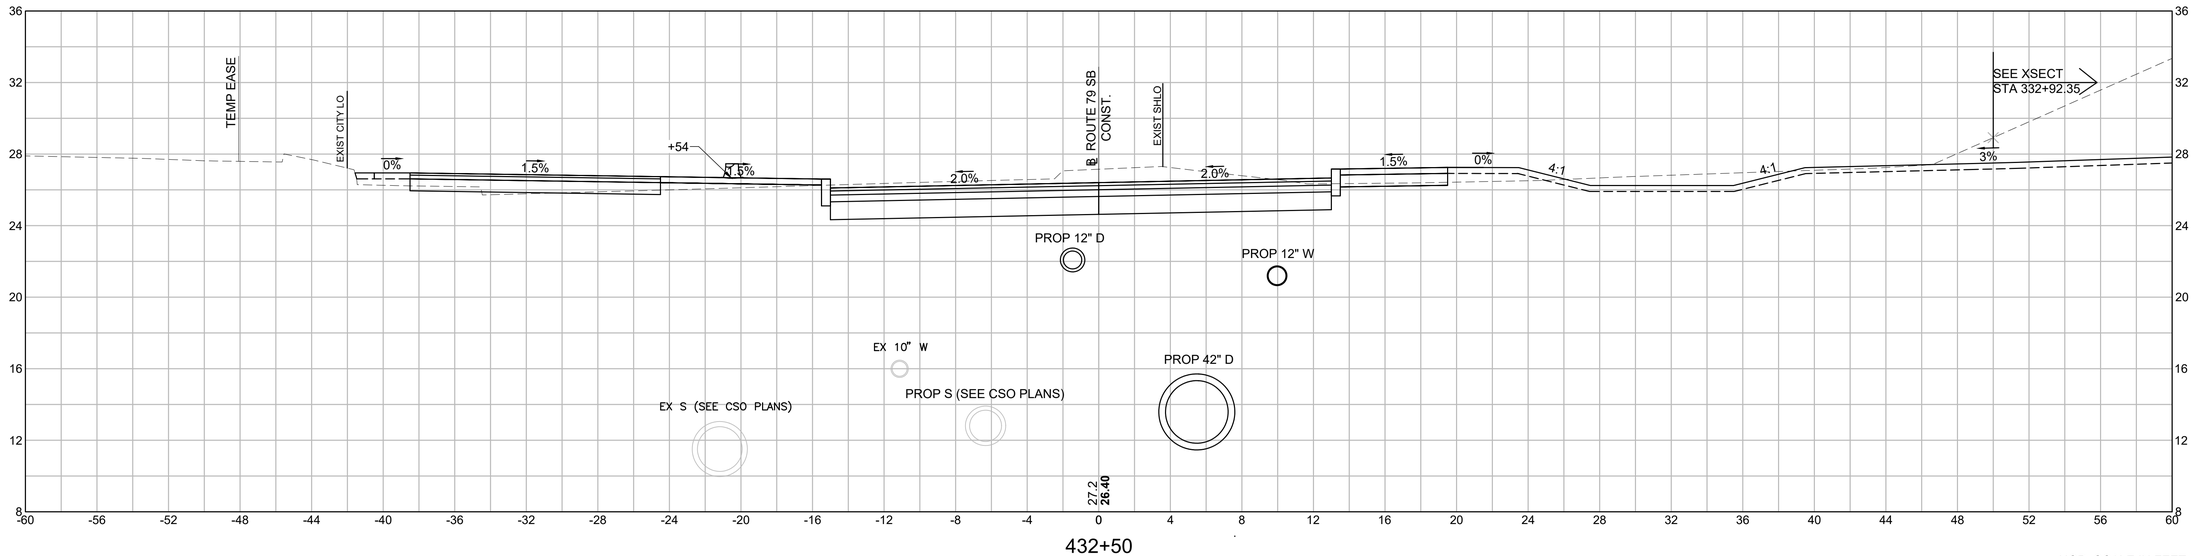

432+50

HOR. SCALE IN FEET
4 0 4 8
VER. SCALE IN FEET
4 0 4 8

REV.	DATE	DESCRIPTION
0	01/19/2024	ISSUED FOR CONSTRUCTION


USE ONLY PRINTS OF LATEST DATE - REVISION LOG MAINTAINED ON SHAREPOINT


608049_HD(ROUTE 79 SB SECTIONS 2).DWG Plotted on 4-Dec-2023 8:41 AM


FALL RIVER
ROUTE 79


STATE	FED. AID PROJ. NO.	SHEET NO.	TOTAL SHEETS
MA	NHP(IM)/TAP/HIP(BR)/STP-003S(191)	871	1094
	PROJECT FILE NO. 608049		

ROUTE 79 SB CROSS SECTION - 53

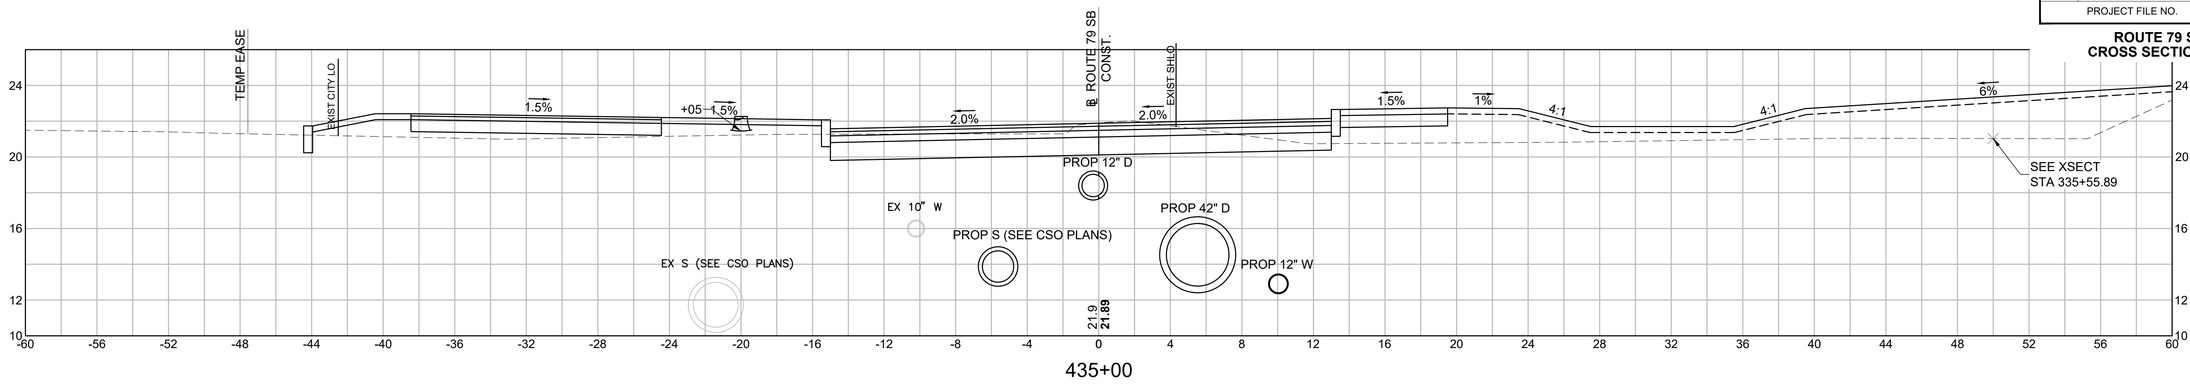

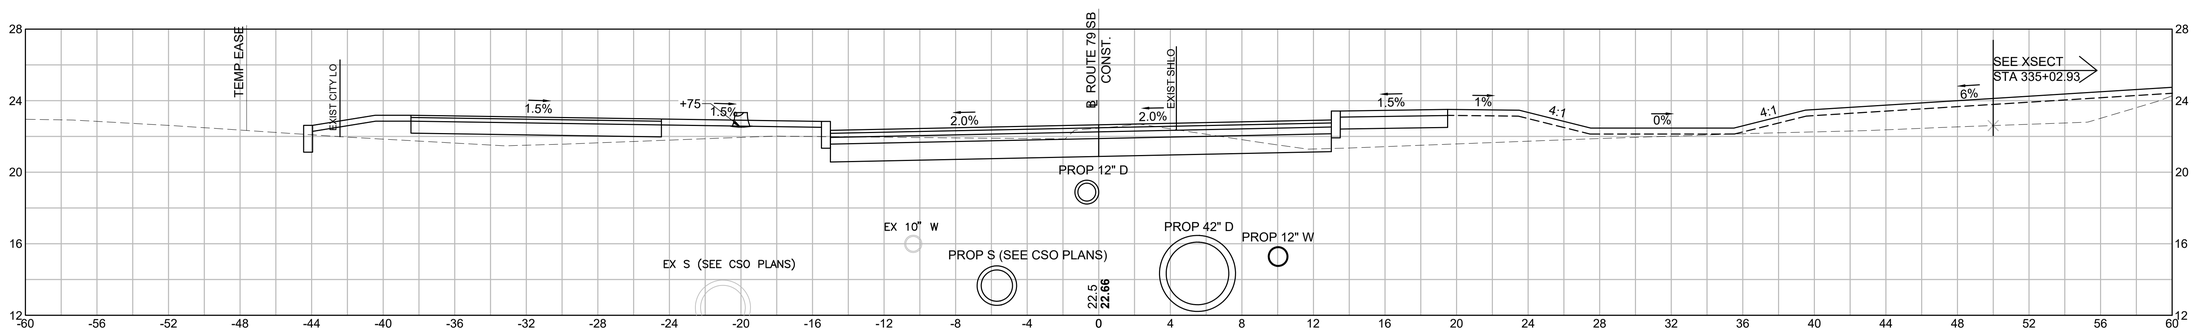

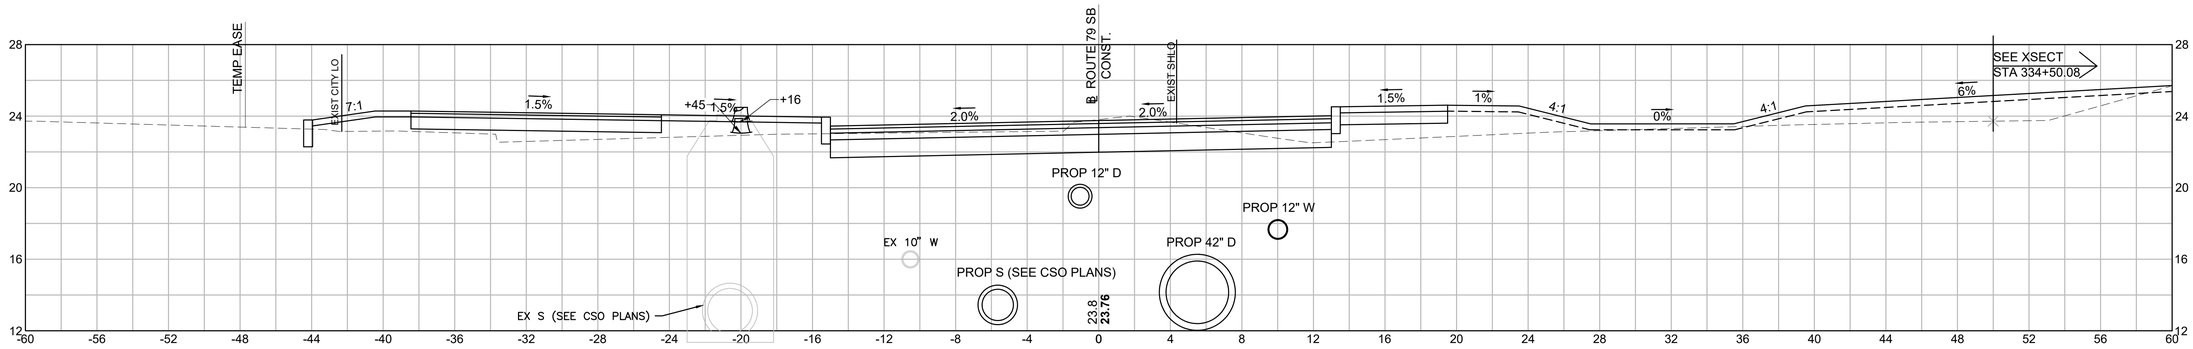

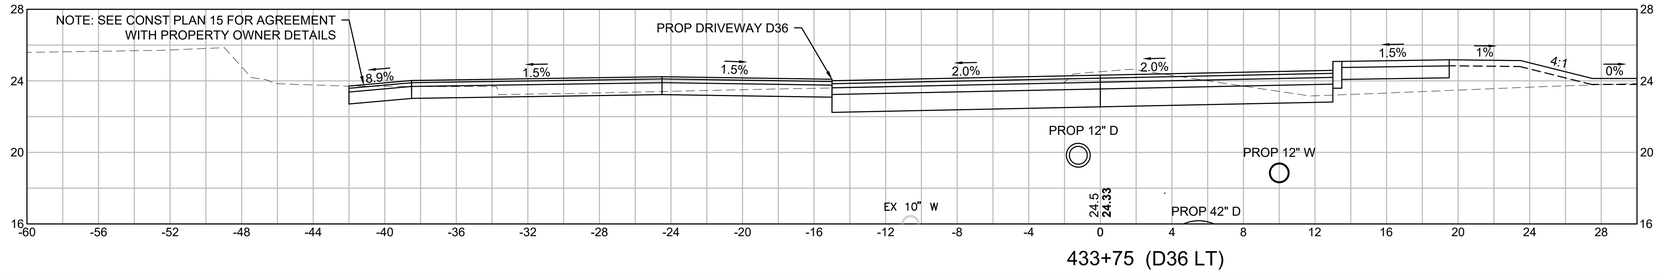

REV.	DATE	DESCRIPTION
0	01/19/2024	ISSUED FOR CONSTRUCTION

USE ONLY PRINTS OF LATEST DATE - REVISION LOG MAINTAINED ON SHAREPOINT


HOR. SCALE IN FEET
4 0 4 8
4 0 4 8
VER. SCALE IN FEET

608049_HD\ROUTE 79 SB SECTIONS 2).DWG Plotted on 4-Dec-2023 8:42 AM


FALL RIVER
ROUTE 79

STATE	FED. AID PROJ. NO.	SHEET NO.	TOTAL SHEETS
MA	NHP(IM)/TAP/HIP(BR)/STP-003S(191)	872	1094
	PROJECT FILE NO. 608049		


ROUTE 79 SB
CROSS SECTION - 54

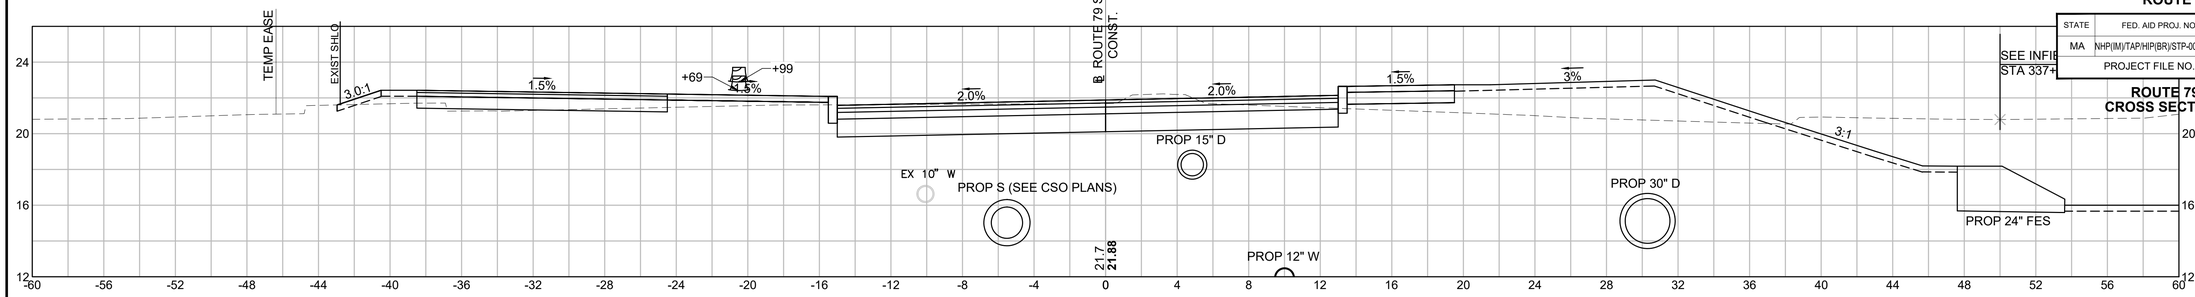


436+50

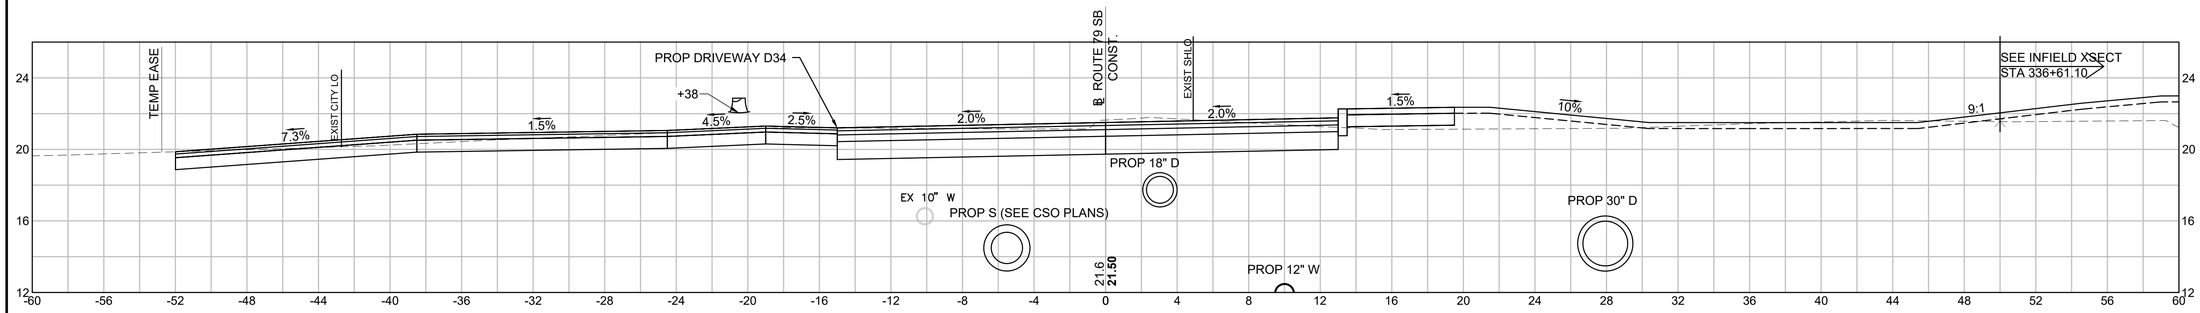

436+00 (D34 LT)

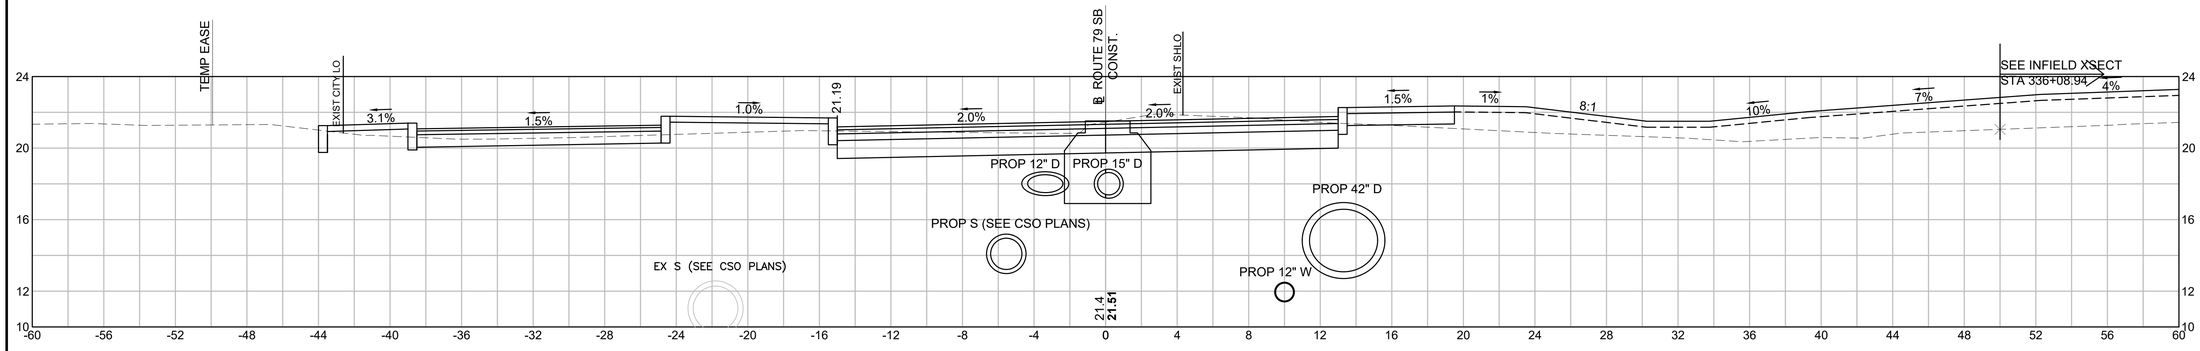

435+50

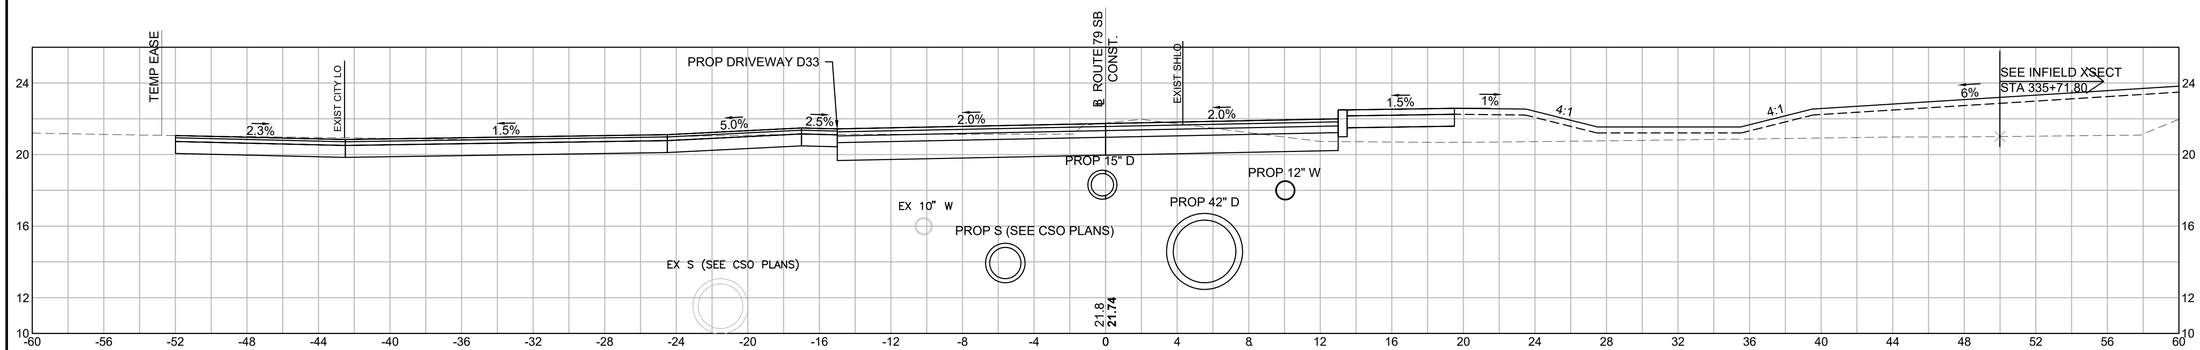

435+15 (D33 LT)

HOR. SCALE IN FEET
4 0 4 8
VER. SCALE IN FEET
4 0 4 8

REV.	DATE	DESCRIPTION
0	01/19/2024	ISSUED FOR CONSTRUCTION

USE ONLY PRINTS OF LATEST DATE - REVISION LOG MAINTAINED ON SHAREPOINT

608049_HD\ROUTE 79 SB SECTIONS 2).DWG Plotted on 4-Dec-2023 8:43 AM

FALL RIVER
ROUTE 79


STATE	FED. AID PROJ. NO.	SHEET NO.	TOTAL SHEETS
MA	NHP(IM)/TAP/HIP(BR)/STP-003S(191)	873	1094
	PROJECT FILE NO. 608049		

ROUTE 79 SB
CROSS SECTION - 55


REV.	DATE	DESCRIPTION
0	01/19/2024	ISSUED FOR CONSTRUCTION

USE ONLY PRINTS OF LATEST DATE - REVISION LOG MAINTAINED ON SHAREPOINT

608049_HD\ROUTE 79 SB SECTIONS 2).DWG Plotted on 4-Dec-2023 8:43 AM

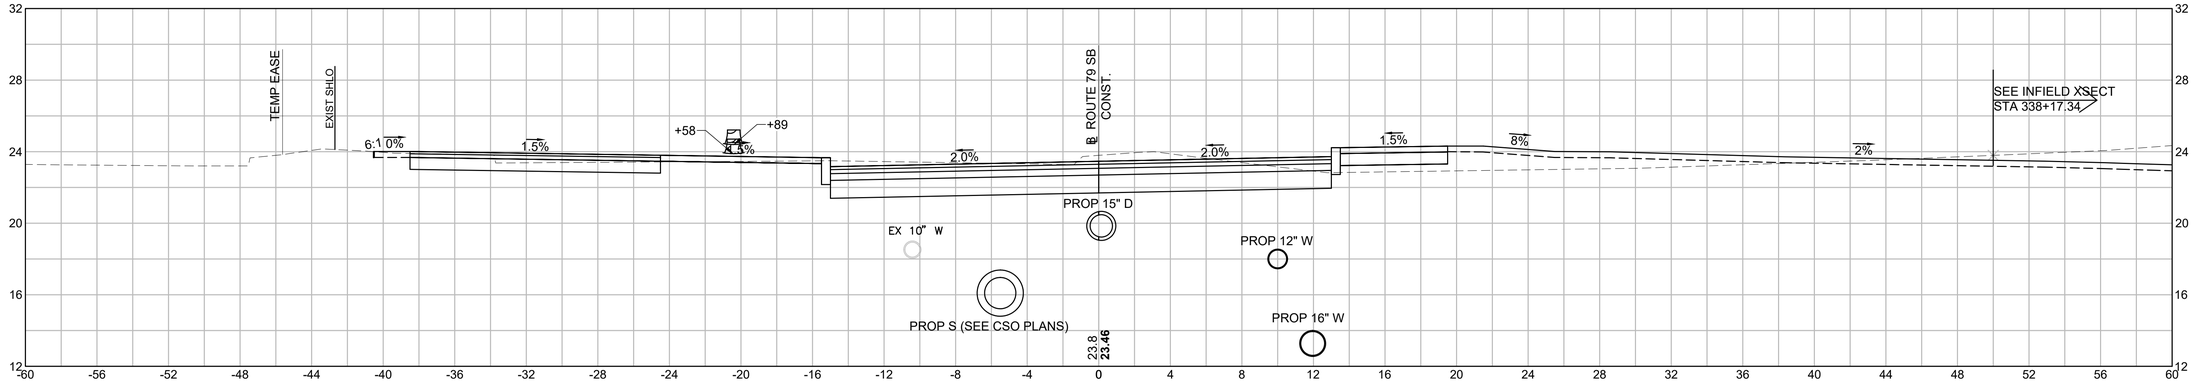

437+50

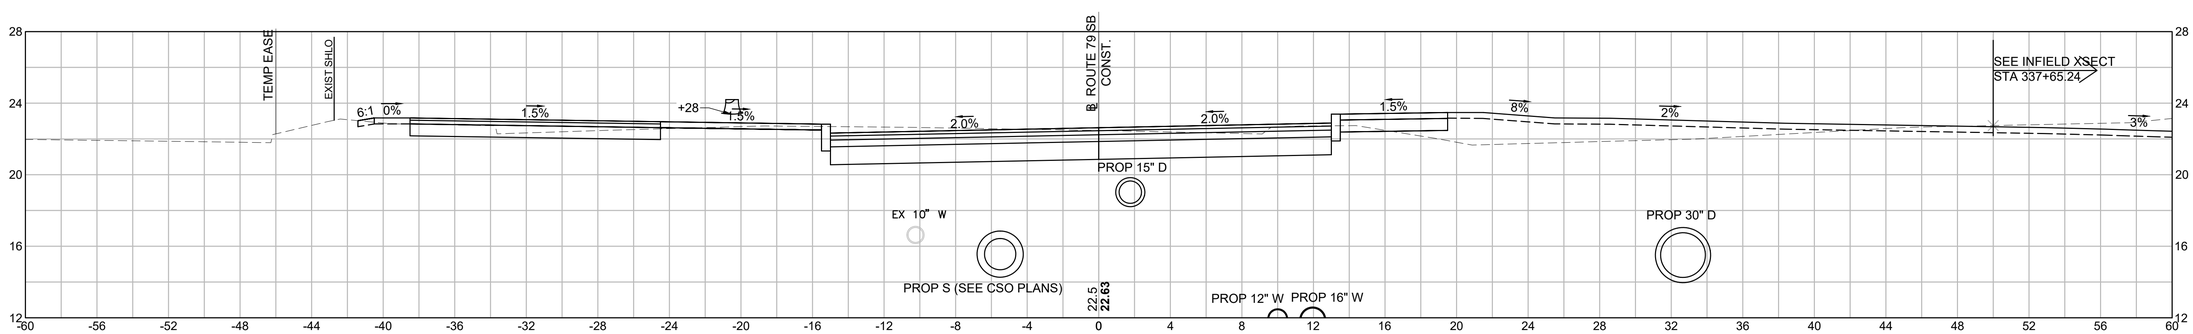

437+00

HOR. SCALE IN FEET
4 0 4 8
4 0 4 8
VER. SCALE IN FEET

HOR. SCALE IN FEET
4 0 4 8
VER. SCALE IN FEET
4 0 4 8

FALL RIVER
ROUTE 79


STATE	FED. AID PROJ. NO.	SHEET NO.	TOTAL SHEETS
MA	NHP(IM)/TAP/HIP(BR)/STP-003S(191)	874	1094
	PROJECT FILE NO. 608049		

ROUTE 79 SB
CROSS SECTION - 56


REV.	DATE	DESCRIPTION
0	01/19/2024	ISSUED FOR CONSTRUCTION

USE ONLY PRINTS OF LATEST DATE - REVISION LOG MAINTAINED ON SHAREPOINT


608049_HD\ROUTE 79 SB SECTIONS 3).DWG Plotted on 4-Dec-2023 9:11 AM

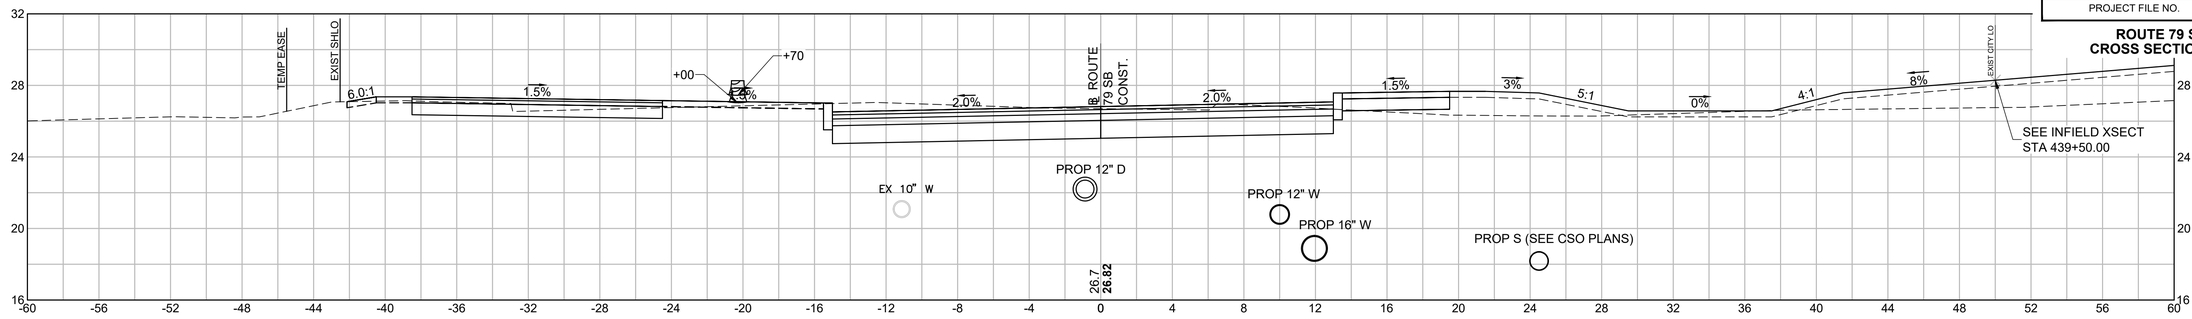


439+50

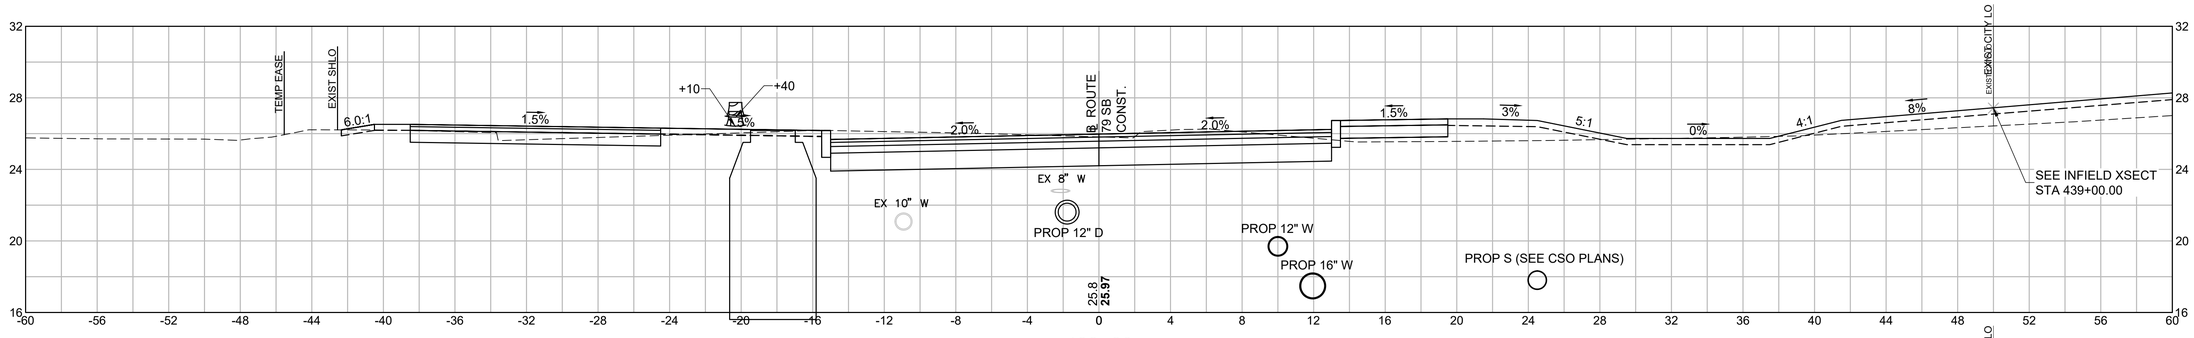

439+00

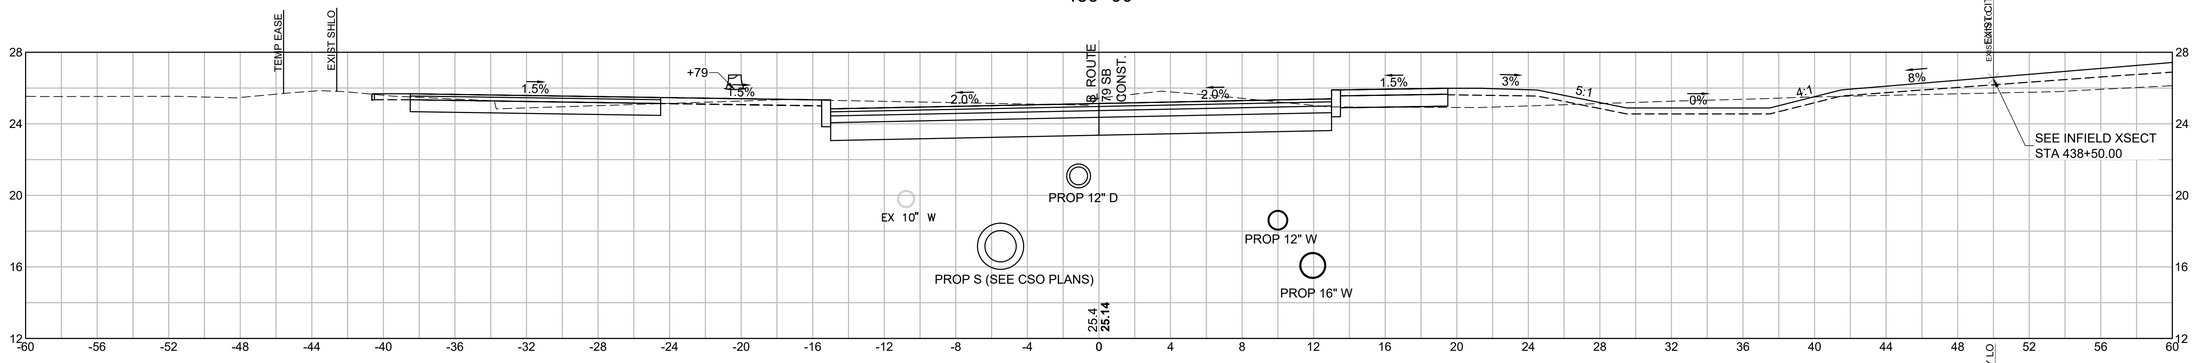

438+50

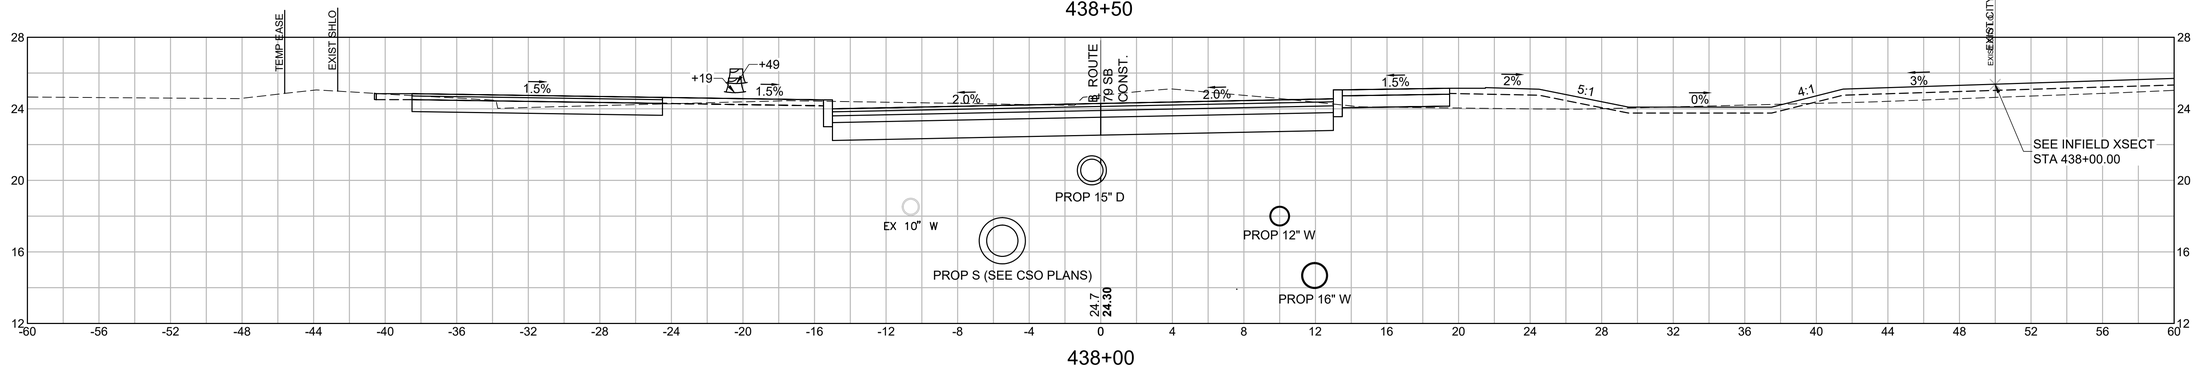


438+00

FALL RIVER
ROUTE 79

STATE	FED. AID PROJ. NO.	SHEET NO.	TOTAL SHEETS
MA	NHP(IM)/TAP/HIP(BR)/STP-003S(191)	875	1094
	PROJECT FILE NO. 608049		

ROUTE 79 SB CROSS SECTION - 57

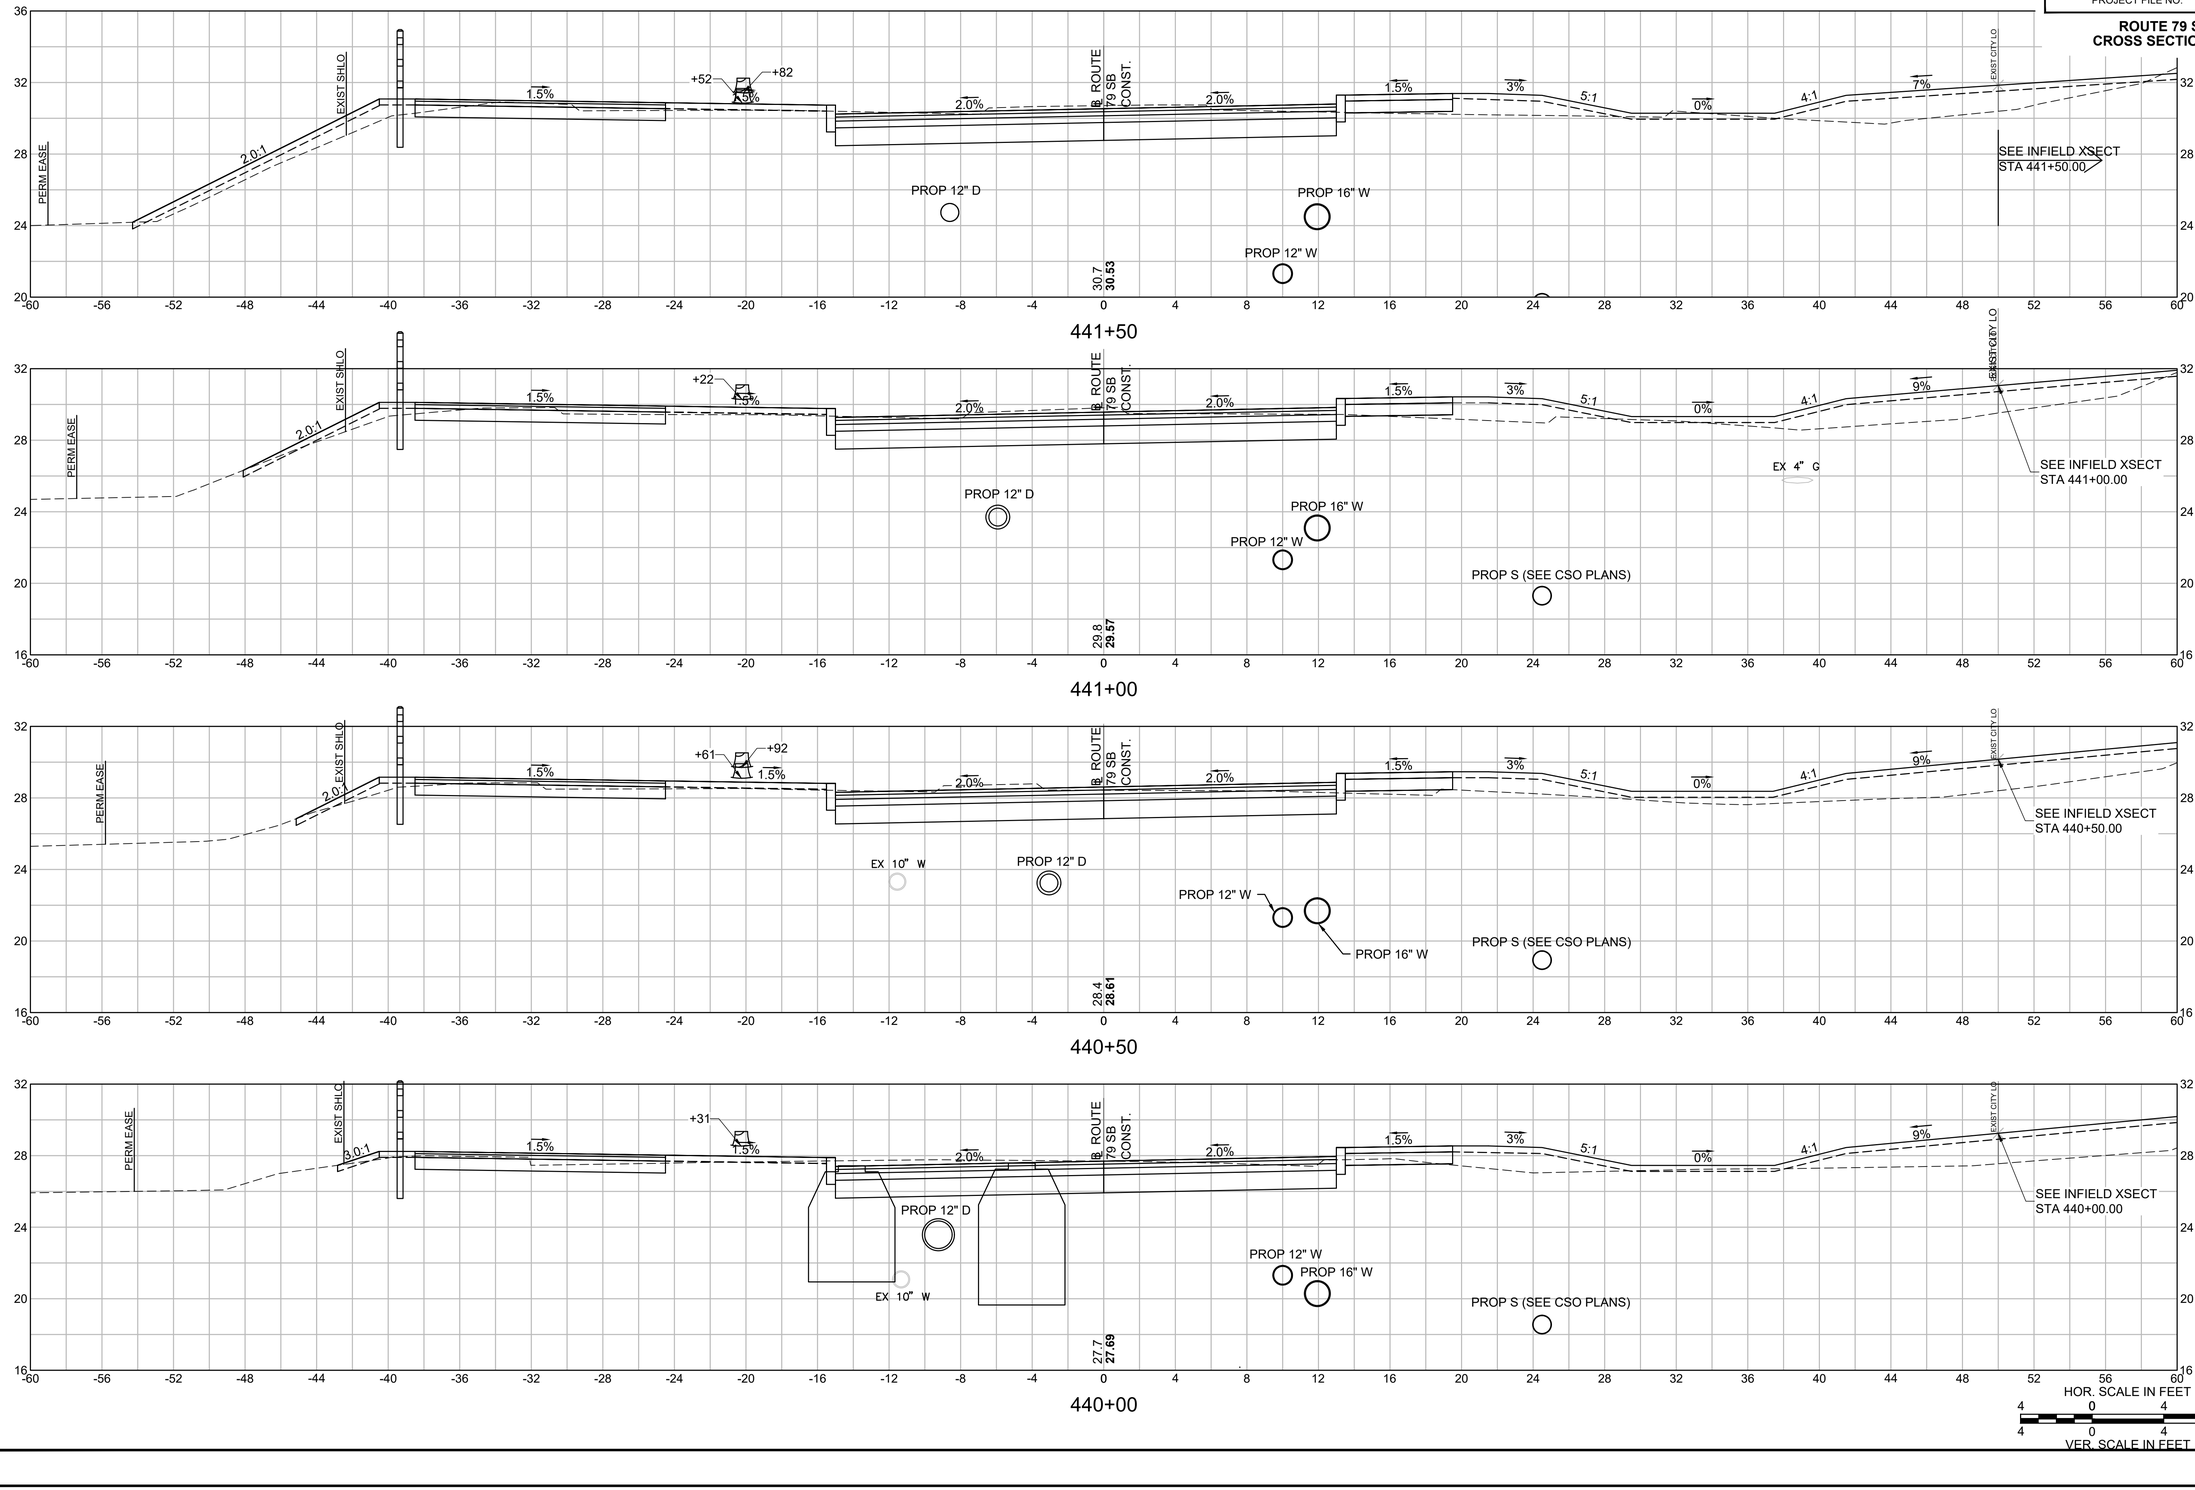

REV.	DATE	DESCRIPTION
0	01/19/2024	ISSUED FOR CONSTRUCTION

USE ONLY PRINTS OF LATEST DATE - REVISION LOG MAINTAINED ON SHAREPOINT


608049_HD\(ROUTE 79 SB SECTIONS 3).DWG Plotted on 4-Dec-2023 9:12 AM

0	01/19/2024	ISSUED FOR CONSTRUCTION
REV.	DATE	DESCRIPTION
USE ONLY PRINTS OF LATEST DATE - REVISION LOG MAINTAINED ON SHAREPOINT		

FALL RIVER
ROUTE 79

STATE	FED. AID PROJ. NO.	SHEET NO.	TOTAL SHEETS
MA	NHP(IM)/TAP/HIP(BR)/STP-003S(191)	876	1094
PROJECT FILE NO.	608049		

ROUTE 79 SB
CROSS SECTION - 58

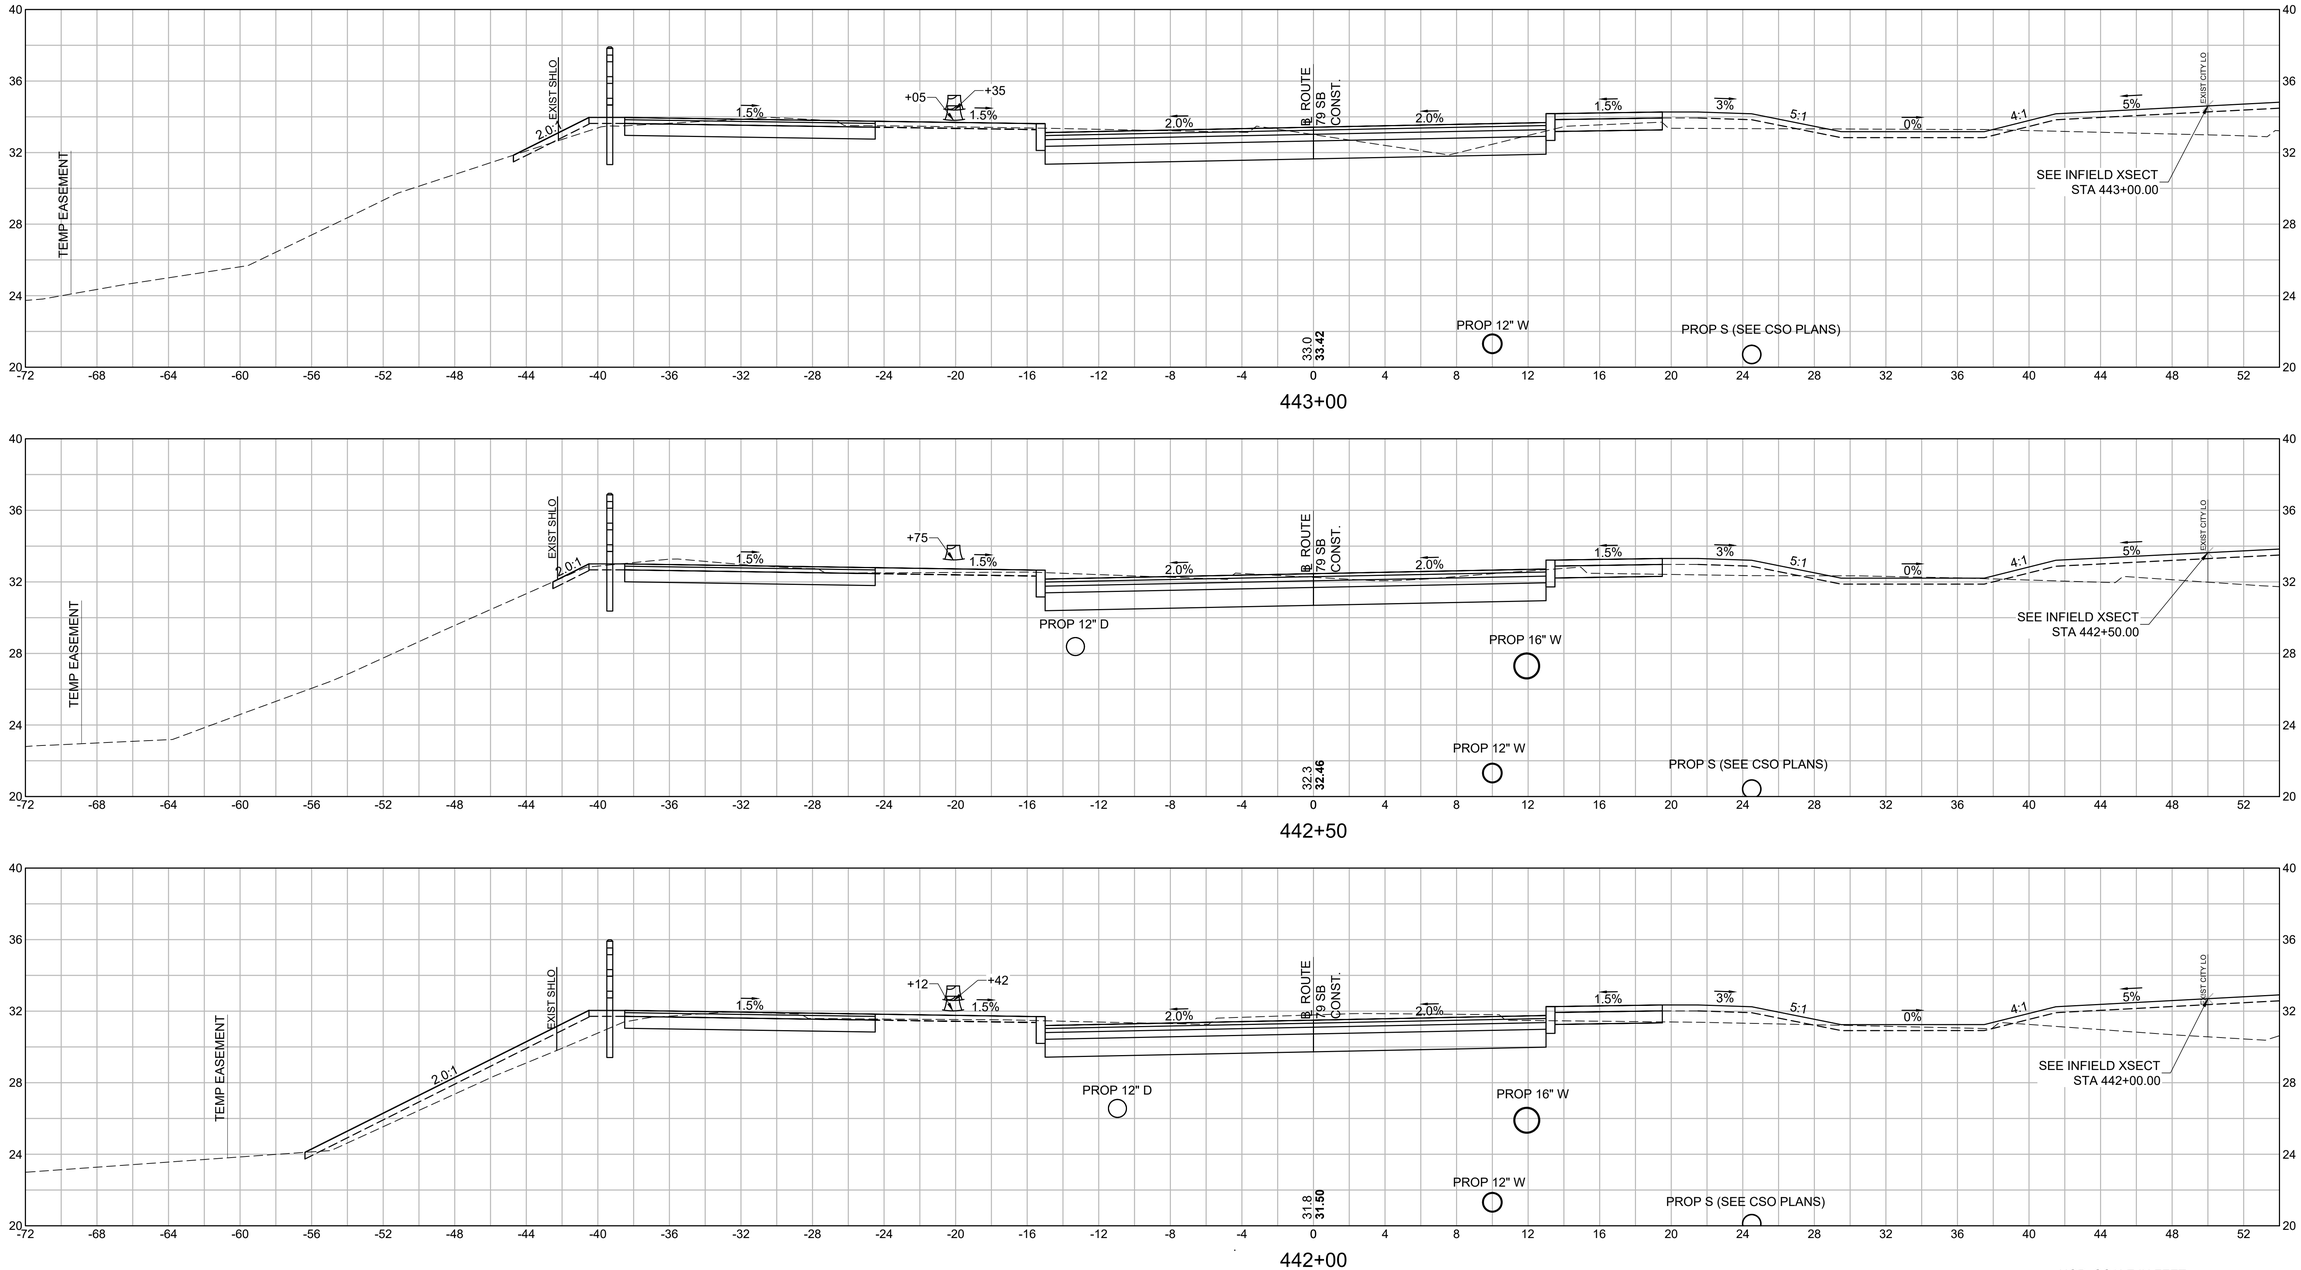


608049_HD\ROUTE 79 SB SECTIONS 3).DWG Plotted on 4-Dec-2023 9:12 AM

0	01/19/2024	ISSUED FOR CONSTRUCTION
REV.	DATE	DESCRIPTION
USE ONLY PRINTS OF LATEST DATE - REVISION LOG MAINTAINED ON SHAREPOINT		

FALL RIVER
ROUTE 79

STATE	FED. AID PROJ. NO.	SHEET NO.	TOTAL SHEETS
MA	NHPI(IM)/TAP/HIP(BR)/STP-003S(191)	877	1094
PROJECT FILE NO.	608049		

ROUTE 79 SB
CROSS SECTION - 59

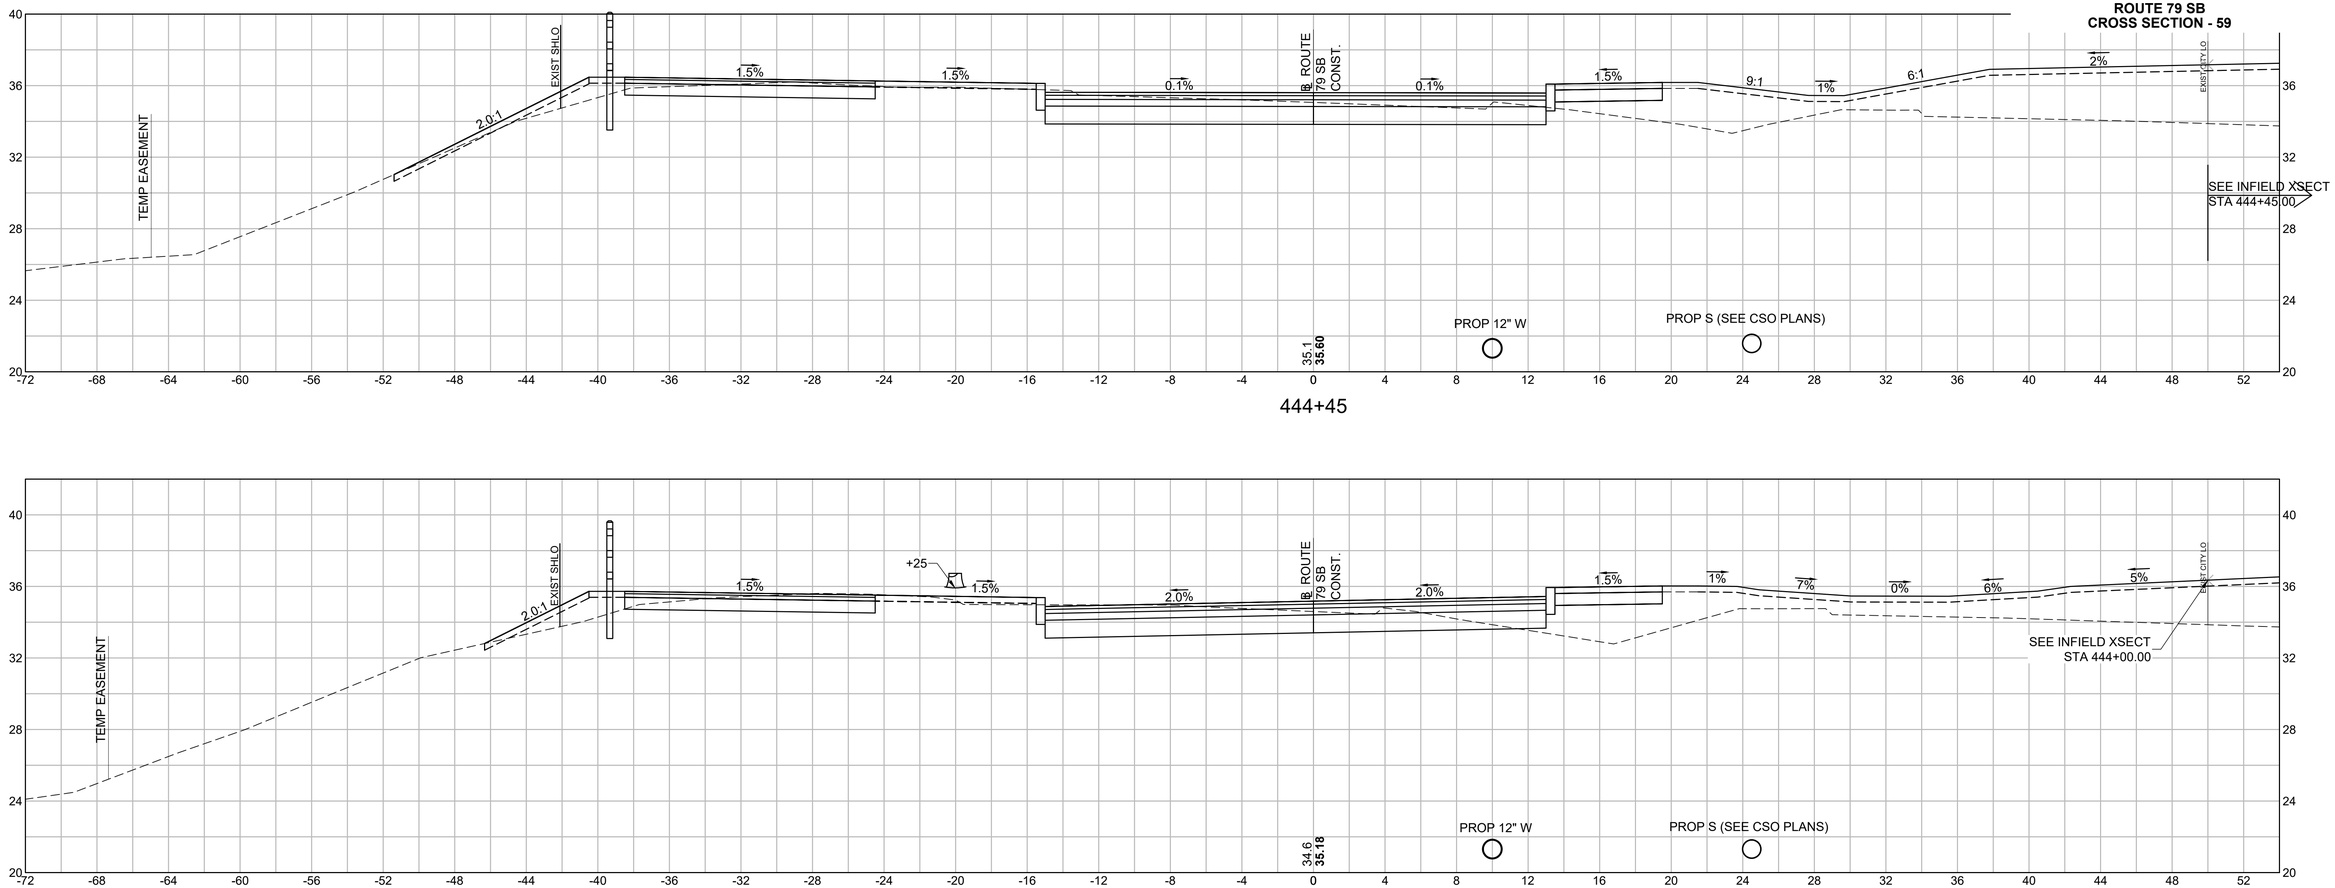


608049_HD\ROUTE 79 SB SECTIONS 3).DWG Plotted on 4-Dec-2023 9:13 AM


0	01/19/2024	ISSUED FOR CONSTRUCTION
REV.	DATE	DESCRIPTION
USE ONLY PRINTS OF LATEST DATE - REVISION LOG MAINTAINED ON SHAREPOINT		


FALL RIVER
ROUTE 79

STATE	FED. AID PROJ. NO.	SHEET NO.	TOTAL SHEETS
MA	NHPI(IM)/TAP/HIP(BR)/STP-003S(191)	878	1094
PROJECT FILE NO.	608049		

ROUTE 79 SB
CROSS SECTION - 60

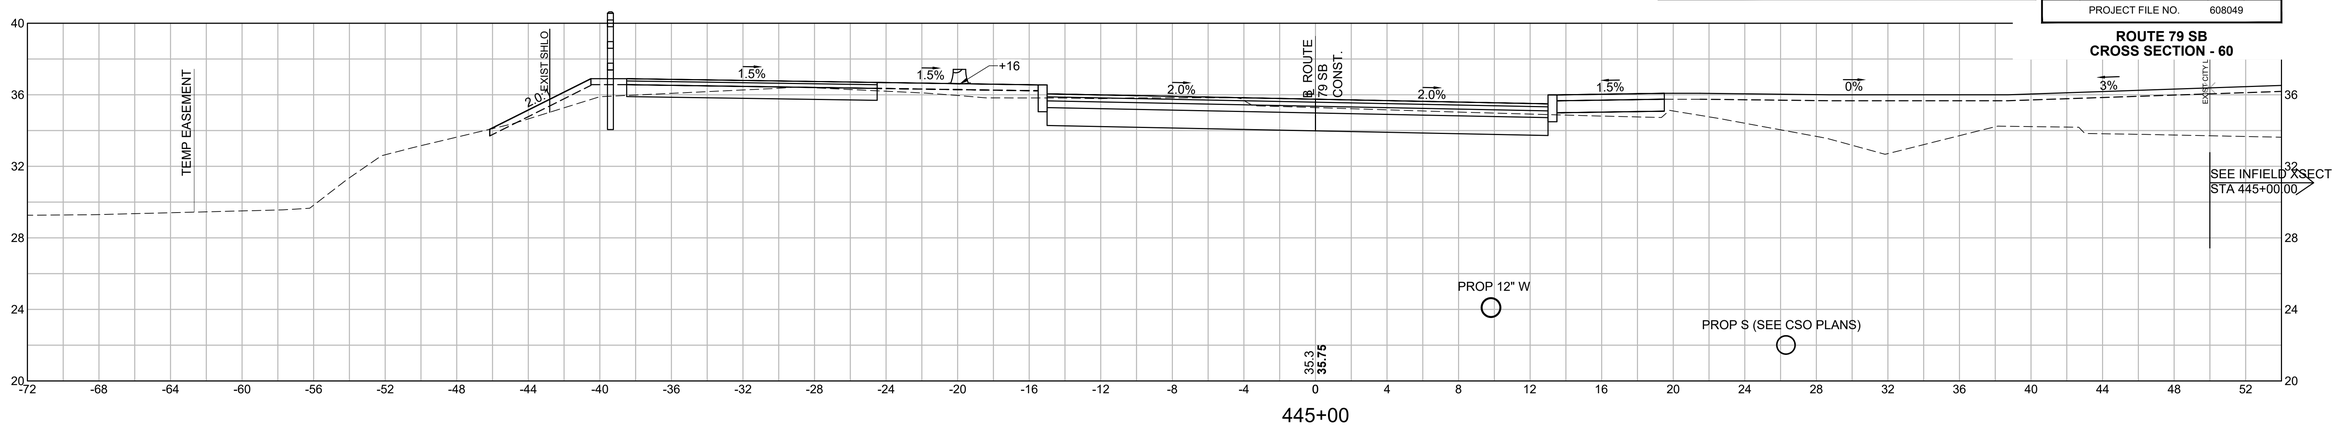

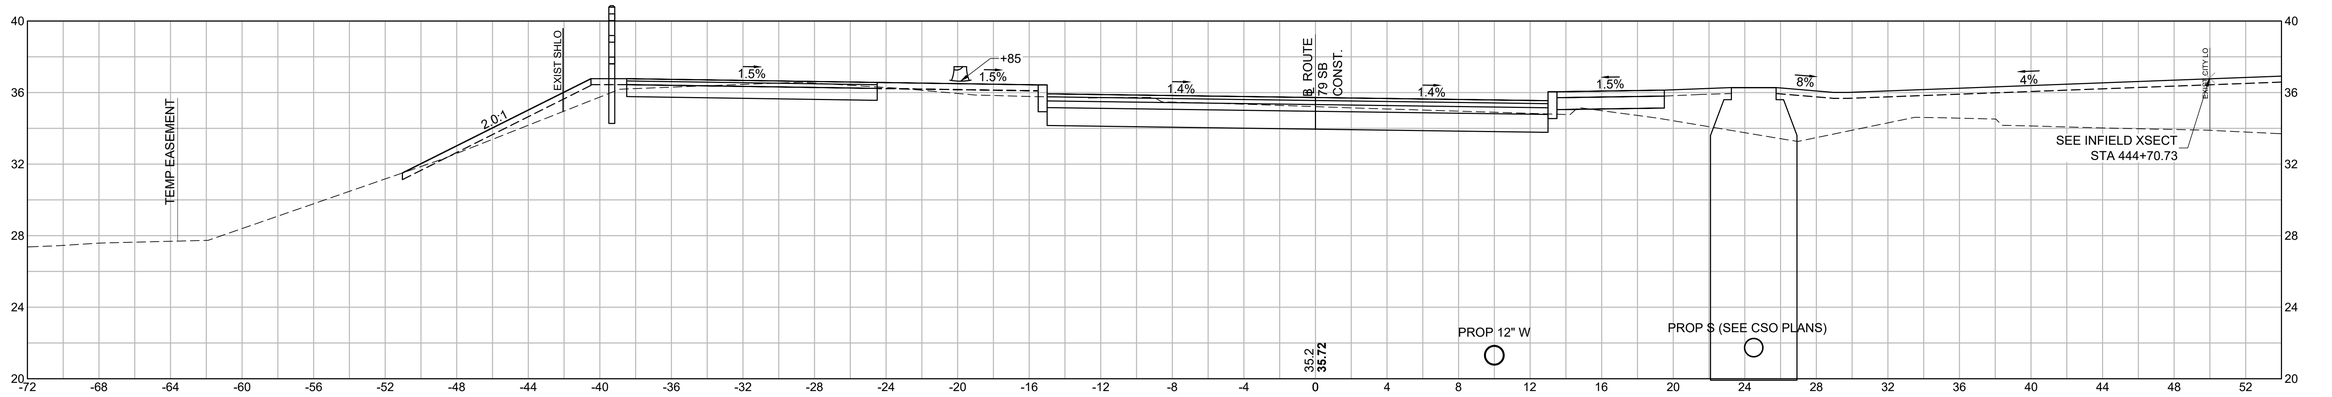

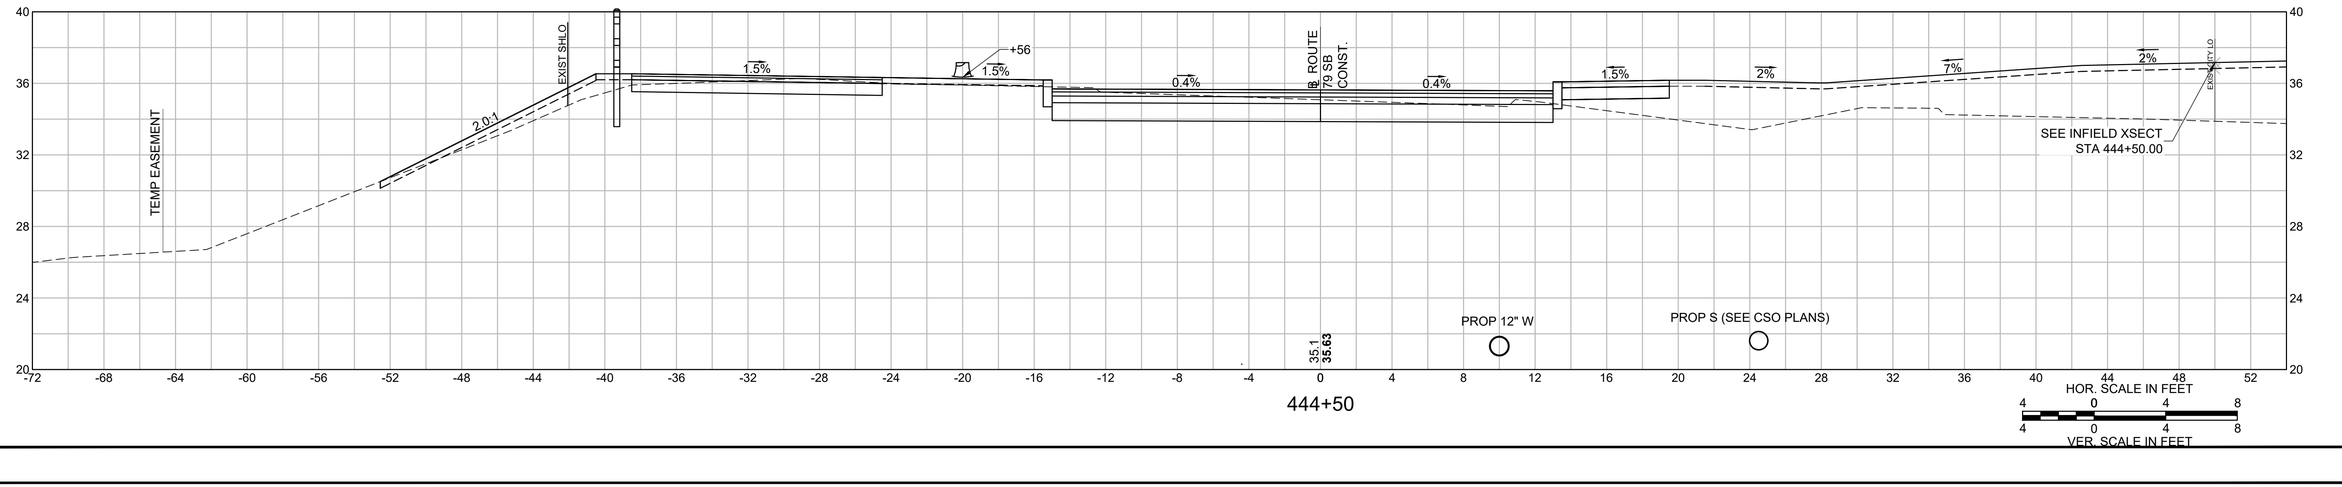

608049_HD\ROUTE 79 SB SECTIONS 3).DWG Plotted on 4-Dec-2023 9:13 AM

FALL RIVER
ROUTE 79

STATE	FED. AID PROJ. NO.	SHEET NO.	TOTAL SHEETS
MA	NHP(IM)/TAP/HIP(BR)/STP-003S(191)	879	1094
	PROJECT FILE NO. 608049		

ROUTE 79 SB
CROSS SECTION - 61

REV.	DATE	DESCRIPTION
0	01/19/2024	ISSUED FOR CONSTRUCTION

USE ONLY PRINTS OF LATEST DATE - REVISION LOG MAINTAINED ON SHAREPOINT


Plotted on 4-Dec-2023 9:14 AM
608049_HD\ROUTE 79 SB SECTIONS 3).DWG

0	01/19/2024	ISSUED FOR CONSTRUCTION
REV.	DATE	DESCRIPTION
USE ONLY PRINTS OF LATEST DATE - REVISION LOG MAINTAINED ON SHAREPOINT		

FALL RIVER
ROUTE 79

STATE	FED. AID PROJ. NO.	SHEET NO.	TOTAL SHEETS
MA	NHP(IM)/TAP/HIP(BR)/STP-003S(191)	880	1094
PROJECT FILE NO.	608049		

ROUTE 79 SB
CROSS SECTION - 62

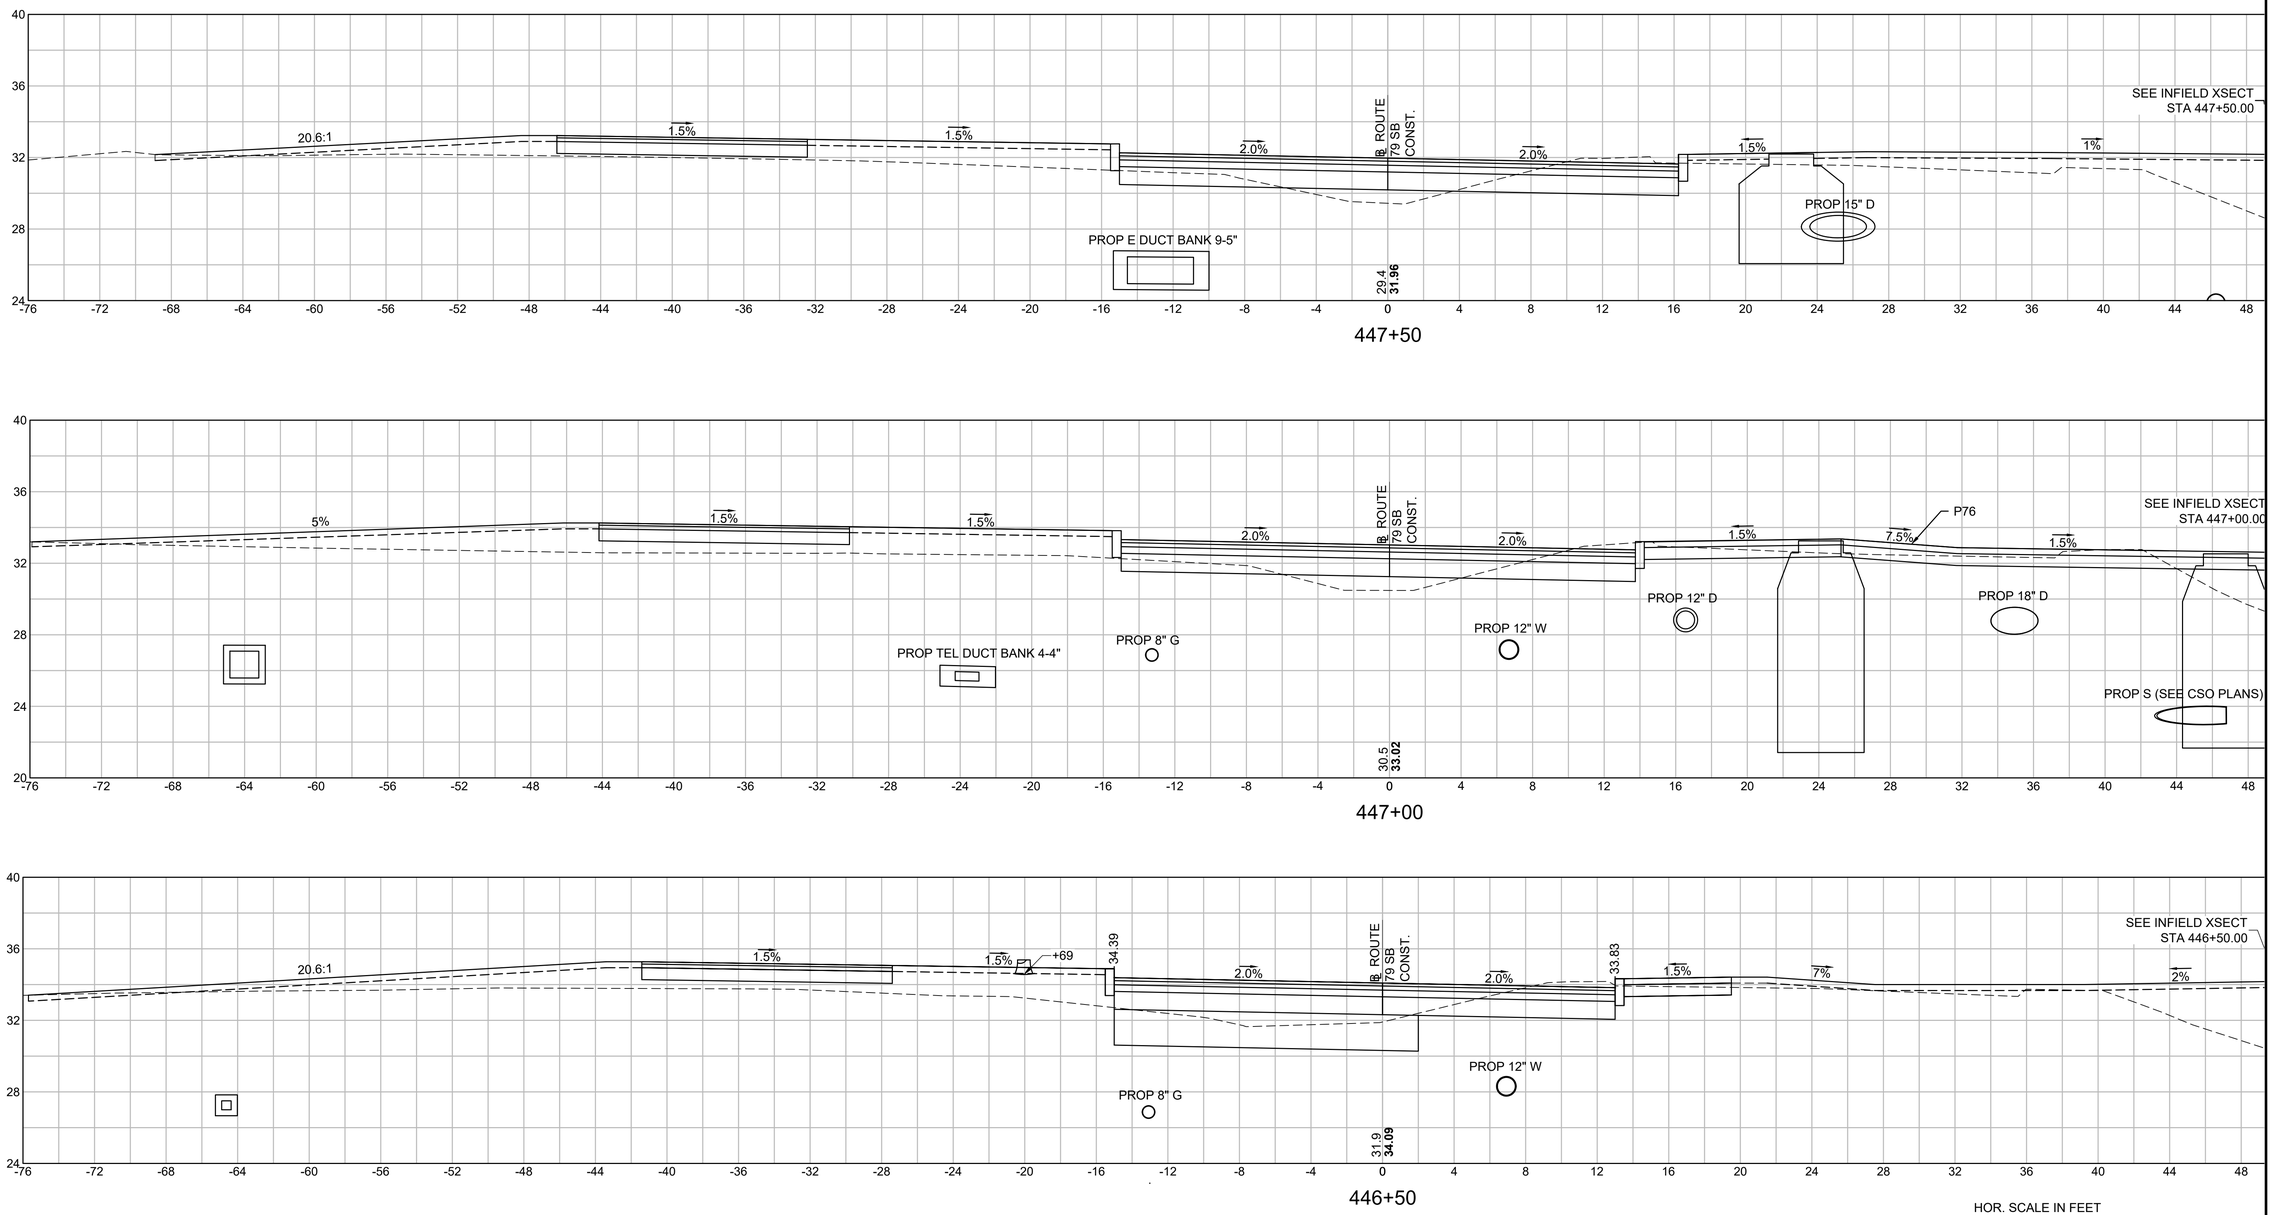

608049_HD\ROUTE 79 SB SECTIONS 3).DWG Plotted on 4-Dec-2023 9:14 AM


0	01/19/2024	ISSUED FOR CONSTRUCTION
REV.	DATE	DESCRIPTION
USE ONLY PRINTS OF LATEST DATE - REVISION LOG MAINTAINED ON SHAREPOINT		

FALL RIVER
ROUTE 79

STATE	FED. AID PROJ. NO.	SHEET NO.	TOTAL SHEETS
MA	NHP(IM)/TAP/HIP(BR)/STP-003S(191)	881	1094
PROJECT FILE NO.	608049		

ROUTE 79 SB
CROSS SECTION - 63



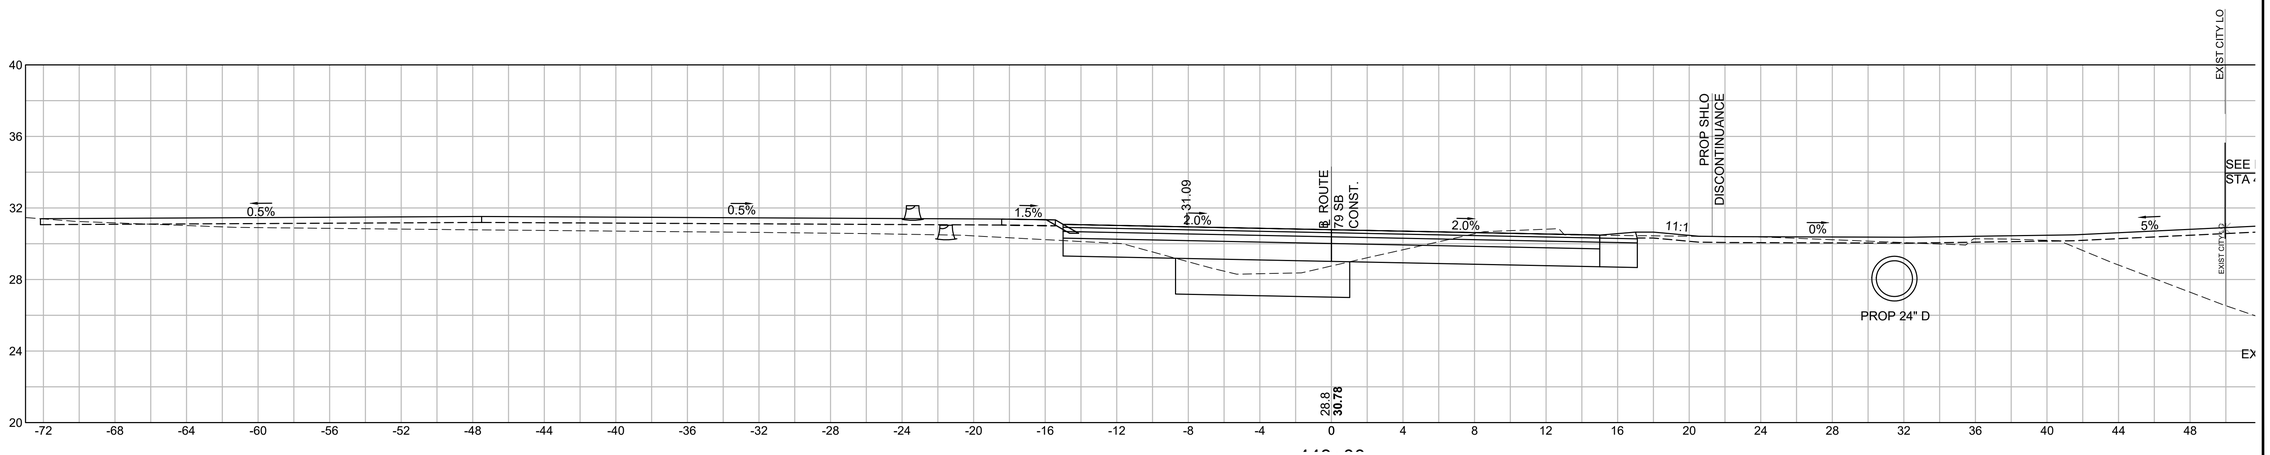


HOR. SCALE IN FEET
4 0 4 8
VER. SCALE IN FEET
4 0 4 8

608049_HD\ROUTE 79 SB SECTIONS 3).DWG Plotted on 4-Dec-2023 9:15 AM


FALL RIVER
ROUTE 79

STATE	FED. AID PROJ. NO.	SHEET NO.	TOTAL SHEETS
MA	NHP(IM)/TAP/HIP(BR)/STP-003S(191)	882	1094
	PROJECT FILE NO. 608049		


ROUTE 79 SB
CROSS SECTION - 64

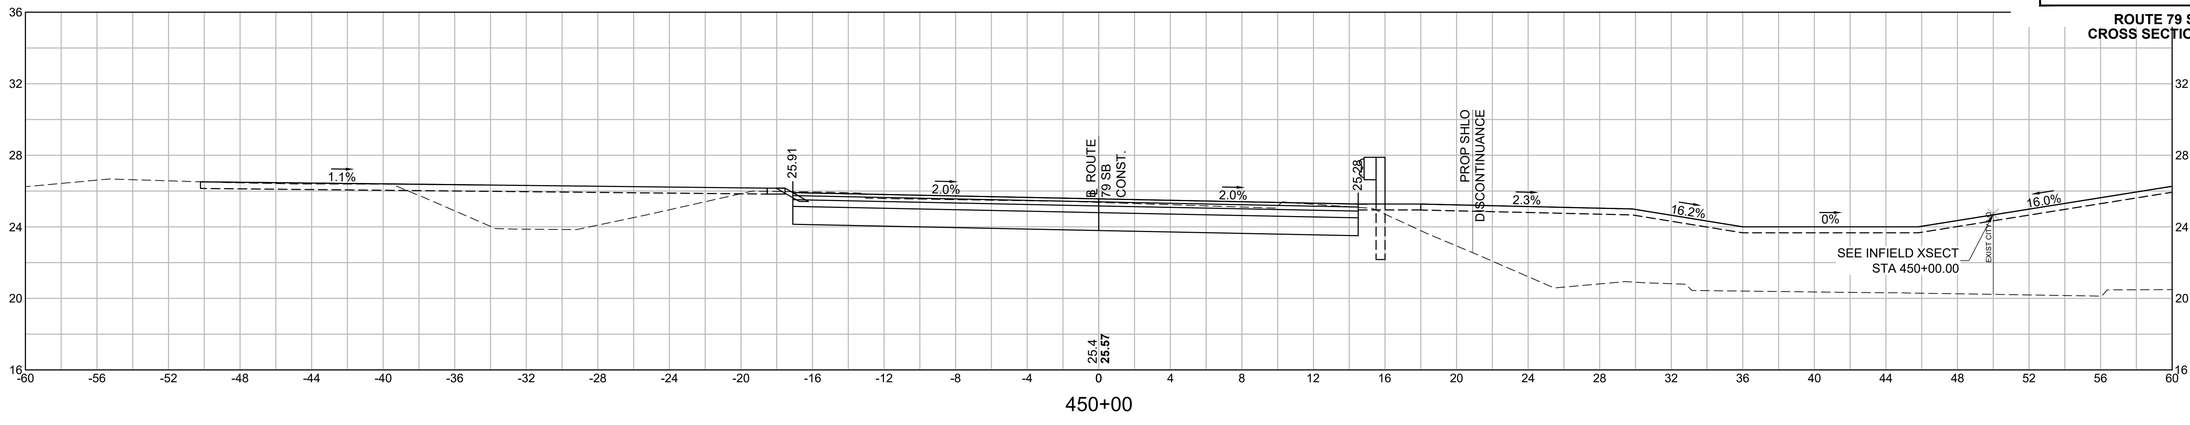

450+00

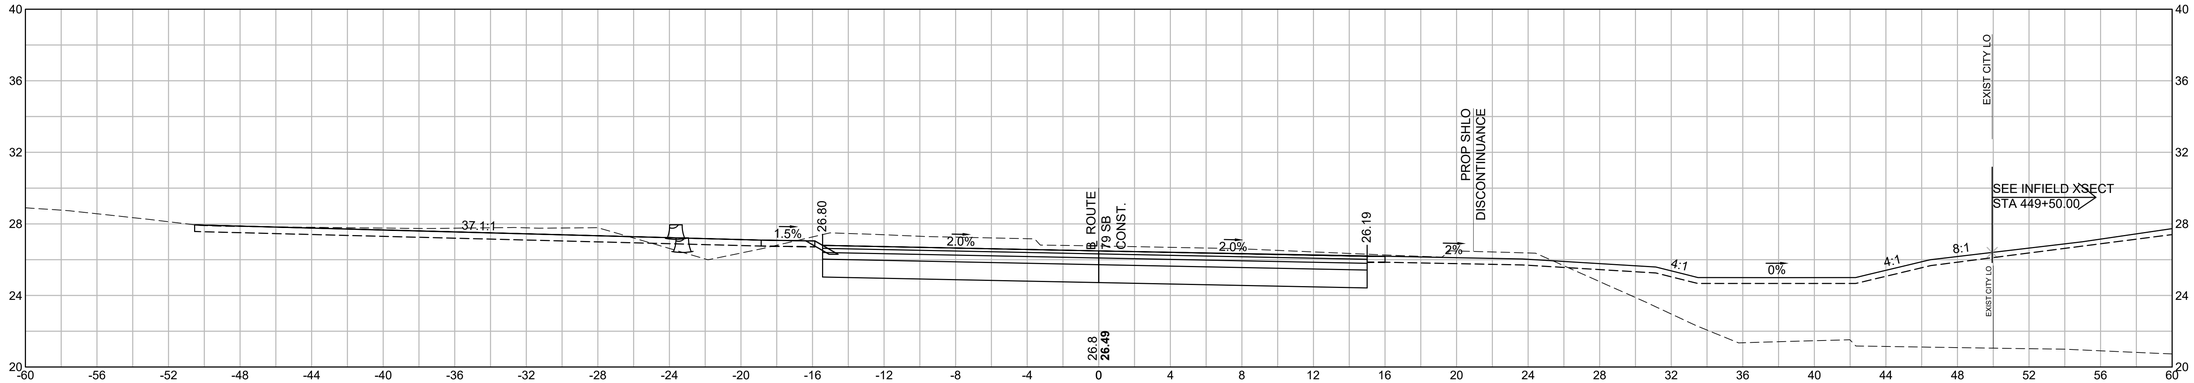

449+50

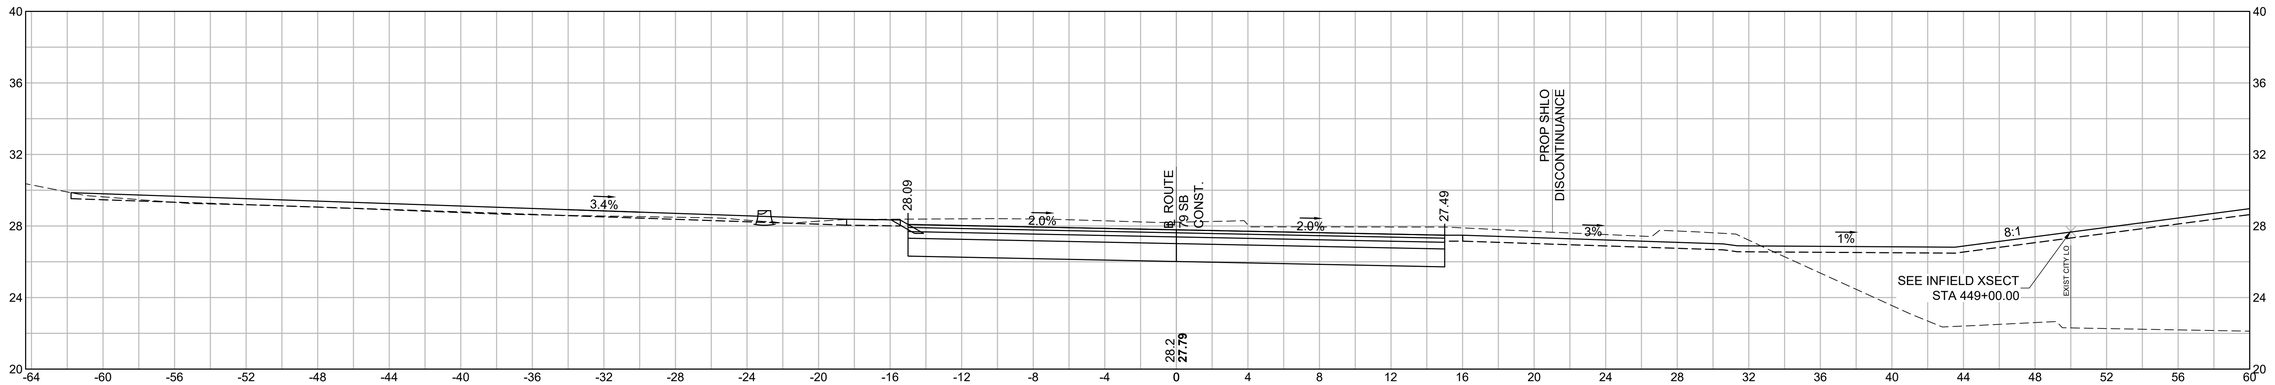

449+00

HOR. SCALE IN FEET
4 0 4 8
VER. SCALE IN FEET
4 0 4 8

REV.	DATE	DESCRIPTION
0	01/19/2024	ISSUED FOR CONSTRUCTION

USE ONLY PRINTS OF LATEST DATE - REVISION LOG MAINTAINED ON SHAREPOINT


608049_HD\ROUTE 79 SB SECTIONS 3).DWG Plotted on 4-Dec-2023 9:15 AM


0	01/19/2024	ISSUED FOR CONSTRUCTION
REV.	DATE	DESCRIPTION
USE ONLY PRINTS OF LATEST DATE - REVISION LOG MAINTAINED ON SHAREPOINT		


FALL RIVER
ROUTE 79


STATE	FED. AID PROJ. NO.	SHEET NO.	TOTAL SHEETS
MA	NHP(IM)/TAP/HIP(BR)/STP-003S(191)	883	1094
PROJECT FILE NO. 608049			

ROUTE 79 SB
CROSS SECTION - 65

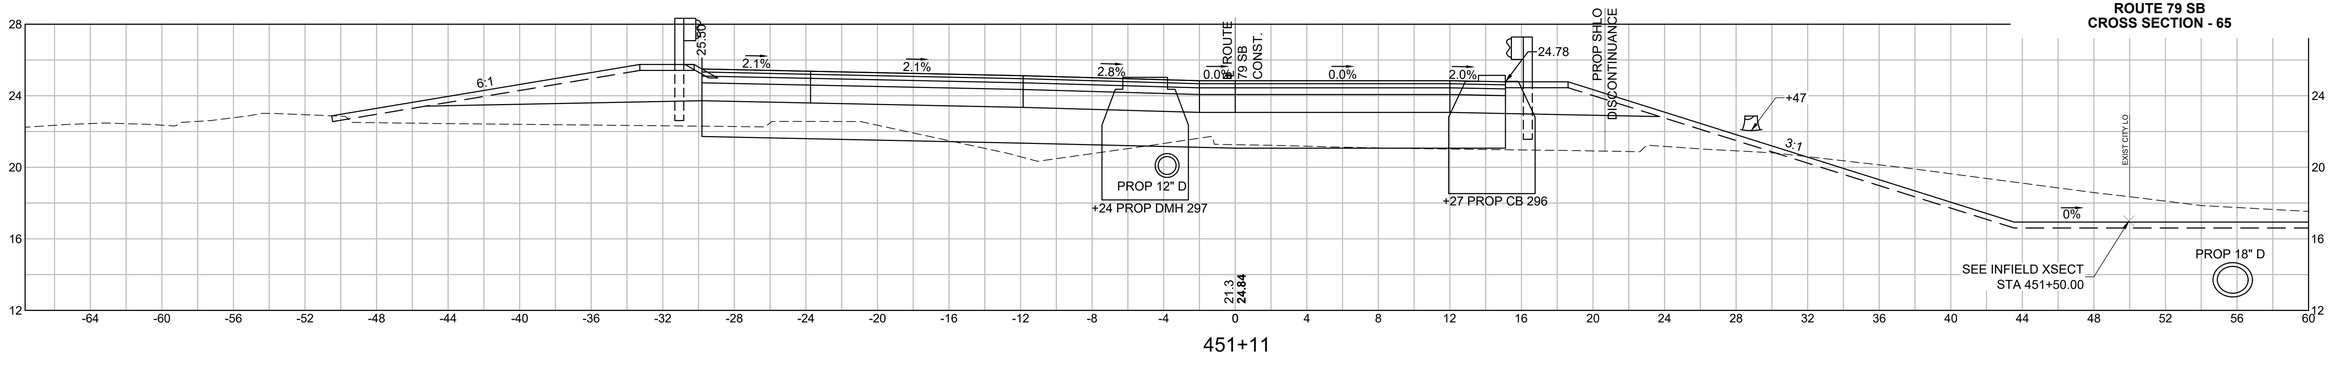

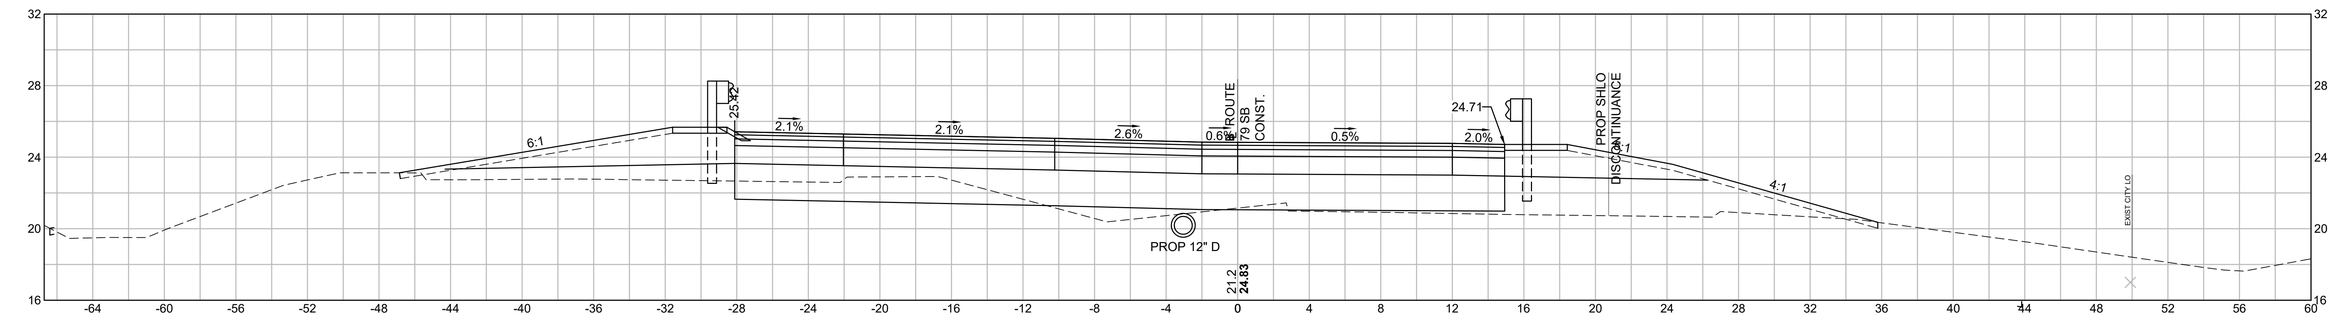

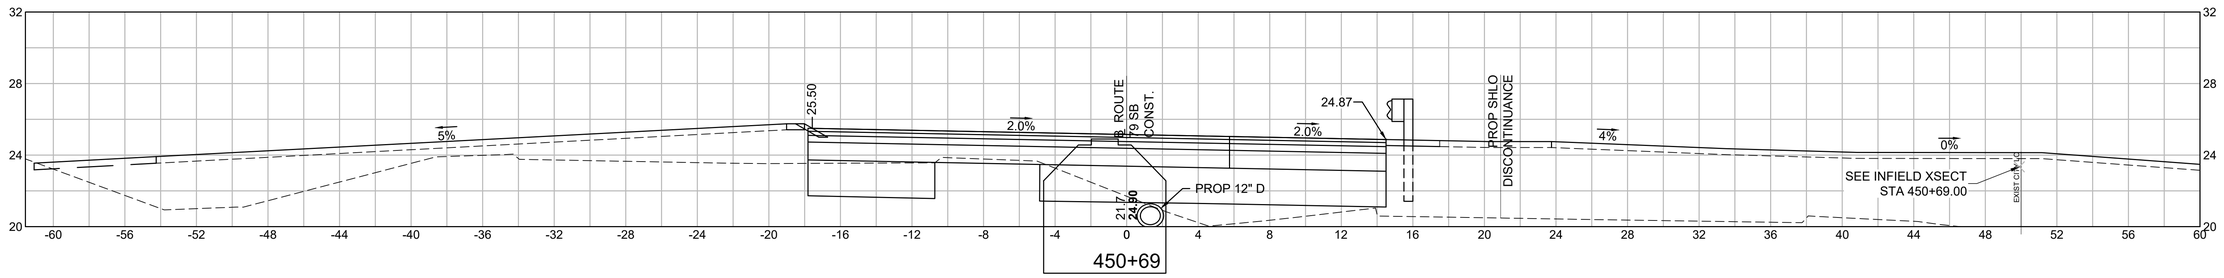

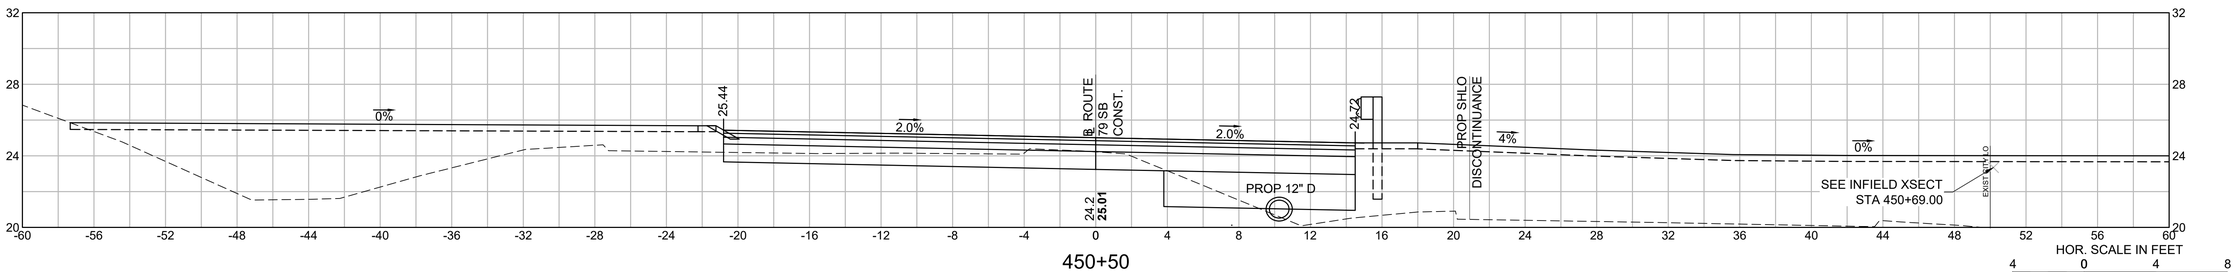


HOR. SCALE IN FEET
4 0 4 8
4 0 4 8
VER. SCALE IN FEET


608049_HD(ROUTE 79 SB SECTIONS 3).DWG Plotted on 4-Dec-2023 9:16 AM


FALL RIVER
ROUTE 79

STATE	FED. AID PROJ. NO.	SHEET NO.	TOTAL SHEETS
MA	NHP(IM)/TAP/HIP(BR)/STP-003S(191)	884	1094
	PROJECT FILE NO. 608049		

ROUTE 79 SB
CROSS SECTION - 66

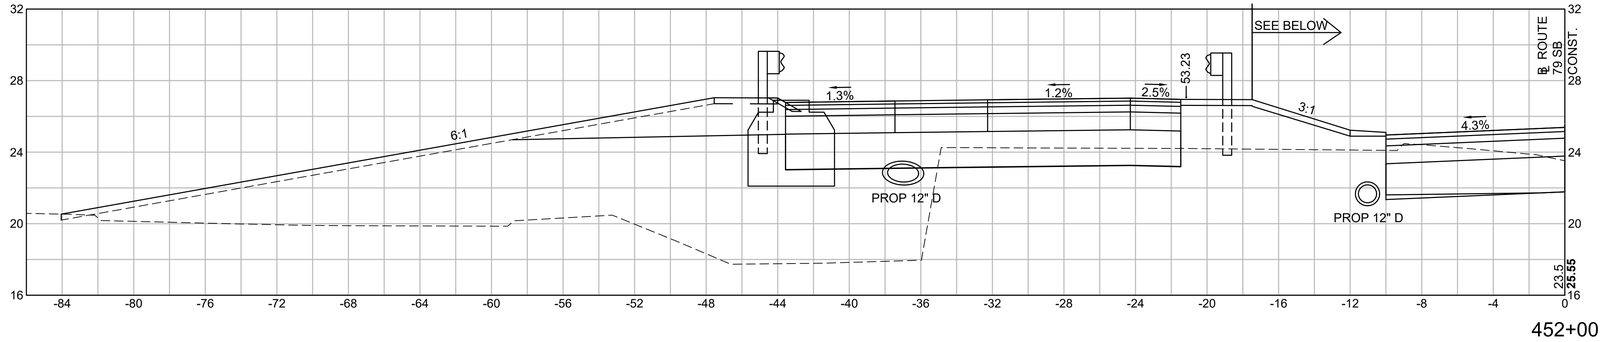

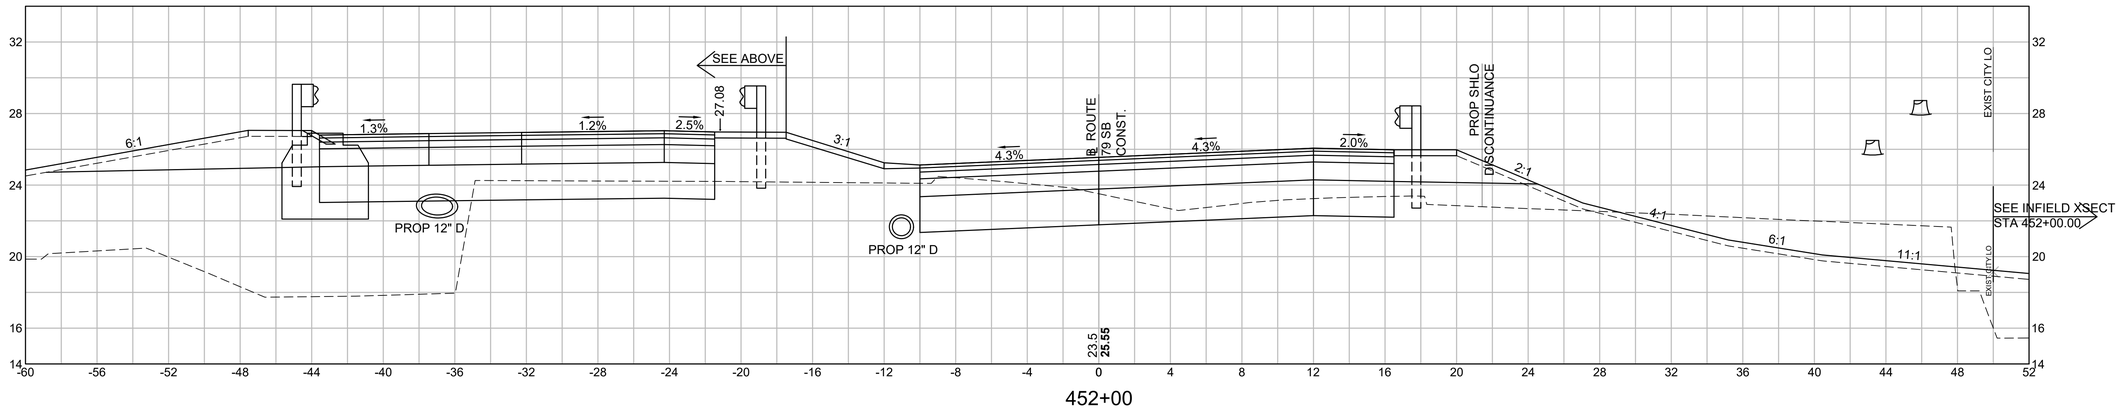

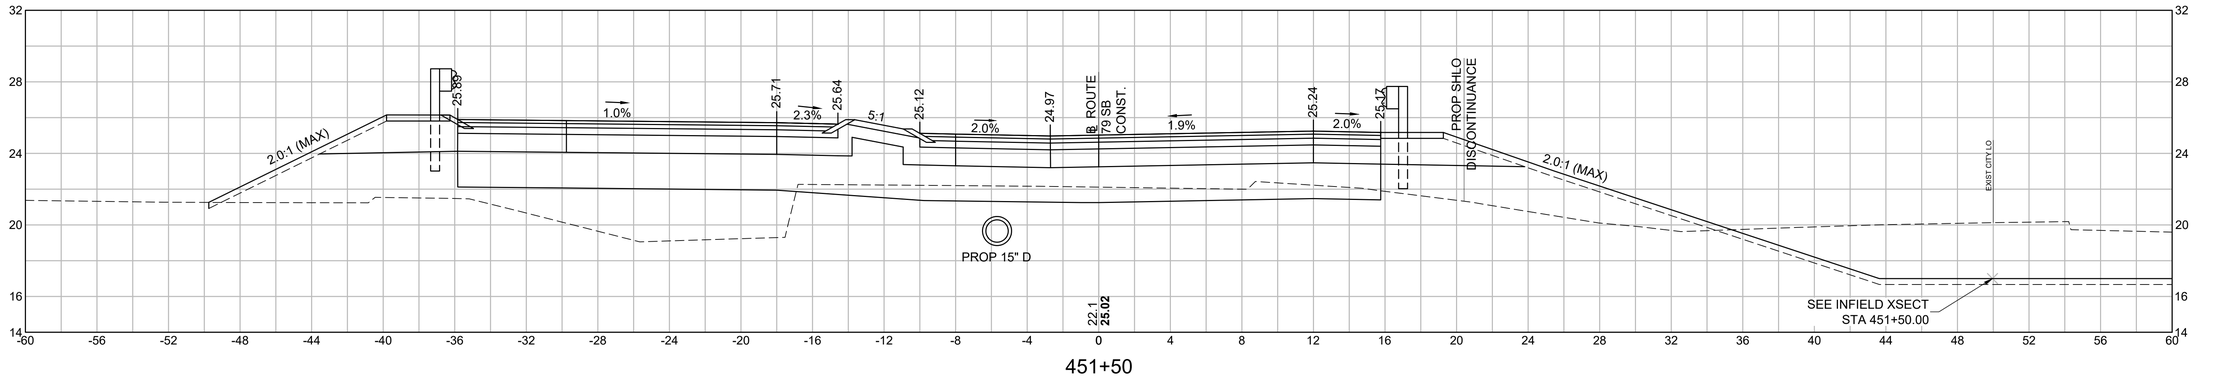

HOR. SCALE IN FEET
4 0 4 8
4 0 4 8
VER. SCALE IN FEET

REV.	DATE	DESCRIPTION
0	01/19/2024	ISSUED FOR CONSTRUCTION

USE ONLY PRINTS OF LATEST DATE - REVISION LOG MAINTAINED ON SHAREPOINT

608049_HD\ROUTE 79 SB SECTIONS 3).DWG Plotted on 4-Dec-2023 9:16 AM


REV.	DATE	DESCRIPTION
0	01/19/2024	ISSUED FOR CONSTRUCTION


USE ONLY PRINTS OF LATEST DATE - REVISION LOG MAINTAINED ON SHAREPOINT


FALL RIVER
ROUTE 79

STATE	FED. AID PROJ. NO.	SHEET NO.	TOTAL SHEETS
MA	NHP(IM)/TAP/HIP(BR)/STP-003S(191)	885	1094
PROJECT FILE NO.	608049		

ROUTE 79 SB
CROSS SECTION - 67

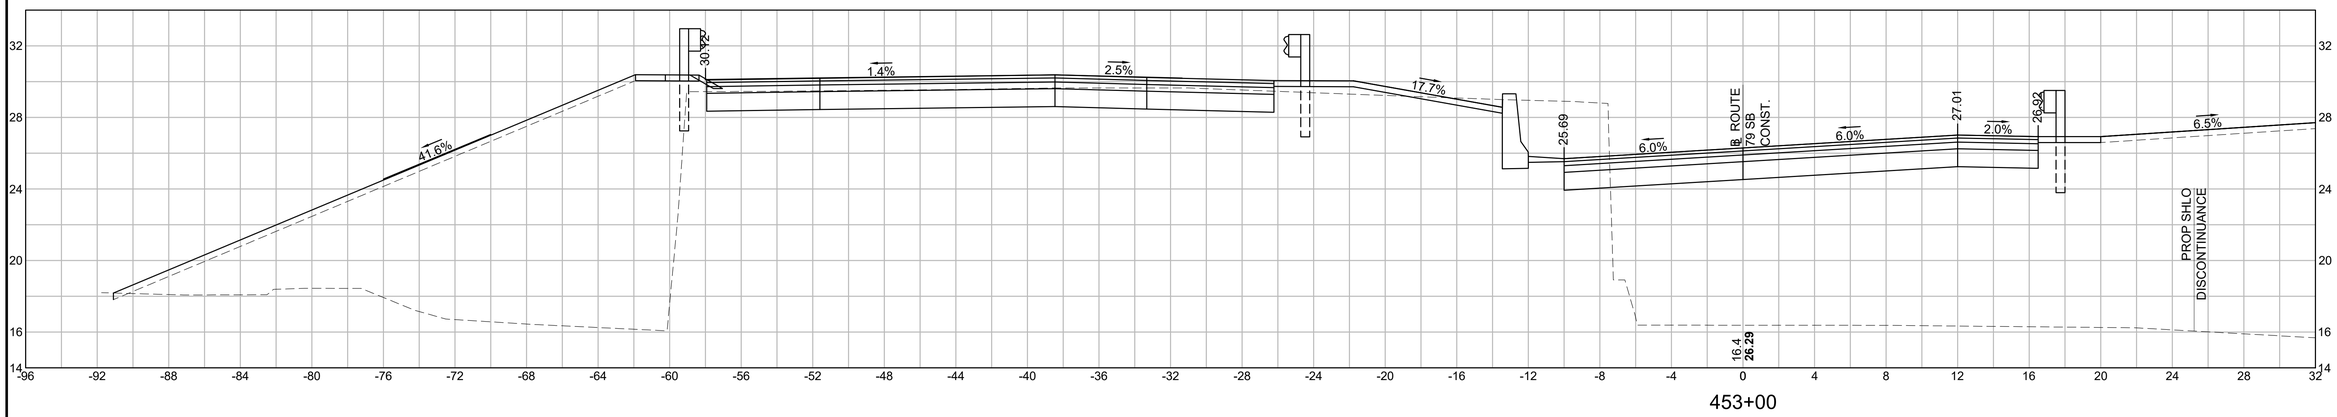

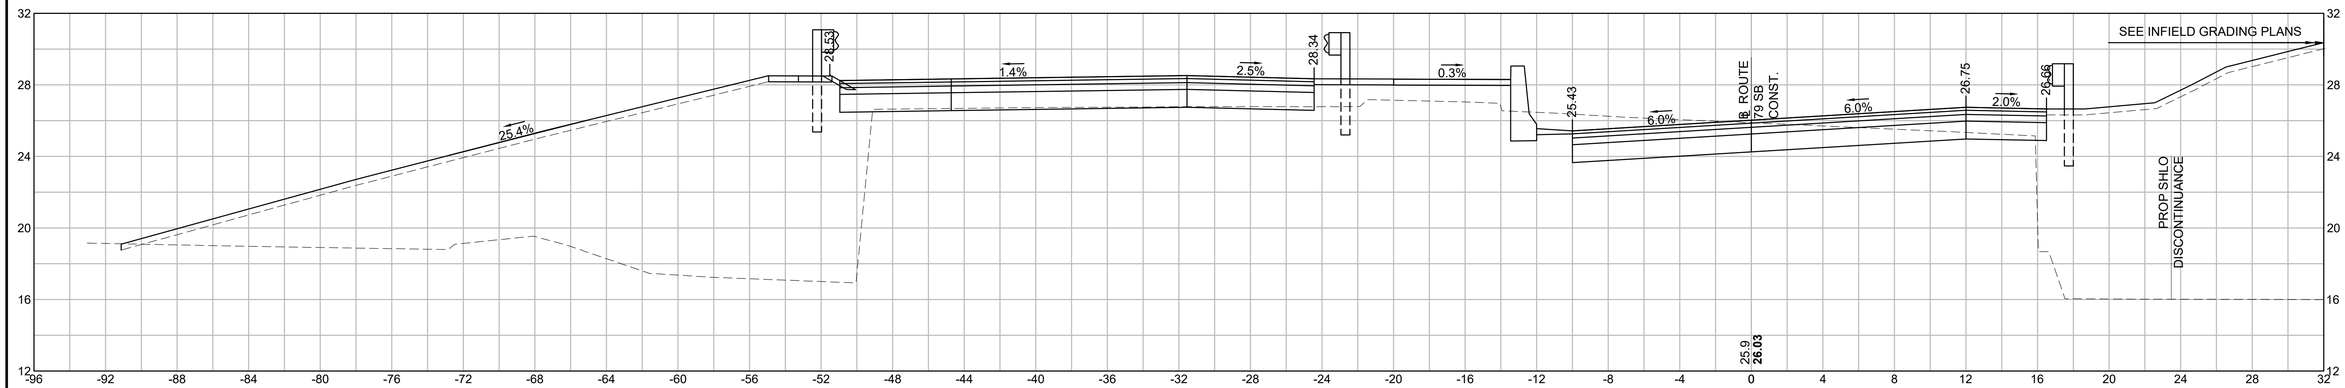

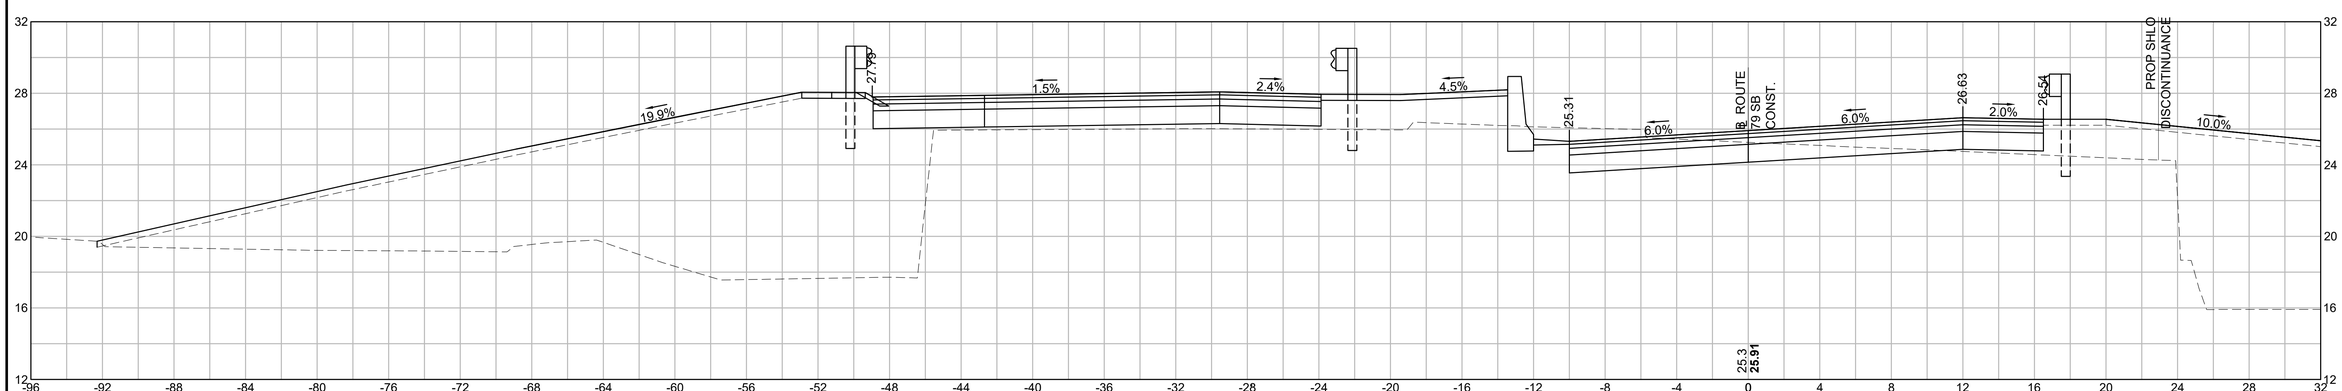


HOR. SCALE IN FEET
4 0 4 8
VER. SCALE IN FEET
4 0 4 8

608049_HD(ROUTE 79 SB SECTIONS 3).DWG Plotted on 18-Jan-2024 3:47 PM


FALL RIVER
ROUTE 79

STATE	FED. AID PROJ. NO.	SHEET NO.	TOTAL SHEETS
MA	NHP(IM)/TAP/HIP(BR)/STP-003S(191)	886	1094
	PROJECT FILE NO. 608049		


ROUTE 79 SB
CROSS SECTION - 68

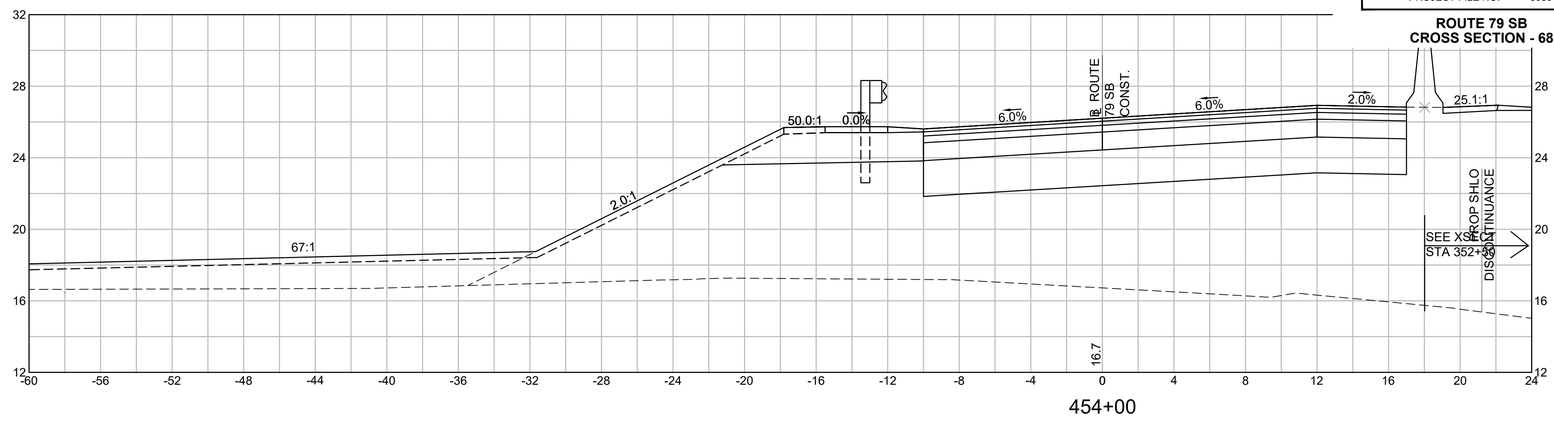

454+00

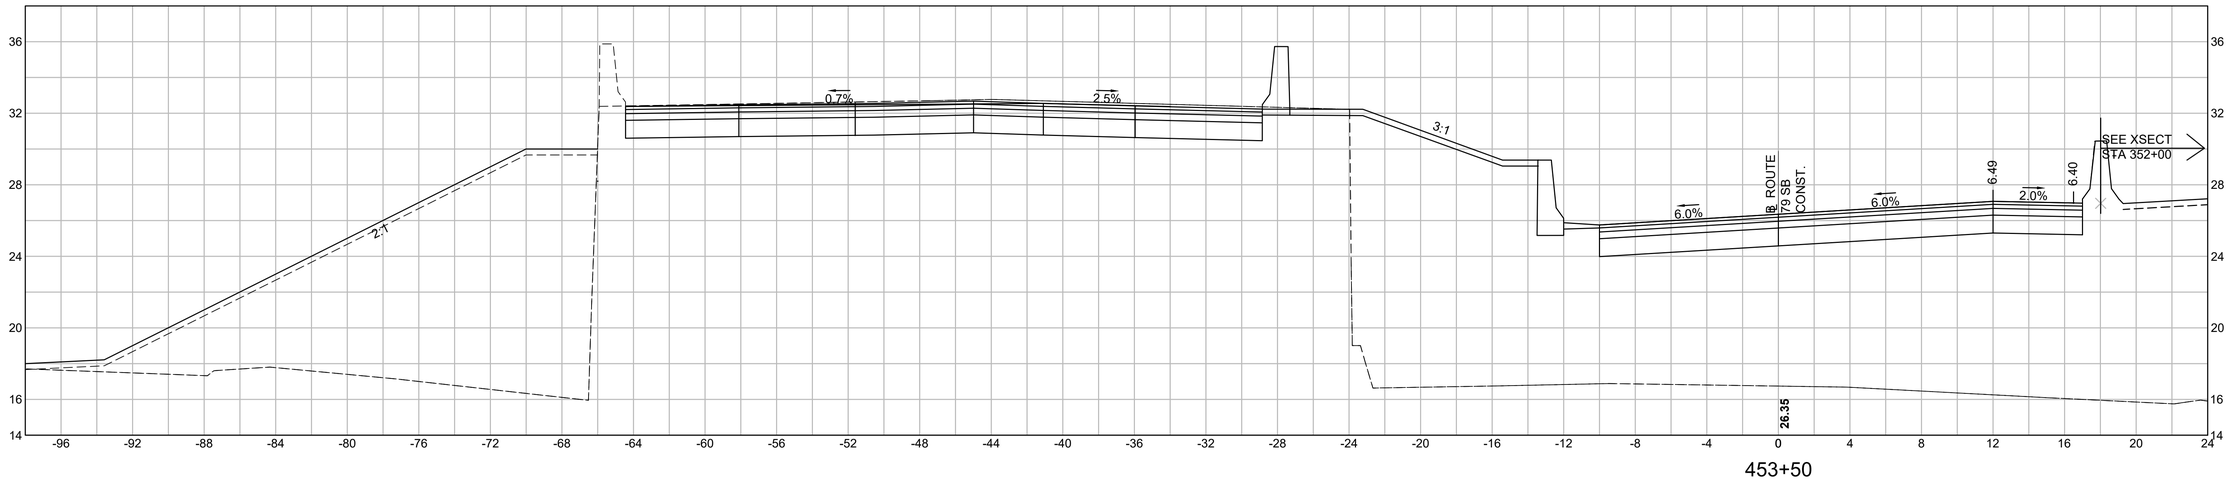

453+50

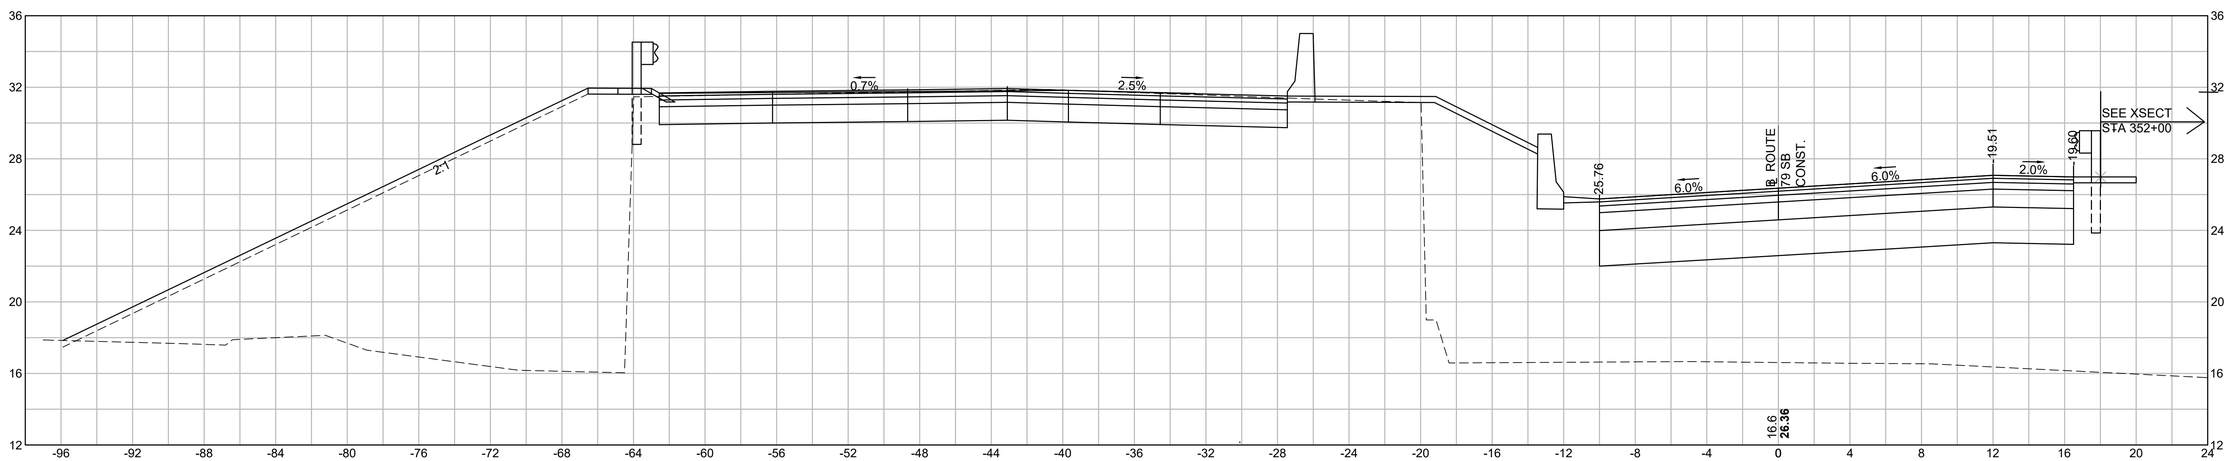

453+35.17

HOR. SCALE IN FEET
4 0 4 8
VER. SCALE IN FEET
4 0 4 8

REV.	DATE	DESCRIPTION
0	01/19/2024	ISSUED FOR CONSTRUCTION

USE ONLY PRINTS OF LATEST DATE - REVISION LOG MAINTAINED ON SHAREPOINT

608049_HD\ROUTE 79 SB SECTIONS 3).DWG Plotted on 4-Dec-2023 9:17 AM


FALL RIVER
ROUTE 79


STATE	FED. AID PROJ. NO.	SHEET NO.	TOTAL SHEETS
MA	NHP(IM)/TAP/HIP(BR)STP-003S(191)	887	1094
	PROJECT FILE NO. 608049		


ROUTE 79 SB
CROSS SECTION - 69

REV.	DATE	DESCRIPTION
0	01/19/2024	ISSUED FOR CONSTRUCTION

USE ONLY PRINTS OF LATEST DATE - REVISION LOG MAINTAINED ON SHAREPOINT

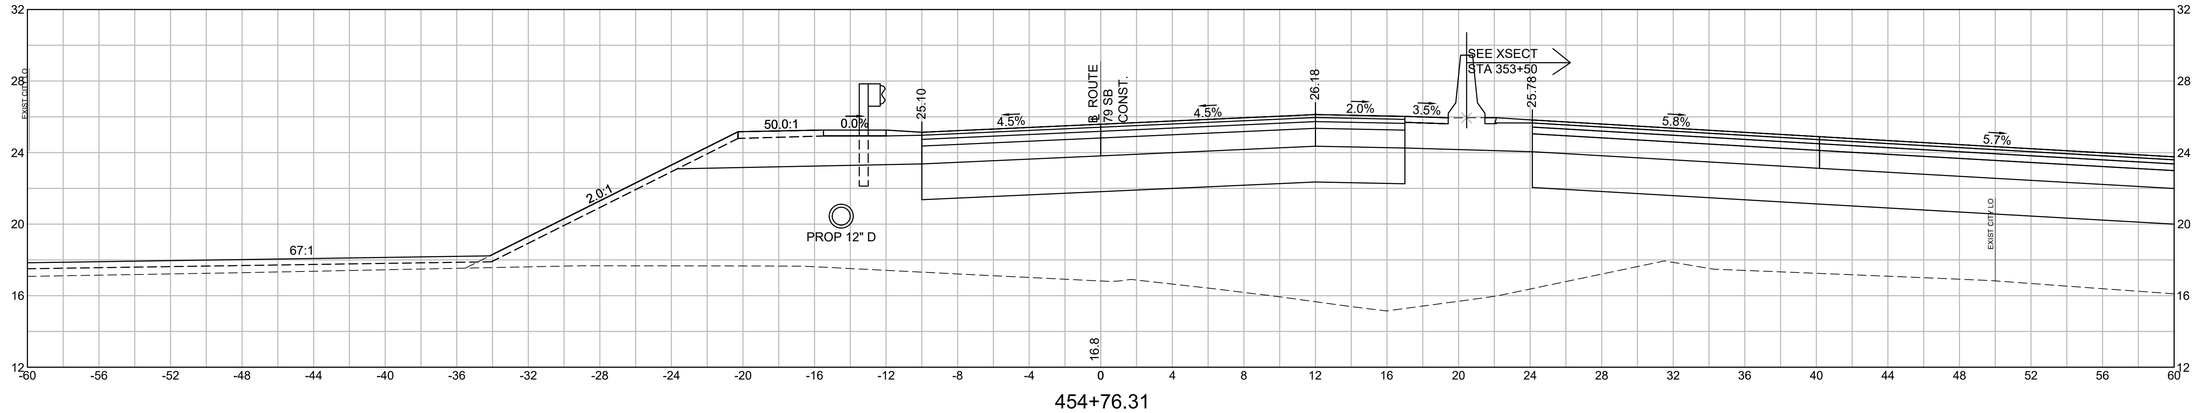

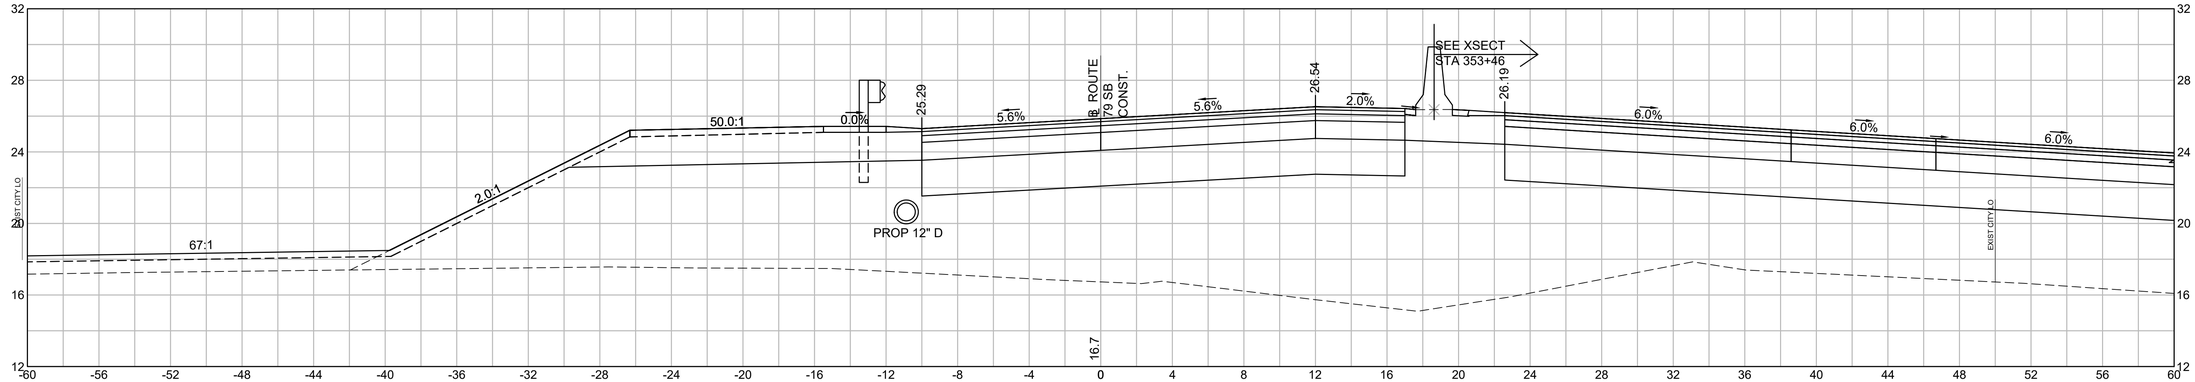

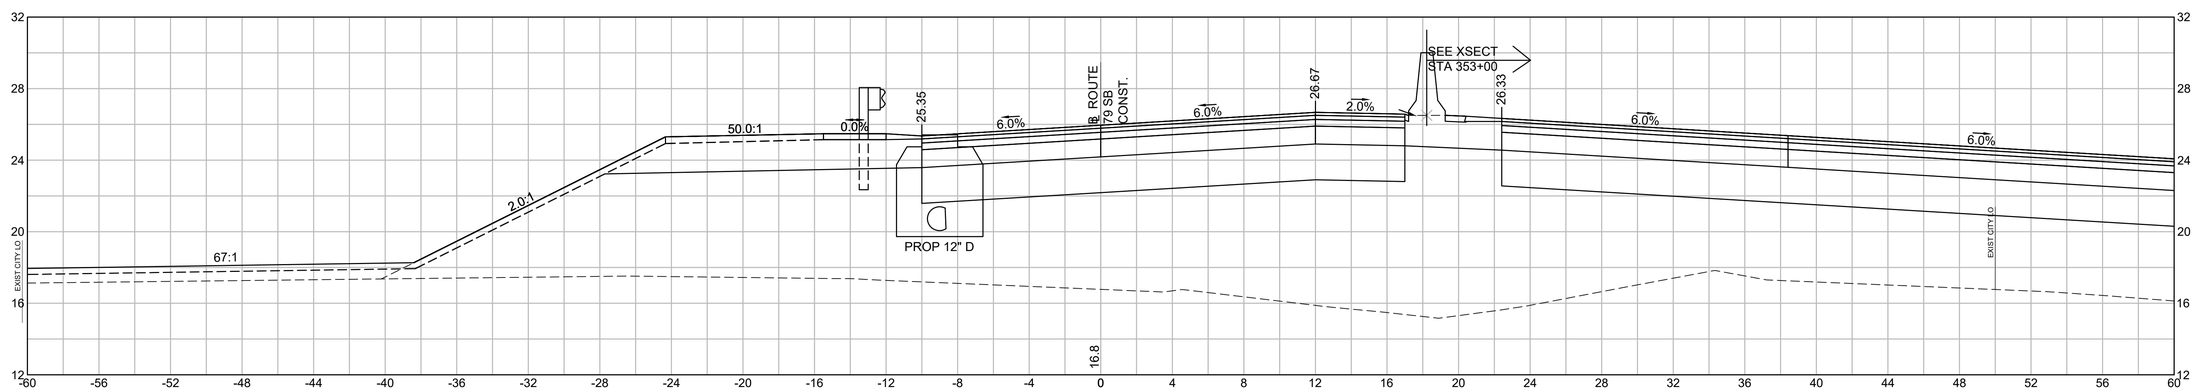


HOR. SCALE IN FEET
4 0 4 8
VER. SCALE IN FEET
4 0 4 8

Plotted on 4-Dec-2023 9:17 AM
608049_HD(ROUTE 79 SB SECTIONS 3).DWG


FALL RIVER
ROUTE 79

STATE	FED. AID PROJ. NO.	SHEET NO.	TOTAL SHEETS
MA	NHPI(IM)/TAP/HIP(BR)/STP-003S(191)	888	1094
	PROJECT FILE NO. 608049		


ROUTE 79 SB
CROSS SECTION - 70

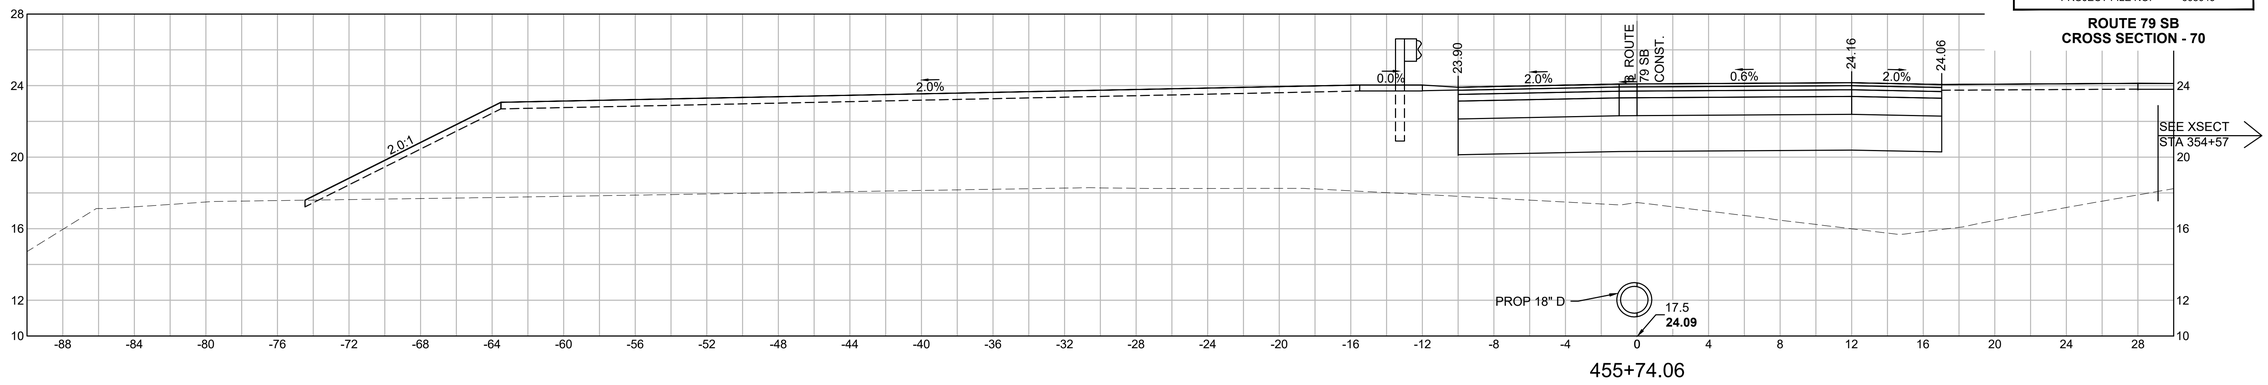

455+74.06

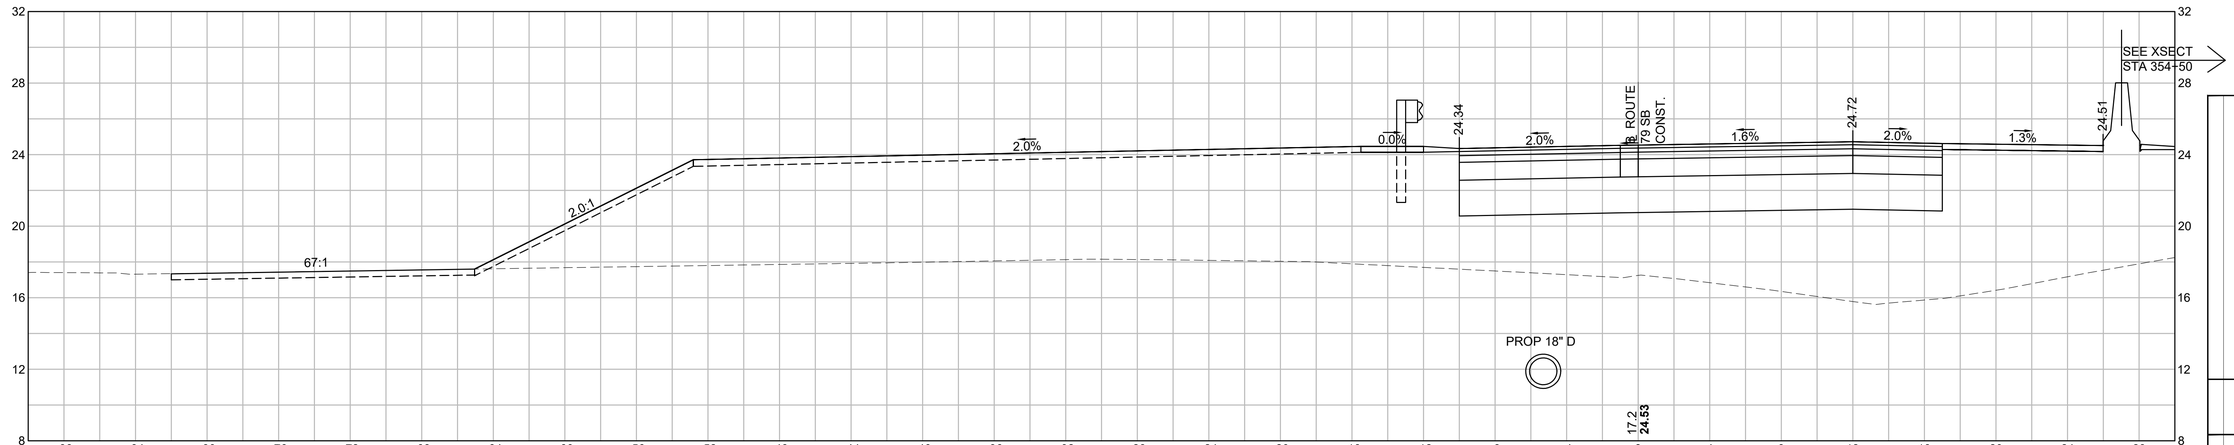

455+50

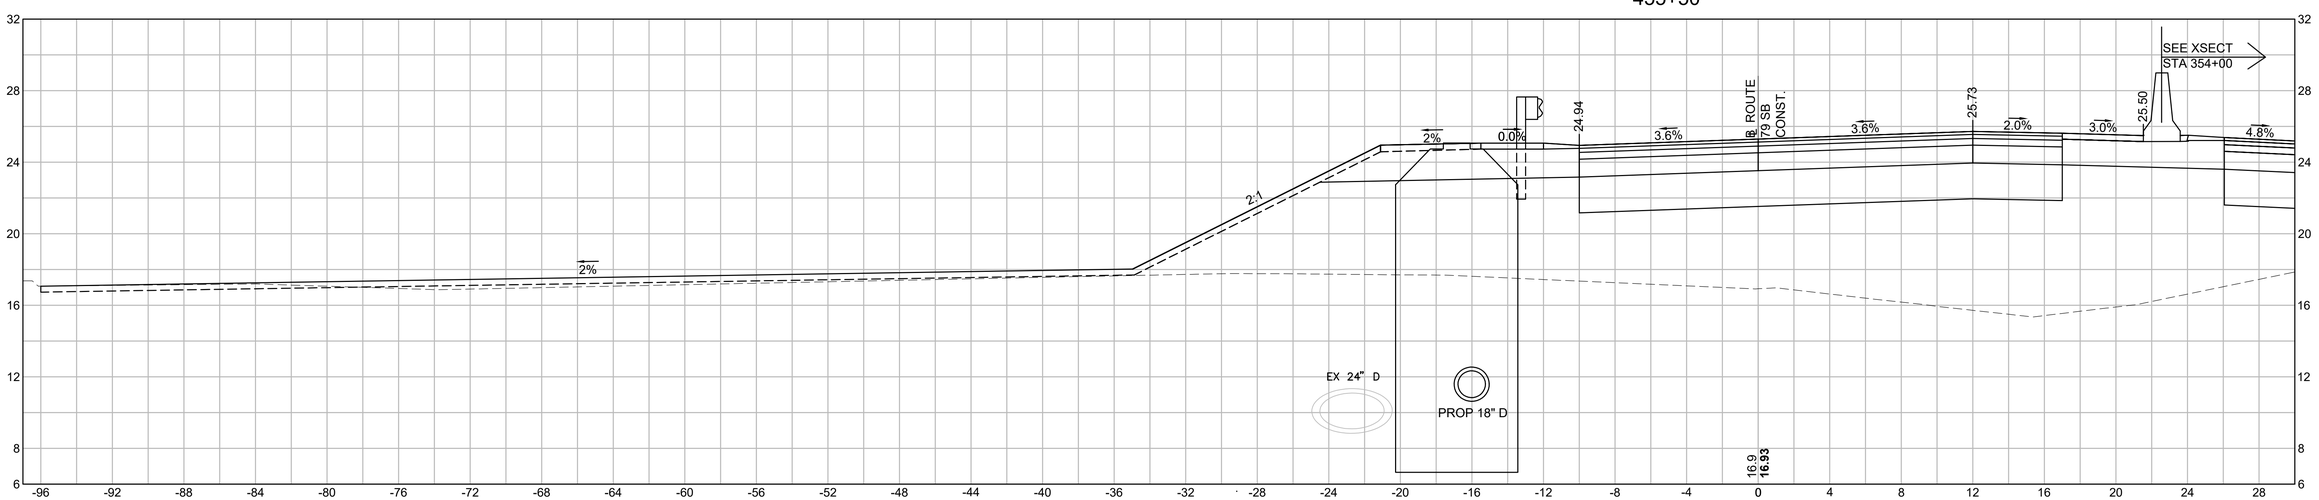

455+00

HOR. SCALE IN FEET
4 0 4 8
VER. SCALE IN FEET
4 0 4 8

REV.	DATE	DESCRIPTION
0	01/19/2024	ISSUED FOR CONSTRUCTION

USE ONLY PRINTS OF LATEST DATE - REVISION LOG MAINTAINED ON SHAREPOINT

608049_HD\ROUTE 79 SB SECTIONS 3).DWG Plotted on 4-Dec-2023 4:46 PM

FALL RIVER
ROUTE 79

STATE	FED. AID PROJ. NO.	SHEET NO.	TOTAL SHEETS
MA	NHP(IM)/TAP/HIP(BR)/STP-003S(191)	889	1094
	PROJECT FILE NO. 608049		

ROUTE 79 SB
CROSS SECTION - 71

REV.	DATE	DESCRIPTION
0	01/19/2024	ISSUED FOR CONSTRUCTION

USE ONLY PRINTS OF LATEST DATE - REVISION LOG MAINTAINED ON SHAREPOINT

HOR. SCALE IN FEET
4 0 4 8
VER. SCALE IN FEET
4 0 4 8


Plotted on 4-Dec-2023 12:36 PM

608049_HD\ROUTE 79 SB SECTIONS 3).DWG


FALL RIVER
ROUTE 79

STATE	FED. AID PROJ. NO.	SHEET NO.	TOTAL SHEETS
MA	NHP(IM)/TAP/HIP(BR)/STP-003S(191)	890	1094
	PROJECT FILE NO. 608049		


ROUTE 79 SB
CROSS SECTION - 72

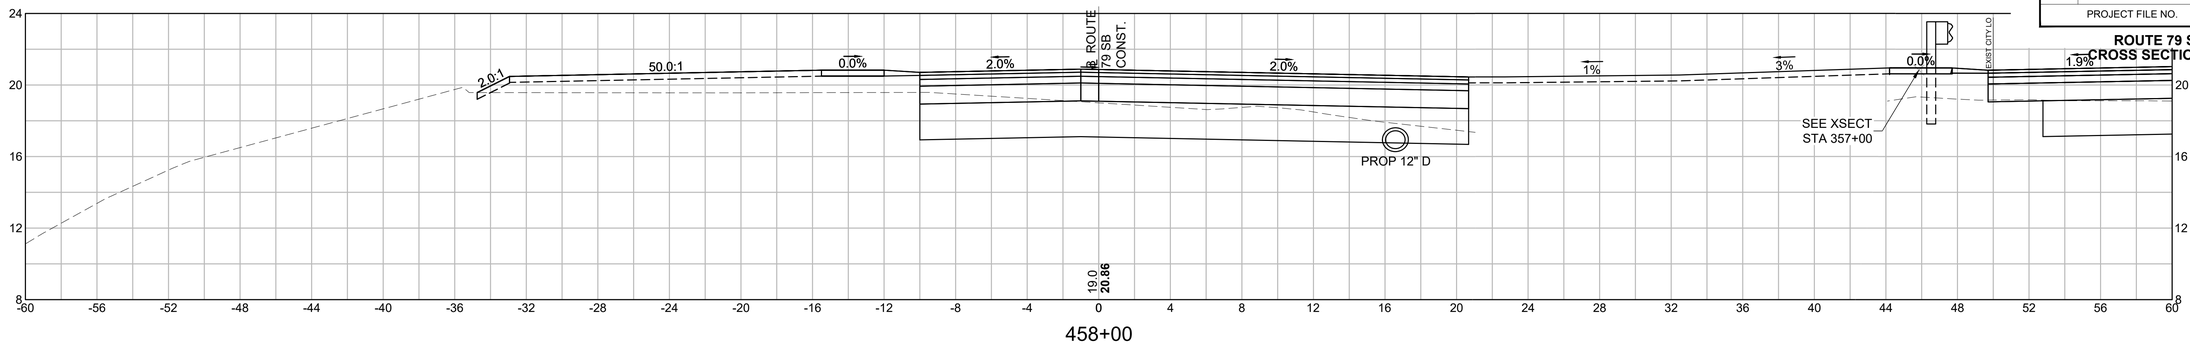


458+00

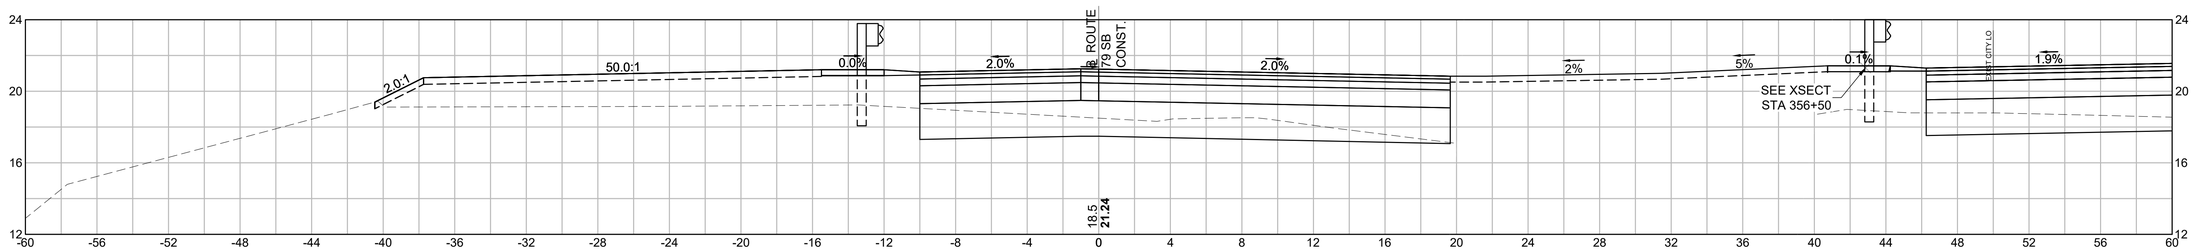

457+50

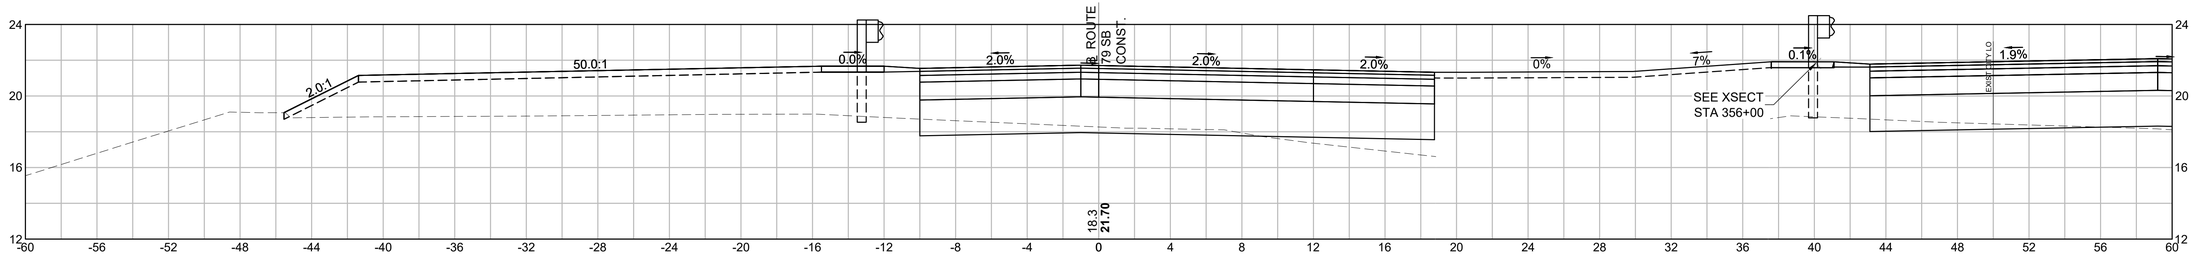

457+09.06

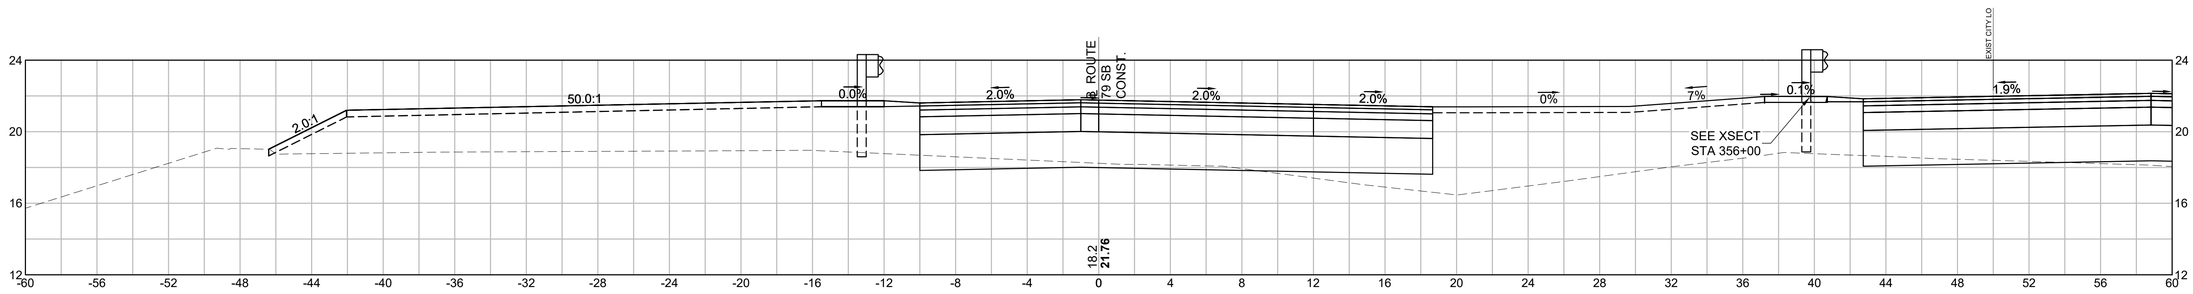

457+04.40

HOR. SCALE IN FEET
4 0 4 8
4 0 4 8
VER. SCALE IN FEET

REV.	DATE	DESCRIPTION
0	01/19/2024	ISSUED FOR CONSTRUCTION

USE ONLY PRINTS OF LATEST DATE - REVISION LOG MAINTAINED ON SHAREPOINT

608049_HD\ROUTE 79 SB SECTIONS 3).DWG Plotted on 4-Dec-2023 12:37 PM

FALL RIVER
ROUTE 79


STATE	FED. AID PROJ. NO.	SHEET NO.	TOTAL SHEETS
MA	NHP(IM)/TAP/HIP(BR)/STP-003S(191)	891	1094
	PROJECT FILE NO. 608049		


ROUTE 79 SB
CROSS SECTION - 73


REV.	DATE	DESCRIPTION
0	01/19/2024	ISSUED FOR CONSTRUCTION

USE ONLY PRINTS OF LATEST DATE - REVISION LOG MAINTAINED ON SHAREPOINT

608049_HD\ROUTE 79 SB SECTIONS 3).DWG Plotted on 4-Dec-2023 12:37 PM

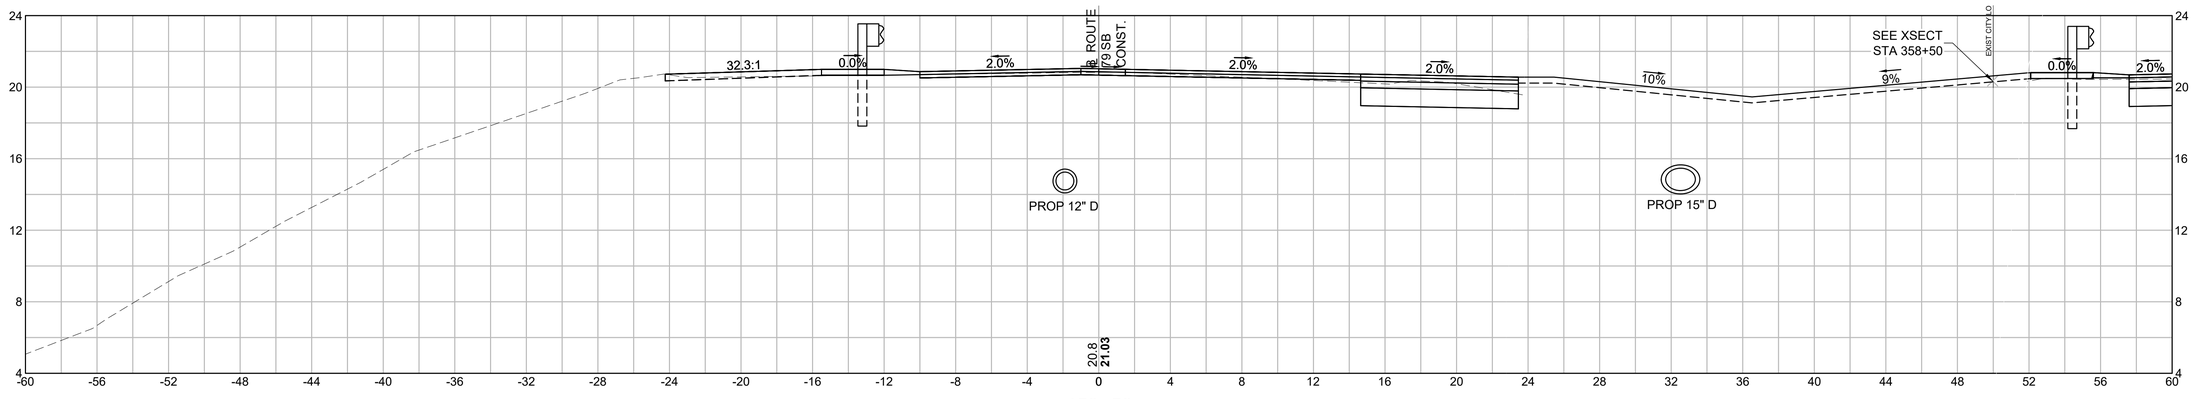

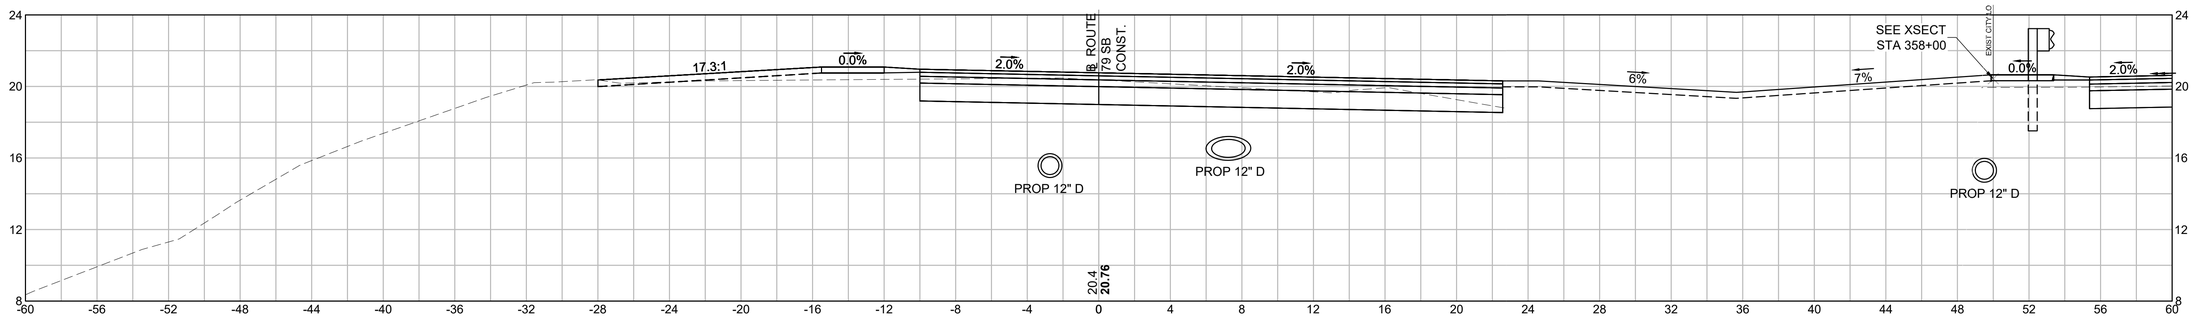

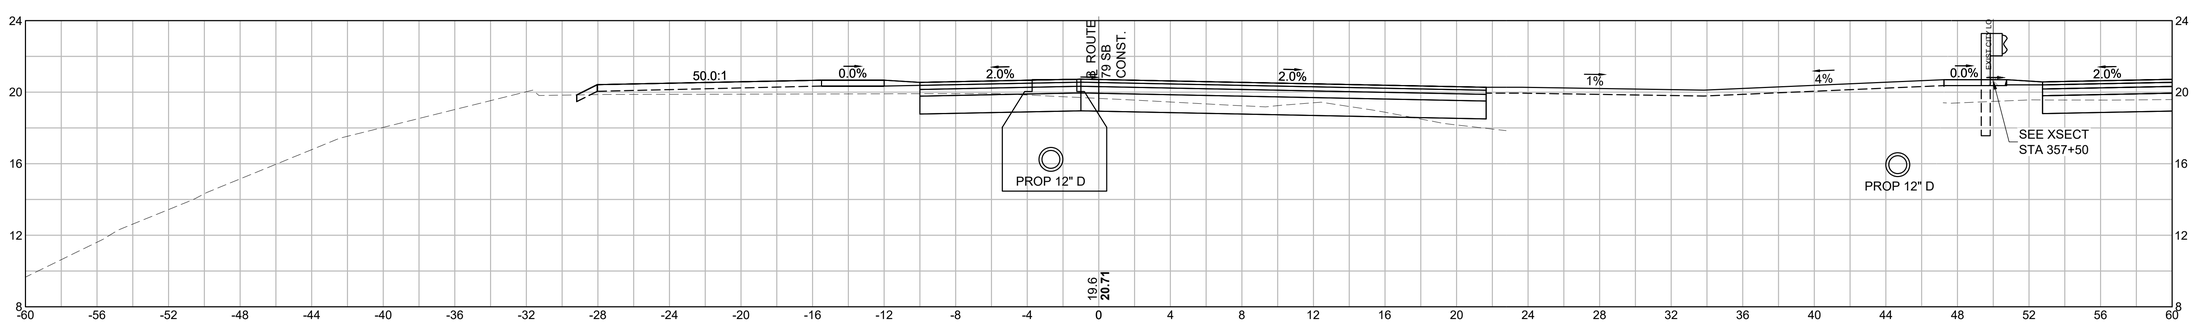


HOR. SCALE IN FEET
4 0 4 8
VER. SCALE IN FEET
4 0 4 8

0	01/19/2024	ISSUED FOR CONSTRUCTION
REV.	DATE	DESCRIPTION
USE ONLY PRINTS OF LATEST DATE - REVISION LOG MAINTAINED ON SHAREPOINT		

FALL RIVER
ROUTE 79

STATE	FED. AID PROJ. NO.	SHEET NO.	TOTAL SHEETS
MA	NHP(IM)/TAP/HIP(BR)/STP-003S(191)	892	1094
PROJECT FILE NO.	608049		

ROUTE 79 SB
CROSS SECTION - 74

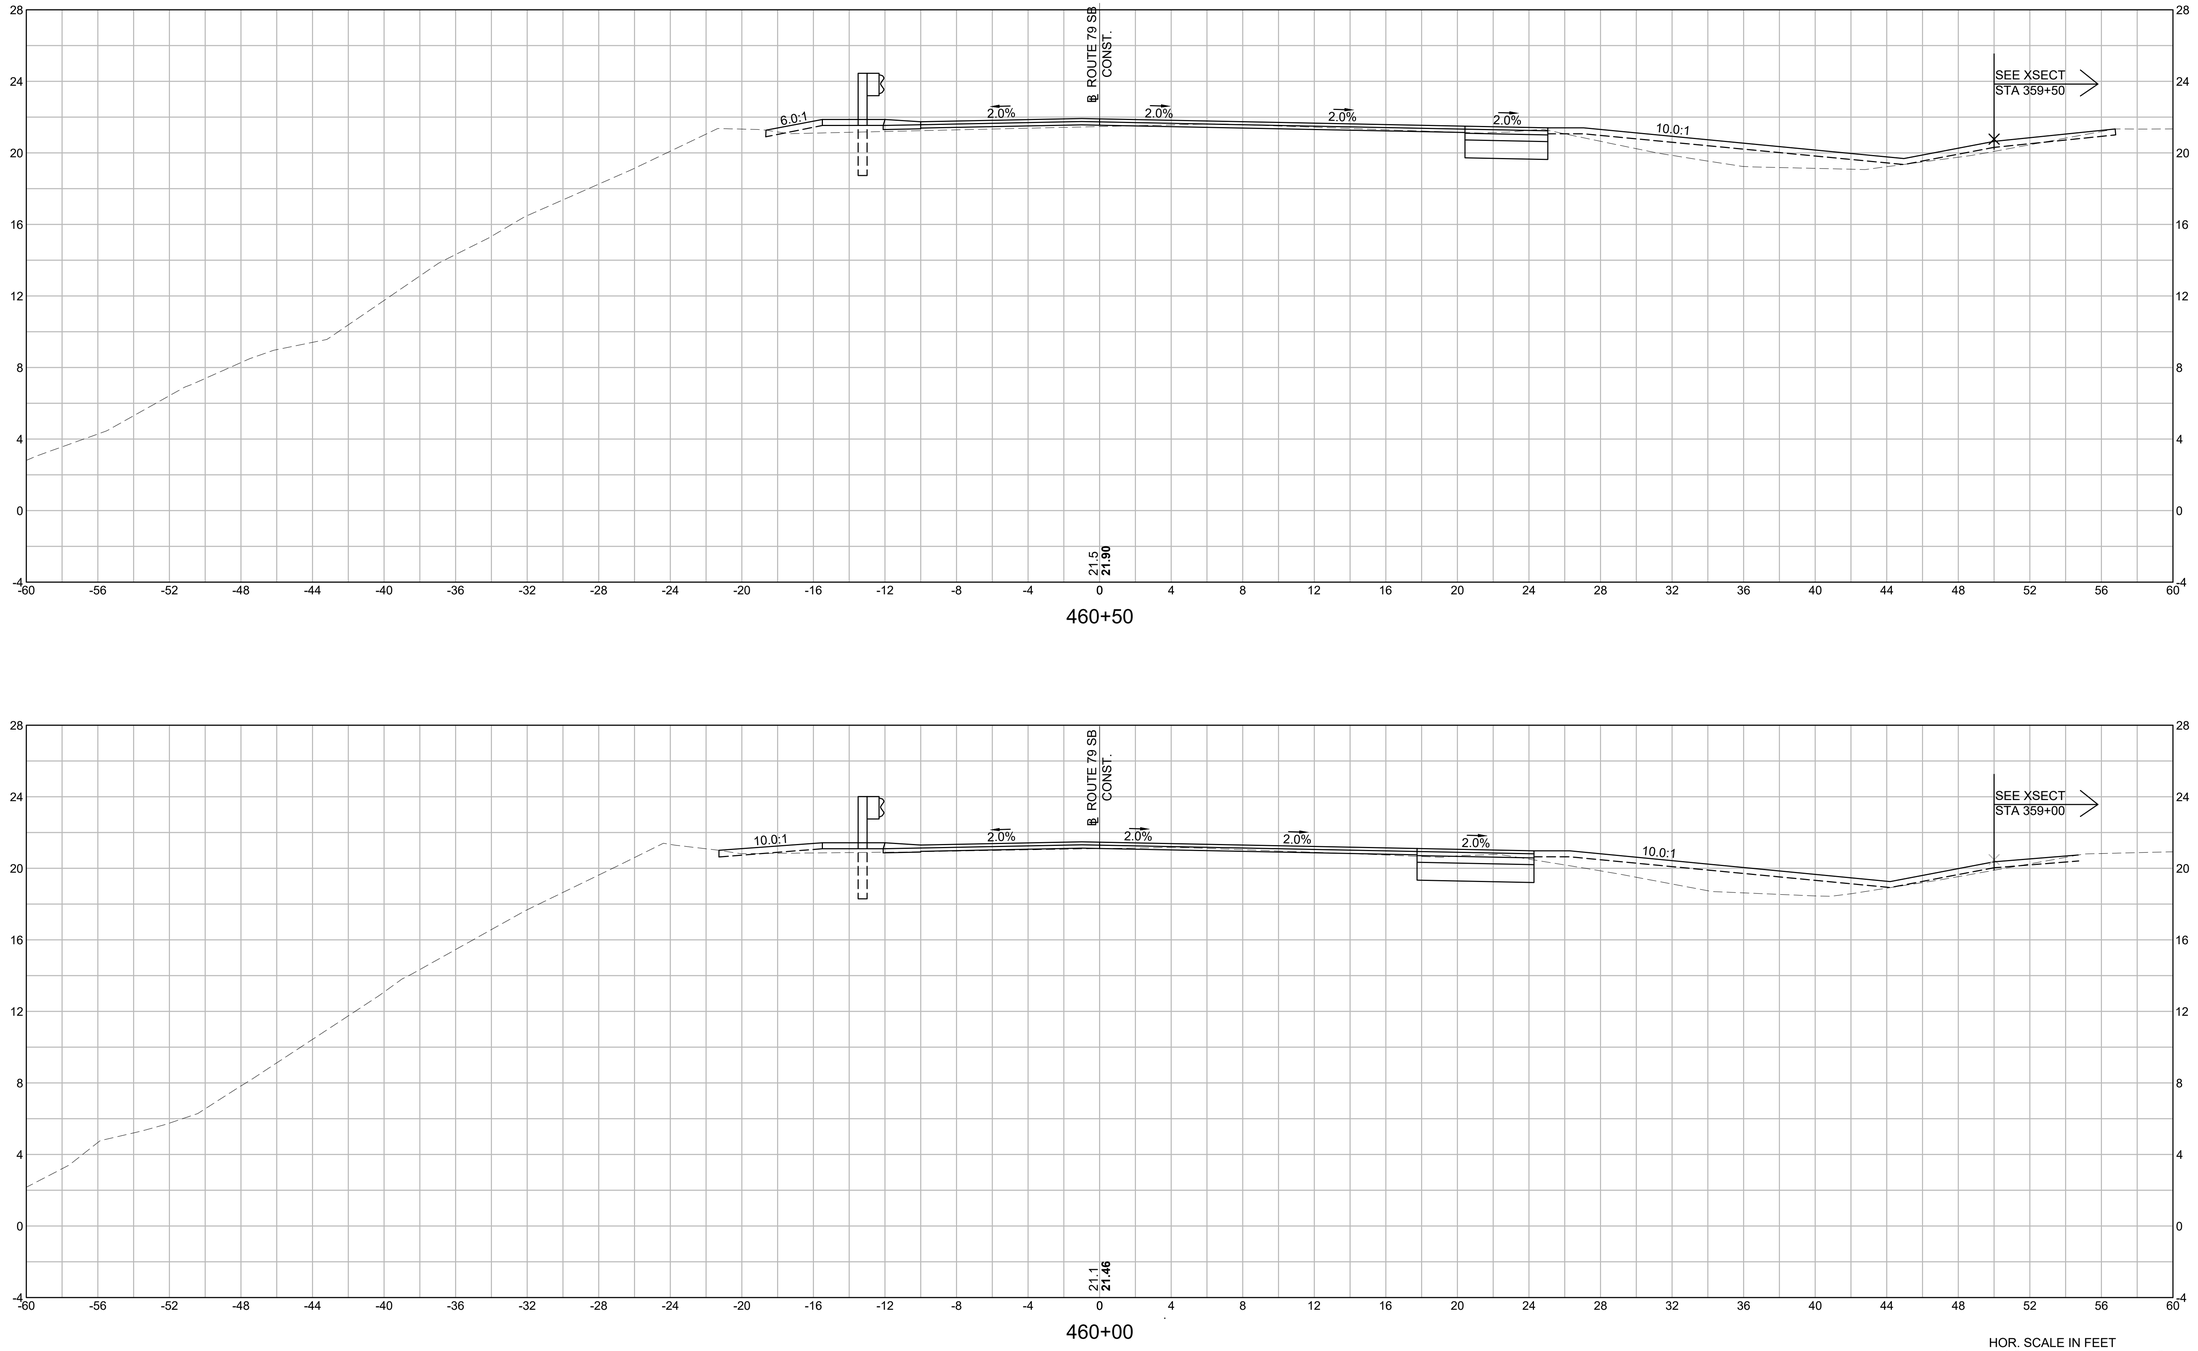


608049_HD\(ROUTE 79 SB SECTIONS 4).DWG Plotted on 4-Dec-2023 10:47 AM

0	01/19/2024	ISSUED FOR CONSTRUCTION
REV.	DATE	DESCRIPTION
USE ONLY PRINTS OF LATEST DATE - REVISION LOG MAINTAINED ON SHAREPOINT		


FALL RIVER
ROUTE 79

STATE	FED. AID PROJ. NO.	SHEET NO.	TOTAL SHEETS
MA	NHPI(IM)/TAP/HIP(BR)/STP-003S(191)	893	1094
PROJECT FILE NO.	608049		

ROUTE 79 SB
CROSS SECTION - 75

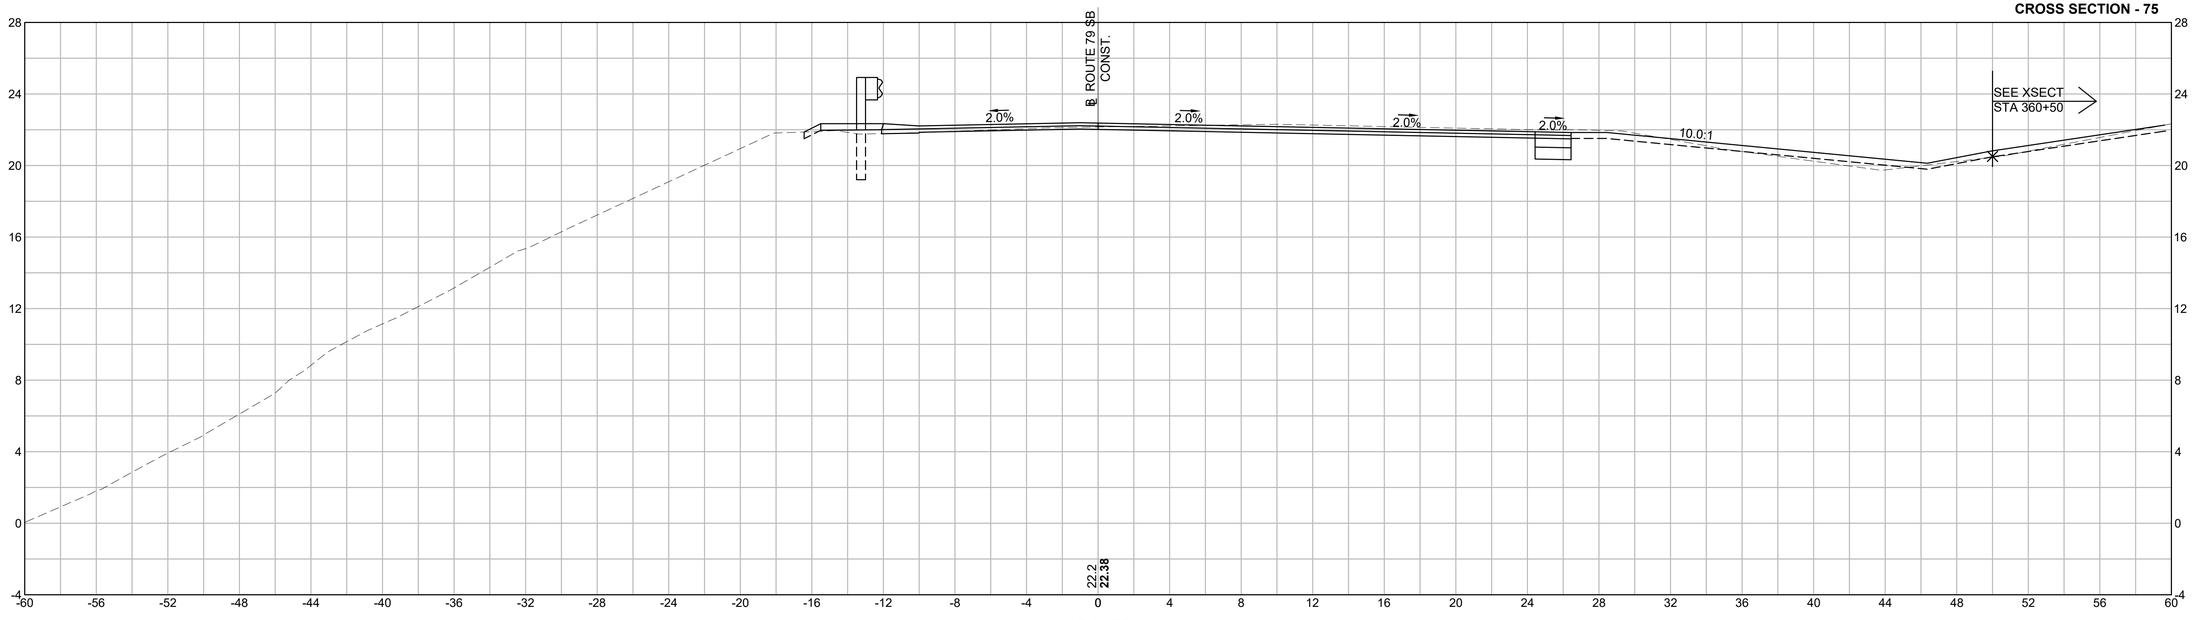

461+50

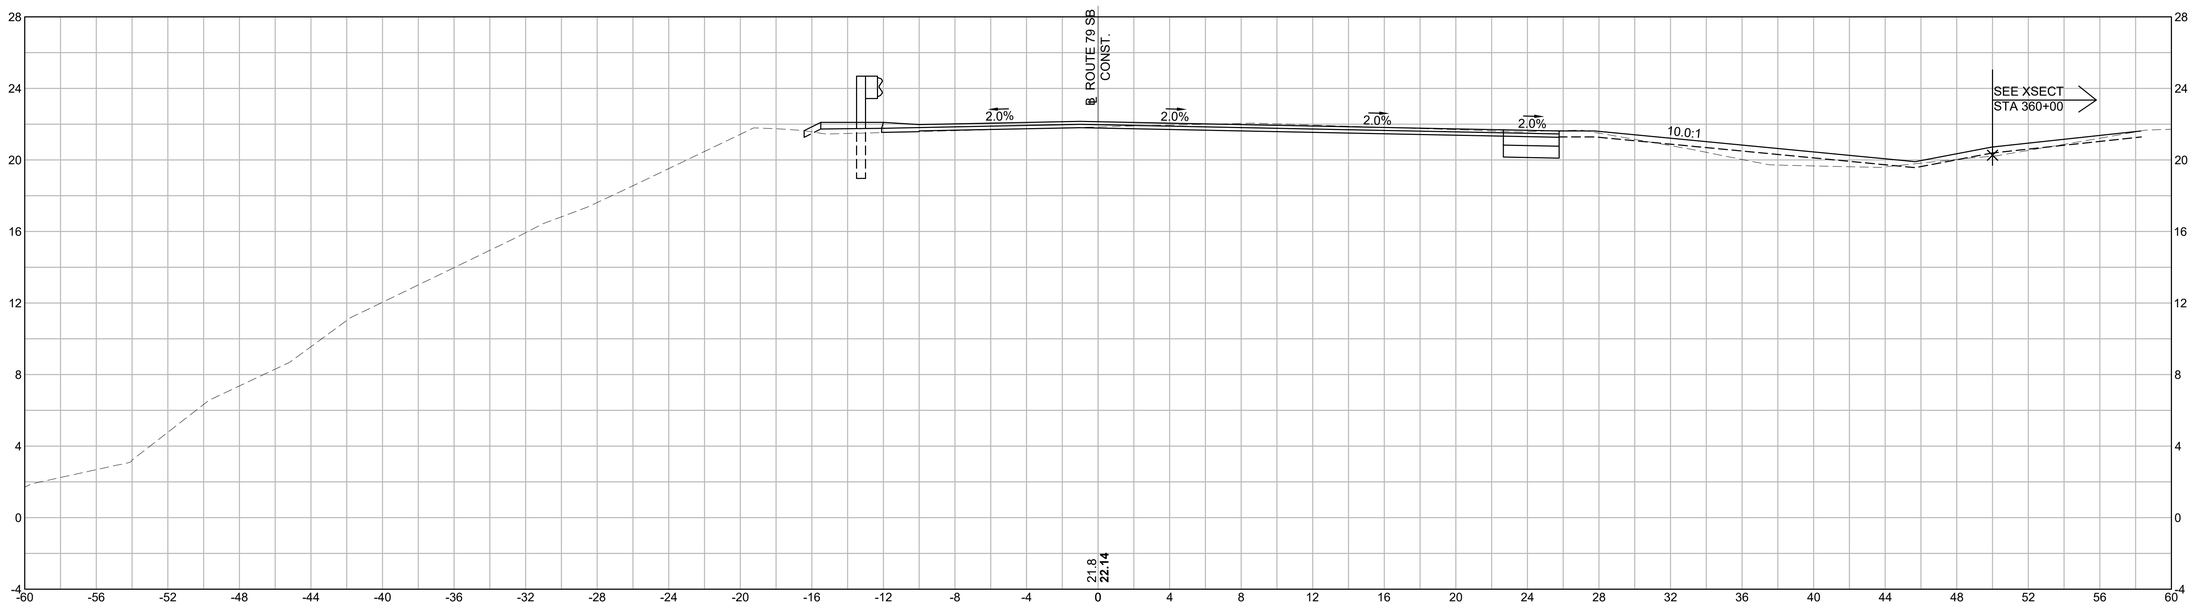

461+00


HOR. SCALE IN FEET
4 0 4 8
4 0 4 8
VER. SCALE IN FEET

608049_HD\ROUTE 79 SB SECTIONS 4).DWG Plotted on 4-Dec-2023 10:47 AM

FALL RIVER
ROUTE 79


STATE	FED. AID PROJ. NO.	SHEET NO.	TOTAL SHEETS
MA	NHP(IM)/TAP/HIP(BR)/STP-003S(191)	894	1094
PROJECT FILE NO.	608049		

ROUTE 79 SB
CROSS SECTION - 76

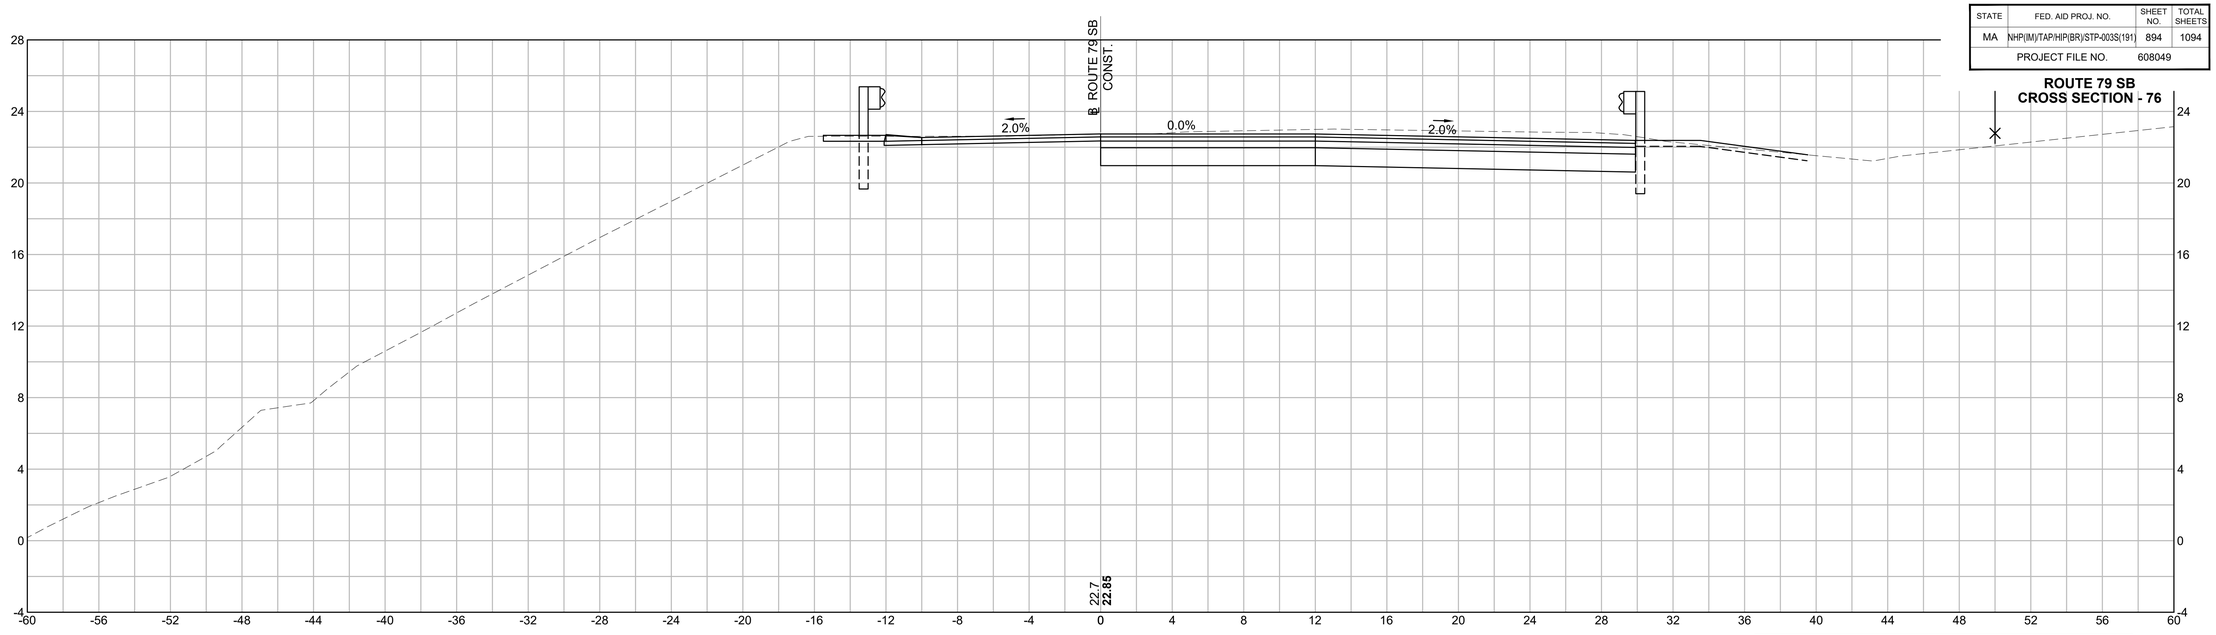

REV.	DATE	DESCRIPTION
0	01/19/2024	ISSUED FOR CONSTRUCTION

USE ONLY PRINTS OF LATEST DATE - REVISION LOG MAINTAINED ON SHAREPOINT

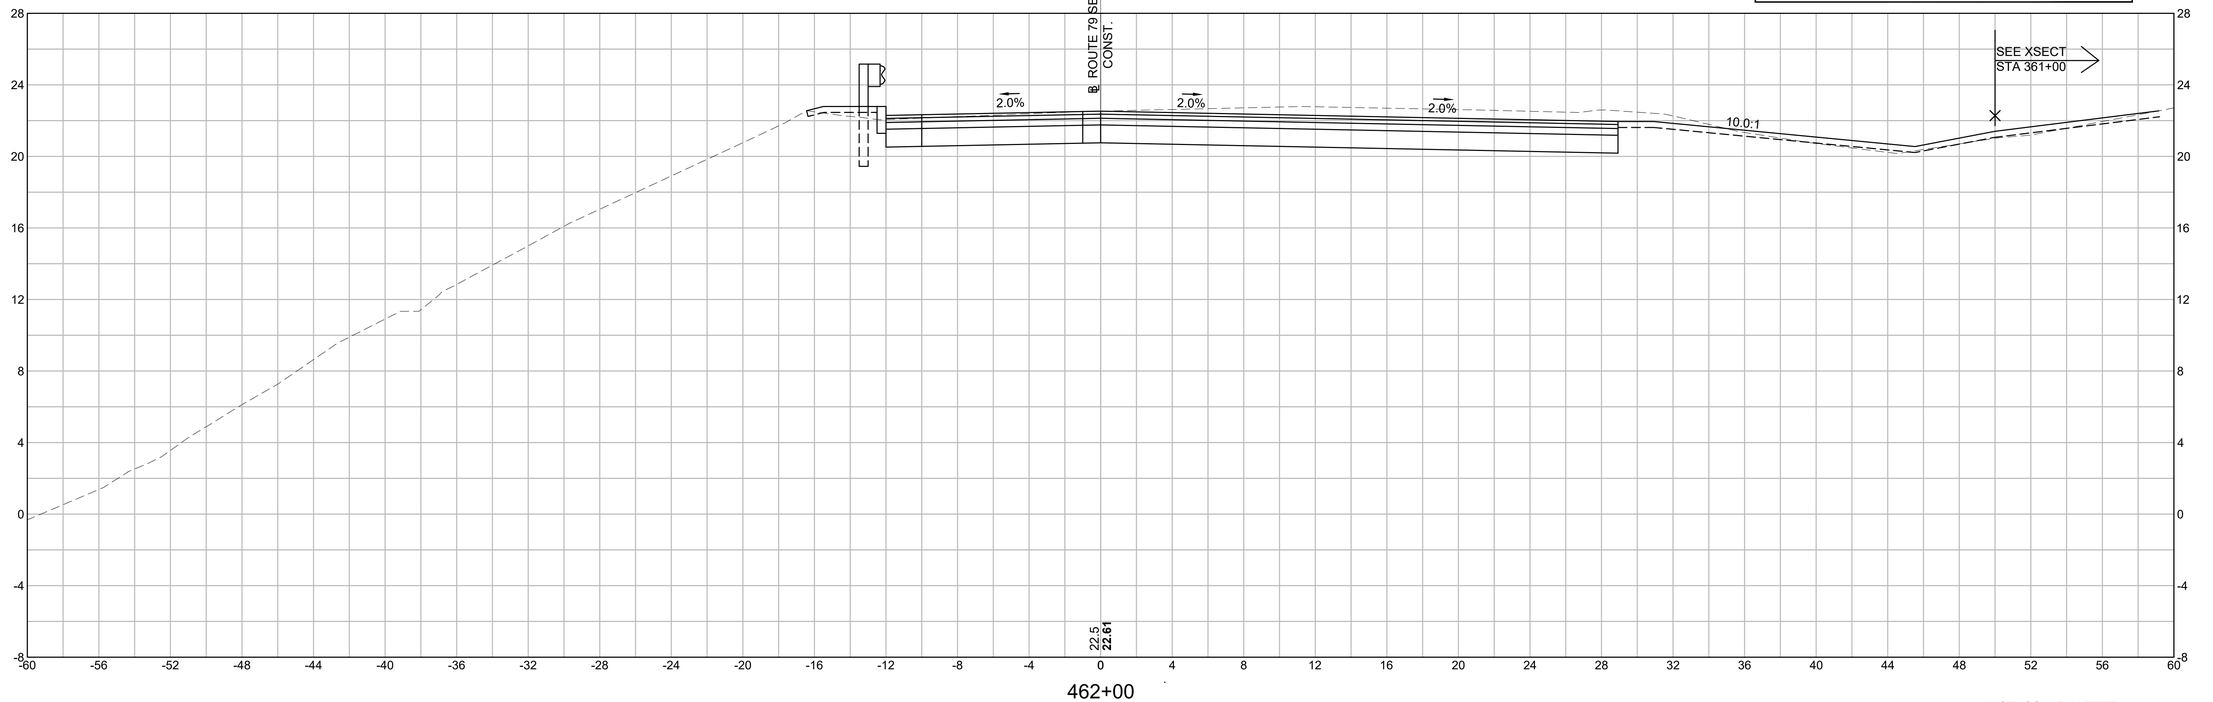

HOR. SCALE IN FEET
4 0 4 8
4 0 4 8
VER. SCALE IN FEET

608049_HD\ROUTE 79 SB SECTIONS 4).DWG Plotted on 4-Dec-2023 10:47 AM

FALL RIVER
ROUTE 79


STATE	FED. AID PROJ. NO.	SHEET NO.	TOTAL SHEETS
MA	NHP(IM)/TAP/HIP(BR)/STP-003S(191)	895	1094
	PROJECT FILE NO. 608049		

ROUTE 79 SB
CROSS SECTION - 77

REV.	DATE	DESCRIPTION
0	01/19/2024	ISSUED FOR CONSTRUCTION

USE ONLY PRINTS OF LATEST DATE - REVISION LOG MAINTAINED ON SHAREPOINT

608049_HD\ROUTE 79 SB SECTIONS 4).DWG Plotted on 4-Dec-2023 10:48 AM

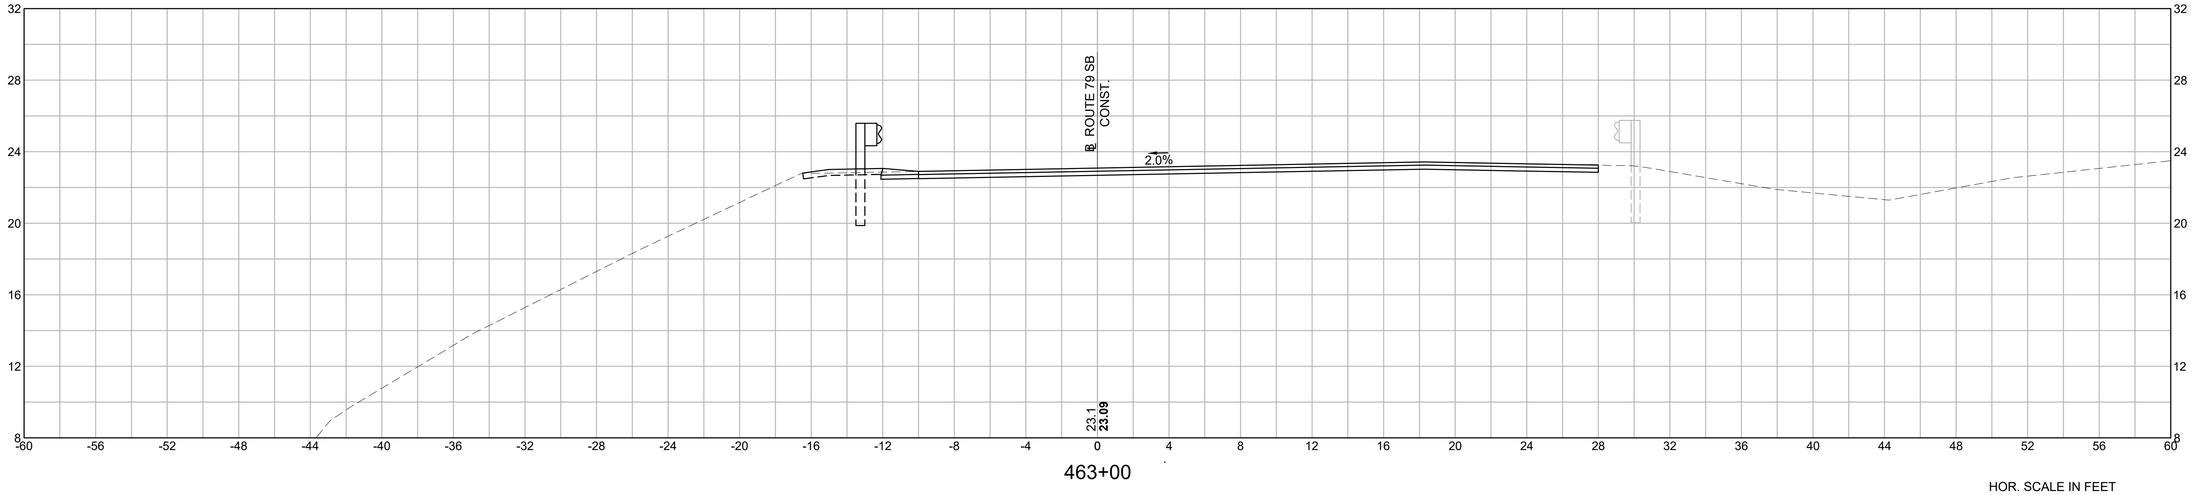

463+00

HOR. SCALE IN FEET
4 0 4 8
4 0 4 8
VER. SCALE IN FEET


FALL RIVER
ROUTE 79


STATE	FED. AID PROJ. NO.	SHEET NO.	TOTAL SHEETS
MA	NHP(IM)/TAP/HIP(BR)/STP-003S(191)	896	1094
	PROJECT FILE NO. 608049		

SIDE STREETS
DAVOL ST CROSS SECTION - 1

REV.	DATE	DESCRIPTION
0	01/19/2024	ISSUED FOR CONSTRUCTION

USE ONLY PRINTS OF LATEST DATE - REVISION LOG MAINTAINED ON SHAREPOINT

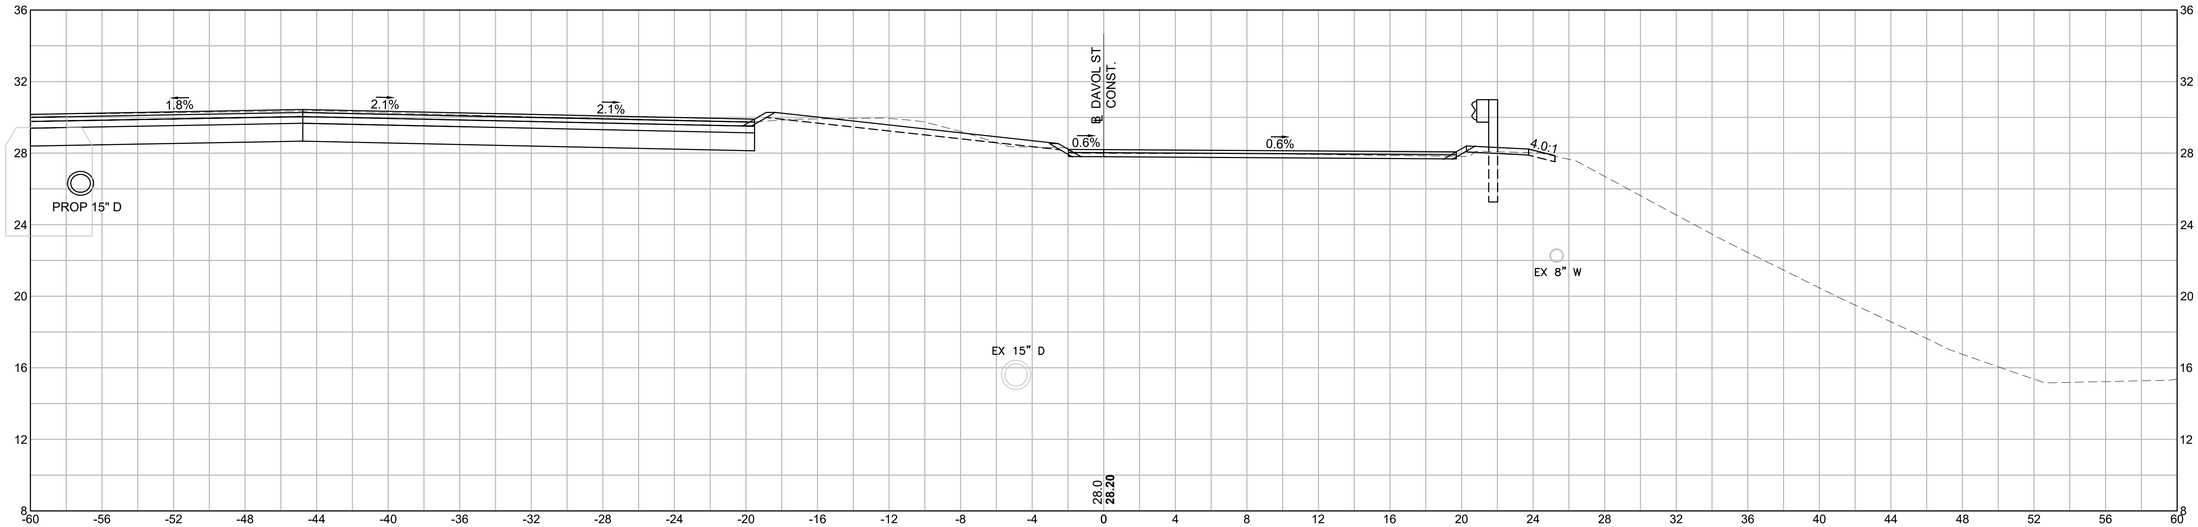

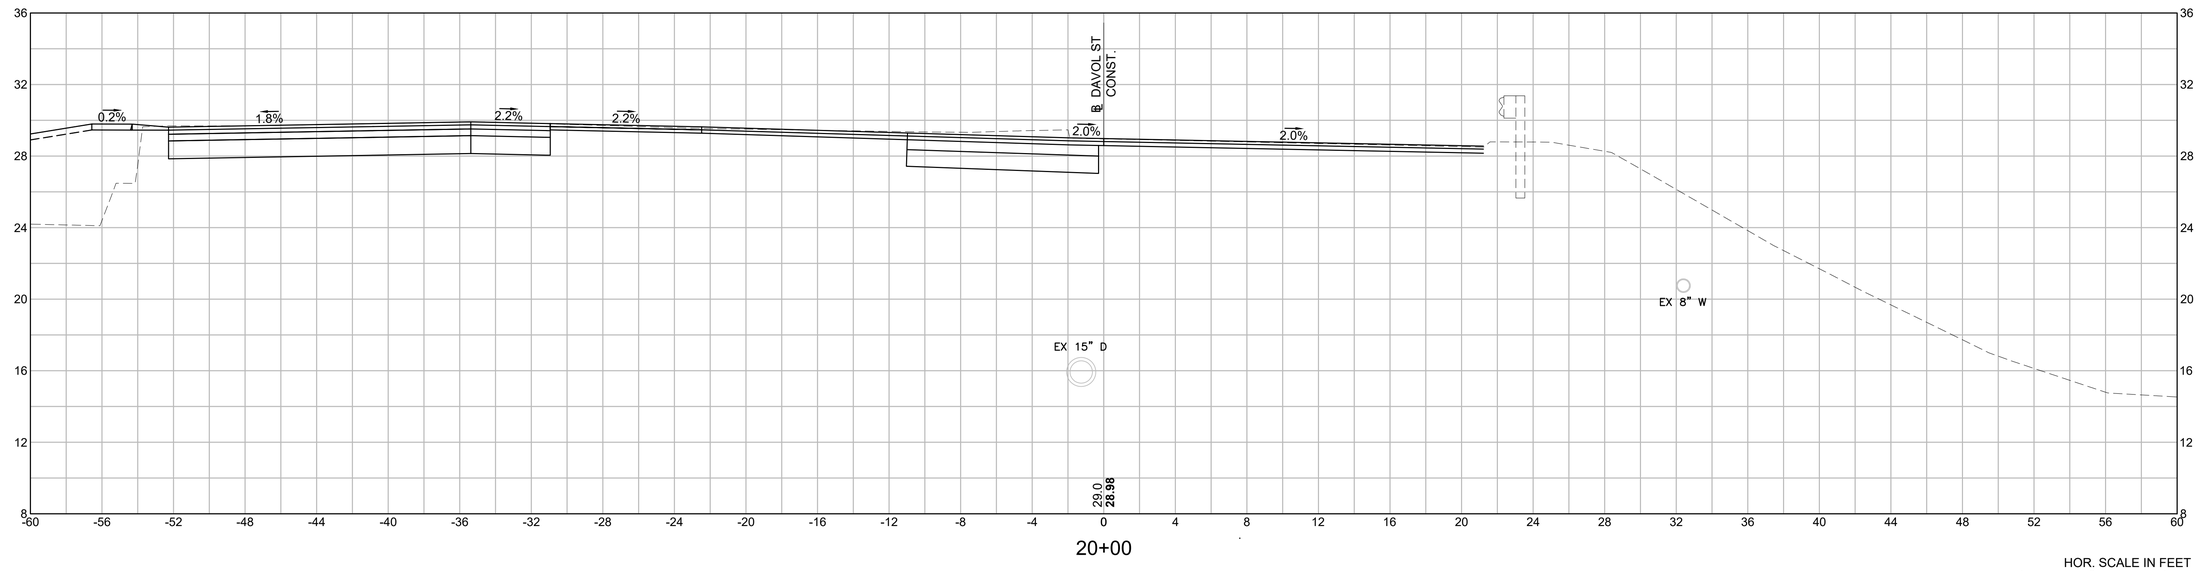

HOR. SCALE IN FEET
4 0 4 8
4 0 4 8
VER. SCALE IN FEET

608049_HDI\SIDE STREET SECTIONS 2).DWG Plotted on 1-Dec-2023 1:50 PM

FALL RIVER
ROUTE 79


STATE	FED. AID PROJ. NO.	SHEET NO.	TOTAL SHEETS
MA	NHP(IM)/TAP/HIP(BR)/STP-003S(191)	897	1094
	PROJECT FILE NO. 608049		

SIDE STREETS
DAVOL ST CROSS SECTION - 2


REV.	DATE	DESCRIPTION
0	01/19/2024	ISSUED FOR CONSTRUCTION

USE ONLY PRINTS OF LATEST DATE - REVISION LOG MAINTAINED ON SHAREPOINT

608049_HD\SIDE STREET SECTIONS 2).DWG Plotted on 1-Dec-2023 1:55 PM

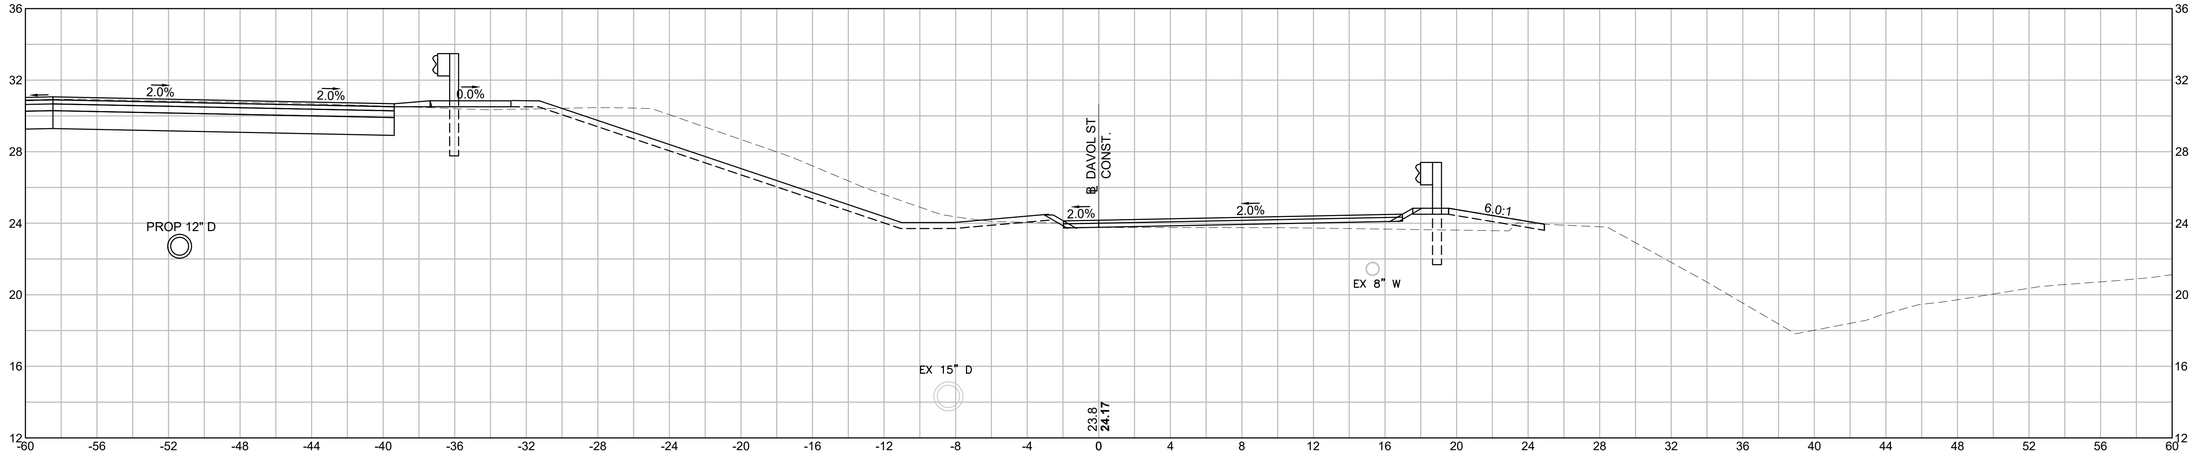

21+50

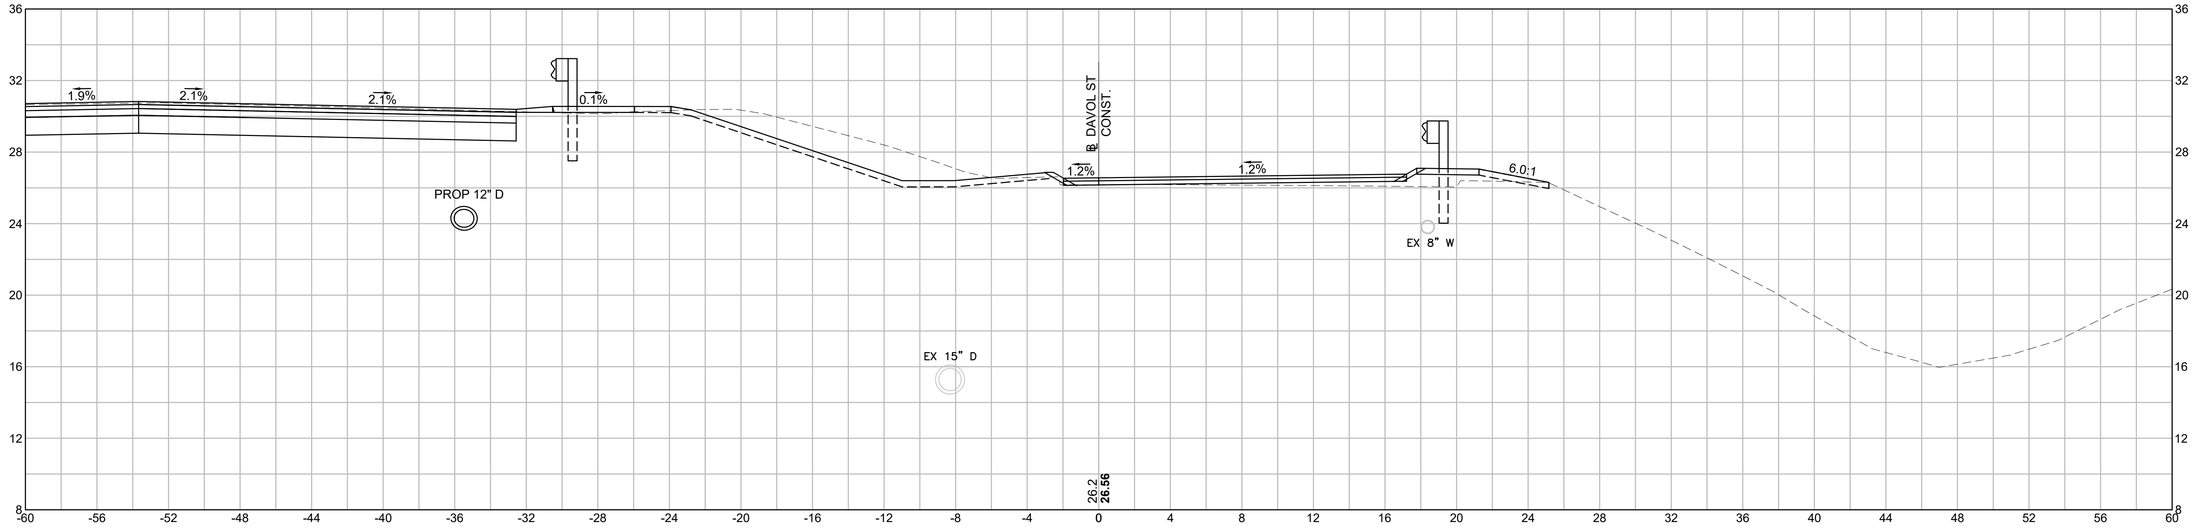

21+00

HOR. SCALE IN FEET
4 0 4 8
4 0 4 8
VER. SCALE IN FEET


FALL RIVER
ROUTE 79

STATE	FED. AID PROJ. NO.	SHEET NO.	TOTAL SHEETS
MA	NHP(IM)/TAP/HIP(BR)/STP-003S(191)	898	1094
	PROJECT FILE NO. 608049		


SIDE STREETS
DAVOL ST CROSS SECTION - 3

REV.	DATE	DESCRIPTION
0	01/19/2024	ISSUED FOR CONSTRUCTION

USE ONLY PRINTS OF LATEST DATE - REVISION LOG MAINTAINED ON SHAREPOINT

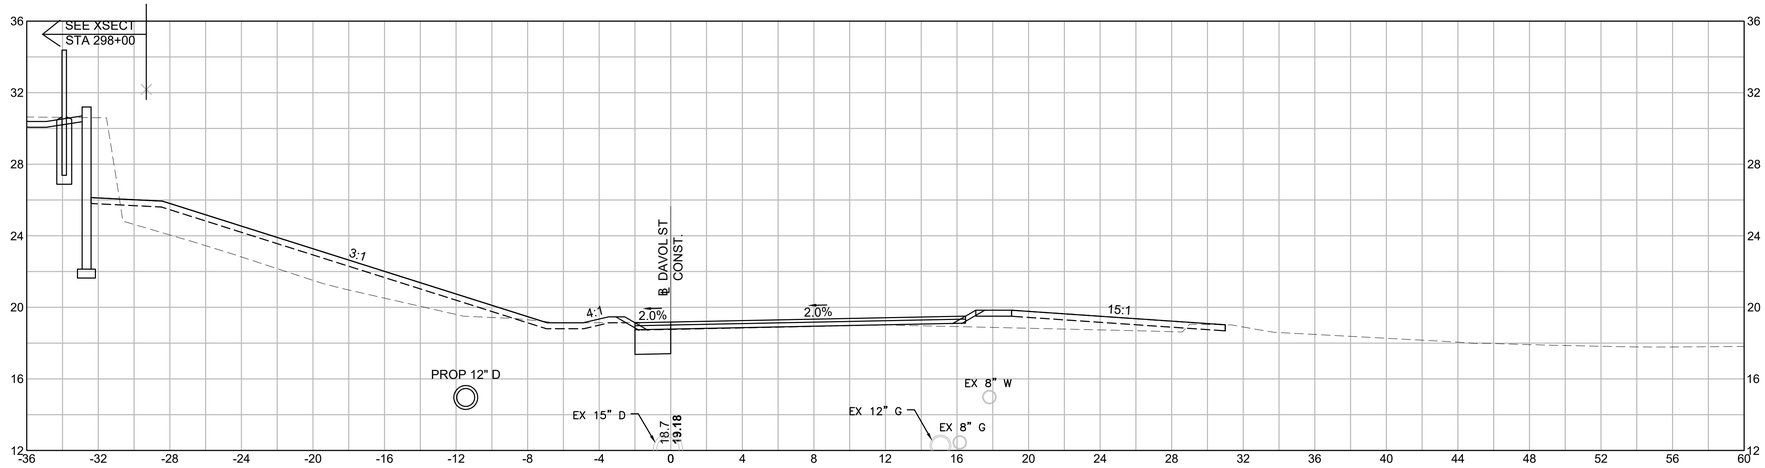

22+50

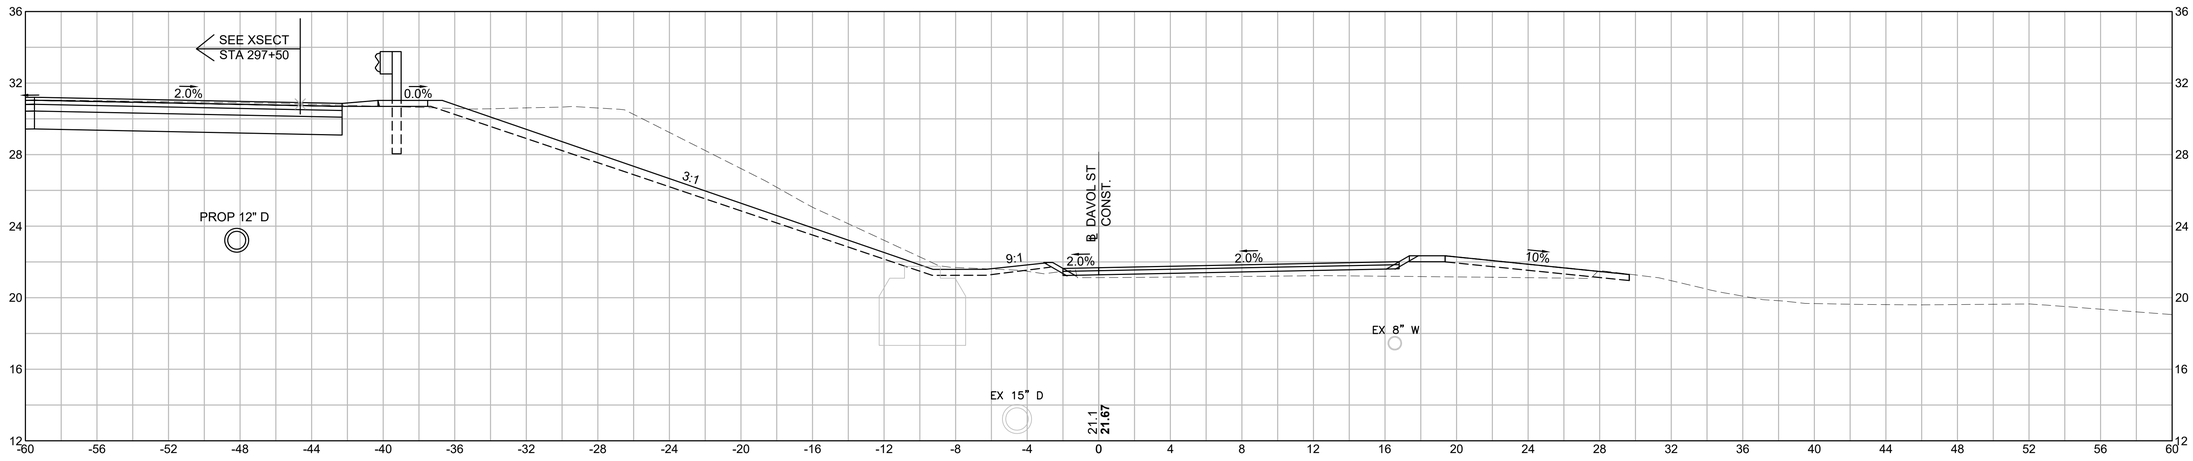

22+00

HOR. SCALE IN FEET
4 0 4 8
VER. SCALE IN FEET
4 0 4 8

Plotted on 1-Dec-2023 1:59 PM
608049_HD\SIDE STREET SECTIONS 2).DWG

FALL RIVER
ROUTE 79

STATE	FED. AID PROJ. NO.	SHEET NO.	TOTAL SHEETS
MA	NHP(IM)/TAP/HIP(BR)/STP-003S(191)	899	1094
	PROJECT FILE NO. 608049		


SIDE STREETS
DAVOL ST CROSS SECTION - 4

REV.	DATE	DESCRIPTION
0	01/19/2024	ISSUED FOR CONSTRUCTION


USE ONLY PRINTS OF LATEST DATE - REVISION LOG MAINTAINED ON SHAREPOINT

Plotted on 1-Dec-2023 2:04 PM

608049_HDI\SIDE STREET SECTIONS 2).DWG

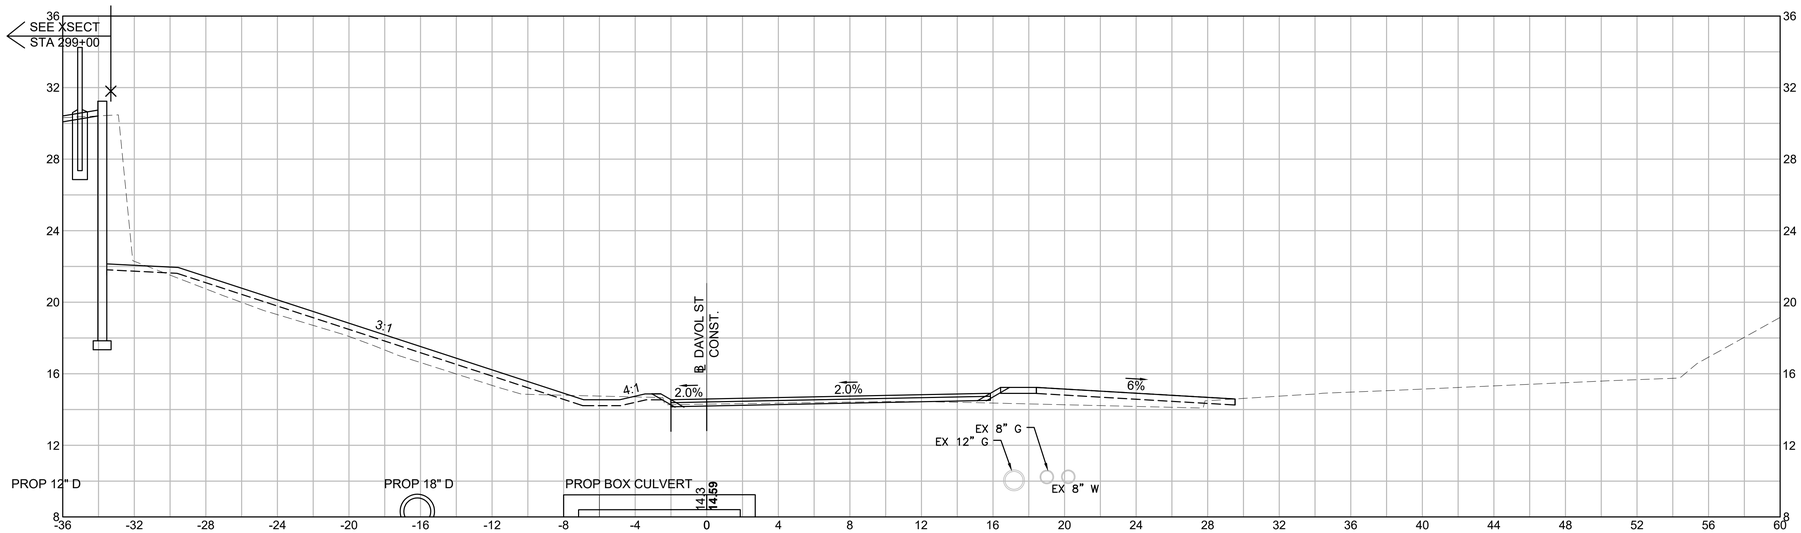

23+50

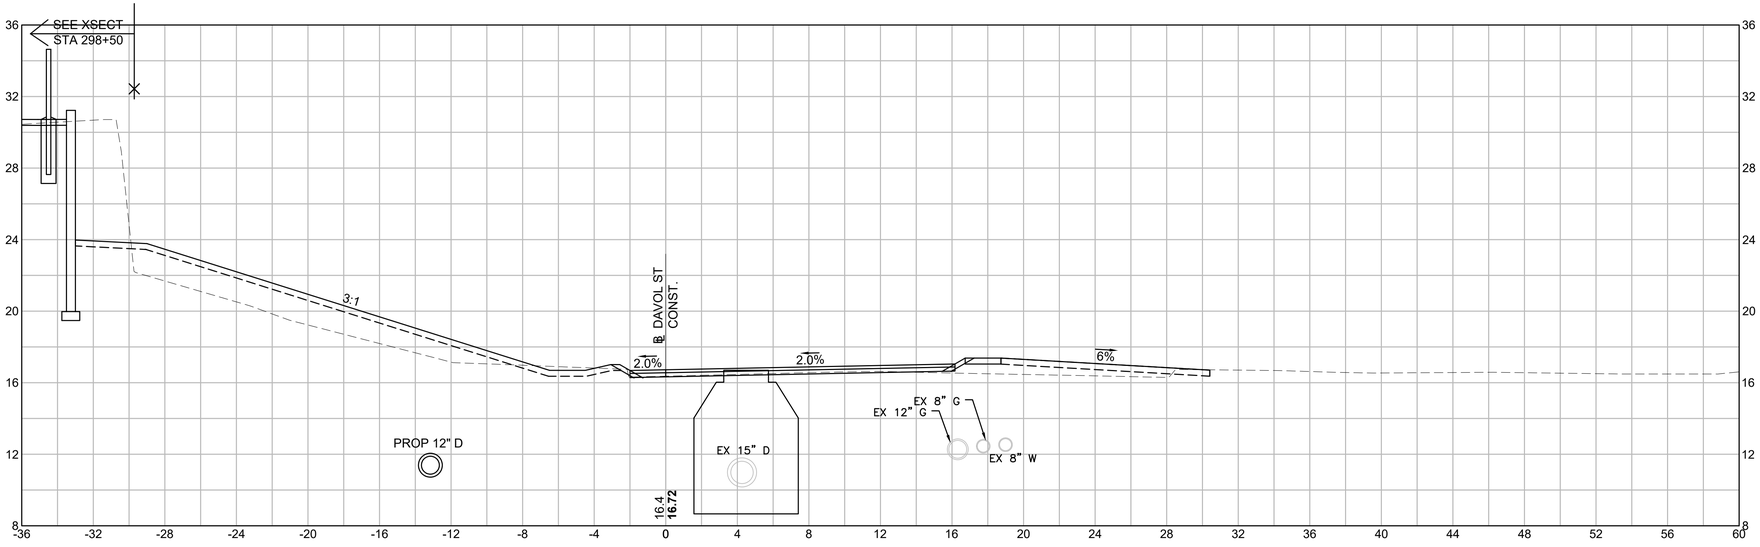


23+00

HOR. SCALE IN FEET
4 0 4 8
4 0 4 8
VER. SCALE IN FEET


FALL RIVER
ROUTE 79

STATE	FED. AID PROJ. NO.	SHEET NO.	TOTAL SHEETS
MA	NHP(IM)/TAP/HIP(BR)/STP-003S(191)	900	1094
	PROJECT FILE NO. 608049		

SIDE STREETS
DAVOL ST CROSS SECTION - 5

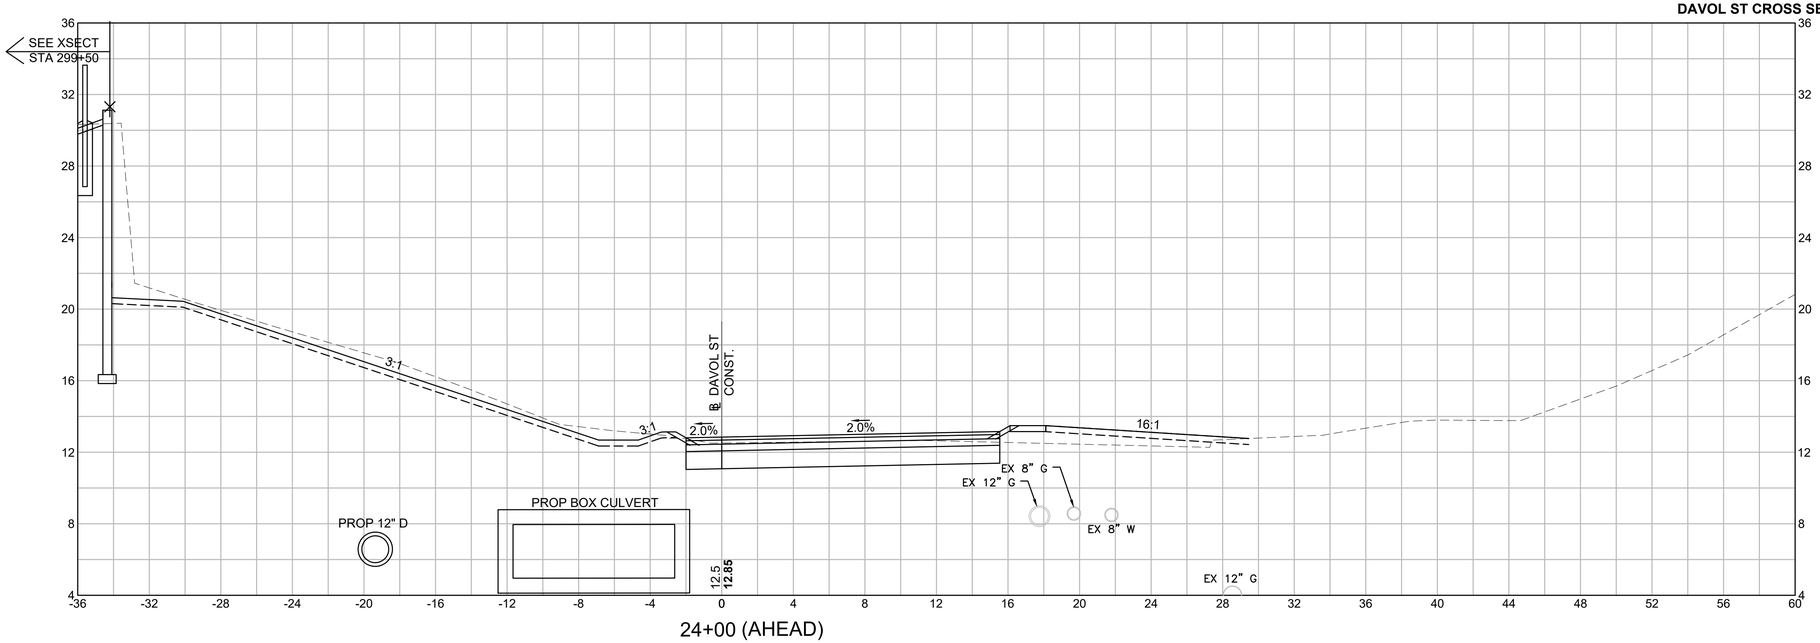

24+00 (AHEAD)

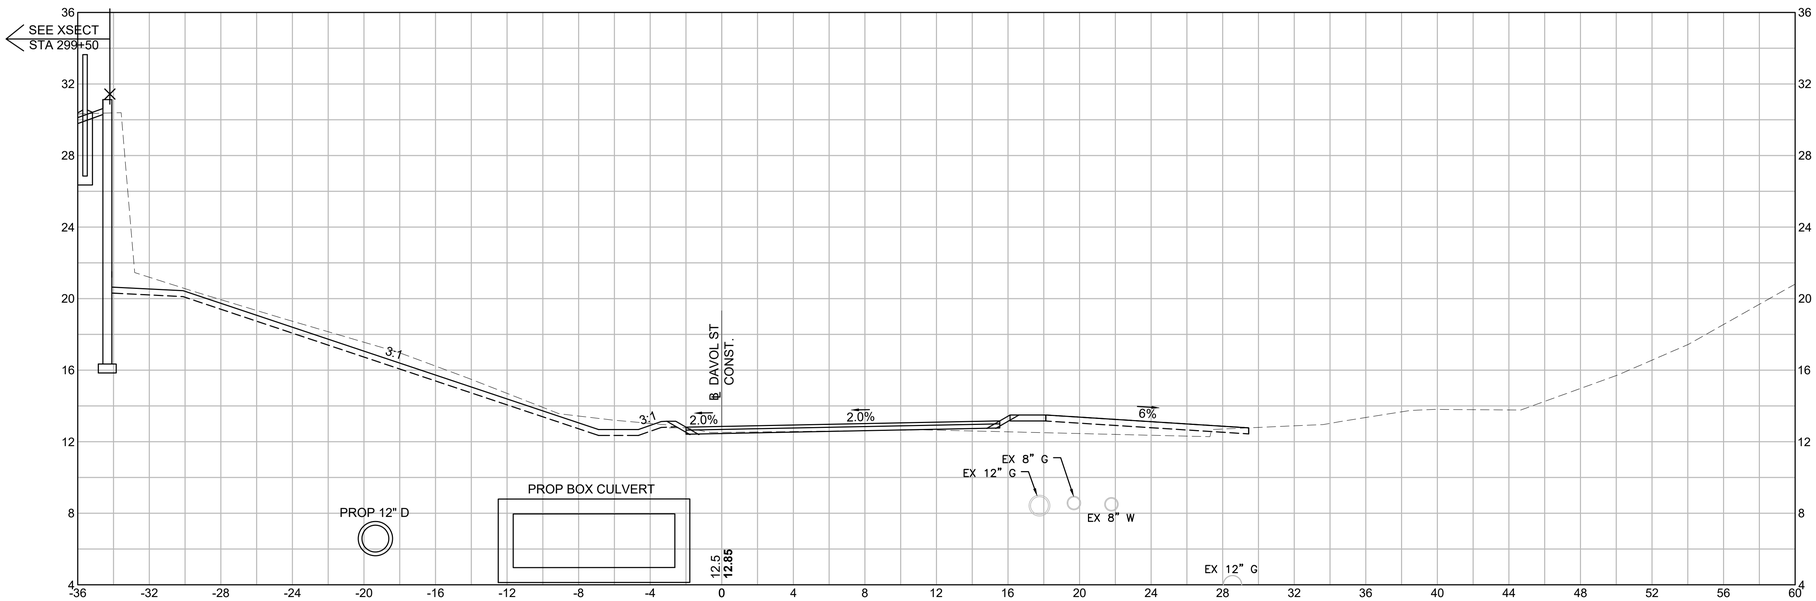

24+00 (BACK)

HOR. SCALE IN FEET
4 0 4 8
4 0 4 8
VER. SCALE IN FEET

REV.	DATE	DESCRIPTION
0	01/19/2024	ISSUED FOR CONSTRUCTION

USE ONLY PRINTS OF LATEST DATE - REVISION LOG MAINTAINED ON SHAREPOINT

608049_HDI\SIDE STREET SECTIONS 2).DWG Plotted on 1-Dec-2023 2:09 PM


FALL RIVER
ROUTE 79

STATE	FED. AID PROJ. NO.	SHEET NO.	TOTAL SHEETS
MA	NHP(IM)/TAP/HIP(BR)/STP-003S(191)	901	1094
	PROJECT FILE NO. 608049		


SIDE STREETS
DAVOL ST CROSS SECTION - 6

REV.	DATE	DESCRIPTION
0	01/19/2024	ISSUED FOR CONSTRUCTION

USE ONLY PRINTS OF LATEST DATE - REVISION LOG MAINTAINED ON SHAREPOINT

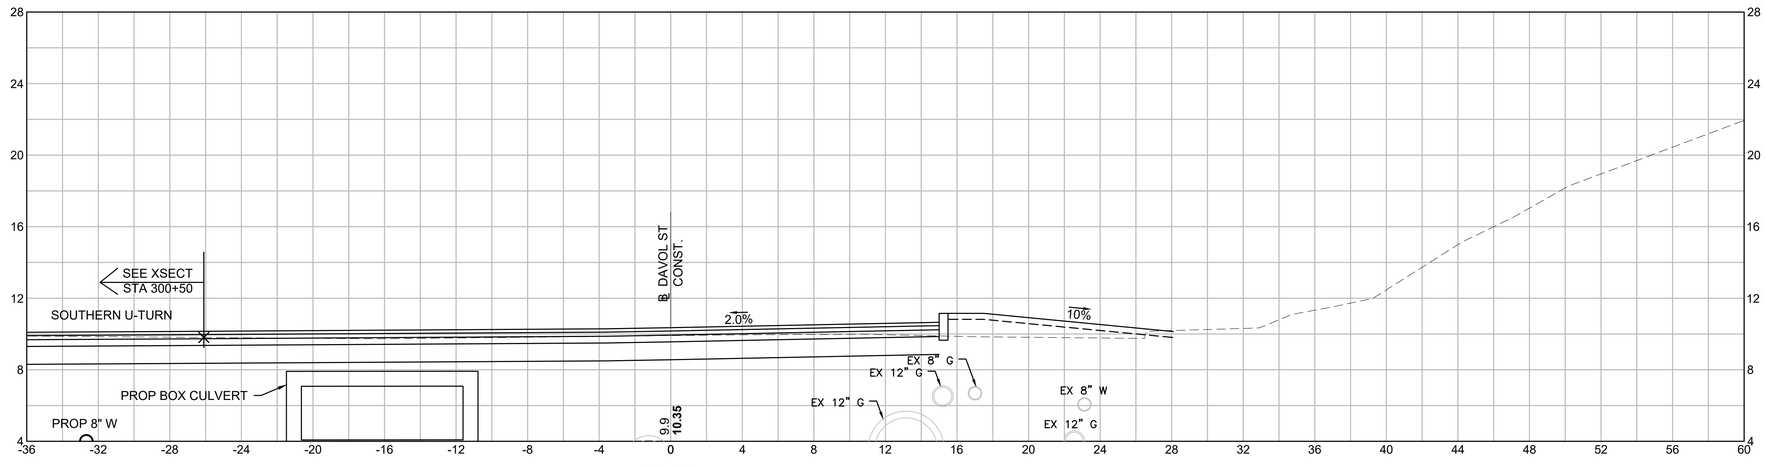

25+00

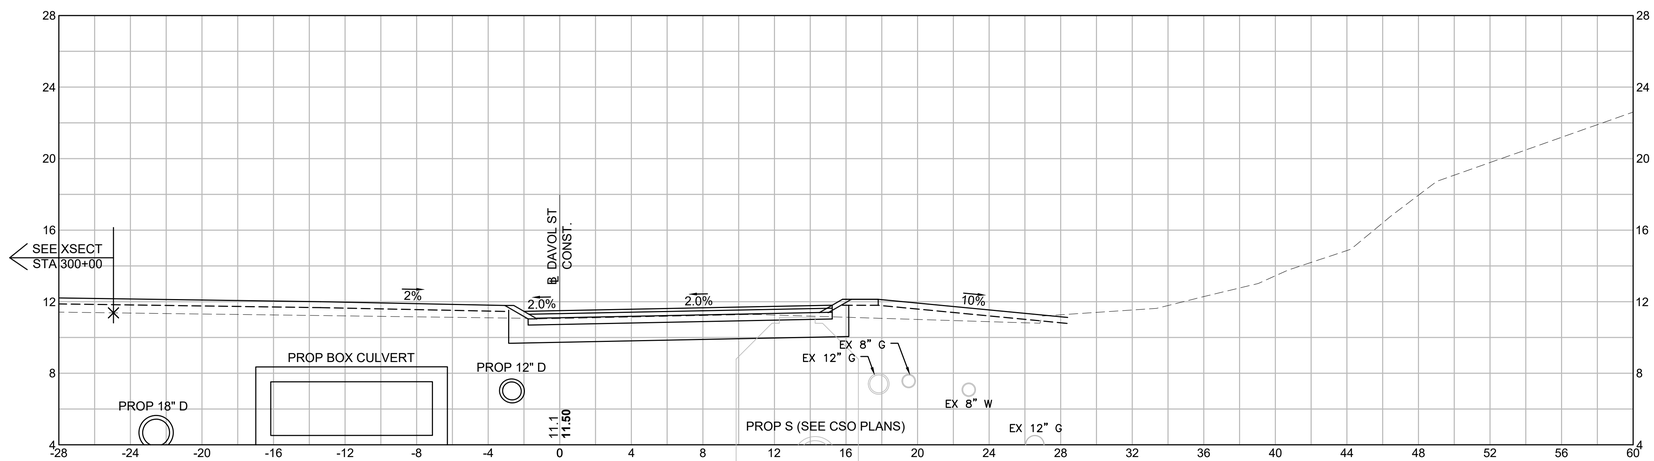

24+50

HOR. SCALE IN FEET
4 0 4 8
VER. SCALE IN FEET
4 0 4 8

Plotted on 1-Dec-2023 2:13 PM
608049_HDI\SIDE STREET SECTIONS 2).DWG


FALL RIVER
ROUTE 79

STATE	FED. AID PROJ. NO.	SHEET NO.	TOTAL SHEETS
MA	NHP(IM)/TAP/HP(BR)/STP-003S(191)	902	1094
	PROJECT FILE NO. 608049		

SIDE STREETS
DAVOL ST CROSS SECTION - 7

REV.	DATE	DESCRIPTION
0	01/19/2024	ISSUED FOR CONSTRUCTION

USE ONLY PRINTS OF LATEST DATE - REVISION LOG MAINTAINED ON SHAREPOINT

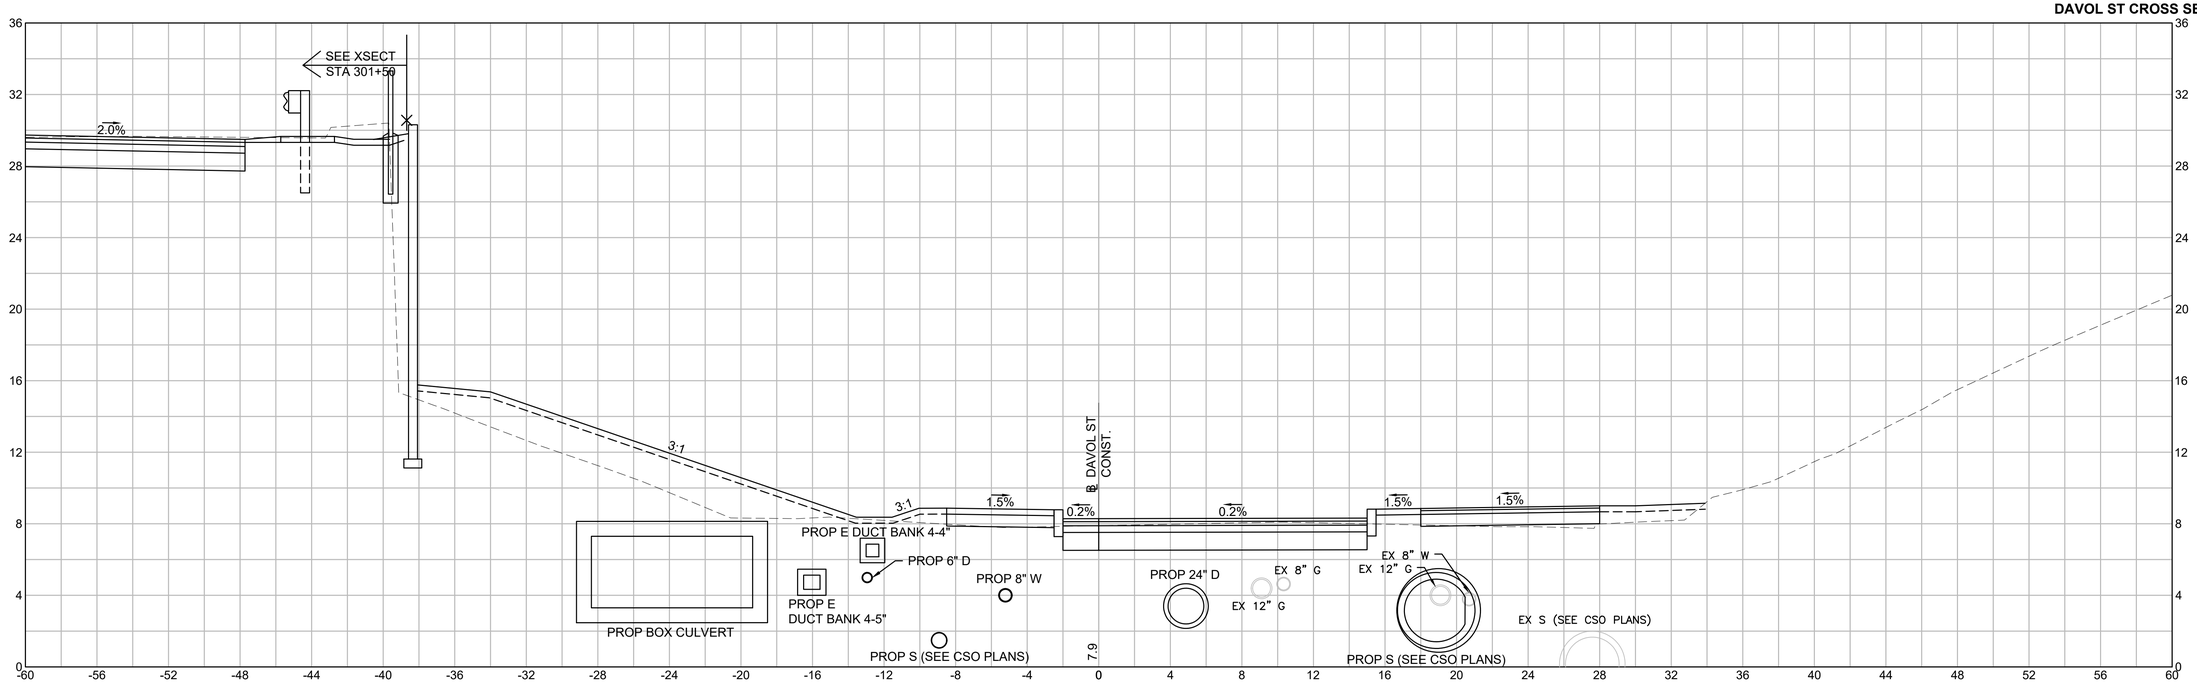


HOR. SCALE IN FEET
4 0 4 8
4 0 4 8
VER. SCALE IN FEET


608049_HDI\SIDE STREET SECTIONS 2).DWG Plotted on 1-Dec-2023 2:18 PM

FALL RIVER
ROUTE 79

STATE	FED. AID PROJ. NO.	SHEET NO.	TOTAL SHEETS
MA	NHP(IM)/TAP/HIP(BR)/STP-003S(191)	903	1094
	PROJECT FILE NO. 608049		

SIDE STREETS
DAVOL ST CROSS SECTION - 8

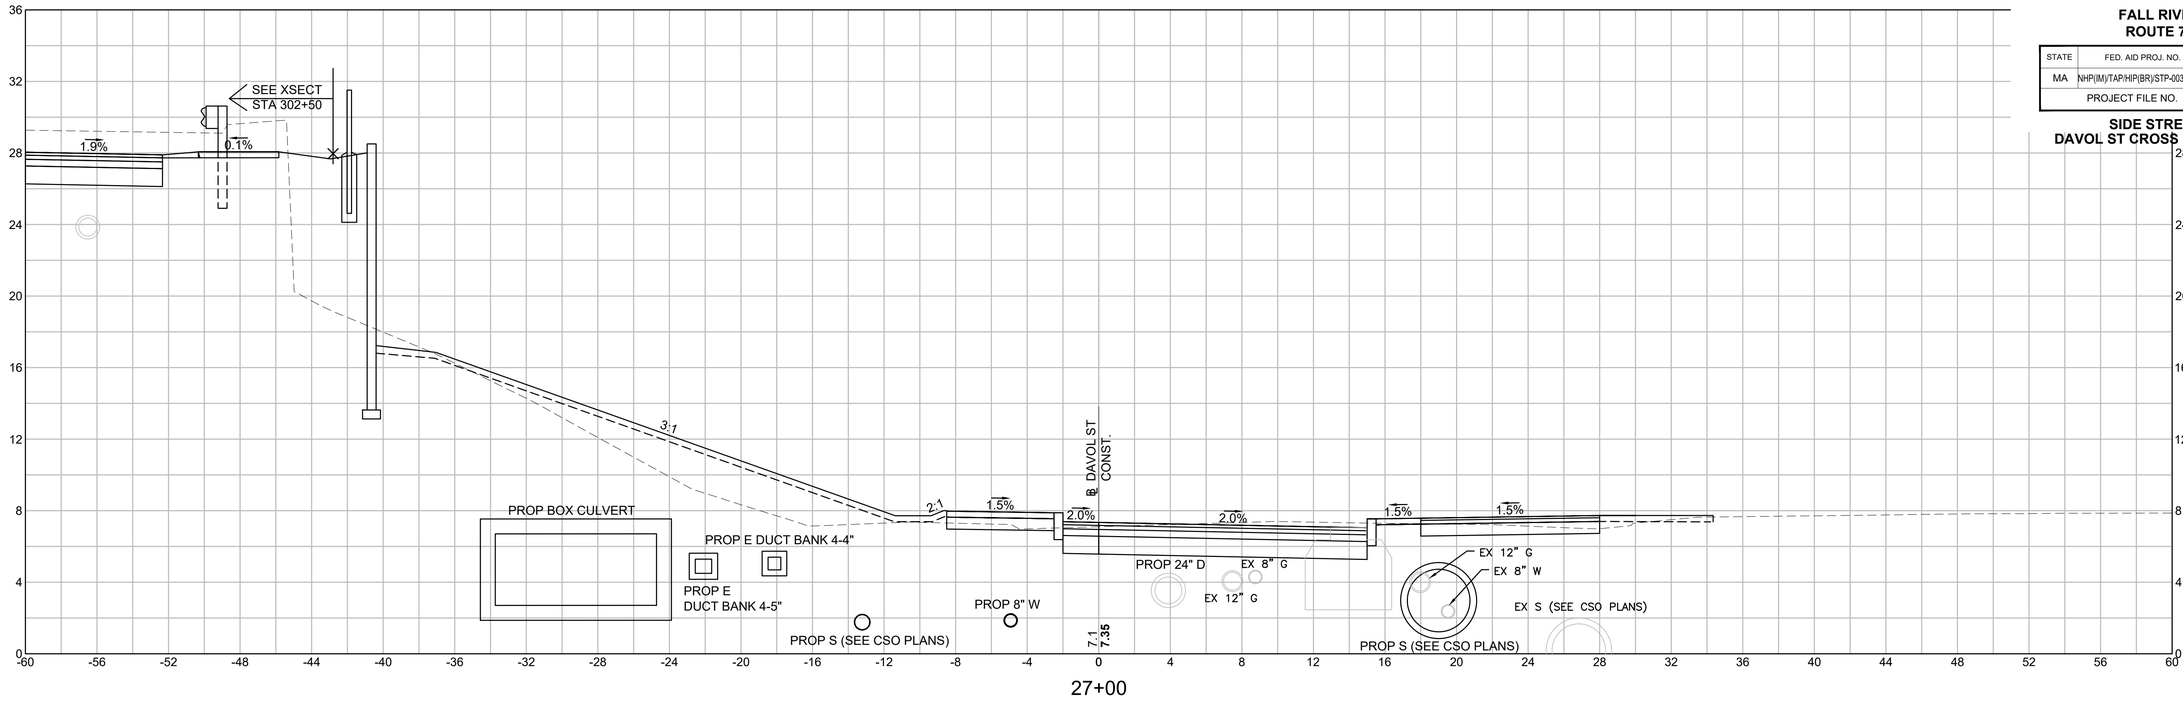

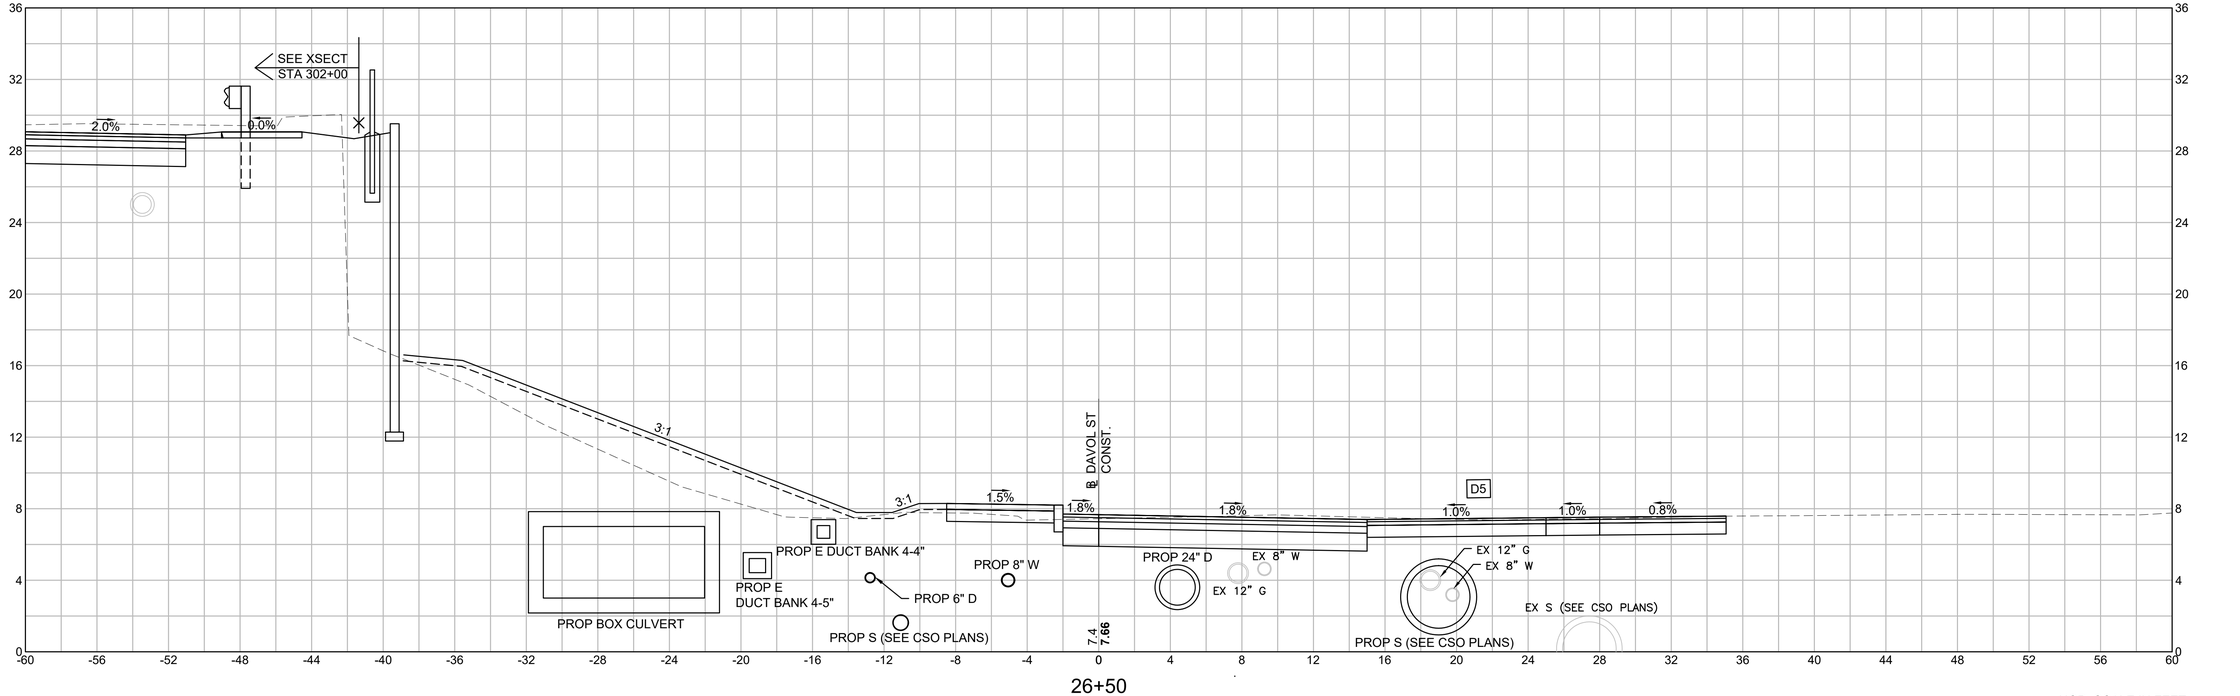

HOR. SCALE IN FEET
4 0 4 8
VER. SCALE IN FEET
4 0 4 8

REV.	DATE	DESCRIPTION
0	01/19/2024	ISSUED FOR CONSTRUCTION


USE ONLY PRINTS OF LATEST DATE - REVISION LOG MAINTAINED ON SHAREPOINT


608049_HDI\SIDE STREET SECTIONS 2).DWG Plotted on 1-Dec-2023 2:23 PM

FALL RIVER
ROUTE 79

STATE	FED. AID PROJ. NO.	SHEET NO.	TOTAL SHEETS
MA	NHP(IM)/TAP/HIP(BR)/STP-003S(191)	904	1094
	PROJECT FILE NO. 608049		

SIDE STREETS
DAVOL ST CROSS SECTION - 9

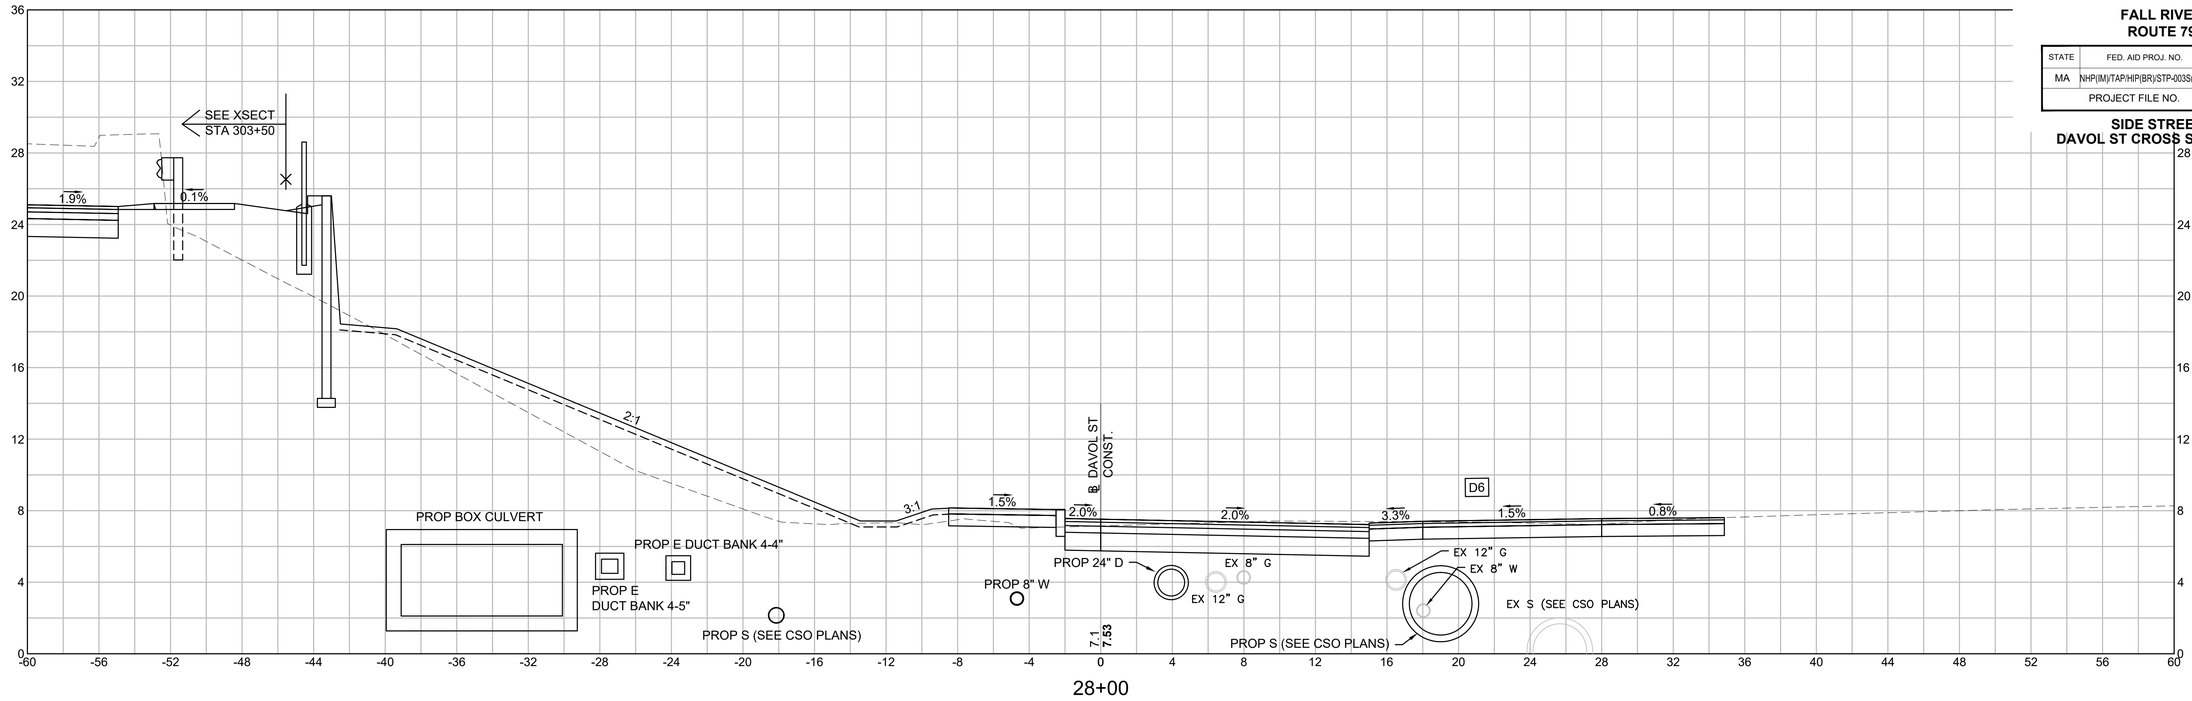

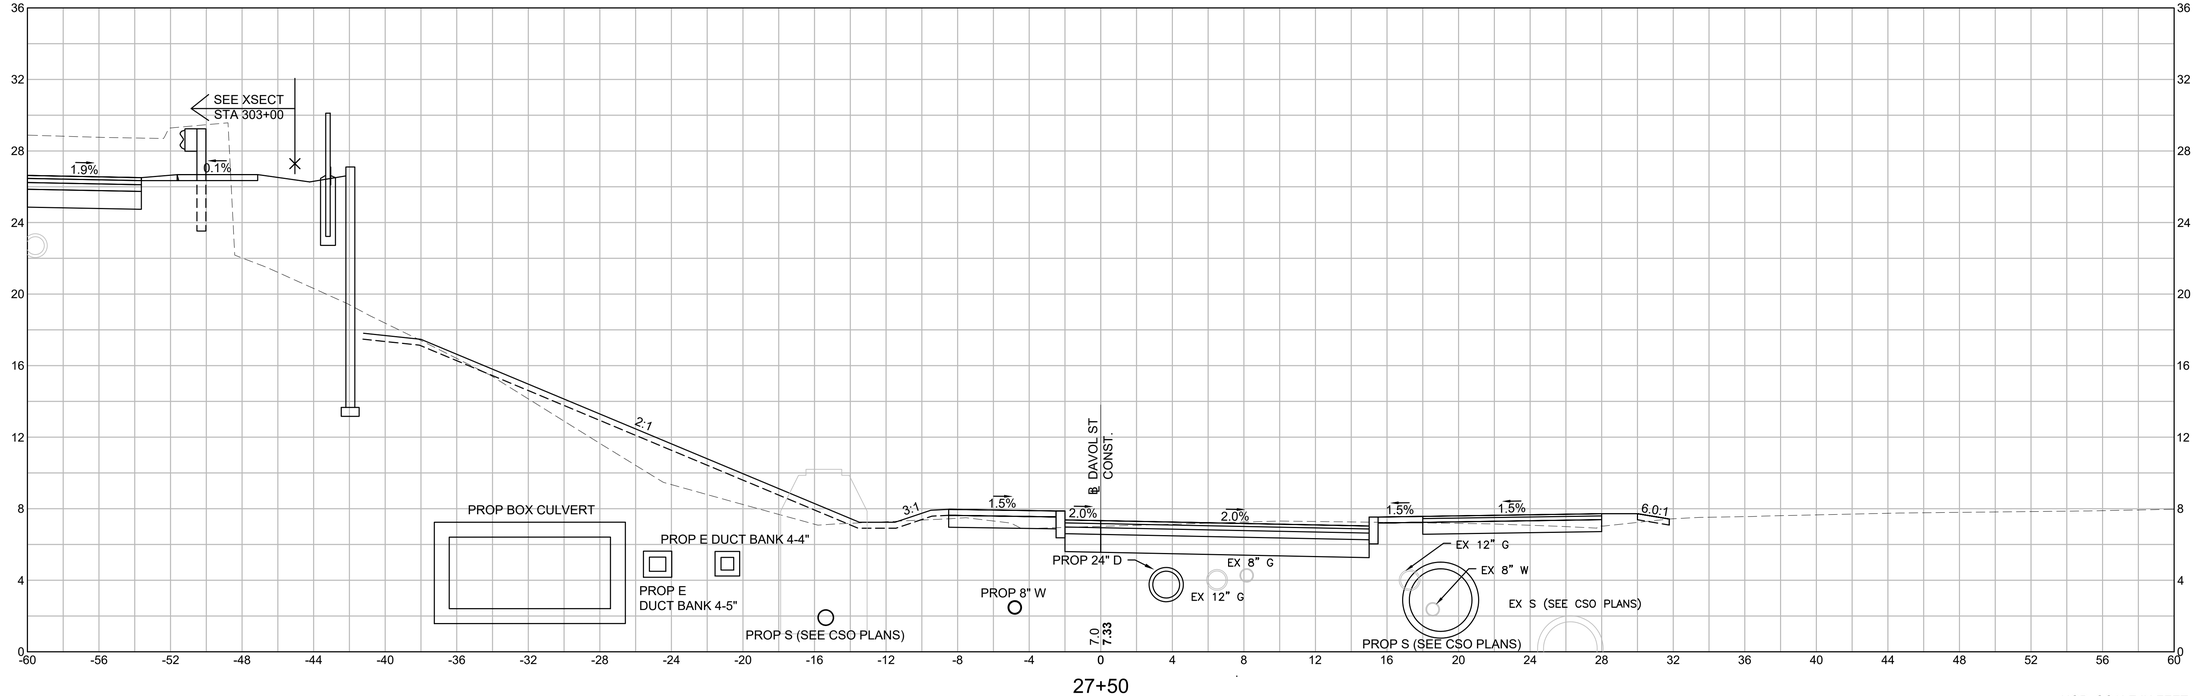

HOR. SCALE IN FEET
4 0 4 8
4 0 4 8
VER. SCALE IN FEET

REV.	DATE	DESCRIPTION
0	01/19/2024	ISSUED FOR CONSTRUCTION

USE ONLY PRINTS OF LATEST DATE - REVISION LOG MAINTAINED ON SHAREPOINT


608049_HD\SIDE STREET SECTIONS 2).DWG

Plotted on 1-Dec-2023 2:27 PM


FALL RIVER
ROUTE 79

STATE	FED. AID PROJ. NO.	SHEET NO.	TOTAL SHEETS
MA	NHP(IM)/TAP/HIP(BR)/STP-003S(191)	905	1094
	PROJECT FILE NO. 608049		

SIDE STREETS
DAVOL ST CROSS SECTION - 10

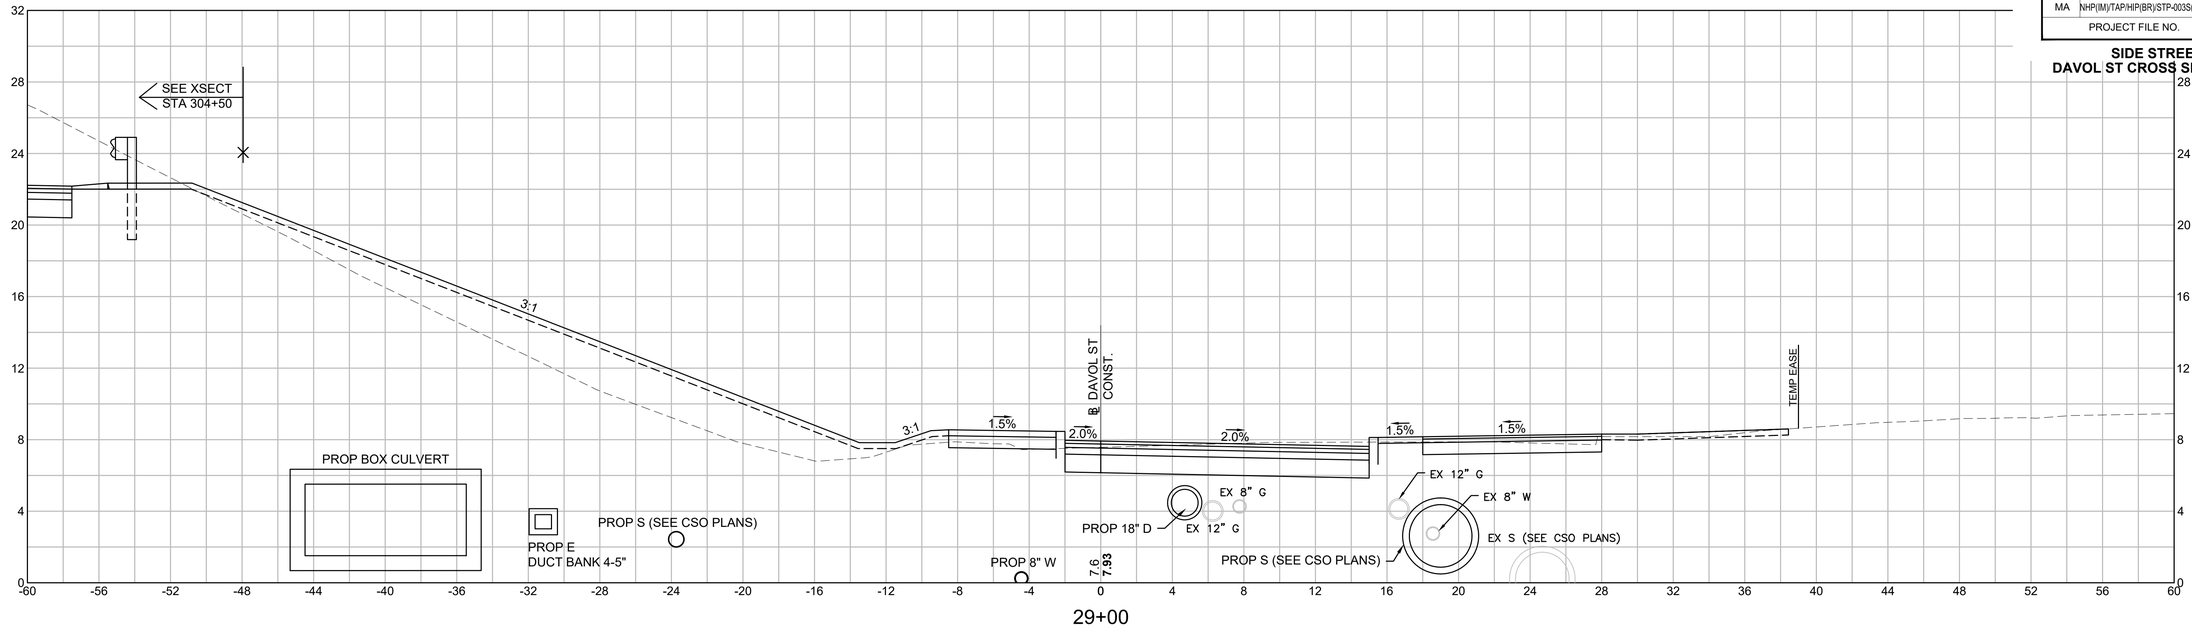

29+00

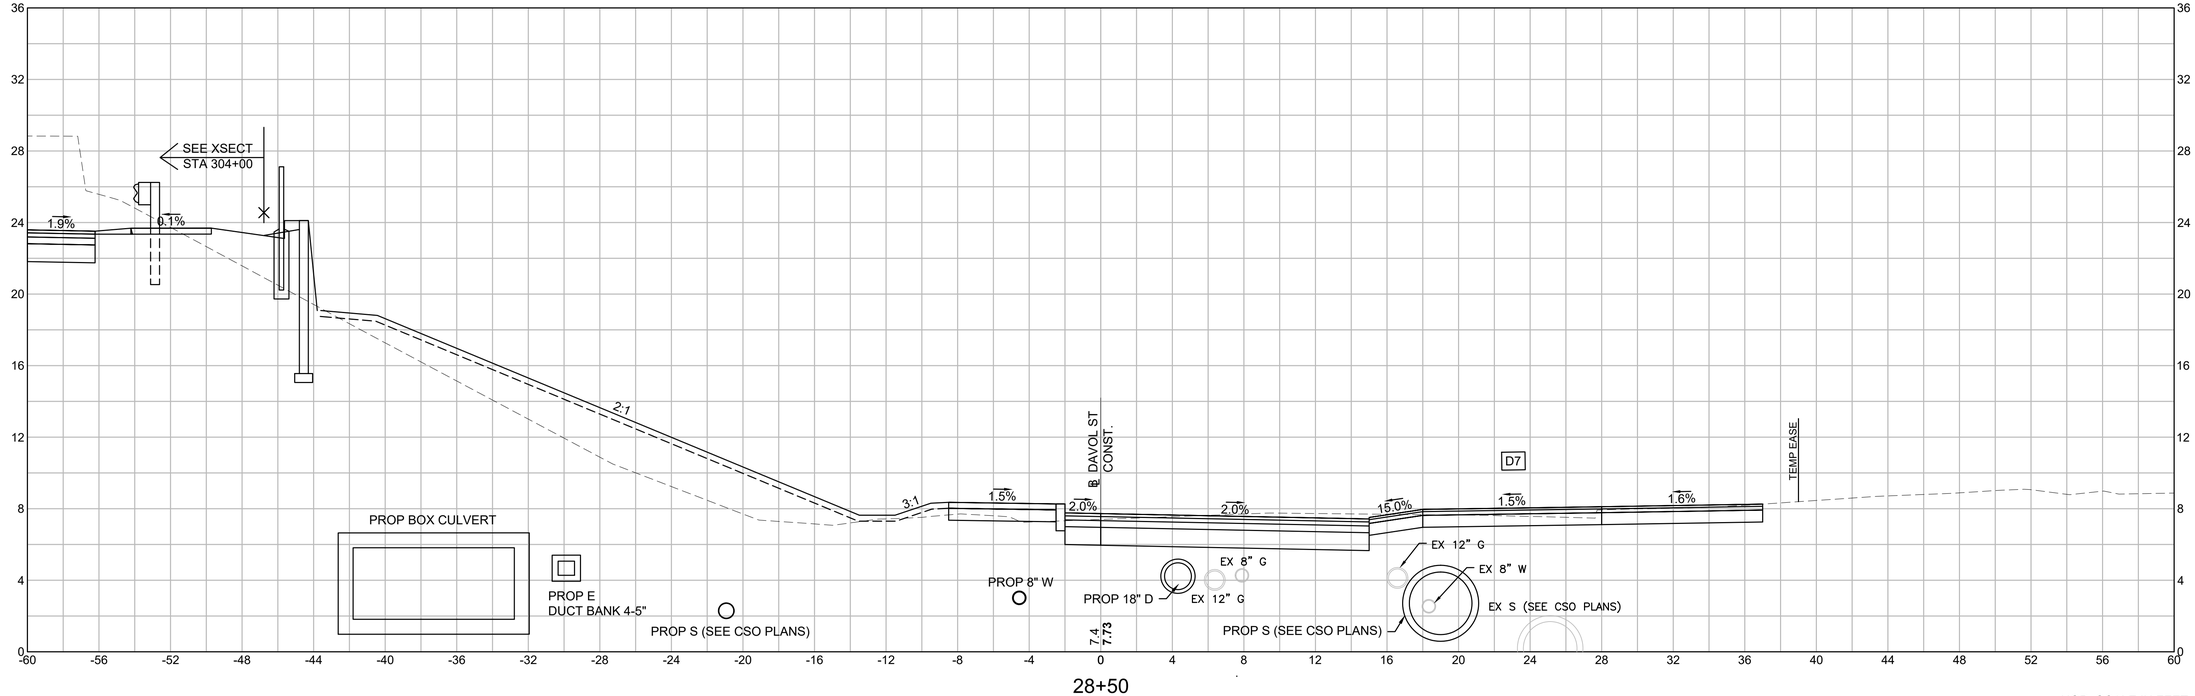

28+50

HOR. SCALE IN FEET
4 0 4 8
VER. SCALE IN FEET
4 0 4 8

REV.	DATE	DESCRIPTION
0	01/19/2024	ISSUED FOR CONSTRUCTION

USE ONLY PRINTS OF LATEST DATE - REVISION LOG MAINTAINED ON SHAREPOINT

608049_HD\SIDE STREET SECTIONS 2).DWG Plotted on 1-Dec-2023 2:32 PM

FALL RIVER
ROUTE 79


STATE	FED. AID PROJ. NO.	SHEET NO.	TOTAL SHEETS
MA	NHPI(IM)/TAP/HIP(BR)/STP-003S(191)	906	1094
	PROJECT FILE NO. 608049		

SIDE STREETS
DAVOL ST CROSS SECTION - 11


REV.	DATE	DESCRIPTION
0	01/19/2024	ISSUED FOR CONSTRUCTION

USE ONLY PRINTS OF LATEST DATE - REVISION LOG MAINTAINED ON SHAREPOINT

608049_HDI\SIDE STREET SECTIONS 2).DWG Plotted on 4-Dec-2023 2:41 PM

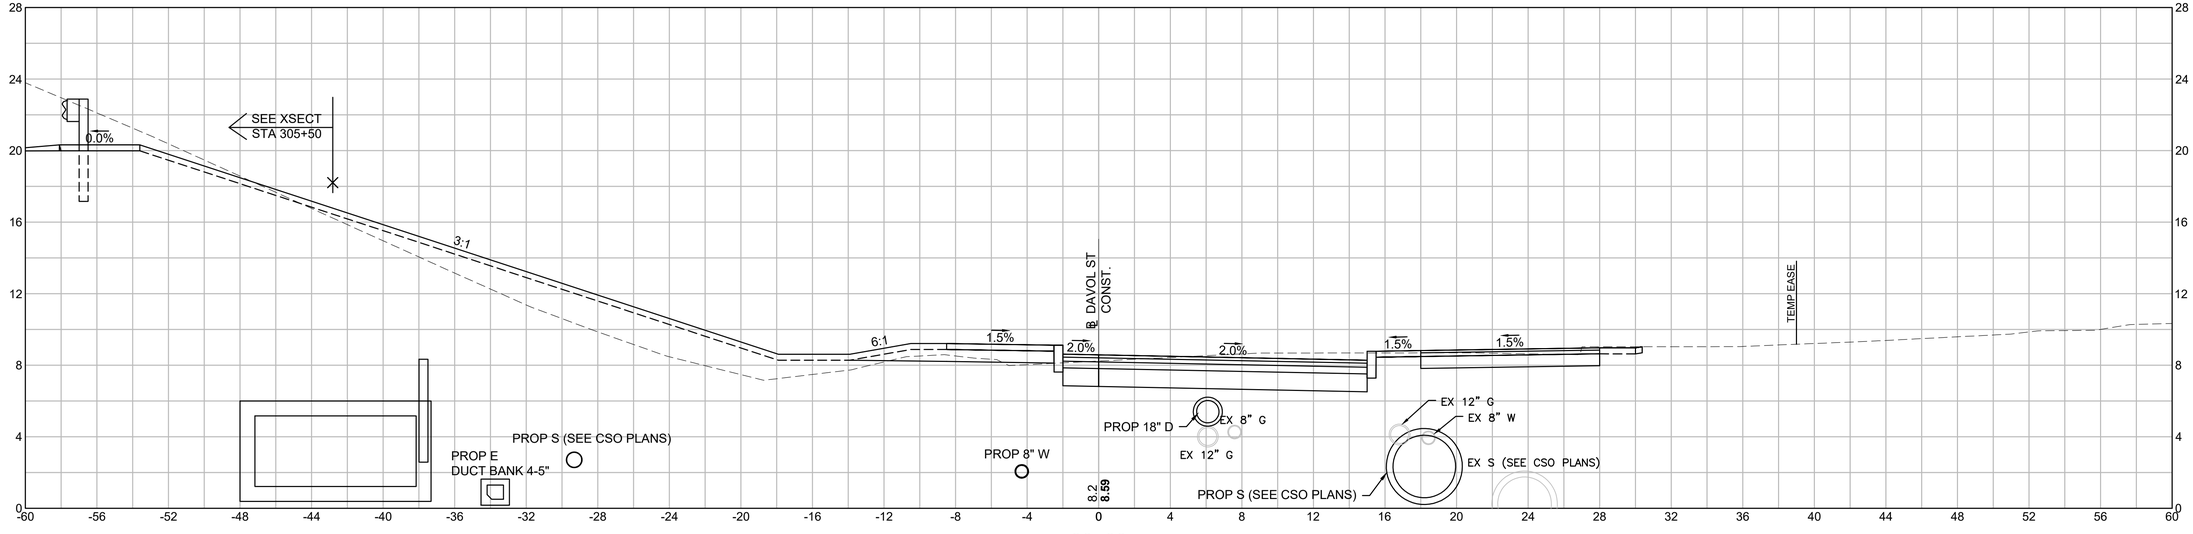

30+00

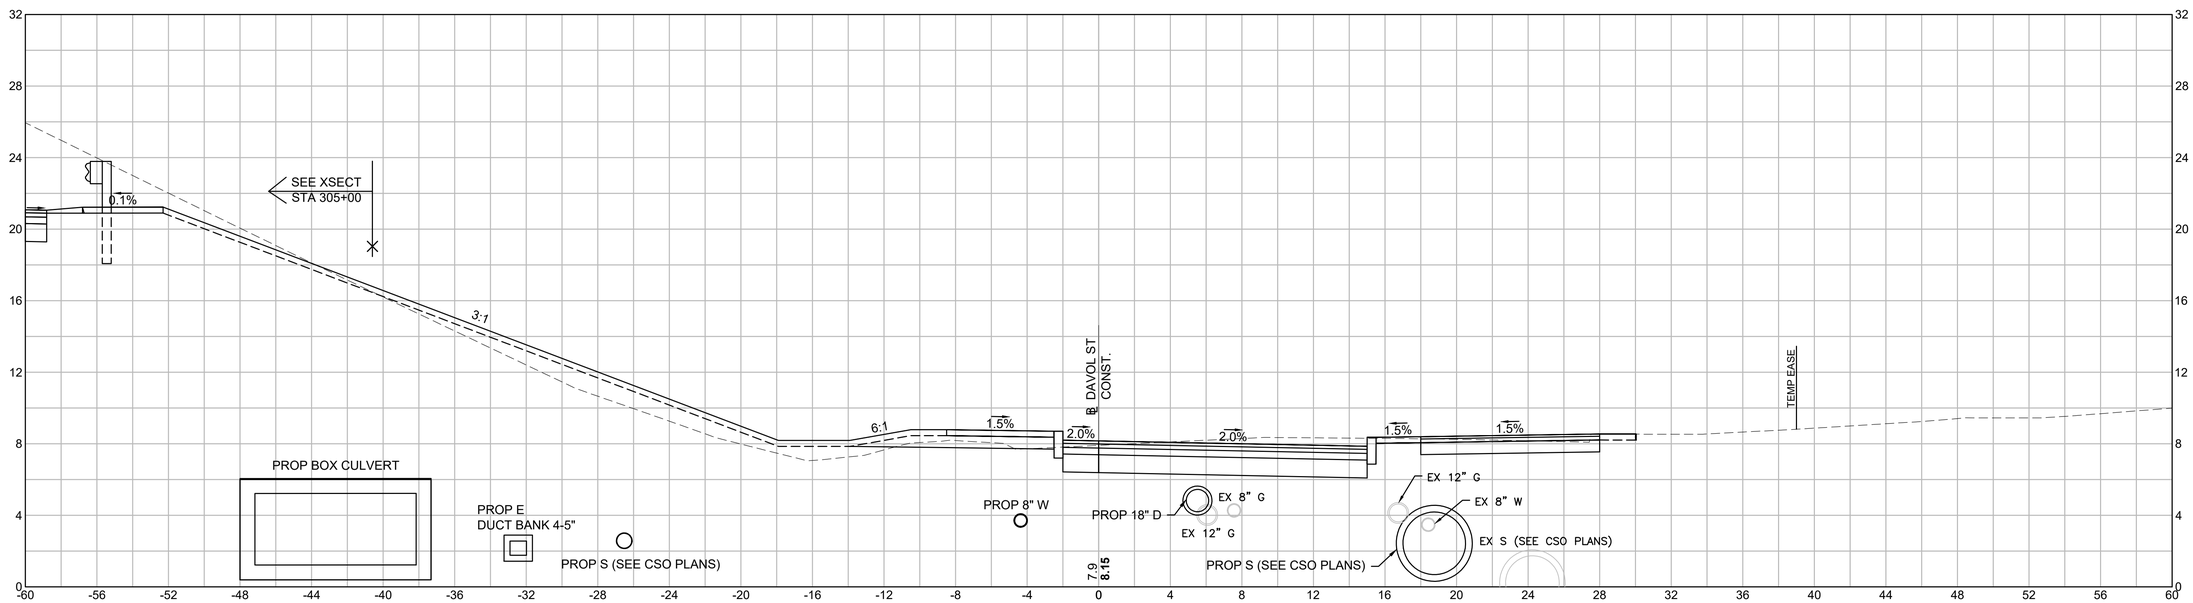

29+50

HOR. SCALE IN FEET
4 0 4 8
VER. SCALE IN FEET
4 0 4 8


FALL RIVER
ROUTE 79

STATE	FED. AID PROJ. NO.	SHEET NO.	TOTAL SHEETS
MA	NHP(IM)/TAP/HIP(BR)/STP-003S(191)	907	1094
	PROJECT FILE NO. 608049		


SIDE STREETS
DAVOL ST CROSS SECTION - 12

REV.	DATE	DESCRIPTION
0	01/19/2024	ISSUED FOR CONSTRUCTION

USE ONLY PRINTS OF LATEST DATE - REVISION LOG MAINTAINED ON SHAREPOINT

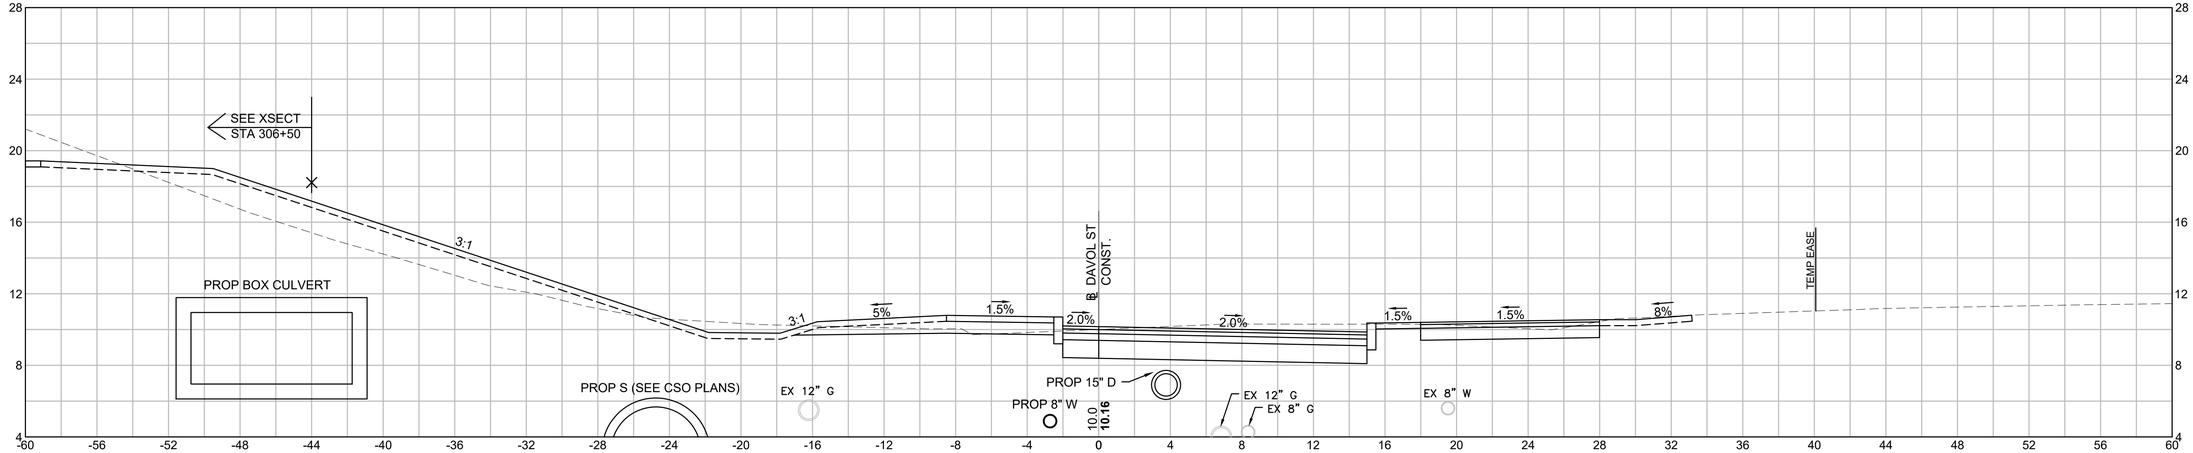

31+00

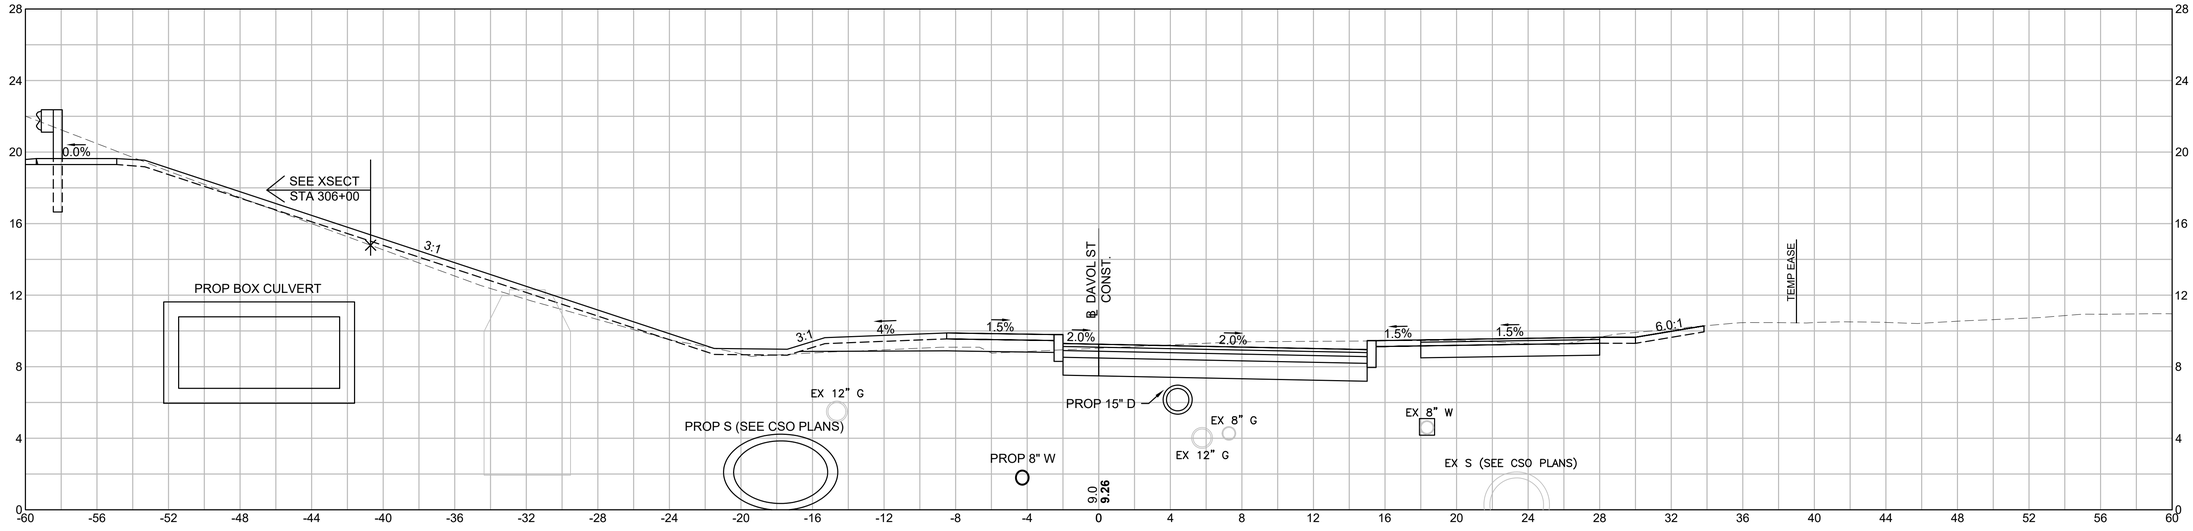

30+50

HOR. SCALE IN FEET
4 0 4 8
VER. SCALE IN FEET
4 0 4 8

608049_HD\SIDE STREET SECTIONS 2).DWG Plotted on 1-Dec-2023 2:41 PM


FALL RIVER
ROUTE 79

STATE	FED. AID PROJ. NO.	SHEET NO.	TOTAL SHEETS
MA	NHP(IM)/TAP/HIP(BR)/STP-003S(191)	908	1094
	PROJECT FILE NO. 608049		


SIDE STREETS
DAVOL ST CROSS SECTION - 13

REV.	DATE	DESCRIPTION
0	01/19/2024	ISSUED FOR CONSTRUCTION

USE ONLY PRINTS OF LATEST DATE - REVISION LOG MAINTAINED ON SHAREPOINT

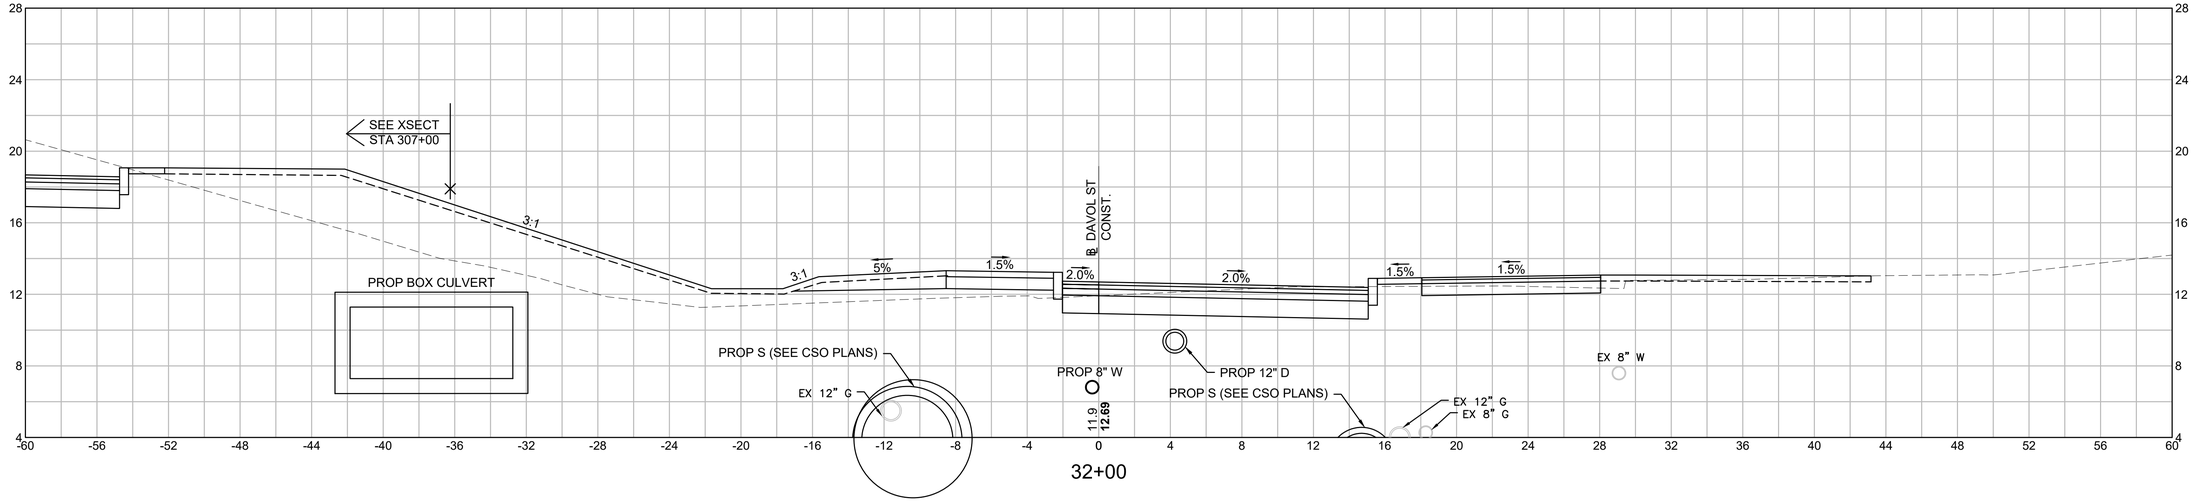

32+00

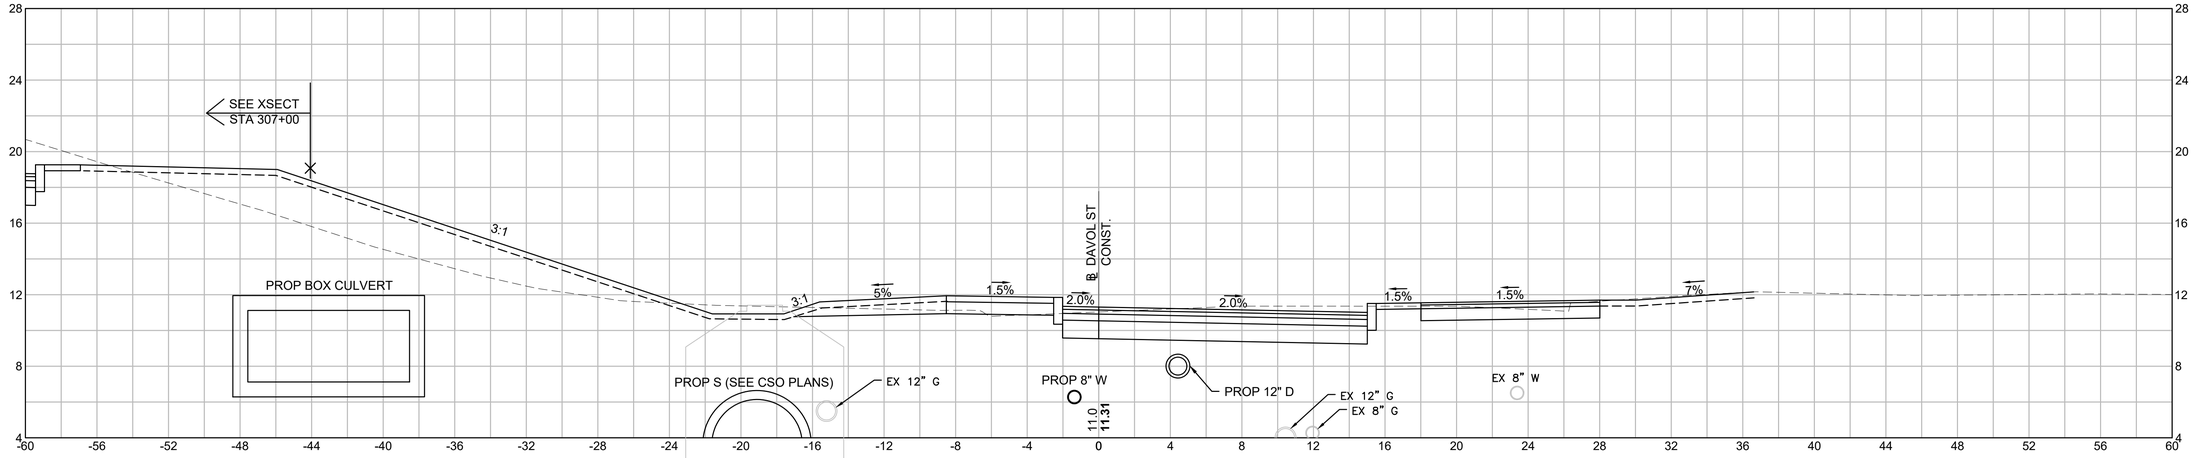

31+50


HOR. SCALE IN FEET
4 0 4 8
VER. SCALE IN FEET
4 0 4 8

608049_HD\SIDE STREET SECTIONS 2).DWG Plotted on 1-Dec-2023 2:46 PM


FALL RIVER
ROUTE 79

STATE	FED. AID PROJ. NO.	SHEET NO.	TOTAL SHEETS
MA	NHP(IM)/TAP/HIP(BR)/STP-003S(191)	909	1094
	PROJECT FILE NO. 608049		


SIDE STREETS
DAVOL ST CROSS SECTION - 14

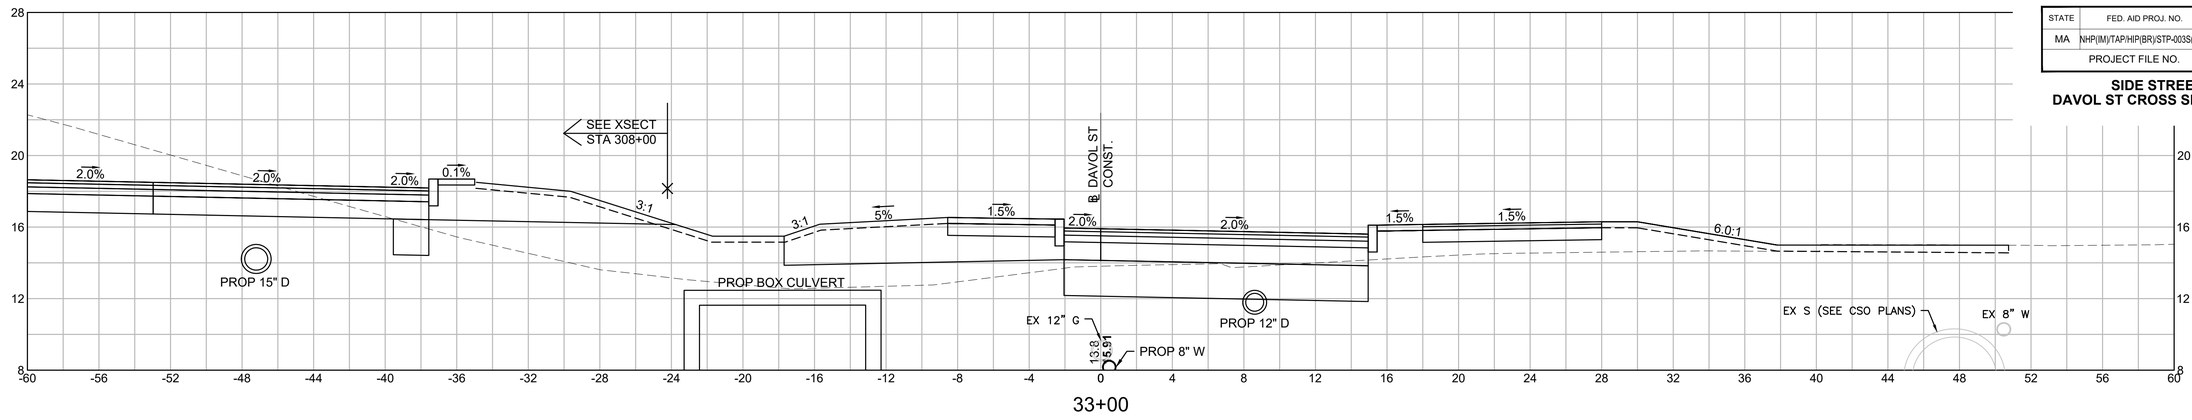

33+00

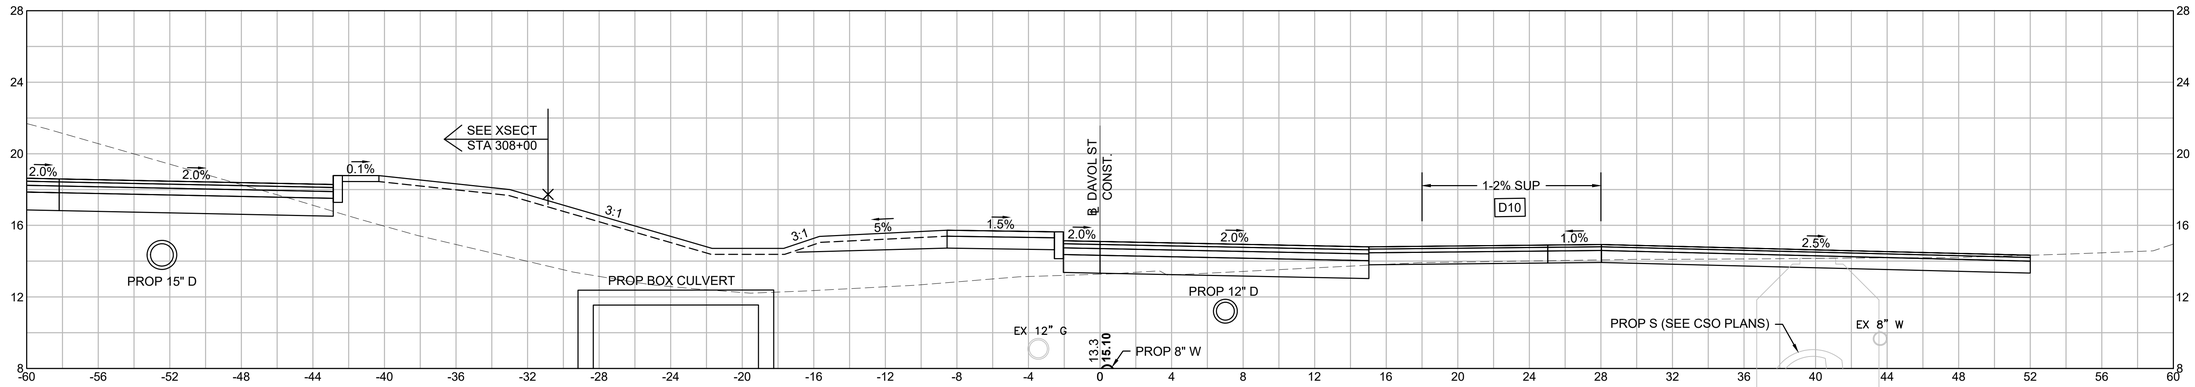

32+75

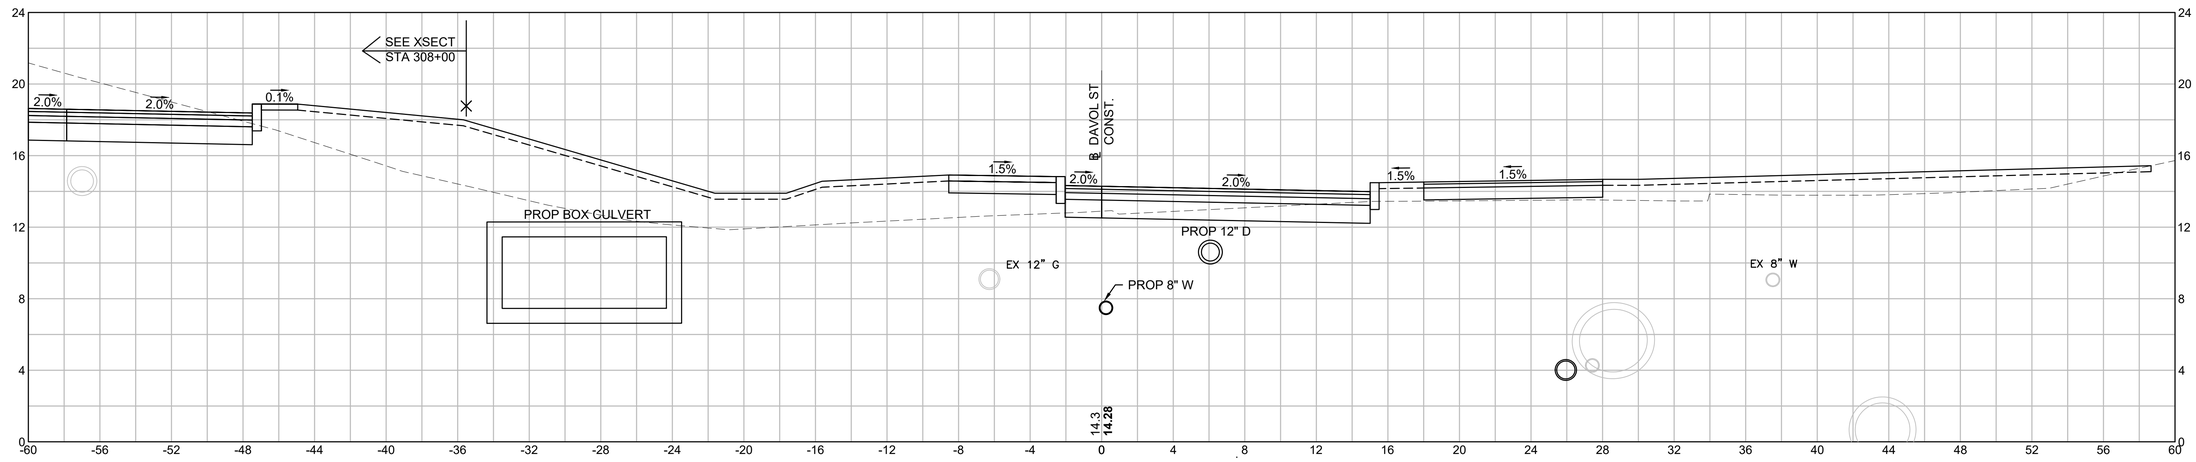

32+50

HOR. SCALE IN FEET
4 0 4 8
VER. SCALE IN FEET
4 0 4 8

REV.	DATE	DESCRIPTION
0	01/19/2024	ISSUED FOR CONSTRUCTION

USE ONLY PRINTS OF LATEST DATE - REVISION LOG MAINTAINED ON SHAREPOINT

608049_HDI\SIDE STREET SECTIONS 2).DWG Plotted on 1-Dec-2023 2:59 PM

FALL RIVER
ROUTE 79


STATE	FED. AID PROJ. NO.	SHEET NO.	TOTAL SHEETS
MA	NHP(IM)/TAP/HIP(BR)/STP-003S(191)	910	1094
	PROJECT FILE NO. 608049		


SIDE STREETS
DAVOL ST CROSS SECTION - 15

REV.	DATE	DESCRIPTION
0	01/19/2024	ISSUED FOR CONSTRUCTION

USE ONLY PRINTS OF LATEST DATE - REVISION LOG MAINTAINED ON SHAREPOINT

608049_HD\SIDE STREET SECTIONS 2).DWG Plotted on 1-Dec-2023 3:04 PM

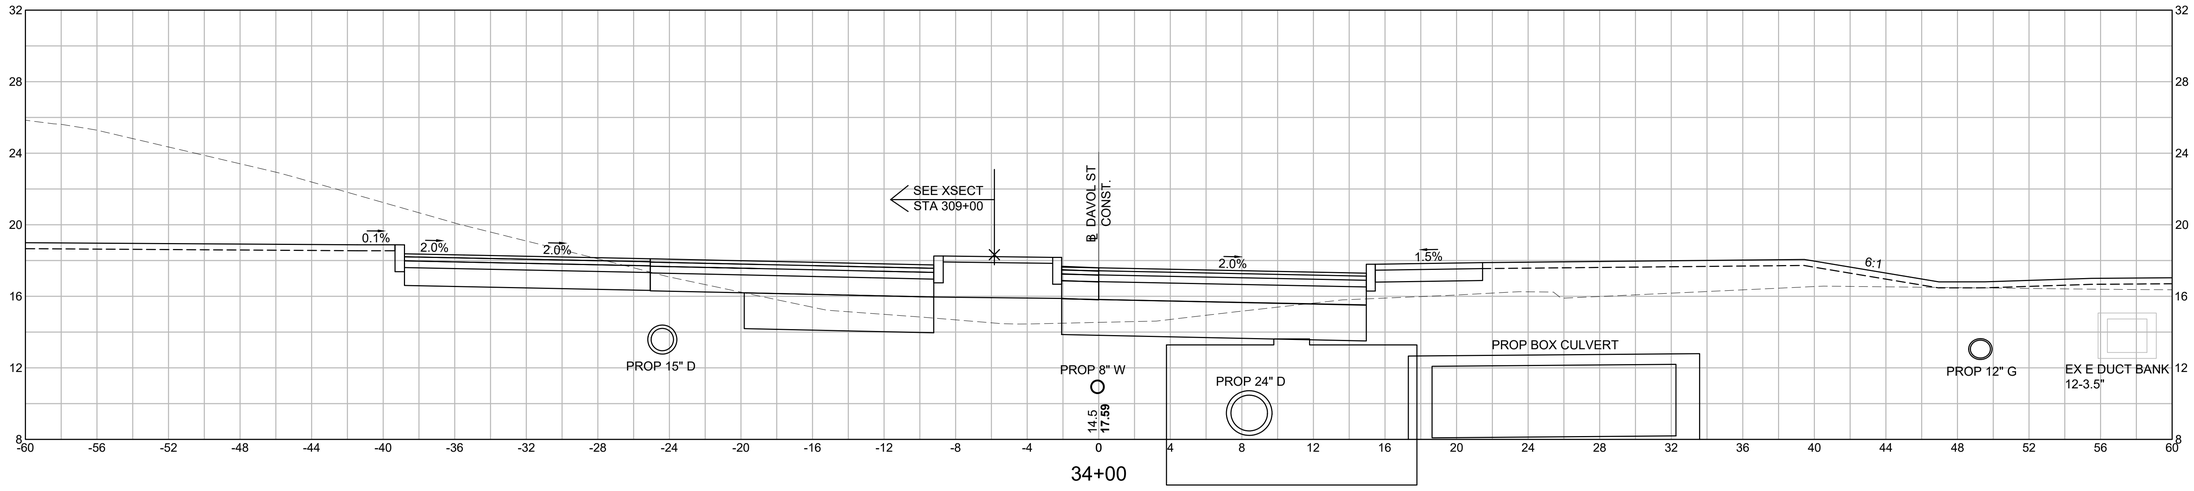

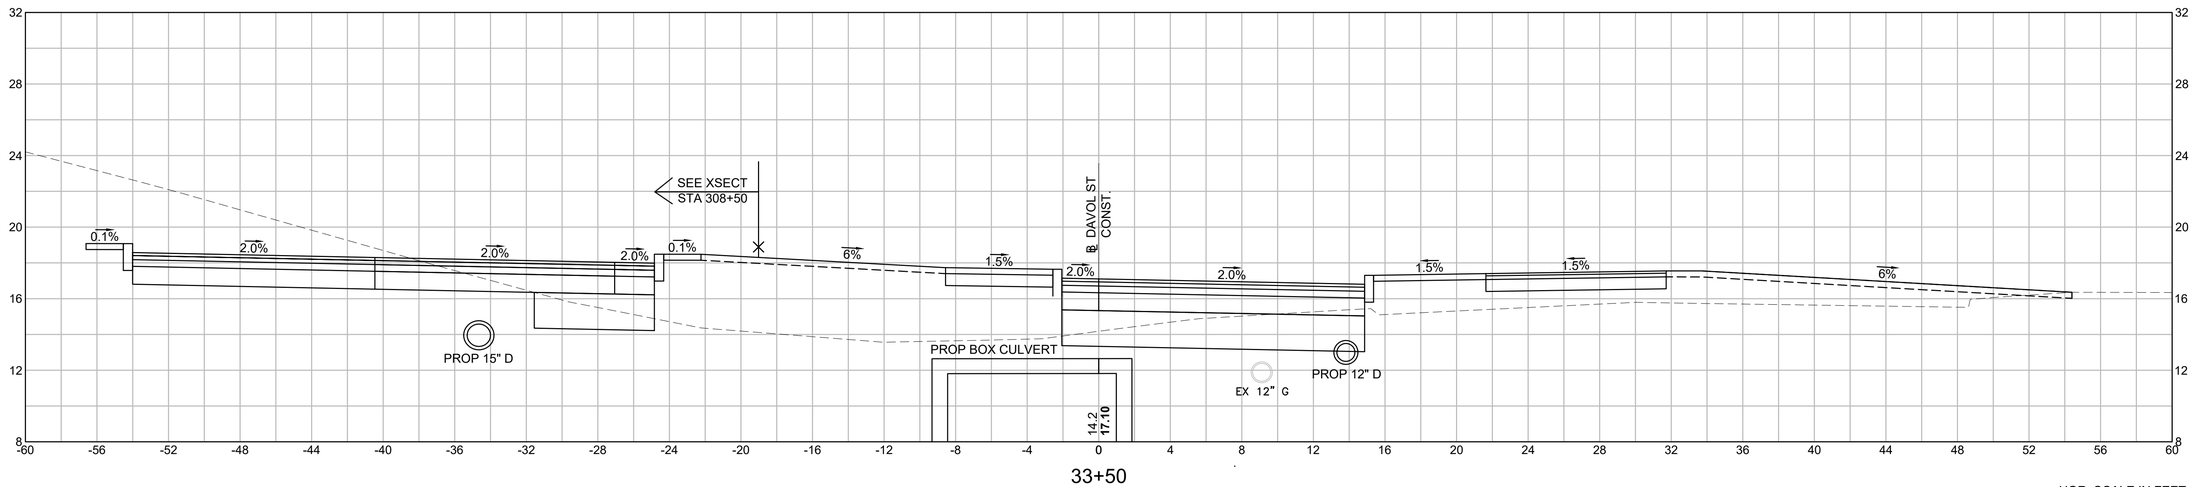

HOR. SCALE IN FEET
4 0 4 8
4 0 4 8
VER. SCALE IN FEET


FALL RIVER
ROUTE 79

STATE	FED. AID PROJ. NO.	SHEET NO.	TOTAL SHEETS
MA	NHP(IM)/TAP/HIP(BR)/STP-003S(191)	911	1094
	PROJECT FILE NO. 608049		

SIDE STREETS
SOUTHERN UTURN - 1

REV.	DATE	DESCRIPTION
0	01/19/2024	ISSUED FOR CONSTRUCTION

USE ONLY PRINTS OF LATEST DATE - REVISION LOG MAINTAINED ON SHAREPOINT

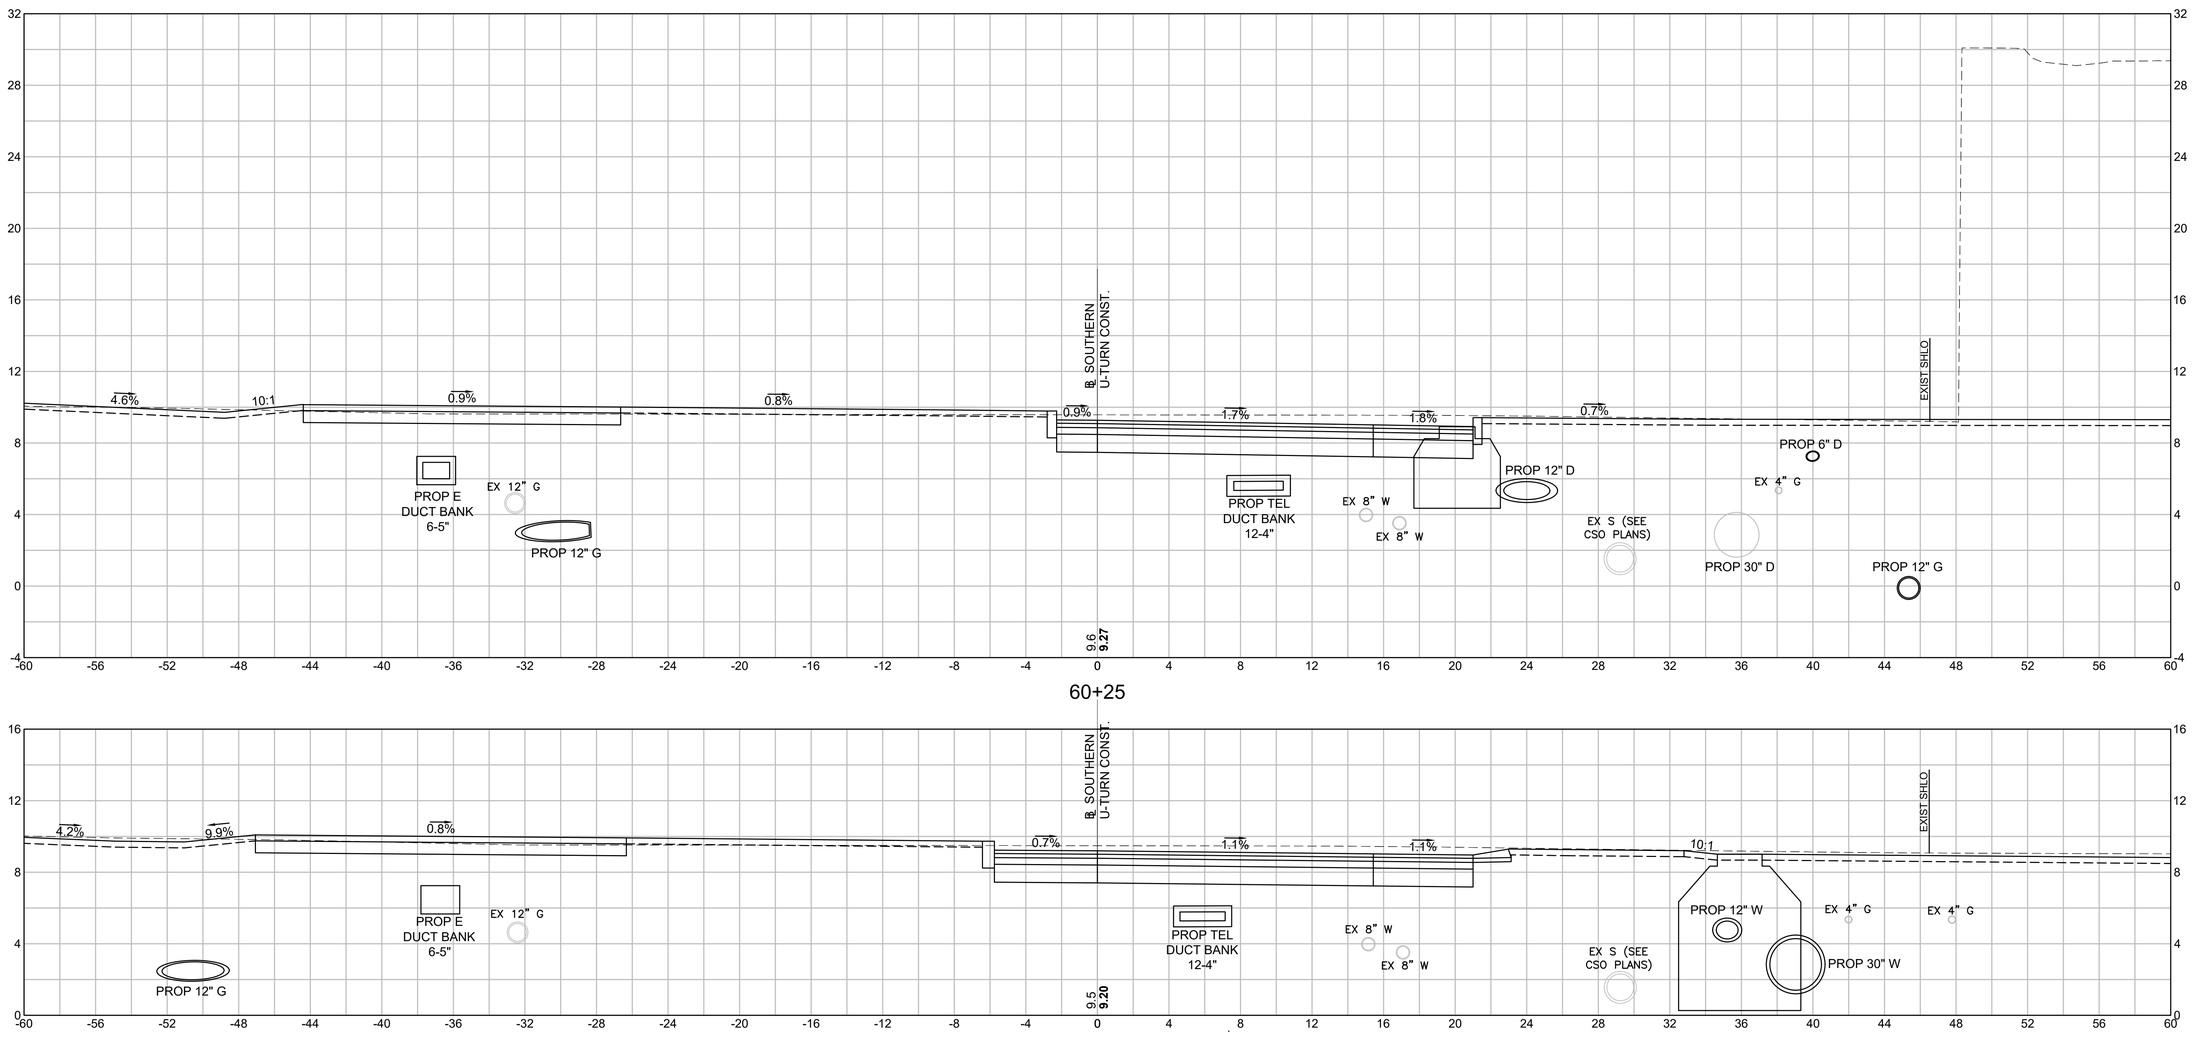

608049_HD\SIDE STREET SECTIONS).DWG Plotted on 4-Dec-2023 11:18 AM

FALL RIVER
ROUTE 79


STATE	FED. AID PROJ. NO.	SHEET NO.	TOTAL SHEETS
MA	NHP(IM)/TAP/HIP(BR)/STP-003S(191)	912	1094
	PROJECT FILE NO. 608049		

SIDE STREETS
SOUTHERN UTURN - 2


REV.	DATE	DESCRIPTION
0	01/19/2024	ISSUED FOR CONSTRUCTION

USE ONLY PRINTS OF LATEST DATE - REVISION LOG MAINTAINED ON SHAREPOINT

608049_HD\SIDE STREET SECTIONS).DWG Plotted on 4-Dec-2023 11:23 AM

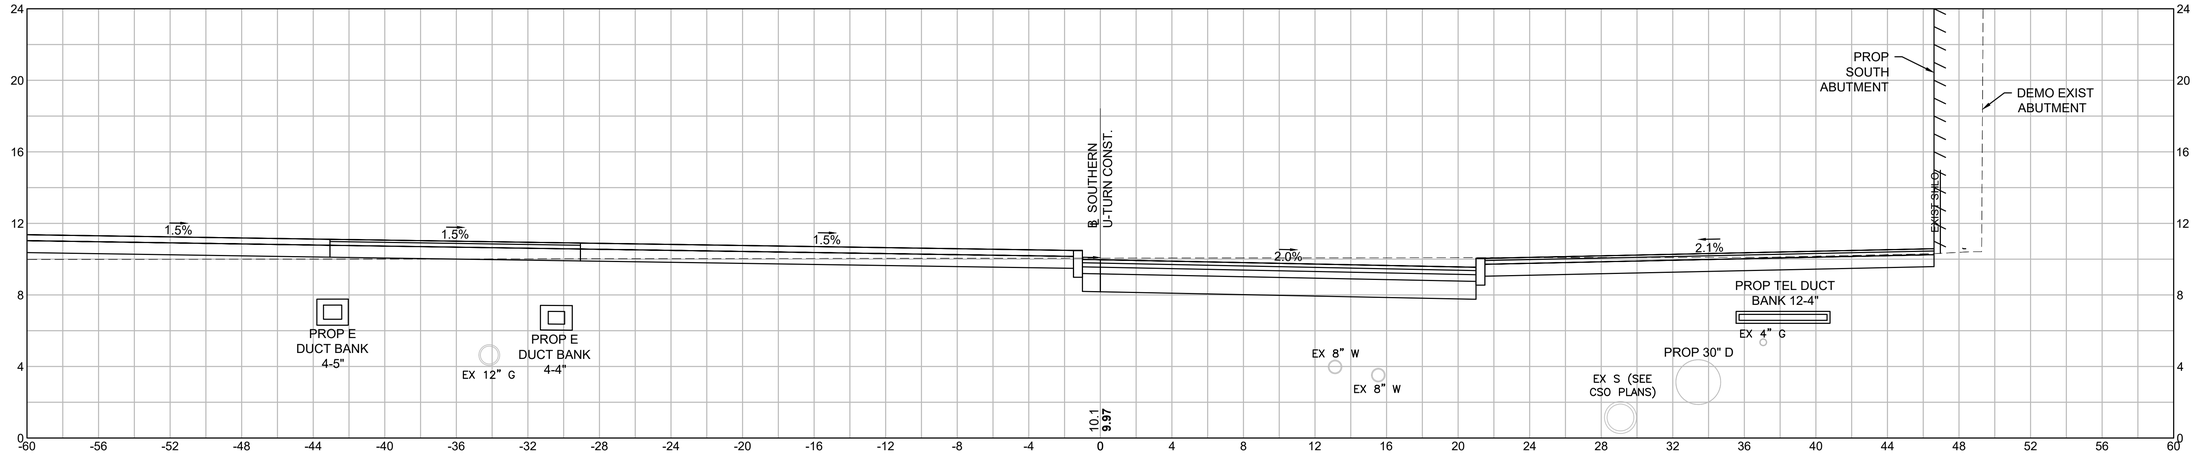

60+93

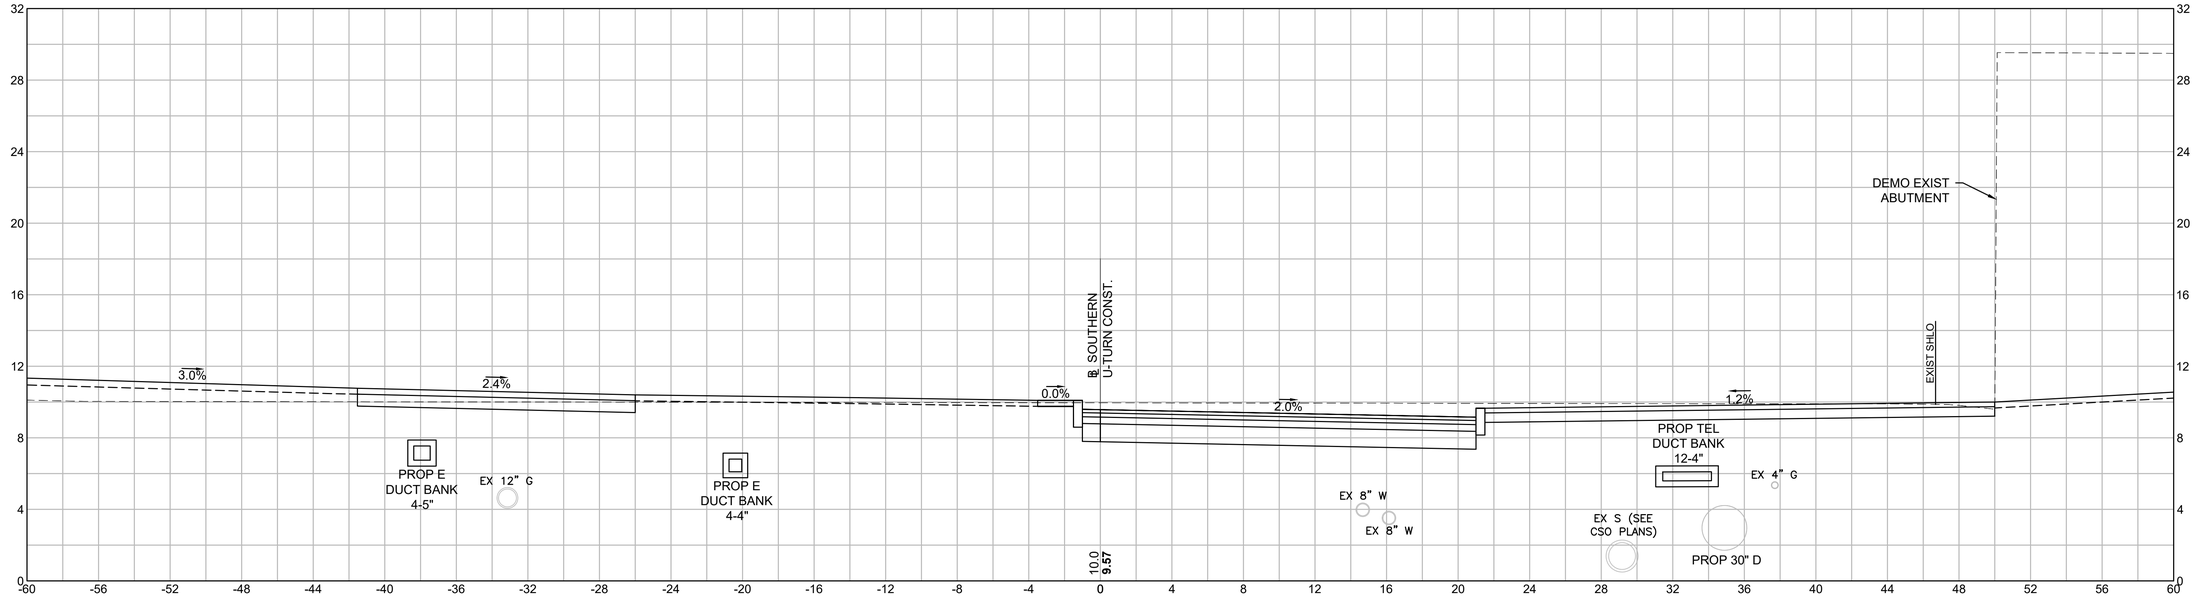


60+50

HOR. SCALE IN FEET
4 0 4 8
4 0 4 8
VER. SCALE IN FEET


FALL RIVER
ROUTE 79

STATE	FED. AID PROJ. NO.	SHEET NO.	TOTAL SHEETS
MA	NHP(IM)/TAP/HP(BR)/STP-003S(191)	913	1094
	PROJECT FILE NO. 608049		


SIDE STREETS
SOUTHERN UTURN - 3

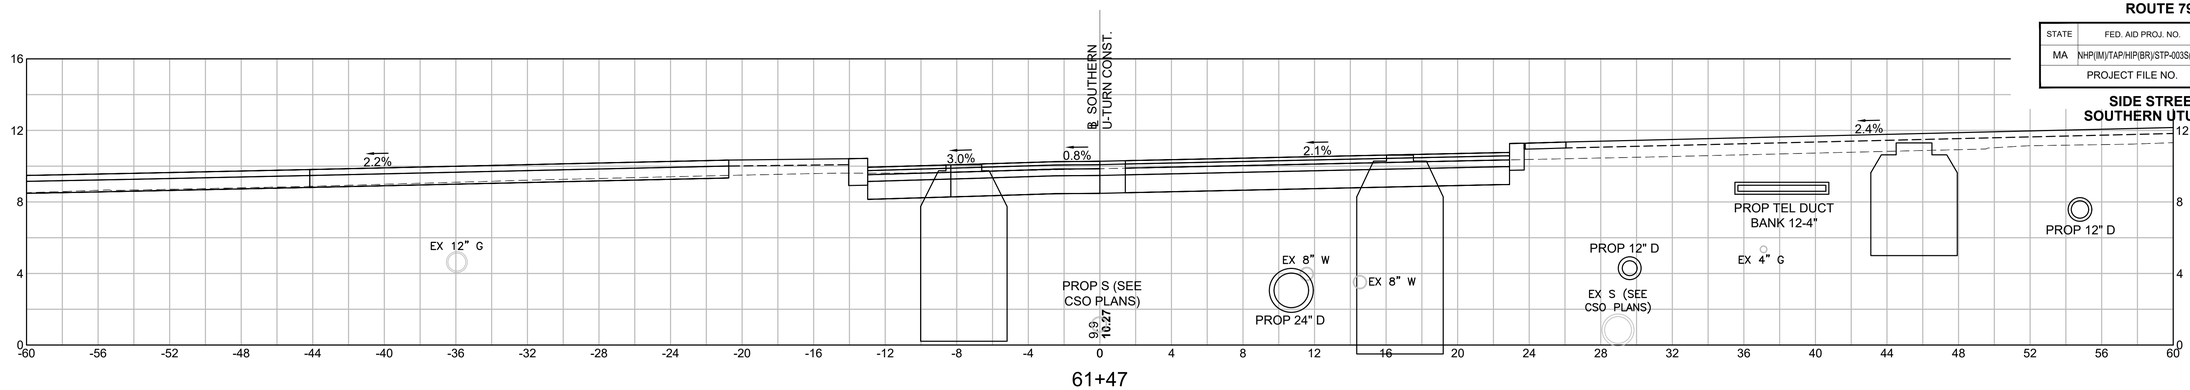

61+47

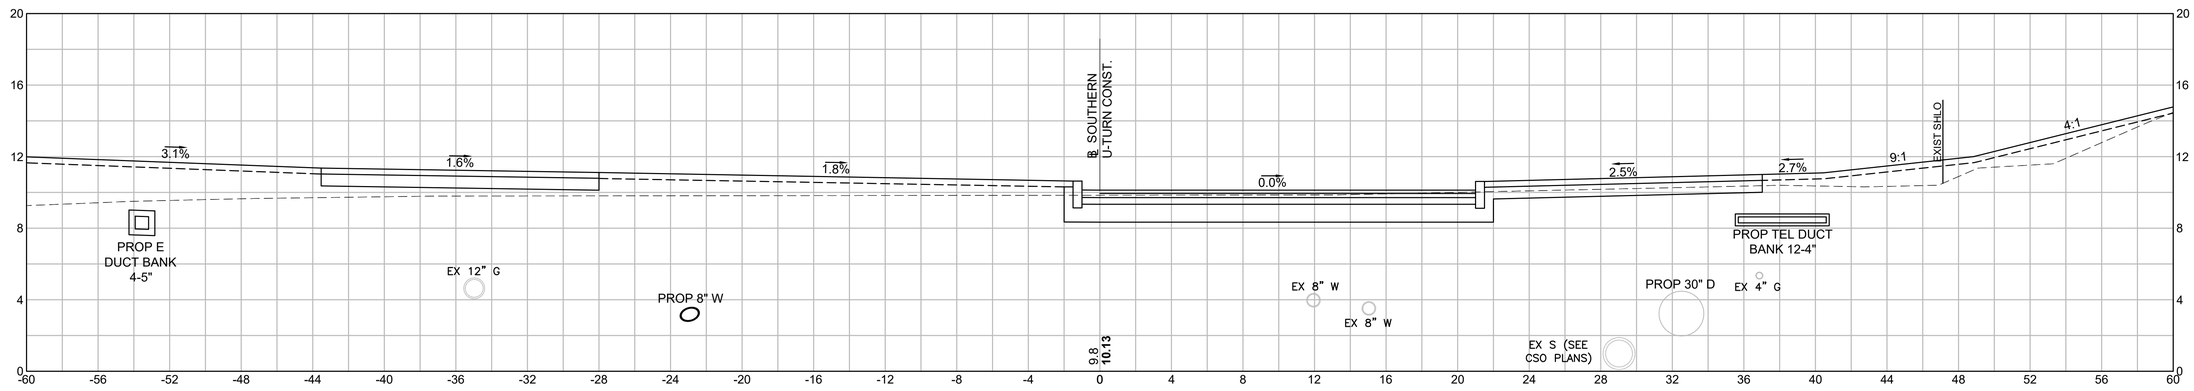

61+20

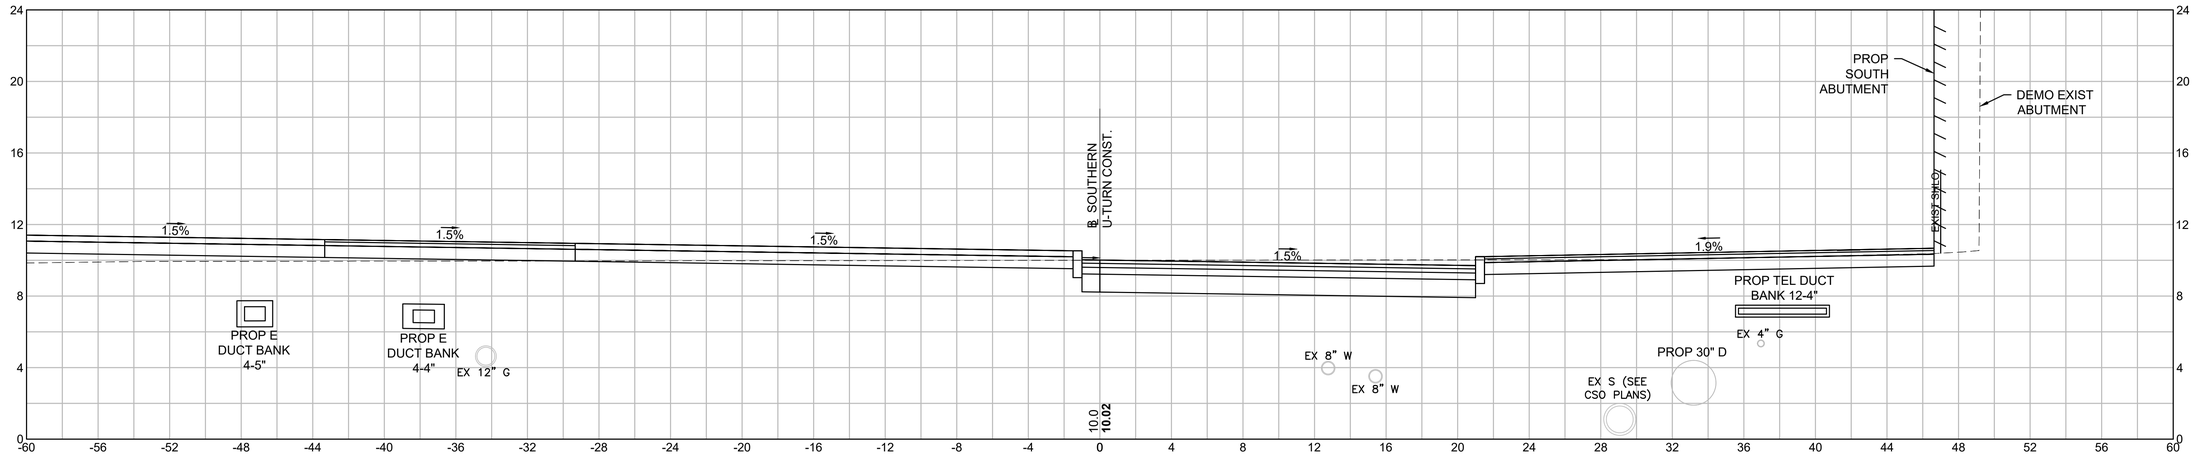

61+00

HOR. SCALE IN FEET
4 0 4 8
4 0 4 8
VER. SCALE IN FEET

REV.	DATE	DESCRIPTION
0	01/19/2024	ISSUED FOR CONSTRUCTION

USE ONLY PRINTS OF LATEST DATE - REVISION LOG MAINTAINED ON SHAREPOINT

608049_HD\SIDE STREET SECTIONS).DWG Plotted on 4-Dec-2023 11:29 AM

FALL RIVER
ROUTE 79


STATE	FED. AID PROJ. NO.	SHEET NO.	TOTAL SHEETS
MA	NHP(IM)/TAP/HIP(BR)/STP-003S(191)	914	1094
	PROJECT FILE NO. 608049		

SIDE STREETS
SOUTHERN UTURN - 4

REV.	DATE	DESCRIPTION
0	01/19/2024	ISSUED FOR CONSTRUCTION

USE ONLY PRINTS OF LATEST DATE - REVISION LOG MAINTAINED ON SHAREPOINT

608049_HD\SIDE STREET SECTIONS).DWG Plotted on 4-Dec-2023 11:35 AM

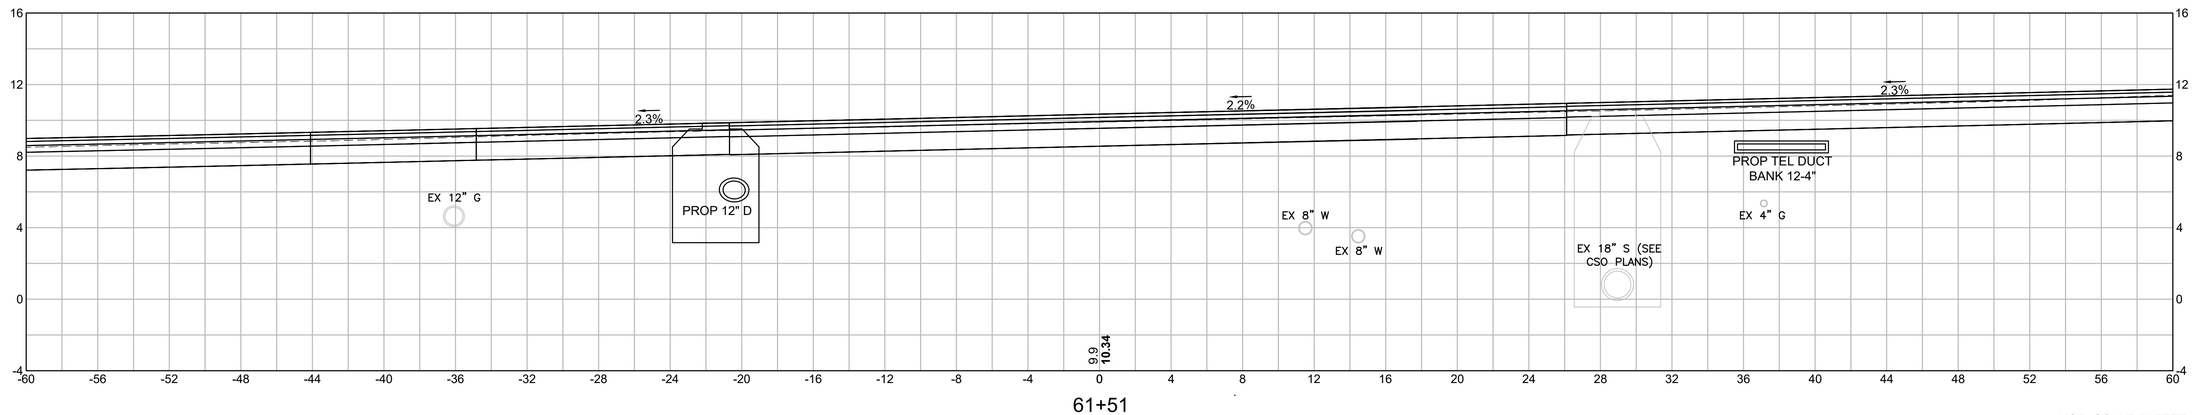

FALL RIVER
ROUTE 79


STATE	FED. AID PROJ. NO.	SHEET NO.	TOTAL SHEETS
MA	NHP(IM)/TAP/HIP(BR)/STP-003S(191)	915	1094
	PROJECT FILE NO. 608049		

SIDE STREETS
TURNER ST WEST CROSS SECTION - 1

REV.	DATE	DESCRIPTION
0	01/19/2024	ISSUED FOR CONSTRUCTION

USE ONLY PRINTS OF LATEST DATE - REVISION LOG MAINTAINED ON SHAREPOINT

608049_HD\SIDE STREET SECTIONS).DWG Plotted on 4-Dec-2023 11:40 AM

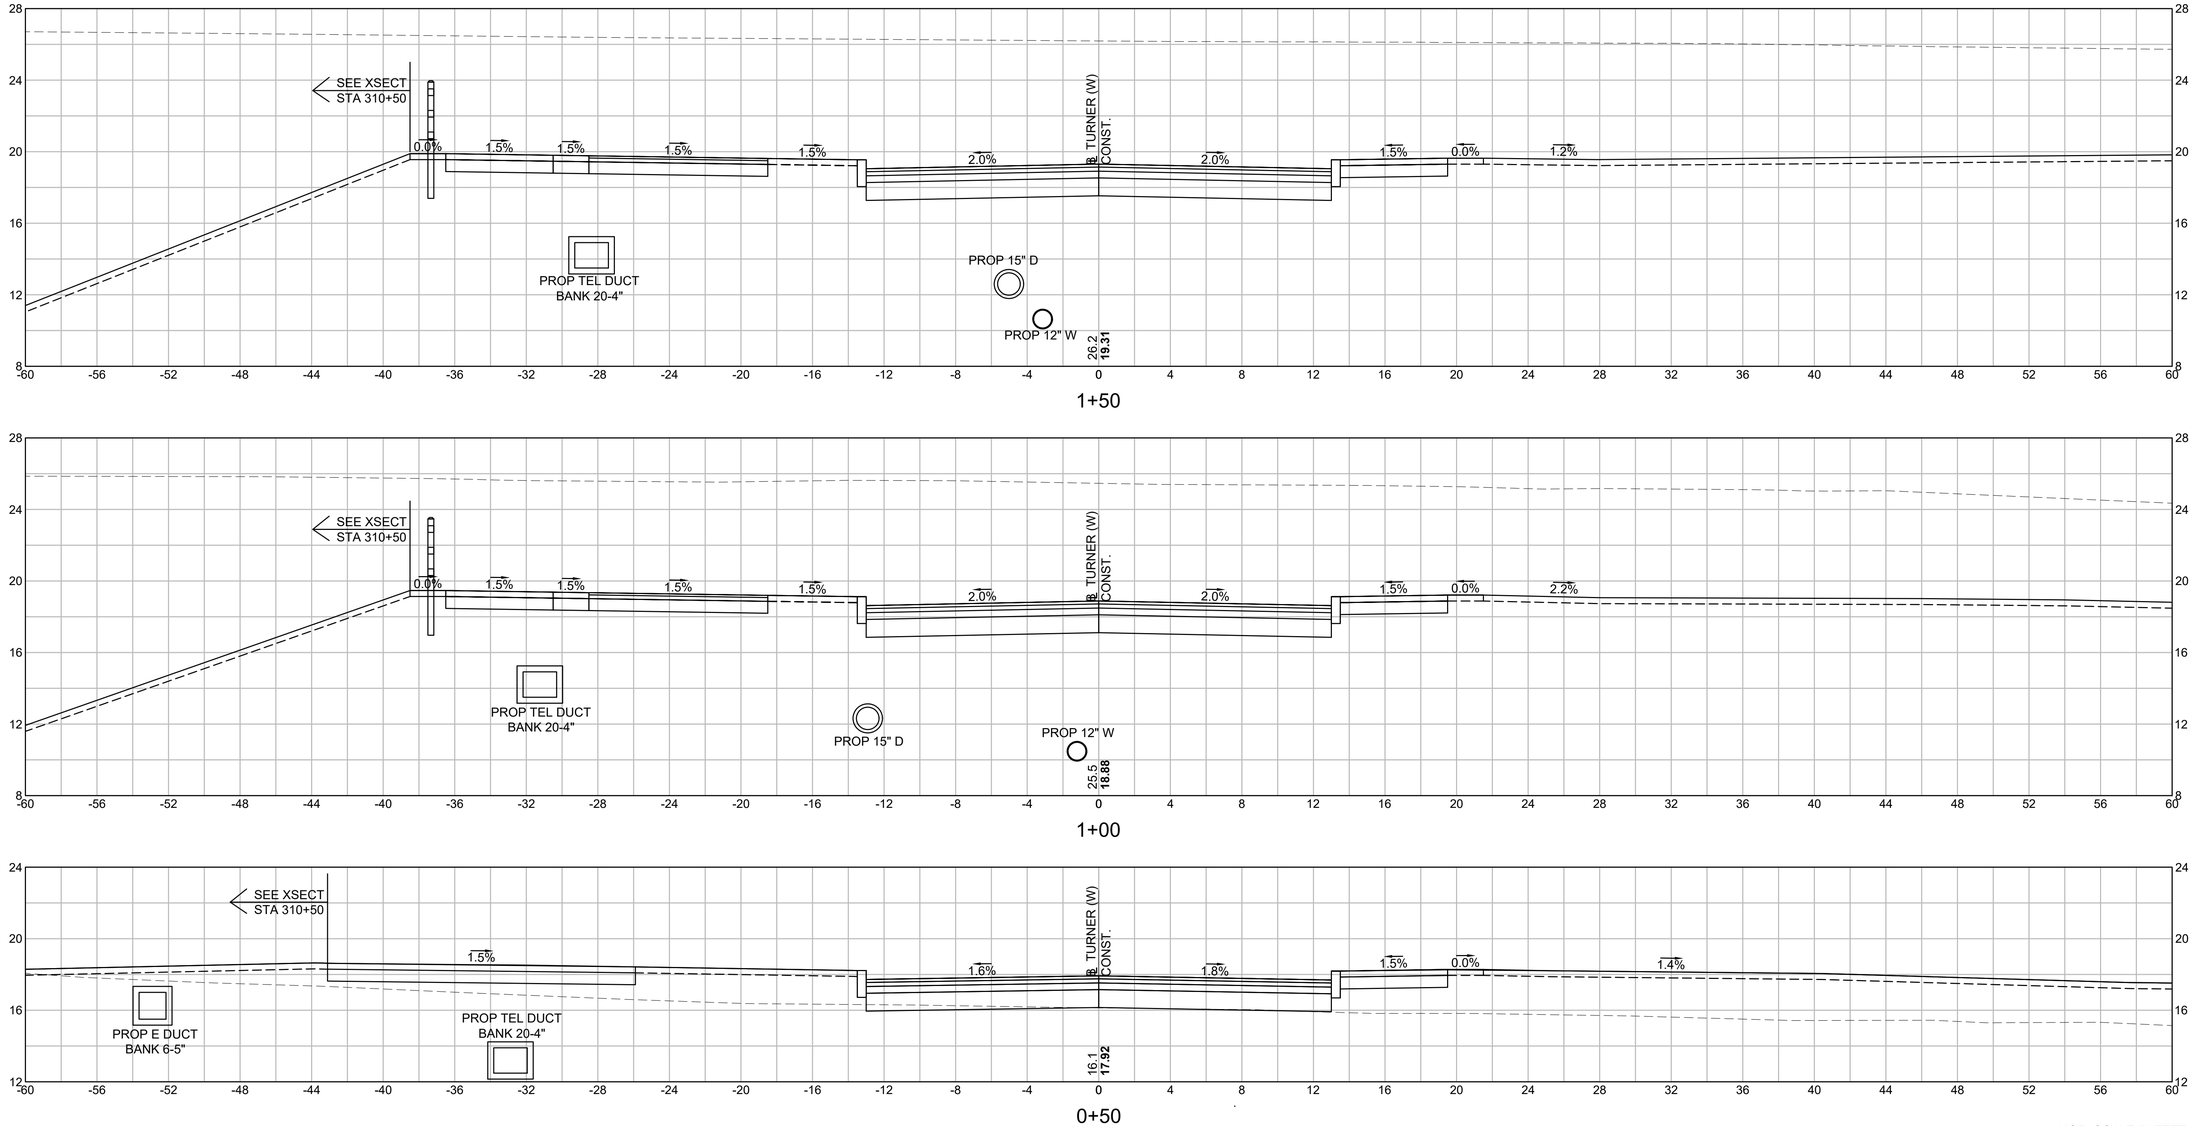

HOR. SCALE IN FEET
4 0 4 8
VER. SCALE IN FEET
4 0 4 8

FALL RIVER
ROUTE 79


STATE	FED. AID PROJ. NO.	SHEET NO.	TOTAL SHEETS
MA	NHP(IM)/TAP/HIP(BR)/STP-003S(191)	916	1094
	PROJECT FILE NO. 608049		

SIDE STREETS
TURNER ST WEST CROSS SECTION - 2

REV.	DATE	DESCRIPTION
0	01/19/2024	ISSUED FOR CONSTRUCTION

USE ONLY PRINTS OF LATEST DATE - REVISION LOG MAINTAINED ON SHAREPOINT

608049_HD\SIDE STREET SECTIONS).DWG Plotted on 4-Dec-2023 11:46 AM

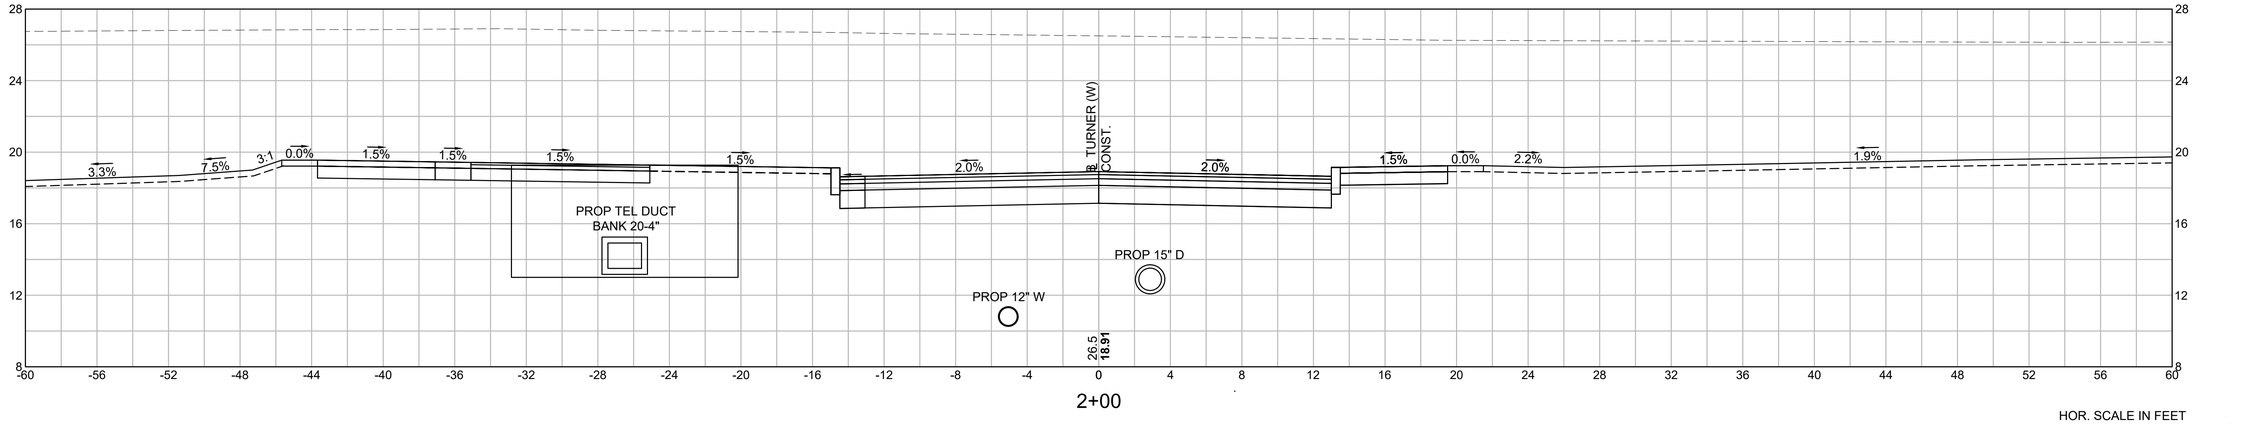

2+00

HOR. SCALE IN FEET
4 0 4 8
VER. SCALE IN FEET
4 0 4 8

FALL RIVER
ROUTE 79


STATE	FED. AID PROJ. NO.	SHEET NO.	TOTAL SHEETS
MA	NHP(IM)/TAP/HIP(BR)STP-003S(191)	917	1094
	PROJECT FILE NO. 608049		

SIDE STREETS
TURNER ST EAST CROSS SECTION - 1

REV.	DATE	DESCRIPTION
0	01/19/2024	ISSUED FOR CONSTRUCTION

USE ONLY PRINTS OF LATEST DATE - REVISION LOG MAINTAINED ON SHAREPOINT

608049_HD\SIDE STREET SECTIONS).DWG Plotted on 18-Jan-2024 10:55 AM

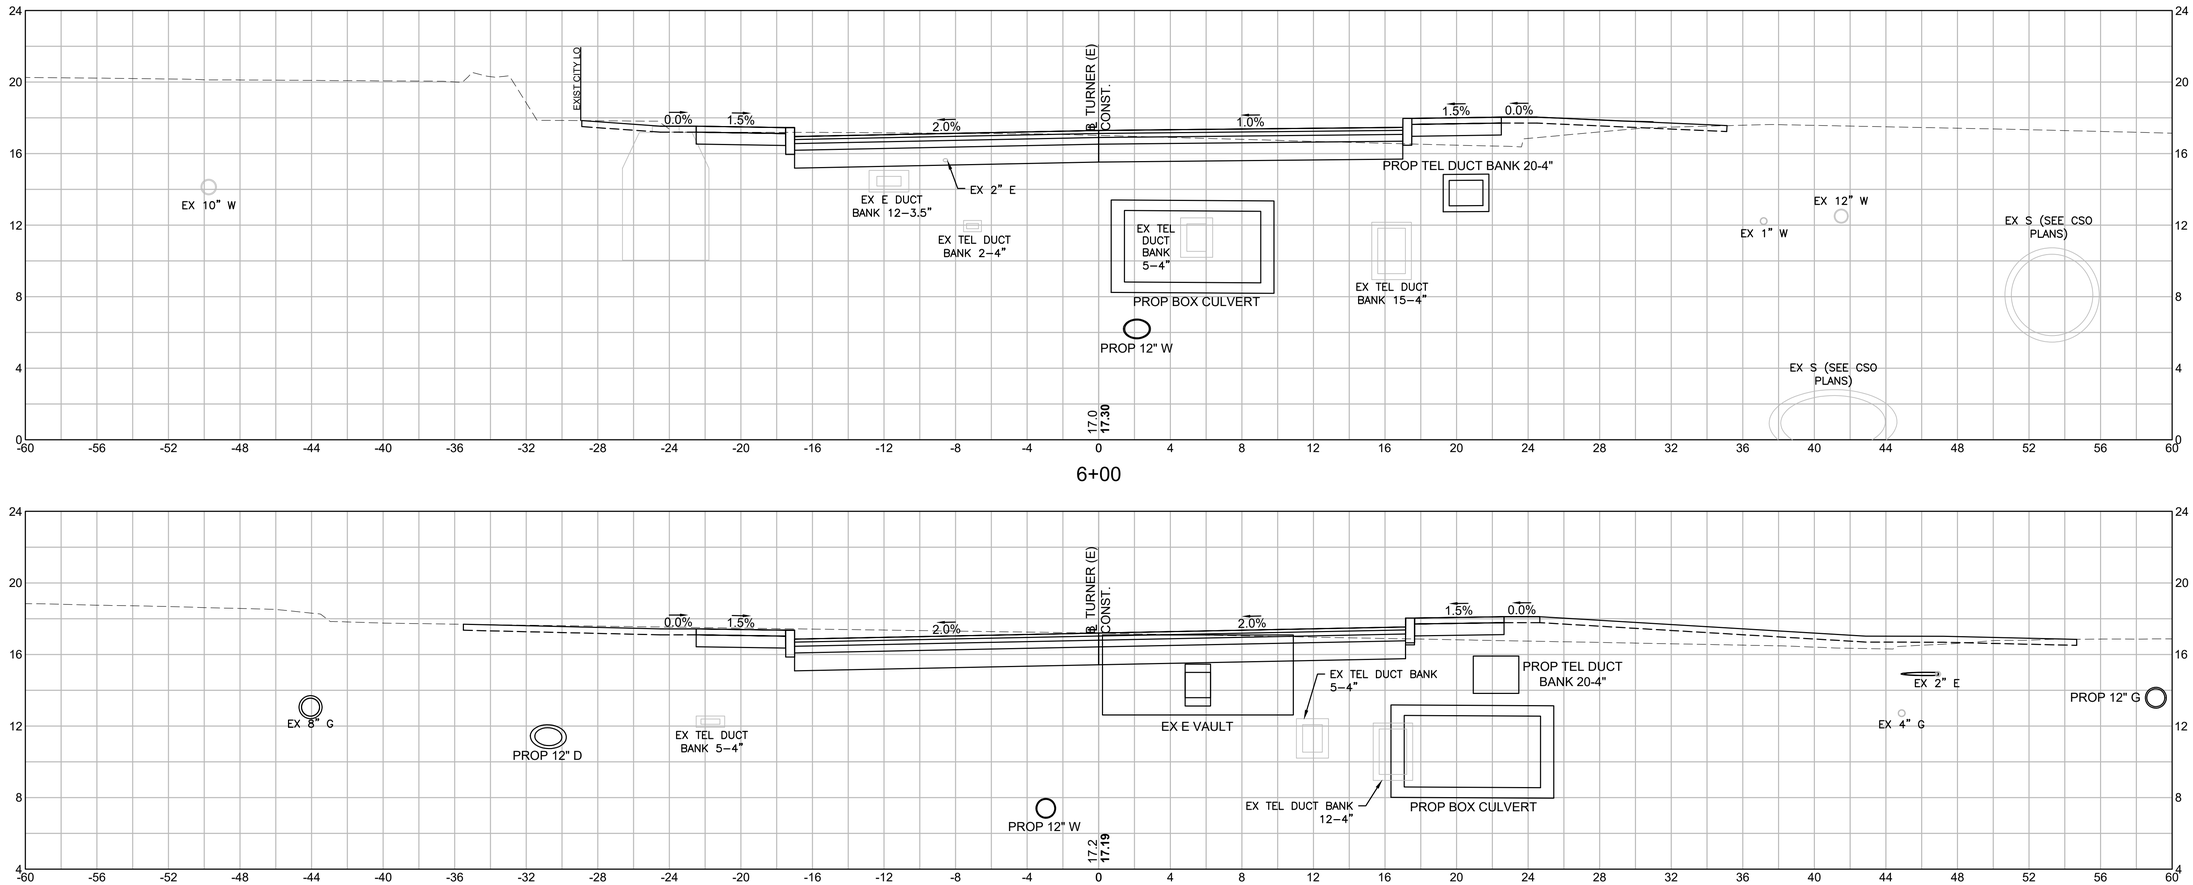


HOR. SCALE IN FEET
4 0 4 8
VER. SCALE IN FEET
4 0 4 8


FALL RIVER
ROUTE 79

STATE	FED. AID PROJ. NO.	SHEET NO.	TOTAL SHEETS
MA	NHPI(IM)/TAP/HIP(BR)/STP-003S(191)	918	1094
	PROJECT FILE NO. 608049		


SIDE STREETS
TURNER ST EAST CROSS SECTION - 2

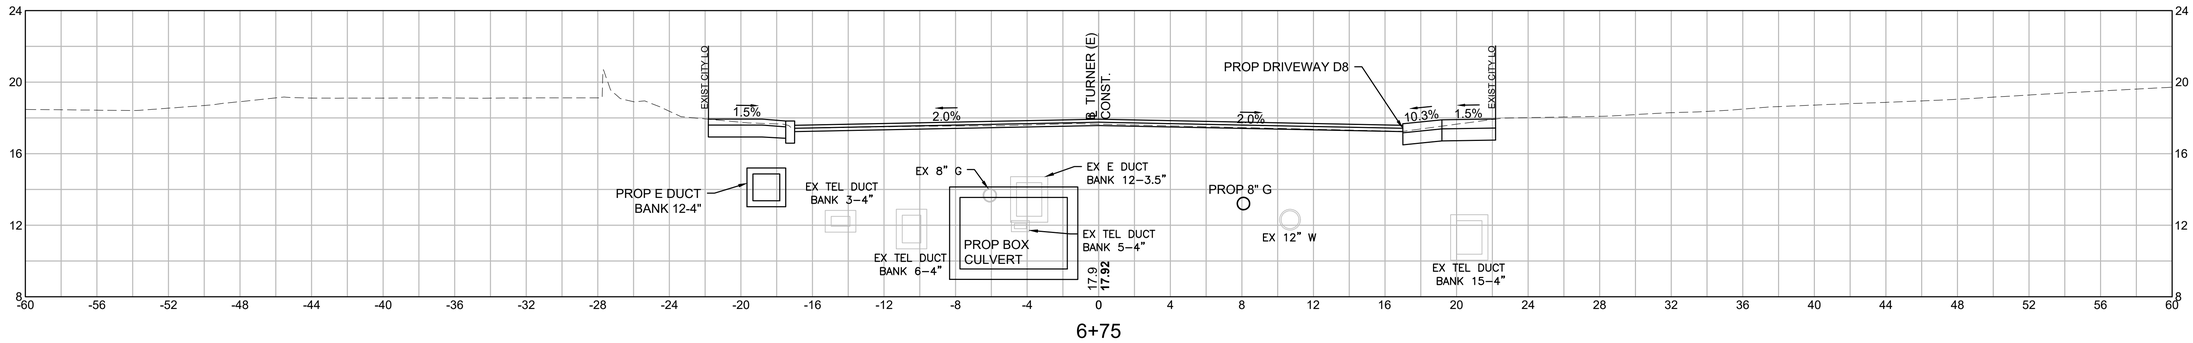

6+75

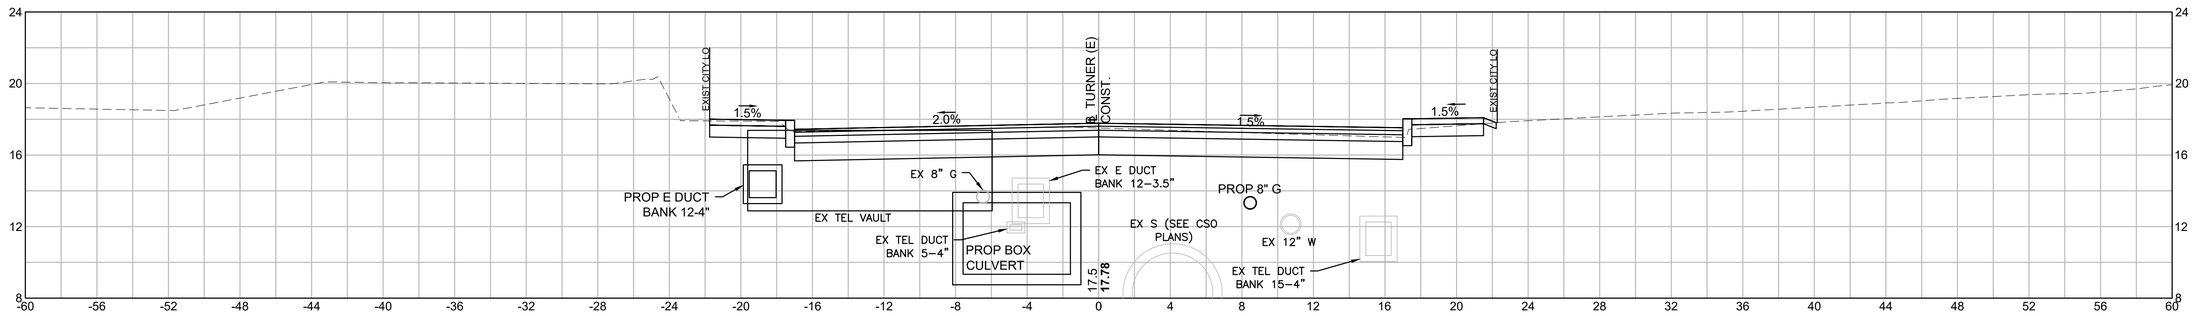

6+50

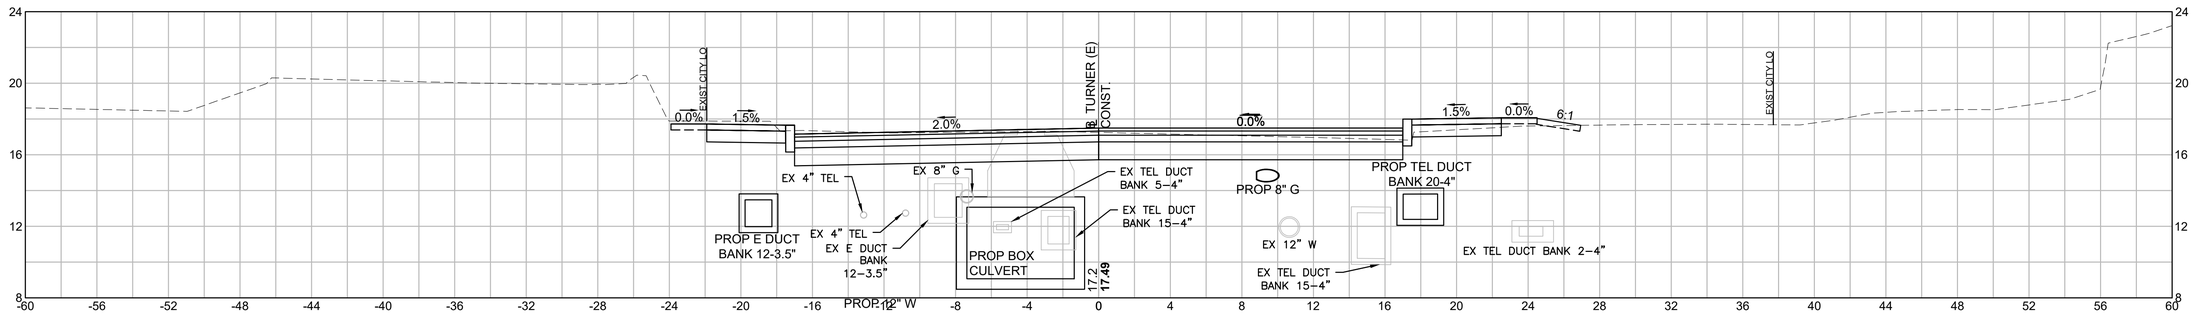

6+20

HOR. SCALE IN FEET
4 0 4 8
4 0 4 8
VER. SCALE IN FEET

REV.	DATE	DESCRIPTION
0	01/19/2024	ISSUED FOR CONSTRUCTION

USE ONLY PRINTS OF LATEST DATE - REVISION LOG MAINTAINED ON SHAREPOINT

608049_HD(SIDE STREET SECTIONS).DWG Plotted on 8-Mar-2024 10:23 AM

FALL RIVER
ROUTE 79


STATE	FED. AID PROJ. NO.	SHEET NO.	TOTAL SHEETS
MA	NHP(IM)/TAP/HIP(BR)/STP-003S(191)	919	1094
	PROJECT FILE NO. 608049		

SIDE STREETS
TURNER ST EAST CROSS SECTION - 3


REV.	DATE	DESCRIPTION
0	01/19/2024	ISSUED FOR CONSTRUCTION

USE ONLY PRINTS OF LATEST DATE - REVISION LOG MAINTAINED ON SHAREPOINT

608049_HD\SIDE STREET SECTIONS).DWG Plotted on 4-Dec-2023 12:09 PM

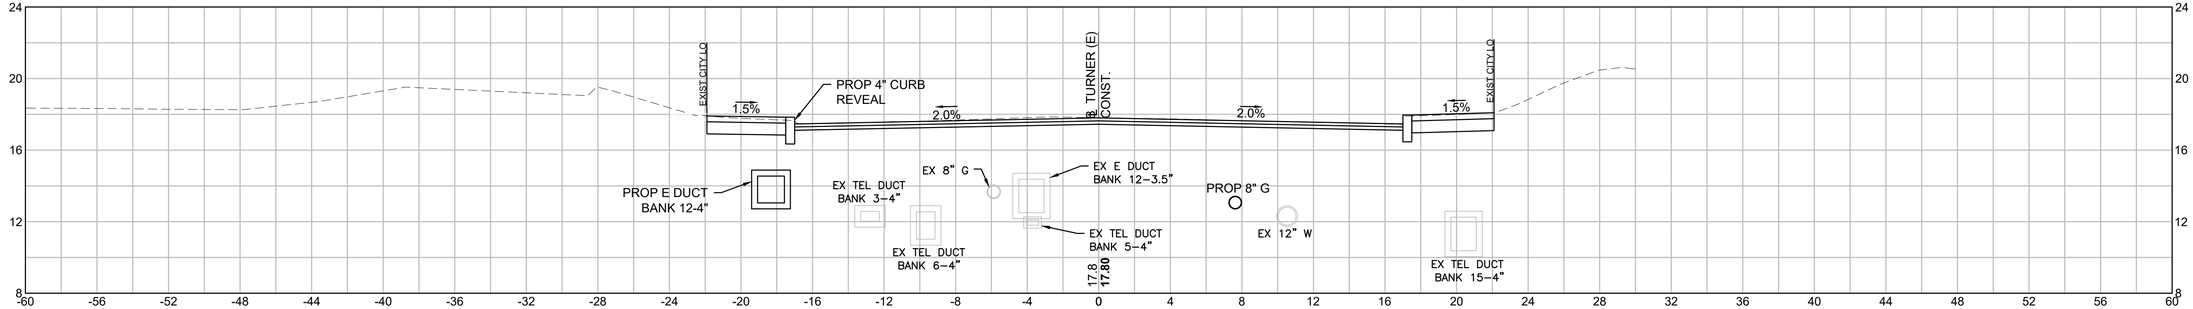

7+06

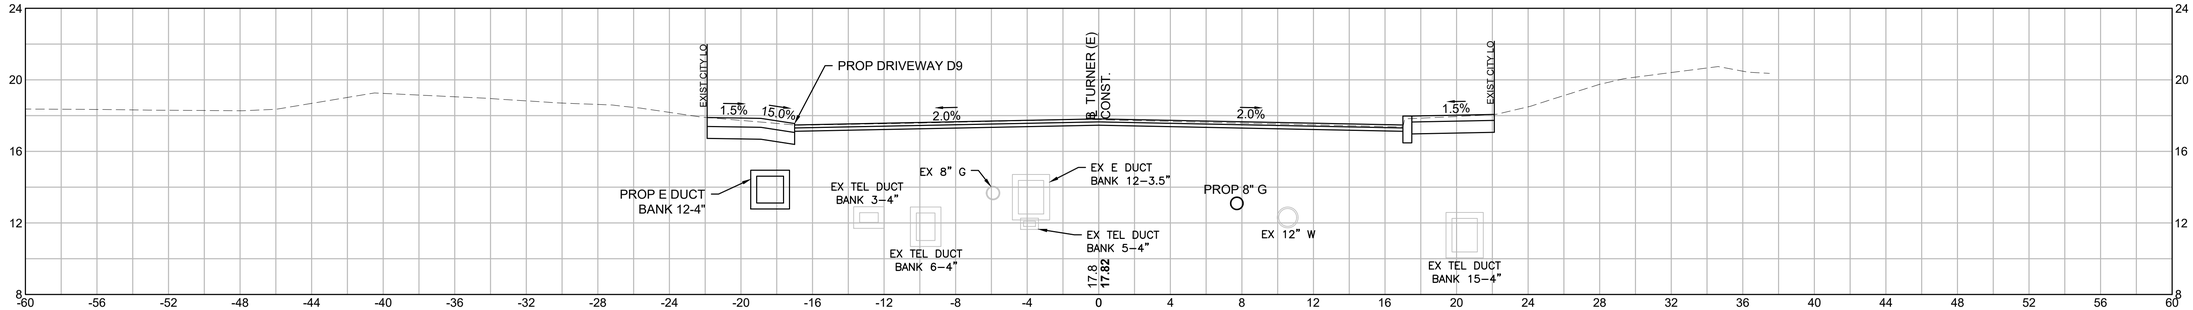


7+00

HOR. SCALE IN FEET
4 0 4 8
4 0 4 8
VER. SCALE IN FEET


FALL RIVER
ROUTE 79

STATE	FED. AID PROJ. NO.	SHEET NO.	TOTAL SHEETS
MA	NHP(IM)/TAP/HIP(BR)/STP-003S(191)	920	1094
	PROJECT FILE NO. 608049		


SIDE STREETS
TAYLOR ST CROSS SECTION - 1

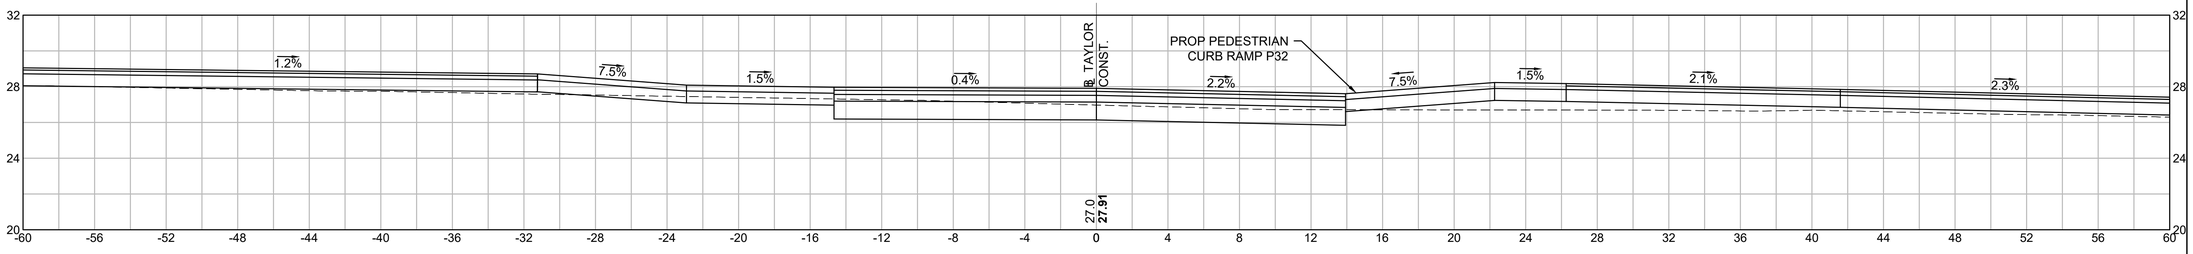


27+20

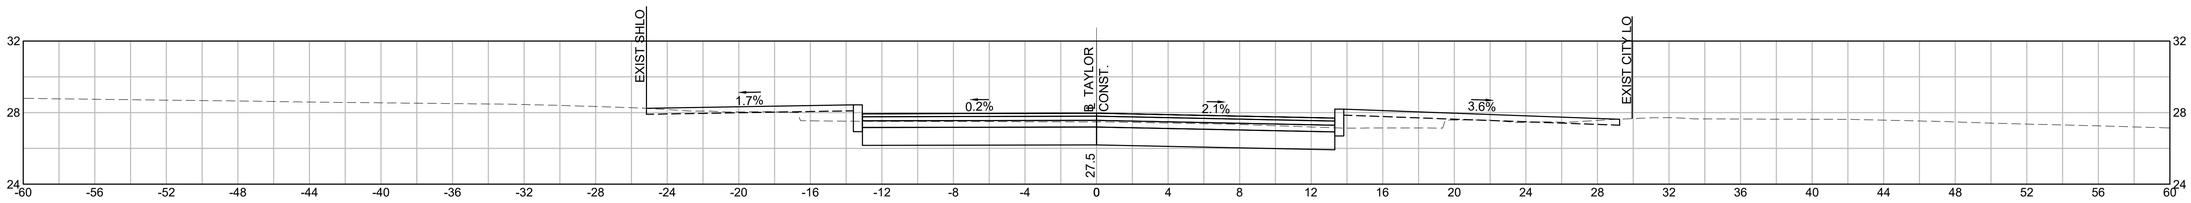


27+10

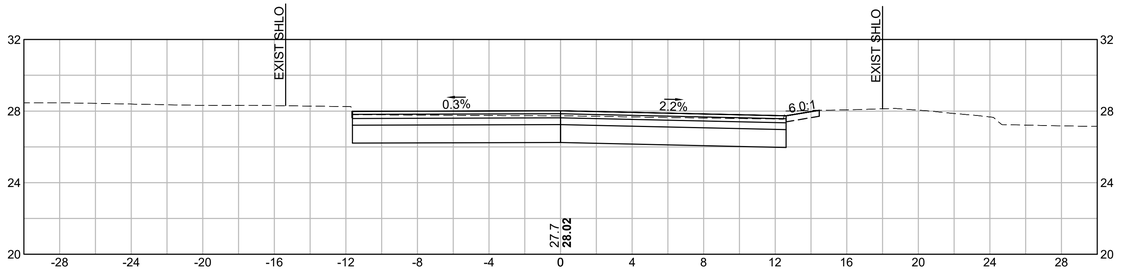

27+00

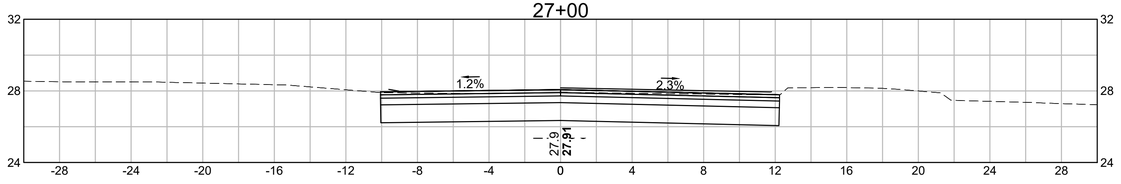

26+90 (AHEAD)

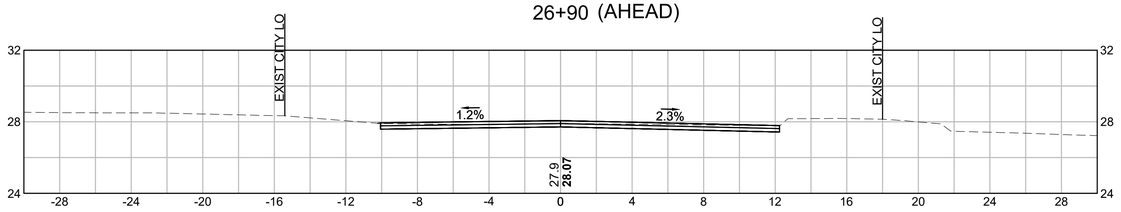

26+90 (BACK)

HOR. SCALE IN FEET
4 0 4 8
4 0 4 8
VER. SCALE IN FEET

REV.	DATE	DESCRIPTION
0	01/19/2024	ISSUED FOR CONSTRUCTION

USE ONLY PRINTS OF LATEST DATE - REVISION LOG MAINTAINED ON SHAREPOINT

608049_HD(SIDE STREET SECTIONS).DWG Plotted on 18-Jan-2024 11:02 AM

FALL RIVER
ROUTE 79

STATE	FED. AID PROJ. NO.	SHEET NO.	TOTAL SHEETS
MA	NHP(IM)/TAP/HIP(BR)/STP-003S(191)	921	1094
	PROJECT FILE NO. 608049		

SIDE STREETS
HATHAWAY ST CROSS SECTION - 1

REV.	DATE	DESCRIPTION
0	01/19/2024	ISSUED FOR CONSTRUCTION

USE ONLY PRINTS OF LATEST DATE - REVISION LOG MAINTAINED ON SHAREPOINT


HOR. SCALE IN FEET
4 0 4 8
4 0 4 8
VER. SCALE IN FEET

608049_HD\SIDE STREET SECTIONS).DWG Plotted on 4-Dec-2023 12:32 PM


FALL RIVER
ROUTE 79

STATE	FED. AID PROJ. NO.	SHEET NO.	TOTAL SHEETS
MA	NHP(IM)/TAP/HIP(BR)/STP-003S(191)	922	1094
	PROJECT FILE NO. 608049		


SIDE STREETS
HATHAWAY ST CROSS SECTION - 2

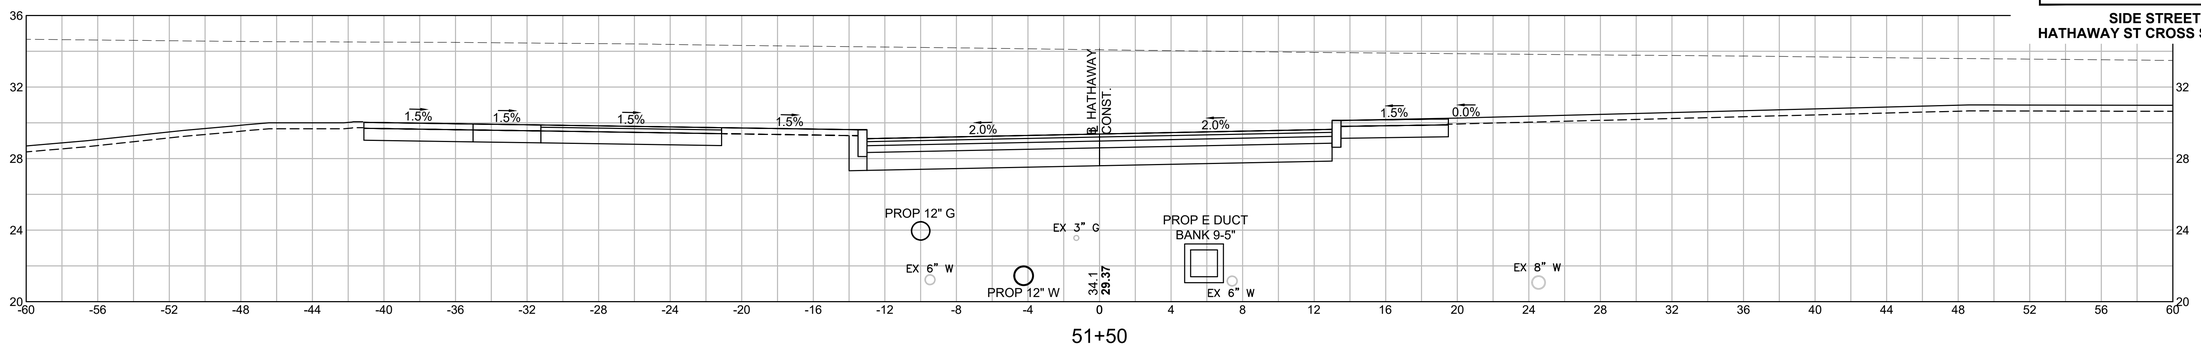


51+50

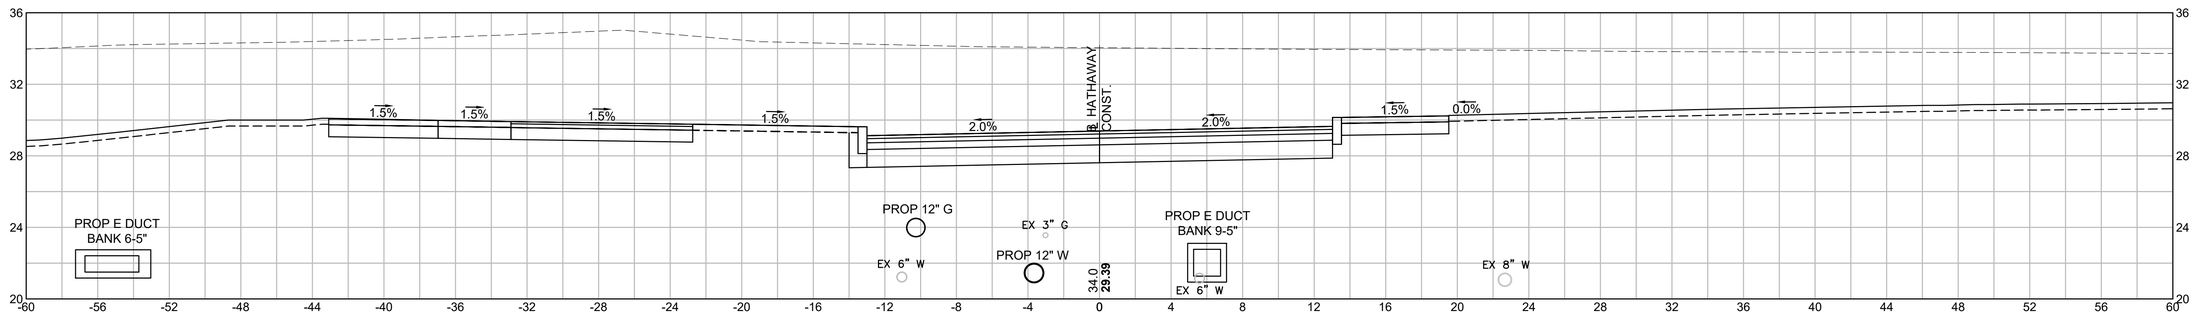

51+38.85

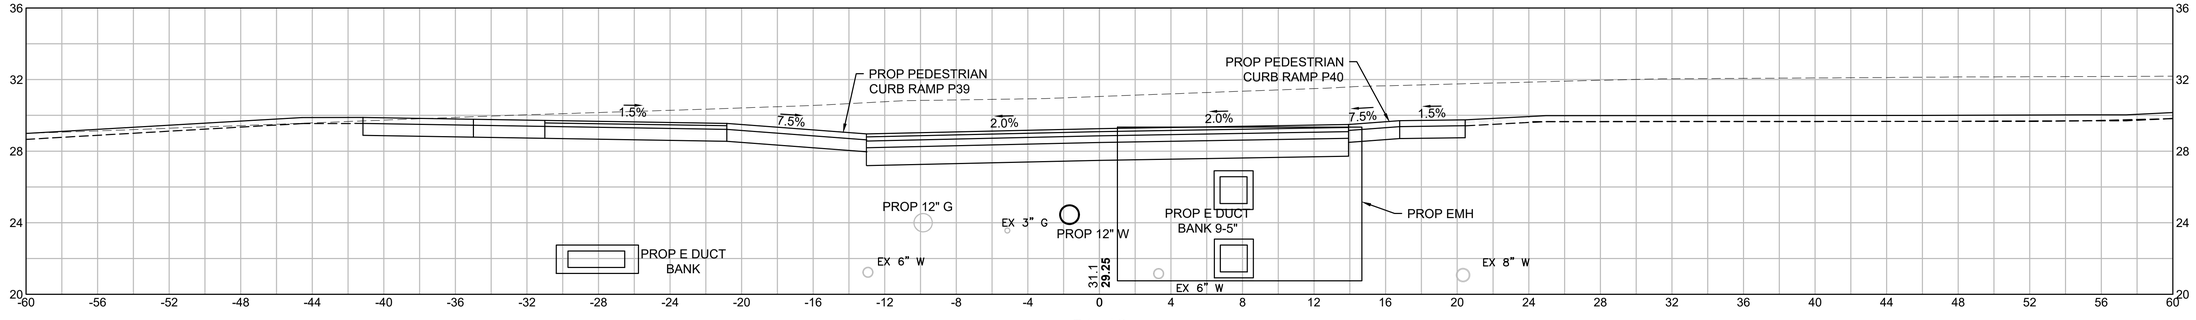

51+19

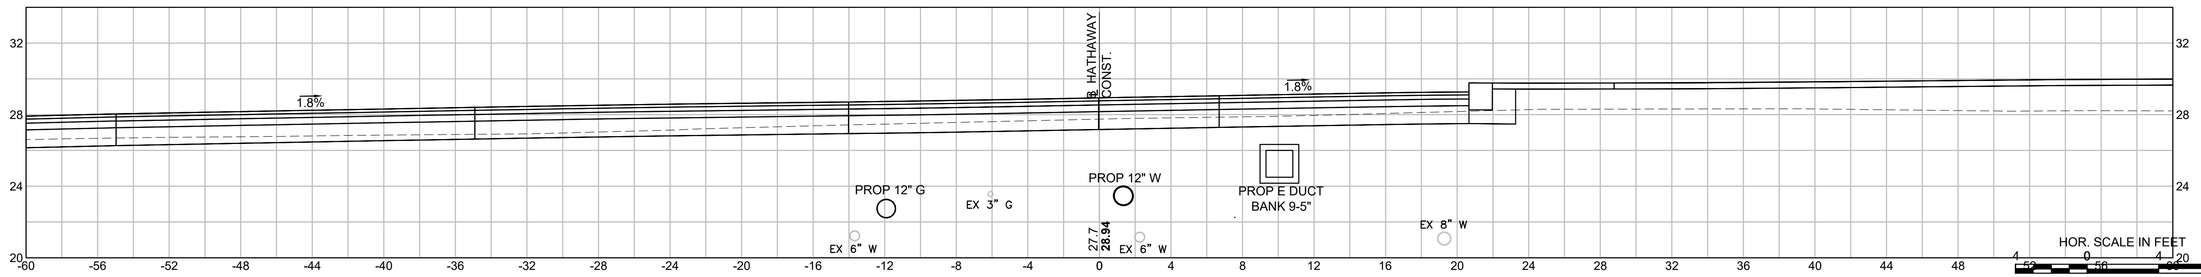

51+00

REV.	DATE	DESCRIPTION
0	01/19/2024	ISSUED FOR CONSTRUCTION

USE ONLY PRINTS OF LATEST DATE - REVISION LOG MAINTAINED ON SHAREPOINT

608049_HD\SIDE STREET SECTIONS).DWG Plotted on 18-Jan-2024 12:29 PM

FALL RIVER
ROUTE 79


STATE	FED. AID PROJ. NO.	SHEET NO.	TOTAL SHEETS
MA	NHP(IM)/TAP/HIP(BR)/STP-003S(191)	923	1094
	PROJECT FILE NO. 608049		

SIDE STREETS
HATHAWAY ST CROSS SECTION - 3


REV.	DATE	DESCRIPTION
0	01/19/2024	ISSUED FOR CONSTRUCTION

USE ONLY PRINTS OF LATEST DATE - REVISION LOG MAINTAINED ON SHAREPOINT


608049_HD\SIDE STREET SECTIONS).DWG Plotted on 4-Dec-2023 12:43 PM

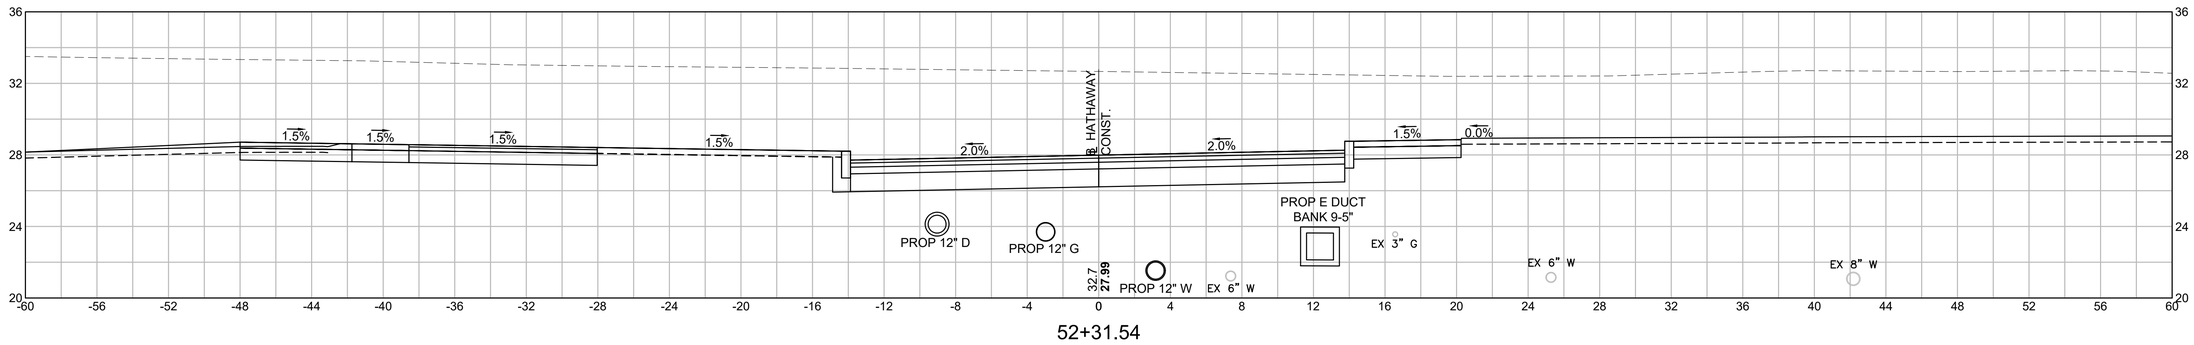

52+31.54

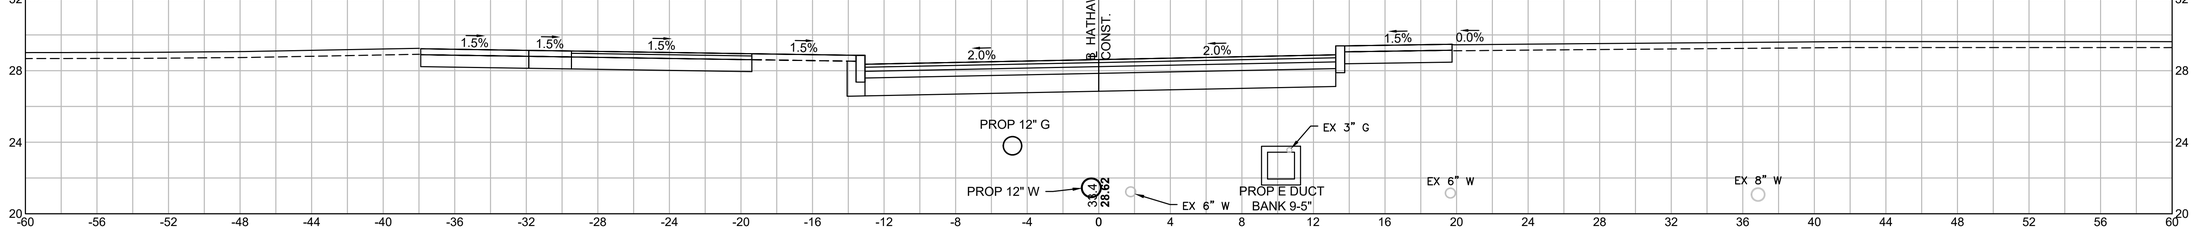

52+00

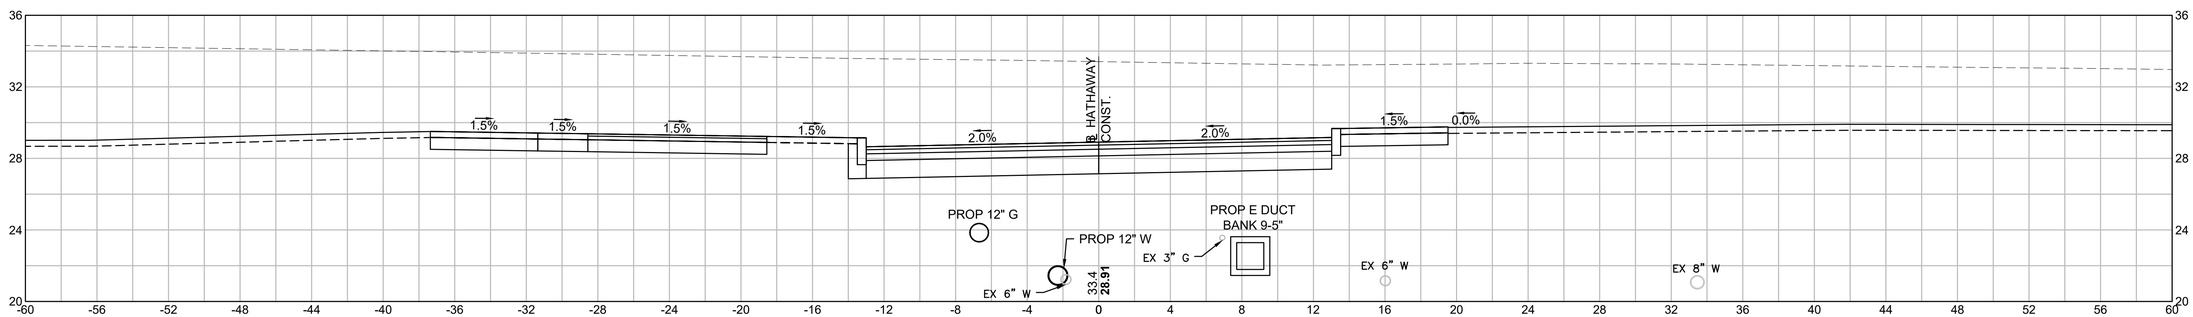

51+85.61

HOR. SCALE IN FEET
4 0 4 8
VER. SCALE IN FEET
4 0 4 8

FALL RIVER
ROUTE 79

STATE	FED. AID PROJ. NO.	SHEET NO.	TOTAL SHEETS
MA	NHP(IM)/TAP/HIP(BR)/STP-003S(191)	924	1094
	PROJECT FILE NO. 608049		


SIDE STREETS
HATHAWAY ST CROSS SECTION - 4


REV.	DATE	DESCRIPTION
0	01/19/2024	ISSUED FOR CONSTRUCTION


USE ONLY PRINTS OF LATEST DATE - REVISION LOG MAINTAINED ON SHAREPOINT


Plotted on 8-Mar-2024 10:36 AM

608049_HD\SIDE STREET SECTIONS).DWG

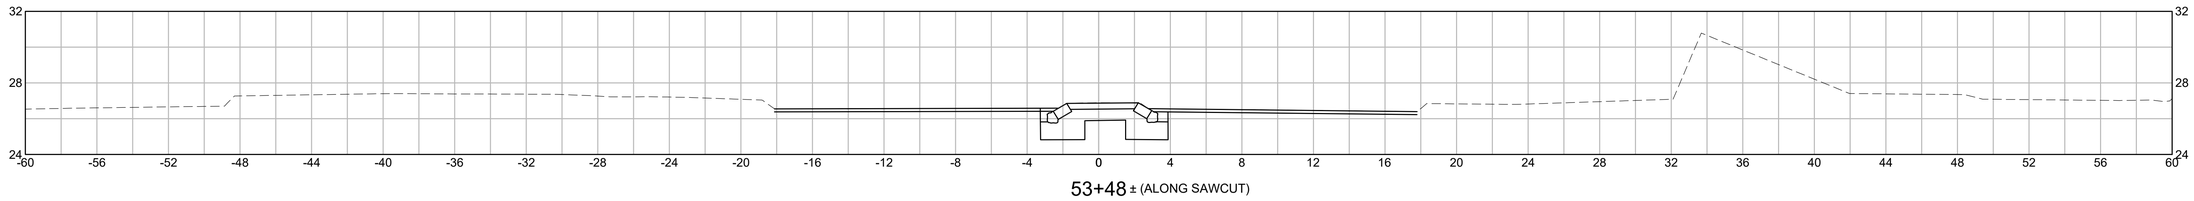

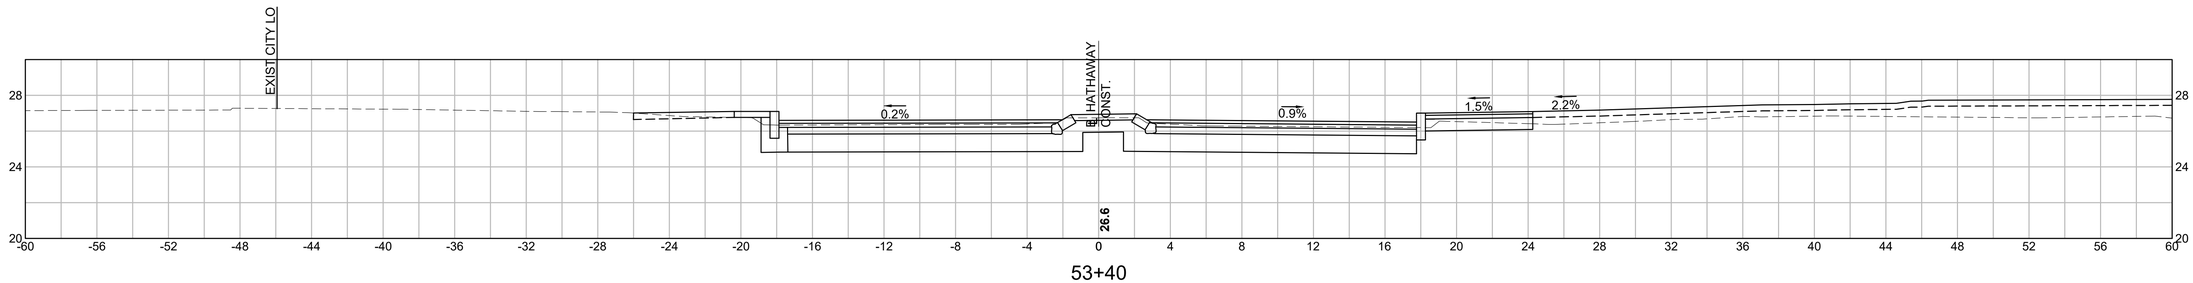

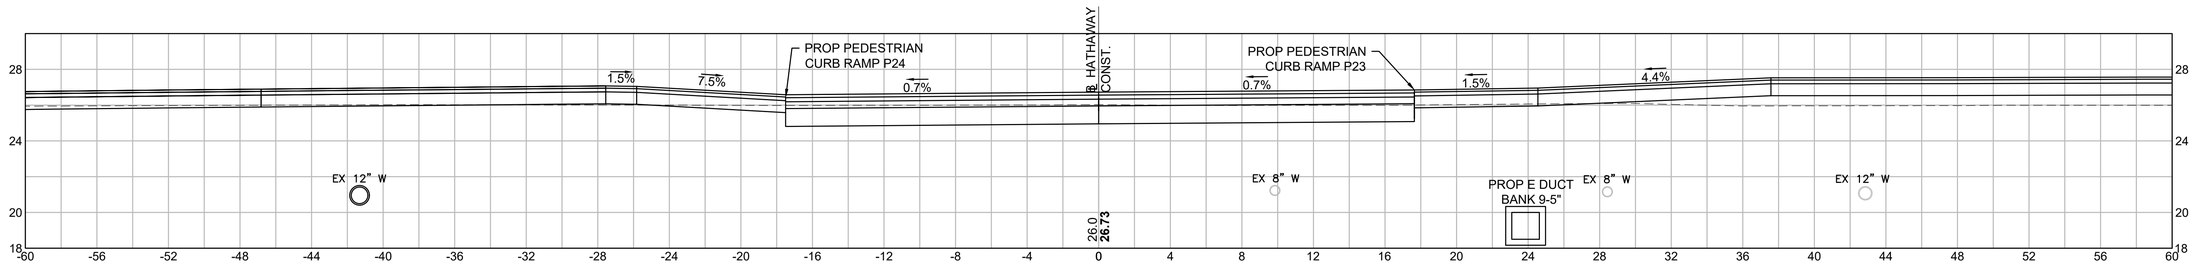

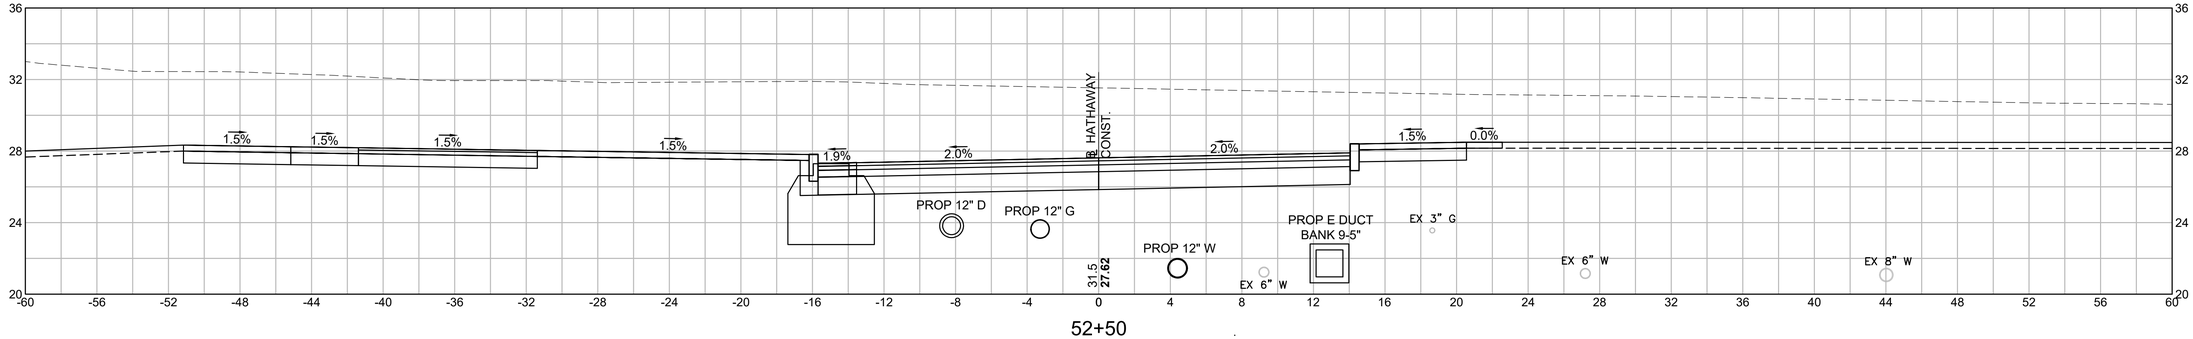

HOR. SCALE IN FEET
4 0 4 8
VER. SCALE IN FEET
4 0 4 8

FALL RIVER
ROUTE 79


STATE	FED. AID PROJ. NO.	SHEET NO.	TOTAL SHEETS
MA	NHPI(IM)/TAP/HIP(BR)/STP-003S(191)	925	1094
	PROJECT FILE NO. 608049		

SIDE STREETS
PEARCE ST CROSS SECTION - 1

REV.	DATE	DESCRIPTION
0	01/19/2024	ISSUED FOR CONSTRUCTION

USE ONLY PRINTS OF LATEST DATE - REVISION LOG MAINTAINED ON SHAREPOINT

608049_HD\SIDE STREET SECTIONS).DWG Plotted on 4-Dec-2023 4:15 PM

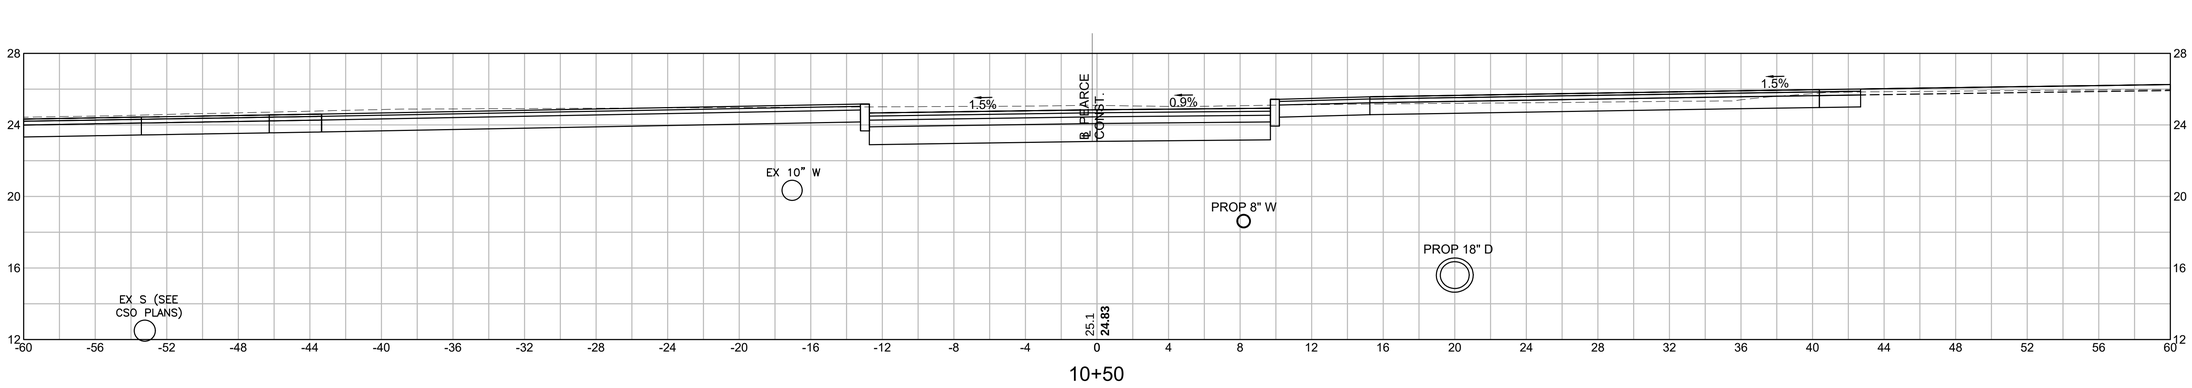


10+50

HOR. SCALE IN FEET
4 0 4 8
4 0 4 8
VER. SCALE IN FEET


FALL RIVER
ROUTE 79

STATE	FED. AID PROJ. NO.	SHEET NO.	TOTAL SHEETS
MA	NHP(IM)/TAP/HIP(BR)/STP-003S(191)	926	1094
	PROJECT FILE NO. 608049		


SIDE STREETS
PRESIDENT AVE CROSS SECTION - 1

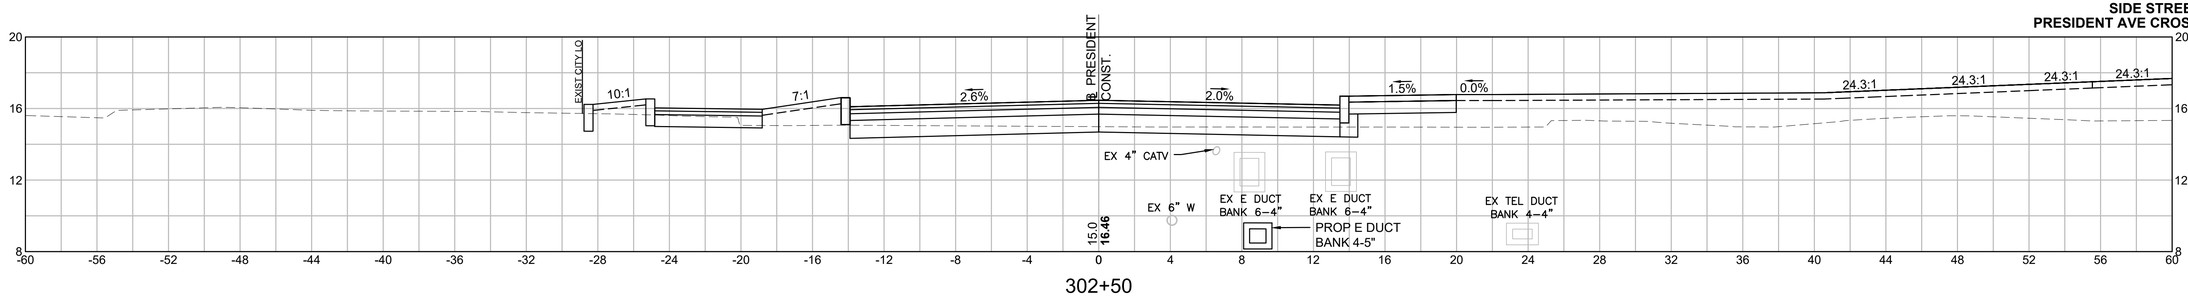


302+50

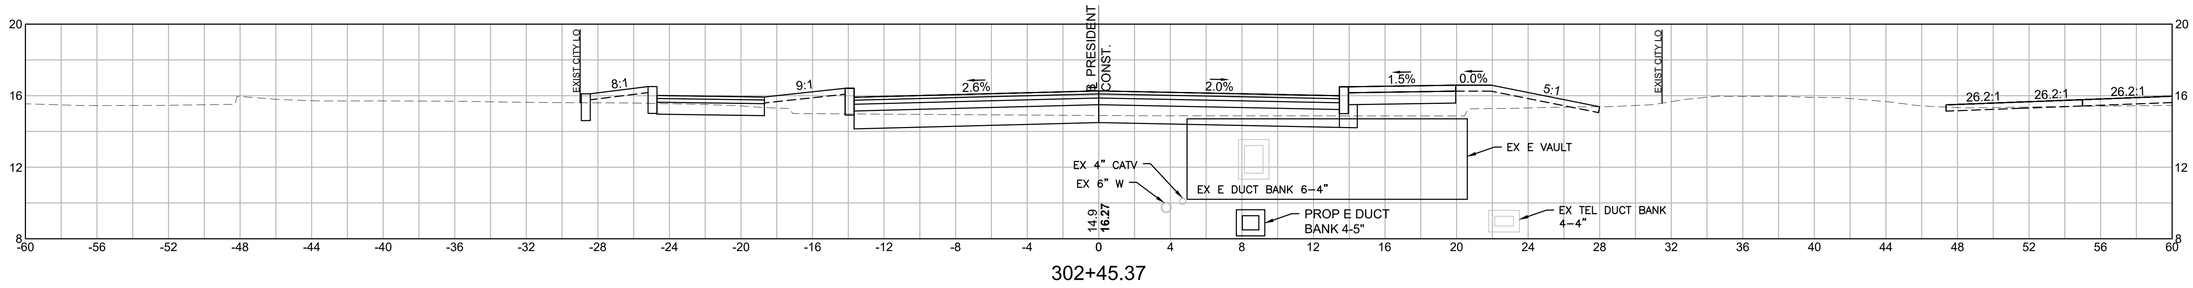


302+45.37

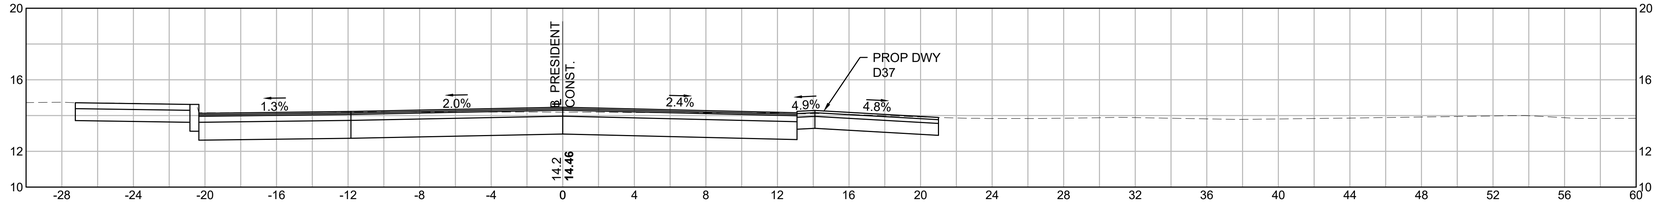

302+00

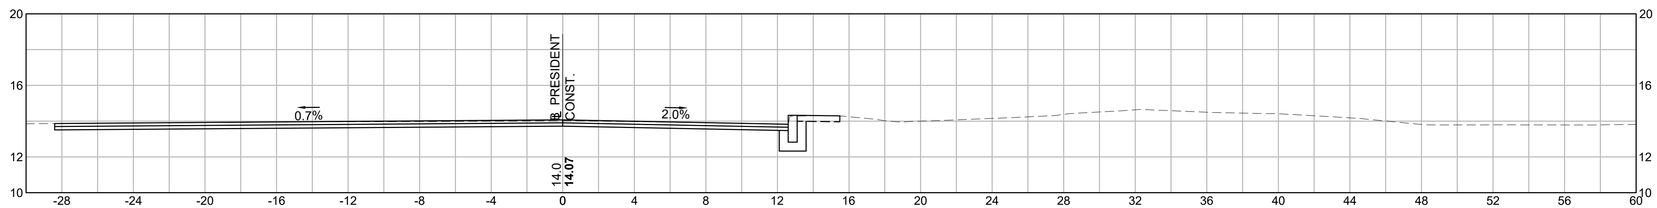

301+80

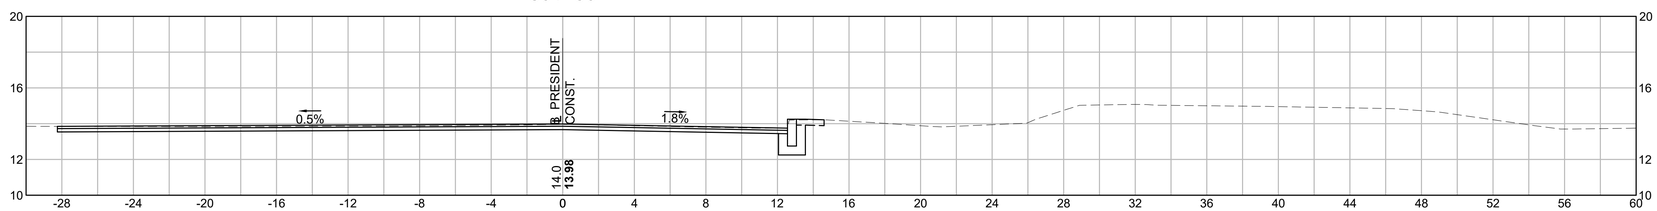

301+70

HOR. SCALE IN FEET
4 0 4 8
4 0 4 8
VER. SCALE IN FEET

REV.	DATE	DESCRIPTION
0	01/19/2024	ISSUED FOR CONSTRUCTION


USE ONLY PRINTS OF LATEST DATE - REVISION LOG MAINTAINED ON SHAREPOINT

608049_HD\SIDE STREET SECTIONS).DWG Plotted on 4-Dec-2023 12:55 PM


FALL RIVER
ROUTE 79

STATE	FED. AID PROJ. NO.	SHEET NO.	TOTAL SHEETS
MA	NHP(IM)/TAP/HIP(BR)/STP-003S(191)	927	1094
	PROJECT FILE NO. 608049		


SIDE STREETS
PRESIDENT AVE CROSS SECTION - 2

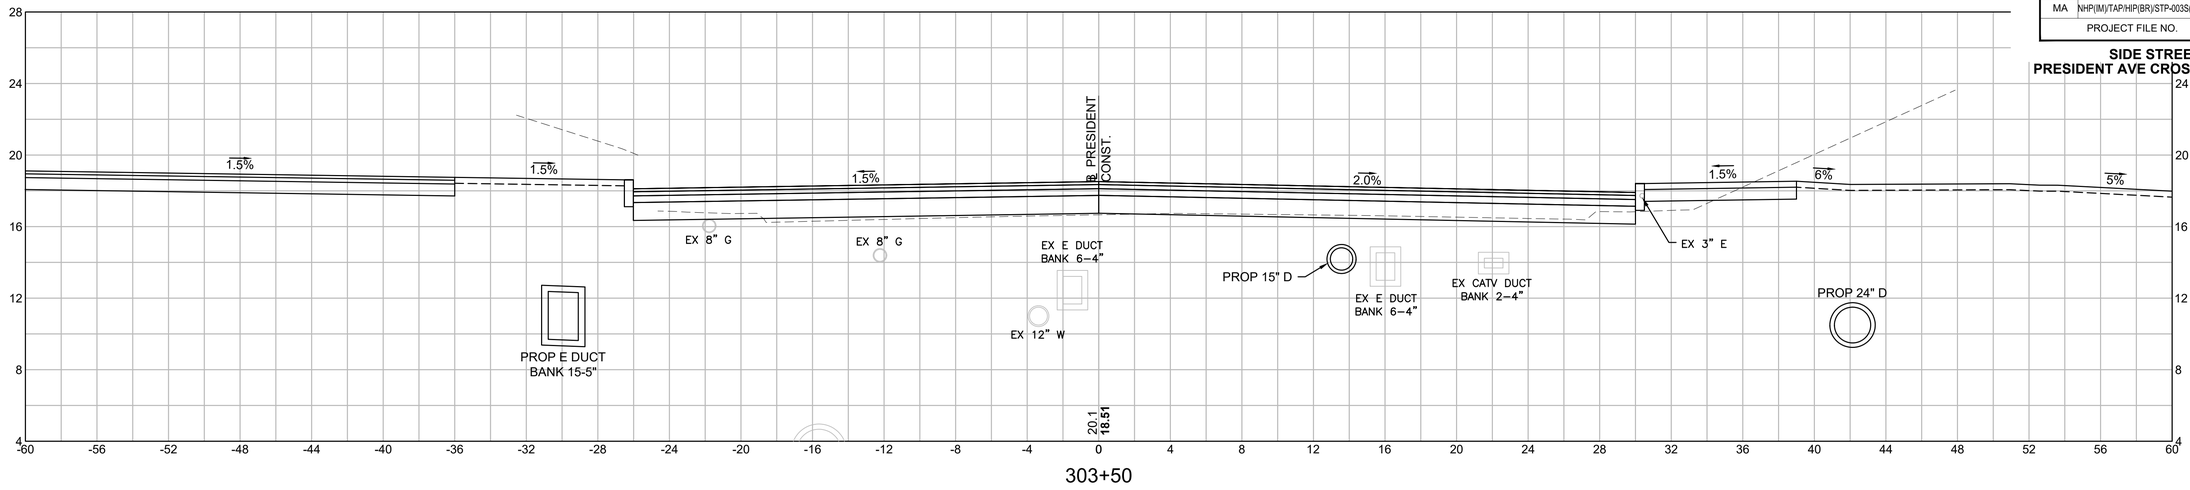

303+50

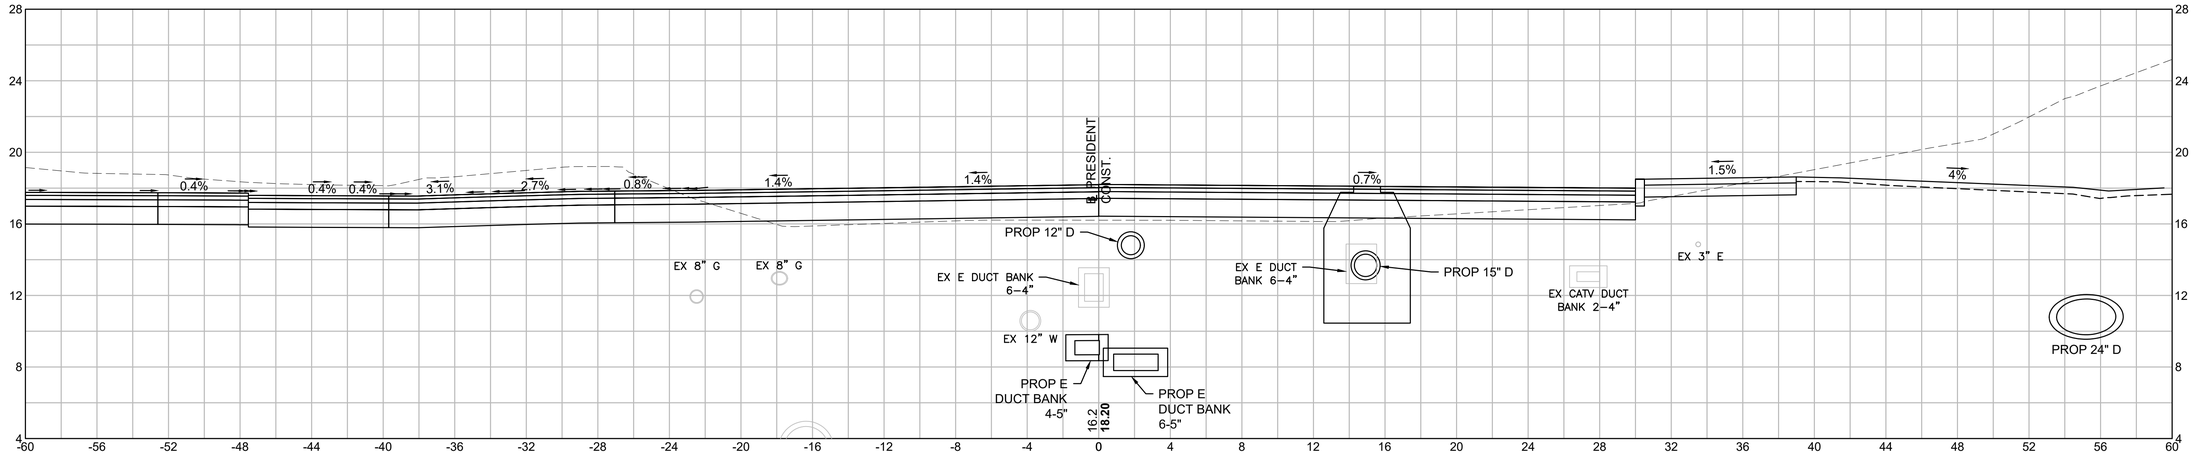

303+25

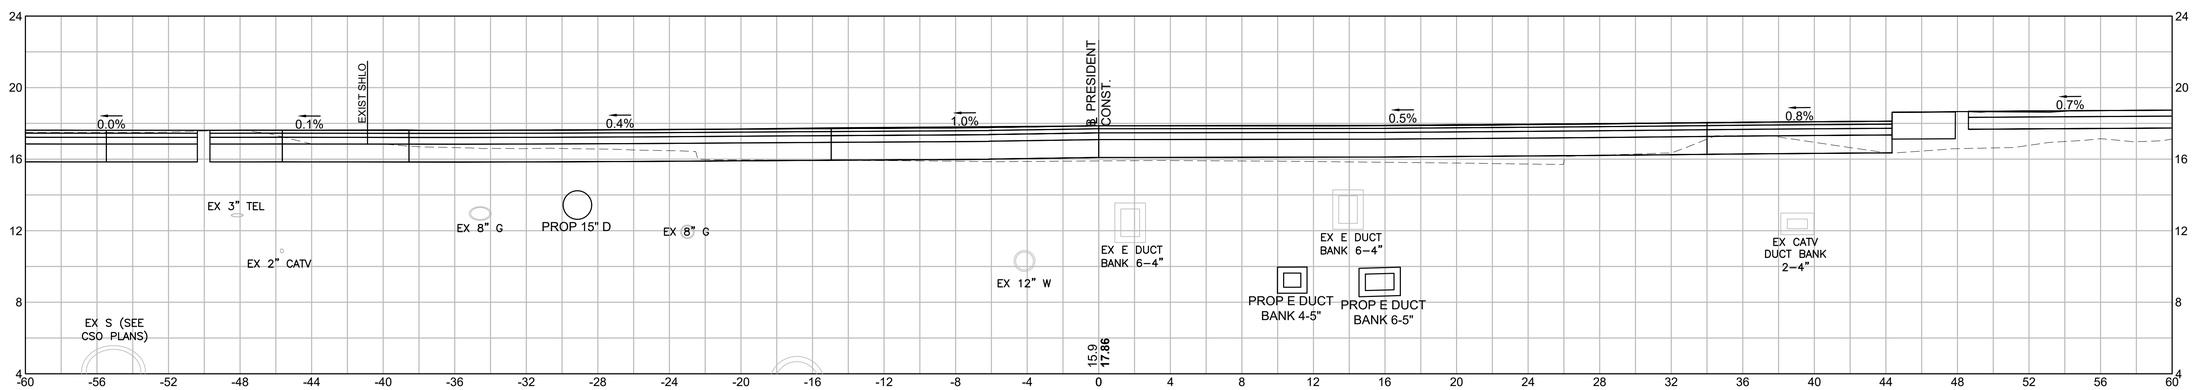

303+07

HOR. SCALE IN FEET
4 0 4 8
VER. SCALE IN FEET
4 0 4 8

REV.	DATE	DESCRIPTION
0	01/19/2024	ISSUED FOR CONSTRUCTION

USE ONLY PRINTS OF LATEST DATE - REVISION LOG MAINTAINED ON SHAREPOINT

608049_HD\SIDE STREET SECTIONS).DWG Plotted on 4-Dec-2023 1:01 PM


FALL RIVER
ROUTE 79

STATE	FED. AID PROJ. NO.	SHEET NO.	TOTAL SHEETS
MA	NHP(IM)/TAP/HIP(BR)/STP-003S(191)	928	1094
	PROJECT FILE NO. 608049		

SIDE STREETS
PRESIDENT AVE CROSS SECTION - 3

REV.	DATE	DESCRIPTION
0	01/19/2024	ISSUED FOR CONSTRUCTION

USE ONLY PRINTS OF LATEST DATE - REVISION LOG MAINTAINED ON SHAREPOINT

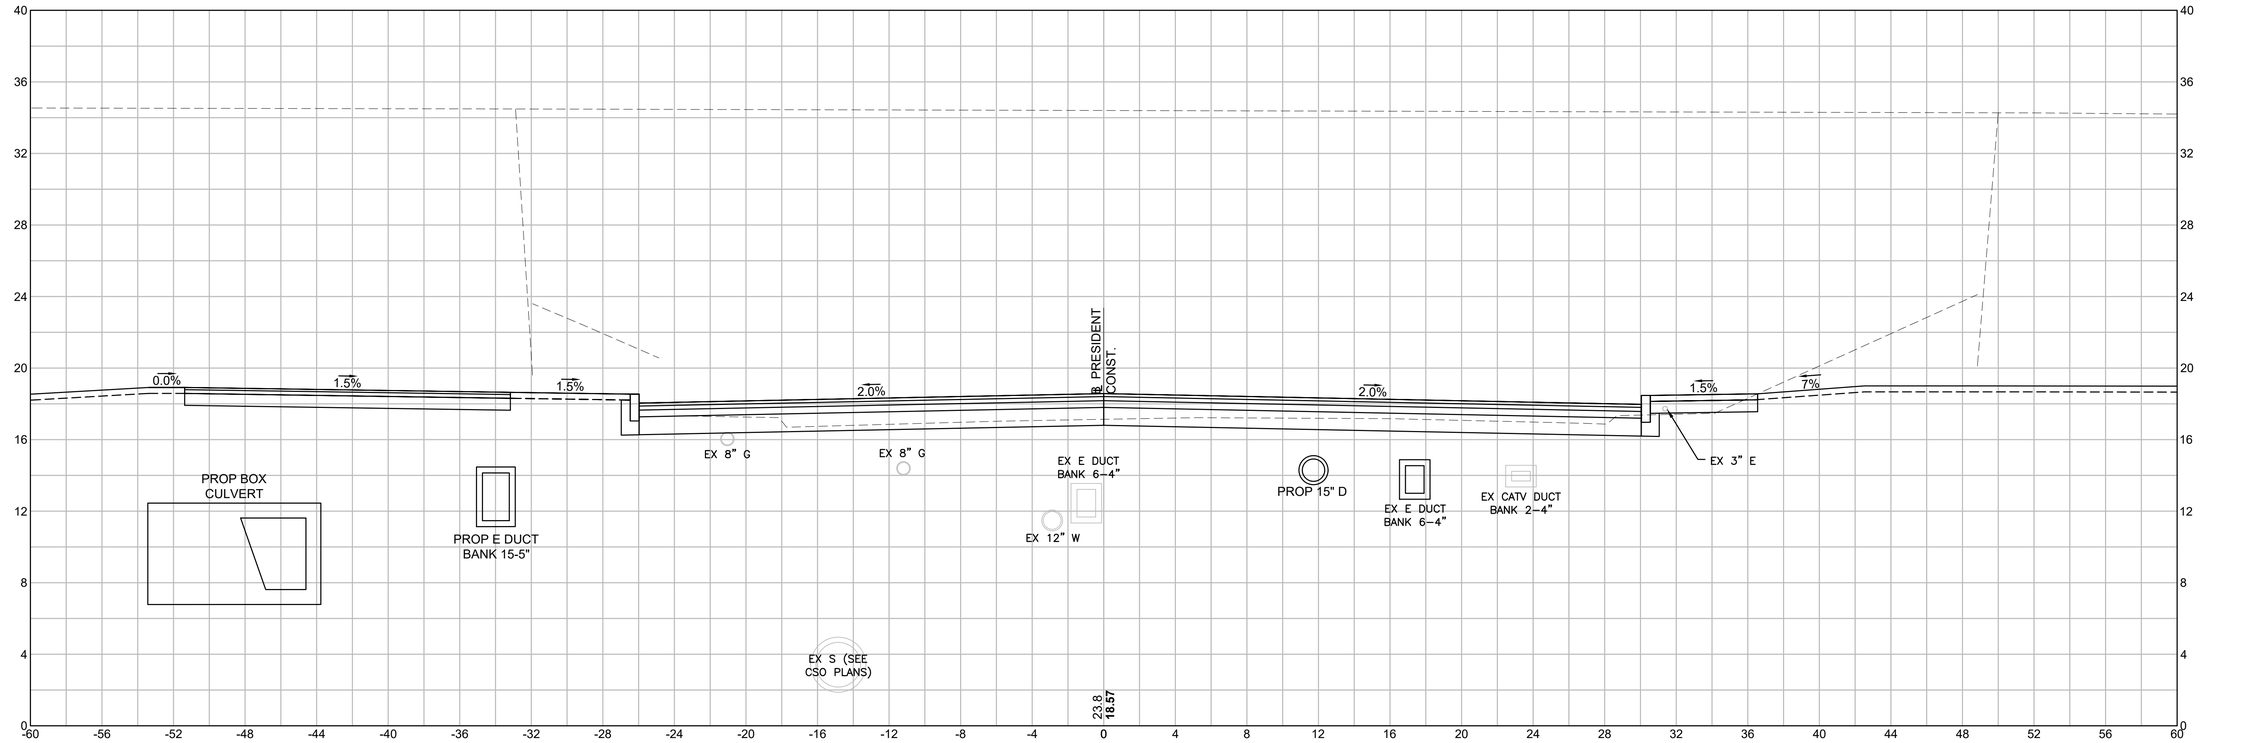

Plotted on 4-Dec-2023 1:06 PM
608049_HD\SIDE STREET SECTIONS).DWG

FALL RIVER
ROUTE 79

STATE	FED. AID PROJ. NO.	SHEET NO.	TOTAL SHEETS
MA	NHP(IM)/TAP/HIP(BR)/STP-003S(191)	929	1094
	PROJECT FILE NO. 608049		


SIDE STREETS
PRESIDENT AVE CROSS SECTION - 4

REV.	DATE	DESCRIPTION
0	01/19/2024	ISSUED FOR CONSTRUCTION

USE ONLY PRINTS OF LATEST DATE - REVISION LOG MAINTAINED ON SHAREPOINT

Plotted on 4-Dec-2023 1:12 PM

608049_HD\SIDE STREET SECTIONS).DWG

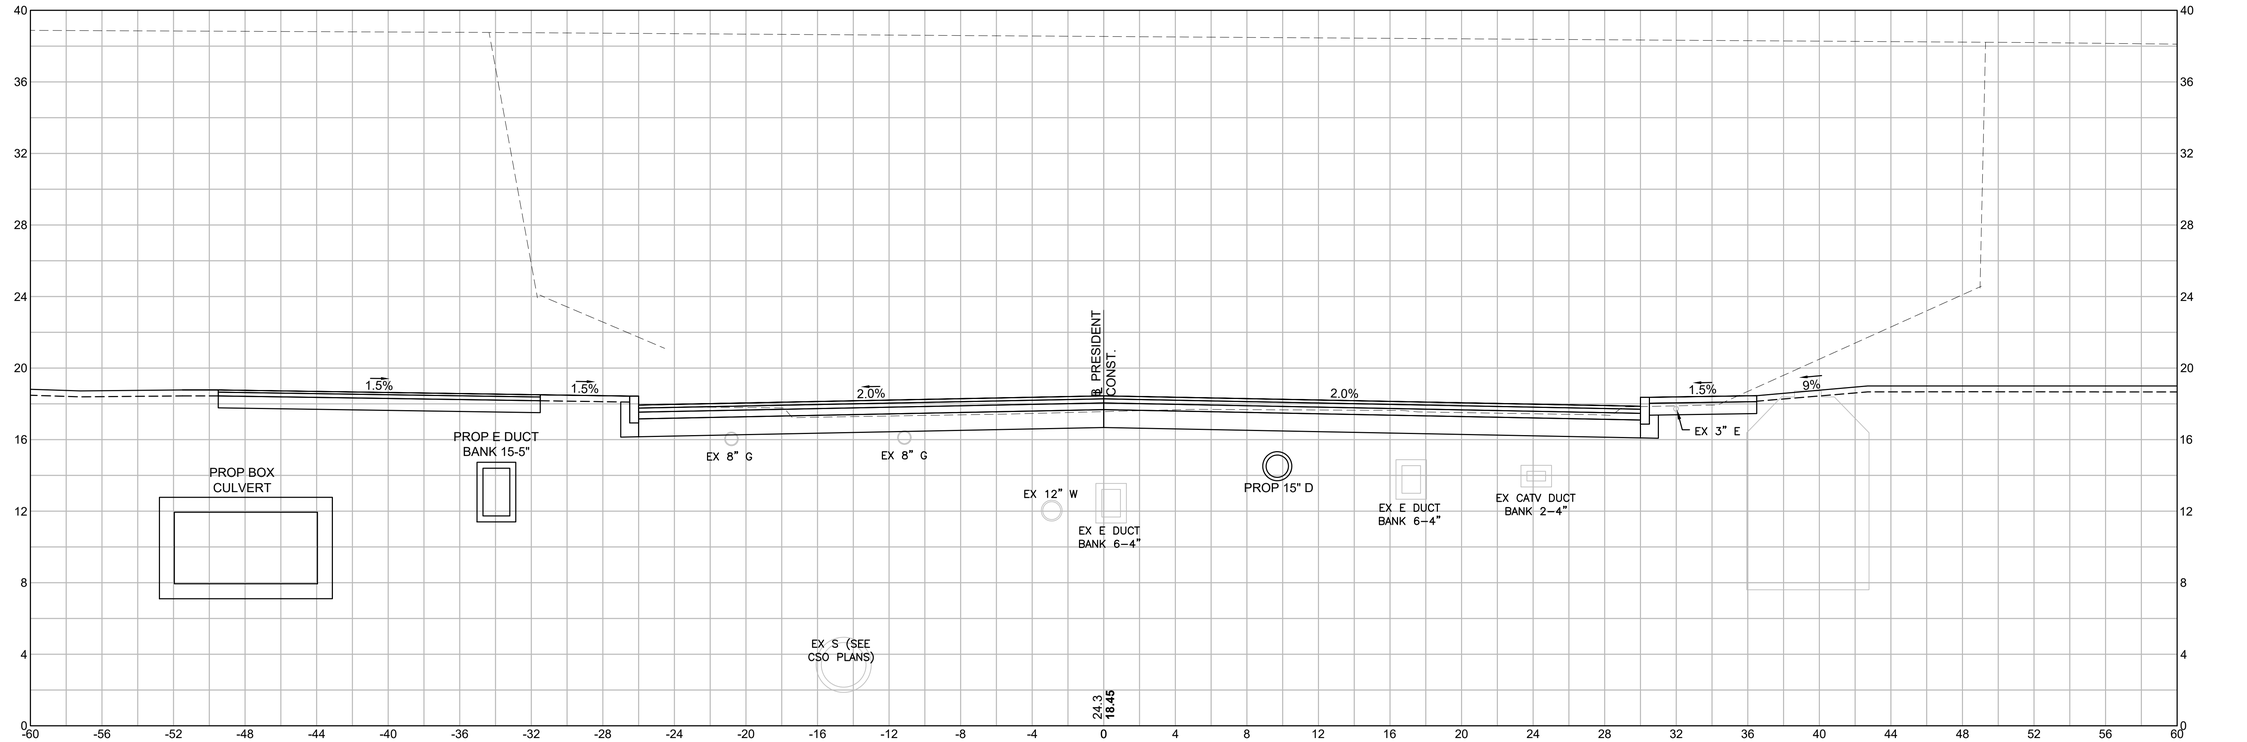

304+11

HOR. SCALE IN FEET
4 0 4 8
VER. SCALE IN FEET
4 0 4 8


FALL RIVER
ROUTE 79

STATE	FED. AID PROJ. NO.	SHEET NO.	TOTAL SHEETS
MA	NHP(IM)/TAP/HIP(BR)/STP-003S(191)	930	1094
PROJECT FILE NO.	608049		

SIDE STREETS
PRESIDENT AVE CROSS SECTION - 5

REV.	DATE	DESCRIPTION
0	01/19/2024	ISSUED FOR CONSTRUCTION

USE ONLY PRINTS OF LATEST DATE - REVISION LOG MAINTAINED ON SHAREPOINT

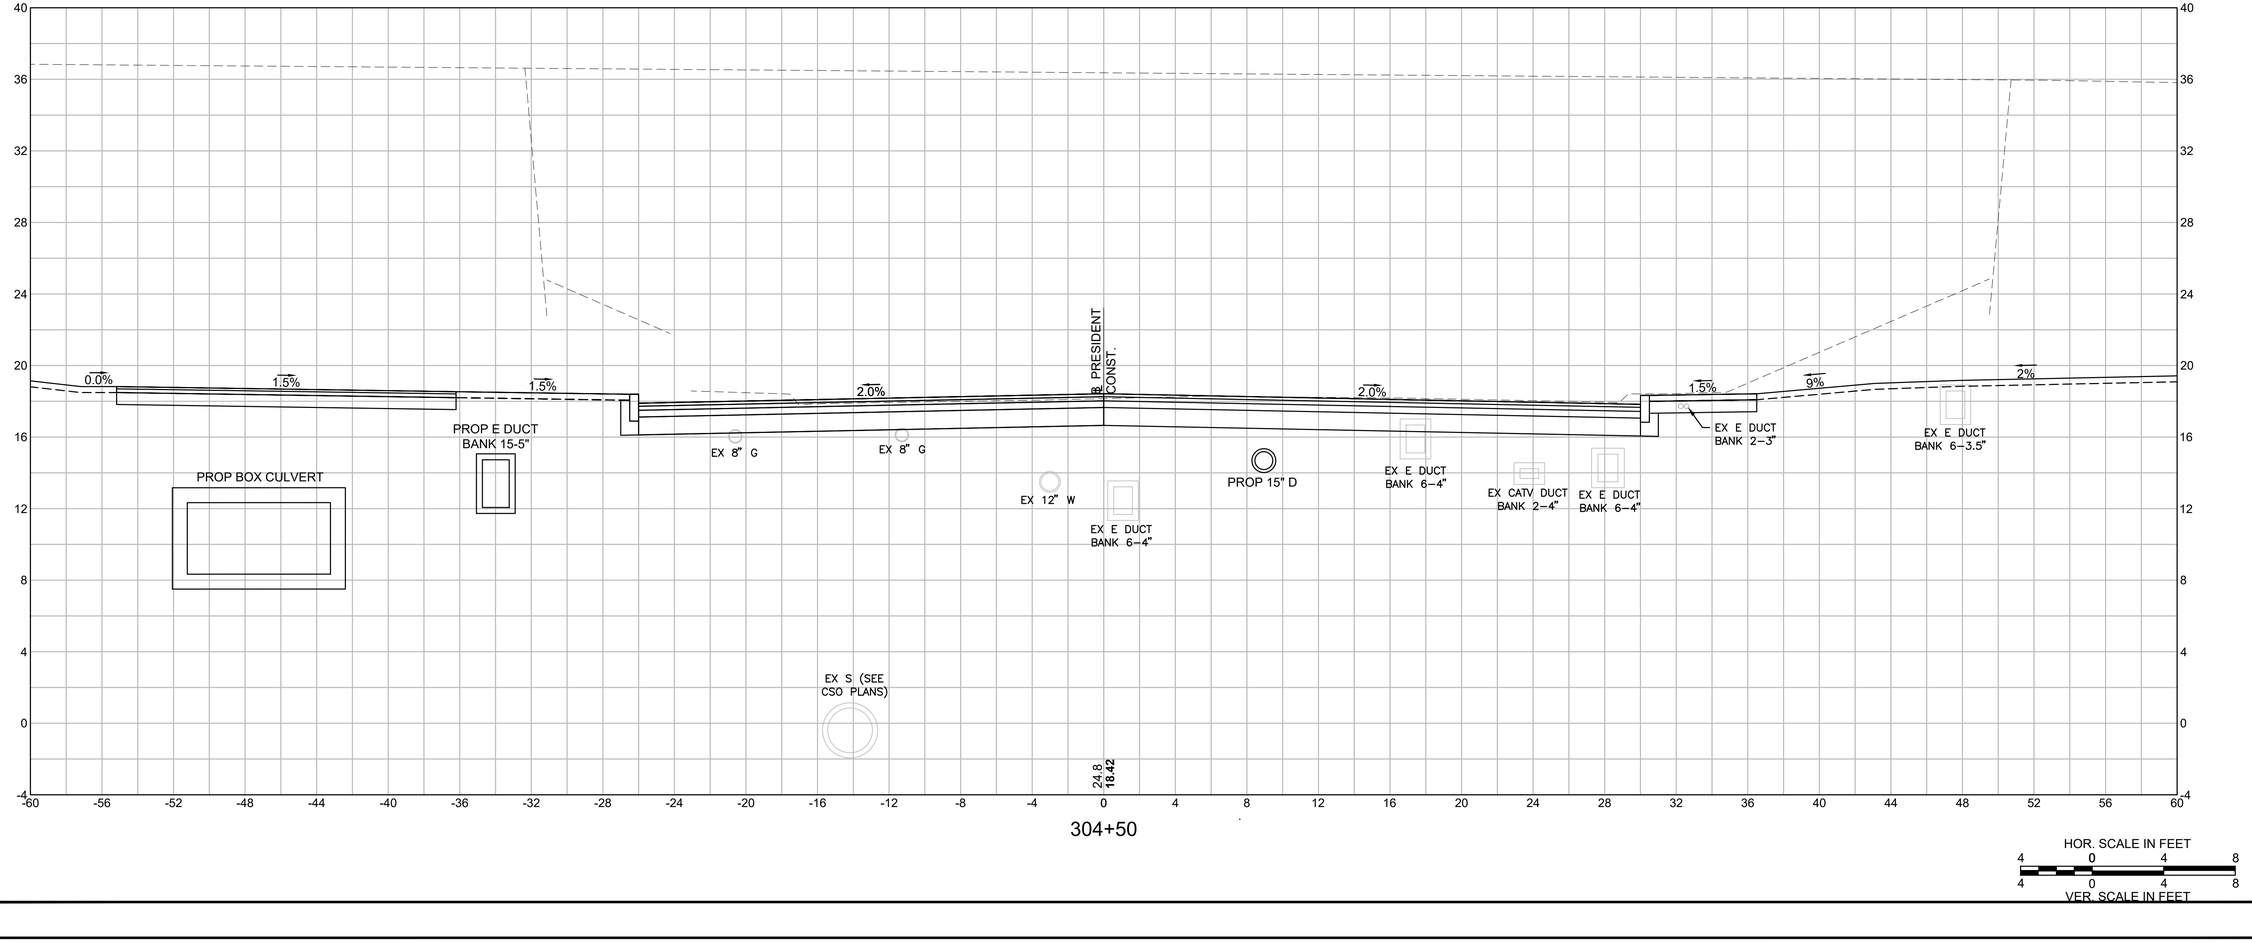


HOR. SCALE IN FEET
4 0 4 8
VER. SCALE IN FEET
4 0 4 8

608049_HD\SIDE STREET SECTIONS).DWG Plotted on 22-Nov-2023 11:42 AM


FALL RIVER
ROUTE 79

STATE	FED. AID PROJ. NO.	SHEET NO.	TOTAL SHEETS
MA	NHP(IM)/TAP/HIP(BR)/STP-003S(191)	931	1094
	PROJECT FILE NO. 608049		


SIDE STREETS
PRESIDENT AVE CROSS SECTION - 6

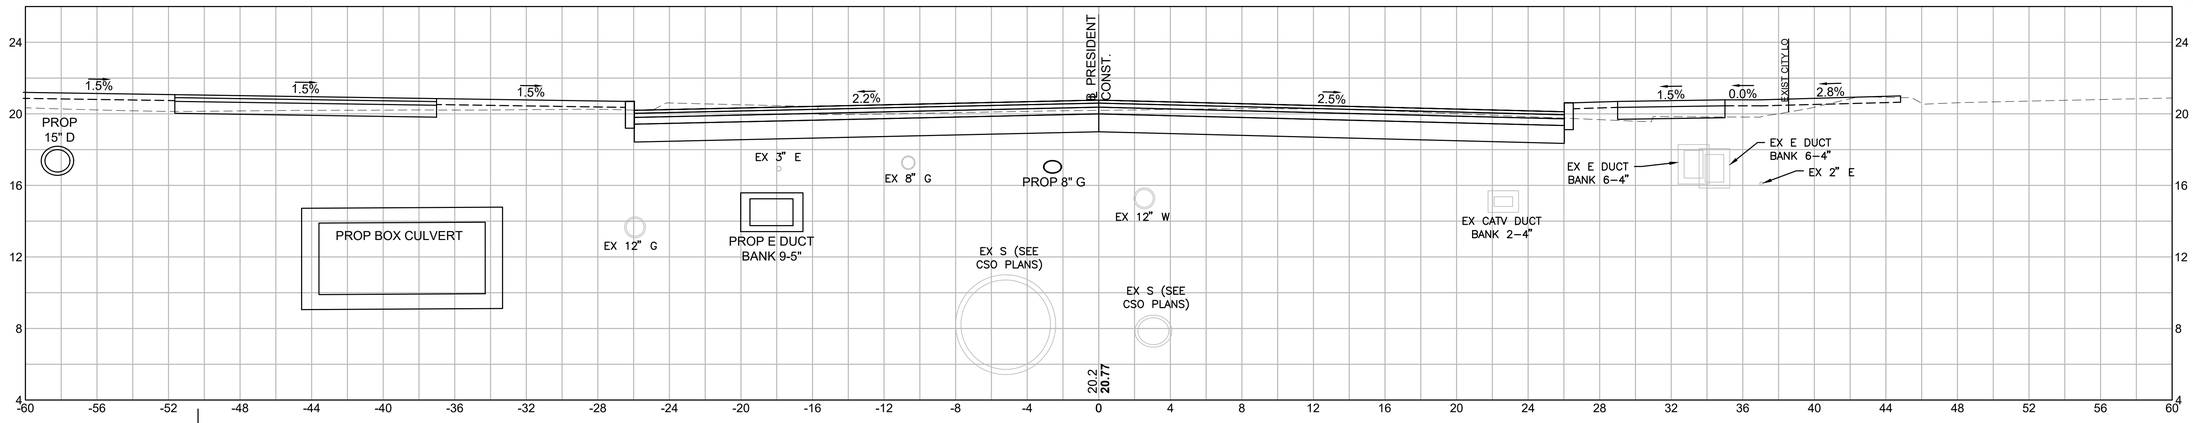

306+00

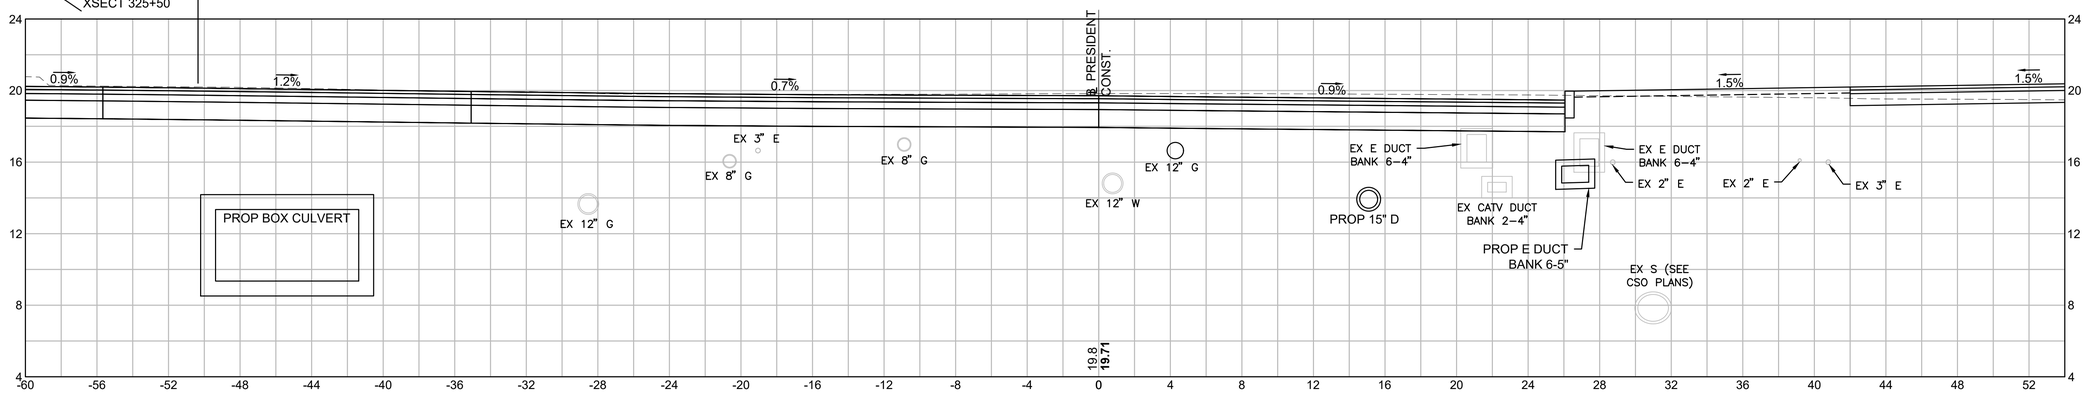

305+50

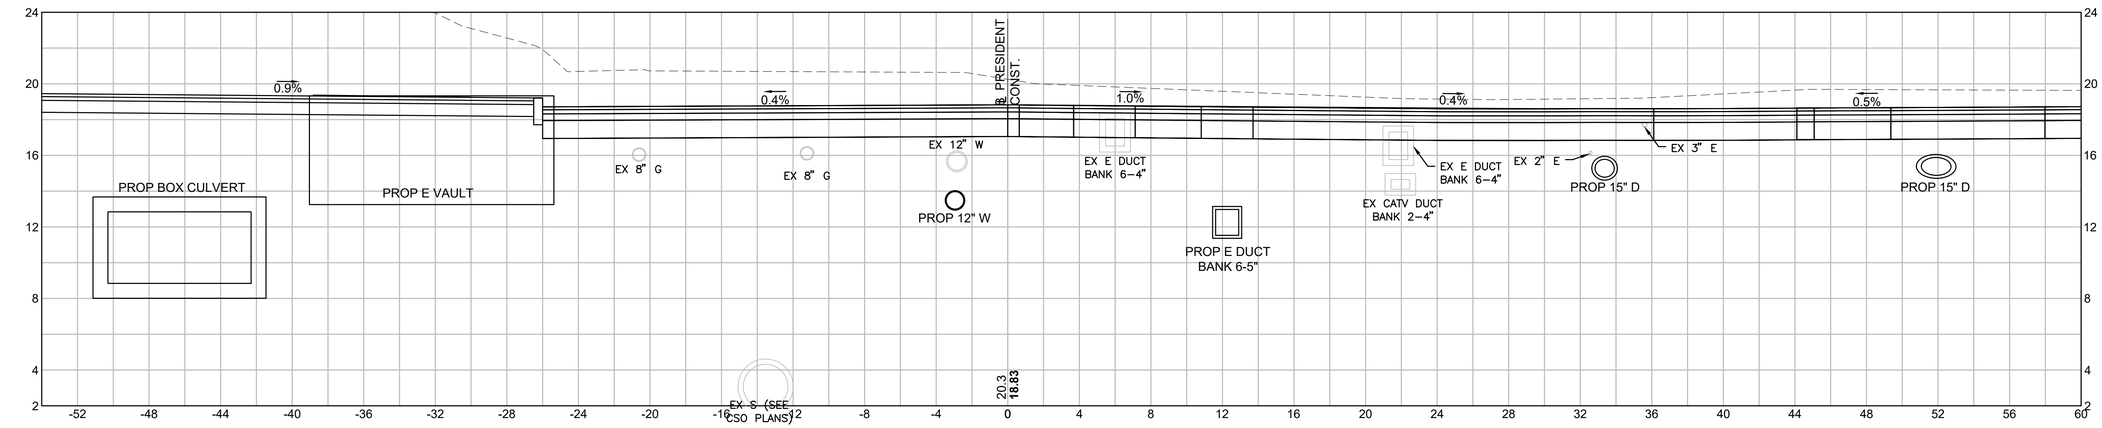

305+00

HOR. SCALE IN FEET
4 0 4 8
VER. SCALE IN FEET
4 0 4 8

REV.	DATE	DESCRIPTION
0	01/19/2024	ISSUED FOR CONSTRUCTION


USE ONLY PRINTS OF LATEST DATE - REVISION LOG MAINTAINED ON SHAREPOINT

608049_HD\SIDE STREET SECTIONS).DWG Plotted on 4-Dec-2023 3:35 PM


FALL RIVER
ROUTE 79

STATE	FED. AID PROJ. NO.	SHEET NO.	TOTAL SHEETS
MA	NHP(IM)/TAP/HIP(BR)STP-003S(191)	932	1094
	PROJECT FILE NO. 608049		


SIDE STREETS
PRESIDENT AVE CROSS SECTION - 7

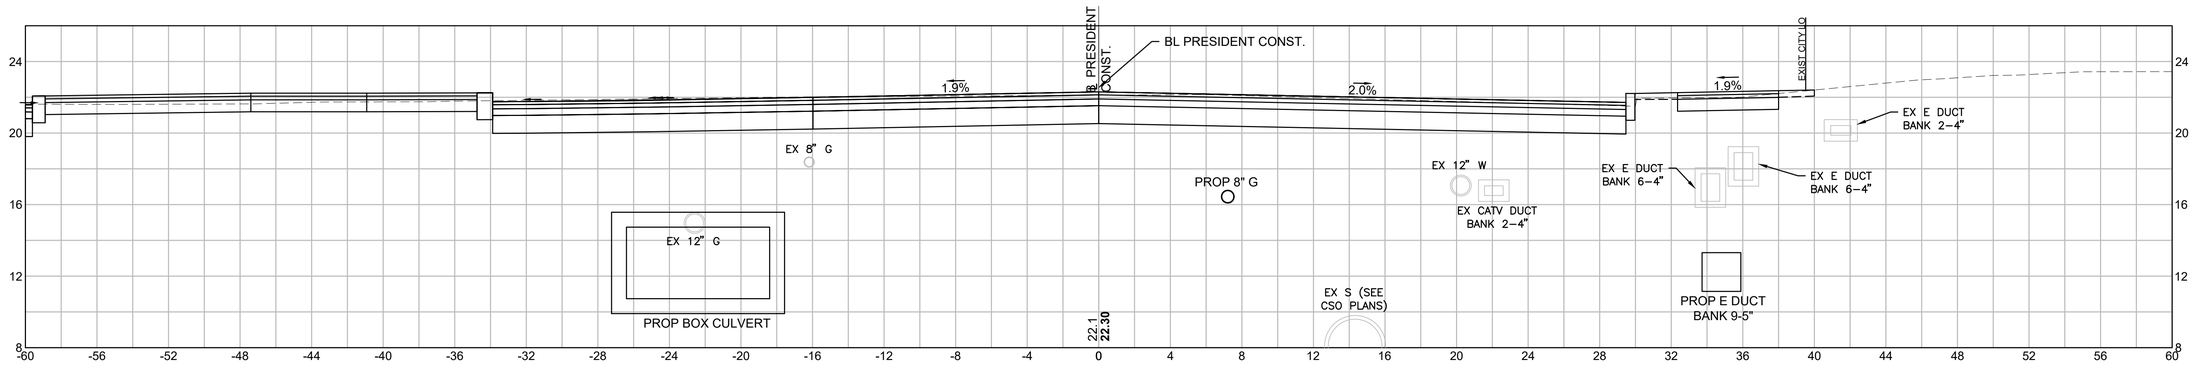

307+00

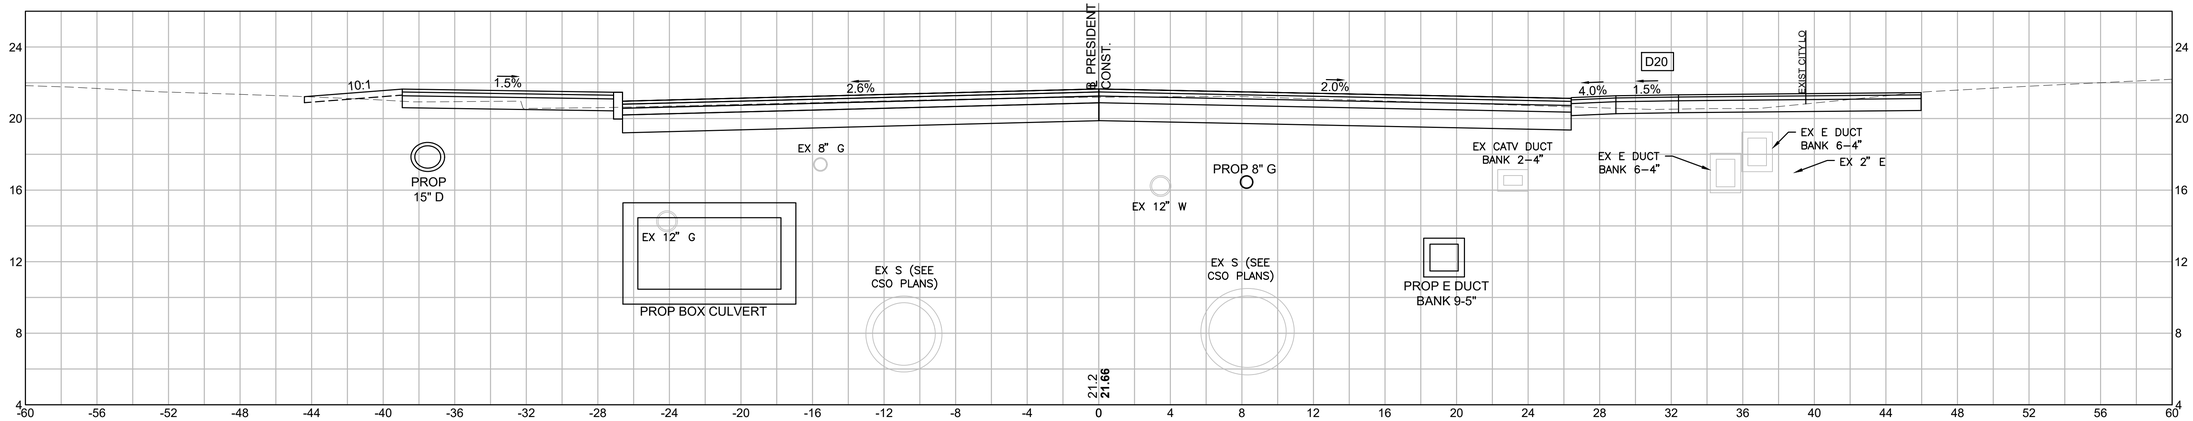

306+50

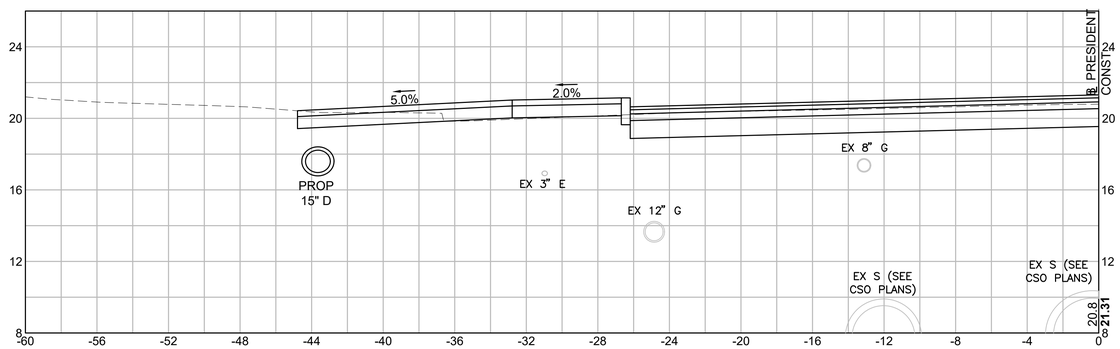

306+29 (SKEWED SECTION)

HOR. SCALE IN FEET
4 0 4 8
4 0 4 8
VER. SCALE IN FEET

REV.	DATE	DESCRIPTION
0	01/19/2024	ISSUED FOR CONSTRUCTION


USE ONLY PRINTS OF LATEST DATE - REVISION LOG MAINTAINED ON SHAREPOINT

608049_HD\SIDE STREET SECTIONS).DWG Plotted on 4-Dec-2023 3:36 PM


FALL RIVER
ROUTE 79

STATE	FED. AID PROJ. NO.	SHEET NO.	TOTAL SHEETS
MA	NHP(IM)/TAP/HIP(BR)/STP-003S(191)	933	1094
	PROJECT FILE NO. 608049		


SIDE STREETS
PRESIDENT AVE CROSS SECTION - 8

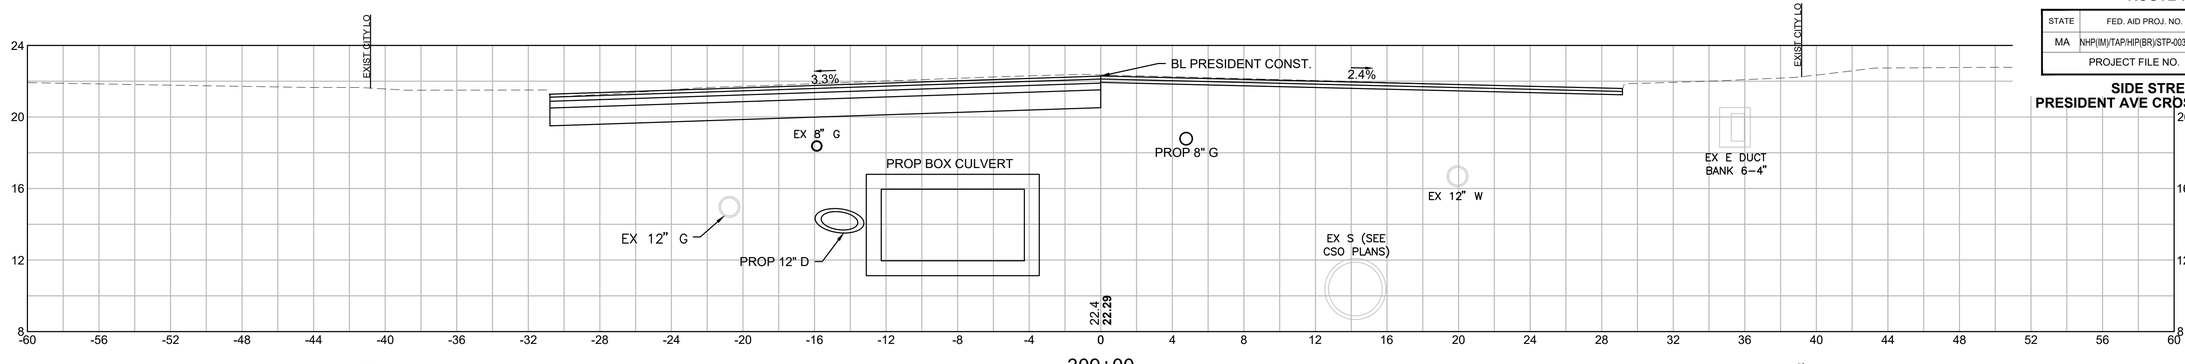


309+00

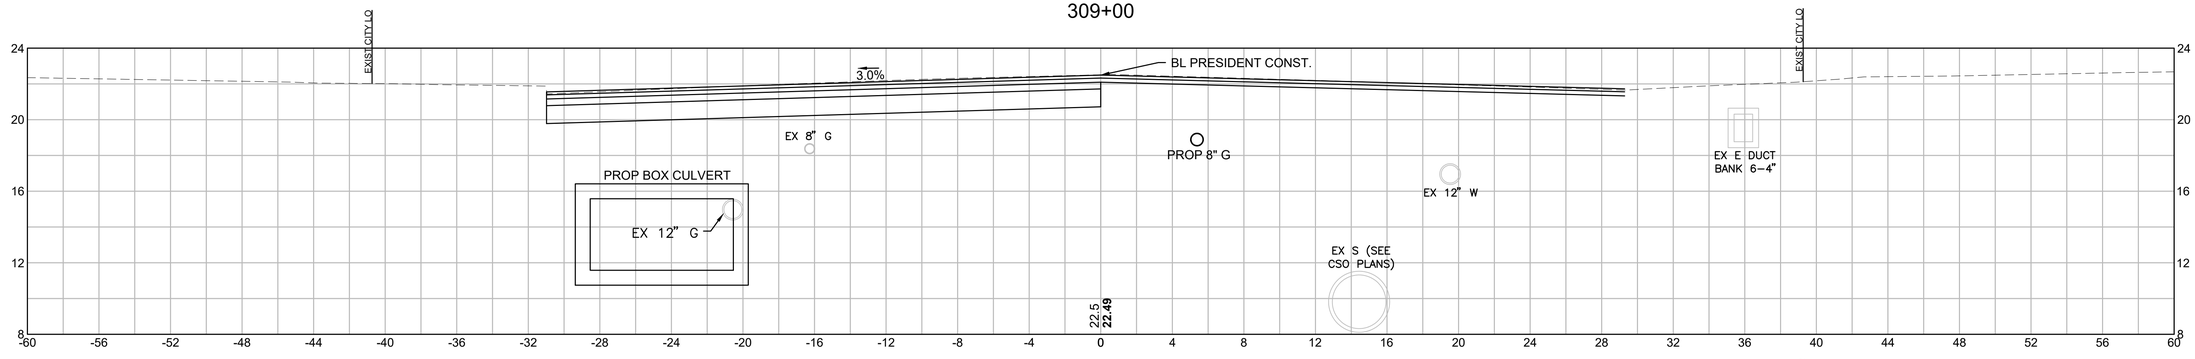

308+50

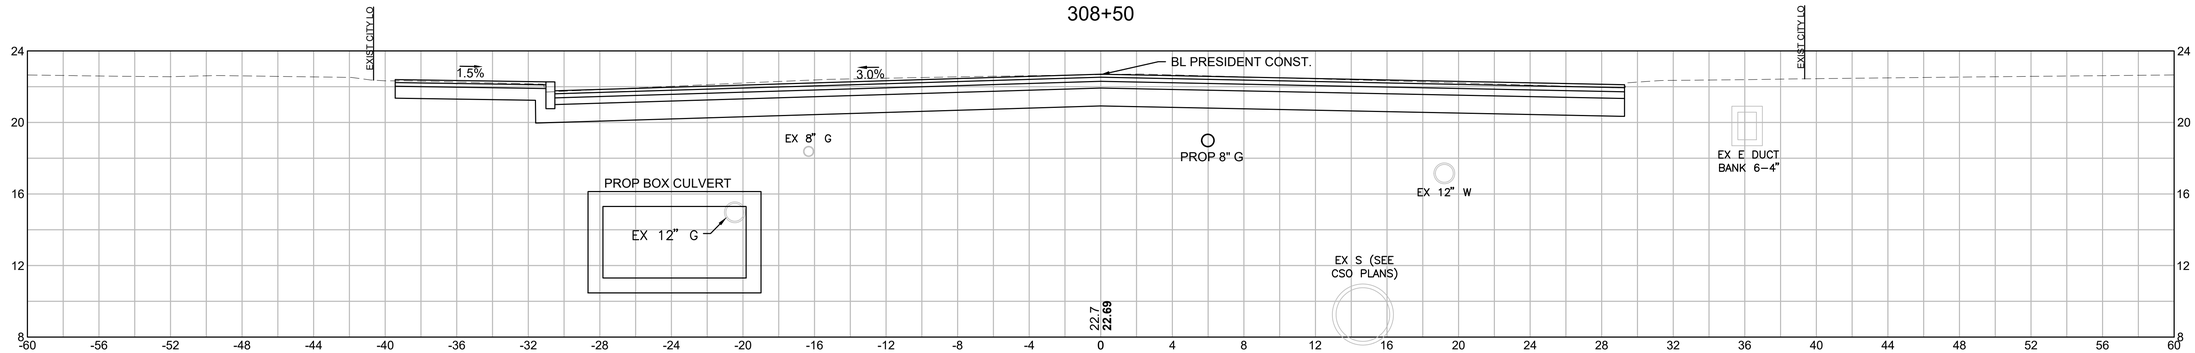

308+00

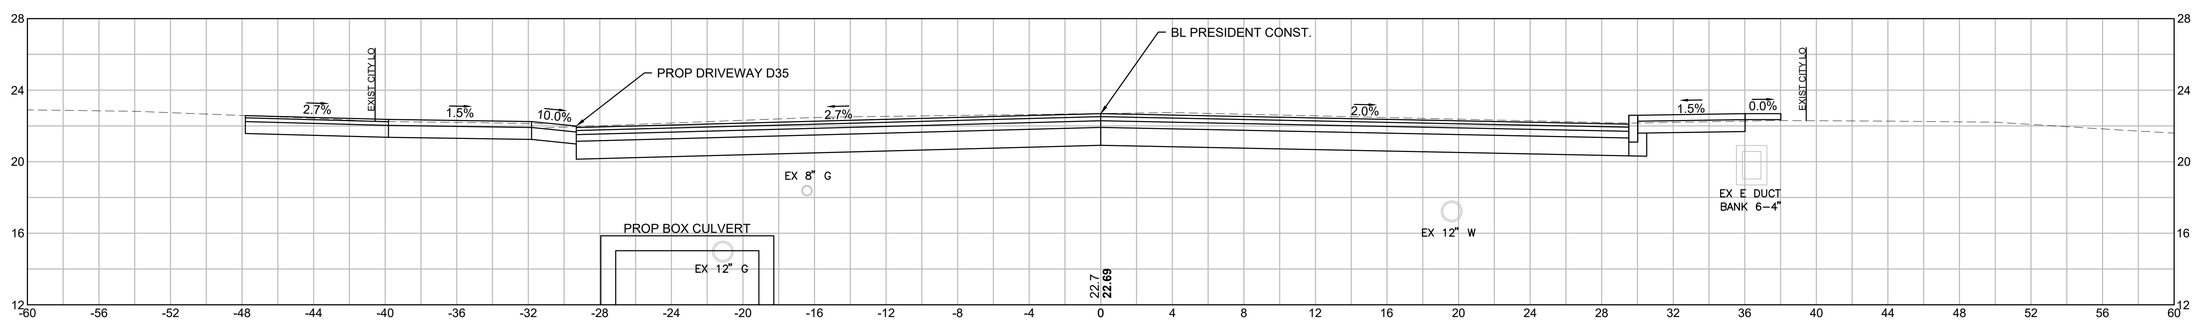

307+50

HOR. SCALE IN FEET
4 0 4 8
4 0 4 8
VER. SCALE IN FEET

REV.	DATE	DESCRIPTION
0	01/19/2024	ISSUED FOR CONSTRUCTION

USE ONLY PRINTS OF LATEST DATE - REVISION LOG MAINTAINED ON SHAREPOINT


608049_HD\SIDE STREET SECTIONS).DWG Plotted on 4-Dec-2023 3:37 PM

0	01/19/2024	ISSUED FOR CONSTRUCTION
REV.	DATE	DESCRIPTION
USE ONLY PRINTS OF LATEST DATE - REVISION LOG MAINTAINED ON SHAREPOINT		


FALL RIVER
ROUTE 79

STATE	FED. AID PROJ. NO.	SHEET NO.	TOTAL SHEETS
MA	NHP(IM)/TAP/HIP(BR)/STP-003S(191)	934	1094
PROJECT FILE NO.	608049		


SIDE STREETS
PRESIDENT AVE CROSS SECTION - 9

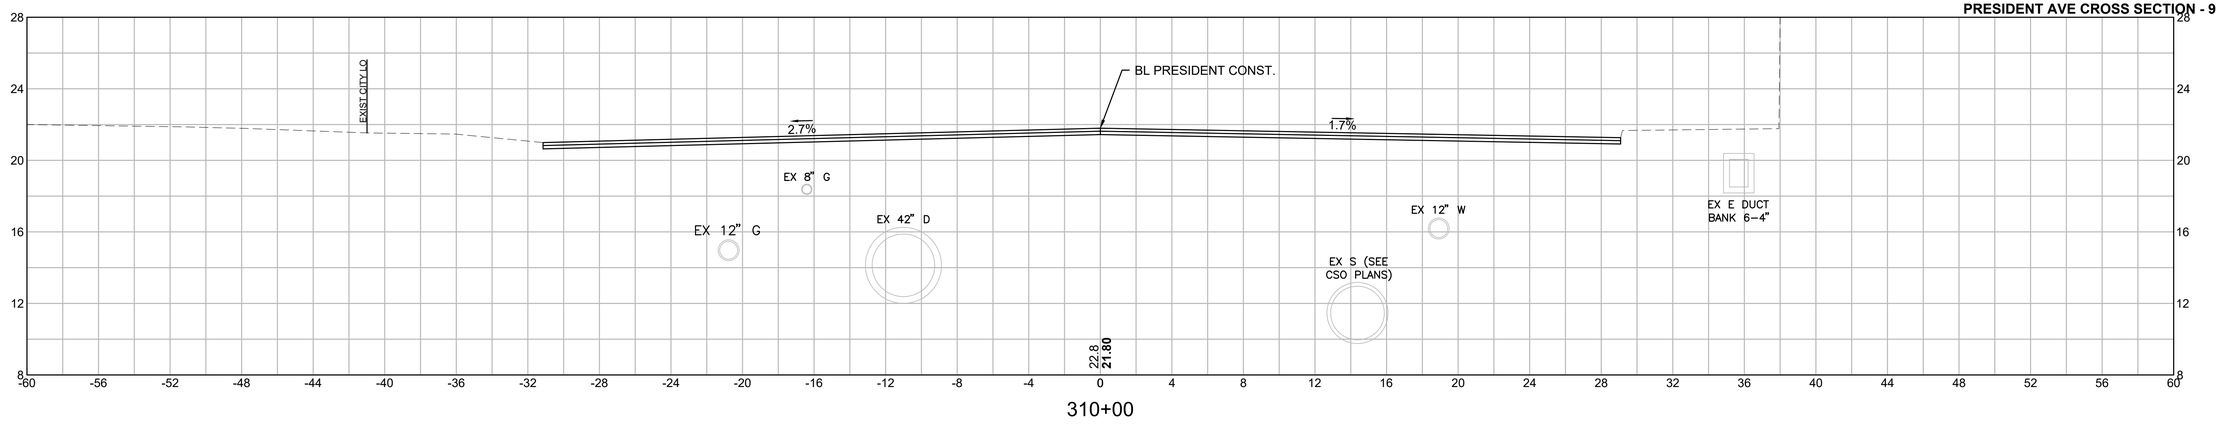

310+00

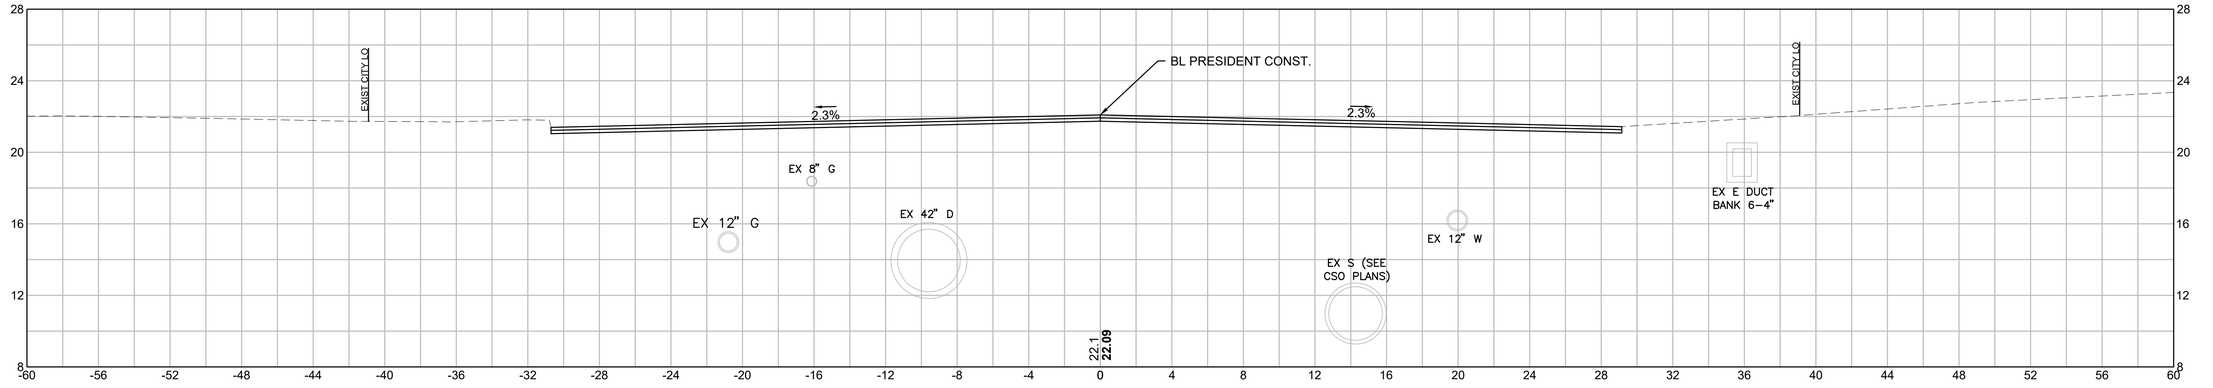

309+50

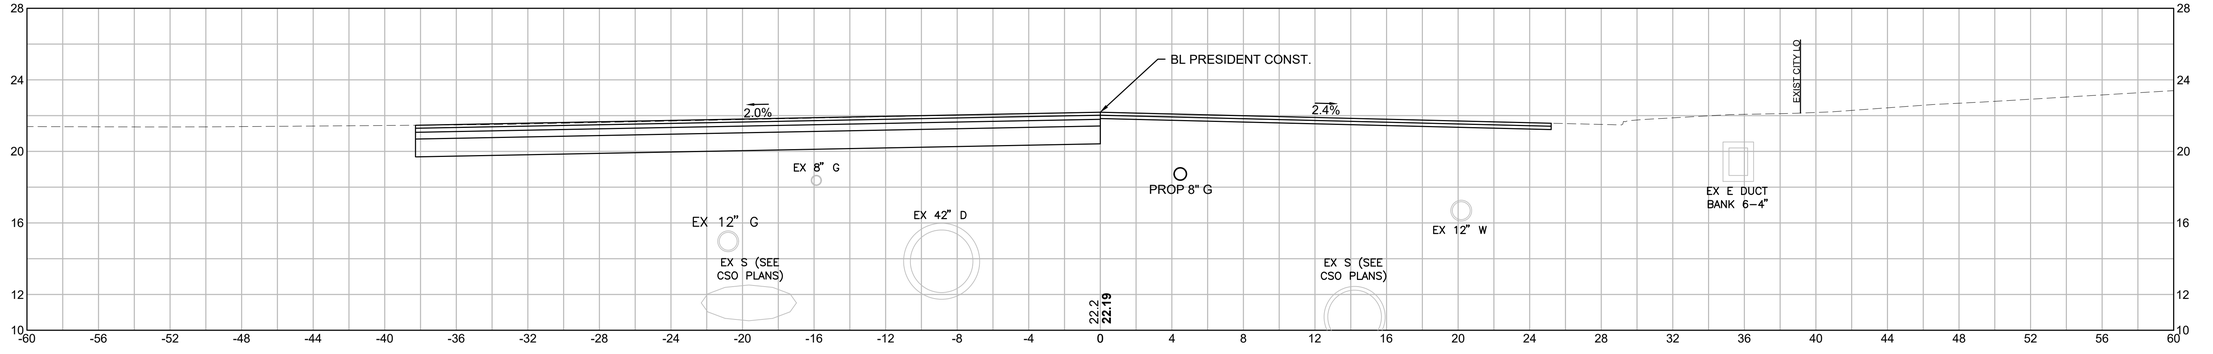

309+25


HOR. SCALE IN FEET
4 0 4 8
4 0 4 8
VER. SCALE IN FEET

608049_HD(SIDE STREET SECTIONS).DWG Plotted on 4-Dec-2023 3:38 PM

FALL RIVER
ROUTE 79

STATE	FED. AID PROJ. NO.	SHEET NO.	TOTAL SHEETS
MA	NHP(IM)/TAP/HIP(BR)/STP-003S(191)	935	1094
	PROJECT FILE NO. 608049		

SIDE STREETS
LINDSEY ST CROSS SECTION - 1

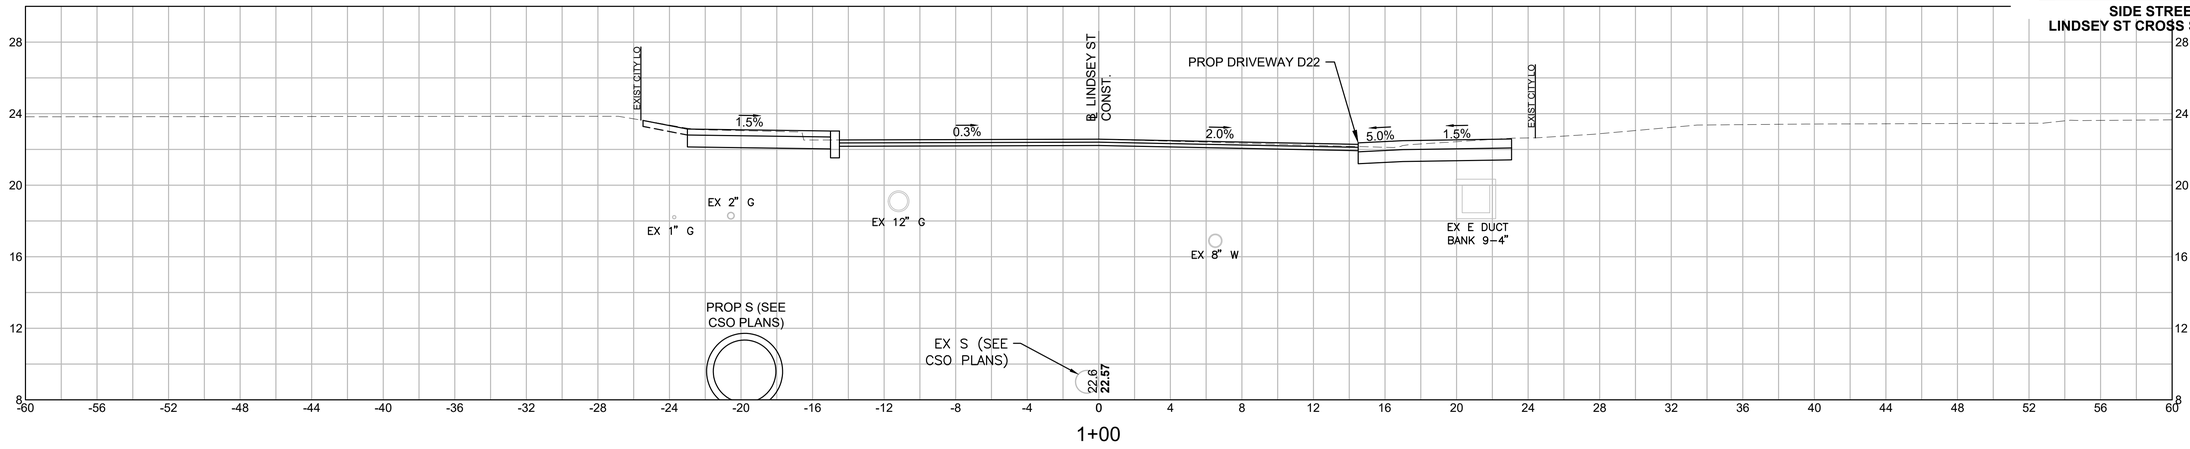

REV.	DATE	DESCRIPTION
0	01/19/2024	ISSUED FOR CONSTRUCTION

USE ONLY PRINTS OF LATEST DATE - REVISION LOG MAINTAINED ON SHAREPOINT


608049_HD\SIDE STREET SECTIONS).DWG Plotted on 4-Dec-2023 3:01 PM

HOR. SCALE IN FEET
4 0 4 8
VER. SCALE IN FEET
4 0 4 8


FALL RIVER
ROUTE 79

STATE	FED. AID PROJ. NO.	SHEET NO.	TOTAL SHEETS
MA	NHP(IM)/TAP/HP(BR)/STP-003S(191)	936	1094
	PROJECT FILE NO. 608049		


SIDE STREETS
LINDSEY ST CROSS SECTION - 2

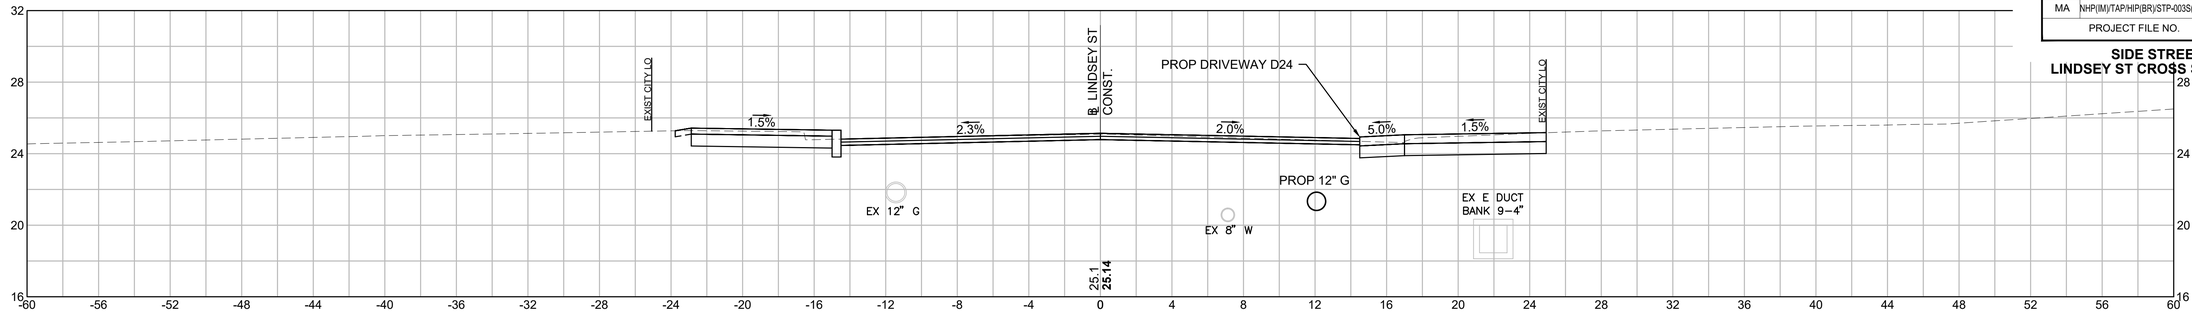


2+00

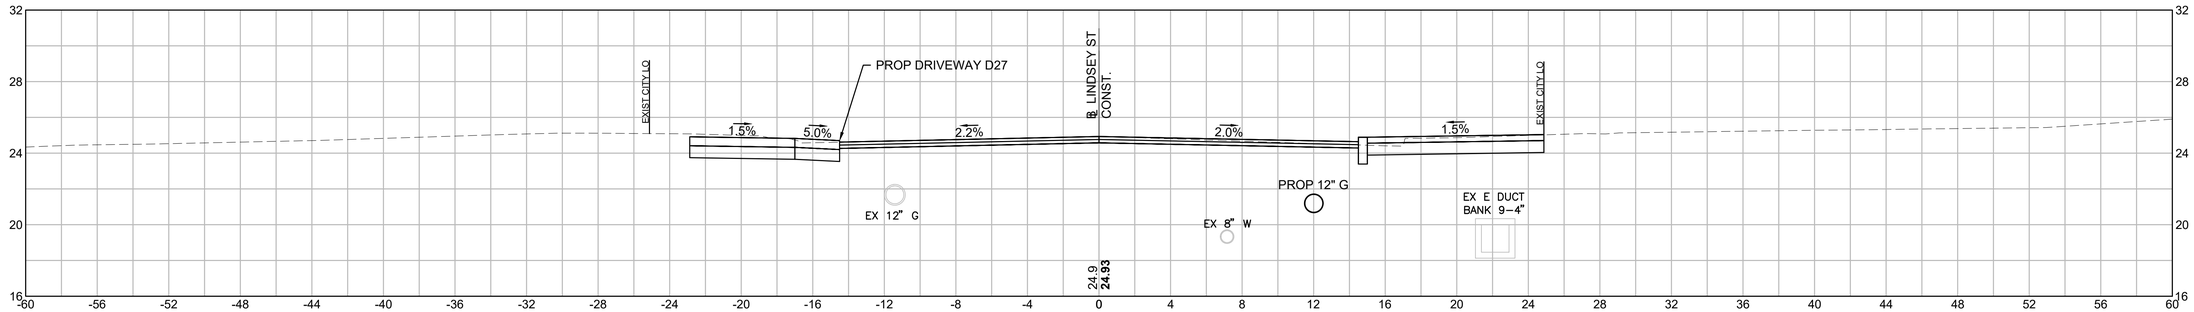

1+90

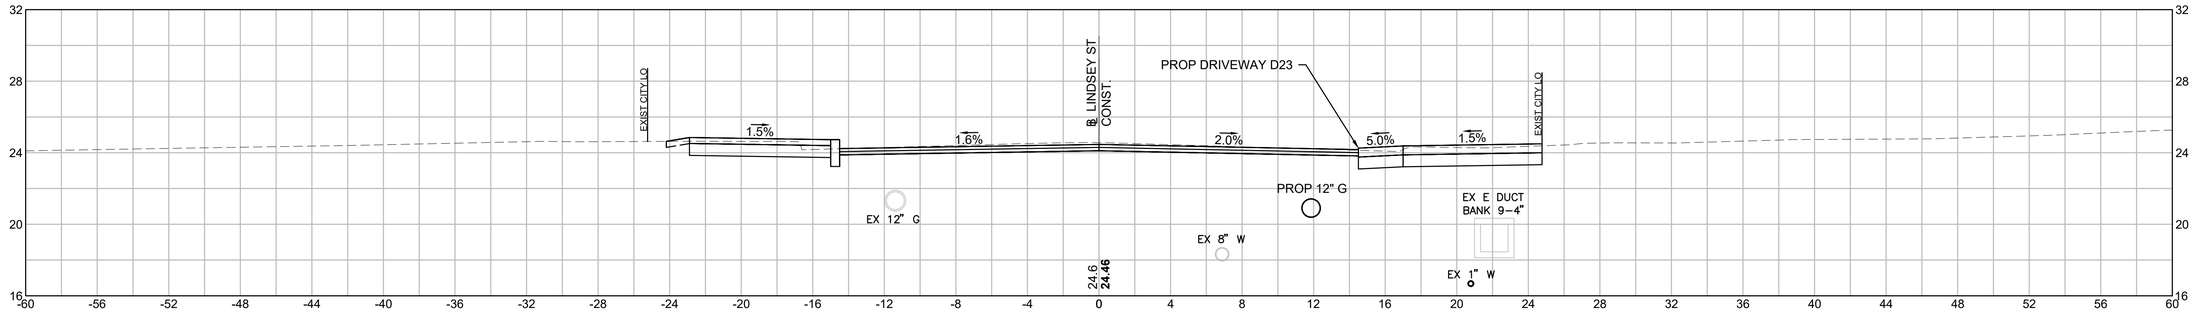

1+70

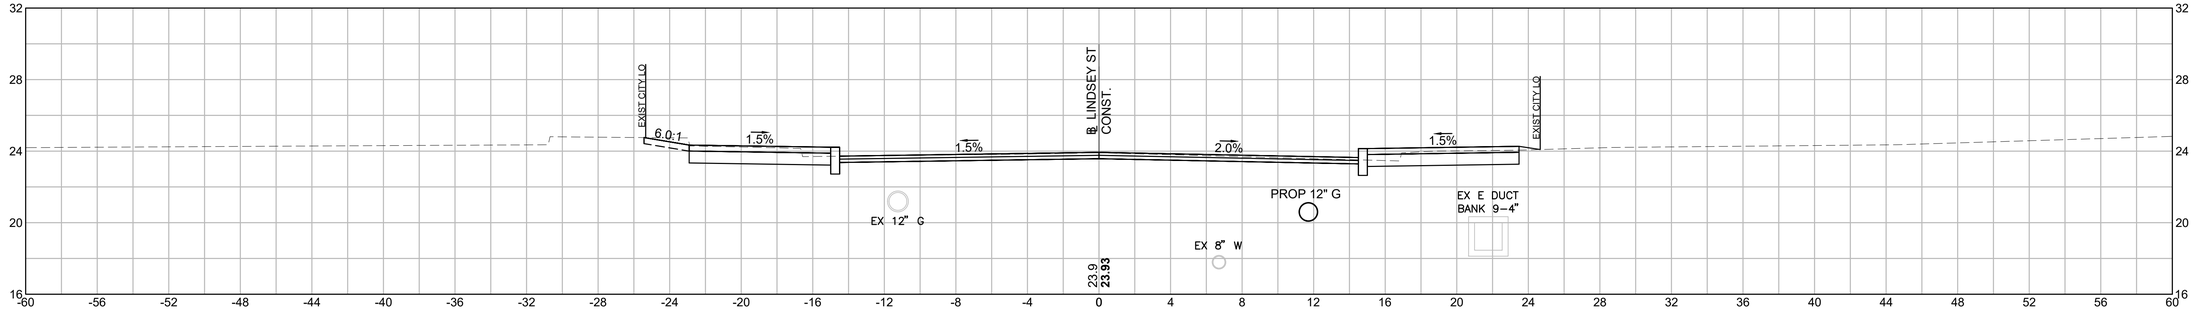

1+50

HOR. SCALE IN FEET
4 0 4 8
4 0 4 8
VER. SCALE IN FEET

REV.	DATE	DESCRIPTION
0	01/19/2024	ISSUED FOR CONSTRUCTION


USE ONLY PRINTS OF LATEST DATE - REVISION LOG MAINTAINED ON SHAREPOINT

608049_HD\SIDE STREET SECTIONS).DWG Plotted on 4-Dec-2023 3:02 PM

FALL RIVER
ROUTE 79

STATE	FED. AID PROJ. NO.	SHEET NO.	TOTAL SHEETS
MA	NHP(IM)/TAP/HIP(BR)/STP-003S(191)	937	1094
	PROJECT FILE NO. 608049		

SIDE STREETS
LINDSEY ST CROSS SECTION - 3

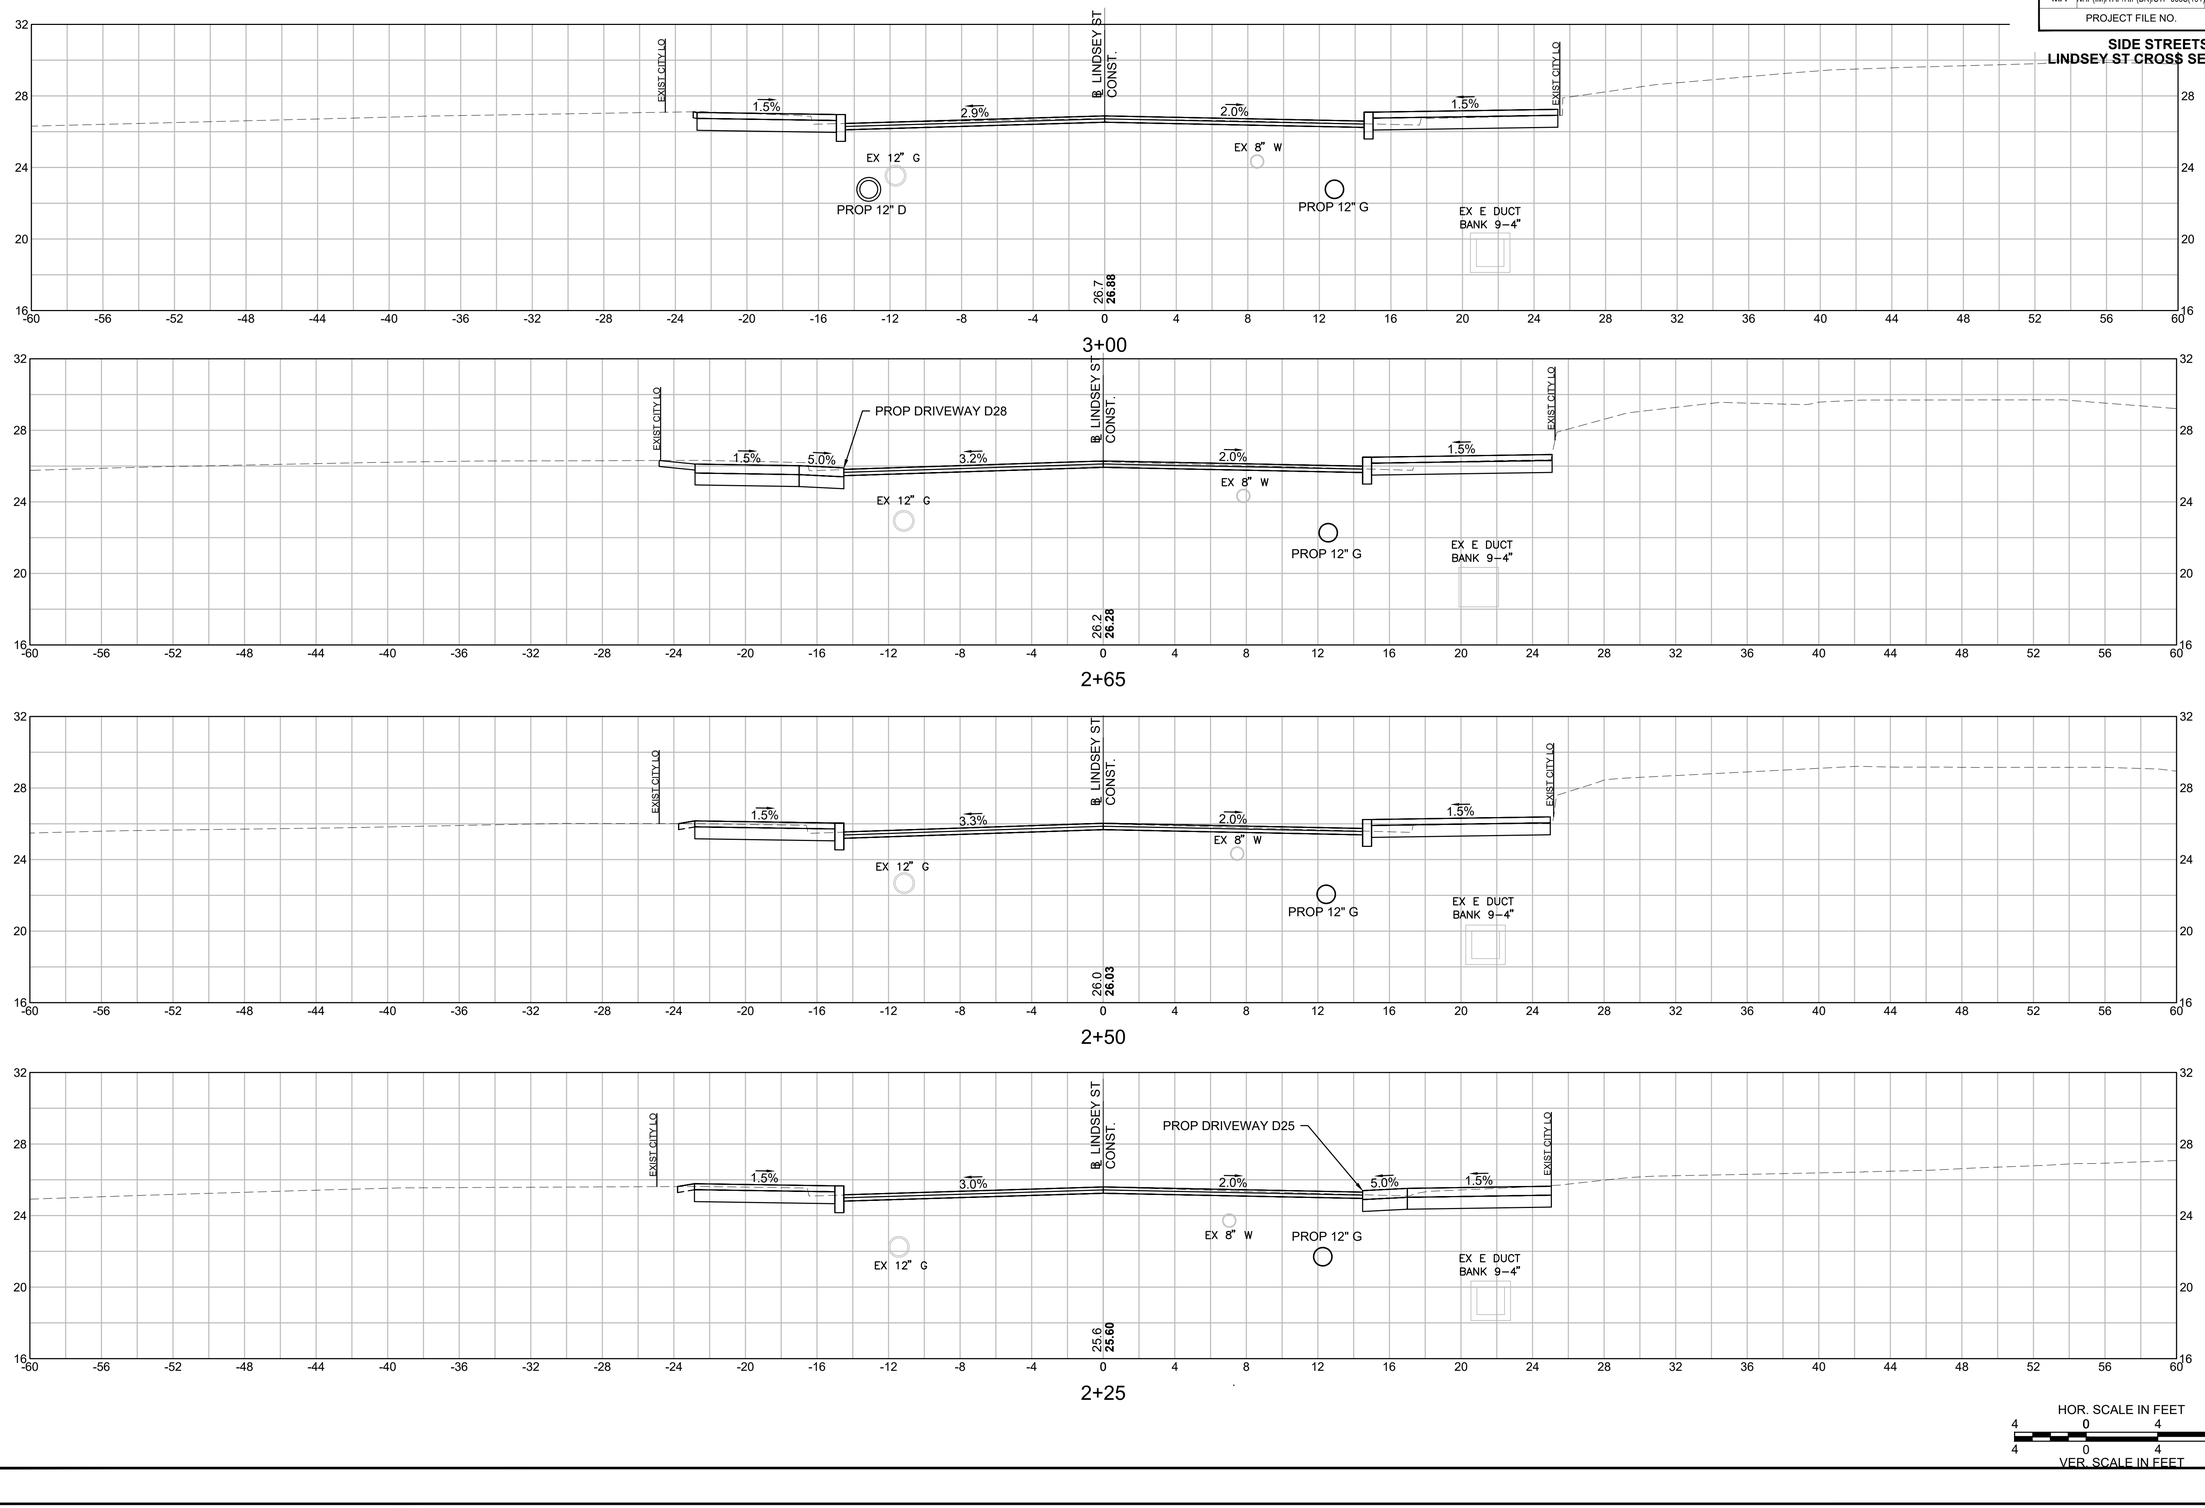

REV.	DATE	DESCRIPTION
0	01/19/2024	ISSUED FOR CONSTRUCTION

USE ONLY PRINTS OF LATEST DATE - REVISION LOG MAINTAINED ON SHAREPOINT


HOR. SCALE IN FEET
4 0 4 8
VER. SCALE IN FEET
4 0 4 8

608049_HD\SIDE STREET SECTIONS).DWG Plotted on 4-Dec-2023 3:03 PM


FALL RIVER
ROUTE 79

STATE	FED. AID PROJ. NO.	SHEET NO.	TOTAL SHEETS
MA	NHPI(IM)/TAP/HIP(BR)/STP-003S(191)	938	1094
PROJECT FILE NO.	608049		


SIDE STREETS
LINDSEY ST CROSS SECTION - 4

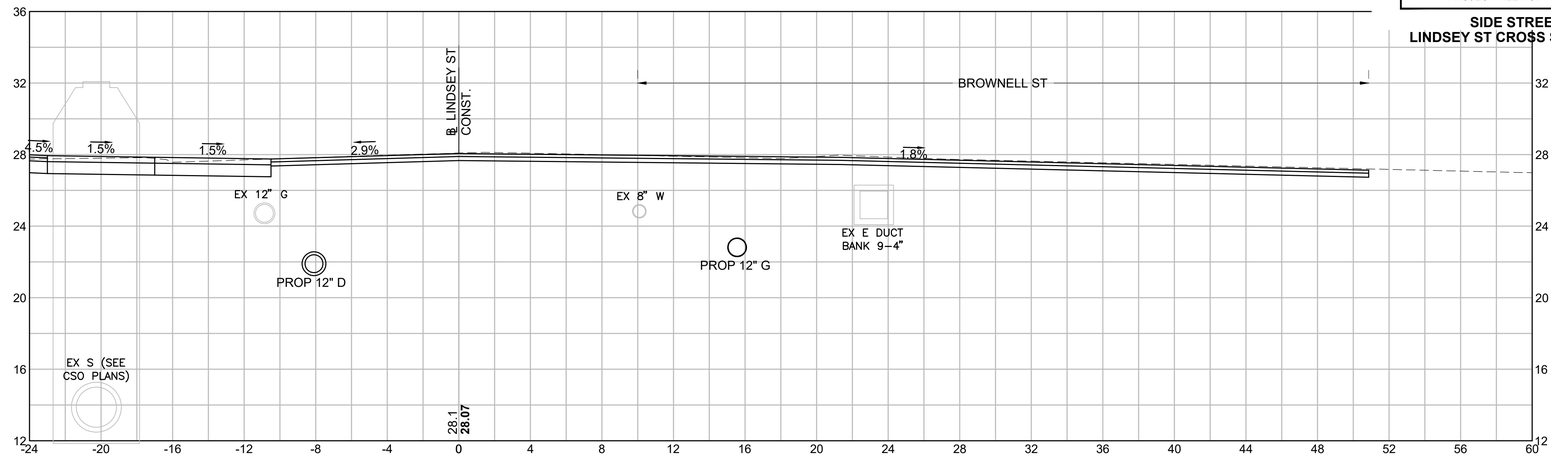

4+00

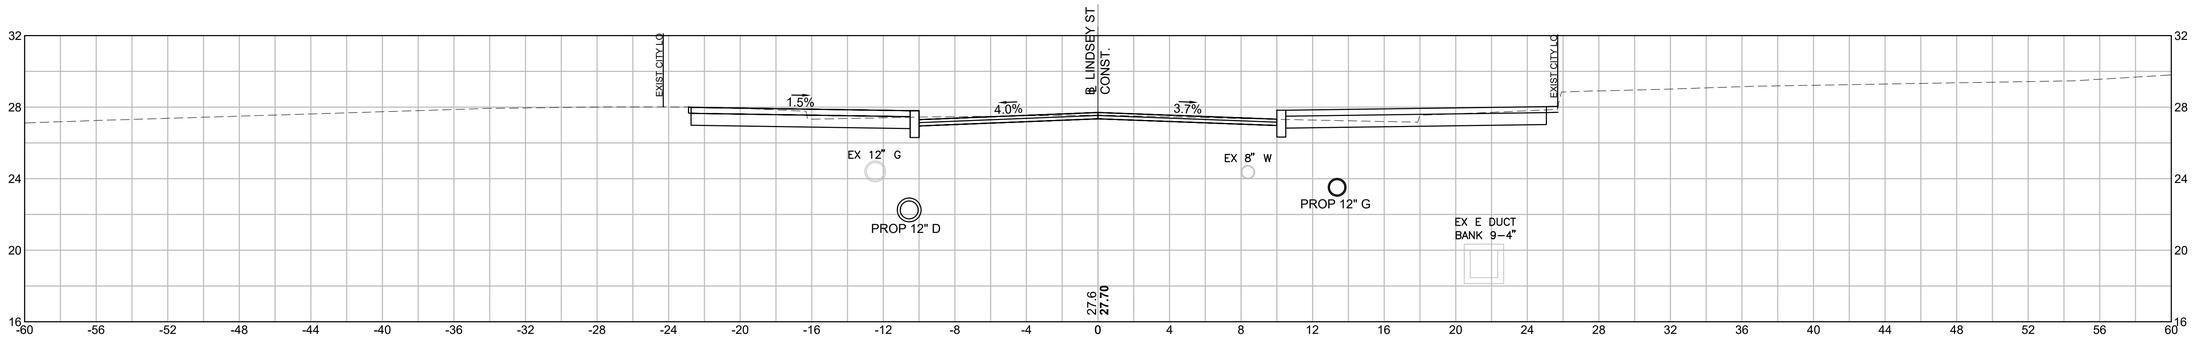

3+50

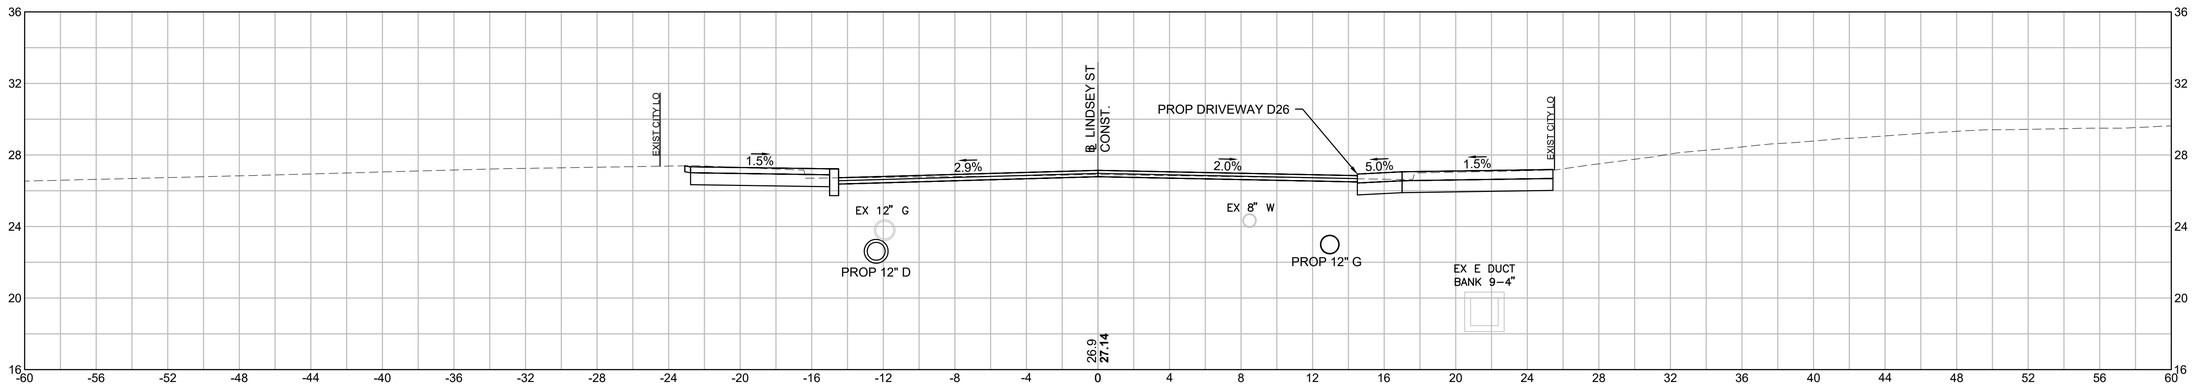

3+15

HOR. SCALE IN FEET
4 0 4 8
4 0 4 8
VER. SCALE IN FEET

REV.	DATE	DESCRIPTION
0	01/19/2024	ISSUED FOR CONSTRUCTION

USE ONLY PRINTS OF LATEST DATE - REVISION LOG MAINTAINED ON SHAREPOINT

608049_HD\SIDE STREET SECTIONS).DWG Plotted on 4-Dec-2023 3:16 PM

FALL RIVER
ROUTE 79


STATE	FED. AID PROJ. NO.	SHEET NO.	TOTAL SHEETS
MA	NHP(IM)/TAP/HIP(BR)STP-003S(191)	939	1094
	PROJECT FILE NO. 608049		

SIDE STREETS
LINDSEY ST CROSS SECTION - 5

REV.	DATE	DESCRIPTION
0	01/19/2024	ISSUED FOR CONSTRUCTION

USE ONLY PRINTS OF LATEST DATE - REVISION LOG MAINTAINED ON SHAREPOINT

608049_HD\SIDE STREET SECTIONS).DWG Plotted on 4-Dec-2023 3:05 PM

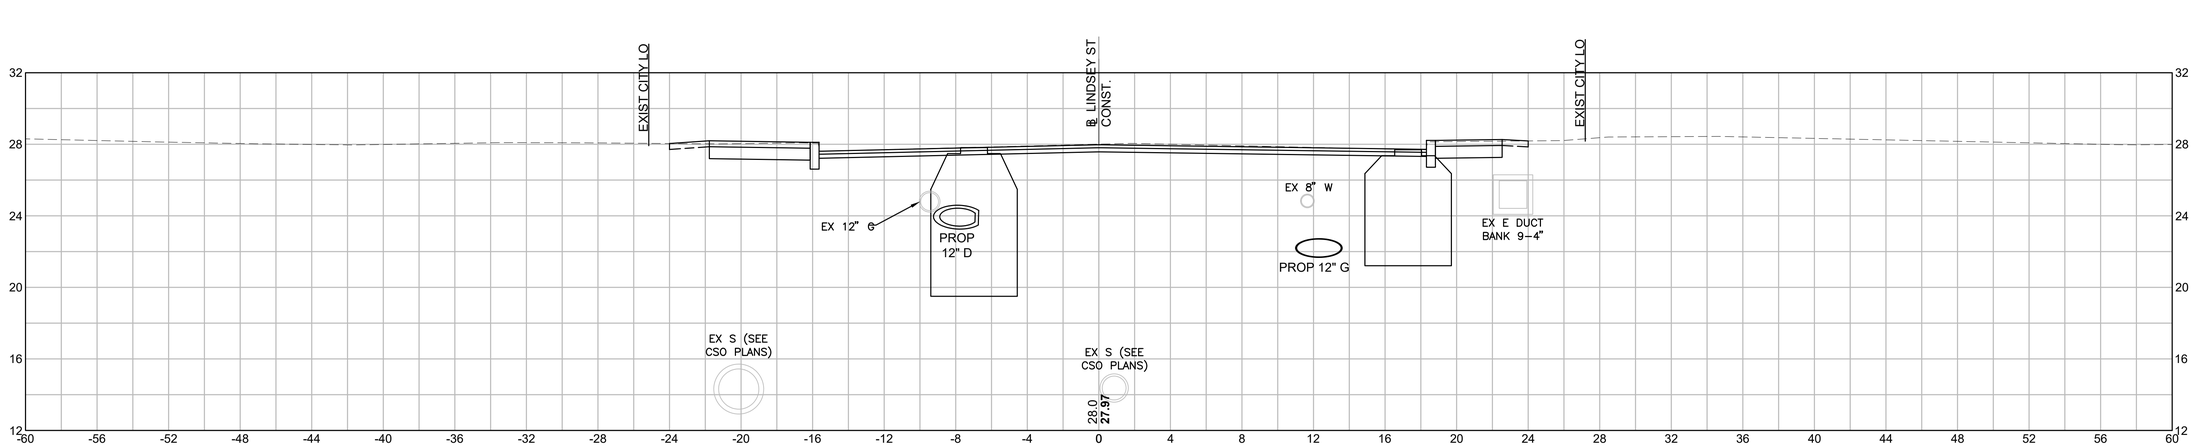


4+41.82

HOR. SCALE IN FEET
4 0 4 8
4 0 4 8
VER. SCALE IN FEET


FALL RIVER
ROUTE 79

STATE	FED. AID PROJ. NO.	SHEET NO.	TOTAL SHEETS
MA	NHPI(IM)/TAP/HIP(BR)/STP-003S(191)	940	1094
	PROJECT FILE NO. 608049		


SIDE STREETS
LINDSEY ST NORTH CROSS SECTION - 1

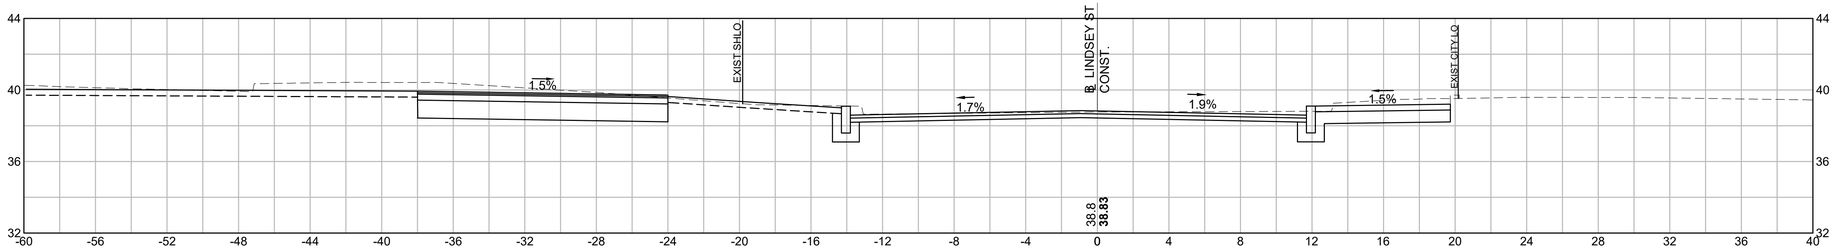


11+00

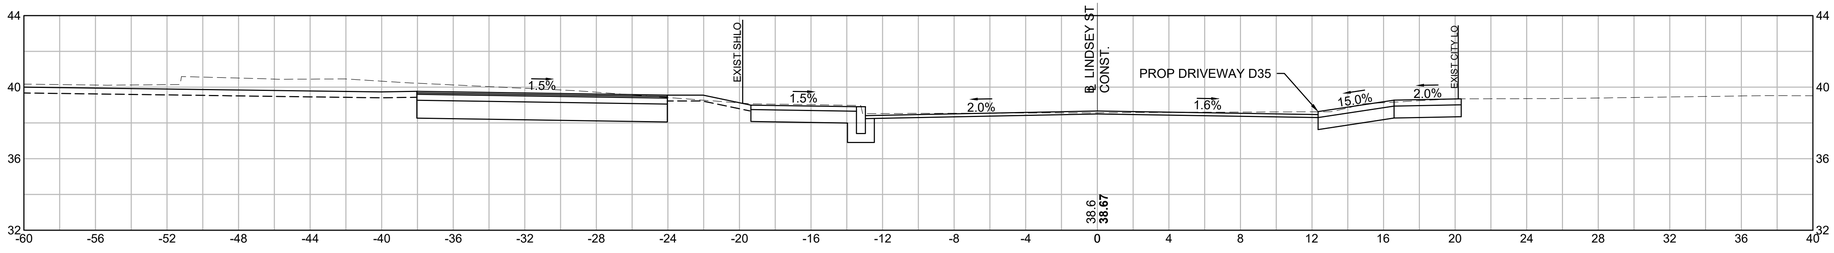


10+85

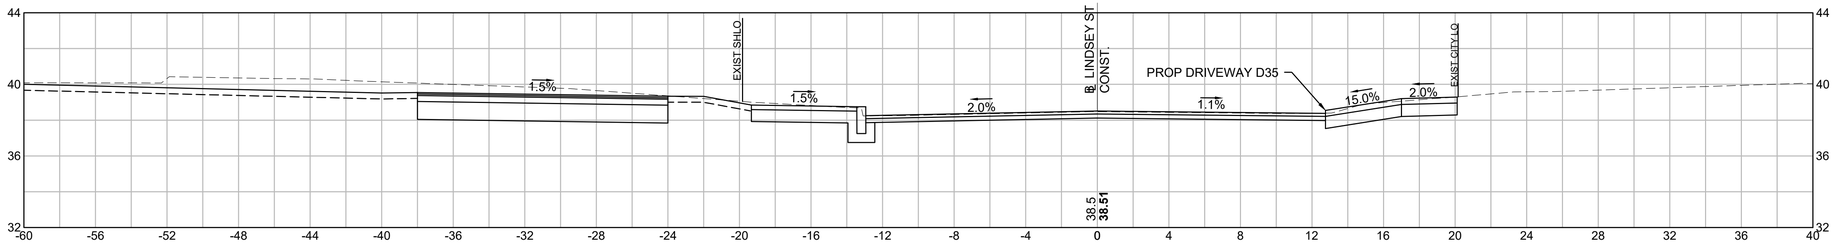

10+65

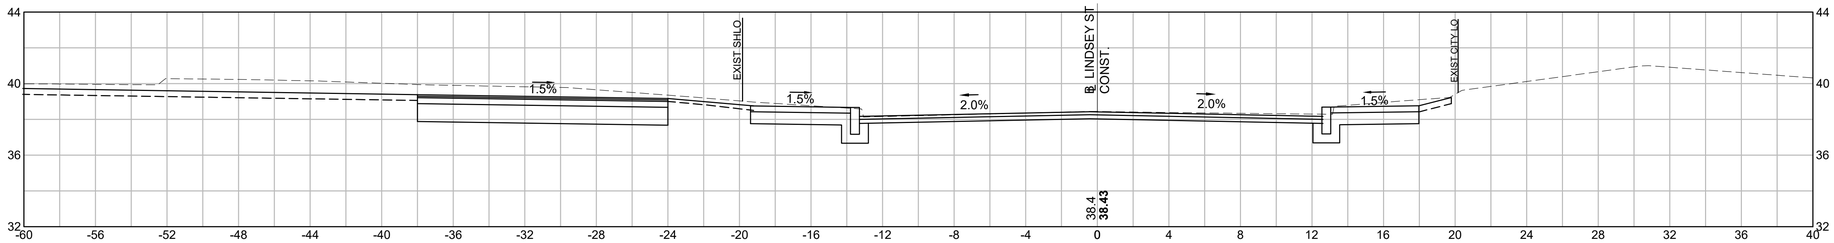

10+50

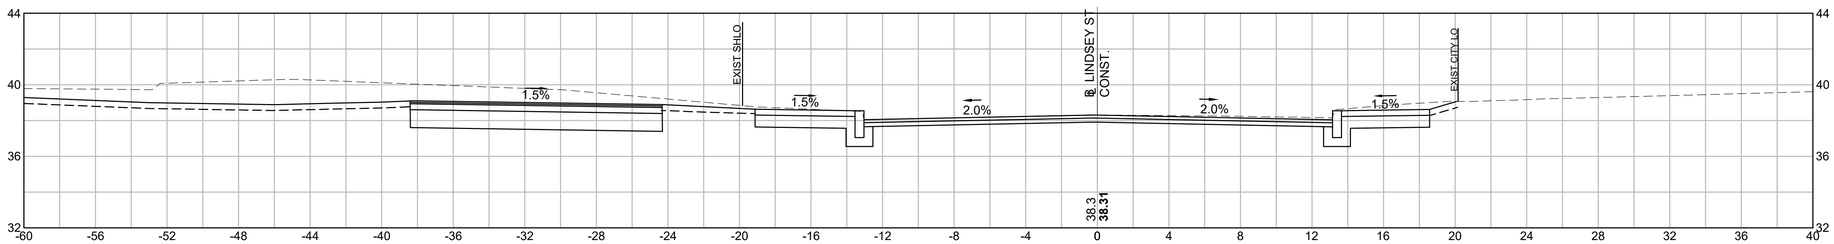

10+25

HOR. SCALE IN FEET
4 0 4 8
4 0 4 8
VER. SCALE IN FEET

REV.	DATE	DESCRIPTION
0	01/19/2024	ISSUED FOR CONSTRUCTION


USE ONLY PRINTS OF LATEST DATE - REVISION LOG MAINTAINED ON SHAREPOINT

608049_HD\SIDE STREET SECTIONS).DWG Plotted on 18-Jan-2024 1:15 PM


FALL RIVER
ROUTE 79

STATE	FED. AID PROJ. NO.	SHEET NO.	TOTAL SHEETS
MA	NHP(IM)/TAP/HIP(BR)/STP-003S(191)	941	1094
	PROJECT FILE NO. 608049		


SIDE STREETS
LINDSEY ST NORTH CROSS SECTION - 2

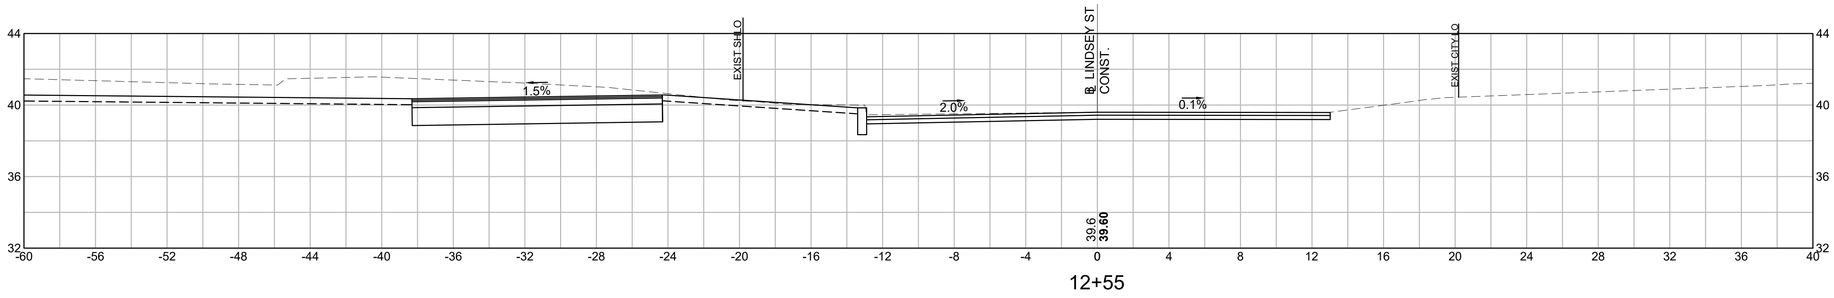


12+55

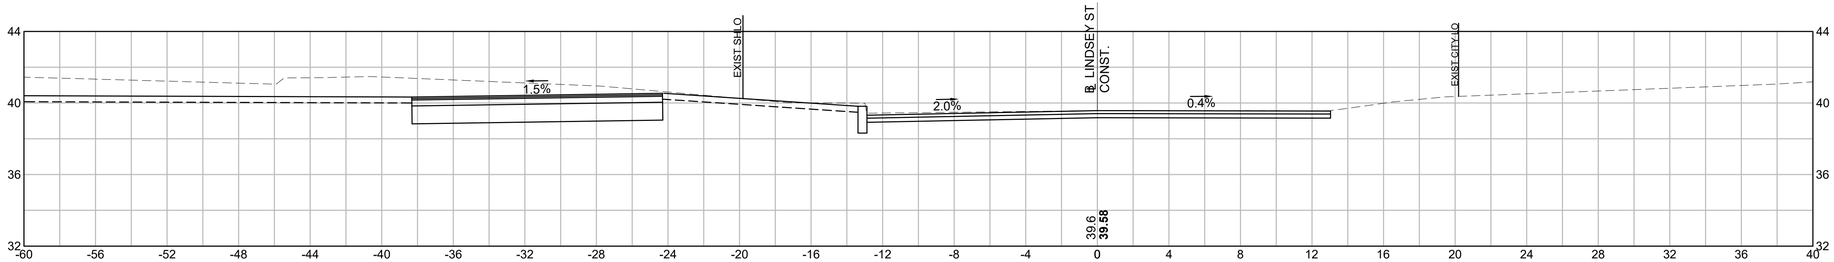

12+50

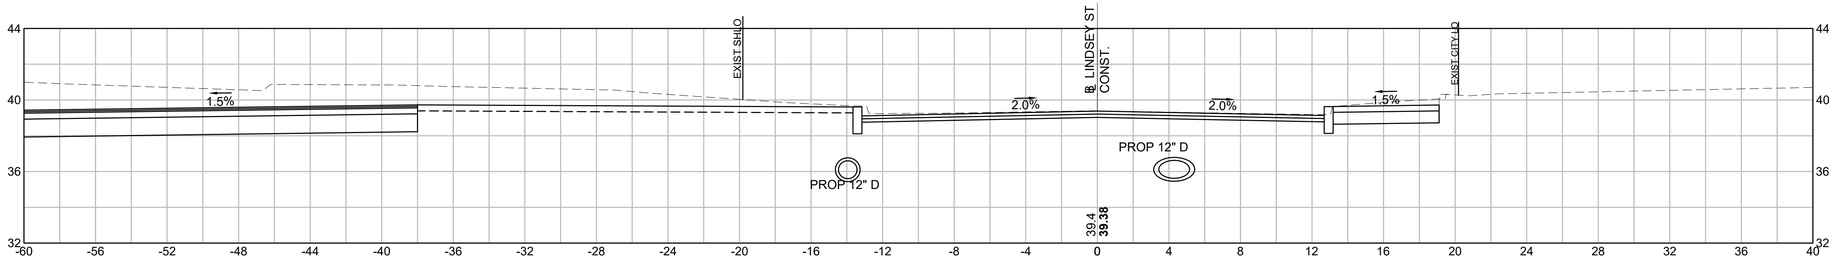

12+00

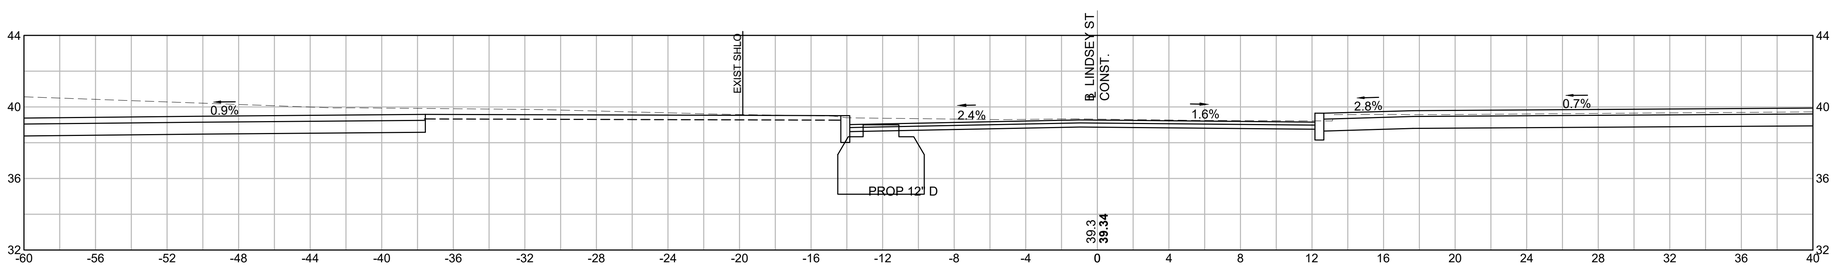

11+41

HOR. SCALE IN FEET
4 0 4 8
4 0 4 8
VER. SCALE IN FEET

REV.	DATE	DESCRIPTION
0	01/19/2024	ISSUED FOR CONSTRUCTION

USE ONLY PRINTS OF LATEST DATE - REVISION LOG MAINTAINED ON SHAREPOINT


608049_HD\SIDE STREET SECTIONS).DWG Plotted on 2-Dec-2023 3:22 PM

0	01/19/2024	ISSUED FOR CONSTRUCTION
REV.	DATE	DESCRIPTION
USE ONLY PRINTS OF LATEST DATE - REVISION LOG MAINTAINED ON SHAREPOINT		


FALL RIVER
ROUTE 79

STATE	FED. AID PROJ. NO.	SHEET NO.	TOTAL SHEETS
MA	NHP(IM)/TAP/HIP(BR)/STP-003S(191)	942	1094
PROJECT FILE NO.	608049		


SIDE STREETS
BROWNELL ST CROSS SECTION - 1

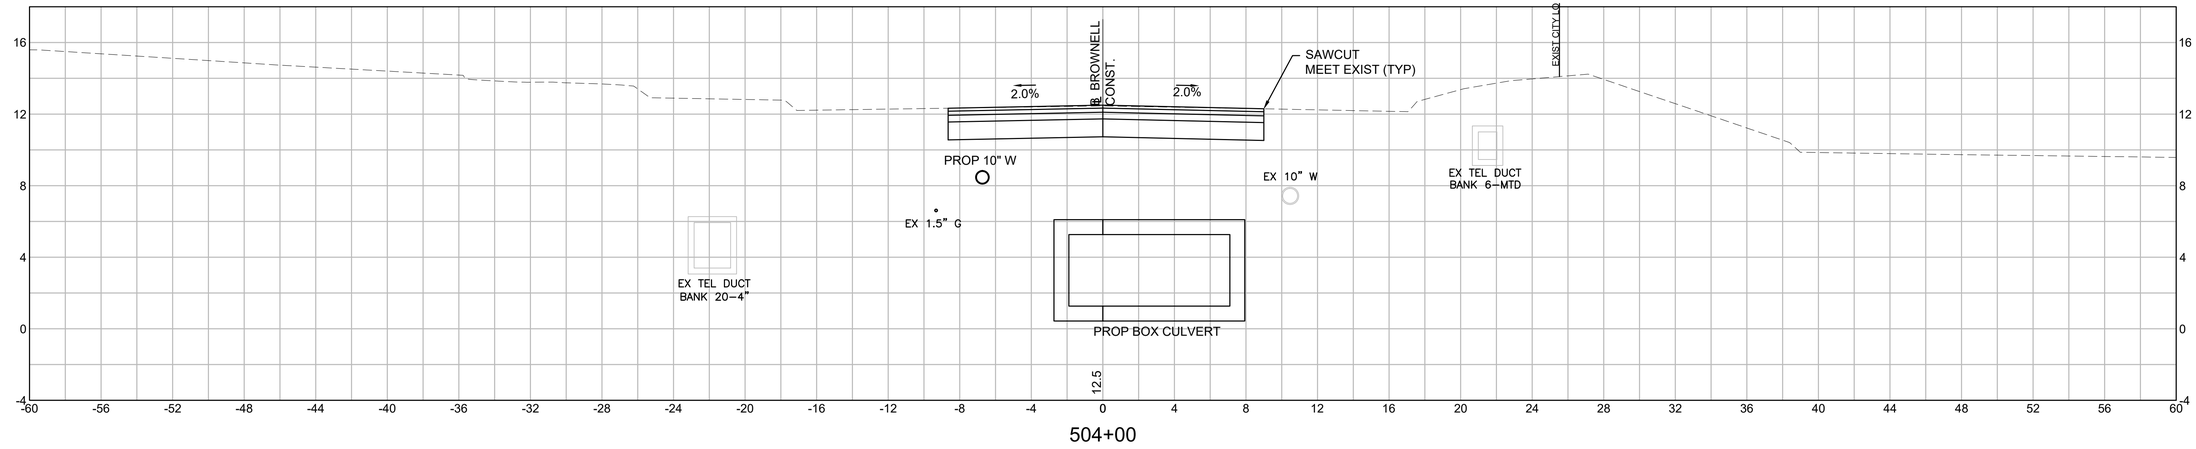

504+00

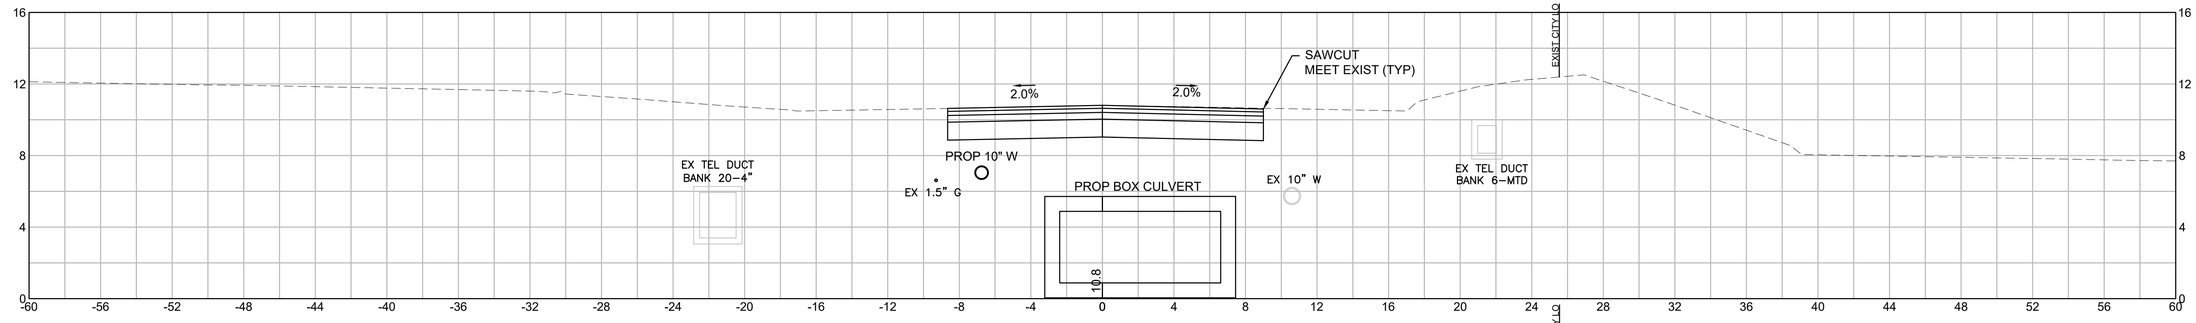

503+50

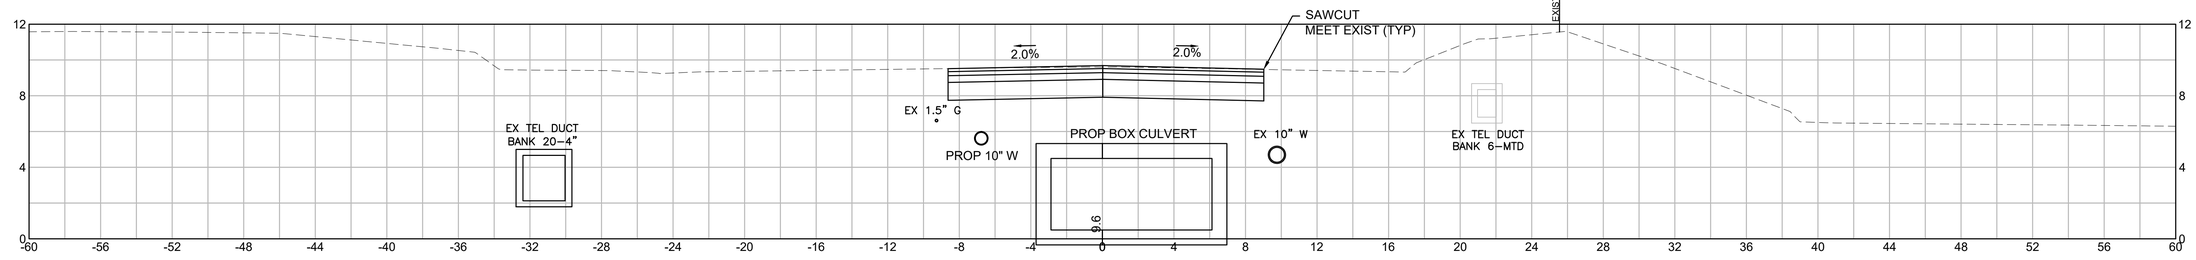

503+00


HOR. SCALE IN FEET
4 0 4 8
VER. SCALE IN FEET
4 0 4 8


608049_HD\SIDE STREET SECTIONS).DWG Plotted on 4-Dec-2023 2:07 PM


FALL RIVER
ROUTE 79

STATE	FED. AID PROJ. NO.	SHEET NO.	TOTAL SHEETS
MA	NHP(IM)/TAP/HIP(BR)/STP-003S(191)	943	1094
	PROJECT FILE NO. 608049		

SIDE STREETS
BROWNELL ST CROSS SECT

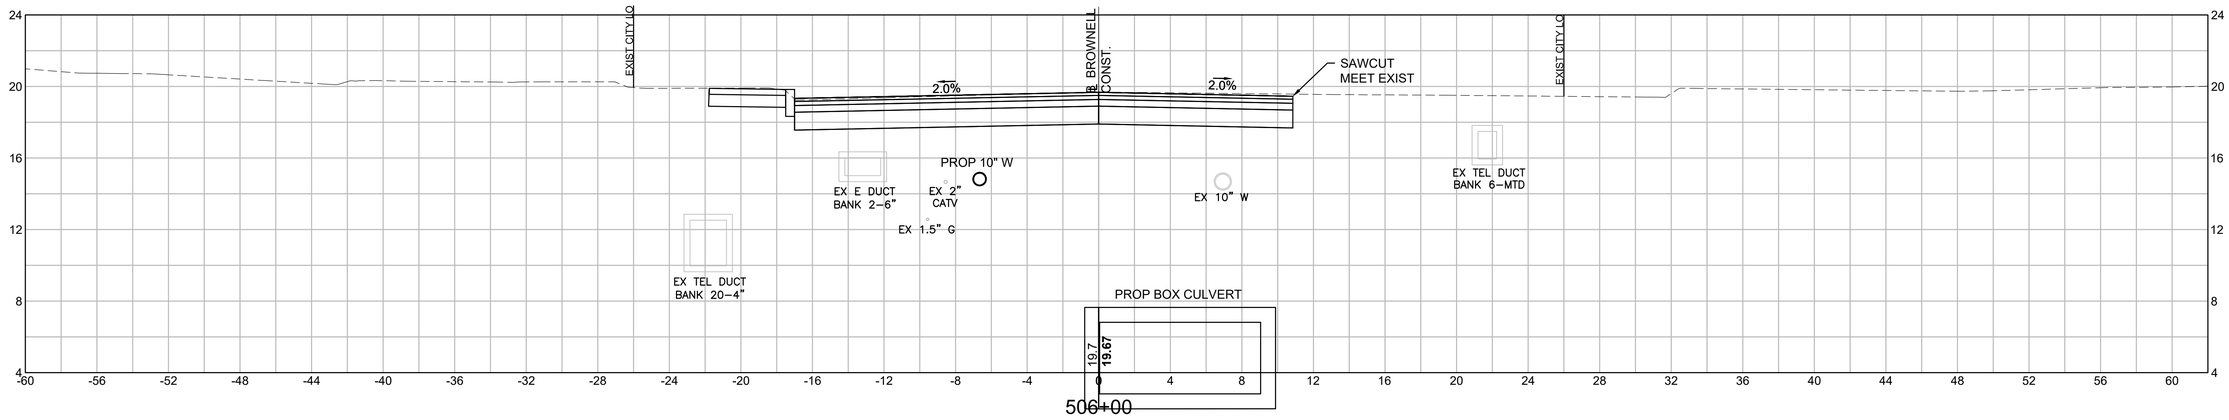

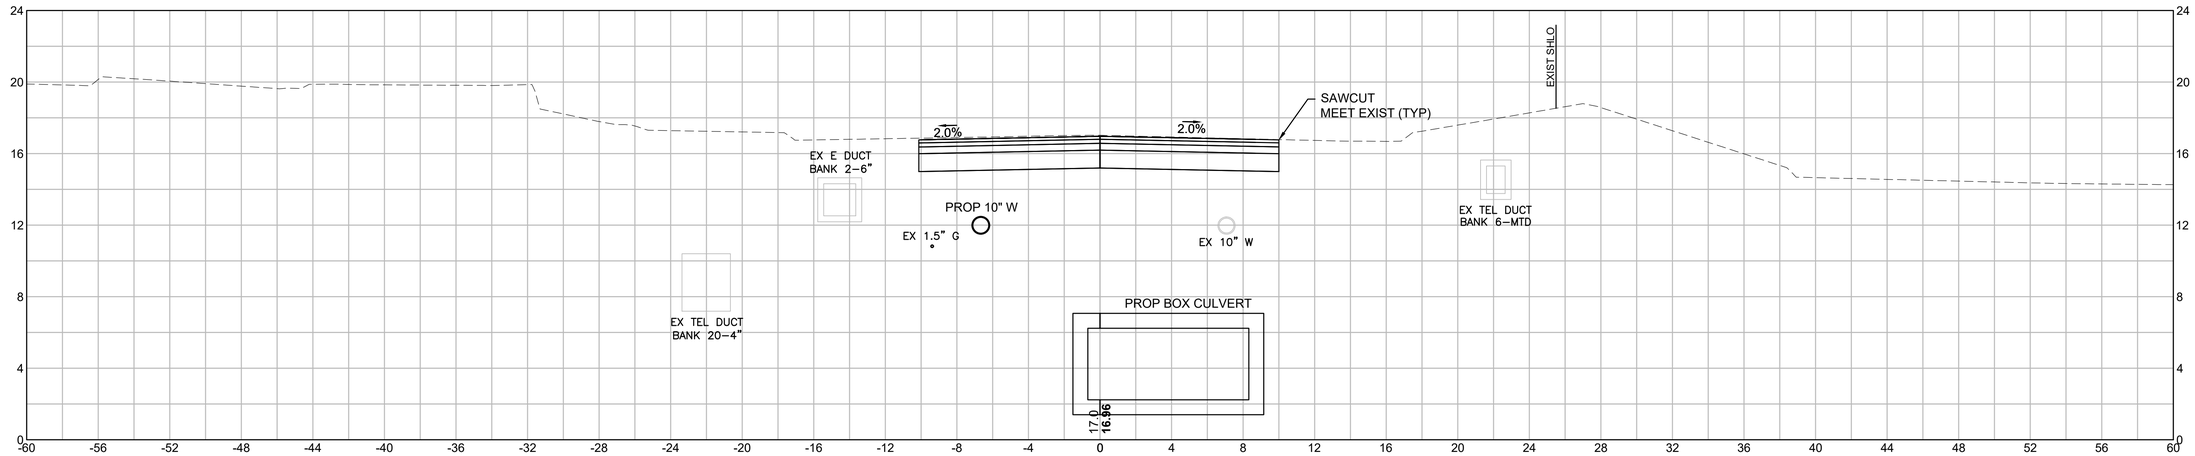

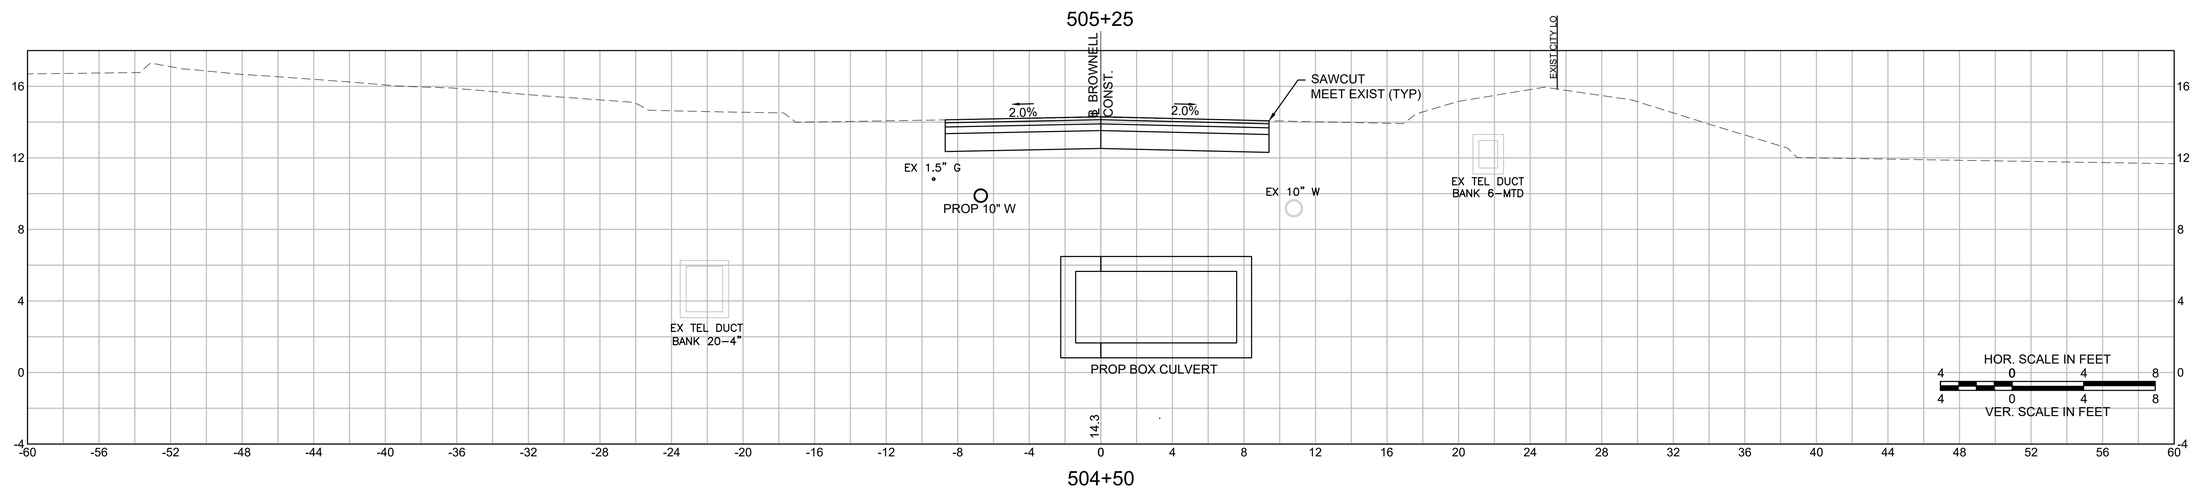

REV.	DATE	DESCRIPTION
0	01/19/2024	ISSUED FOR CONSTRUCTION


USE ONLY PRINTS OF LATEST DATE - REVISION LOG MAINTAINED ON SHAREPOINT


608049_HD(SIDE STREET SECTIONS).DWG Plotted on 8-Mar-2024 11:21 AM


FALL RIVER
ROUTE 79

STATE	FED. AID PROJ. NO.	SHEET NO.	TOTAL SHEETS
MA	NHP(IM)/TAP/HIP(BR)/STP-003S(191)	944	1094
	PROJECT FILE NO. 608049		

SIDE STREETS
BROWNELL ST CROSS SECTION - 3

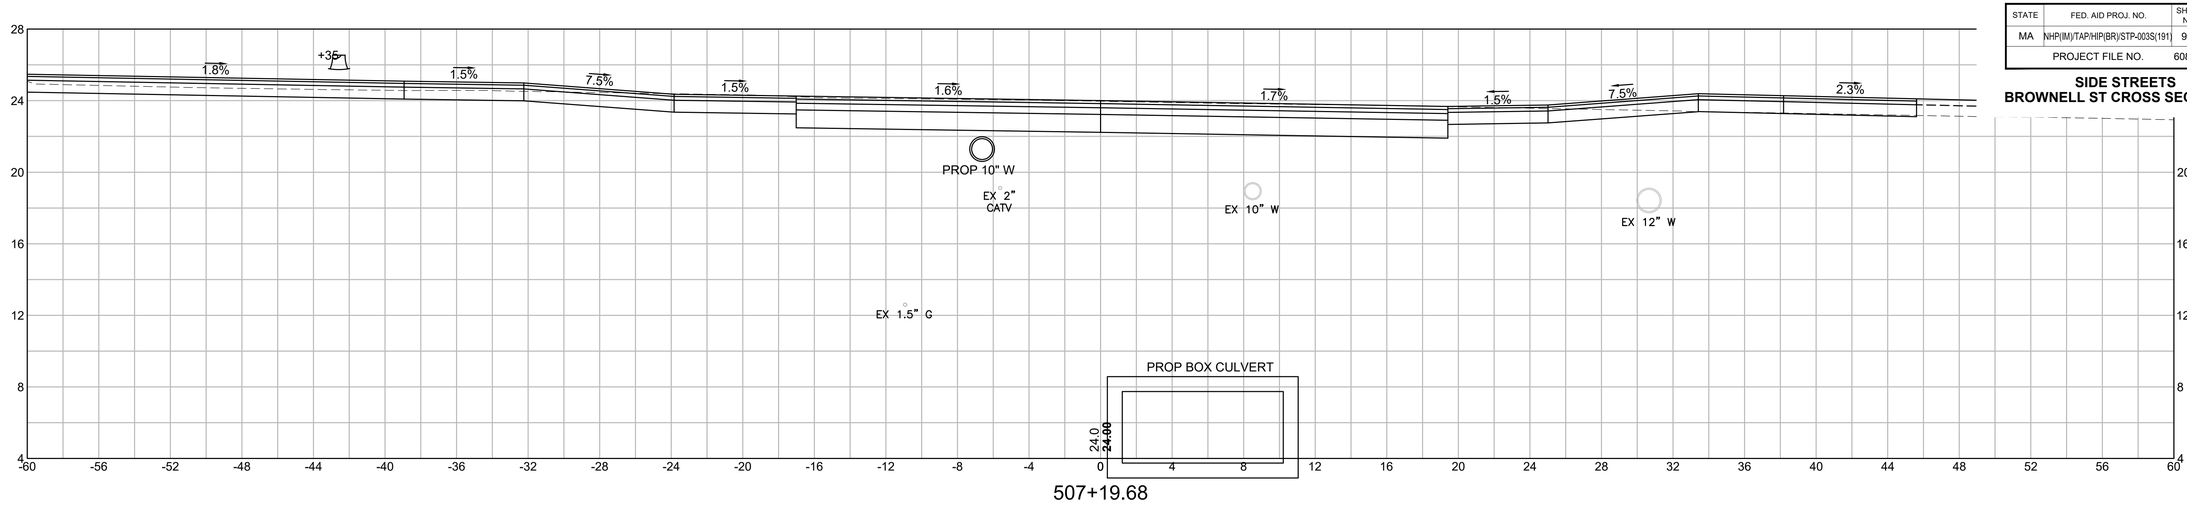

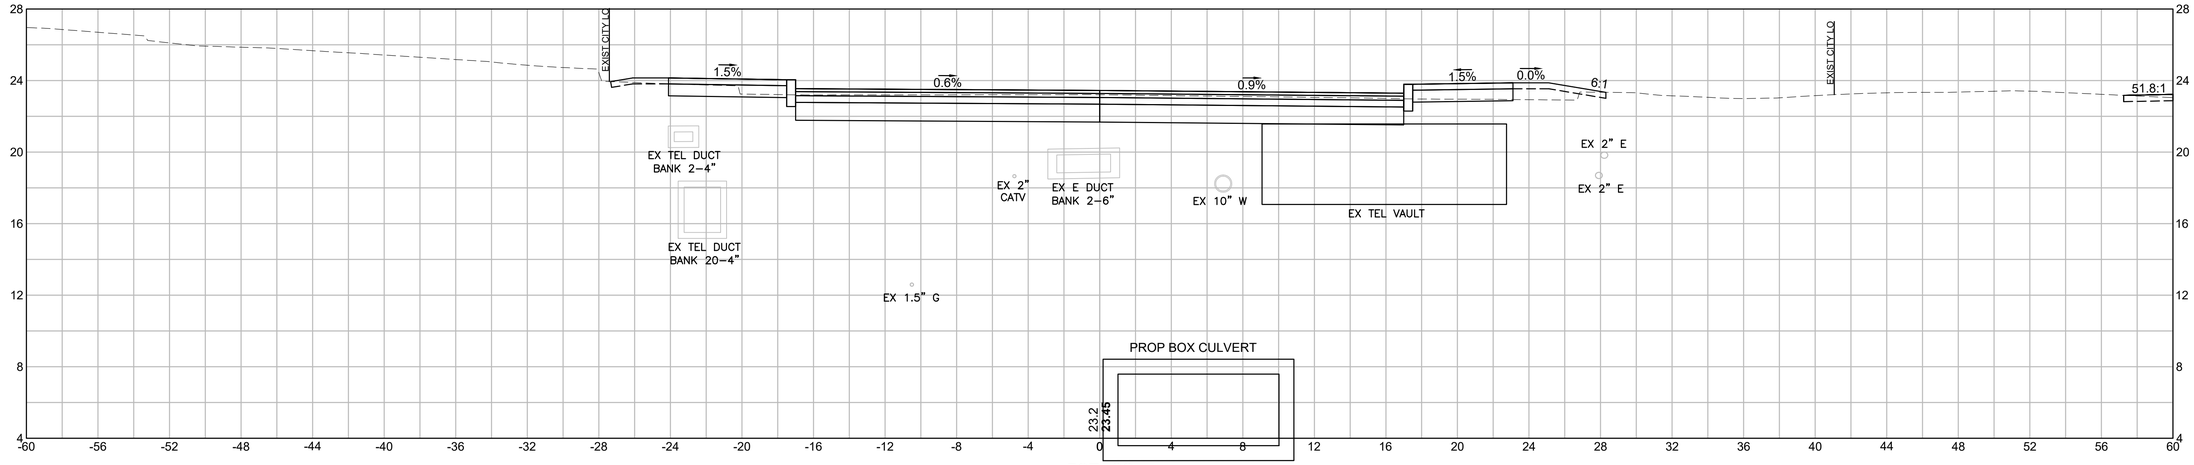

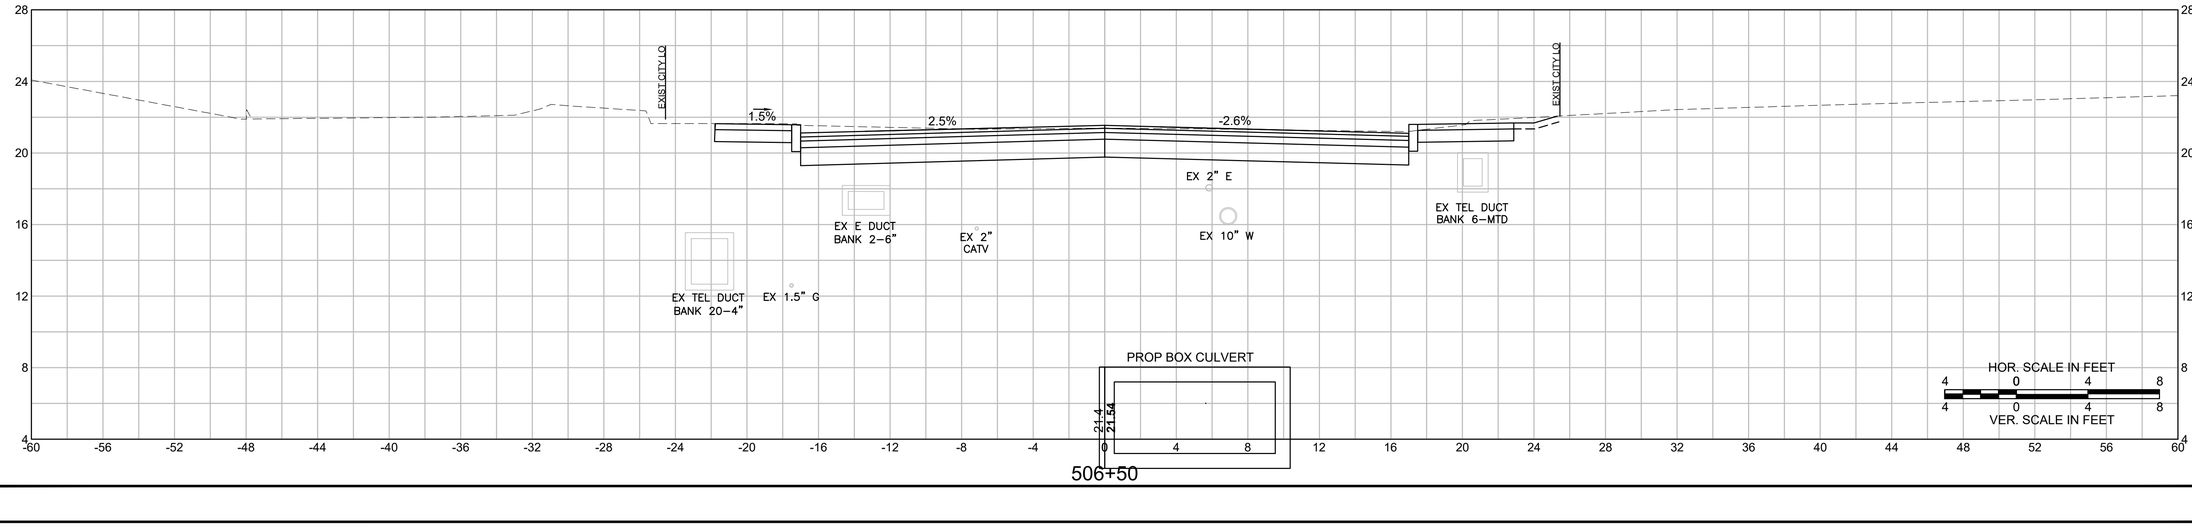

REV.	DATE	DESCRIPTION
0	01/19/2024	ISSUED FOR CONSTRUCTION


USE ONLY PRINTS OF LATEST DATE - REVISION LOG MAINTAINED ON SHAREPOINT

608049_HD(SIDE STREET SECTIONS).DWG Plotted on 8-Mar-2024 11:01 AM


FALL RIVER
ROUTE 79

STATE	FED. AID PROJ. NO.	SHEET NO.	TOTAL SHEETS
MA	NHPI(IM)/TAP/HIP(BR)/STP-003S(191)	945	1094
PROJECT FILE NO.	608049		


SIDE STREETS
BROWNELL ST (EAST) CROSS SECTION - 1

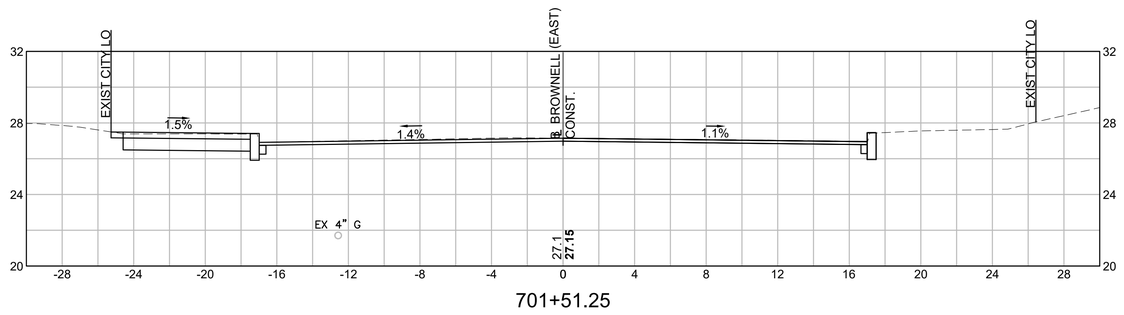

701+51.25

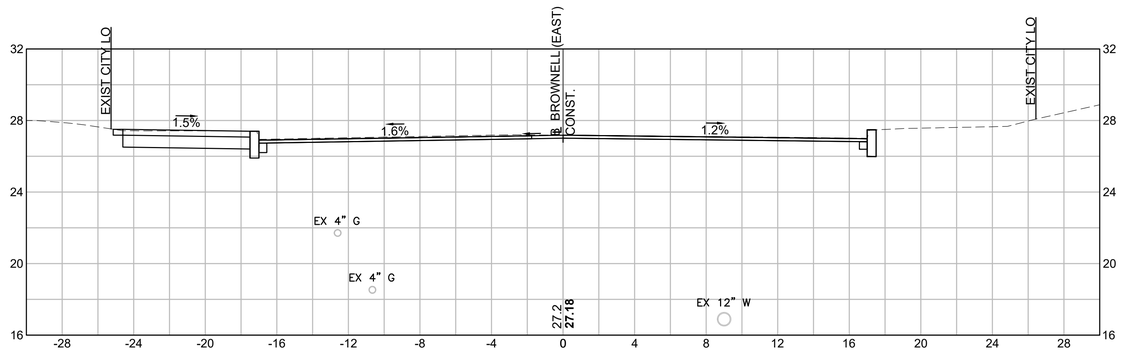

701+50

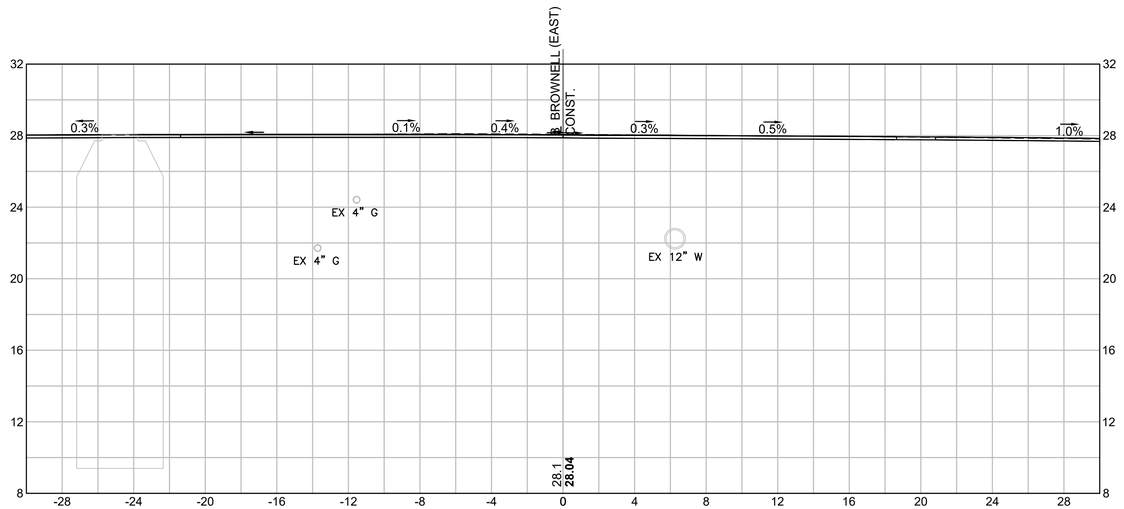

701+00

HOR. SCALE IN FEET
4 0 4 8
4 0 4 8
VER. SCALE IN FEET

REV.	DATE	DESCRIPTION
0	01/19/2024	ISSUED FOR CONSTRUCTION


USE ONLY PRINTS OF LATEST DATE - REVISION LOG MAINTAINED ON SHAREPOINT

608049_HD\SIDE STREET SECTIONS).DWG Plotted on 4-Dec-2023 3:46 PM


FALL RIVER
ROUTE 79

STATE	FED. AID PROJ. NO.	SHEET NO.	TOTAL SHEETS
MA	NHP(IM)/TAP/HIP(BR)/STP-003S(191)	946	1094
	PROJECT FILE NO. 608049		


SIDE STREETS
BRIGHTMAN ST CROSS SECTION - 1

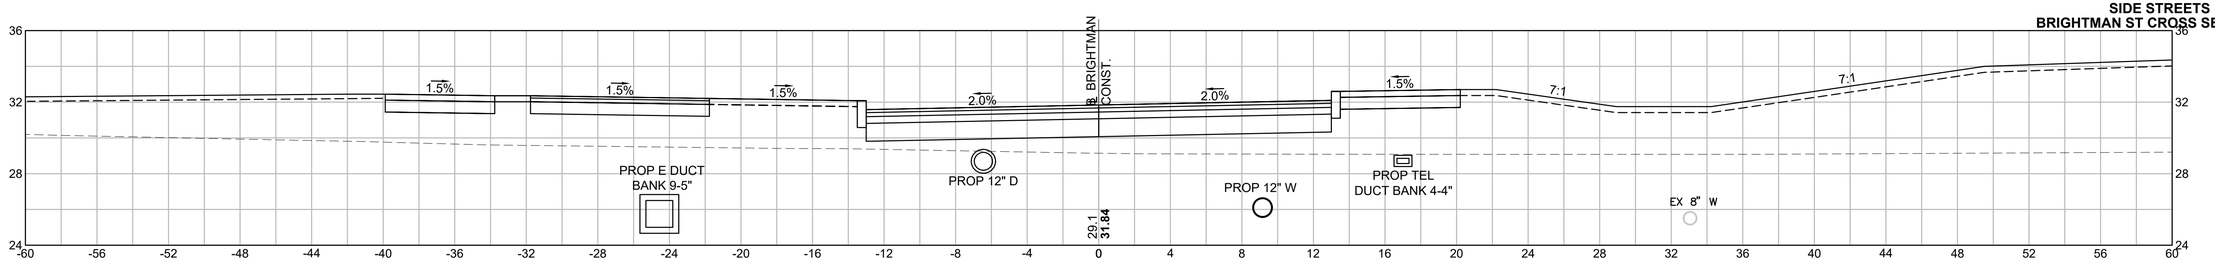


201+52.40

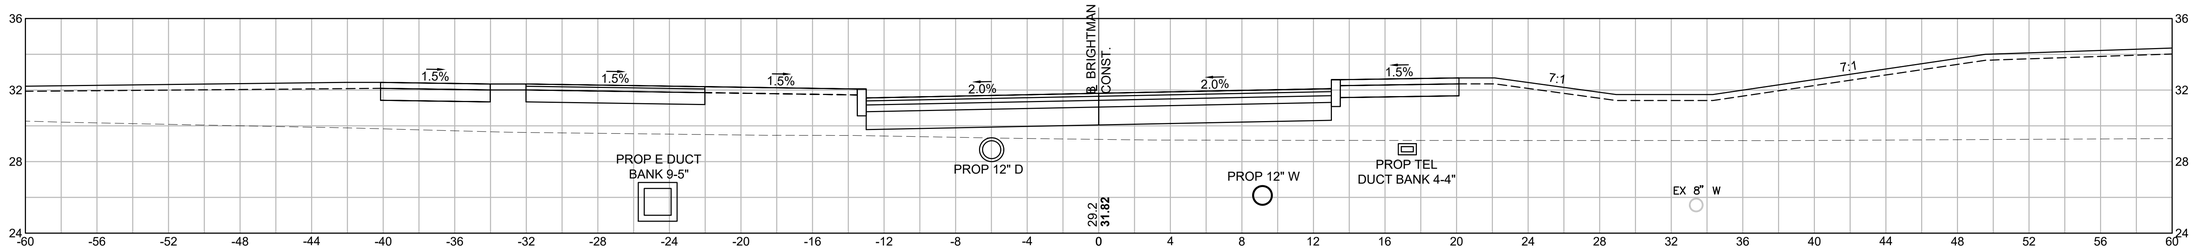

201+50

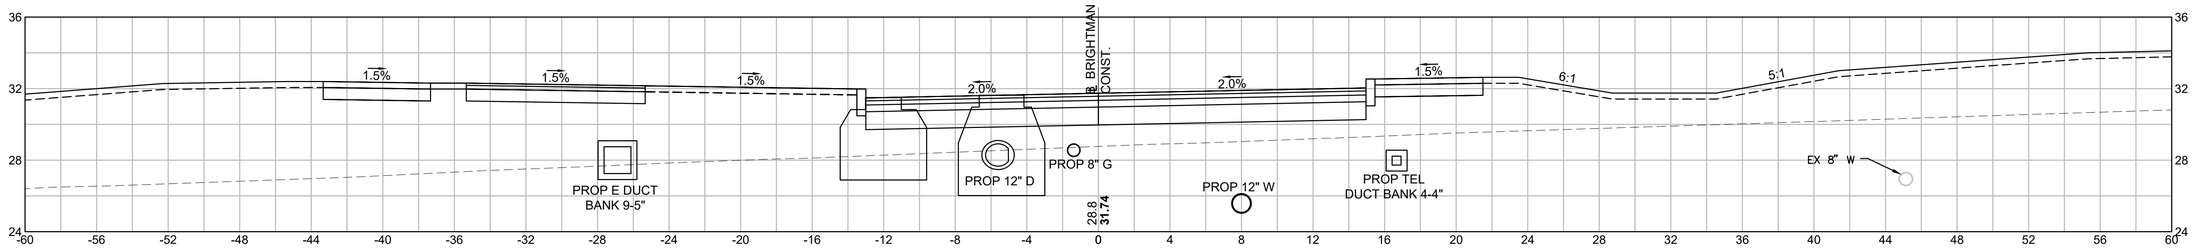

201+00

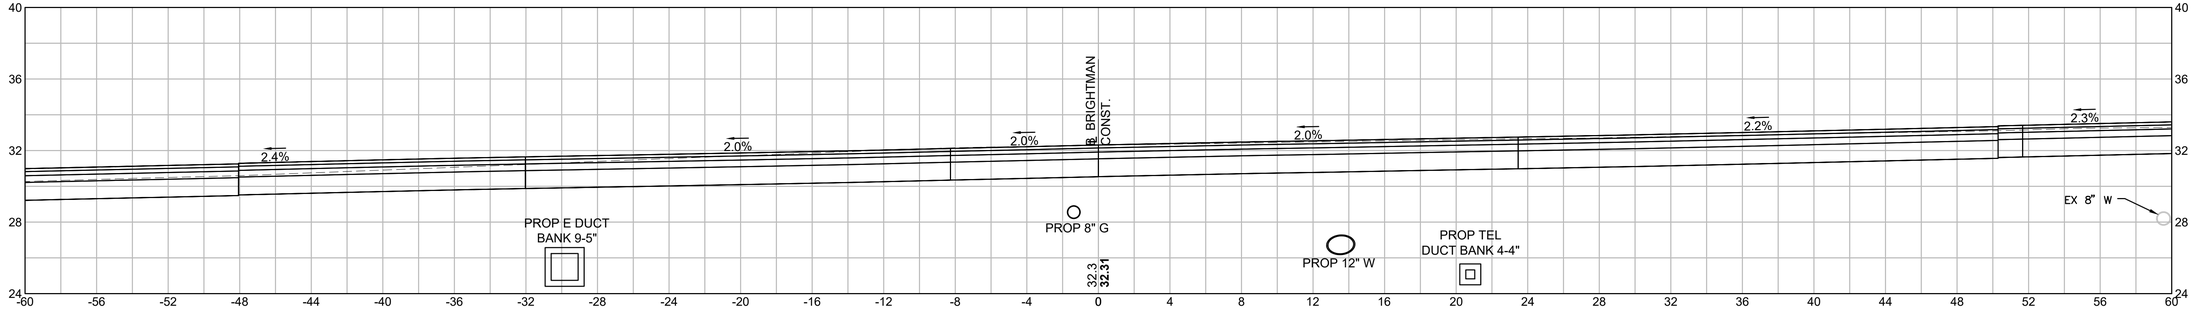

200+50

HOR. SCALE IN FEET
4 0 4 8
VER. SCALE IN FEET
4 0 4 8

REV.	DATE	DESCRIPTION
0	01/19/2024	ISSUED FOR CONSTRUCTION


USE ONLY PRINTS OF LATEST DATE - REVISION LOG MAINTAINED ON SHAREPOINT

608049_HD\SIDE STREET SECTIONS).DWG Plotted on 4-Dec-2023 2:22 PM


FALL RIVER
ROUTE 79

STATE	FED. AID PROJ. NO.	SHEET NO.	TOTAL SHEETS
MA	NHP(IM)/TAP/HIP(BR)/STP-003S(191)	947	1094
	PROJECT FILE NO. 608049		


SIDE STREETS
BRIGHTMAN ST CROSS SECTION - 2

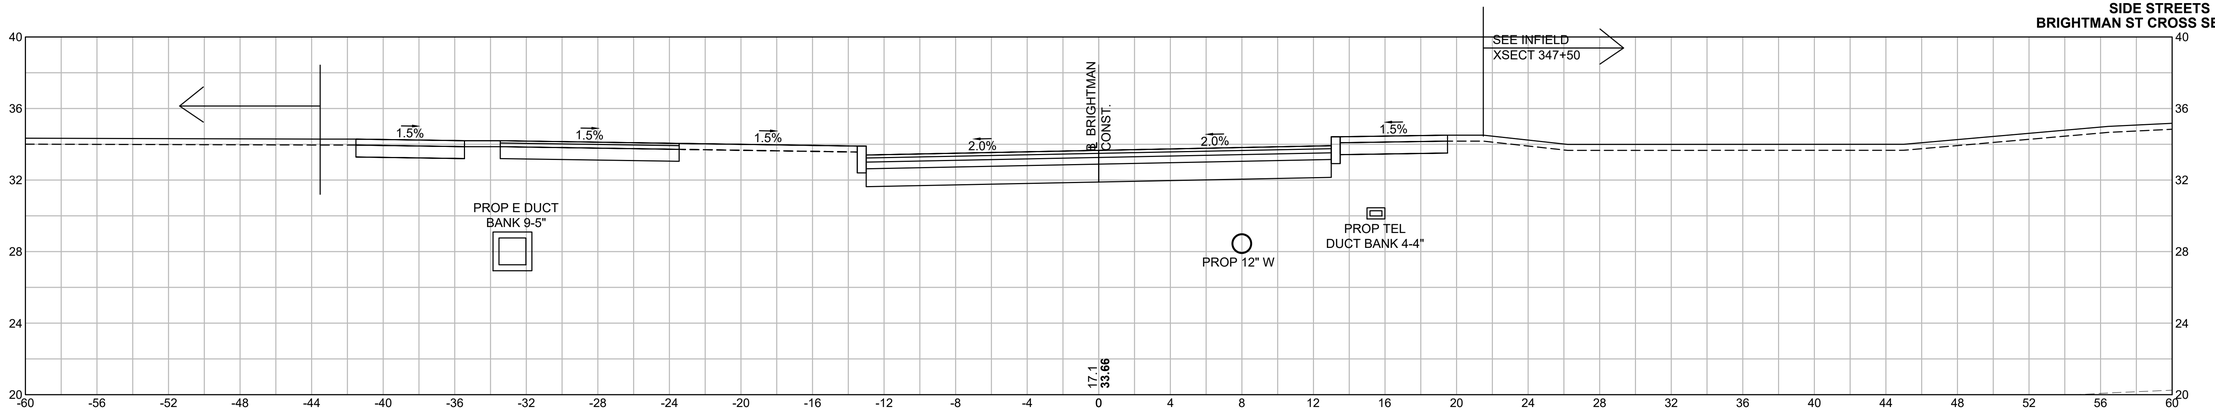

202+58.43

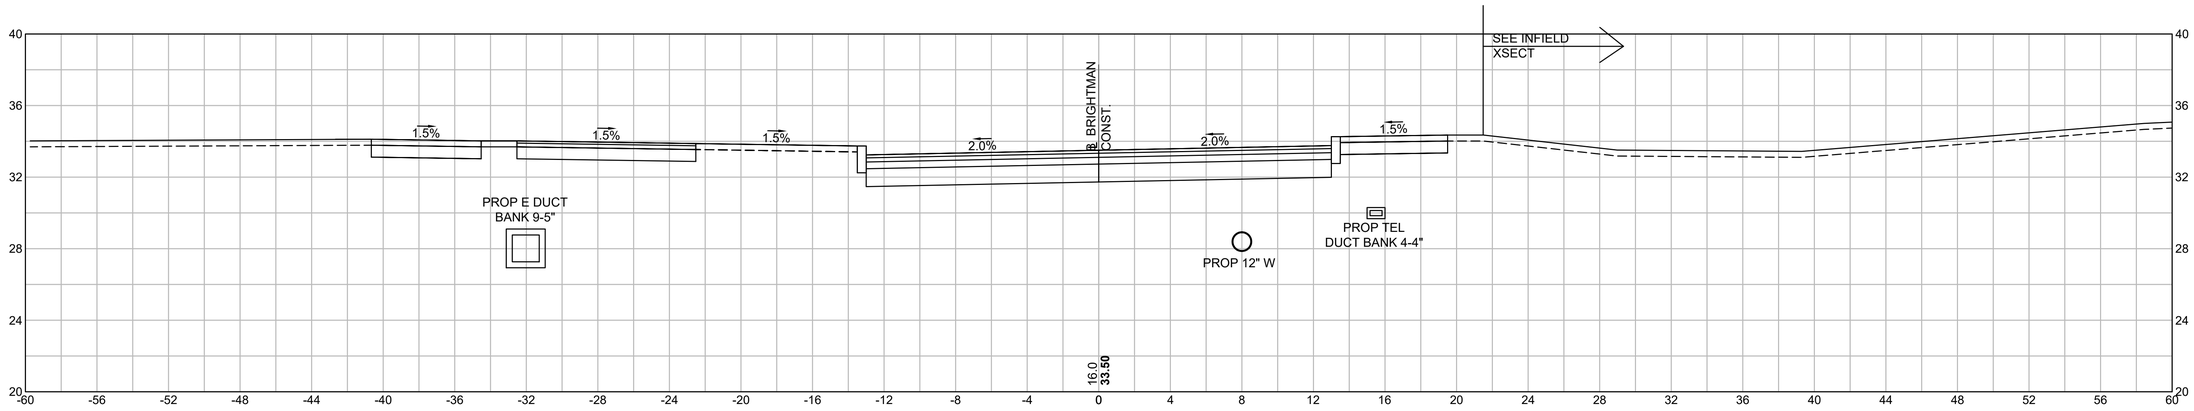

202+50

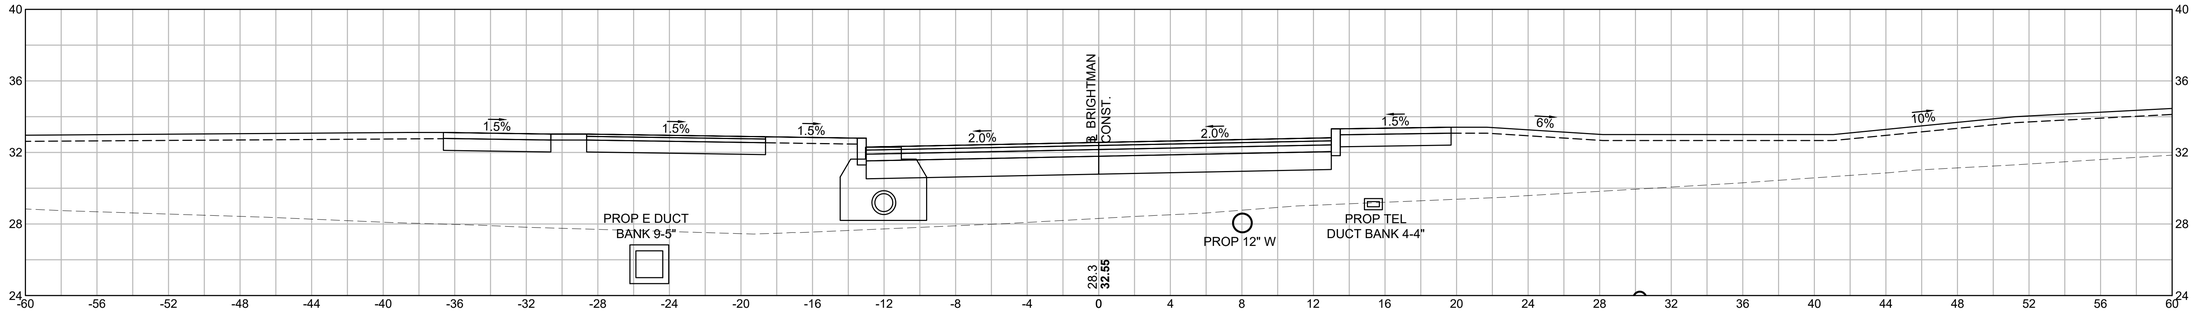

202+00

REV.	DATE	DESCRIPTION
0	01/19/2024	ISSUED FOR CONSTRUCTION

USE ONLY PRINTS OF LATEST DATE - REVISION LOG MAINTAINED ON SHAREPOINT


HOR. SCALE IN FEET
4 0 4 8
4 0 4 8
VER. SCALE IN FEET

608049_HD\SIDE STREET SECTIONS).DWG Plotted on 4-Dec-2023 2:23 PM

FALL RIVER
ROUTE 79

STATE	FED. AID PROJ. NO.	SHEET NO.	TOTAL SHEETS
MA	NHP(IM)/TAP/HIP(BR)/STP-003S(191)	948	1094
	PROJECT FILE NO. 608049		

SIDE STREETS
BRIGHTMAN ST CROSS SECTION - 3

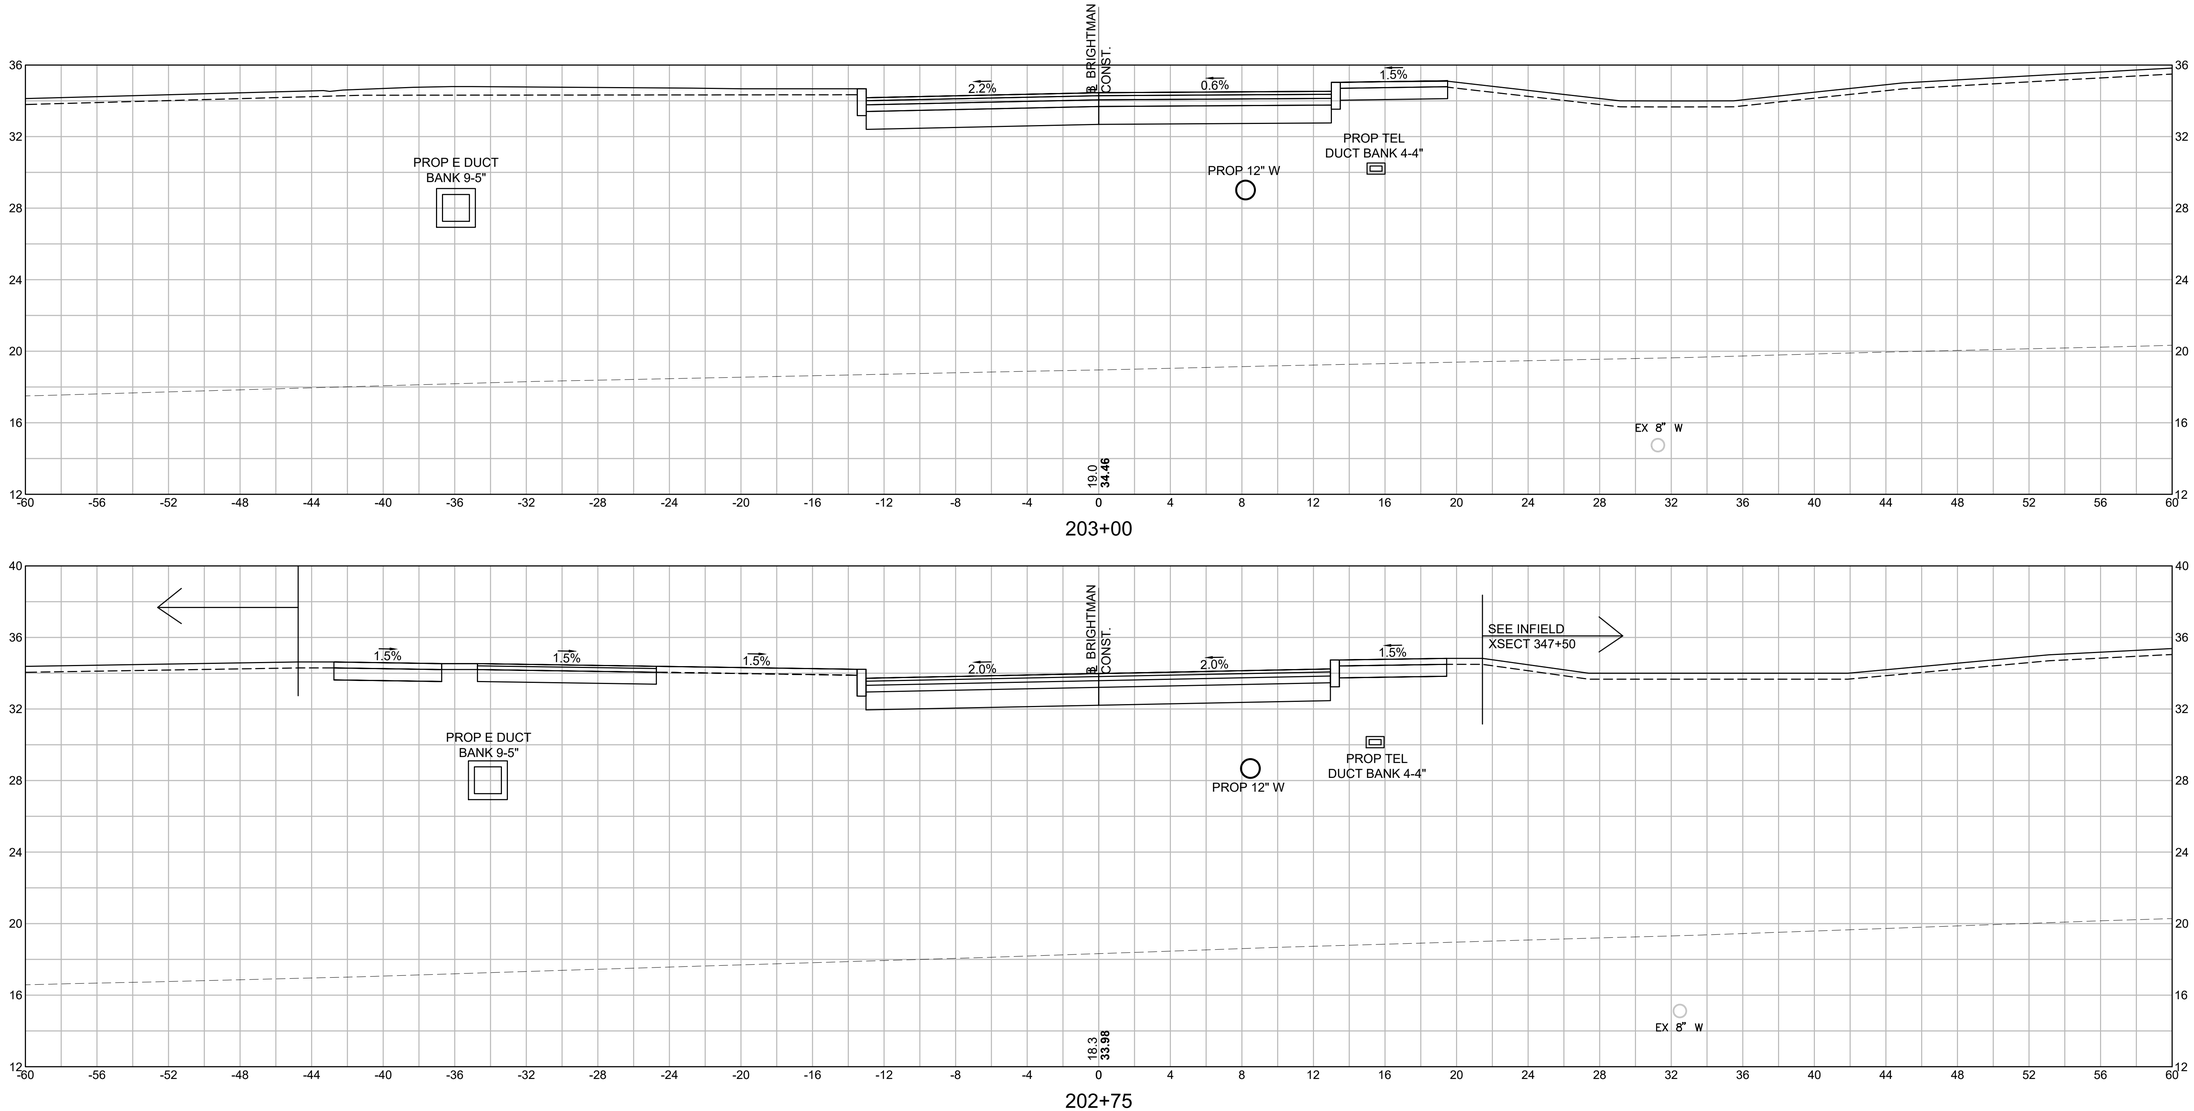

REV.	DATE	DESCRIPTION
0	01/19/2024	ISSUED FOR CONSTRUCTION

USE ONLY PRINTS OF LATEST DATE - REVISION LOG MAINTAINED ON SHAREPOINT

HOR. SCALE IN FEET
4 0 4 8
VER. SCALE IN FEET
4 0 4 8

608049_HD\SIDE STREET SECTIONS).DWG Plotted on 4-Dec-2023 2:23 PM

FALL RIVER
ROUTE 79


STATE	FED. AID PROJ. NO.	SHEET NO.	TOTAL SHEETS
MA	NHP(IM)/TAP/HIP(BR)/STP-003S(191)	949	1094
	PROJECT FILE NO. 608049		

SIDE STREETS
BRIGHTMAN ST CROSS SECTION - 4


REV.	DATE	DESCRIPTION
0	01/19/2024	ISSUED FOR CONSTRUCTION

USE ONLY PRINTS OF LATEST DATE - REVISION LOG MAINTAINED ON SHAREPOINT

Plotted on 4-Dec-2023 2:24 PM
608049_HD\SIDE STREET SECTIONS).DWG

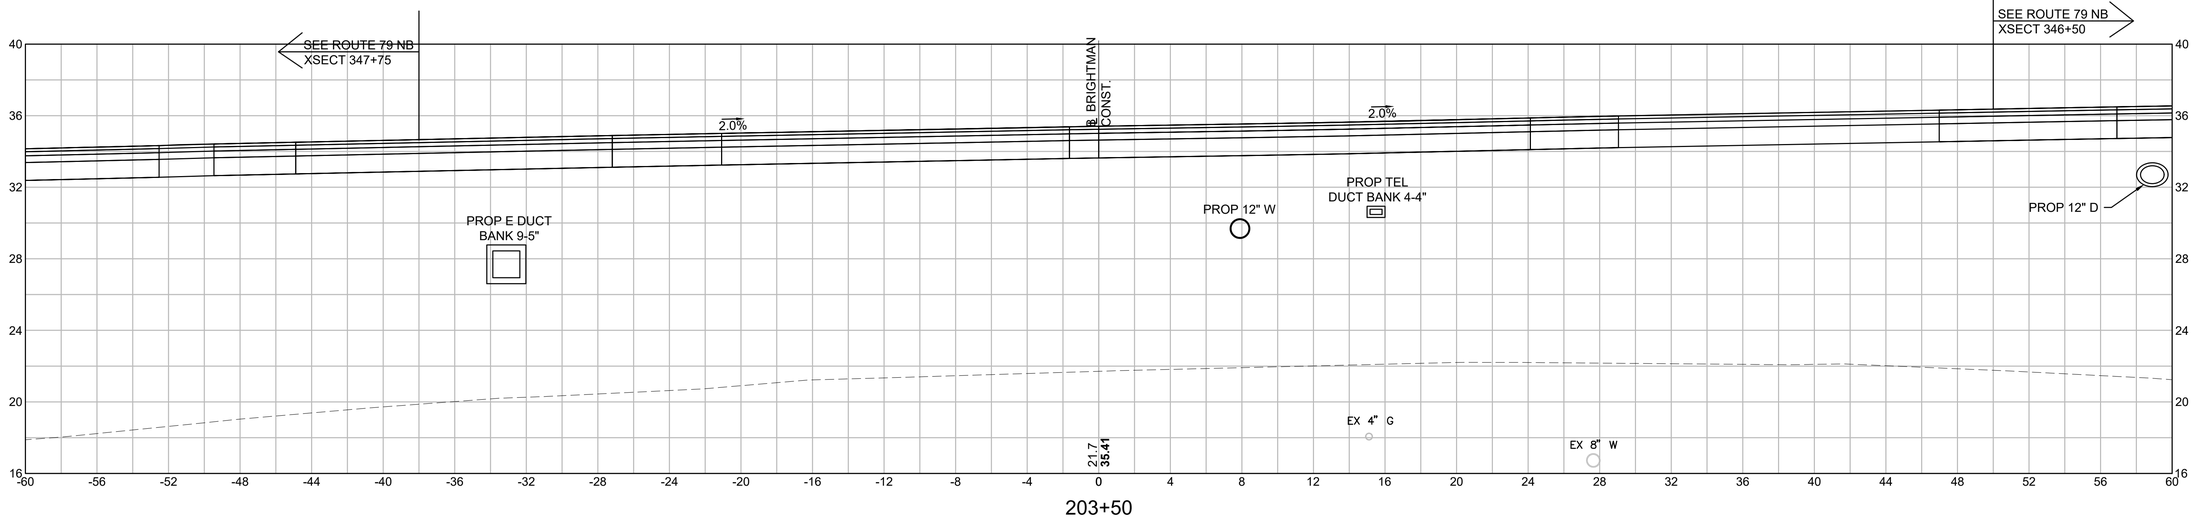

203+50

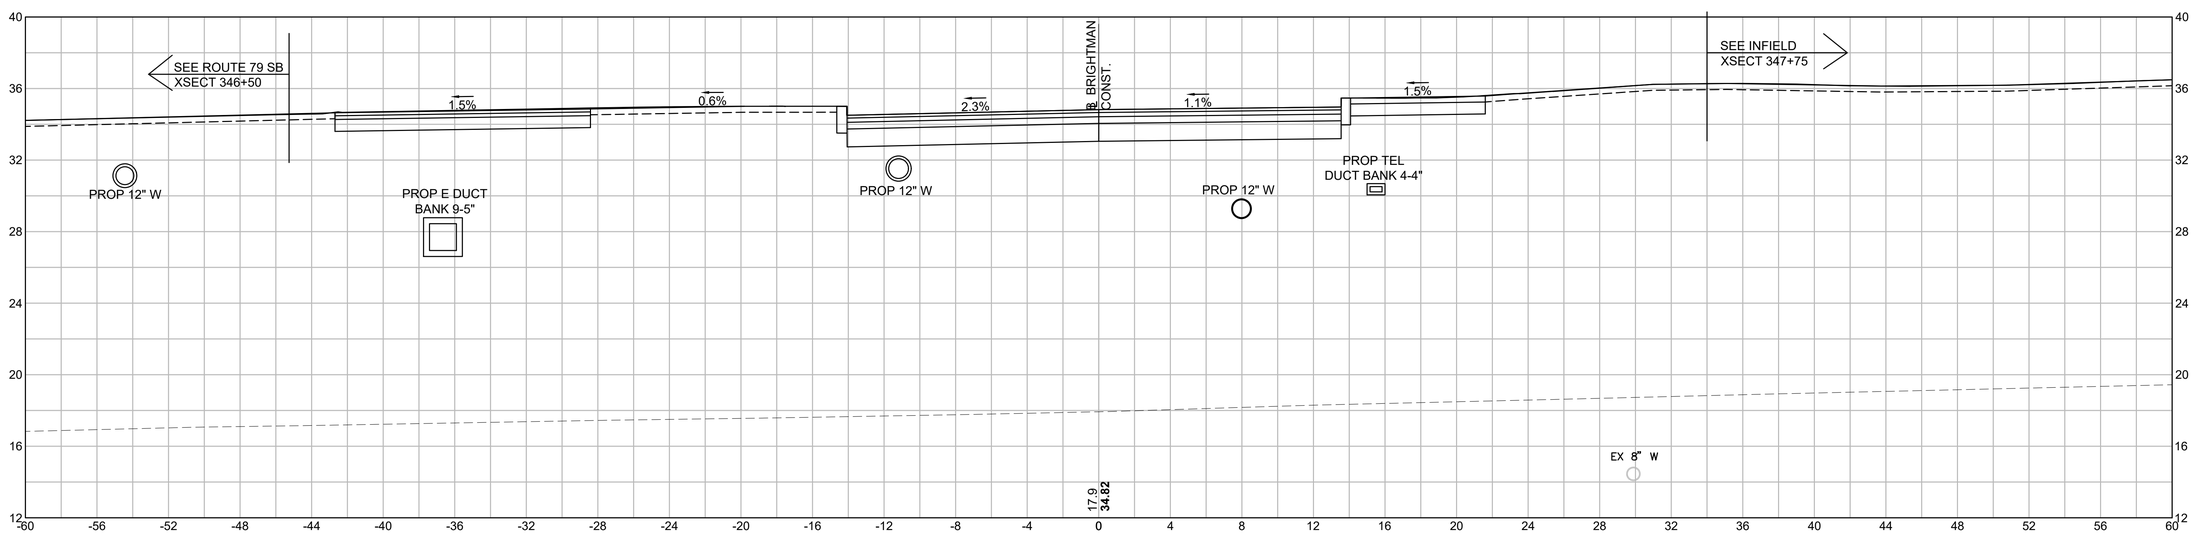

203+18.97

HOR. SCALE IN FEET
4 0 4 8
VER. SCALE IN FEET
4 0 4 8

FALL RIVER
ROUTE 79

STATE	FED. AID PROJ. NO.	SHEET NO.	TOTAL SHEETS
MA	NHP(IM)/TAP/HIP(BR)/STP-003S(191)	950	1094
	PROJECT FILE NO. 608049		


SIDE STREETS
BRIGHTMAN ST CROSS SECTION - 5

REV.	DATE	DESCRIPTION
0	01/19/2024	ISSUED FOR CONSTRUCTION


USE ONLY PRINTS OF LATEST DATE - REVISION LOG MAINTAINED ON SHAREPOINT

Plotted on 4-Dec-2023 2:25 PM

608049_HD\SIDE STREET SECTIONS).DWG

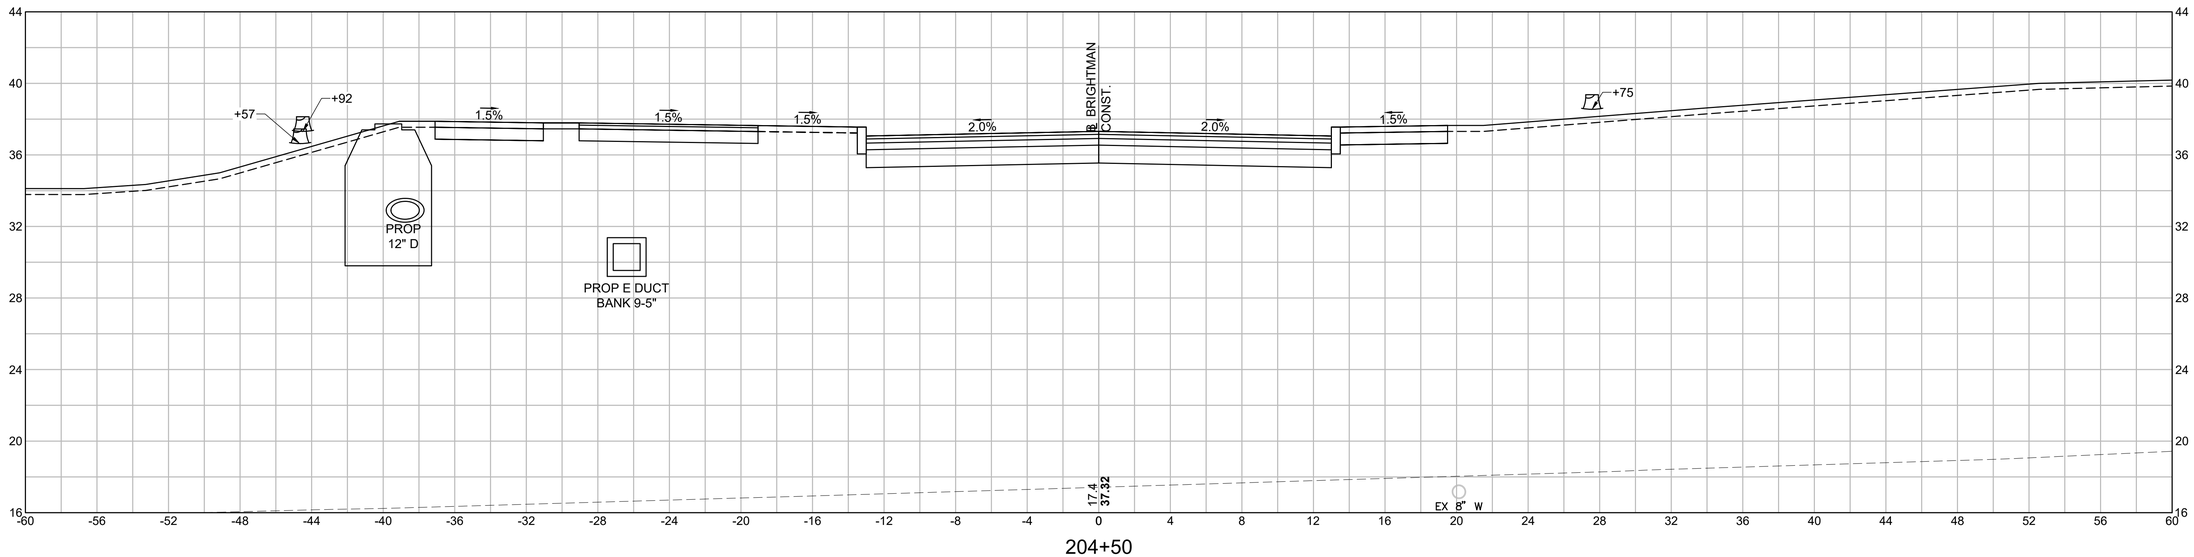

204+50

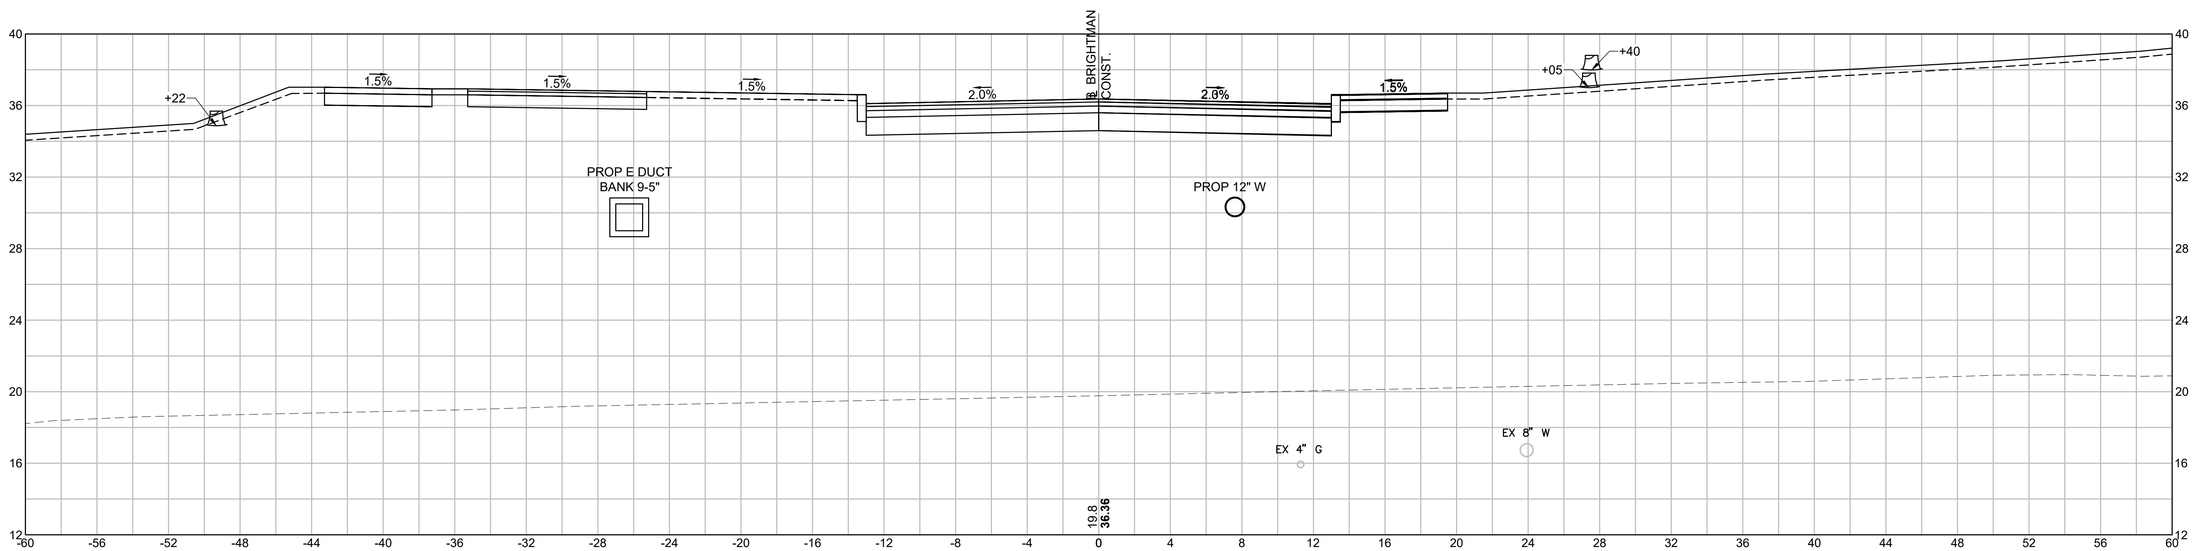


204+00

HOR. SCALE IN FEET
4 0 4 8
4 0 4 8
VER. SCALE IN FEET

FALL RIVER
ROUTE 79

STATE	FED. AID PROJ. NO.	SHEET NO.	TOTAL SHEETS
MA	NHP(IM)/TAP/HIP(BR)STP-003S(191)	951	1094
	PROJECT FILE NO. 608049		

SIDE STREETS
BRIGHTMAN ST CROSS SECTION - 6

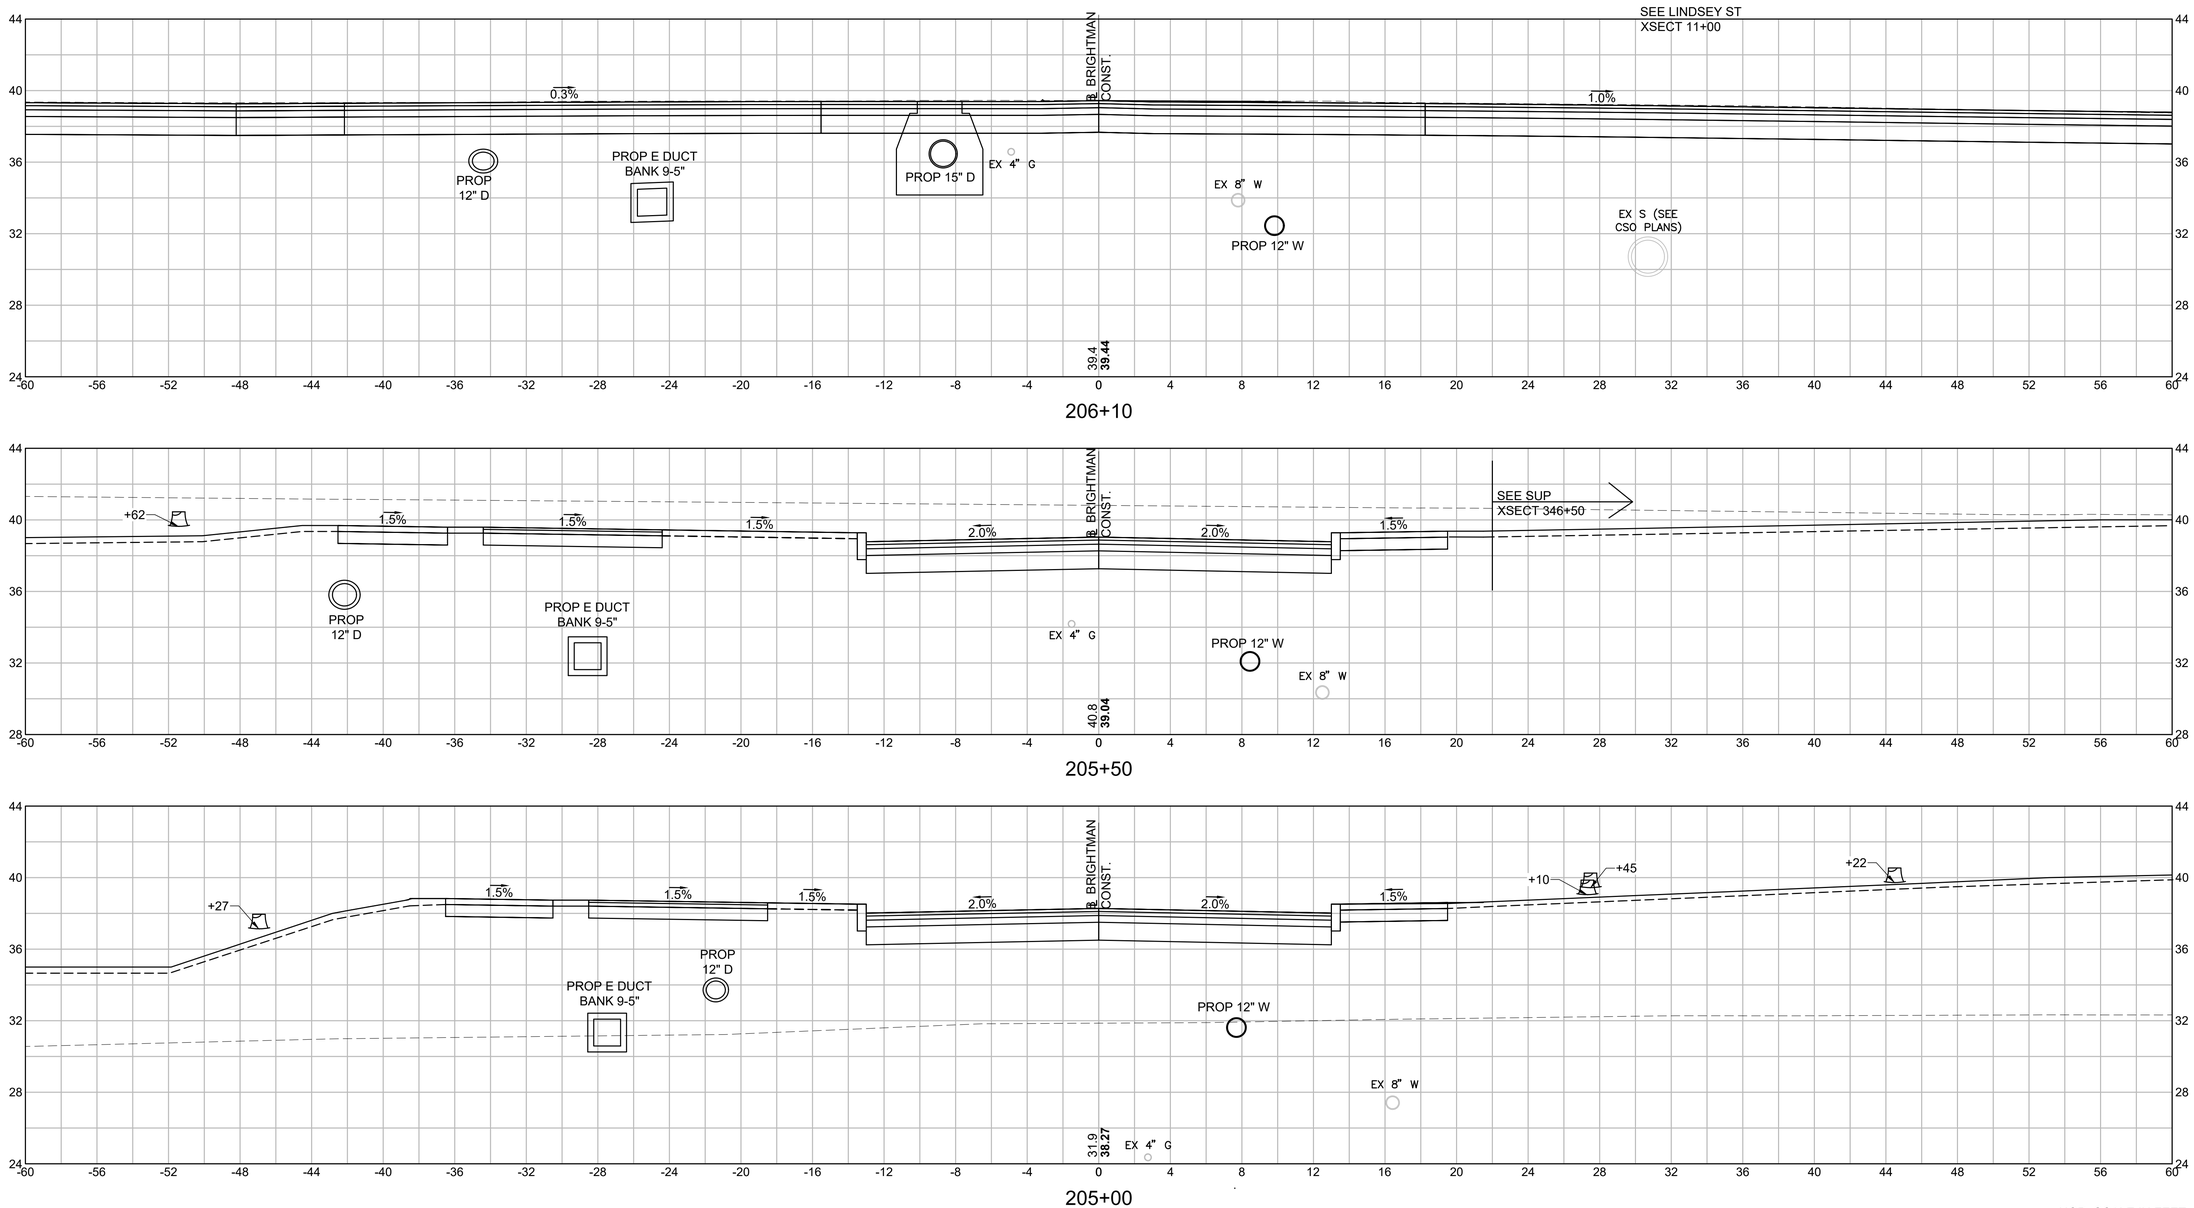

REV.	DATE	DESCRIPTION
0	01/19/2024	ISSUED FOR CONSTRUCTION

USE ONLY PRINTS OF LATEST DATE - REVISION LOG MAINTAINED ON SHAREPOINT

608049_HD\SIDE STREET SECTIONS).DWG Plotted on 4-Dec-2023 2:26 PM

FALL RIVER
ROUTE 79


STATE	FED. AID PROJ. NO.	SHEET NO.	TOTAL SHEETS
MA	NHP(IM)/TAP/HIP(BR)/STP-003S(191)	952	1094
	PROJECT FILE NO. 608049		

SIDE STREETS
BRIGHTMAN ST CROSS SECTION - 7


REV.	DATE	DESCRIPTION
0	01/19/2024	ISSUED FOR CONSTRUCTION

USE ONLY PRINTS OF LATEST DATE - REVISION LOG MAINTAINED ON SHAREPOINT

608049_HD\SIDE STREET SECTIONS).DWG Plotted on 4-Dec-2023 2:26 PM

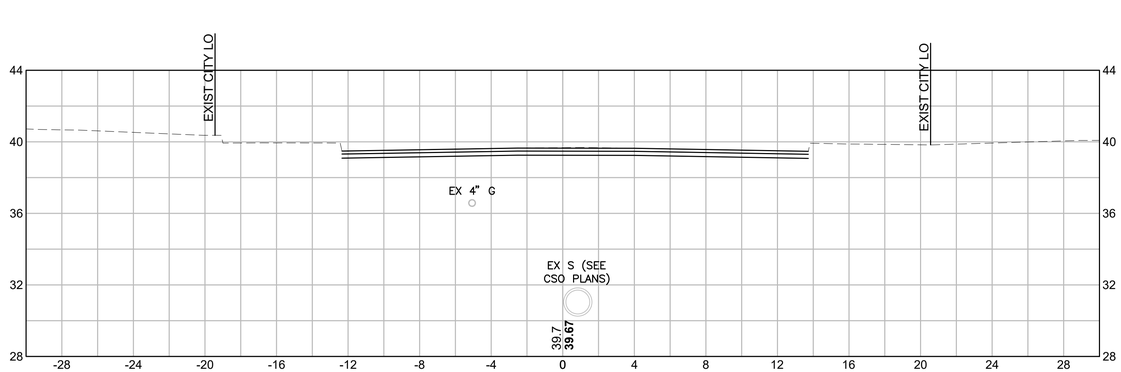

206+70

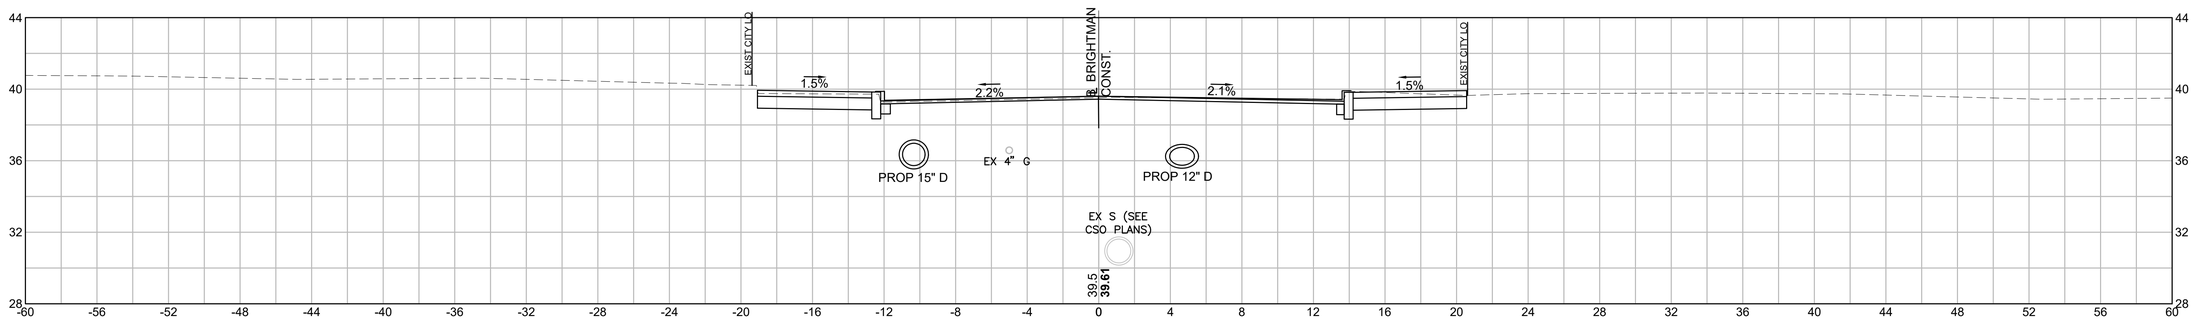

206+48

HOR. SCALE IN FEET
4 0 4 8
VER. SCALE IN FEET
4 0 4 8

FALL RIVER
ROUTE 79


STATE	FED. AID PROJ. NO.	SHEET NO.	TOTAL SHEETS
MA	NHP(IM)/TAP/HIP(BR)/STP-003S(191)	953	1094
	PROJECT FILE NO. 608049		

SIDE STREETS
VMB RAMP CROSS SECTION - 1


REV.	DATE	DESCRIPTION
0	01/19/2024	ISSUED FOR CONSTRUCTION

USE ONLY PRINTS OF LATEST DATE - REVISION LOG MAINTAINED ON SHAREPOINT

608049_HD\SIDE STREET SECTIONS).DWG Plotted on 4-Dec-2023 3:53 PM

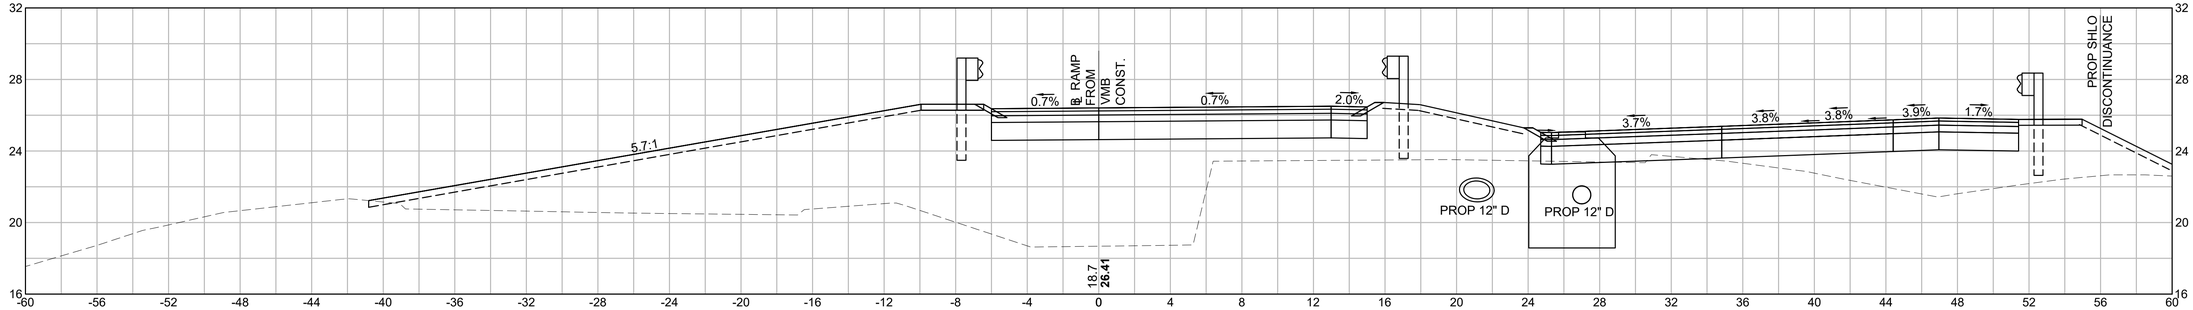

102+00

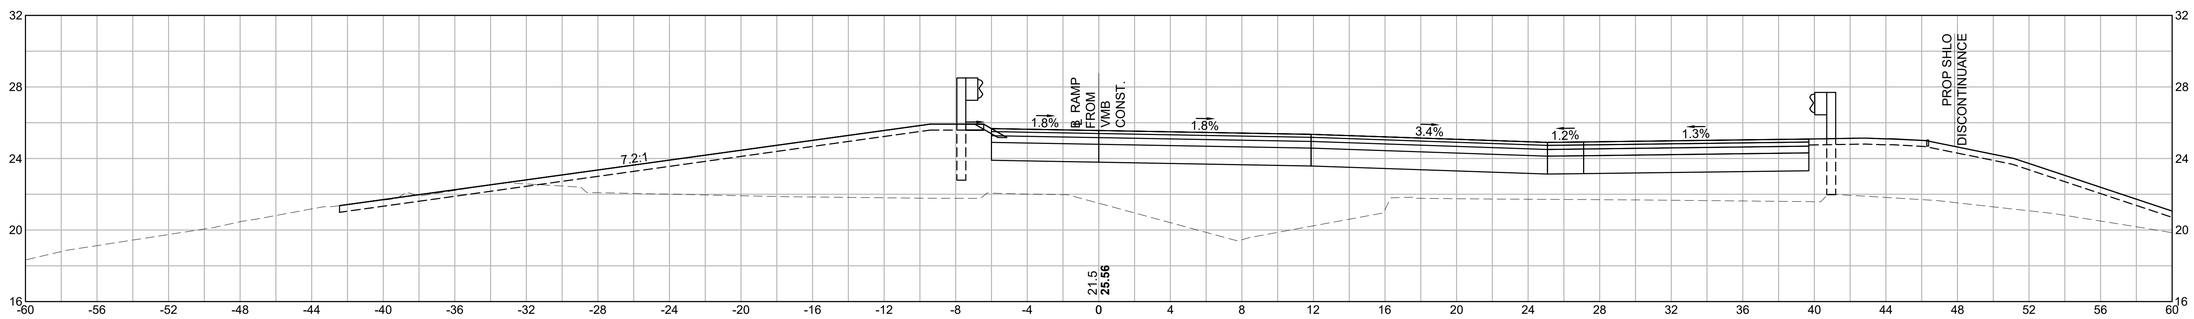

101+50

HOR. SCALE IN FEET
4 0 4 8
VER. SCALE IN FEET
4 0 4 8

FALL RIVER
ROUTE 79


STATE	FED. AID PROJ. NO.	SHEET NO.	TOTAL SHEETS
MA	NHP(IM)/TAP/HIP(BR)/STP-003S(191)	954	1094
	PROJECT FILE NO. 608049		

SIDE STREETS
VMB RAMP CROSS SECTION - 2

REV.	DATE	DESCRIPTION
0	01/19/2024	ISSUED FOR CONSTRUCTION

USE ONLY PRINTS OF LATEST DATE - REVISION LOG MAINTAINED ON SHAREPOINT

608049_HD\SIDE STREET SECTIONS).DWG Plotted on 4-Dec-2023 3:54 PM

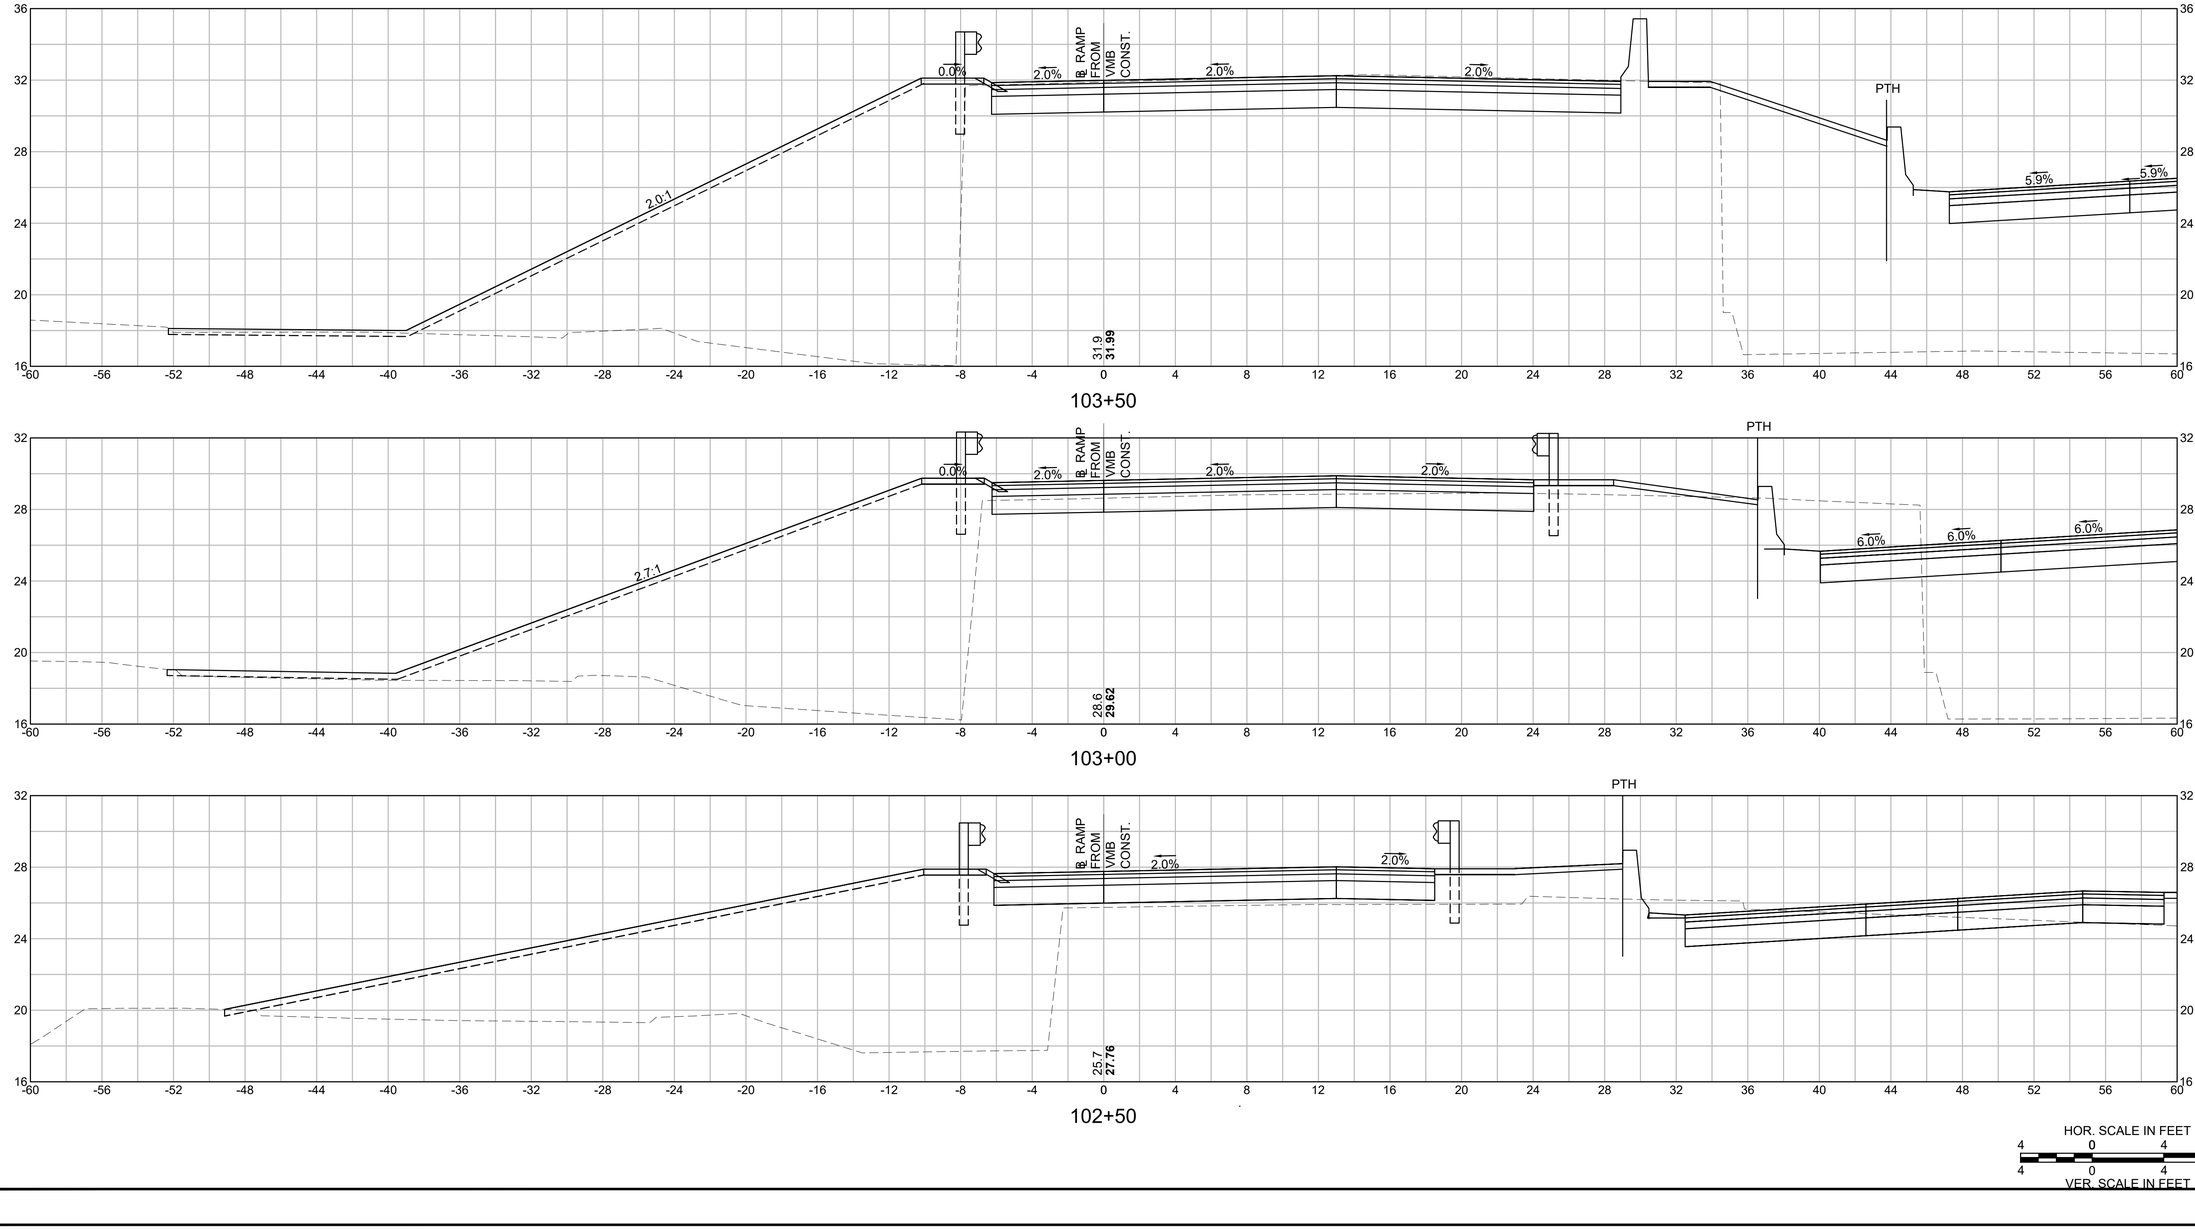

FALL RIVER
ROUTE 79


STATE	FED. AID PROJ. NO.	SHEET NO.	TOTAL SHEETS
MA	NHP(IM)/TAP/HIP(BR)/STP-003S(191)	955	1094
	PROJECT FILE NO. 608049		

SIDE STREETS
VMB RAMP CROSS SECTION - 3

REV.	DATE	DESCRIPTION
0	01/19/2024	ISSUED FOR CONSTRUCTION

USE ONLY PRINTS OF LATEST DATE - REVISION LOG MAINTAINED ON SHAREPOINT

608049_HD\SIDE STREET SECTIONS).DWG Plotted on 4-Dec-2023 3:55 PM

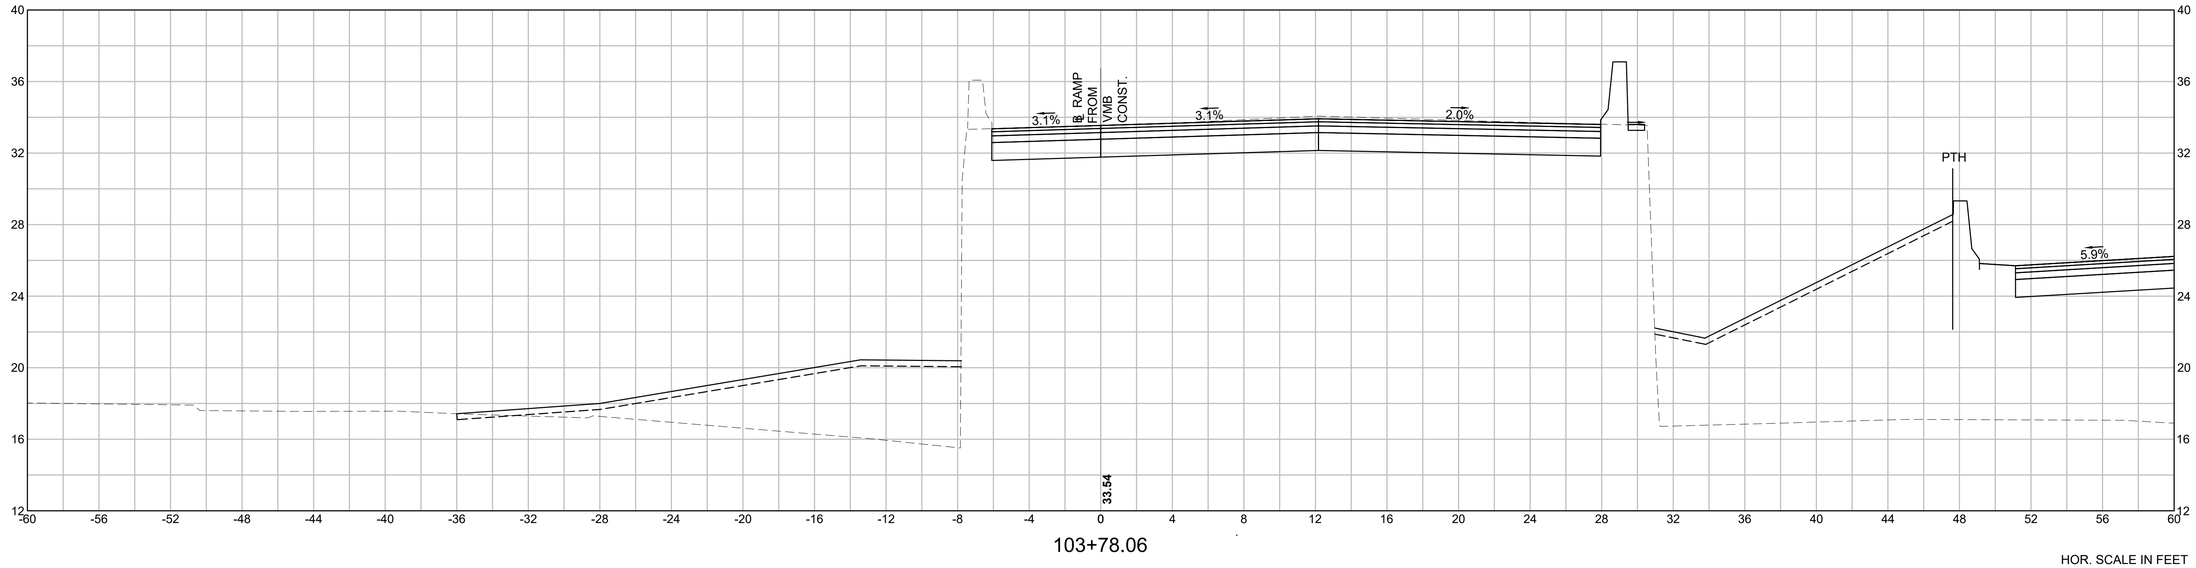


103+78.06

HOR. SCALE IN FEET
4 0 4 8
4 0 4 8
VER. SCALE IN FEET


FALL RIVER
ROUTE 79

STATE	FED. AID PROJ. NO.	SHEET NO.	TOTAL SHEETS
MA	NHP(IM)/TAP/HIP(BR)/STP-003S(191)	959	1094
	PROJECT FILE NO. 608049		

SIDE STREETS
ON RAMP CROSS SECTION - 1

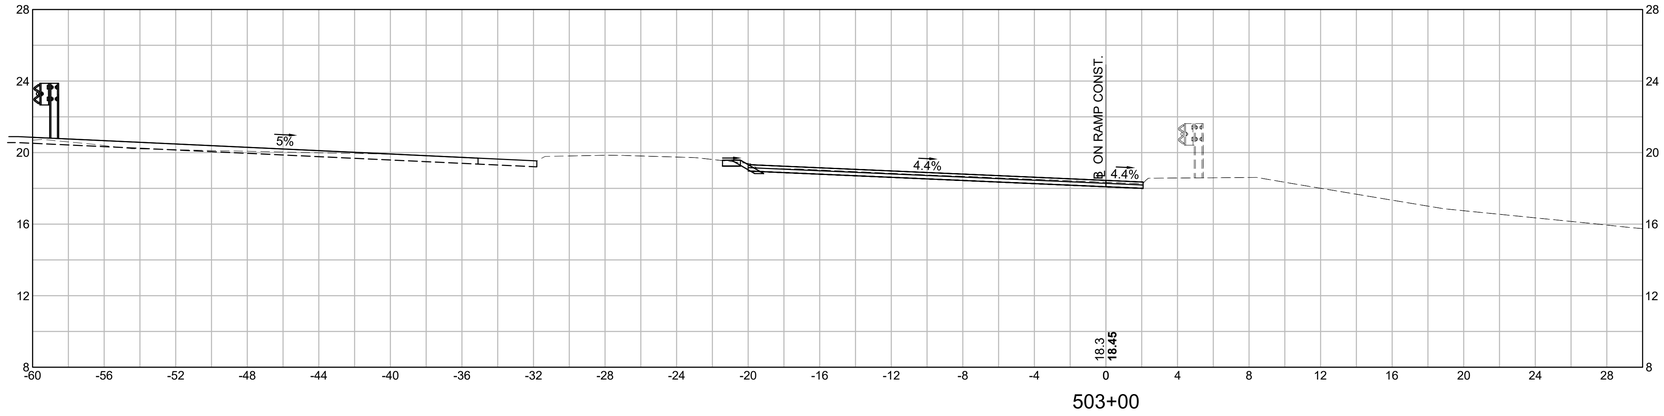

503+00

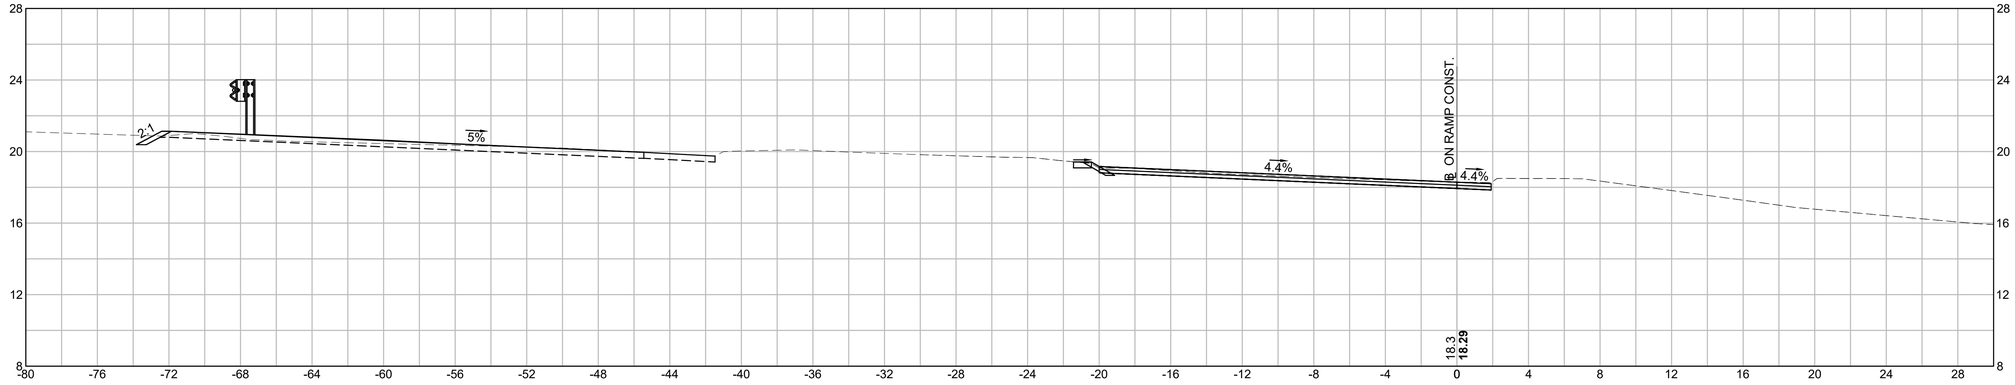

502+75

HOR. SCALE IN FEET
4 0 4 8
4 0 4 8
VER. SCALE IN FEET

REV.	DATE	DESCRIPTION
0	01/19/2024	ISSUED FOR CONSTRUCTION


USE ONLY PRINTS OF LATEST DATE - REVISION LOG MAINTAINED ON SHAREPOINT

608049_HD\ROUTE 79 NB ON AND OFF RAMP SECTIONS).DWG Plotted on 4-Dec-2023 12:23 PM


FALL RIVER
ROUTE 79

STATE	FED. AID PROJ. NO.	SHEET NO.	TOTAL SHEETS
MA	NHP(IM)/TAP/HIP(BR)/STP-003S(191)	960	1094
	PROJECT FILE NO. 608049		

SIDE STREETS
ON RAMP CROSS SECTION - 2

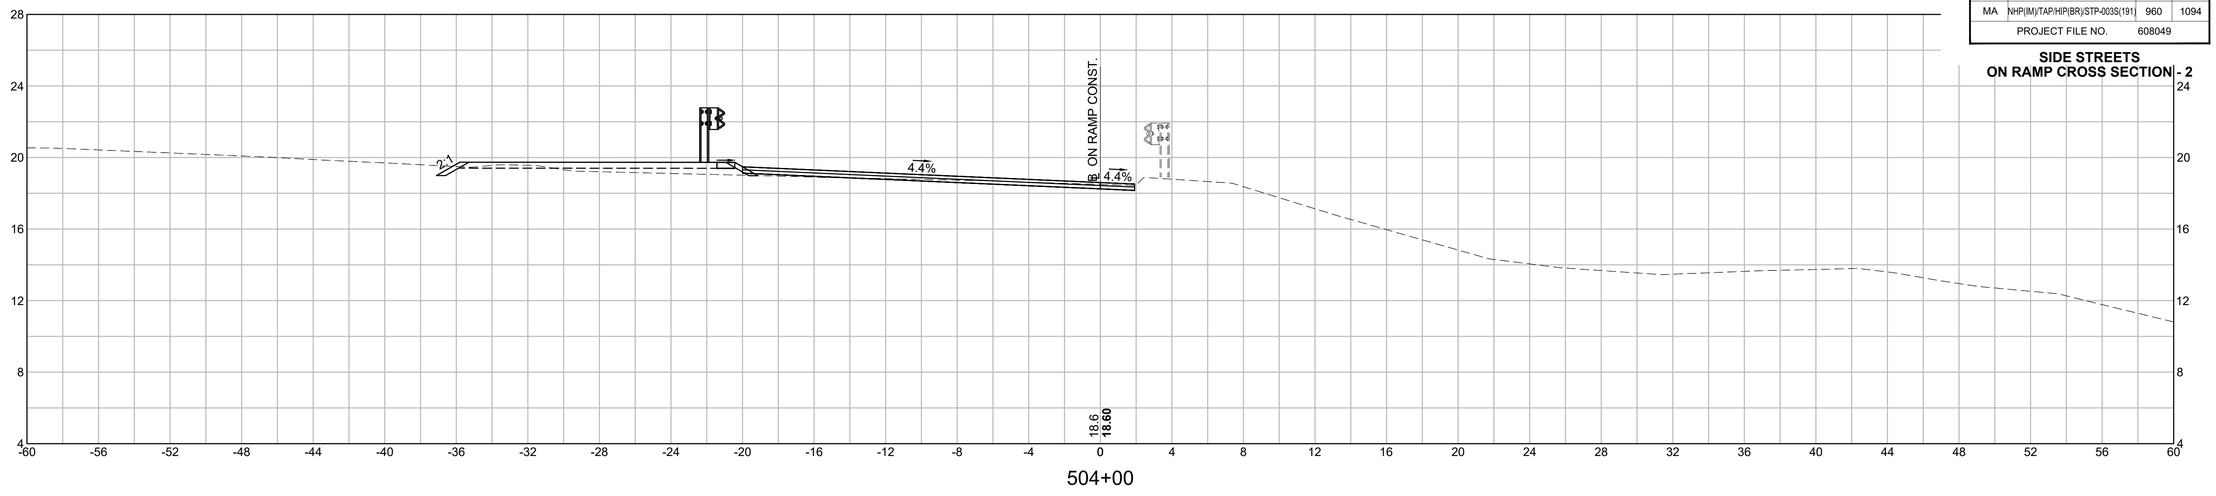

504+00

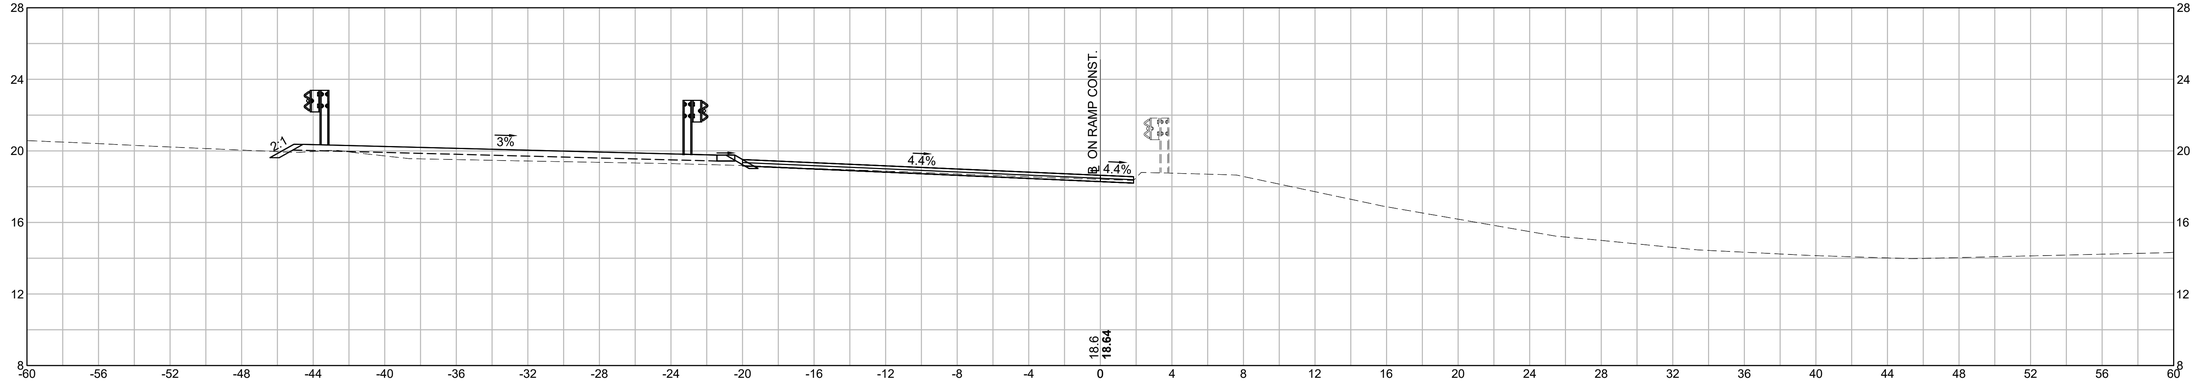

503+50

0	01/19/2024	ISSUED FOR CONSTRUCTION
REV.	DATE	DESCRIPTION
USE ONLY PRINTS OF LATEST DATE - REVISION LOG MAINTAINED ON SHAREPOINT		

HOR. SCALE IN FEET
4 0 4 8
4 0 4 8
VER. SCALE IN FEET


608049_HD\ROUTE 79 NB ON AND OFF RAMP SECTIONS).DWG Plotted on 4-Dec-2023 12:23 PM

0	01/19/2024	ISSUED FOR CONSTRUCTION
REV.	DATE	DESCRIPTION
USE ONLY PRINTS OF LATEST DATE - REVISION LOG MAINTAINED ON SHAREPOINT		


FALL RIVER
ROUTE 79

STATE	FED. AID PROJ. NO.	SHEET NO.	TOTAL SHEETS
MA	NHPI(IM)/TAP/HIP(BR)/STP-003S(191)	961	1094
PROJECT FILE NO.	608049		

SIDE STREETS ON RAMP CROSS SECTION - 3

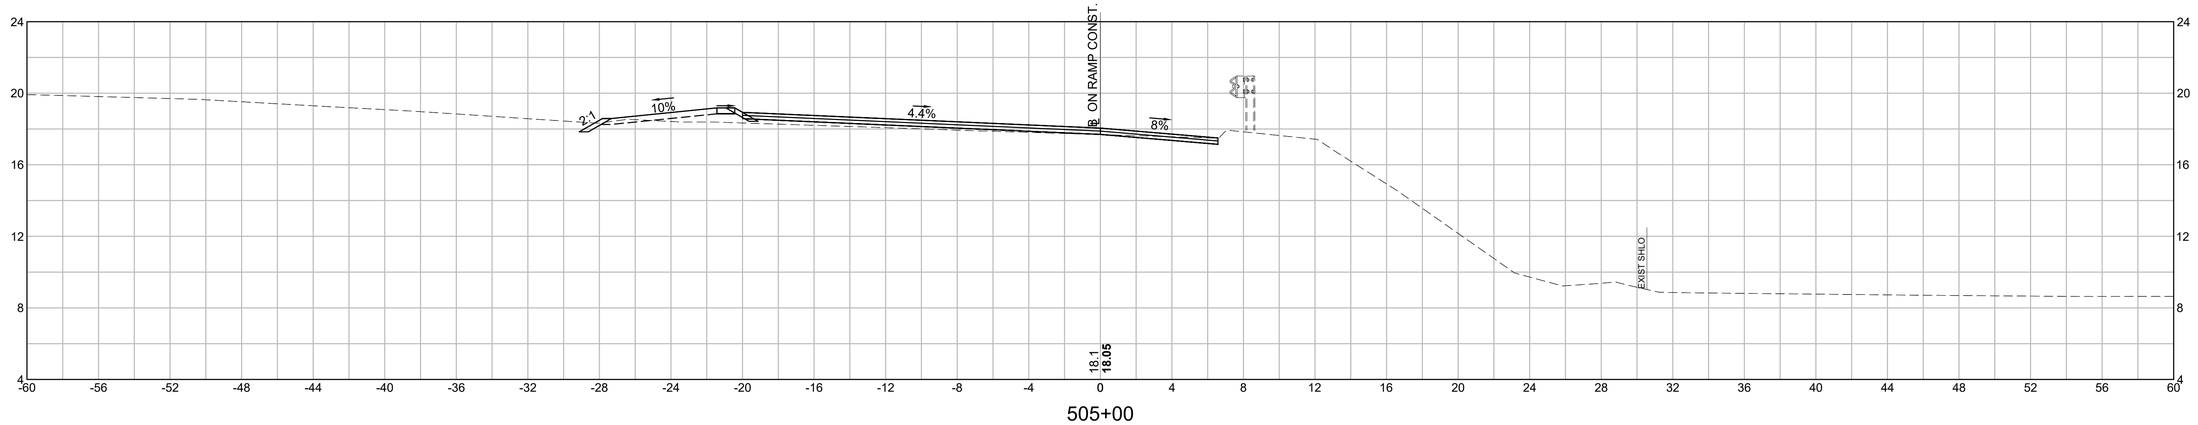

505+00

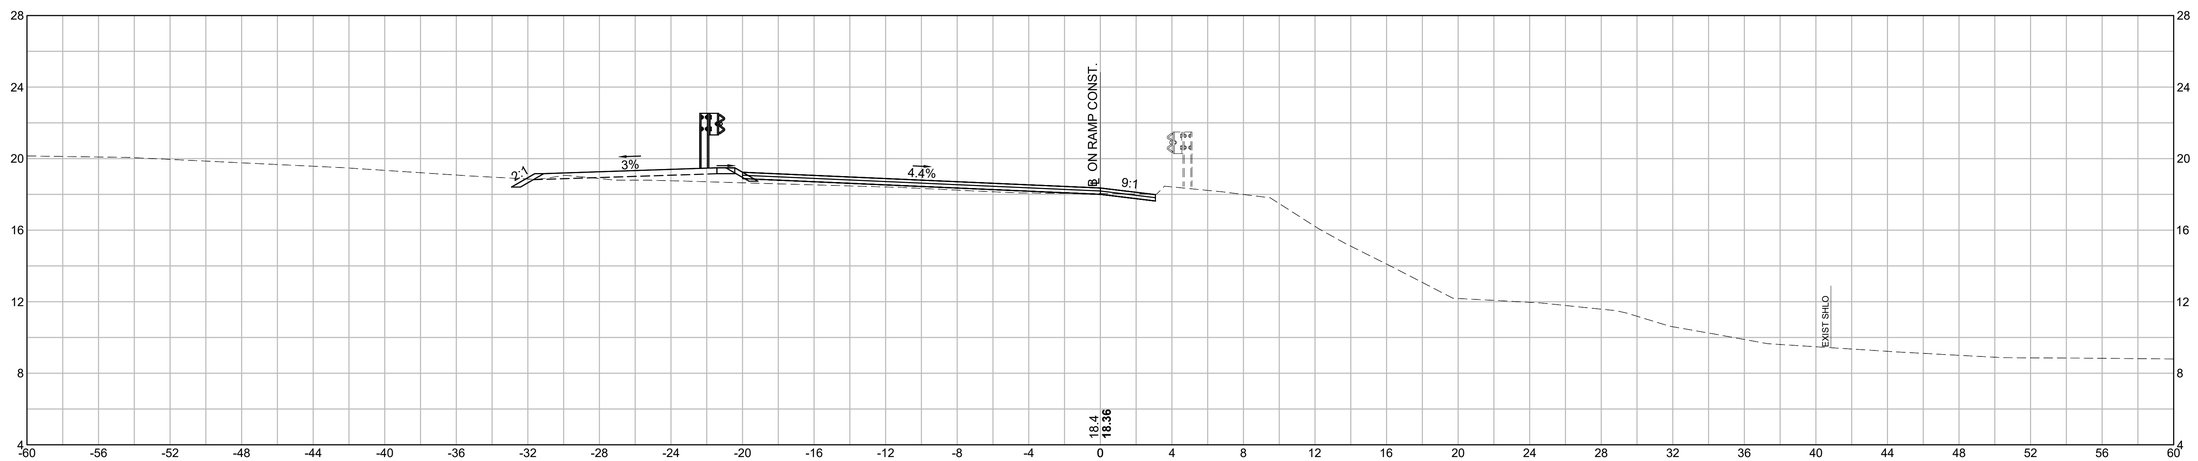

504+50

HOR. SCALE IN FEET
4 0 4 8
4 0 4 8
VER. SCALE IN FEET


608049_HD\ROUTE 79 NB ON AND OFF RAMP SECTIONS).DWG Plotted on 4-Dec-2023 12:23 PM

0	01/19/2024	ISSUED FOR CONSTRUCTION
REV.	DATE	DESCRIPTION
USE ONLY PRINTS OF LATEST DATE - REVISION LOG MAINTAINED ON SHAREPOINT		


FALL RIVER
ROUTE 79

STATE	FED. AID PROJ. NO.	SHEET NO.	TOTAL SHEETS
MA	NHP(IM)/TAP/HIP(BR)/STP-003S(191)	962	1094
PROJECT FILE NO.	608049		

SIDE STREETS ON RAMP CROSS SECTION - 4

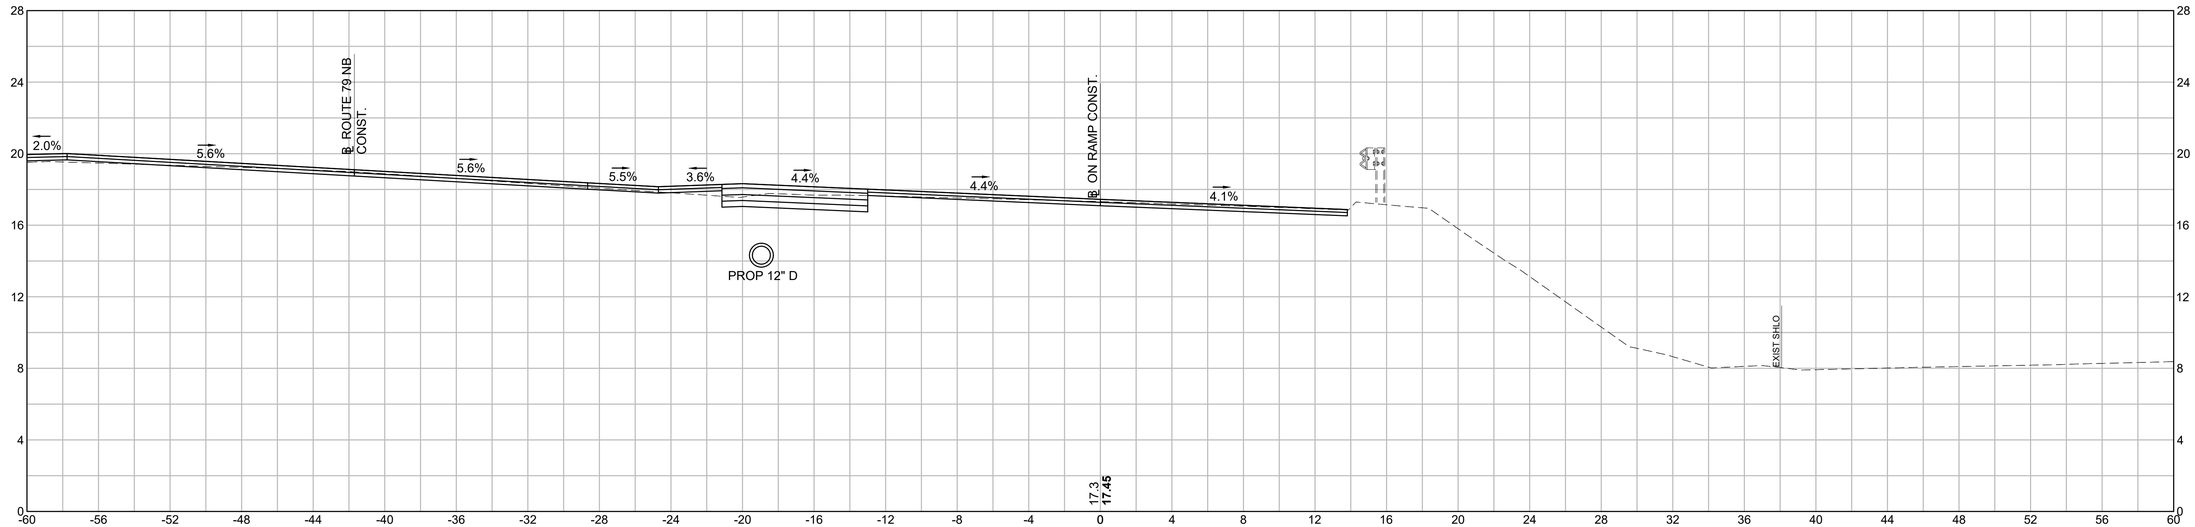

506+00

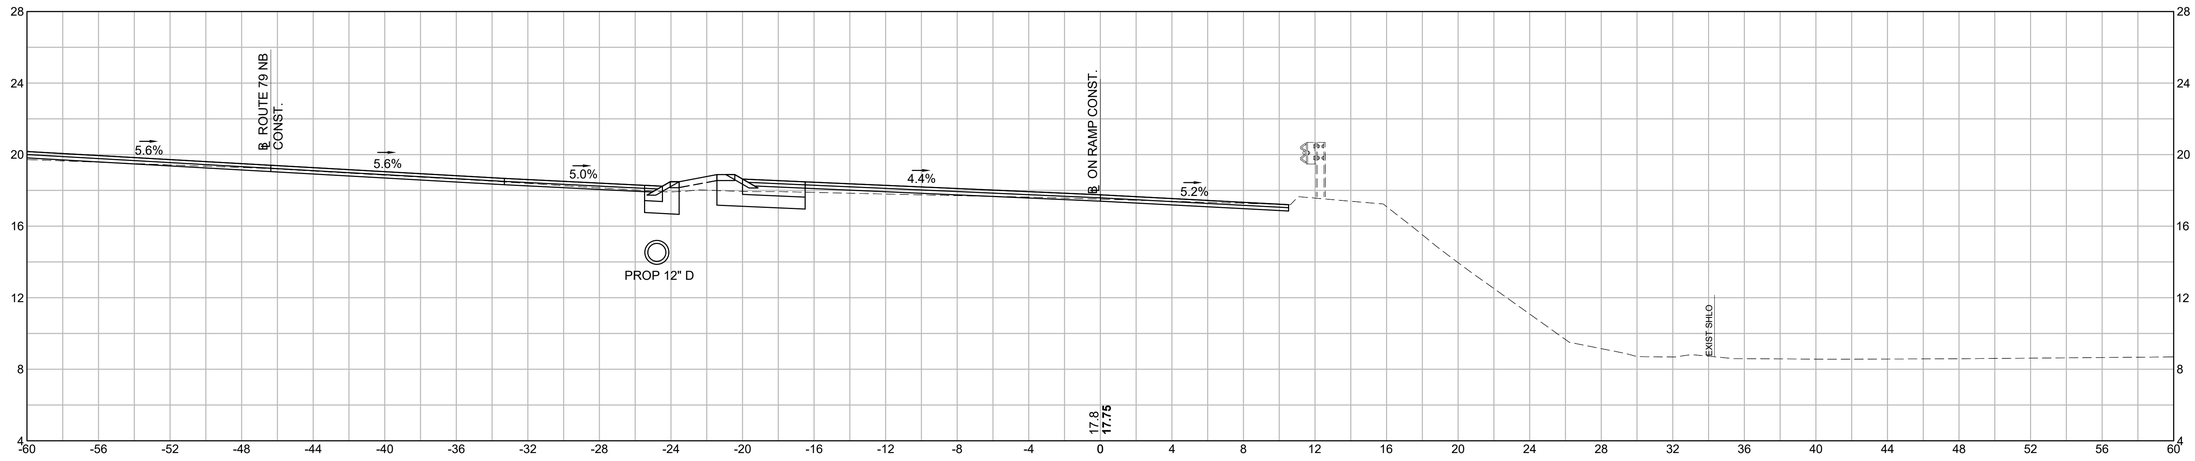

505+50

HOR. SCALE IN FEET
4 0 4 8
VER. SCALE IN FEET
4 0 4 8


608049_HD\ROUTE 79 NB ON AND OFF RAMP SECTIONS).DWG Plotted on 4-Dec-2023 12:23 PM

0	01/19/2024	ISSUED FOR CONSTRUCTION
REV.	DATE	DESCRIPTION
USE ONLY PRINTS OF LATEST DATE - REVISION LOG MAINTAINED ON SHAREPOINT		


FALL RIVER
ROUTE 79

STATE	FED. AID PROJ. NO.	SHEET NO.	TOTAL SHEETS
MA	NHP(IM)/TAP/HIP(BR)/STP-003S(191)	963	1094
PROJECT FILE NO.	608049		


SIDE STREETS ON RAMP CROSS SECTION - 5

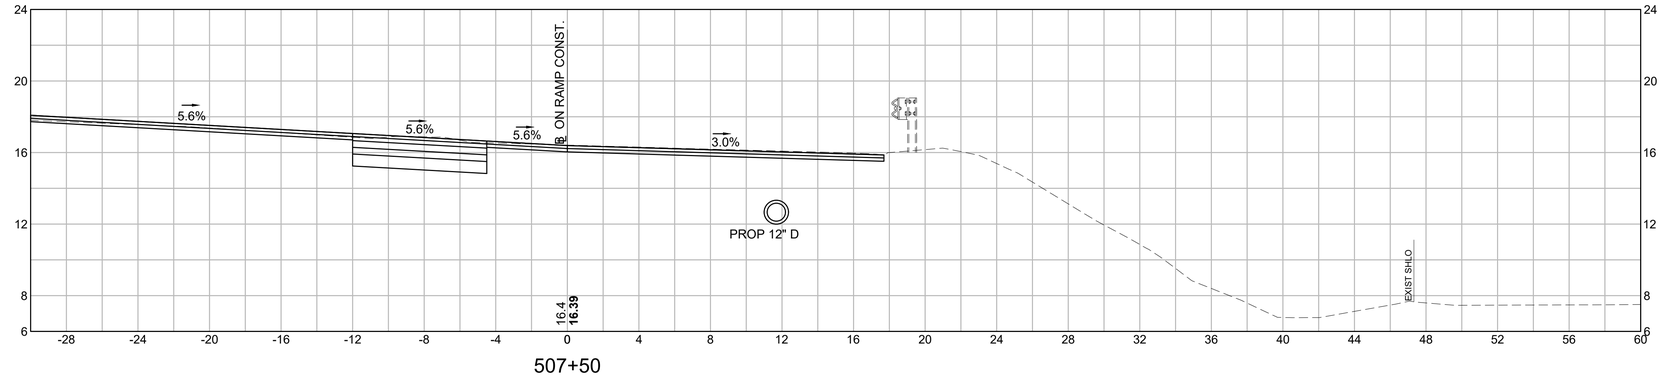

507+50

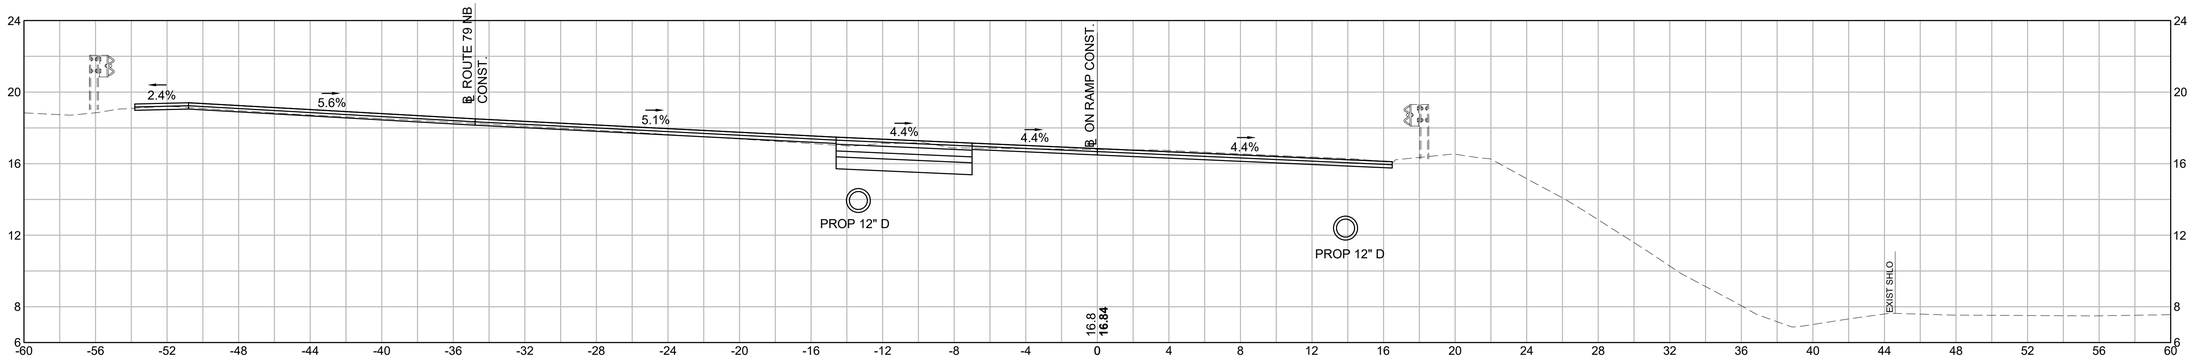

507+00

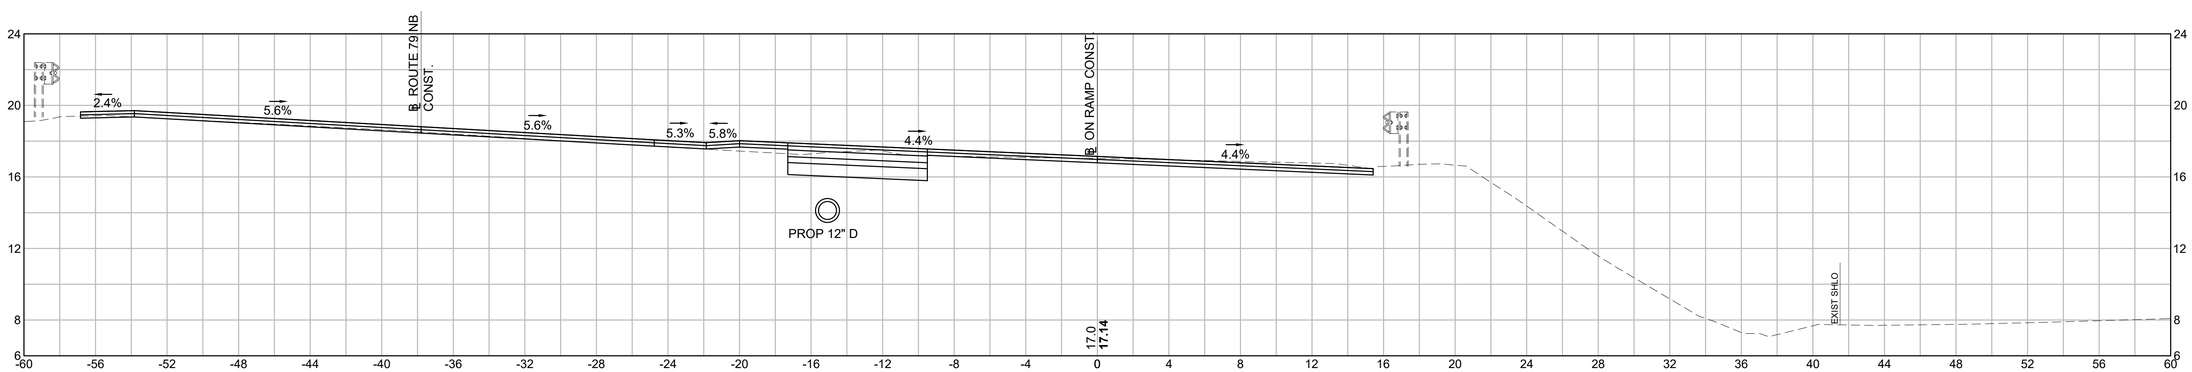

506+50

HOR. SCALE IN FEET
4 0 4 8
VER. SCALE IN FEET
4 0 4 8


608049_HD\ROUTE 79 NB ON AND OFF RAMP SECTIONS).DWG Plotted on 4-Dec-2023 12:23 PM

0	01/19/2024	ISSUED FOR CONSTRUCTION
REV.	DATE	DESCRIPTION
USE ONLY PRINTS OF LATEST DATE - REVISION LOG MAINTAINED ON SHAREPOINT		


FALL RIVER
ROUTE 79

STATE	FED. AID PROJ. NO.	SHEET NO.	TOTAL SHEETS
MA	NHPI(IM)/TAP/HIP(BR)/STP-003S(191)	956	1094
PROJECT FILE NO.	608049		


SIDE STREETS
OFF RAMP CROSS SECTION - 1

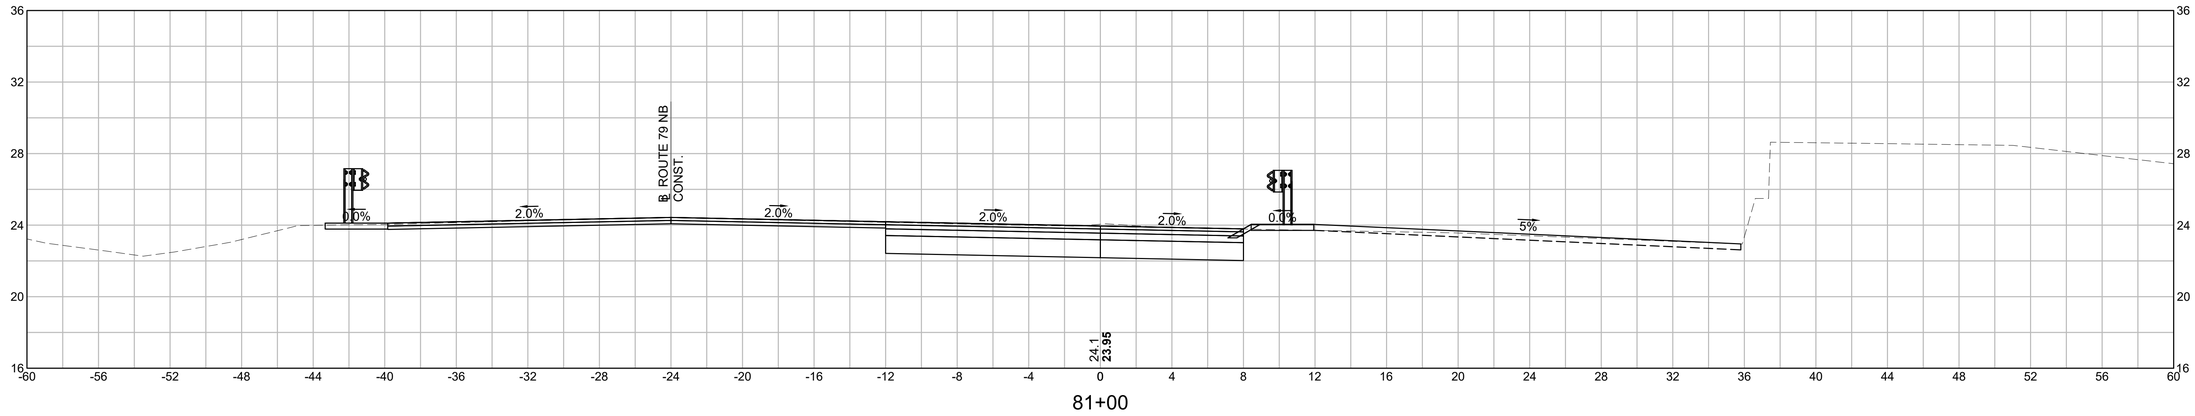

81+00

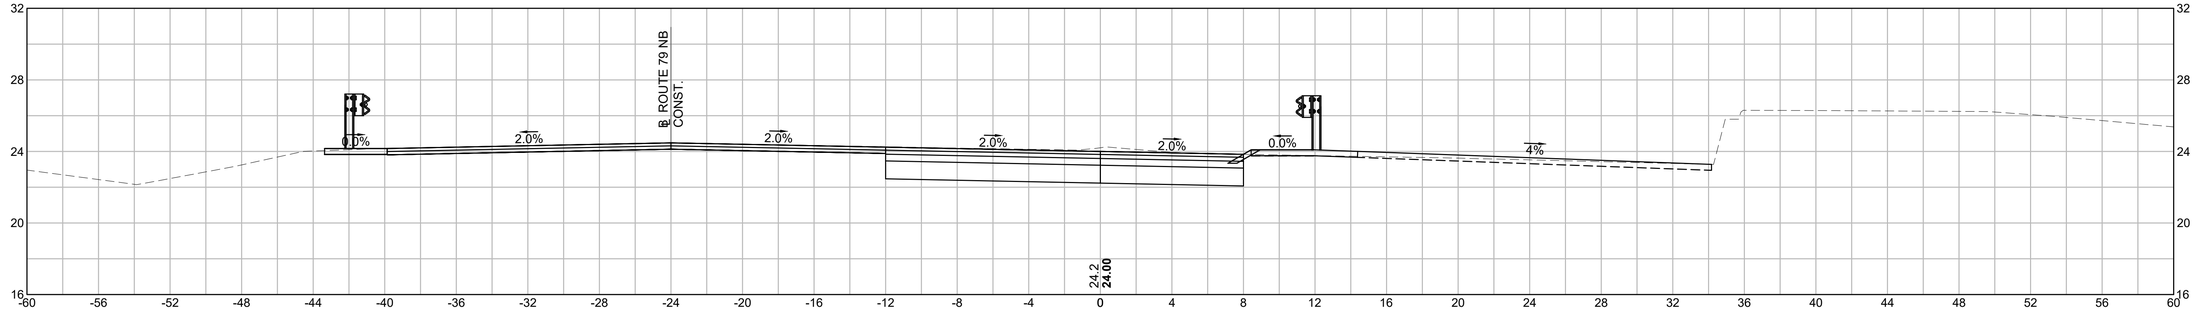

80+50

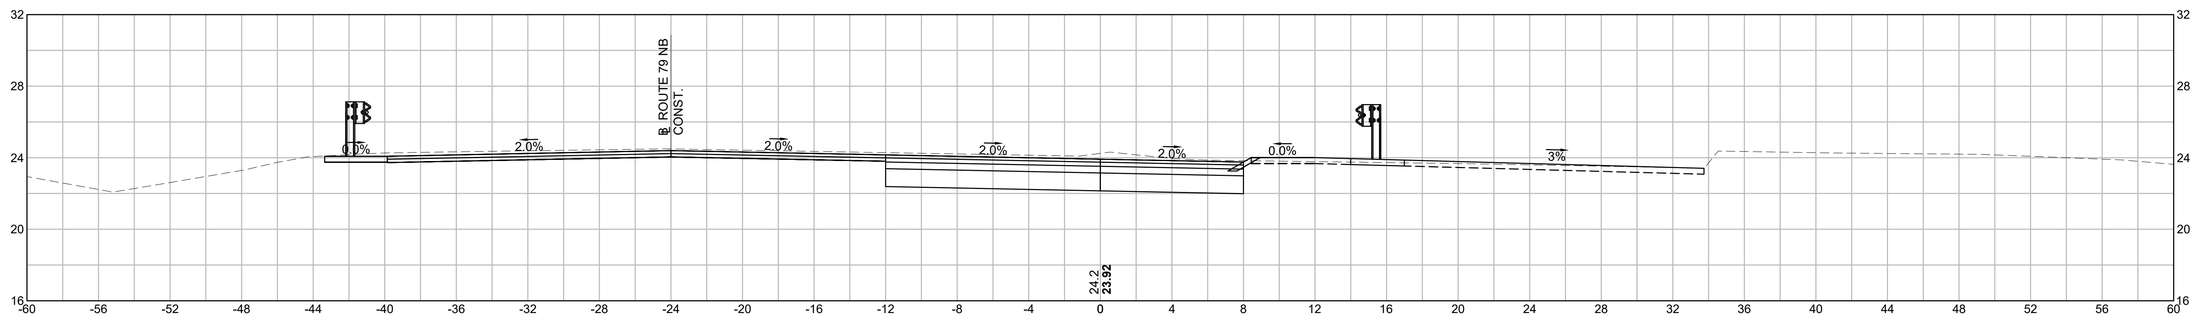

80+00

HOR. SCALE IN FEET
4 0 4 8
4 0 4 8
VER. SCALE IN FEET

608049_HD\ROUTE 79 NB ON AND OFF RAMP SECTIONS).DWG Plotted on 4-Dec-2023 12:24 PM


FALL RIVER
ROUTE 79

STATE	FED. AID PROJ. NO.	SHEET NO.	TOTAL SHEETS
MA	NHP(IM)/TAP/HIP(BR)/STP-003S(191)	957	1094
	PROJECT FILE NO. 608049		


SIDE STREETS
OFF RAMP CROSS SECTION - 2

REV.	DATE	DESCRIPTION
0	01/19/2024	ISSUED FOR CONSTRUCTION

USE ONLY PRINTS OF LATEST DATE - REVISION LOG MAINTAINED ON SHAREPOINT

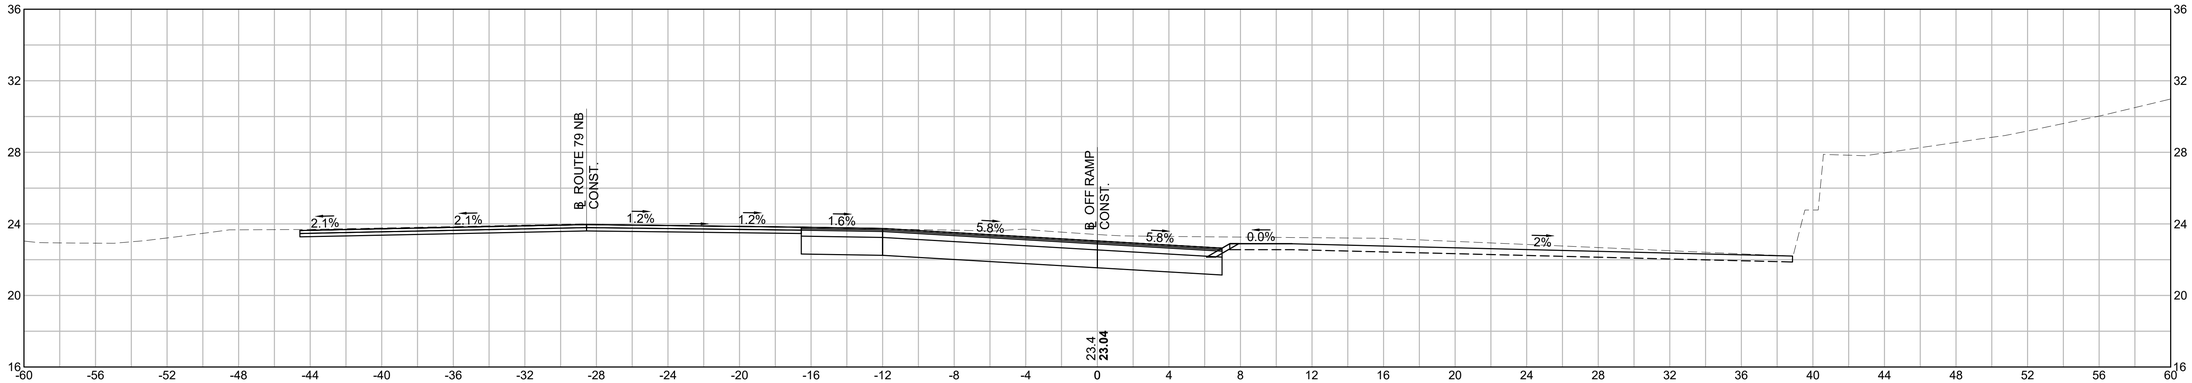

82+00

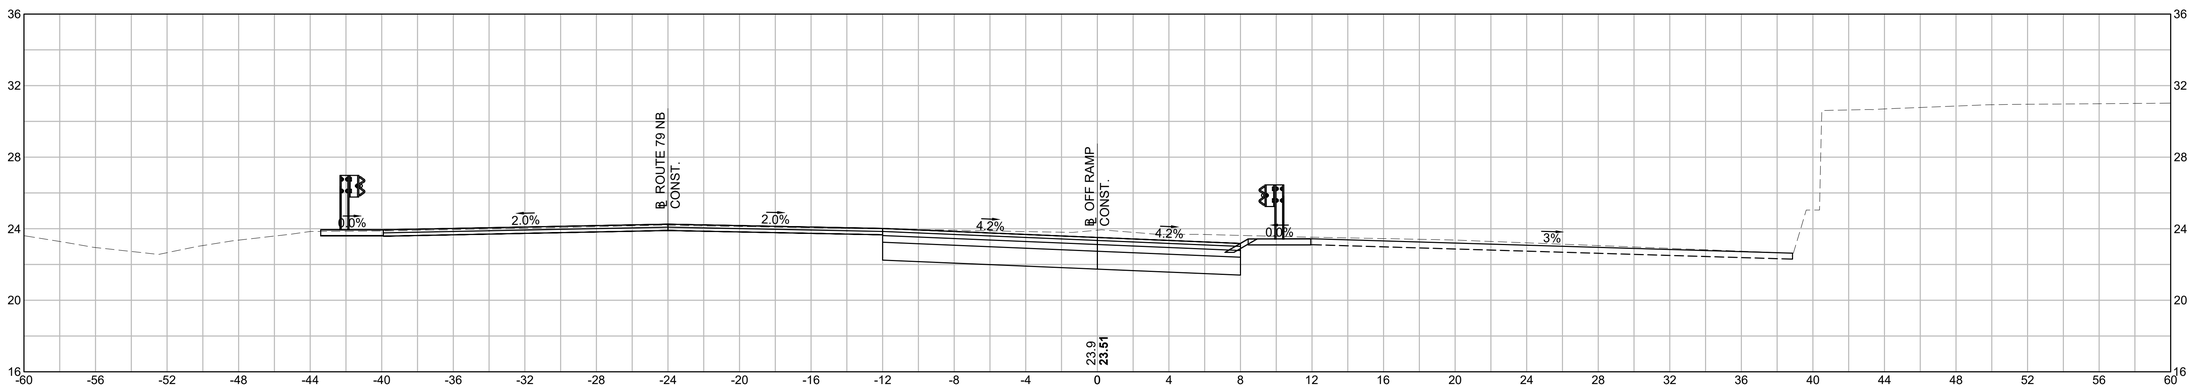

81+50

HOR. SCALE IN FEET
4 0 4 8
VER. SCALE IN FEET
4 0 4 8


Plotted on 4-Dec-2023 12:24 PM
608049_HD\ROUTE 79 NB ON AND OFF RAMP SECTIONS).DWG

0	01/19/2024	ISSUED FOR CONSTRUCTION
REV.	DATE	DESCRIPTION
USE ONLY PRINTS OF LATEST DATE - REVISION LOG MAINTAINED ON SHAREPOINT		


FALL RIVER
ROUTE 79

STATE	FED. AID PROJ. NO.	SHEET NO.	TOTAL SHEETS
MA	NHP(IM)/TAP/HIP(BR)/STP-003S(191)	958	1094
PROJECT FILE NO.	608049		


SIDE STREETS
OFF RAMP CROSS SECTION - 3

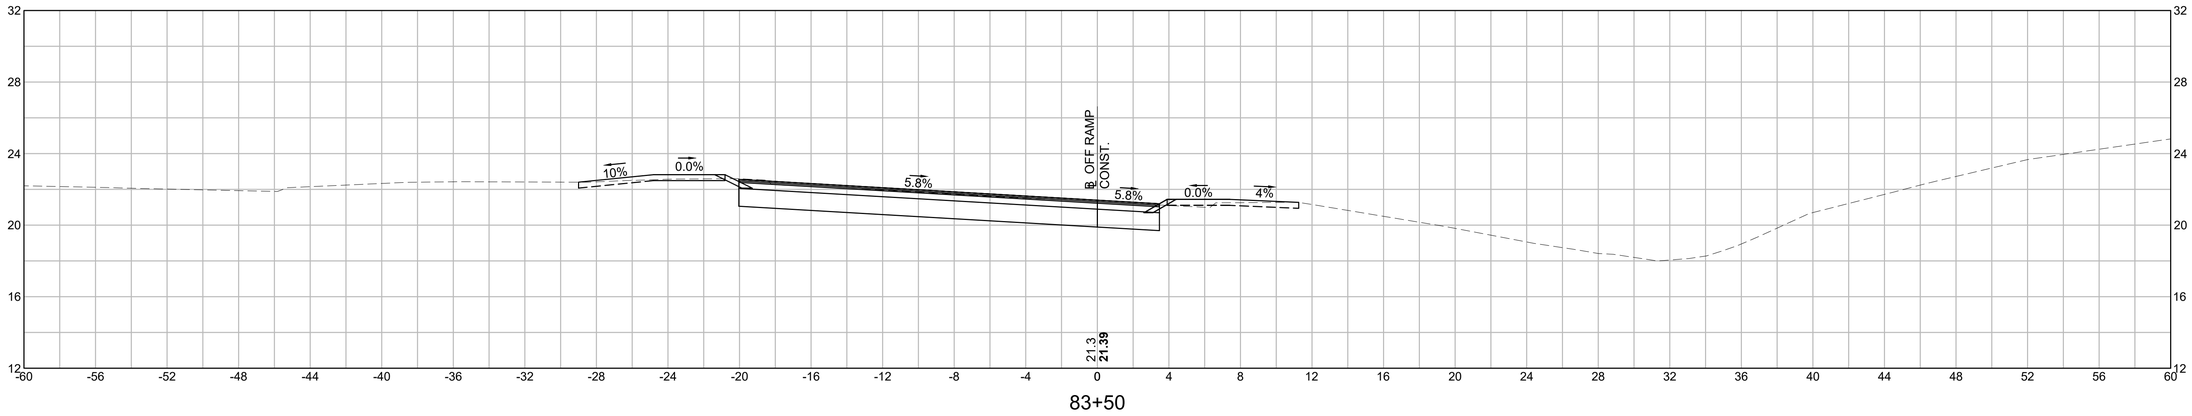

83+50

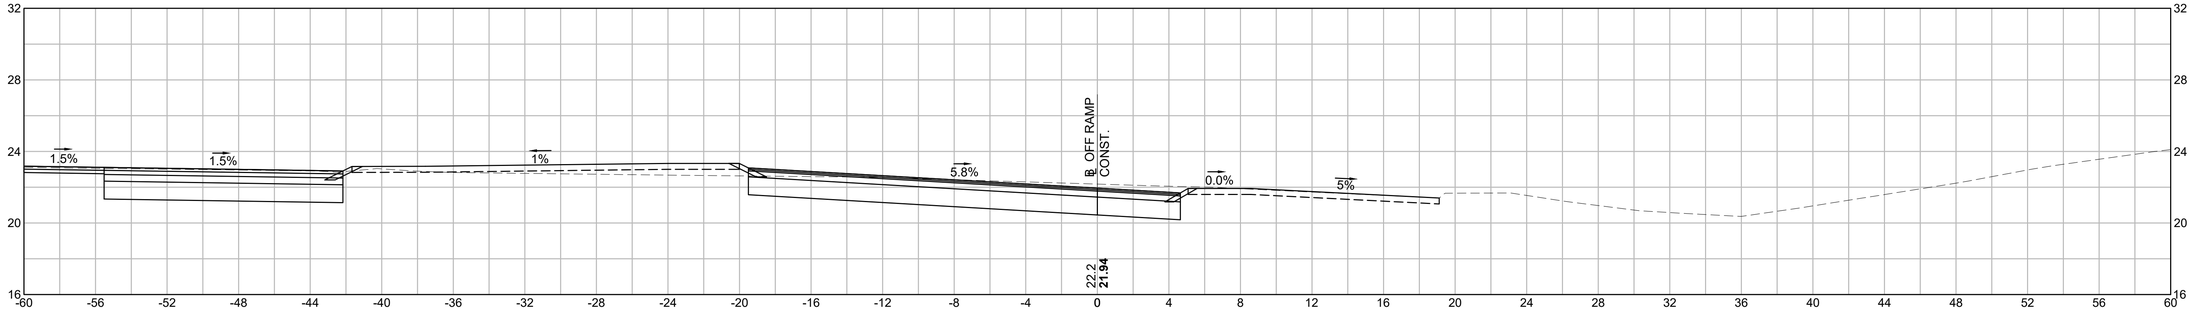

83+00

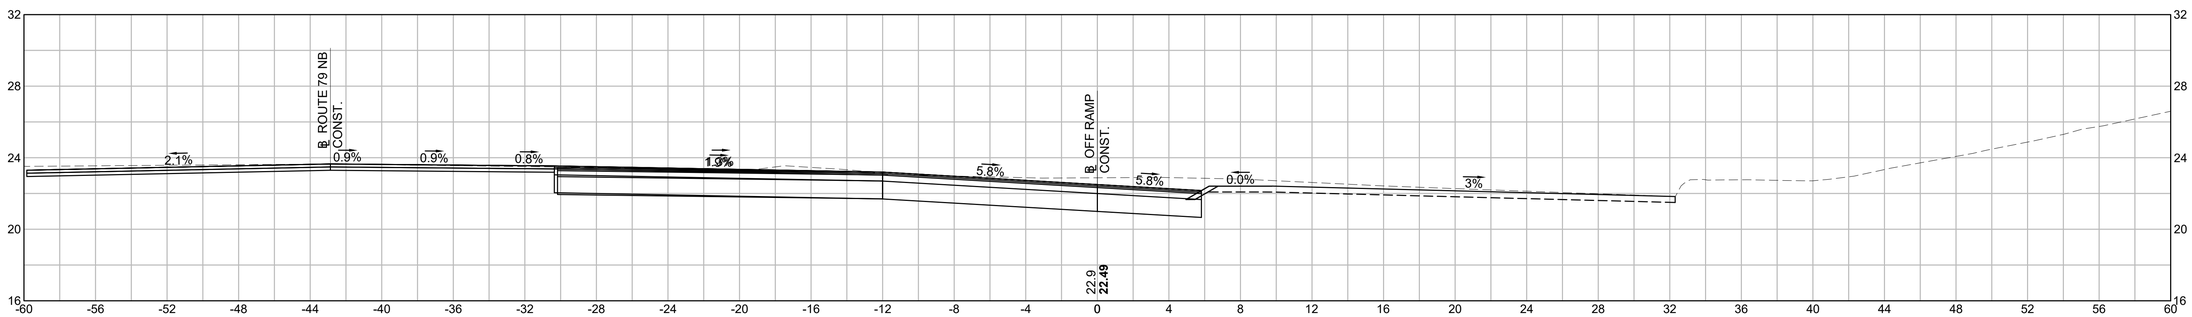

82+50


HOR. SCALE IN FEET
4 0 4 8
4 0 4 8
VER. SCALE IN FEET


608049_HD\ROUTE 79 NB ON AND OFF RAMP SECTIONS).DWG Plotted on 4-Dec-2023 12:24 PM

FALL RIVER
ROUTE 79

STATE	FED. AID PROJ. NO.	SHEET NO.	TOTAL SHEETS
MA	NHP(IM)/TAP/HIP(BR)/STP-003S(191)	964	1094
	PROJECT FILE NO. 608049		


SHARED USE PATH
CROSS SECTION - 1

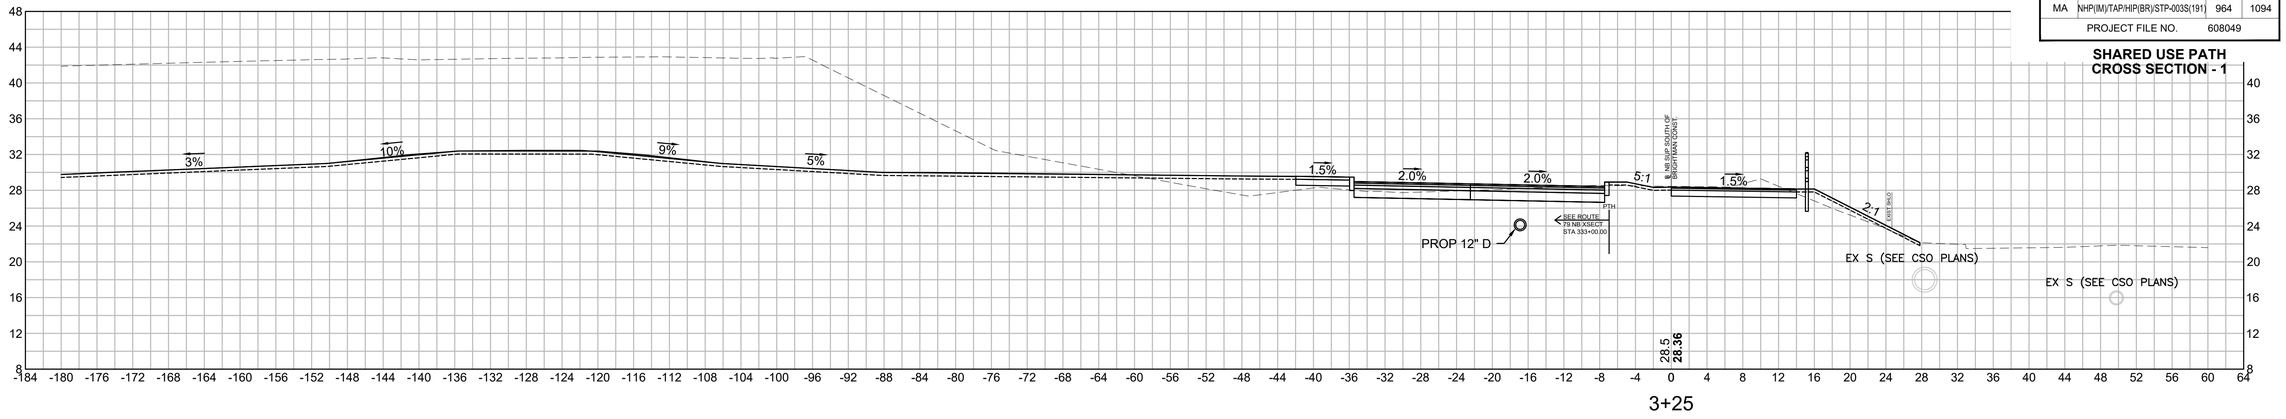

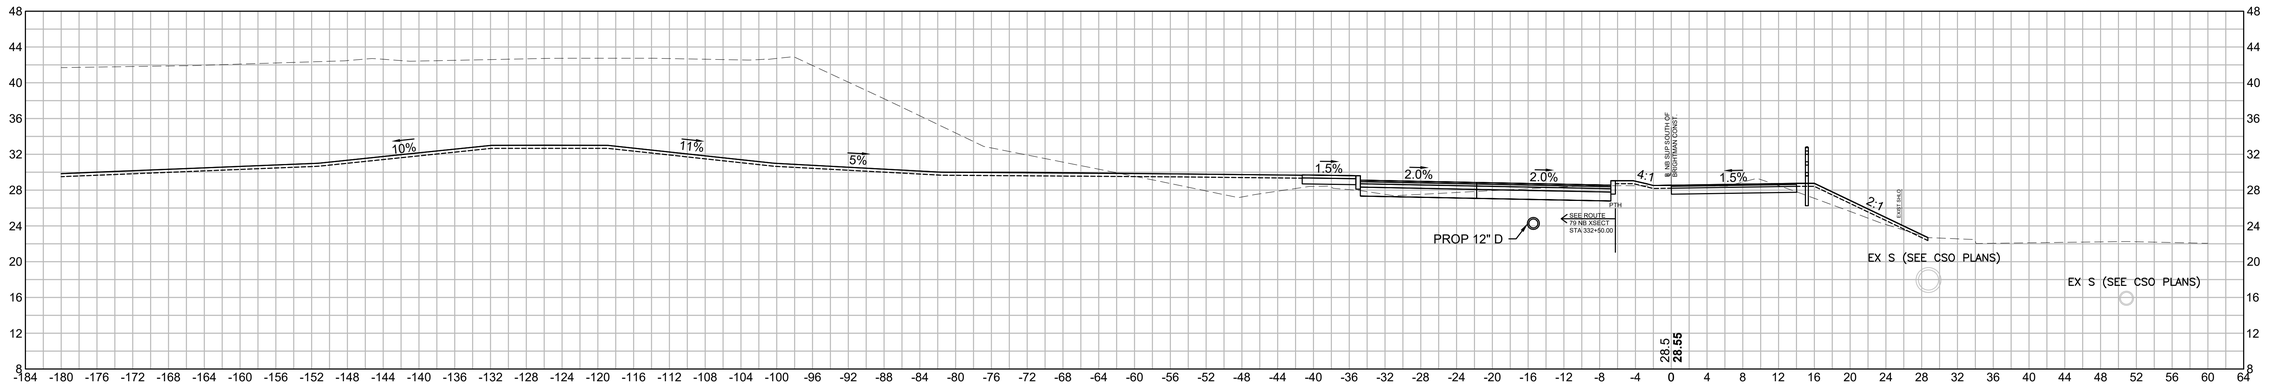

REV.	DATE	DESCRIPTION
0	01/19/2024	ISSUED FOR CONSTRUCTION

USE ONLY PRINTS OF LATEST DATE - REVISION LOG MAINTAINED ON SHAREPOINT

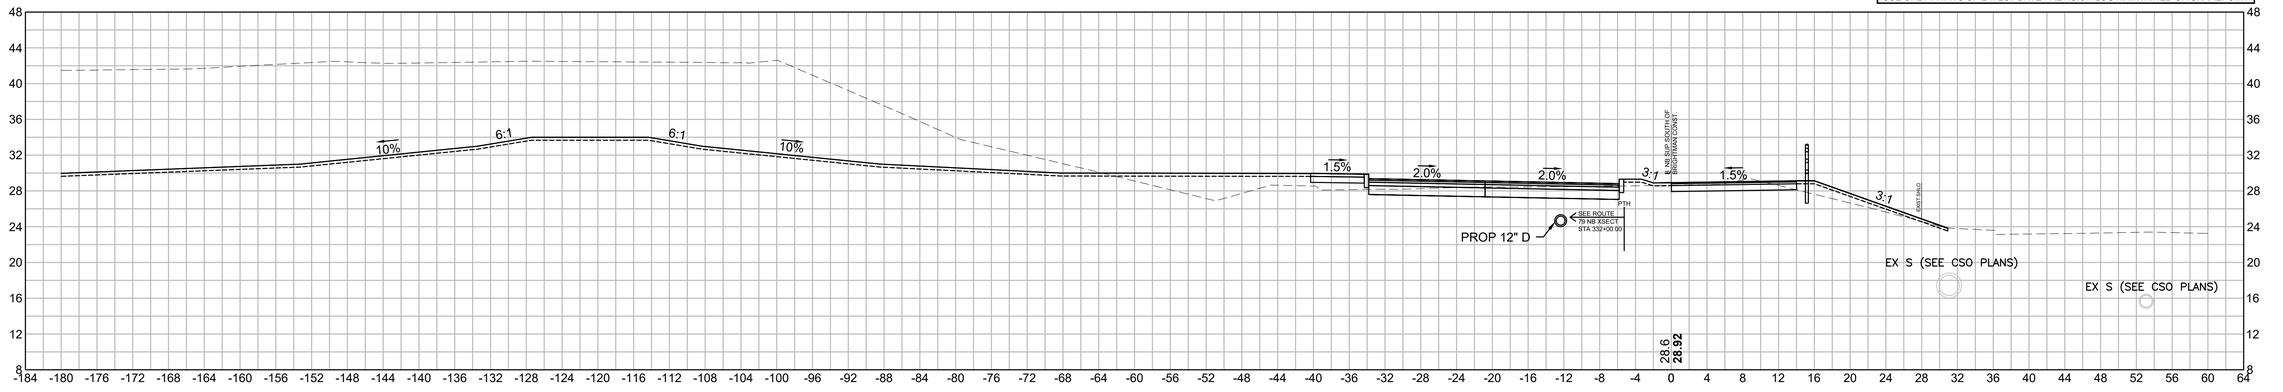


HOR. SCALE IN FEET
8 0 8 16
VER. SCALE IN FEET
8 0 8 16

608049_HD(SUP SECTIONS 2).DWG Plotted on 4-Dec-2023 2:19 PM


FALL RIVER
ROUTE 79

STATE	FED. AID PROJ. NO.	SHEET NO.	TOTAL SHEETS
MA	NHP(IM)/TAP/HIP(BR)/STP-003S(191)	965	1094
	PROJECT FILE NO. 608049		

SHARED USE PATH
CROSS SECTION - 2

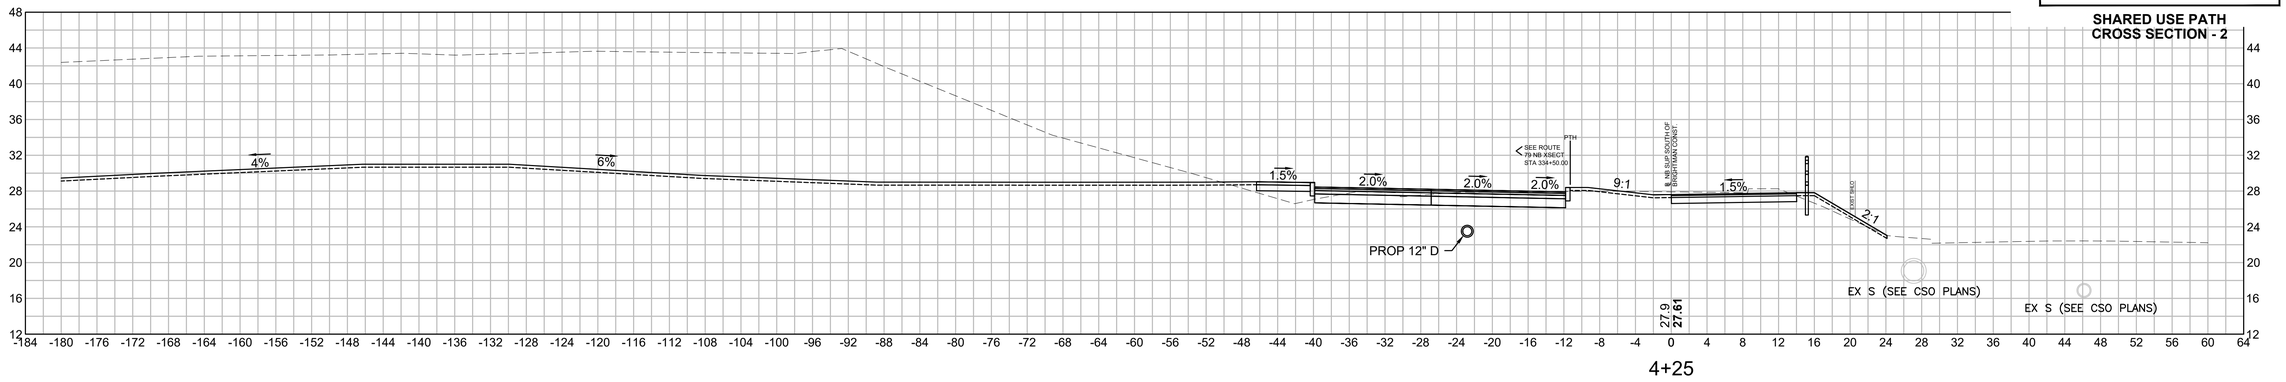


4+25

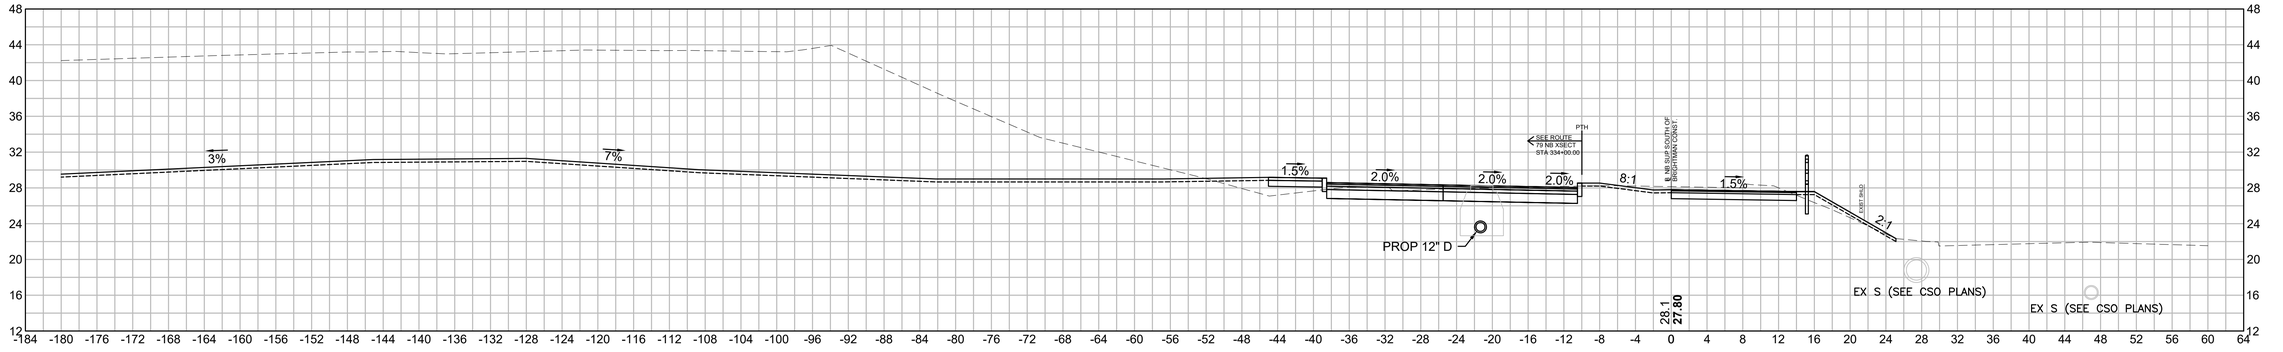

4+00

0	01/19/2024	ISSUED FOR CONSTRUCTION
REV.	DATE	DESCRIPTION
USE ONLY PRINTS OF LATEST DATE - REVISION LOG MAINTAINED ON SHAREPOINT		

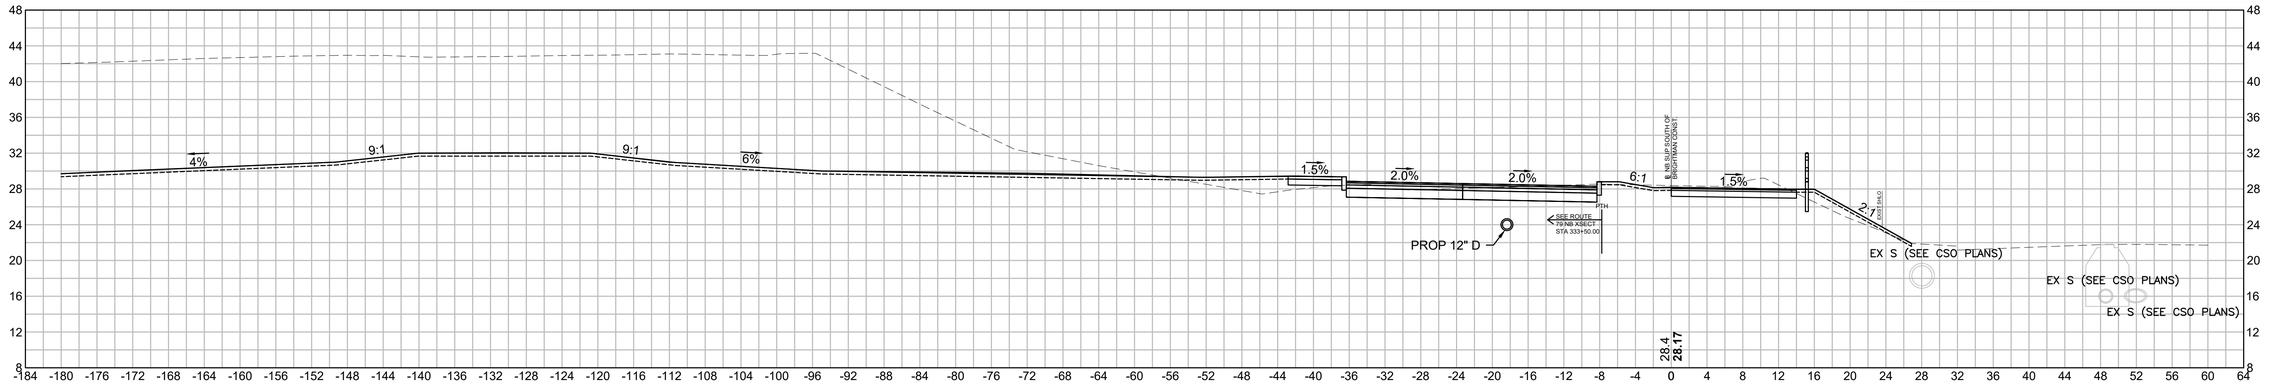

3+50


HOR. SCALE IN FEET
8 0 8 16
8 0 8 16
VER. SCALE IN FEET


608049_HD(SUP SECTIONS 2).DWG Plotted on 4-Dec-2023 2:19 PM

FALL RIVER
ROUTE 79

STATE	FED. AID PROJ. NO.	SHEET NO.	TOTAL SHEETS
MA	NHP(IM)/TAP/HIP(BR)/STP-003S(191)	966	1094
	PROJECT FILE NO. 608049		


SHARED USE PATH
CROSS SECTION - 3

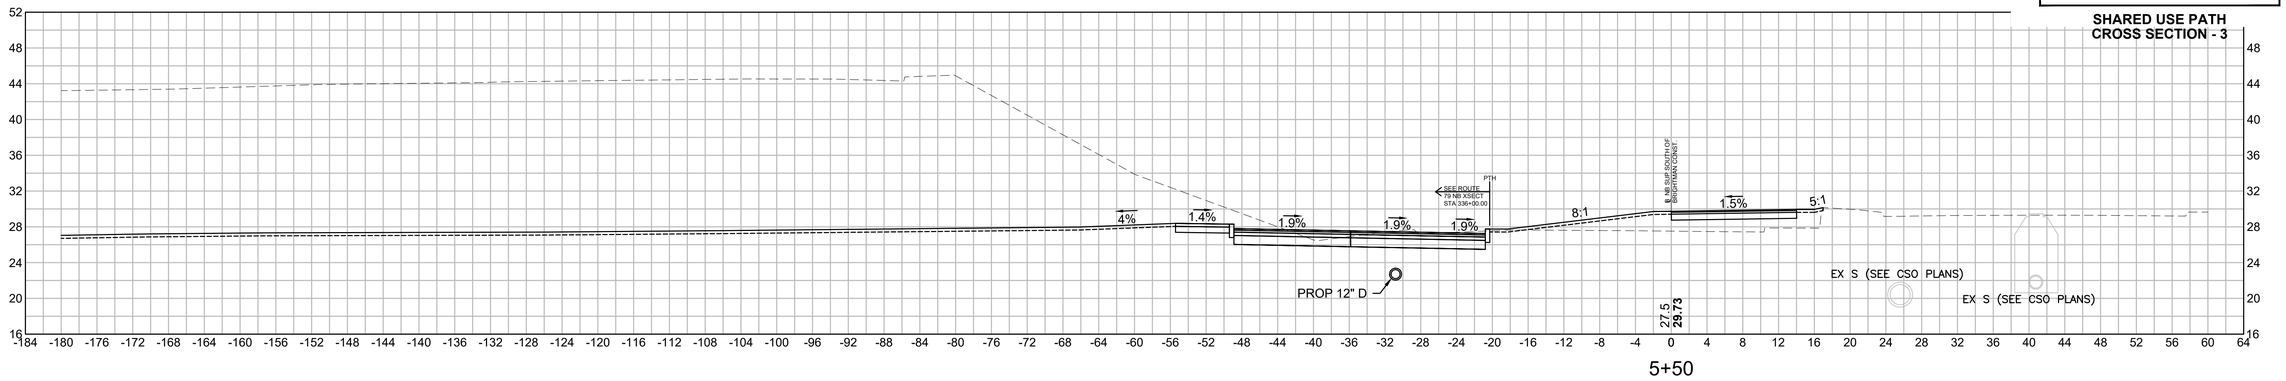

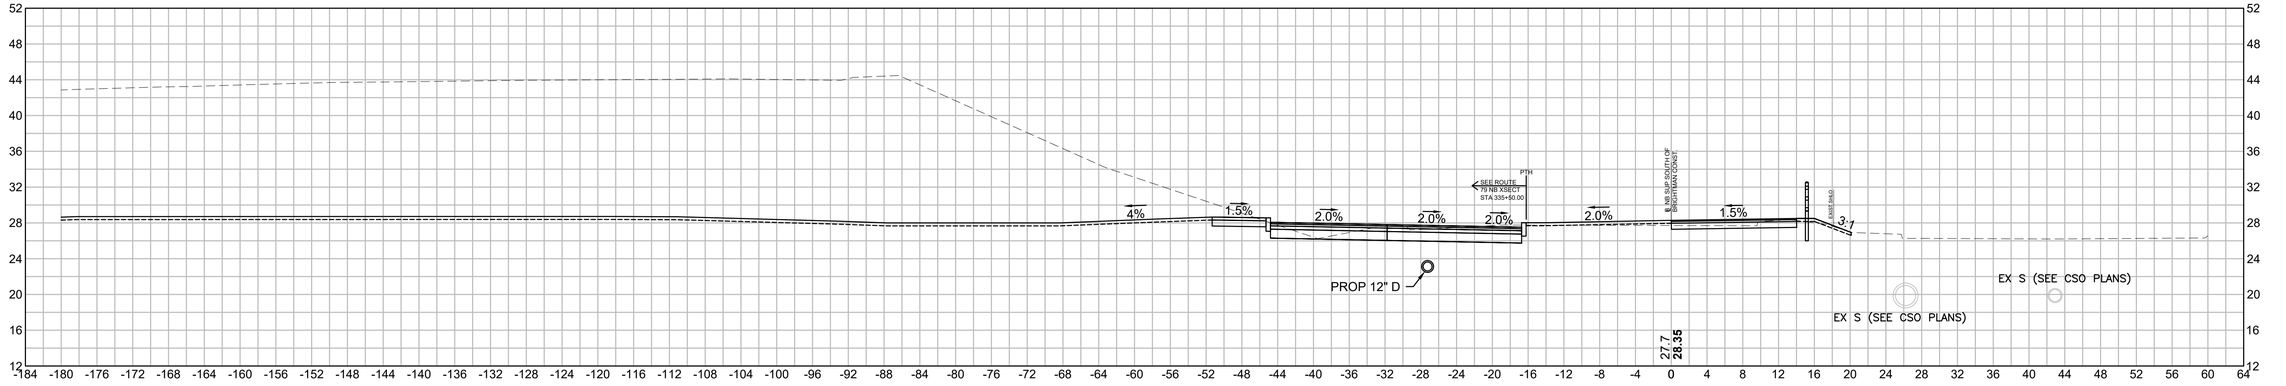

REV.	DATE	DESCRIPTION
0	01/19/2024	ISSUED FOR CONSTRUCTION

USE ONLY PRINTS OF LATEST DATE - REVISION LOG MAINTAINED ON SHAREPOINT

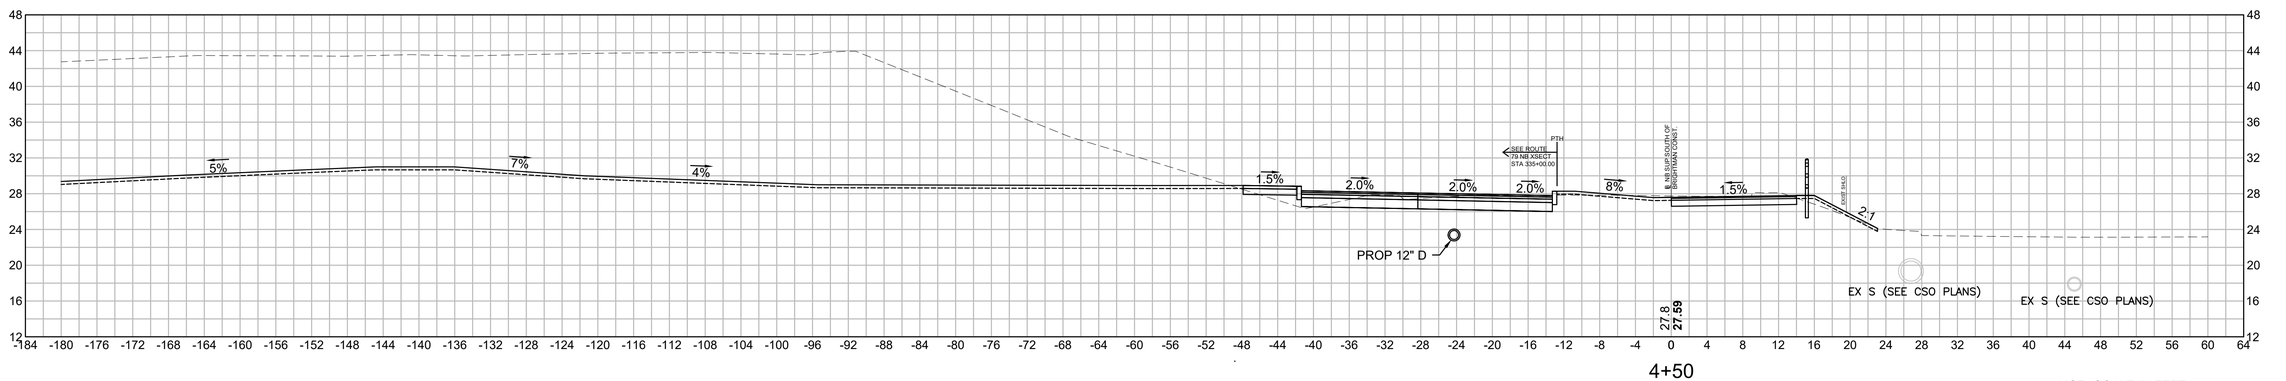


HOR. SCALE IN FEET
8 0 8 16
8 0 8 16
VER. SCALE IN FEET


608049_HD(SUP SECTIONS 2).DWG Plotted on 4-Dec-2023 2:20 PM


FALL RIVER
ROUTE 79

STATE	FED. AID PROJ. NO.	SHEET NO.	TOTAL SHEETS
MA	NHP(IM)/TAP/HIP(BR)STP-003S(191)	967	1094
PROJECT FILE NO.	608049		

SHARED USE PATH
CROSS SECTION - 4

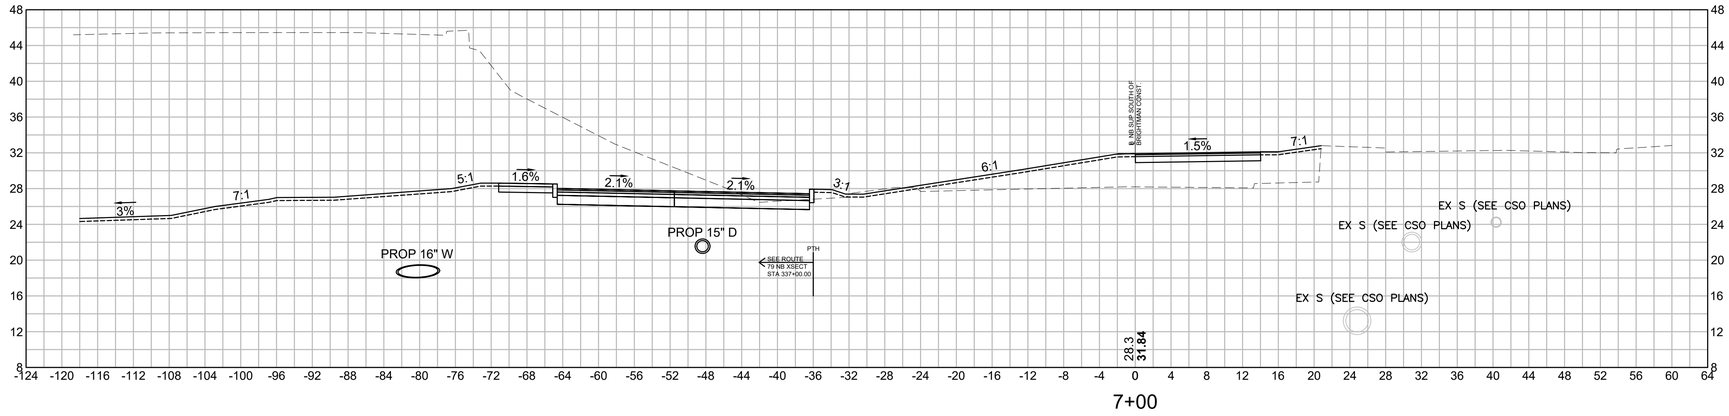

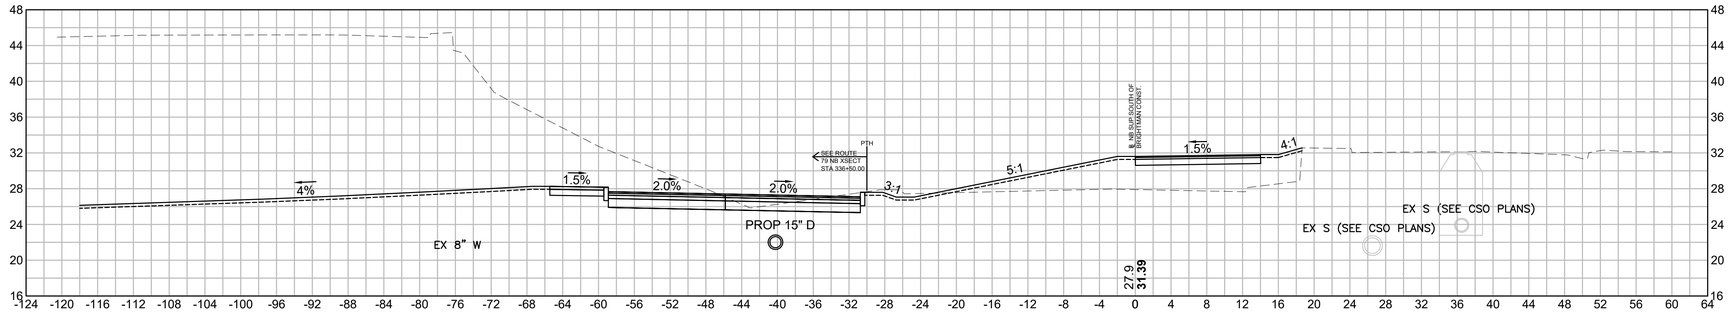

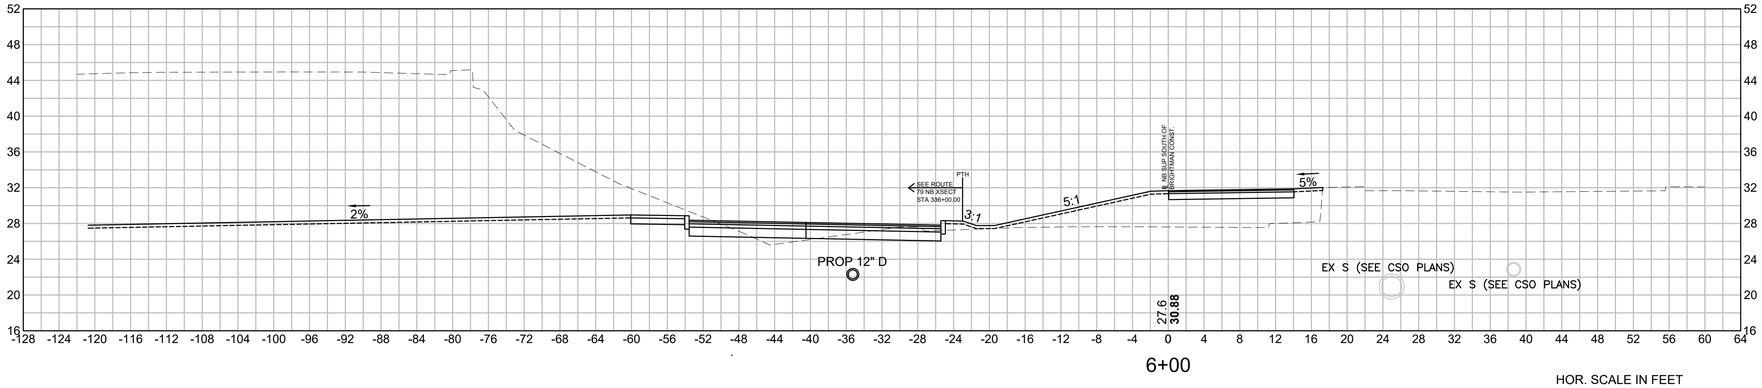

0	01/19/2024	ISSUED FOR CONSTRUCTION
REV.	DATE	DESCRIPTION
USE ONLY PRINTS OF LATEST DATE - REVISION LOG MAINTAINED ON SHAREPOINT		


HOR. SCALE IN FEET
8 0 8 16
8 0 8 16
VER. SCALE IN FEET

608049_HD(SUP SECTIONS 2).DWG Plotted on 4-Dec-2023 2:20 PM


FALL RIVER
ROUTE 79

STATE	FED. AID PROJ. NO.	SHEET NO.	TOTAL SHEETS
MA	NHPI(IM)/TAP/HIP(BR)/STP-003S(191)	968	1094
	PROJECT FILE NO. 608049		


SHARED USE PATH
CROSS SECTION - 5

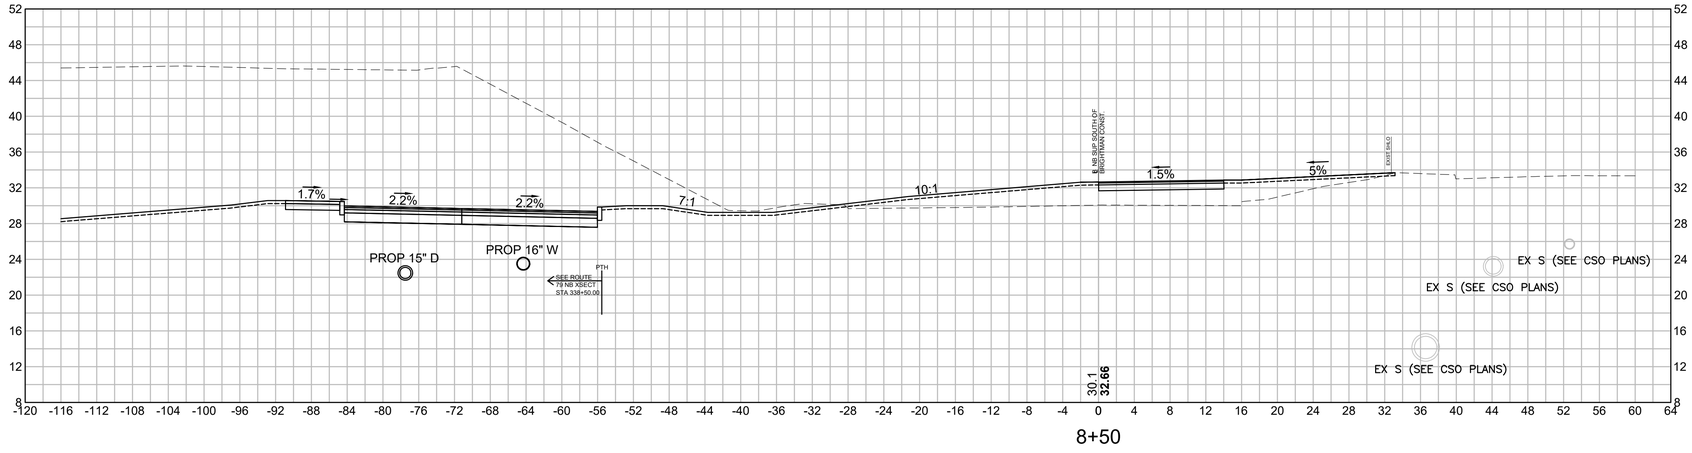

8+50

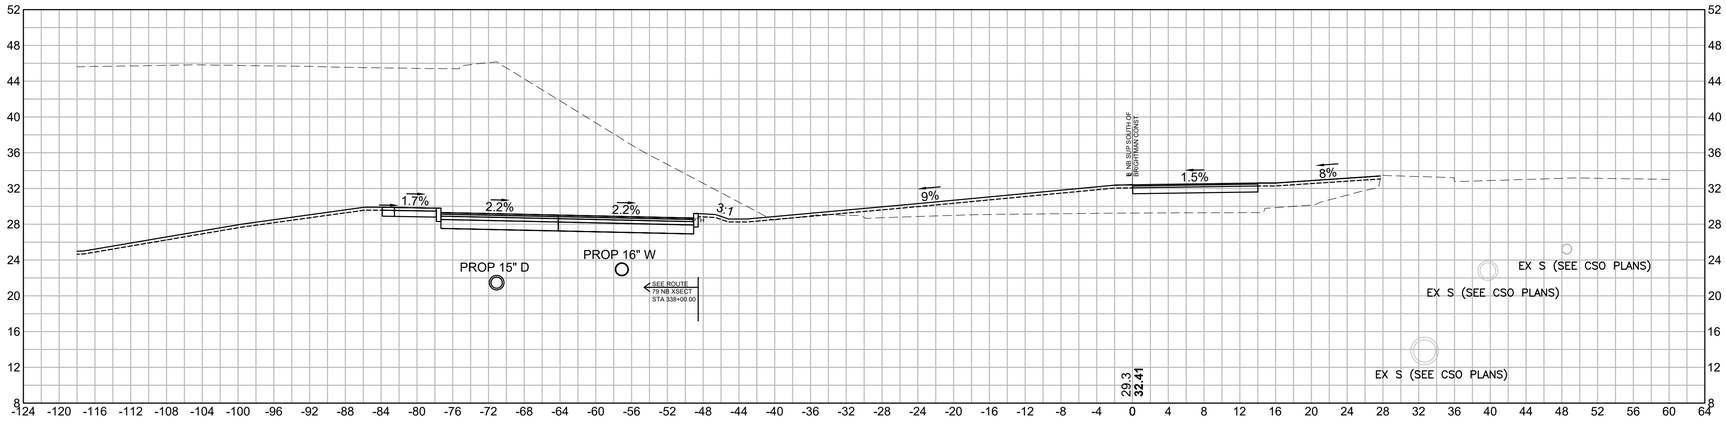

8+00

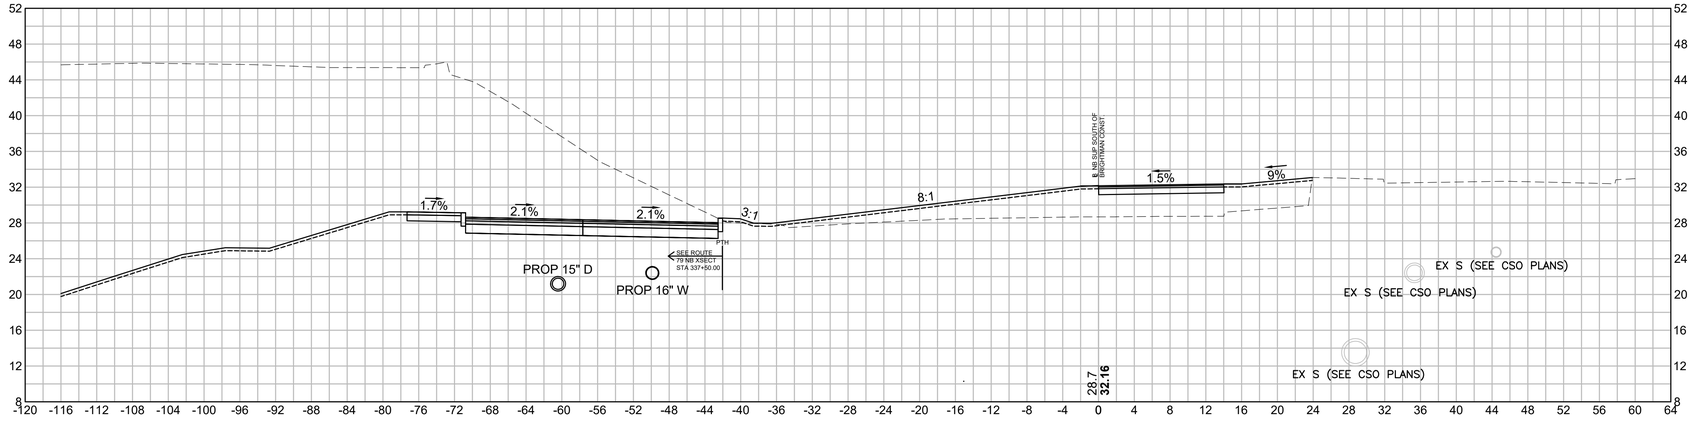

7+50

HOR. SCALE IN FEET
8 0 8 16
8 0 8 16
VER. SCALE IN FEET

REV.	DATE	DESCRIPTION
0	01/19/2024	ISSUED FOR CONSTRUCTION


USE ONLY PRINTS OF LATEST DATE - REVISION LOG MAINTAINED ON SHAREPOINT

608049_HD(SUP SECTIONS 2).DWG Plotted on 4-Dec-2023 3:09 PM


FALL RIVER
ROUTE 79

STATE	FED. AID PROJ. NO.	SHEET NO.	TOTAL SHEETS
MA	NHPI(IM)/TAP/HIP(BR)/STP-003S(191)	969	1094
	PROJECT FILE NO. 608049		


SHARED USE PATH
CROSS SECTION - 6

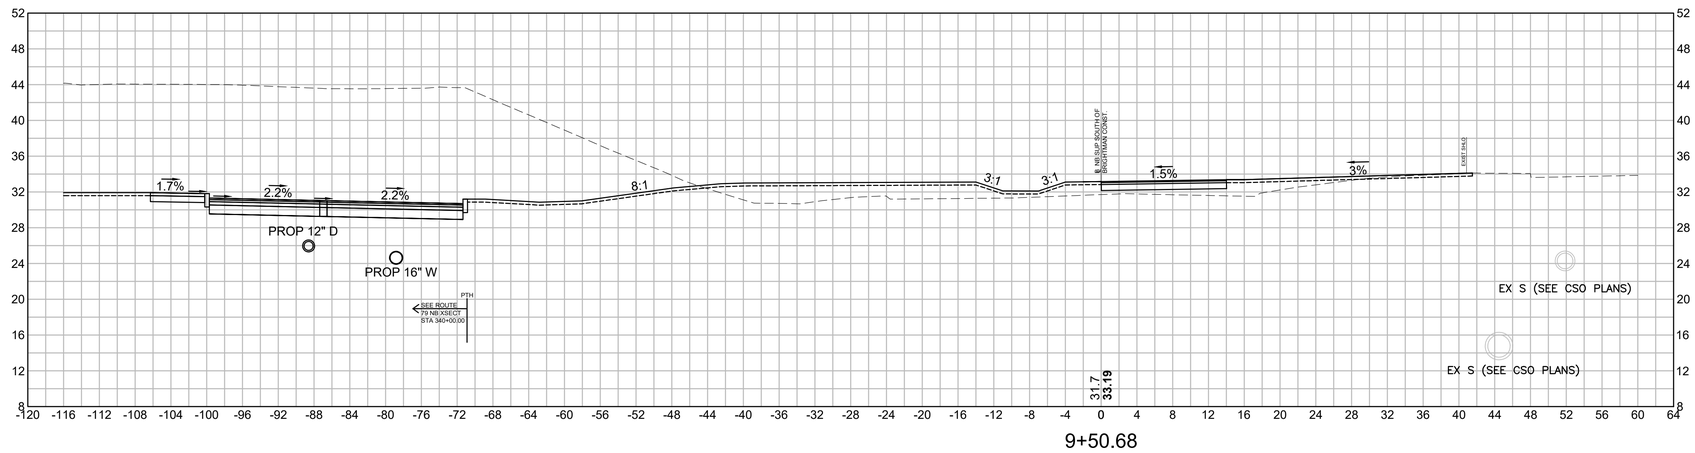

9+50.68

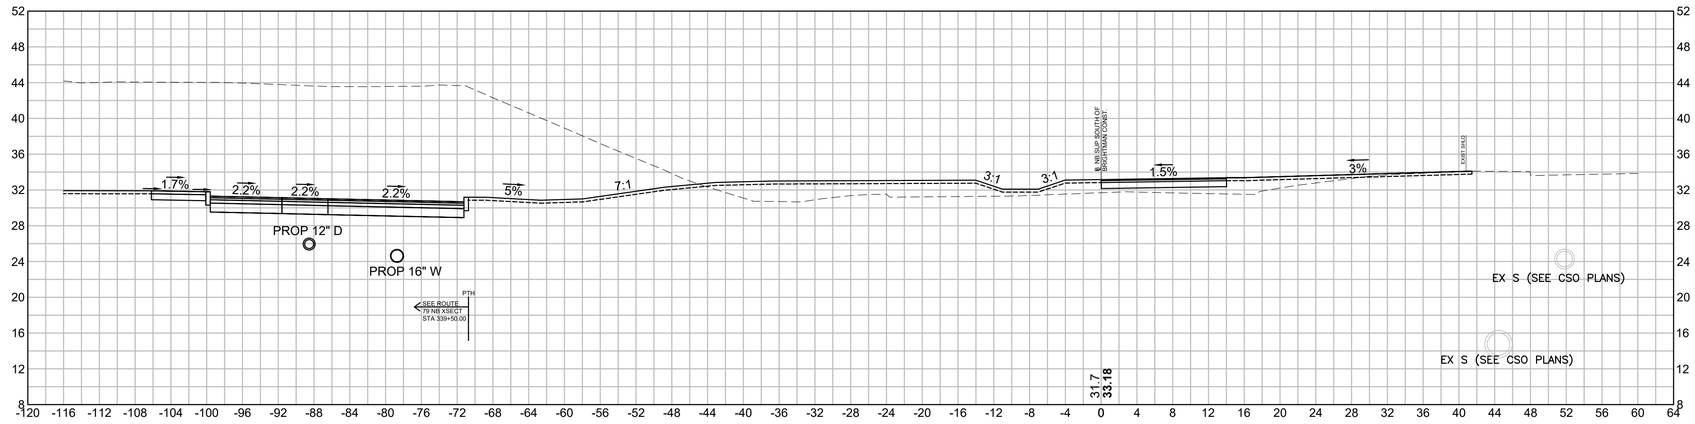

9+50

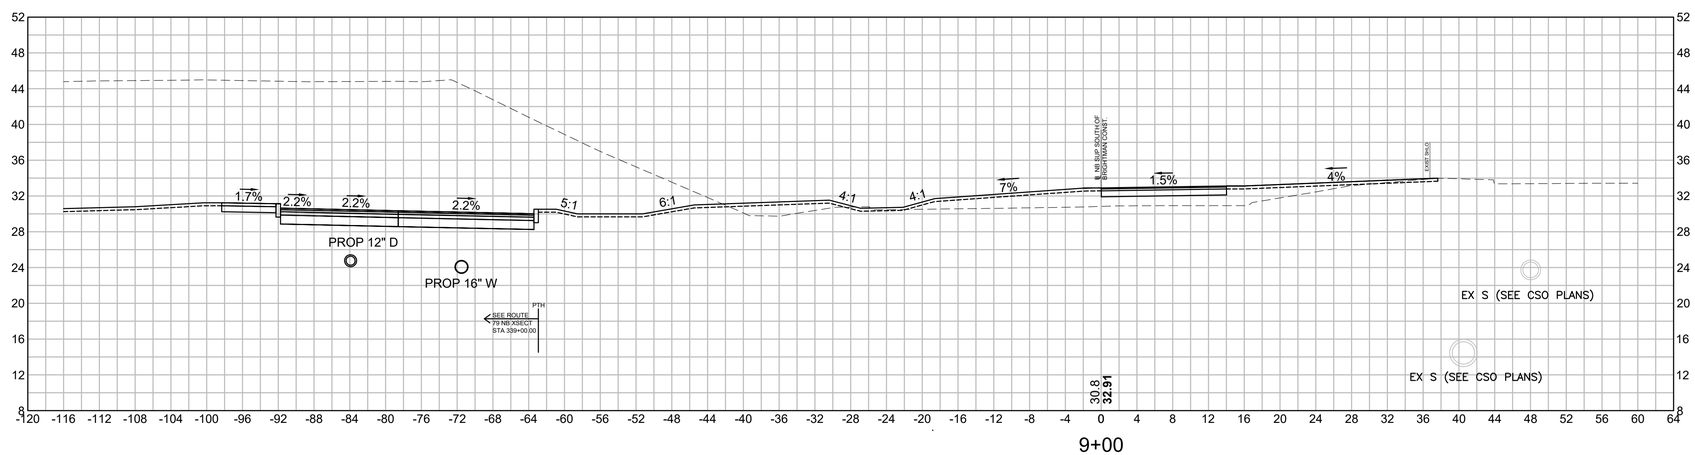

9+00

HOR. SCALE IN FEET
8 0 8 16
VER. SCALE IN FEET
8 0 8 16

REV.	DATE	DESCRIPTION
0	01/19/2024	ISSUED FOR CONSTRUCTION

USE ONLY PRINTS OF LATEST DATE - REVISION LOG MAINTAINED ON SHAREPOINT


608049_HD(SUP SECTIONS 2).DWG

Plotted on 4-Dec-2023 3:05 PM


FALL RIVER
ROUTE 79

STATE	FED. AID PROJ. NO.	SHEET NO.	TOTAL SHEETS
MA	NHP(IM)/TAP/HIP(BR)/STP-003S(191)	970	1094
	PROJECT FILE NO. 608049		


SHARED USE PATH
CROSS SECTION - 7

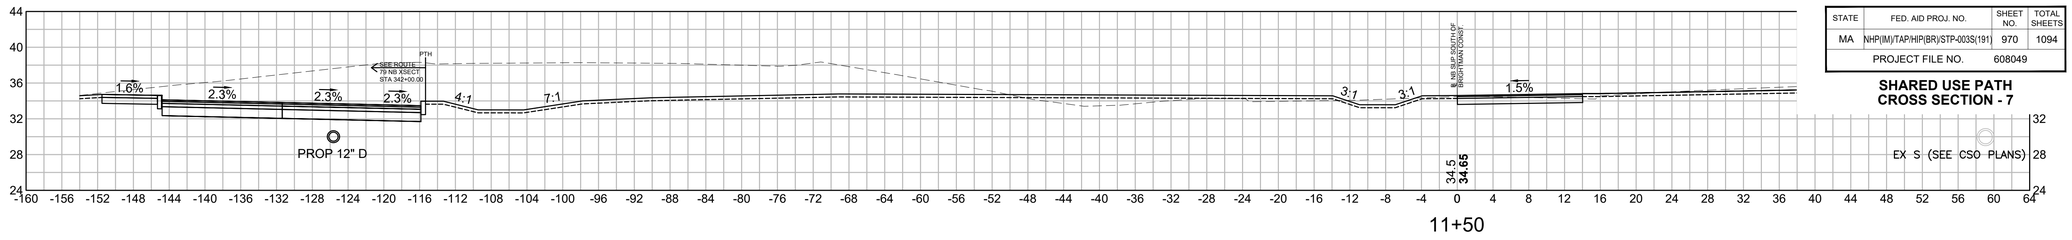


11+50

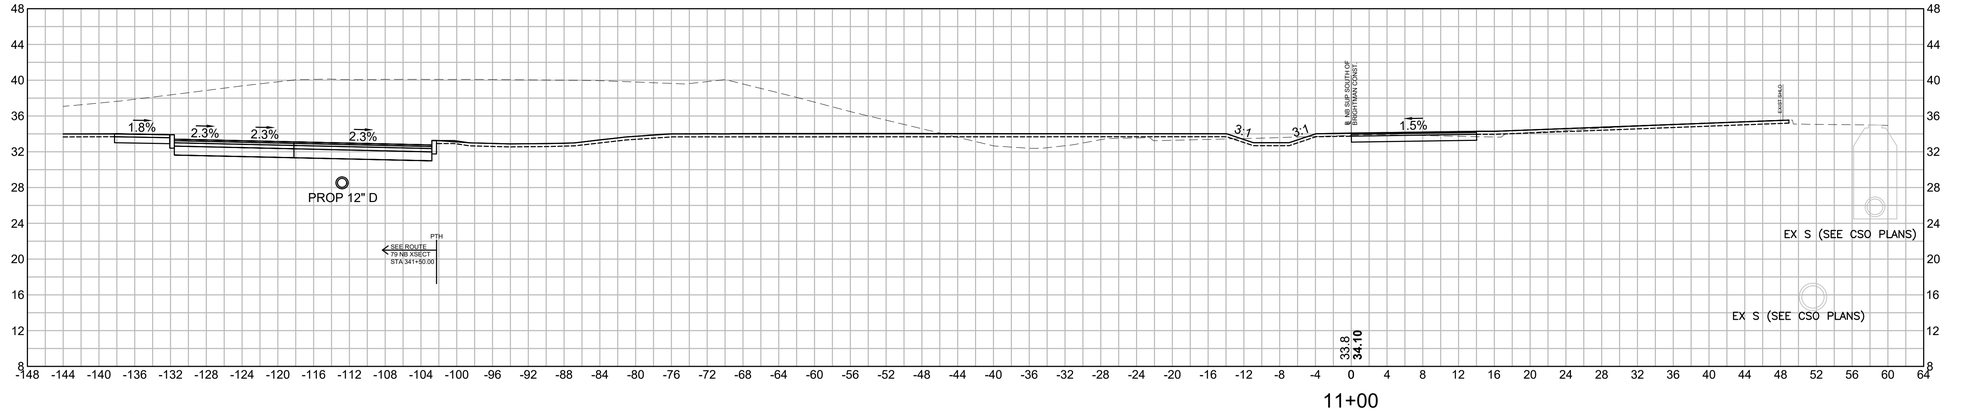

11+00

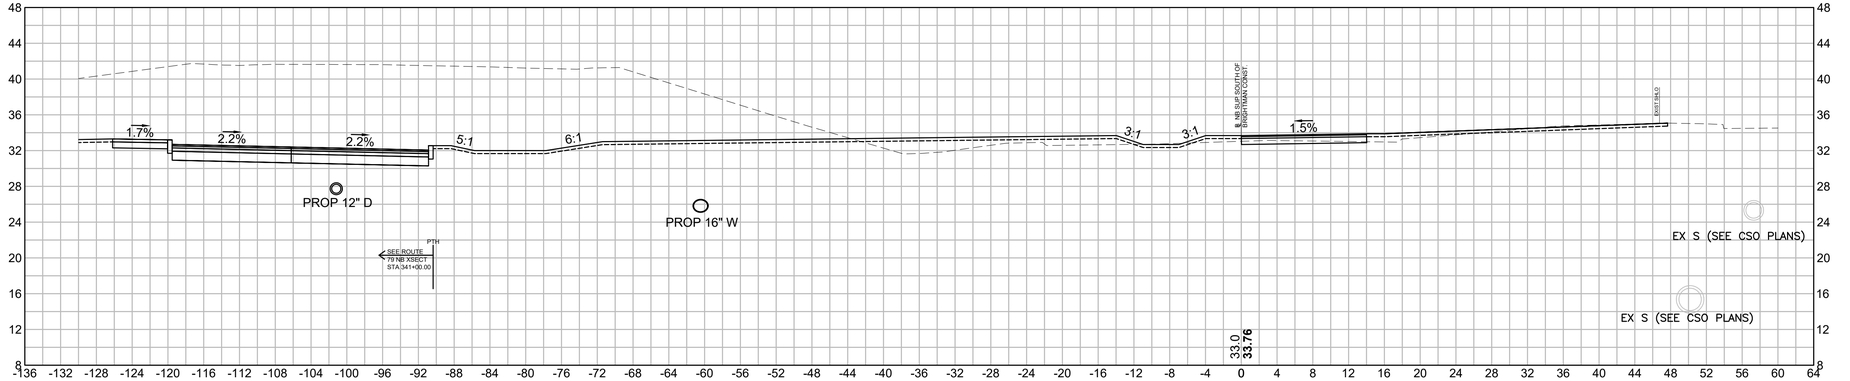

10+50

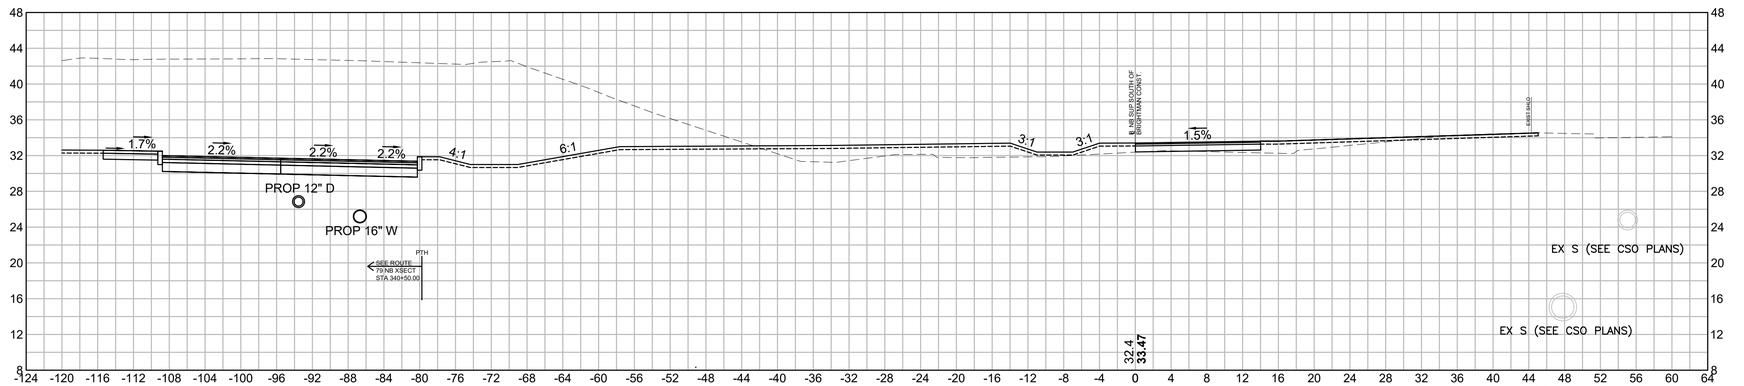

10+00

HOR. SCALE IN FEET
8 0 8 16
8 0 8 16
VER. SCALE IN FEET

REV.	DATE	DESCRIPTION
0	01/19/2024	ISSUED FOR CONSTRUCTION

USE ONLY PRINTS OF LATEST DATE - REVISION LOG MAINTAINED ON SHAREPOINT


608049_HD(SUP SECTIONS 2).DWG Plotted on 4-Dec-2023 2:21 PM

0	01/19/2024	ISSUED FOR CONSTRUCTION
REV.	DATE	DESCRIPTION
USE ONLY PRINTS OF LATEST DATE - REVISION LOG MAINTAINED ON SHAREPOINT		

FALL RIVER
ROUTE 79

STATE	FED. AID PROJ. NO.	SHEET NO.	TOTAL SHEETS
MA	NHP(IM)/TAP/HIP(BR)/STP-003S(191)	971	1094
PROJECT FILE NO.	608049		

SHARED USE PATH
CROSS SECTION - 8

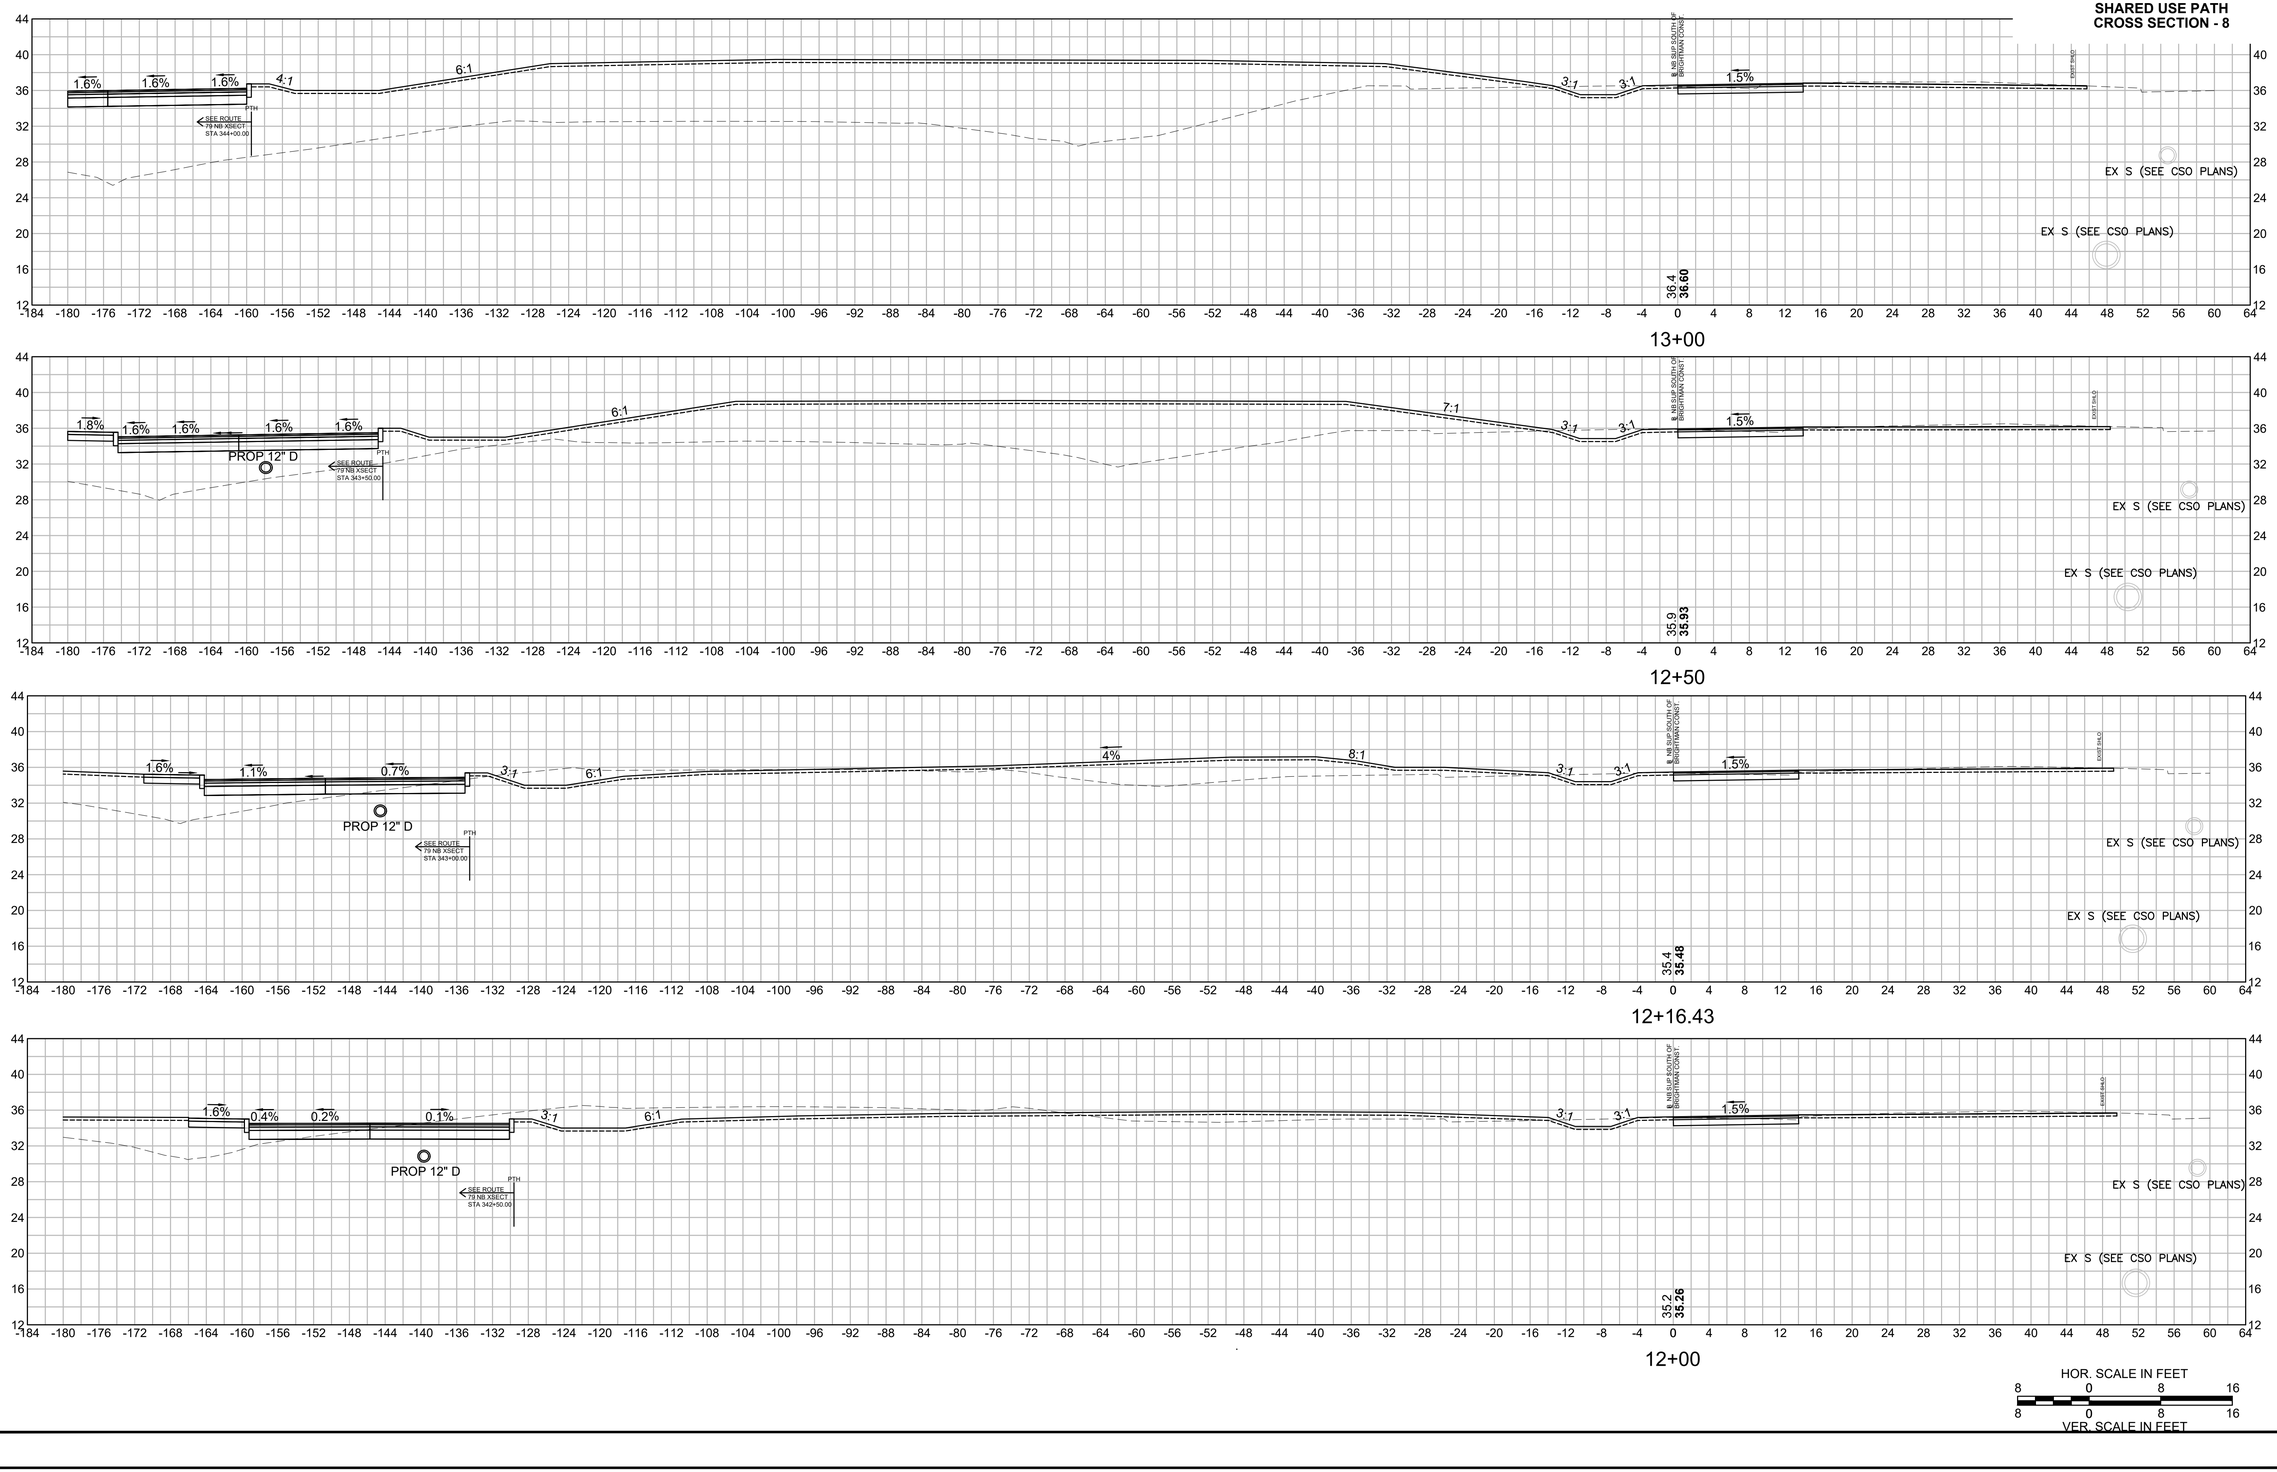


608049_HD(SUP SECTIONS 2).DWG Plotted on 4-Dec-2023 2:53 PM


0	01/19/2024	ISSUED FOR CONSTRUCTION
REV.	DATE	DESCRIPTION
USE ONLY PRINTS OF LATEST DATE - REVISION LOG MAINTAINED ON SHAREPOINT		


FALL RIVER
ROUTE 79

STATE	FED. AID PROJ. NO.	SHEET NO.	TOTAL SHEETS
MA	NHP(IM)/TAP/HIP(BR)/STP-003S(191)	972	1094
PROJECT FILE NO.	608049		

SHARED USE PATH CROSS SECTION - 9

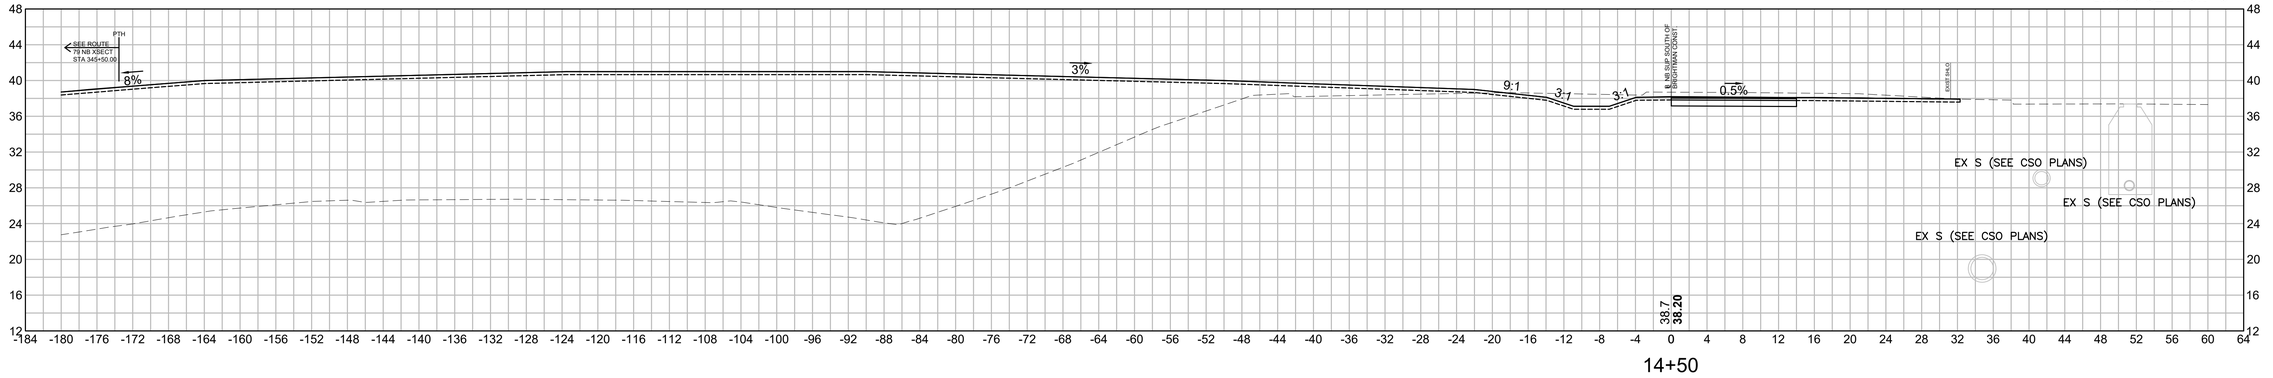

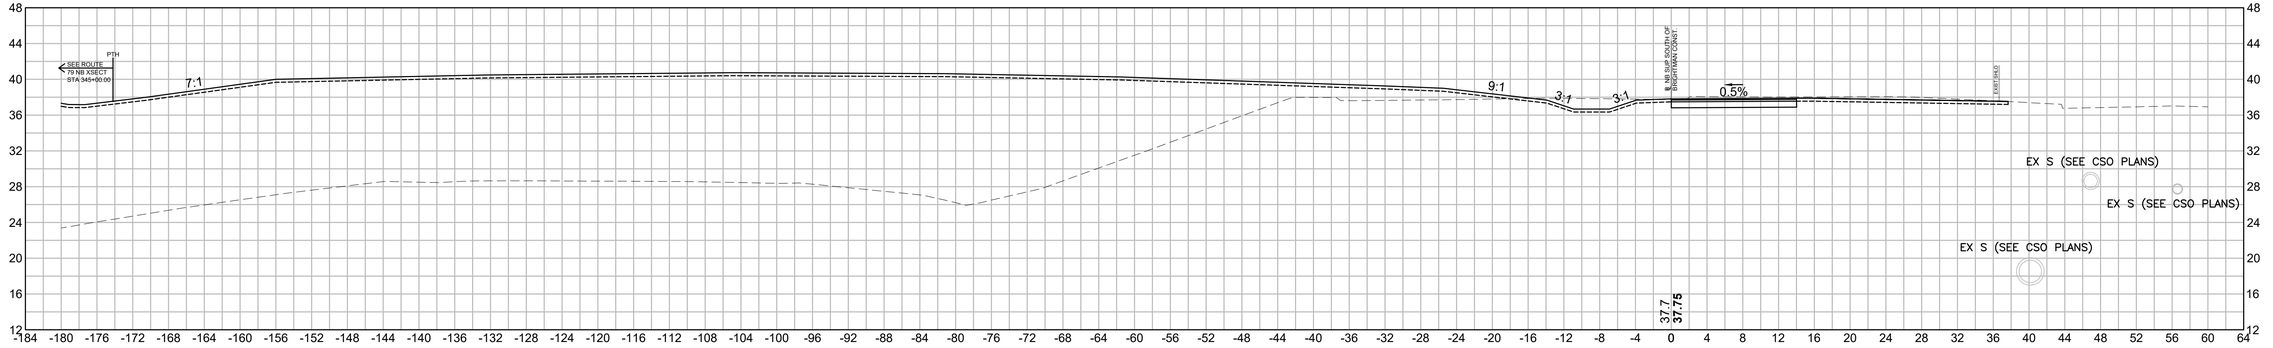

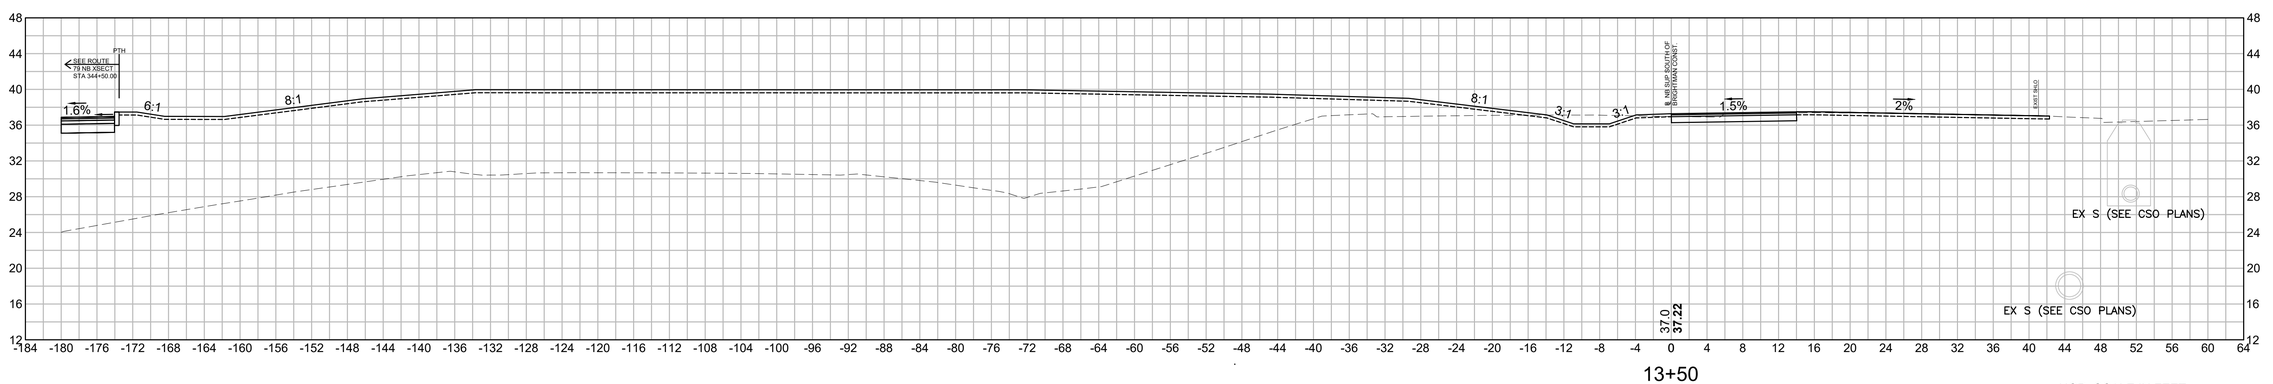

HOR. SCALE IN FEET
8 0 8 16
8 0 8 16
VER. SCALE IN FEET


608049_HD(SUP SECTIONS 2).DWG Plotted on 4-Dec-2023 2:22 PM


0	01/19/2024	ISSUED FOR CONSTRUCTION
REV.	DATE	DESCRIPTION
USE ONLY PRINTS OF LATEST DATE - REVISION LOG MAINTAINED ON SHAREPOINT		


FALL RIVER
ROUTE 79

STATE	FED. AID PROJ. NO.	SHEET NO.	TOTAL SHEETS
MA	NHP(IM)/TAP/HIP(BR)/STP-003S(191)	973	1094
PROJECT FILE NO.	608049		

SHARED USE PATH
CROSS SECTION - 10

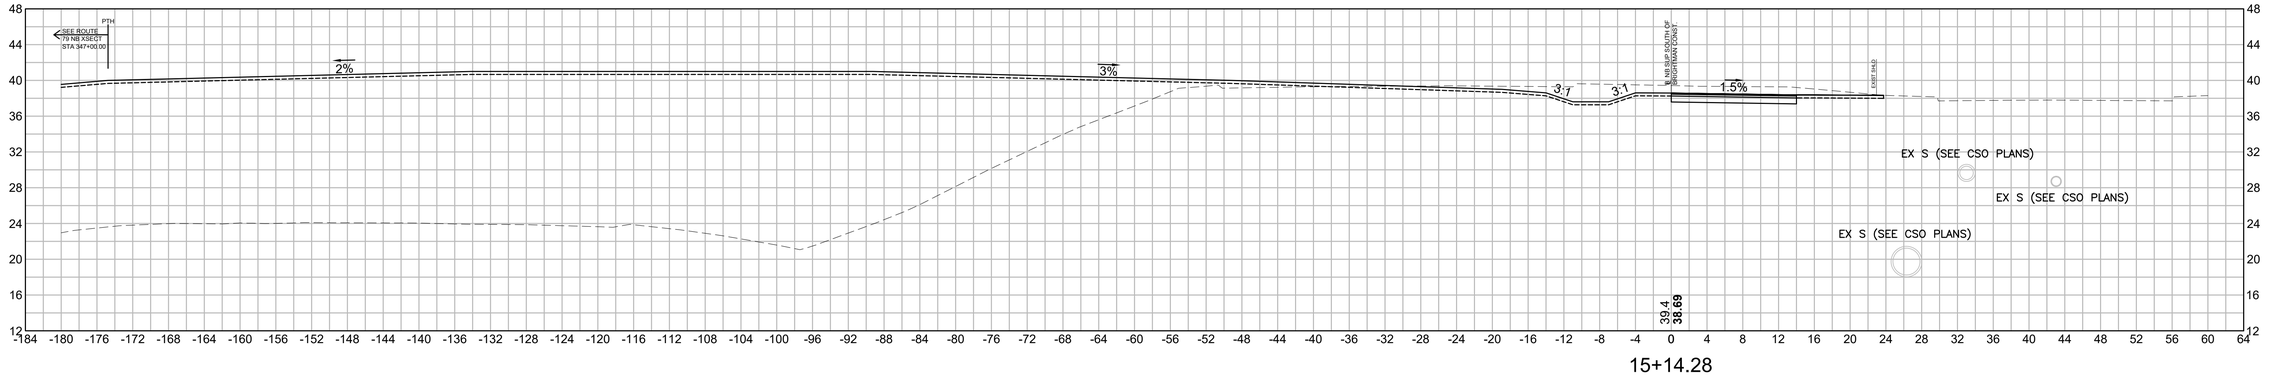

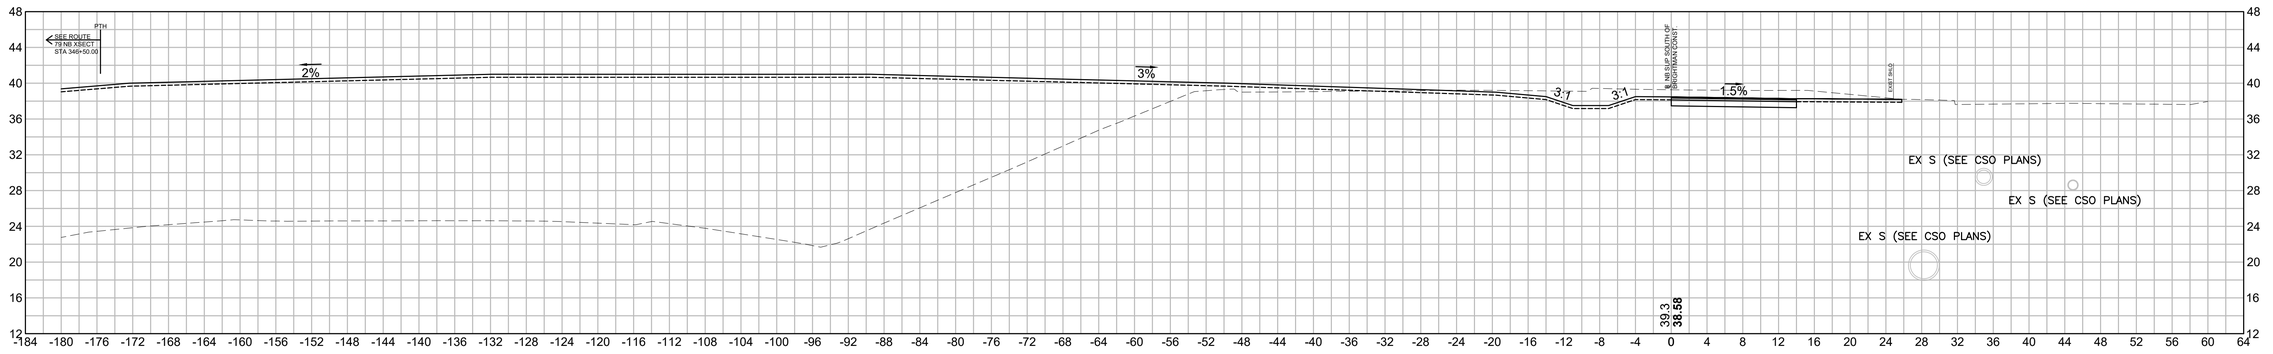

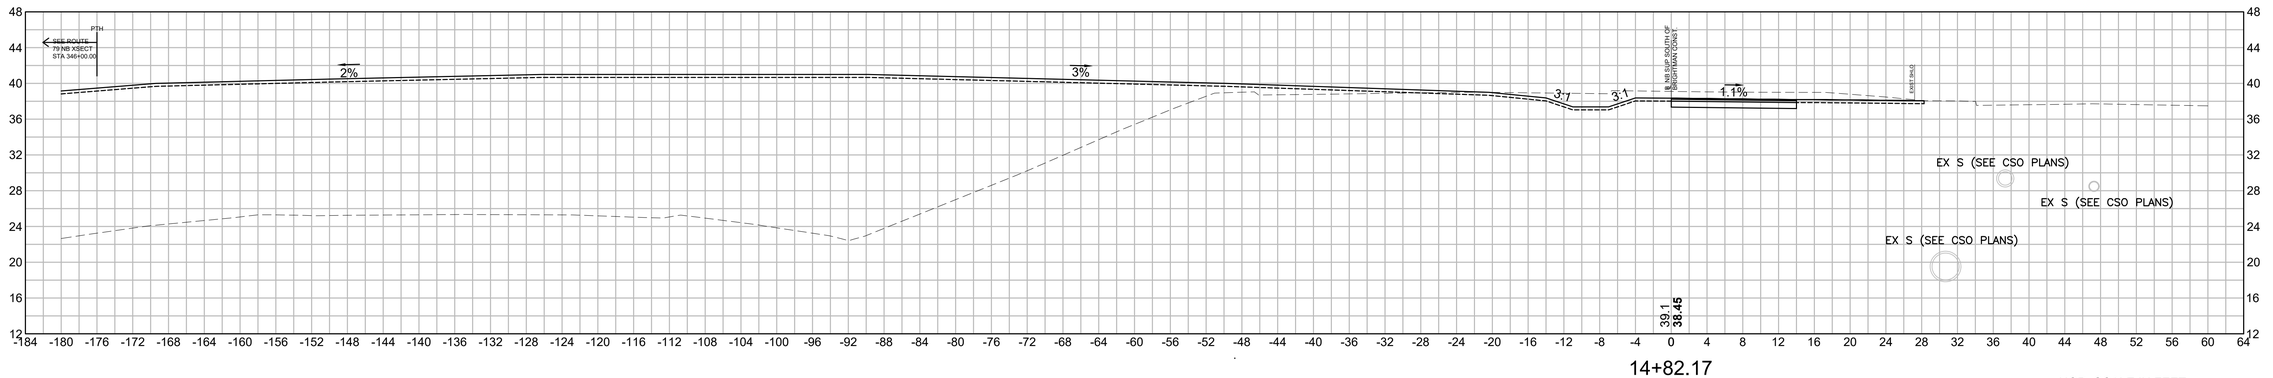

HOR. SCALE IN FEET
8 0 8 16
8 0 8 16
VER. SCALE IN FEET


608049_HD(SUP SECTIONS 2).DWG Plotted on 4-Dec-2023 2:53 PM


0	01/19/2024	ISSUED FOR CONSTRUCTION
REV.	DATE	DESCRIPTION
USE ONLY PRINTS OF LATEST DATE - REVISION LOG MAINTAINED ON SHAREPOINT		


FALL RIVER
ROUTE 79


STATE	FED. AID PROJ. NO.	SHEET NO.	TOTAL SHEETS
MA	NHP(IM)/TAP/HIP(BR)/STP-003S(191)	974	1094
PROJECT FILE NO.	608049		

SHARED USE PATH CROSS SECTION - 11

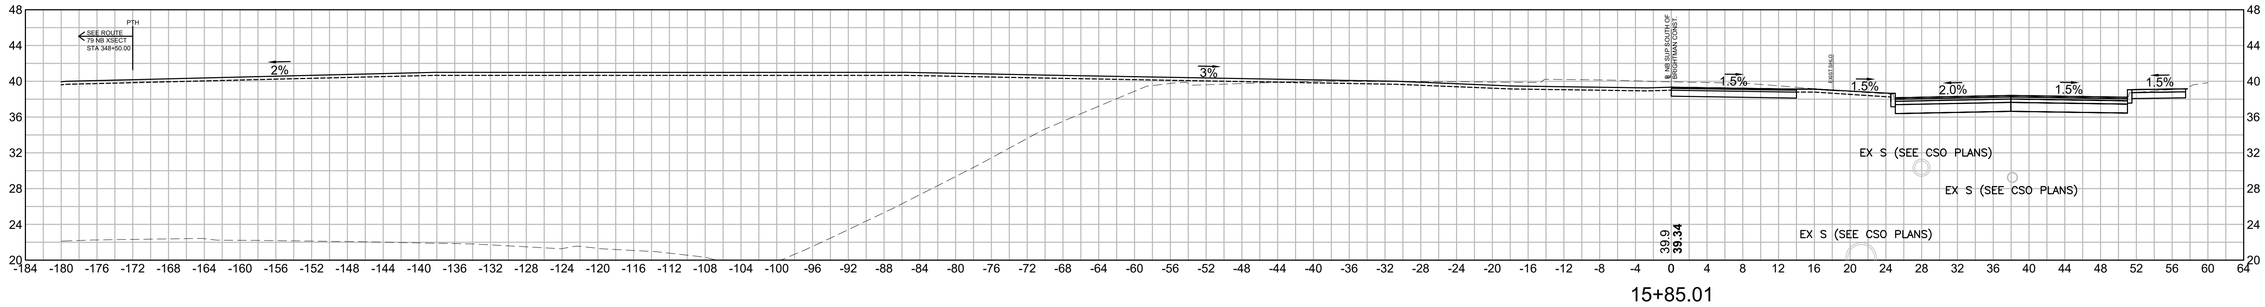

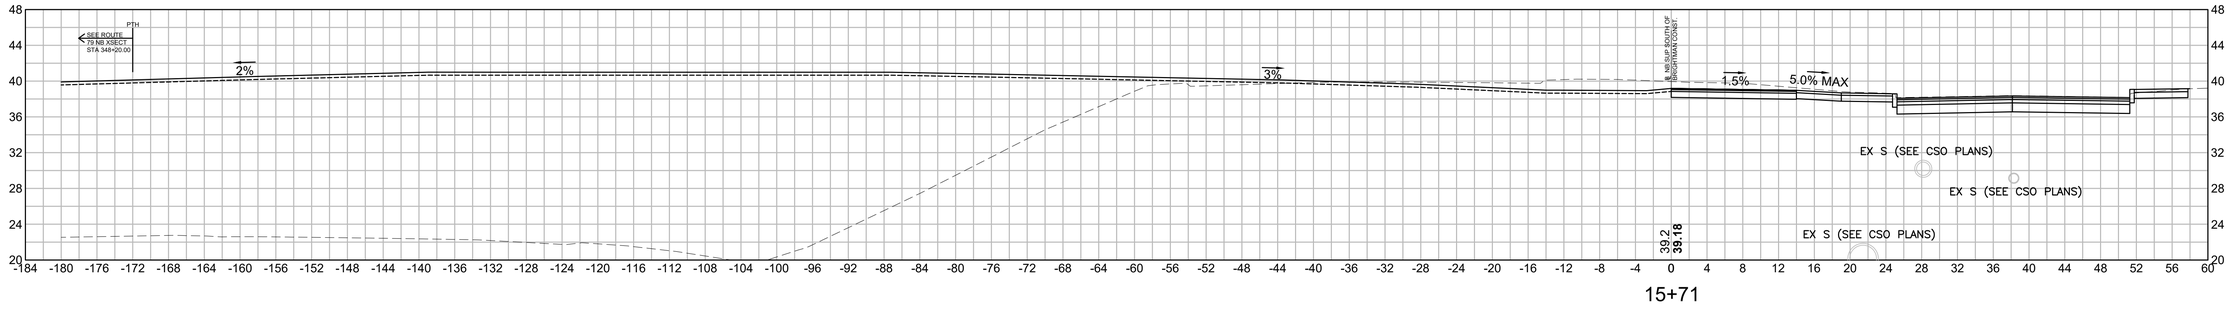

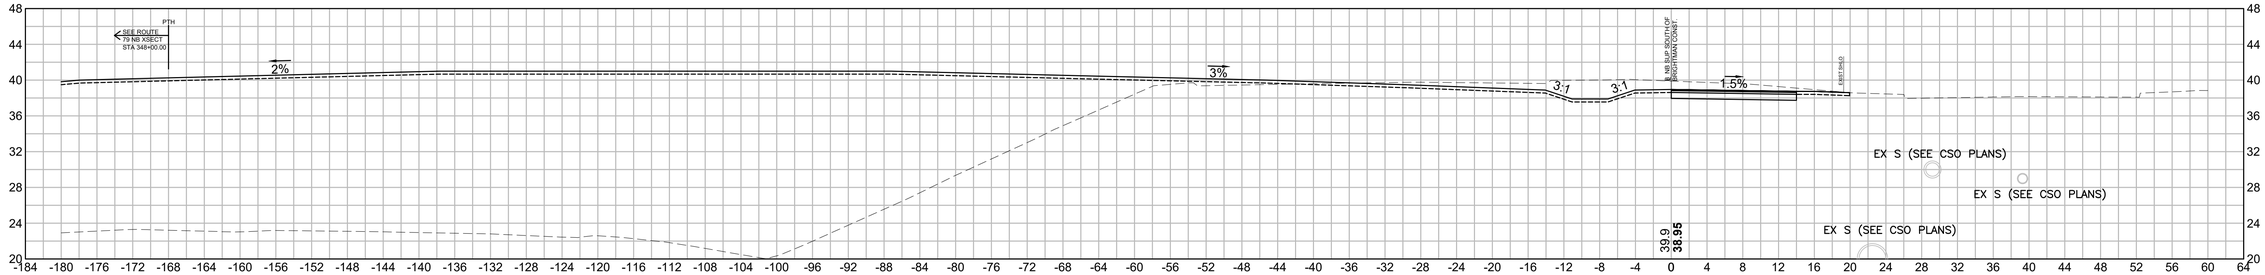

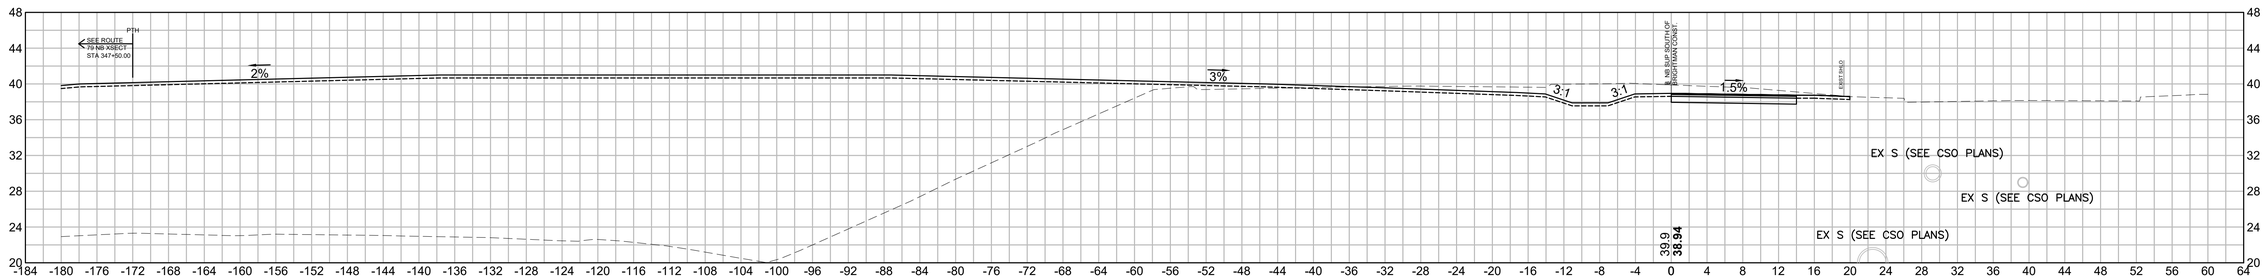

HOR. SCALE IN FEET
8 0 8 16
8 0 8 16
VER. SCALE IN FEET

608049_HD(SUP SECTIONS 2).DWG Plotted on 4-Dec-2023 2:22 PM

FALL RIVER
ROUTE 79


STATE	FED. AID PROJ. NO.	SHEET NO.	TOTAL SHEETS
MA	NHP(IM)/TAP/HIP(BR)/STP-003S(191)	975	1094
	PROJECT FILE NO. 608049		

SHARED USE PATH
CROSS SECTION - 12

REV.	DATE	DESCRIPTION
0	01/19/2024	ISSUED FOR CONSTRUCTION

USE ONLY PRINTS OF LATEST DATE - REVISION LOG MAINTAINED ON SHAREPOINT

608049_HD(SUP SECTIONS 2).DWG Plotted on 4-Dec-2023 2:22 PM

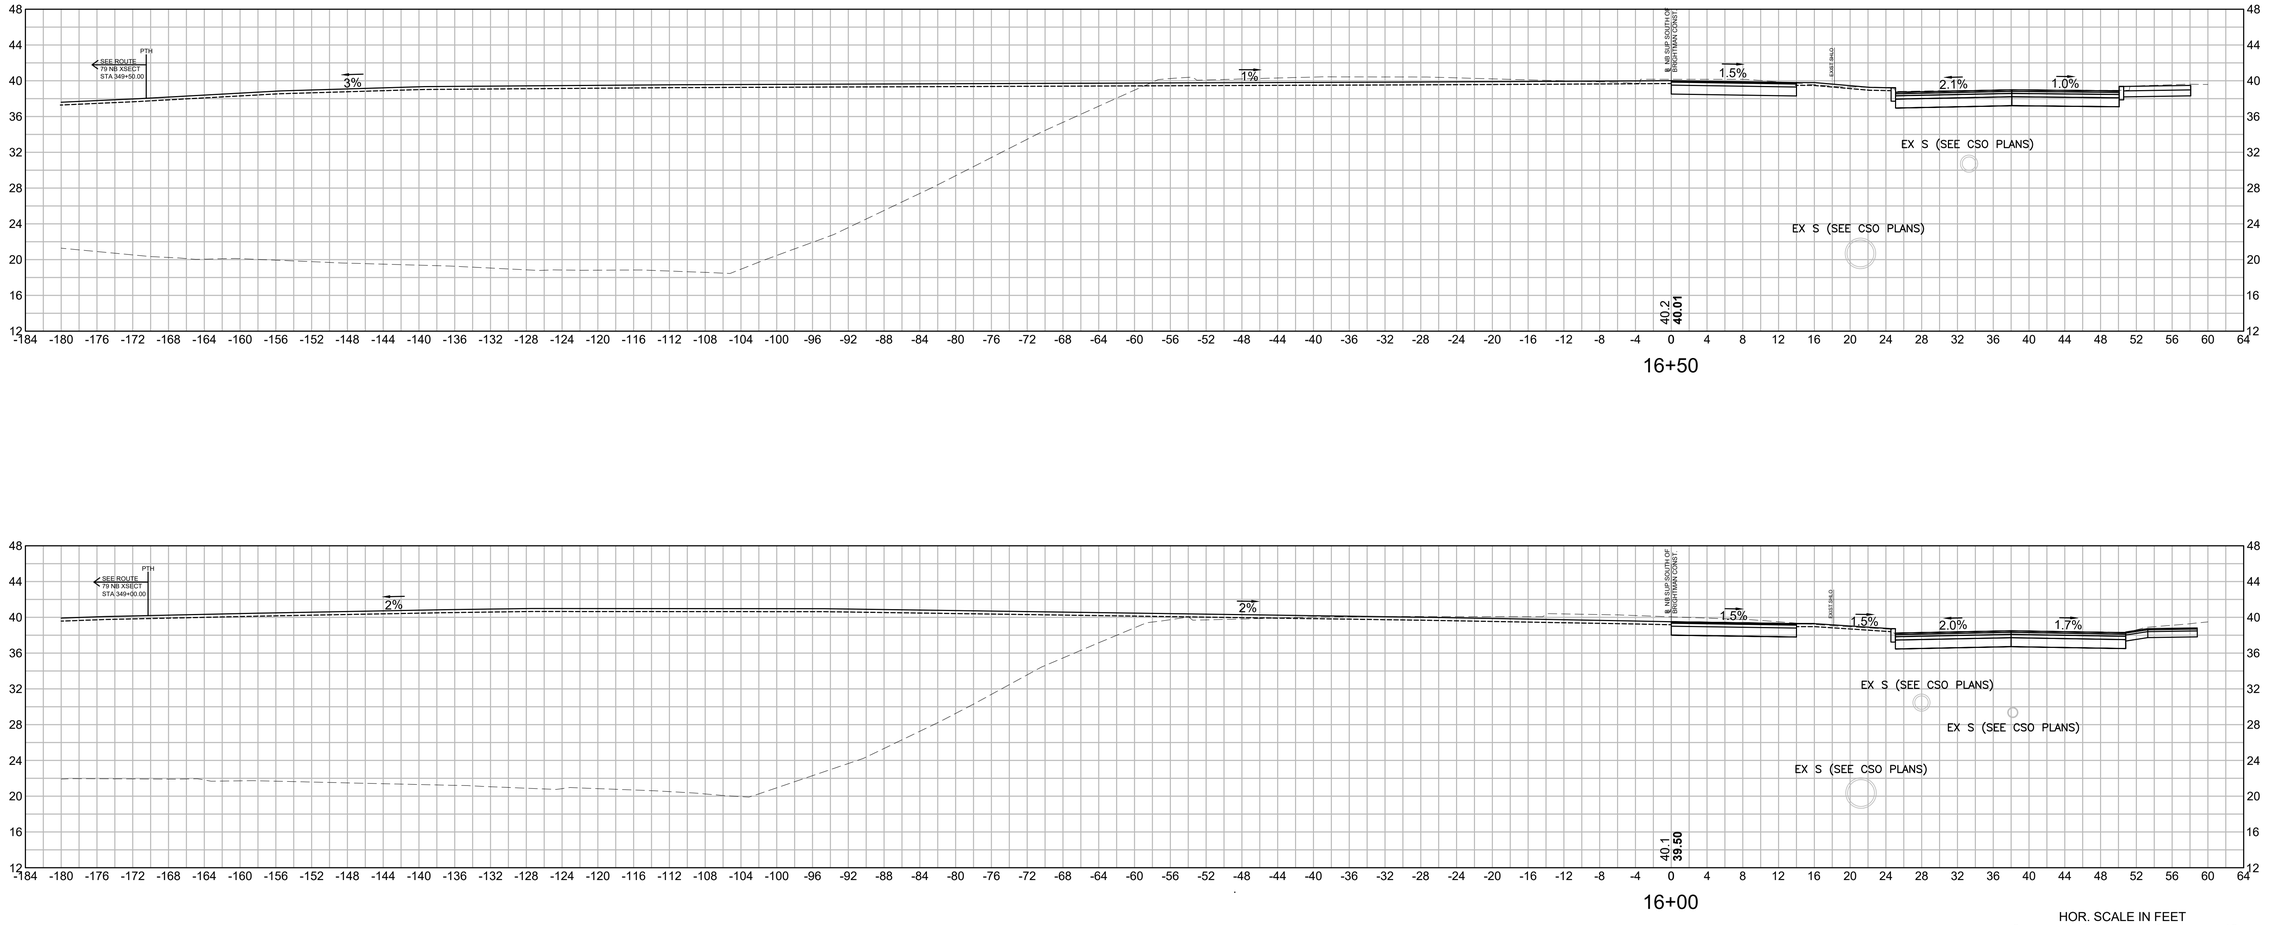

FALL RIVER
ROUTE 79


STATE	FED. AID PROJ. NO.	SHEET NO.	TOTAL SHEETS
MA	NHP(IM)/TAP/HIP(BR)STP-003S(191)	976	1094
	PROJECT FILE NO. 608049		

SHARED USE PATH
CROSS SECTION - 13


REV.	DATE	DESCRIPTION
0	01/19/2024	ISSUED FOR CONSTRUCTION

USE ONLY PRINTS OF LATEST DATE - REVISION LOG MAINTAINED ON SHAREPOINT

608049_HD(SUP SECTIONS 2).DWG Plotted on 4-Dec-2023 2:23 PM

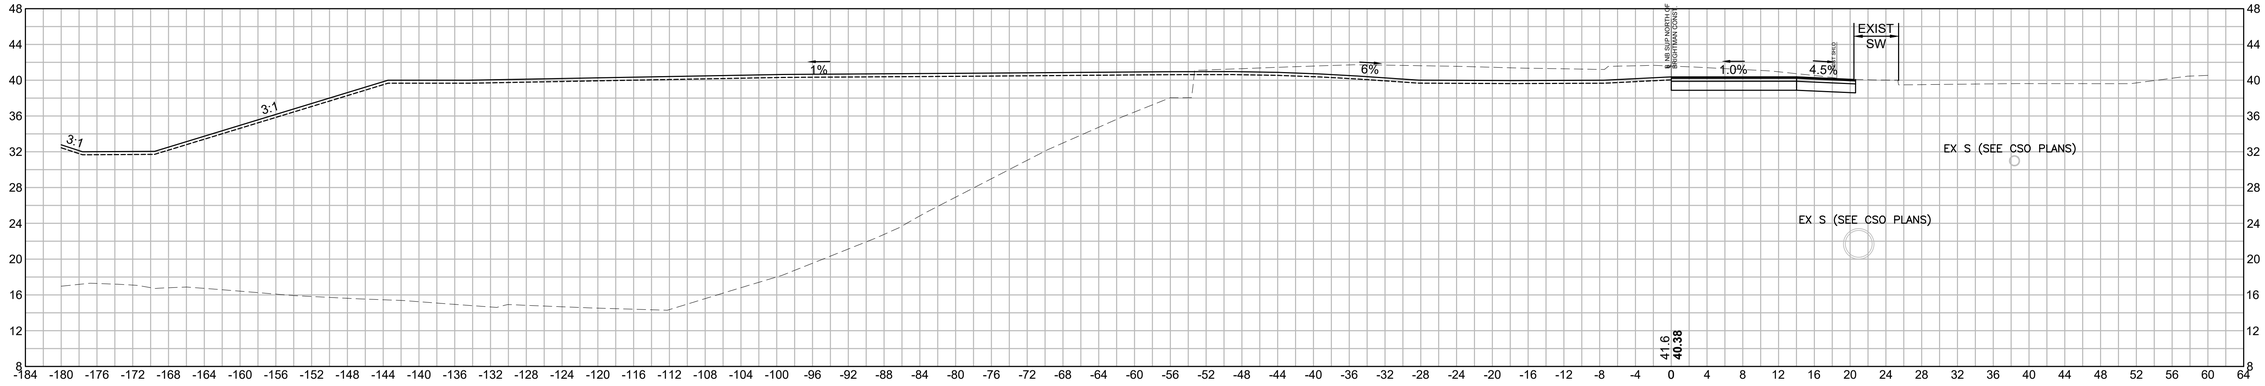

21+00

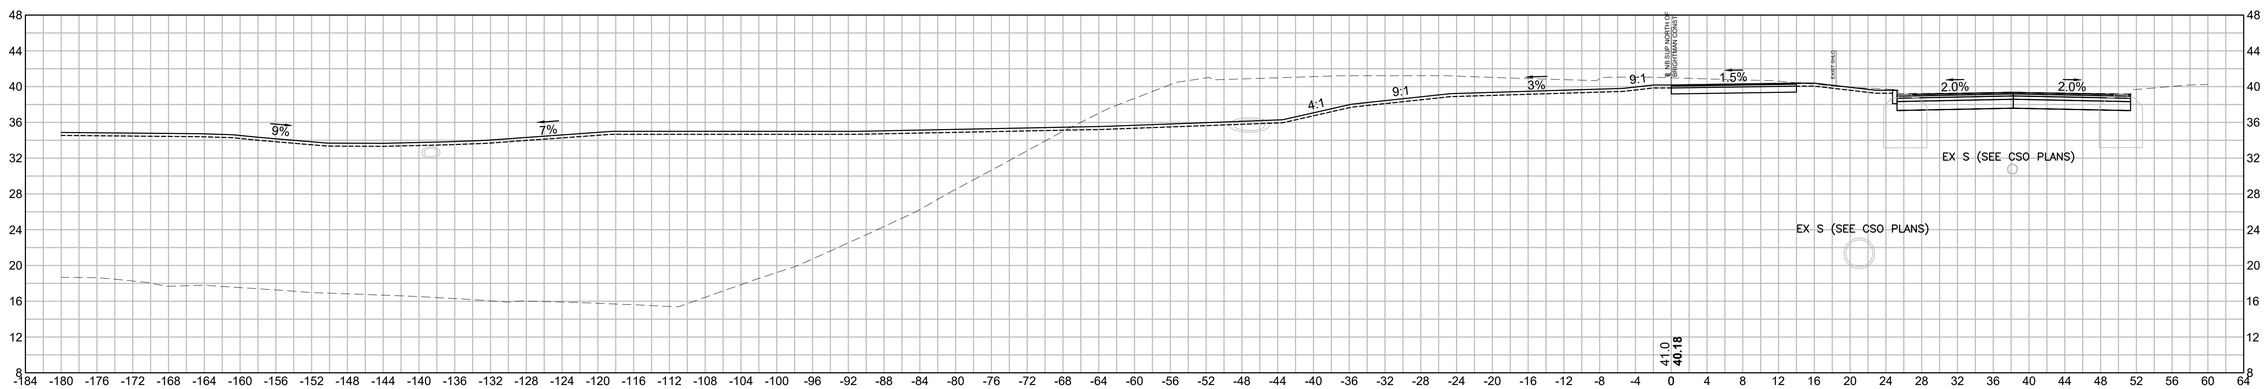

20+50

HOR. SCALE IN FEET
8 0 8 16
8 0 8 16
VER. SCALE IN FEET

FALL RIVER
ROUTE 79


STATE	FED. AID PROJ. NO.	SHEET NO.	TOTAL SHEETS
MA	NHP(IM)/TAP/HIP(BR)STP-003S(191)	977	1094
	PROJECT FILE NO. 608049		

SHARED USE PATH
CROSS SECTION - 14


REV.	DATE	DESCRIPTION
0	01/19/2024	ISSUED FOR CONSTRUCTION

USE ONLY PRINTS OF LATEST DATE - REVISION LOG MAINTAINED ON SHAREPOINT

608049_HD(SUP SECTIONS 2).DWG Plotted on 4-Dec-2023 2:23 PM

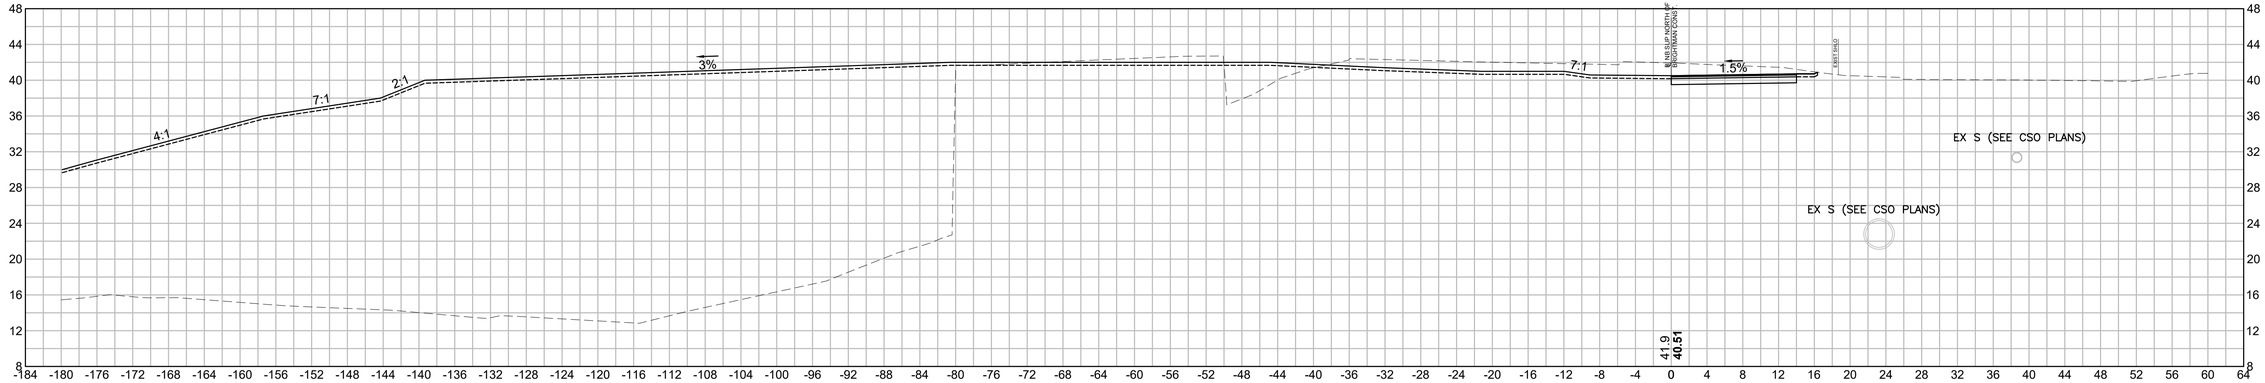

22+00

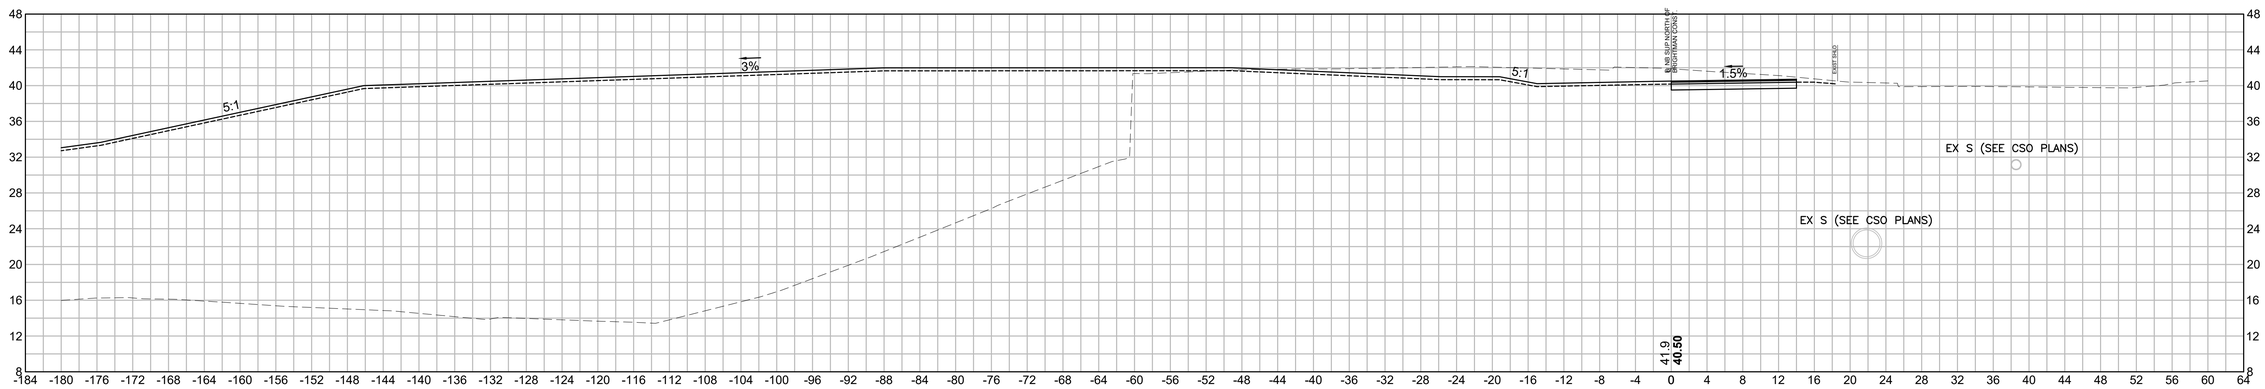

21+50


HOR. SCALE IN FEET
8 0 8 16
VER. SCALE IN FEET
8 0 8 16


0	01/19/2024	ISSUED FOR CONSTRUCTION
REV.	DATE	DESCRIPTION
USE ONLY PRINTS OF LATEST DATE - REVISION LOG MAINTAINED ON SHAREPOINT		

FALL RIVER
ROUTE 79

STATE	FED. AID PROJ. NO.	SHEET NO.	TOTAL SHEETS
MA	NHP(IM)/TAP/HIP(BR)/STP-003S(191)	978	1094
PROJECT FILE NO.	608049		

SHARED USE PATH
CROSS SECTION - 15

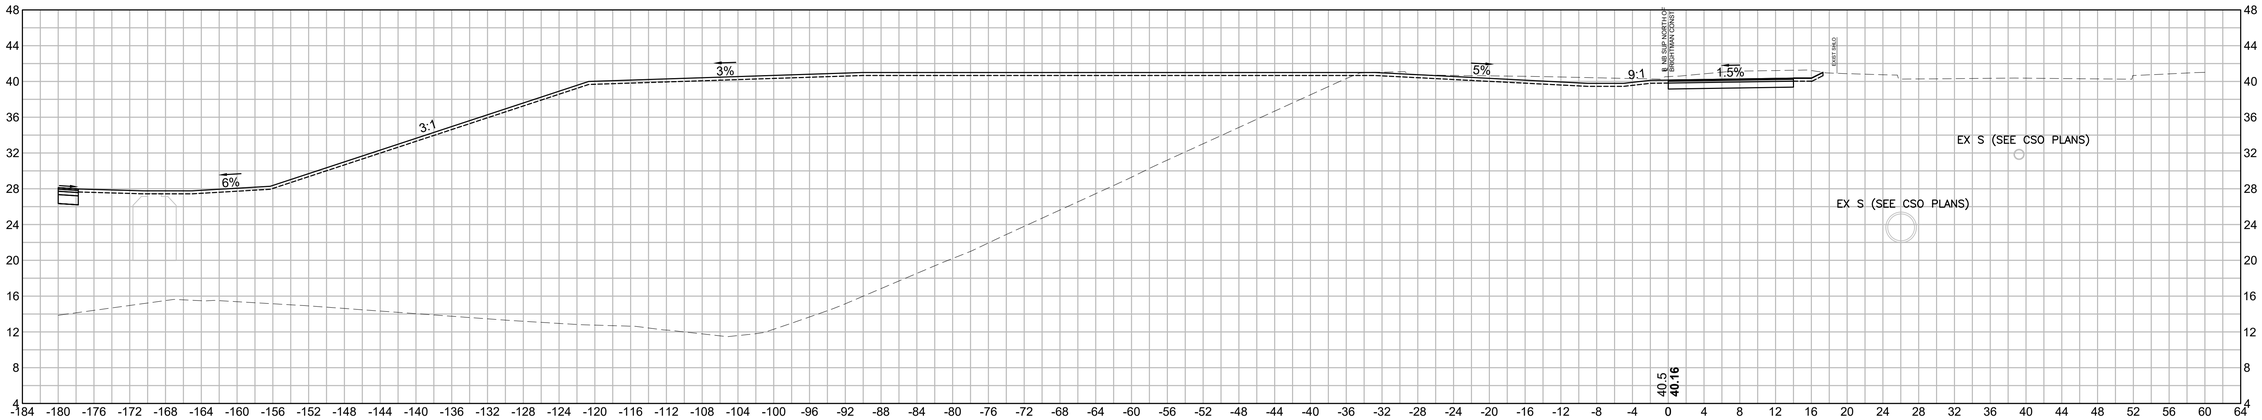

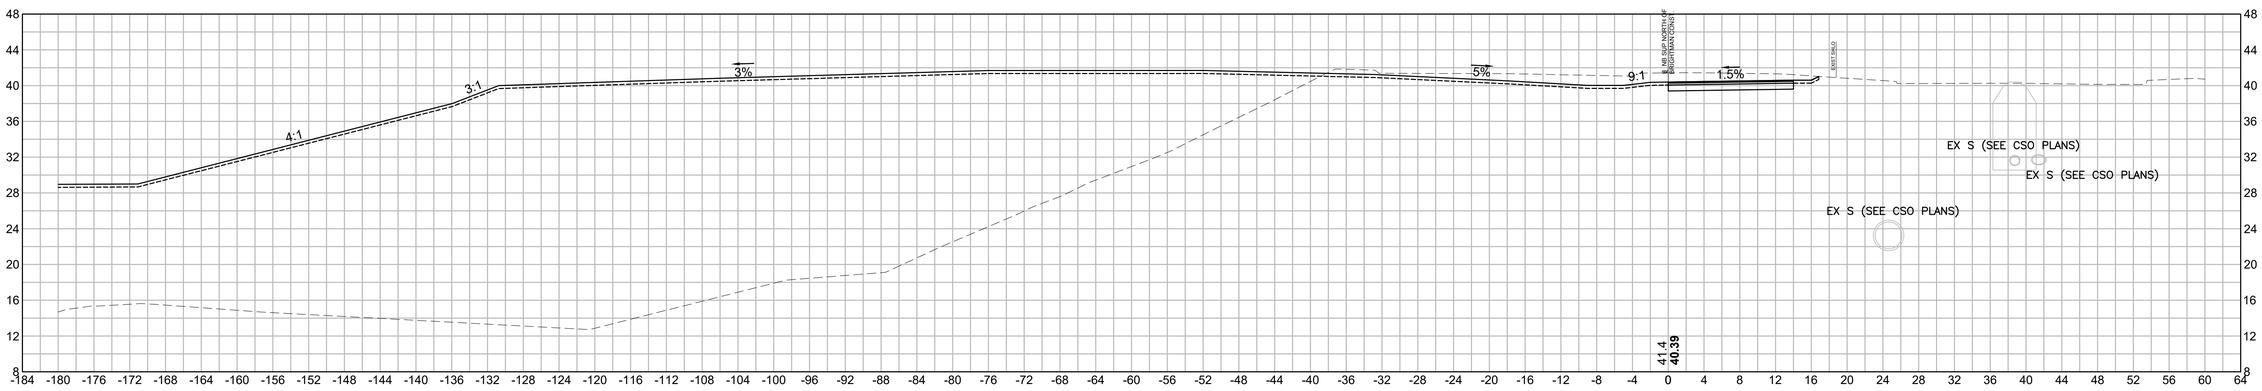

HOR. SCALE IN FEET
8 0 8 16
VER. SCALE IN FEET
8 0 8 16


608049_HD\SUP SECTIONS 2).DWG Plotted on 4-Dec-2023 2:23 PM

0	01/19/2024	ISSUED FOR CONSTRUCTION
REV.	DATE	DESCRIPTION
USE ONLY PRINTS OF LATEST DATE - REVISION LOG MAINTAINED ON SHAREPOINT		

FALL RIVER
ROUTE 79

STATE	FED. AID PROJ. NO.	SHEET NO.	TOTAL SHEETS
MA	NHP(IM)/TAP/HIP(BR)/STP-003S(191)	979	1094
PROJECT FILE NO.	608049		

SHARED USE PATH
CROSS SECTION - 16

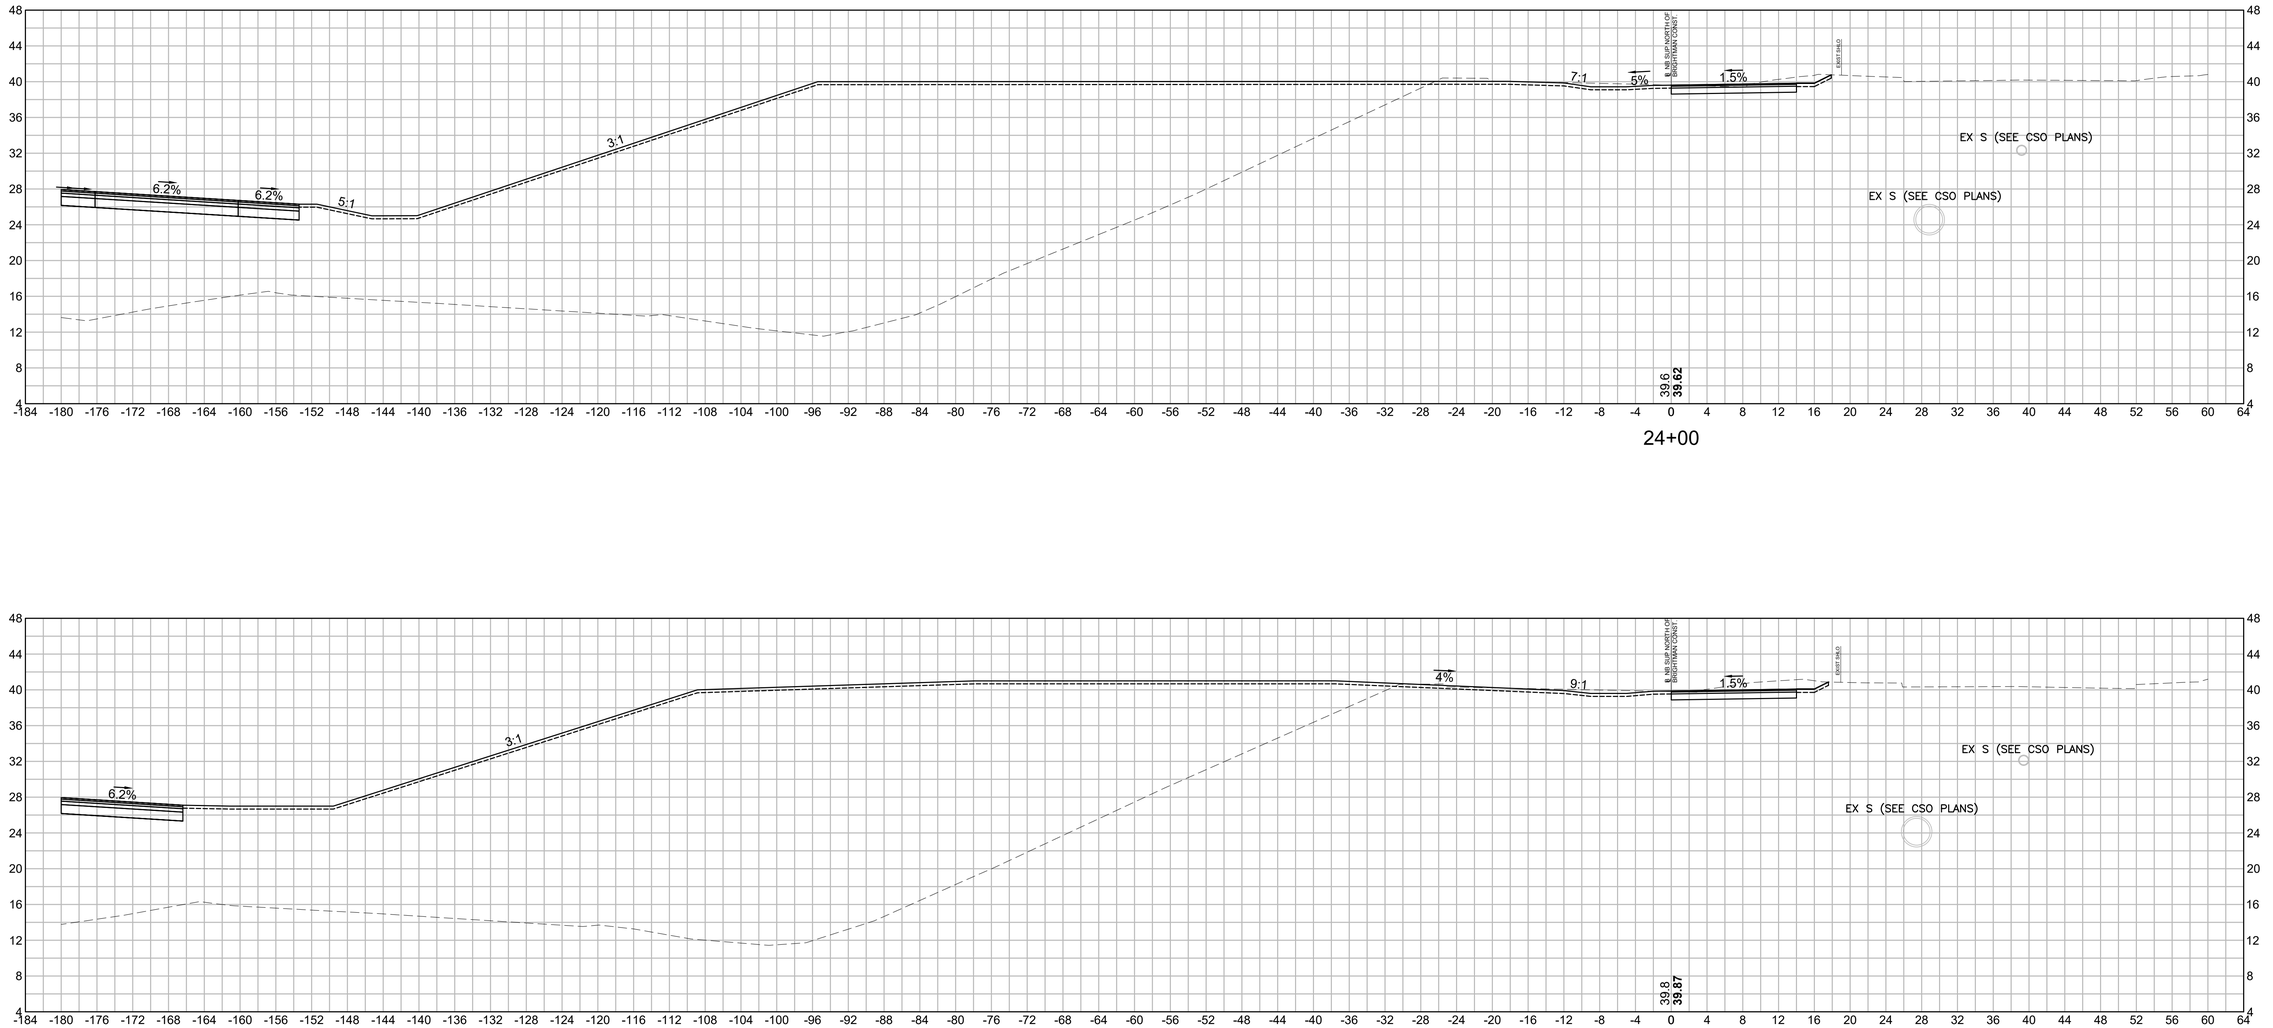


608049_HD\SUP SECTIONS 2).DWG Plotted on 4-Dec-2023 2:24 PM

0	01/19/2024	ISSUED FOR CONSTRUCTION
REV.	DATE	DESCRIPTION
USE ONLY PRINTS OF LATEST DATE - REVISION LOG MAINTAINED ON SHAREPOINT		


FALL RIVER
ROUTE 79

STATE	FED. AID PROJ. NO.	SHEET NO.	TOTAL SHEETS
MA	NHP(IM)/TAP/HIP(BR)/STP-003S(191)	980	1094
PROJECT FILE NO.	608049		

SHARED USE PATH
CROSS SECTION - 17

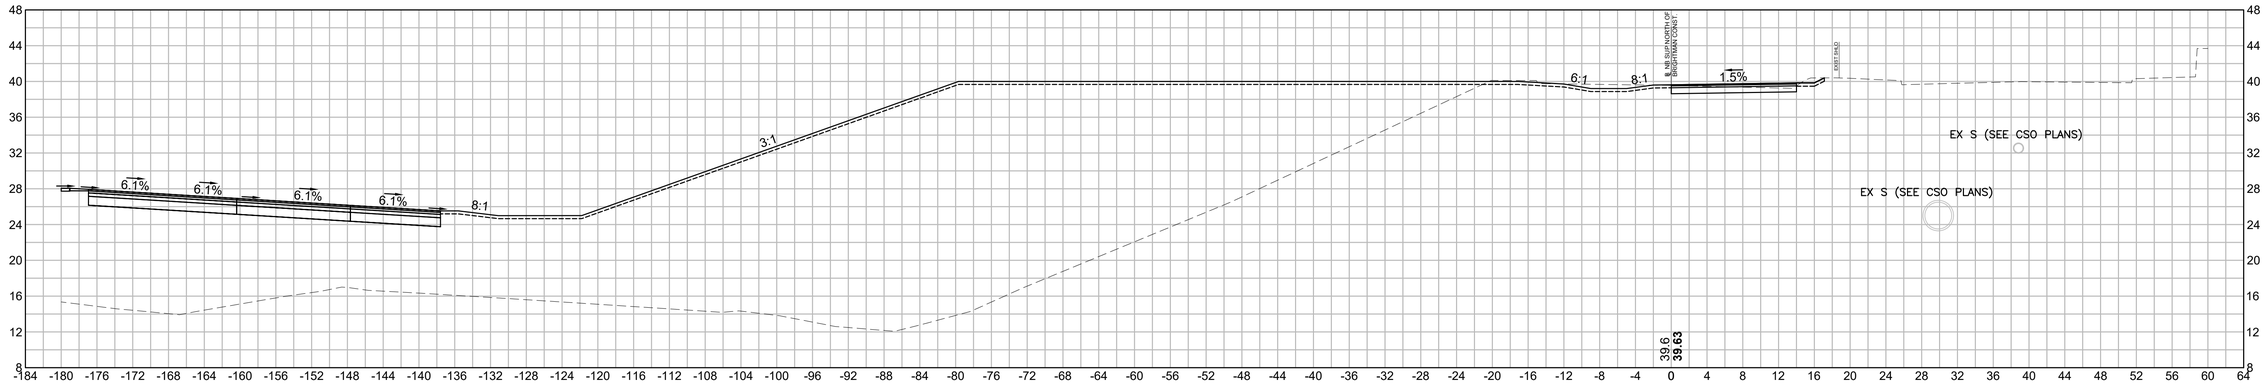

24+50

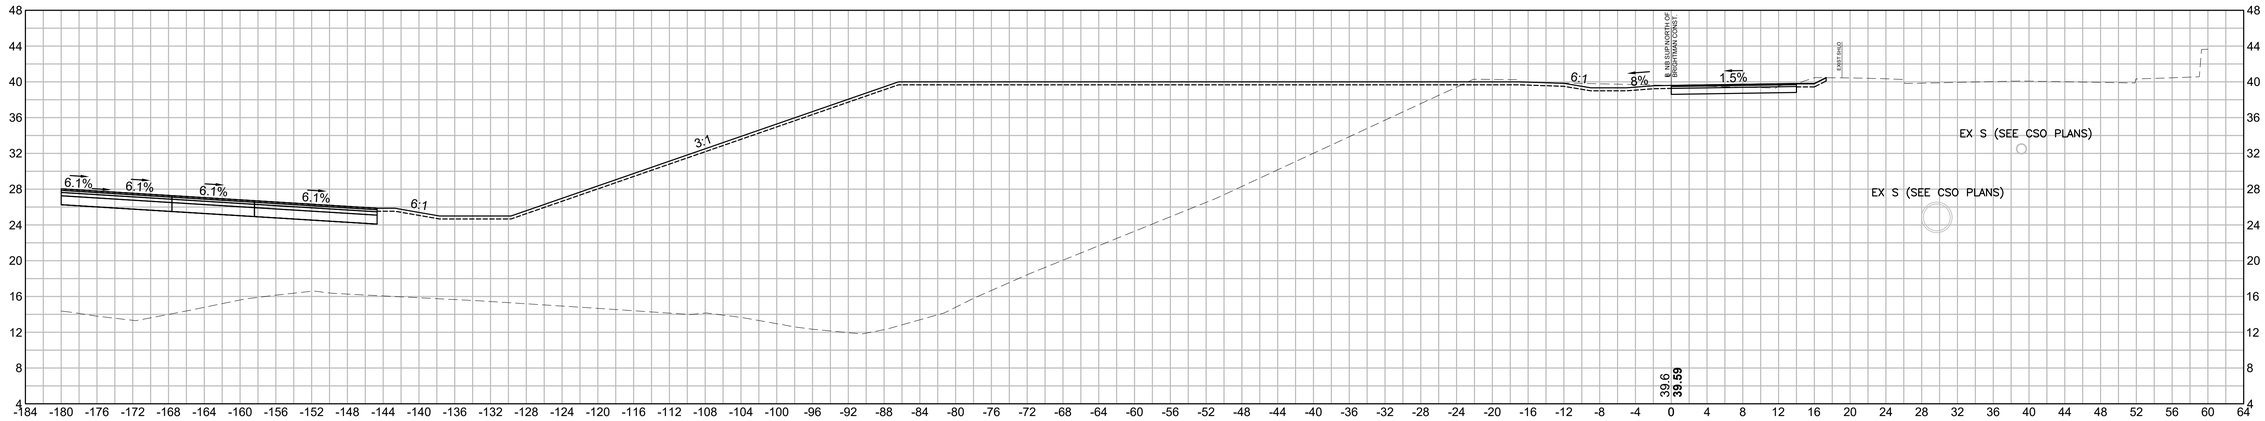

24+30.45

HOR. SCALE IN FEET
8 0 8 16
VER. SCALE IN FEET
8 0 8 16

608049_HD\SUP SECTIONS 2).DWG Plotted on 4-Dec-2023 2:24 PM

FALL RIVER
ROUTE 79


STATE	FED. AID PROJ. NO.	SHEET NO.	TOTAL SHEETS
MA	NHP(IM)/TAP/HIP(BR)/STP-003S(191)	981	1094
	PROJECT FILE NO. 608049		

SHARED USE PATH
CROSS SECTION - 18


REV.	DATE	DESCRIPTION
0	01/19/2024	ISSUED FOR CONSTRUCTION

USE ONLY PRINTS OF LATEST DATE - REVISION LOG MAINTAINED ON SHAREPOINT

608049_HD(SUP SECTIONS 2).DWG Plotted on 4-Dec-2023 2:24 PM

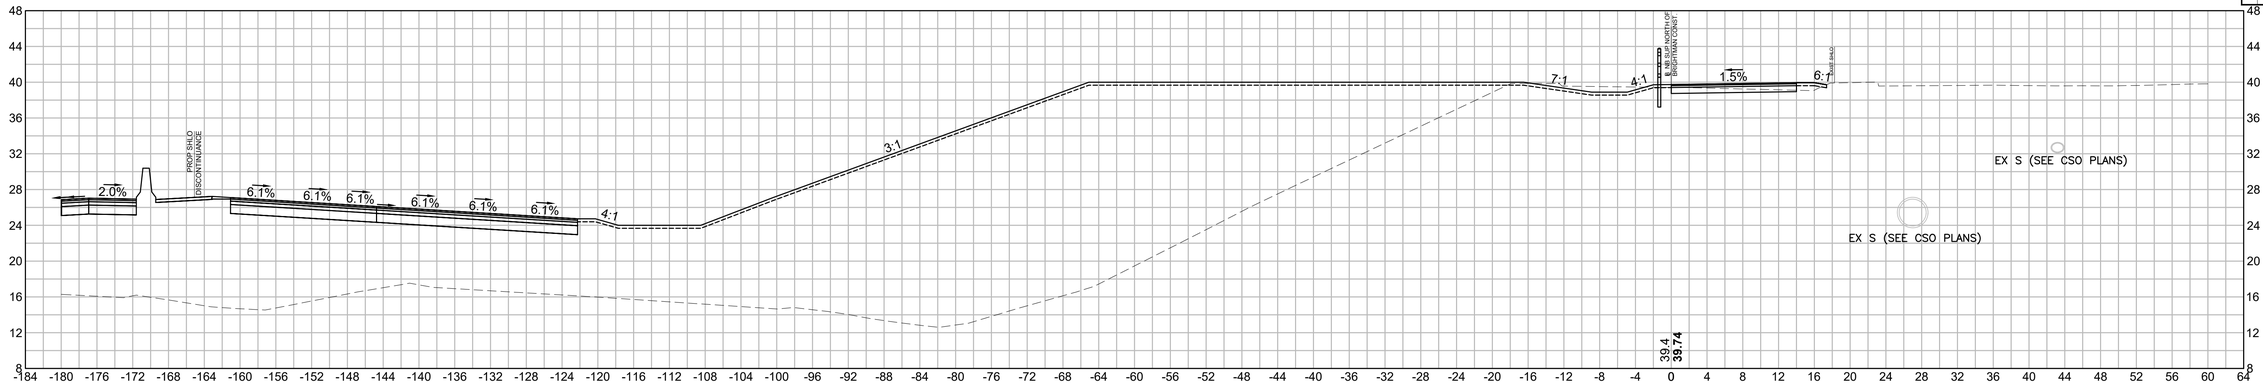

25+00.85

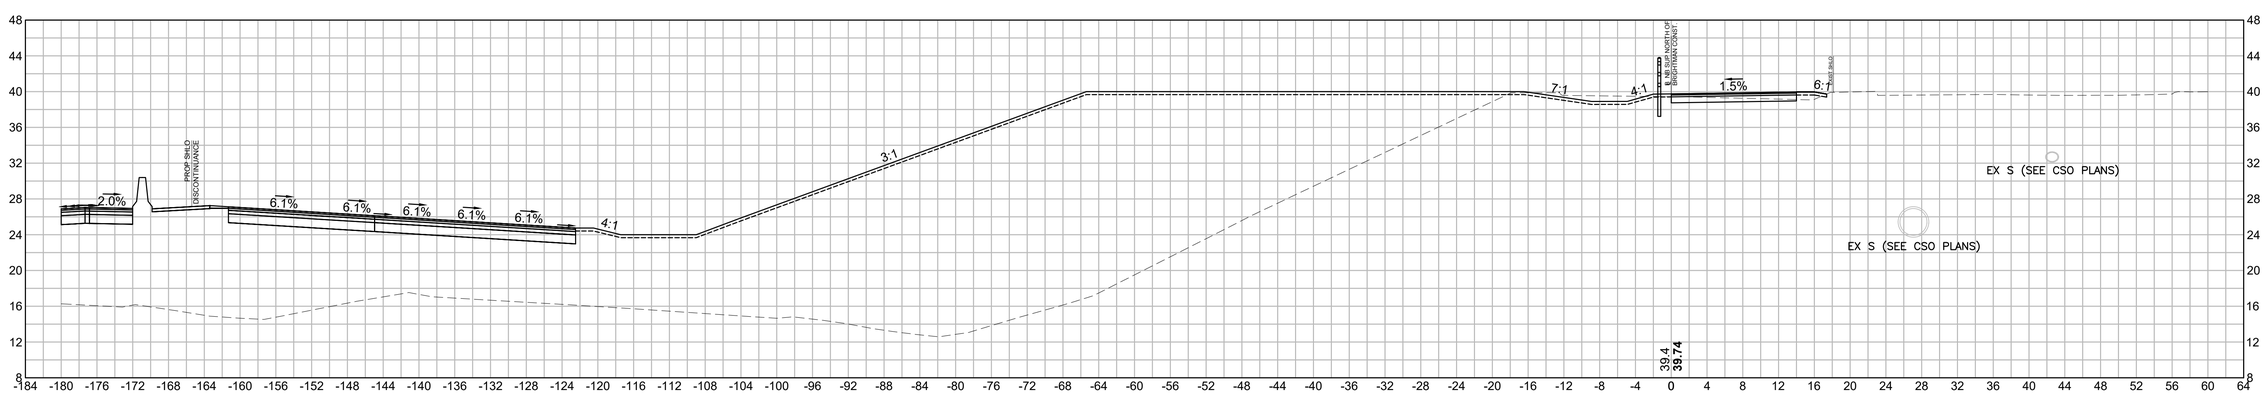

25+00

HOR. SCALE IN FEET
8 0 8 16
VER. SCALE IN FEET
8 0 8 16

FALL RIVER
ROUTE 79


STATE	FED. AID PROJ. NO.	SHEET NO.	TOTAL SHEETS
MA	NHP(IM)/TAP/HIP(BR)STP-003S(191)	982	1094
	PROJECT FILE NO. 608049		

SHARED USE PATH
CROSS SECTION - 19


REV.	DATE	DESCRIPTION
0	01/19/2024	ISSUED FOR CONSTRUCTION

USE ONLY PRINTS OF LATEST DATE - REVISION LOG MAINTAINED ON SHAREPOINT

608049_HD(SUP SECTIONS 2).DWG Plotted on 4-Dec-2023 2:25 PM

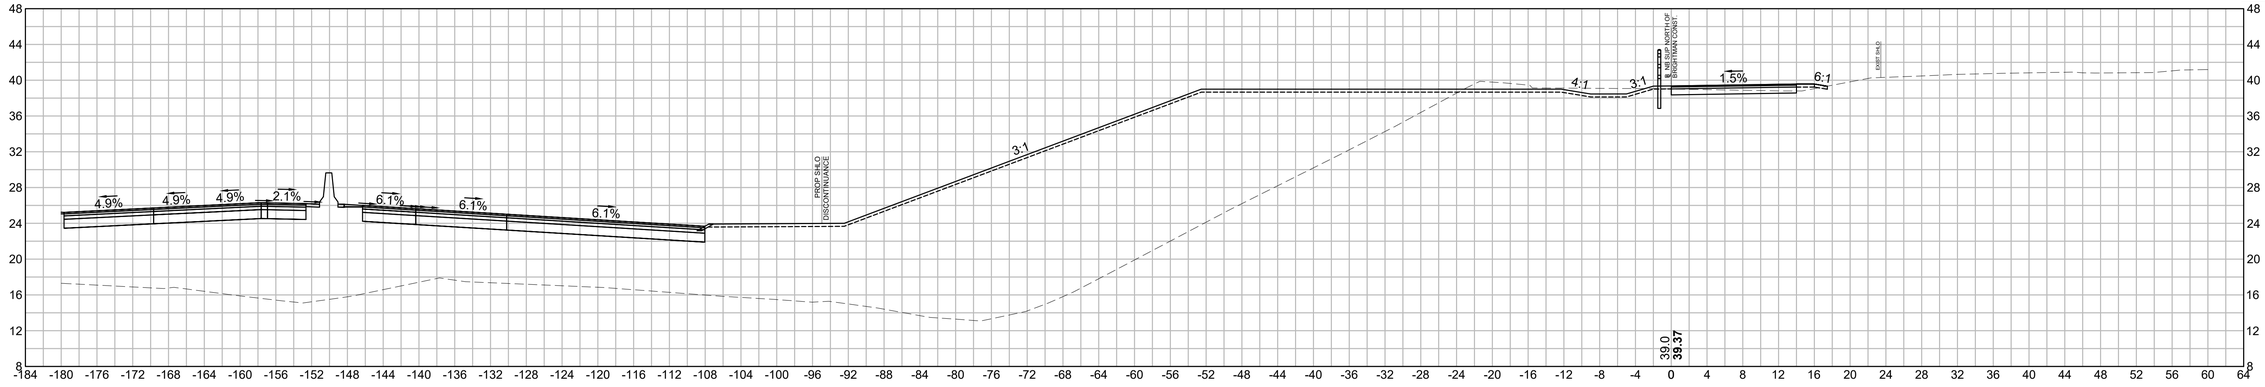

25+71.25

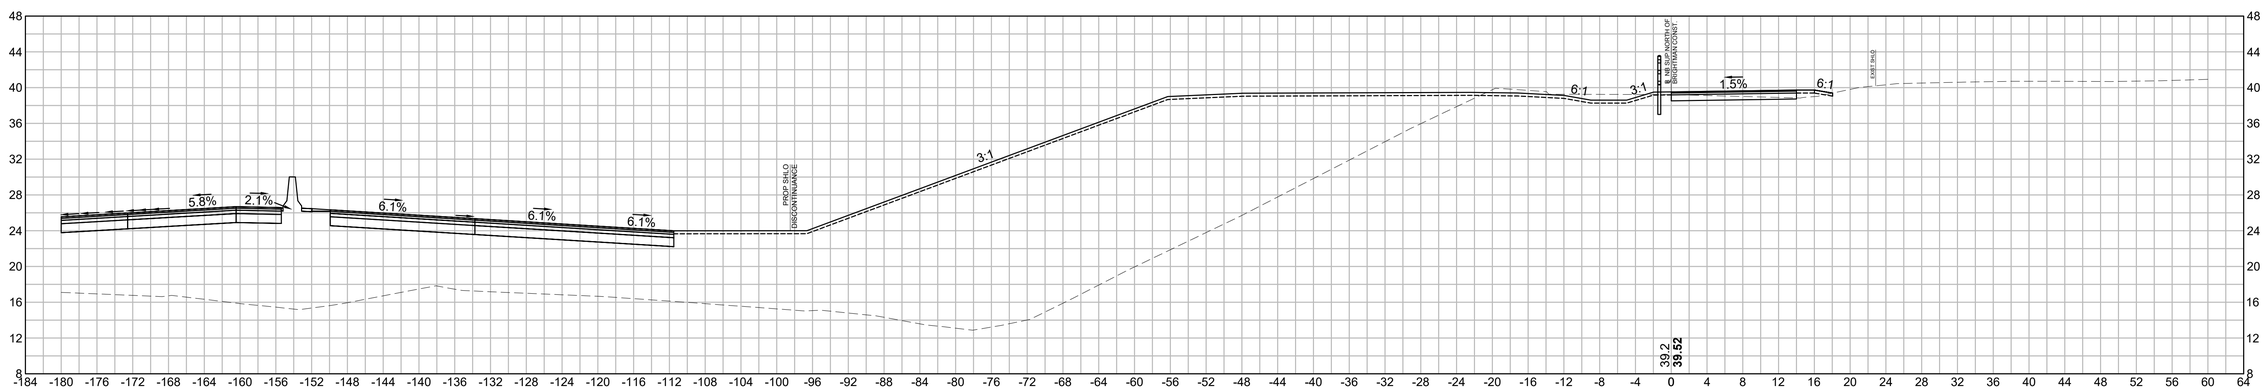

25+50


HOR. SCALE IN FEET
8 0 8 16
VER. SCALE IN FEET
8 0 8 16

0	01/19/2024	ISSUED FOR CONSTRUCTION
REV.	DATE	DESCRIPTION
USE ONLY PRINTS OF LATEST DATE - REVISION LOG MAINTAINED ON SHAREPOINT		

FALL RIVER
ROUTE 79

STATE	FED. AID PROJ. NO.	SHEET NO.	TOTAL SHEETS
MA	NHP(IM)/TAP/HIP(BR)/STP-003S(191)	983	1094
PROJECT FILE NO.	608049		

SHARED USE PATH
CROSS SECTION - 20

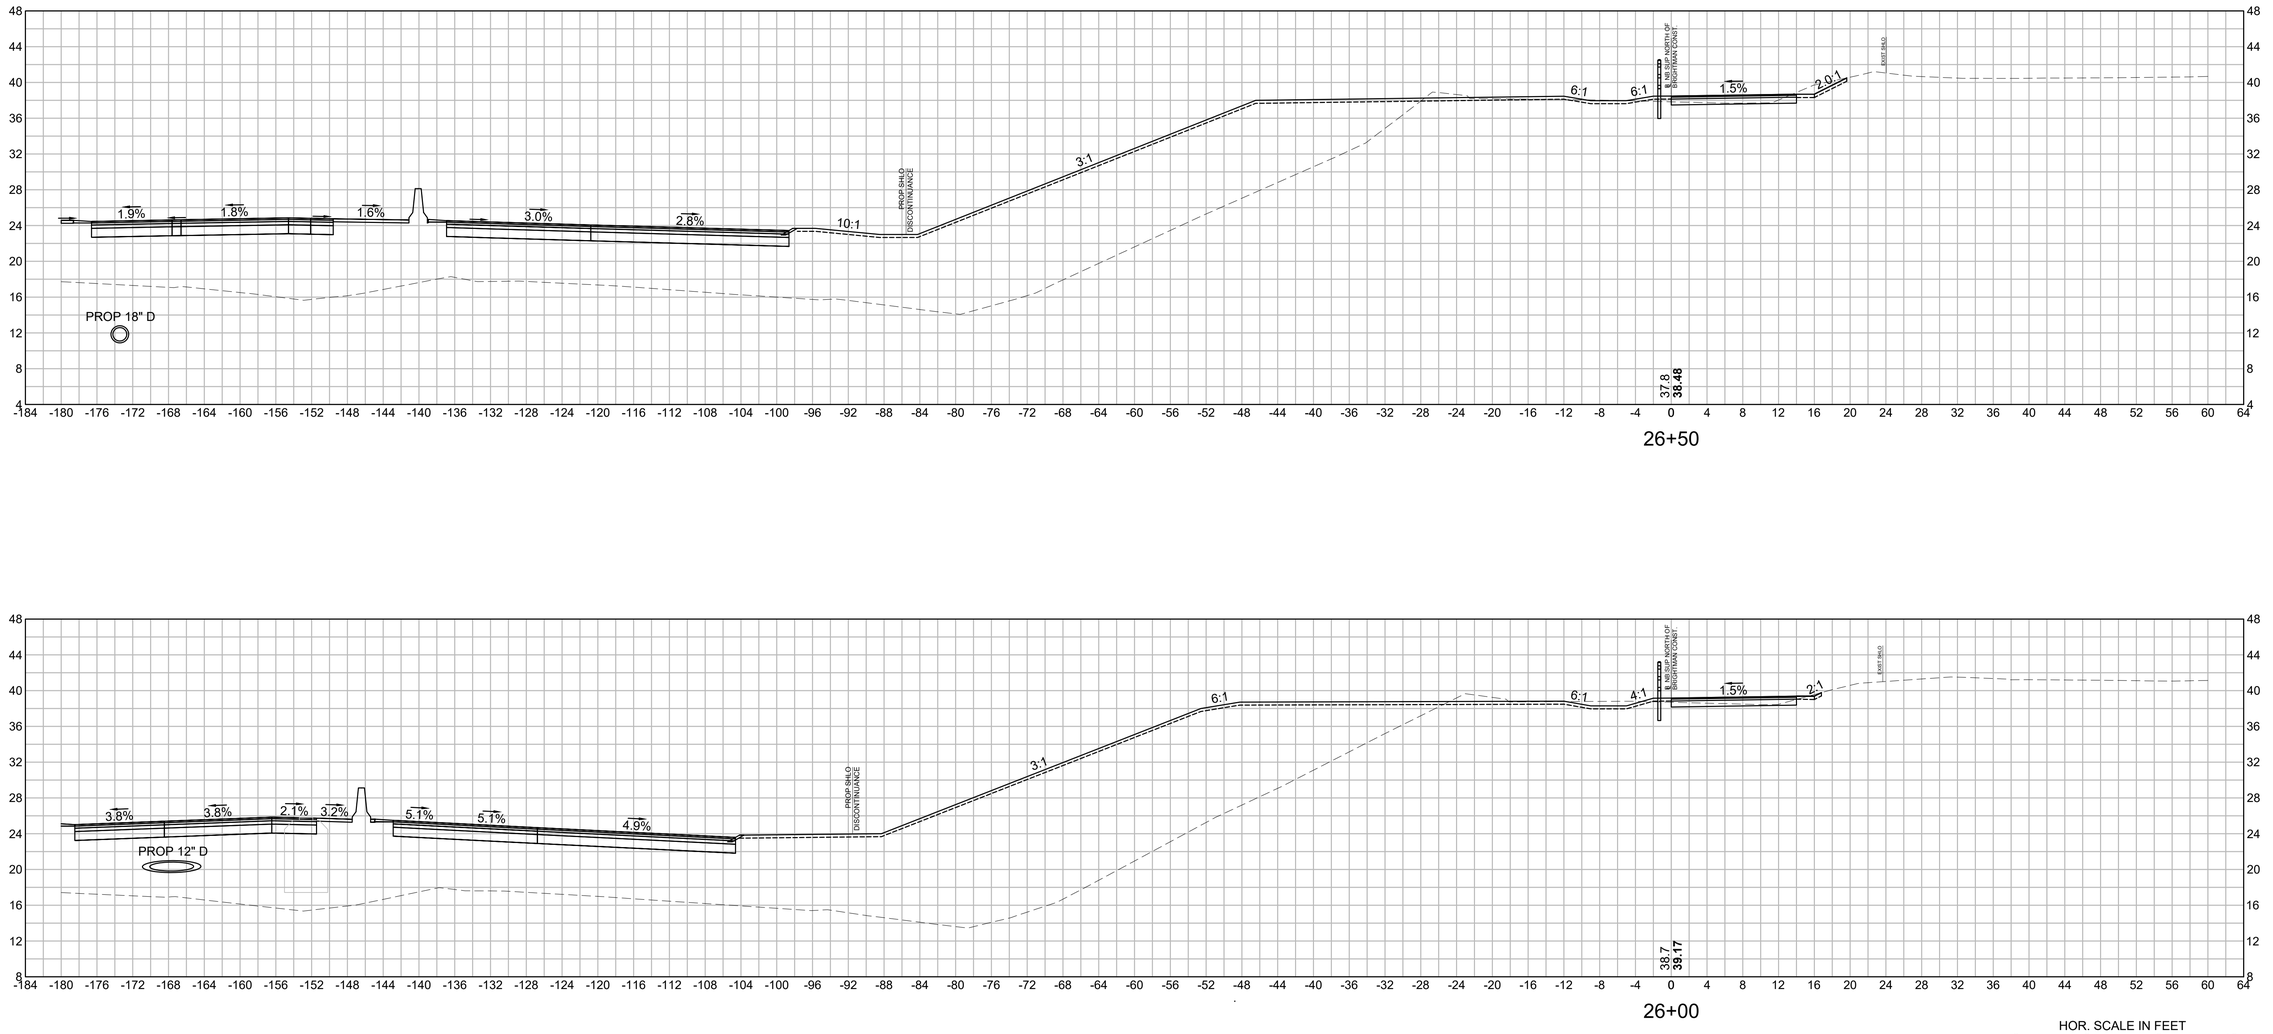

HOR. SCALE IN FEET
8 0 8 16
8 0 8 16
VER. SCALE IN FEET


608049_HD\SUP SECTIONS 2).DWG Plotted on 4-Dec-2023 2:25 PM


0	01/19/2024	ISSUED FOR CONSTRUCTION
REV.	DATE	DESCRIPTION
USE ONLY PRINTS OF LATEST DATE - REVISION LOG MAINTAINED ON SHAREPOINT		


FALL RIVER
ROUTE 79

STATE	FED. AID PROJ. NO.	SHEET NO.	TOTAL SHEETS
MA	NHP(IM)/TAP/HIP(BR)/STP-003S(191)	984	1094
PROJECT FILE NO.	608049		

SHARED USE PATH CROSS SECTION - 21

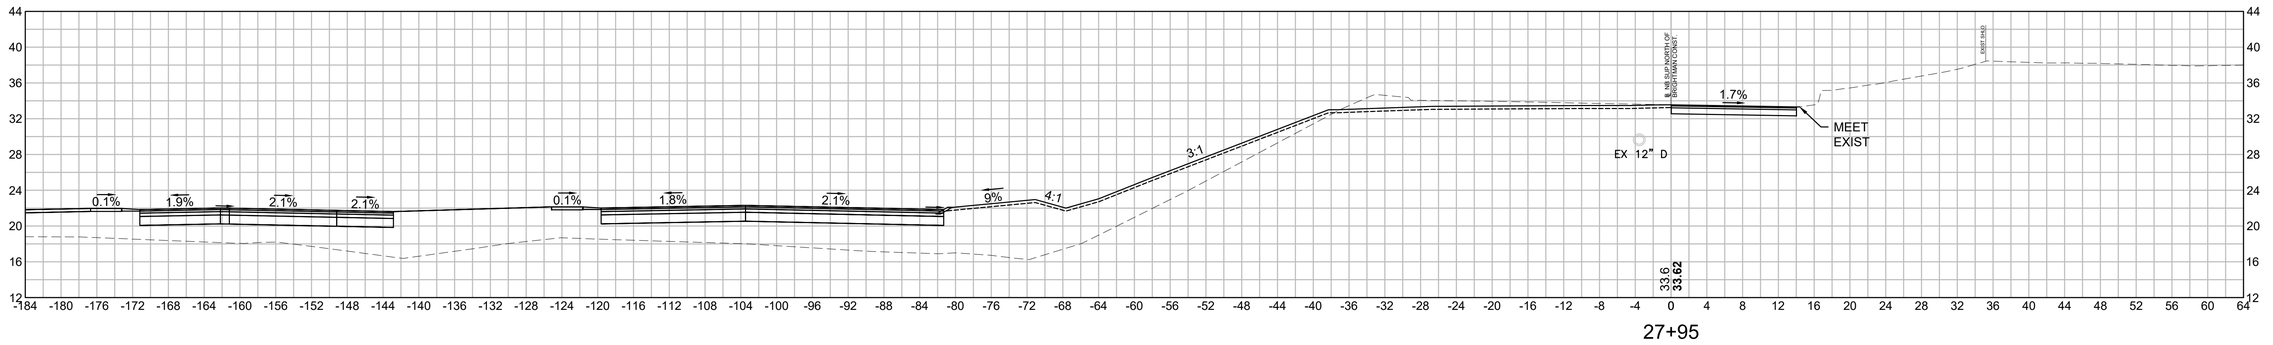

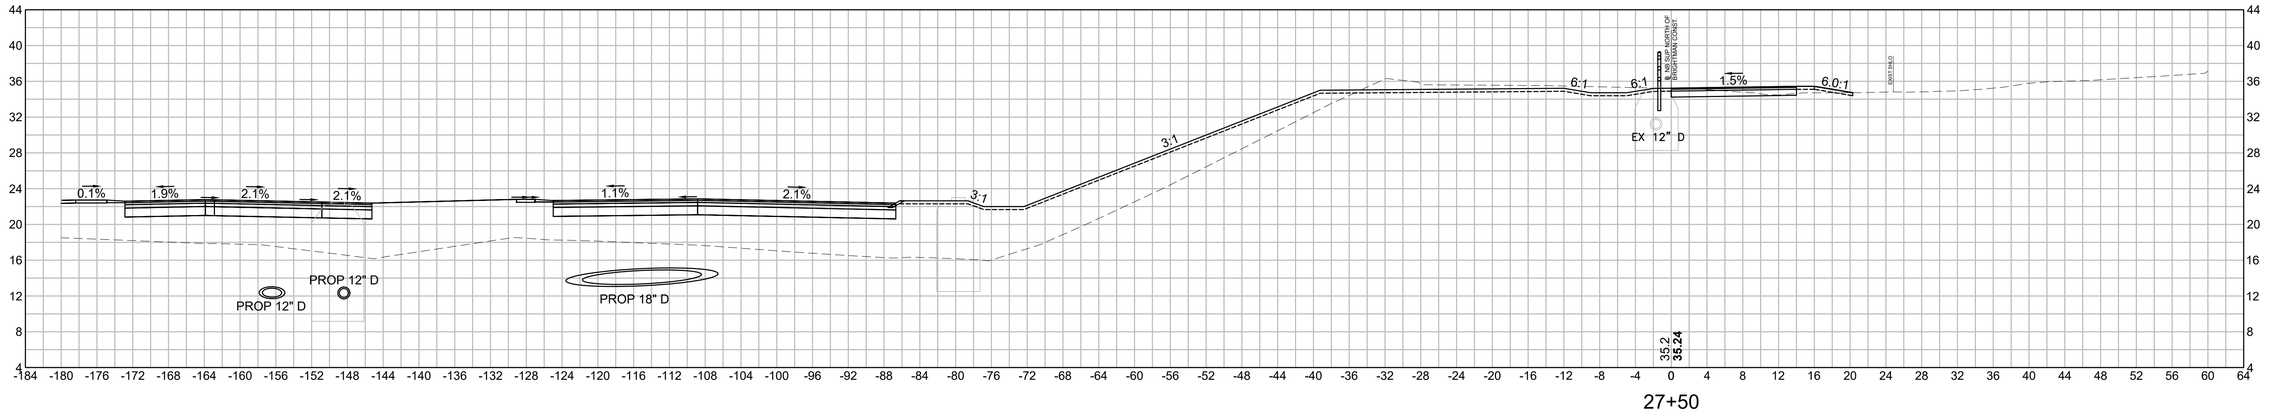

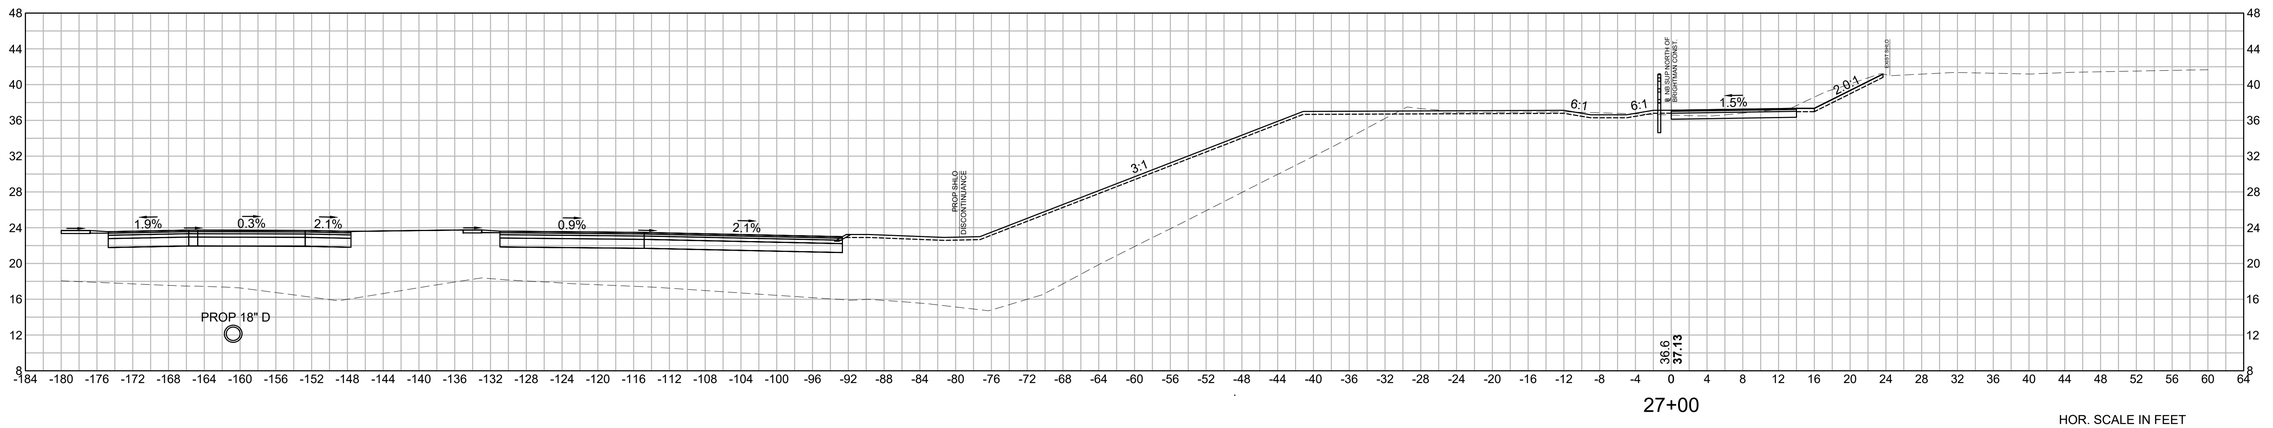


HOR. SCALE IN FEET
8 0 8 16
8 0 8 16
VER. SCALE IN FEET


608049_HD(SUP SECTIONS 2).DWG Plotted on 4-Dec-2023 2:54 PM


FALL RIVER
ROUTE 79


STATE	FED. AID PROJ. NO.	SHEET NO.	TOTAL SHEETS
MA	NHP(IM)/TAP/HIP(BR)/STP-003S(191)	985	1094
	PROJECT FILE NO. 608049		

INFIELD GRADING CROSS SECTION - 1

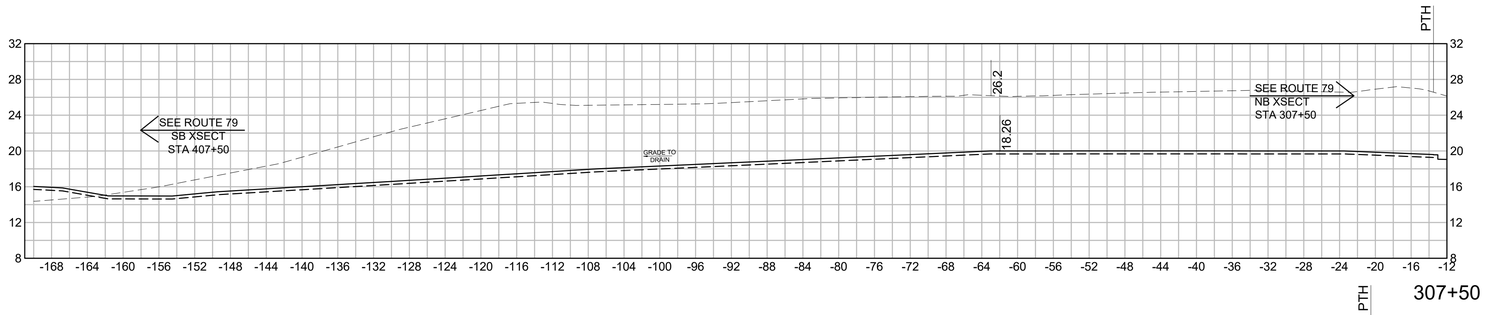

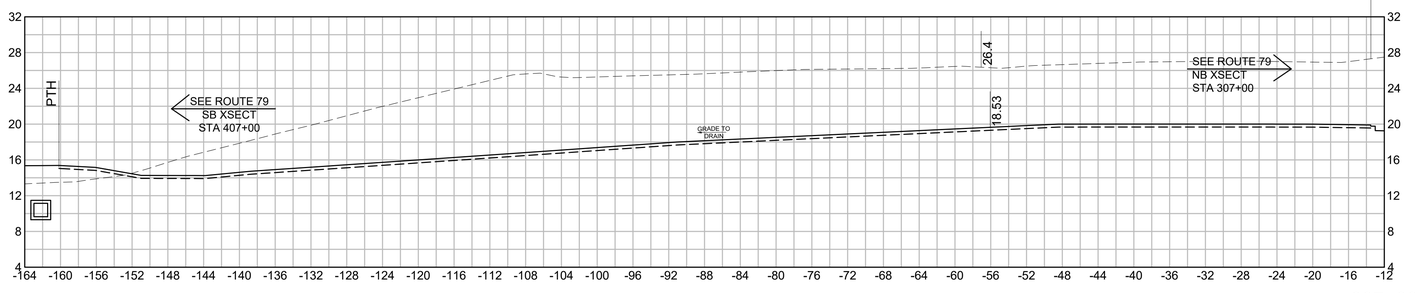

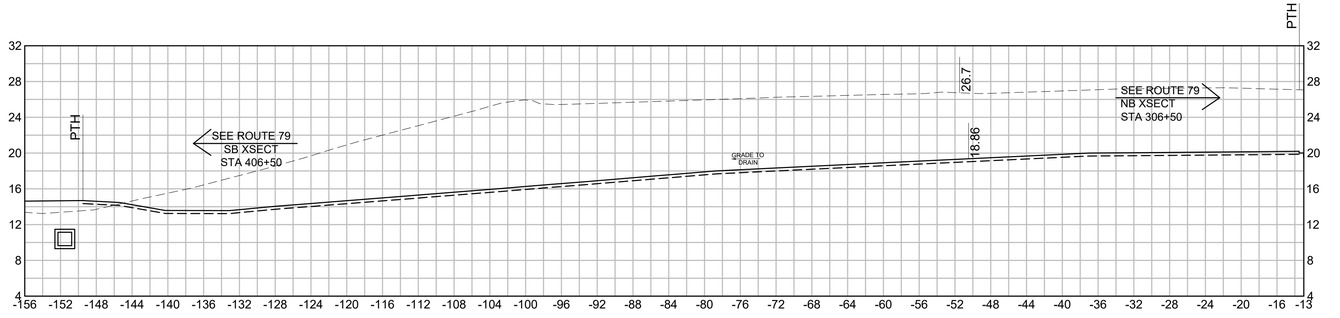

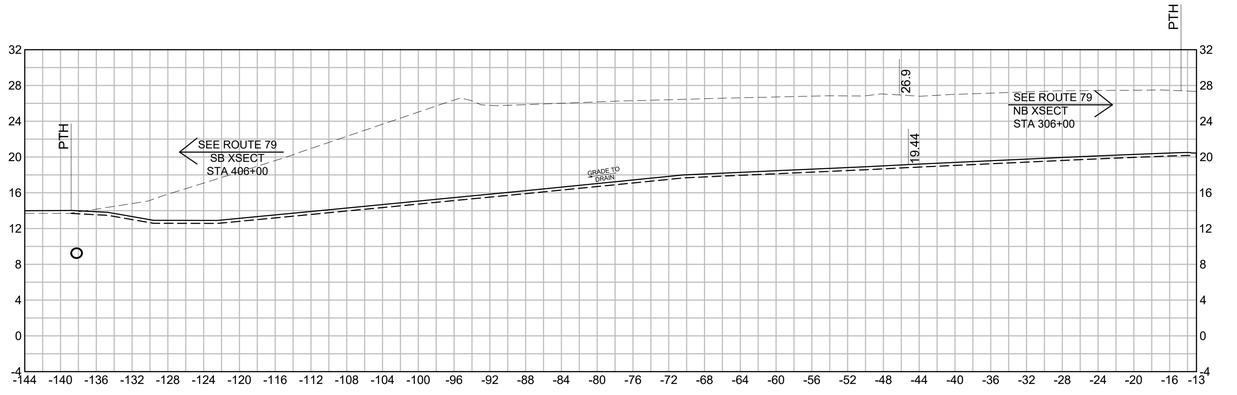

REV.	DATE	DESCRIPTION
0	01/19/2024	ISSUED FOR CONSTRUCTION

USE ONLY PRINTS OF LATEST DATE - REVISION LOG MAINTAINED ON SHAREPOINT

HOR. SCALE IN FEET
8 0 8 16
8 0 8 16
VER. SCALE IN FEET

608049_HD(INFIELD GRADING SECTIONS).DWG Plotted on 4-Dec-2023 4:13 PM

FALL RIVER
ROUTE 79


STATE	FED. AID PROJ. NO.	SHEET NO.	TOTAL SHEETS
MA	NHP(IM)/TAP/HIP(BR)/STP-003S(191)	986	1094
	PROJECT FILE NO. 608049		

INFIELD GRADING
CROSS SECTION - 2


REV.	DATE	DESCRIPTION
0	01/19/2024	ISSUED FOR CONSTRUCTION

USE ONLY PRINTS OF LATEST DATE - REVISION LOG MAINTAINED ON SHAREPOINT


608049_HD(INFIELD GRADING SECTIONS).DWG Plotted on 4-Dec-2023 4:13 PM

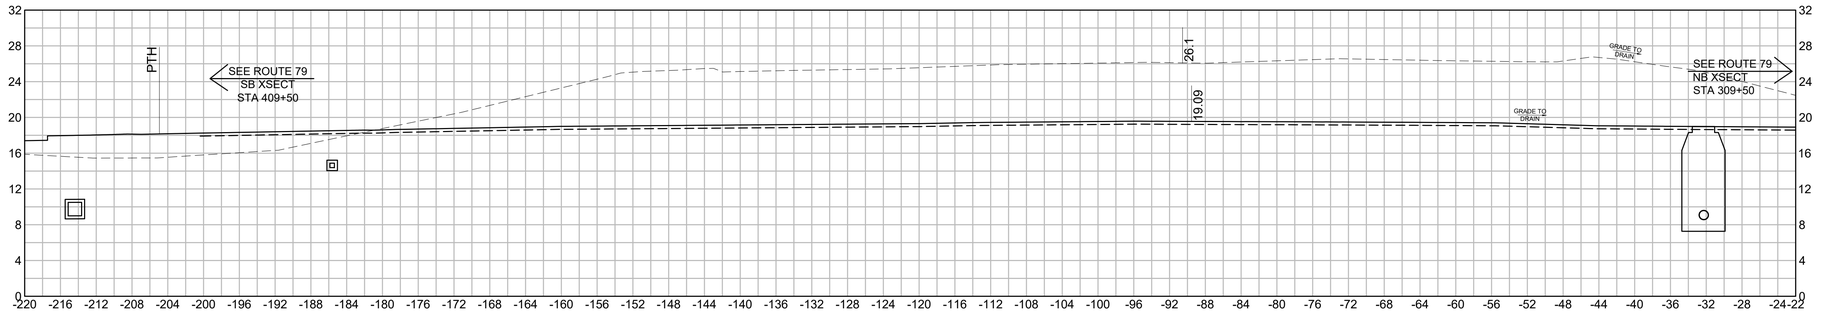


309+50

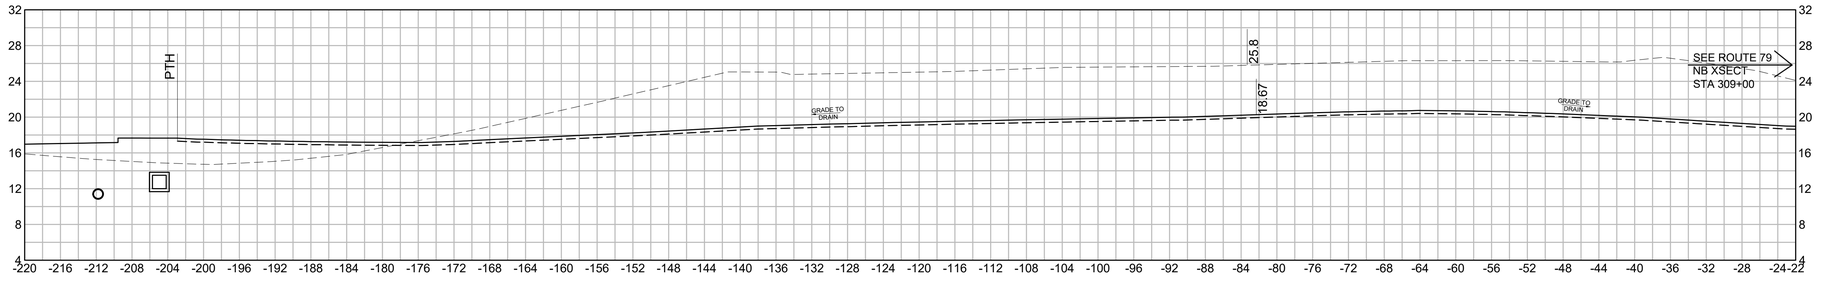

309+00

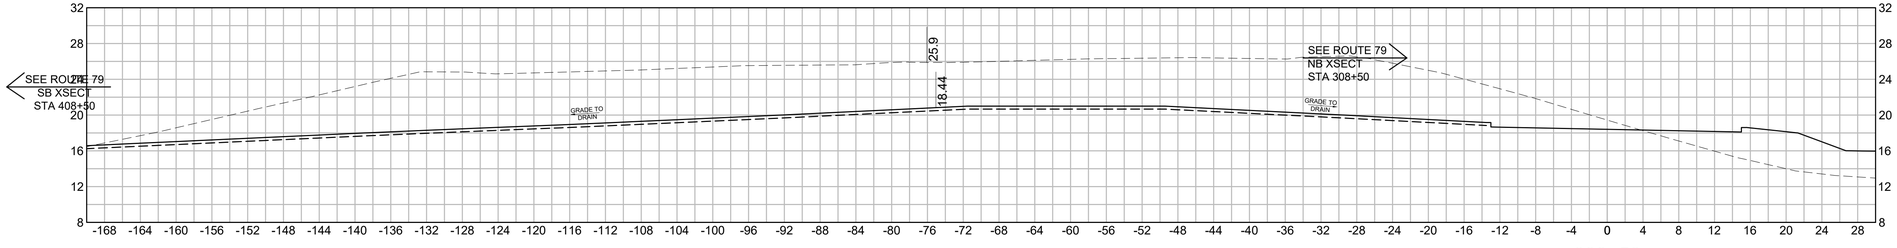


308+50

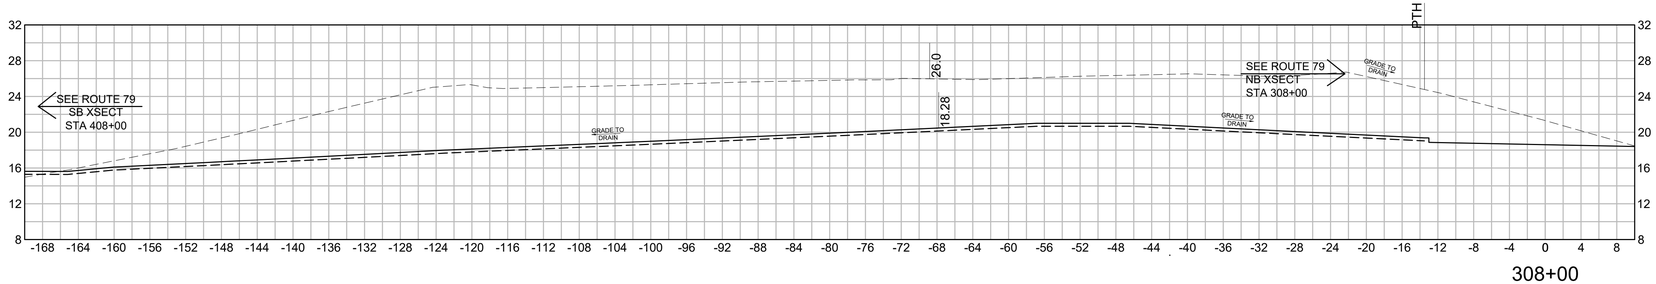


308+00


HOR. SCALE IN FEET
8 0 8 16
8 0 8 16
VER. SCALE IN FEET

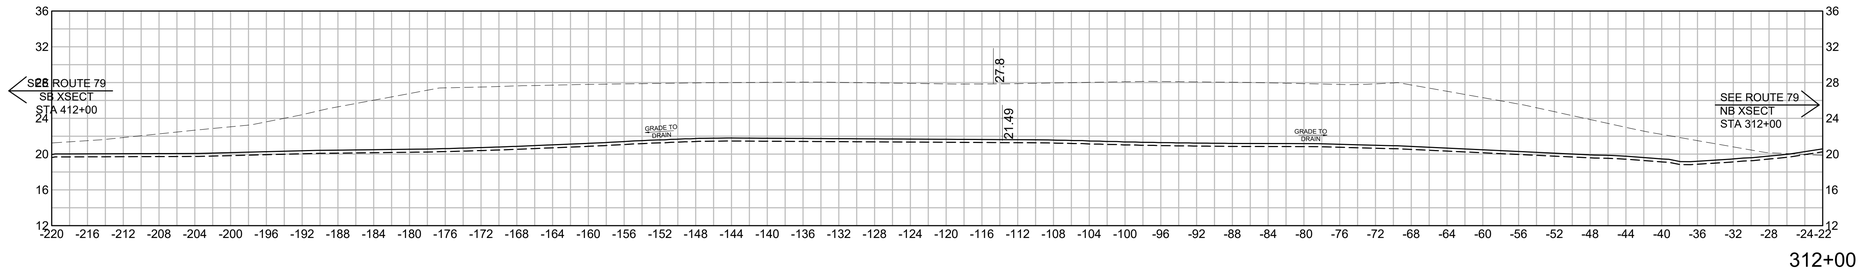


312+00

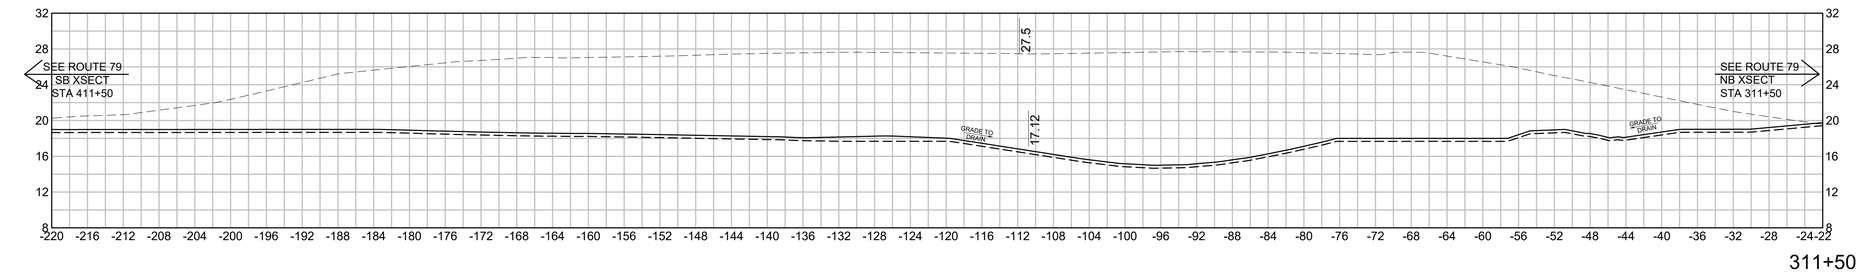


311+50

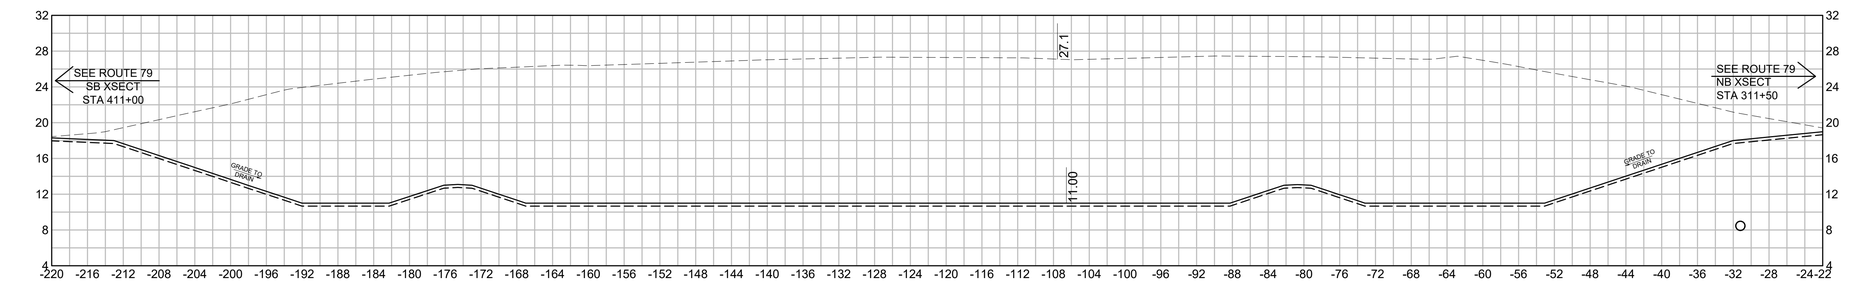

311+00

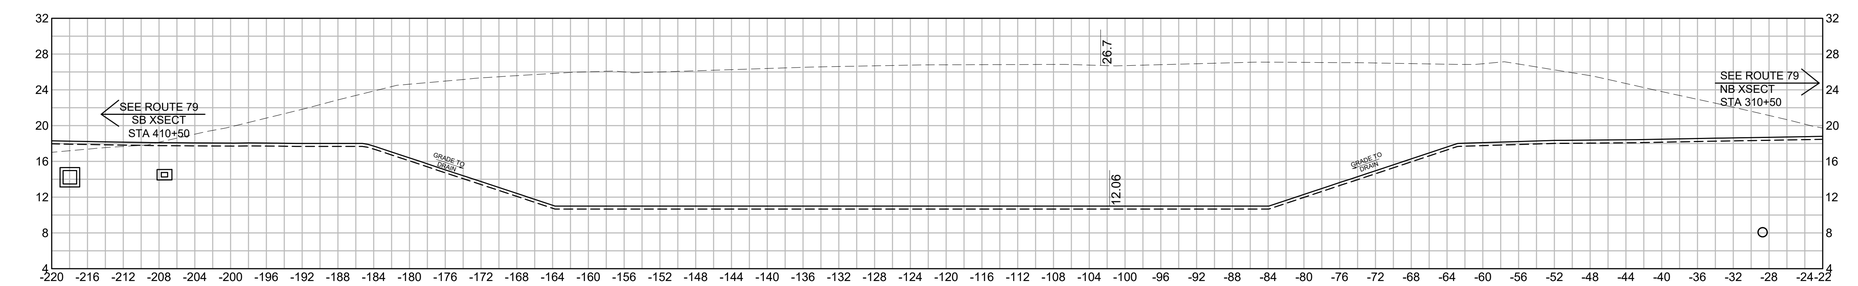

310+50

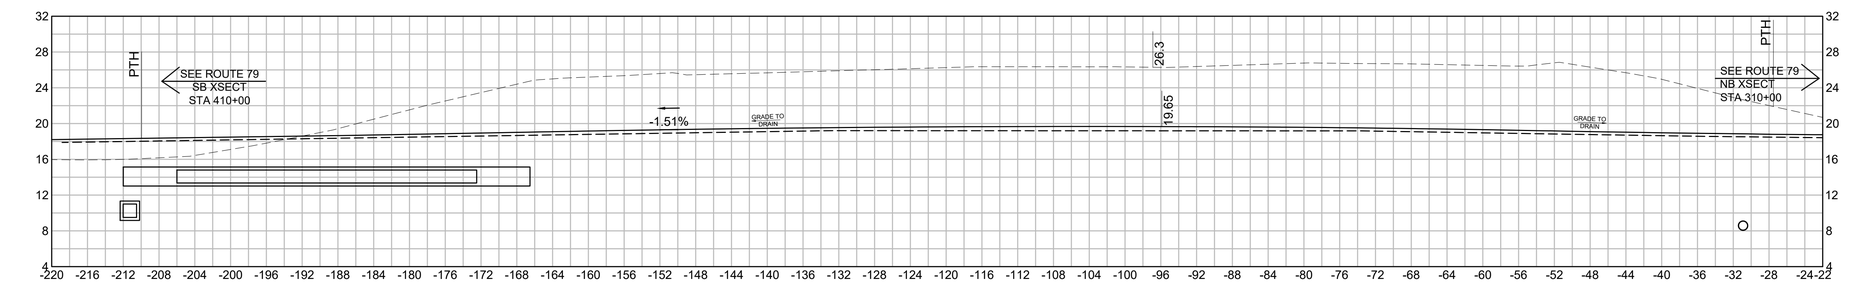

310+00

HOR. SCALE IN FEET
8 0 8 16
8 0 8 16
VER. SCALE IN FEET

FALL RIVER
ROUTE 79

STATE	FED. AID PROJ. NO.	SHEET NO.	TOTAL SHEETS
MA	NHP(IM)/TAP/HIP(BR)/STP-003S(191)	987	1094
	PROJECT FILE NO. 608049		

INFIELD GRADING
CROSS SECTION - 3

REV.	DATE	DESCRIPTION
0	01/19/2024	ISSUED FOR CONSTRUCTION


USE ONLY PRINTS OF LATEST DATE - REVISION LOG MAINTAINED ON SHAREPOINT

608049_HD(INFIELD GRADING SECTIONS).DWG Plotted on 4-Dec-2023 4:14 PM


FALL RIVER
ROUTE 79

STATE	FED. AID PROJ. NO.	SHEET NO.	TOTAL SHEETS
MA	NHP(IM)/TAP/HIP(BR)/STP-003S(191)	988	1094
	PROJECT FILE NO. 608049		


INFIELD GRADING
CROSS SECTION - 4

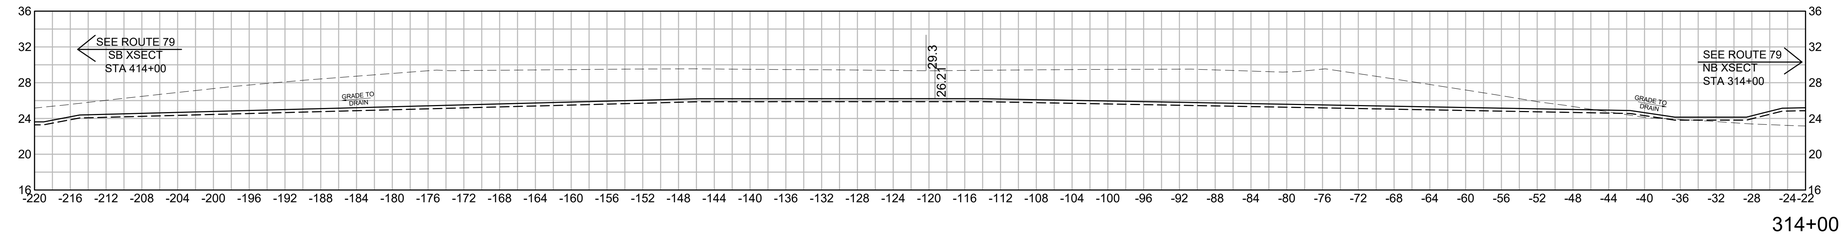


314+00

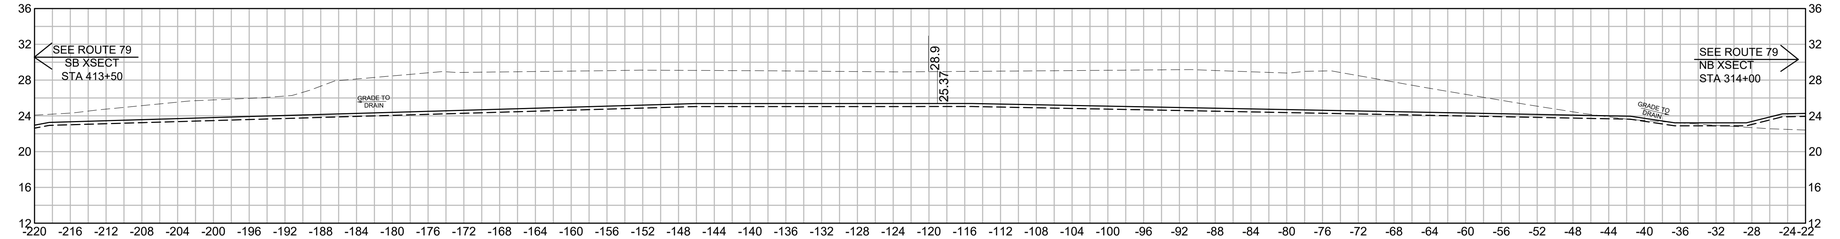


313+50

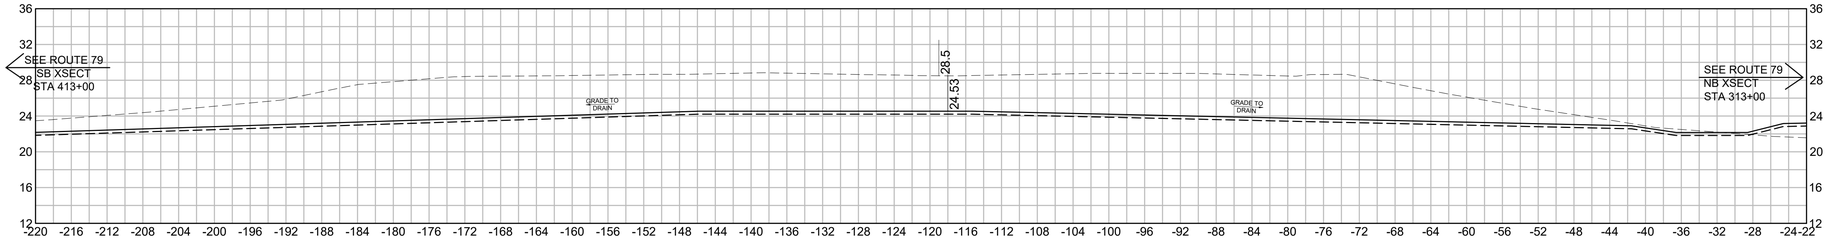

313+00

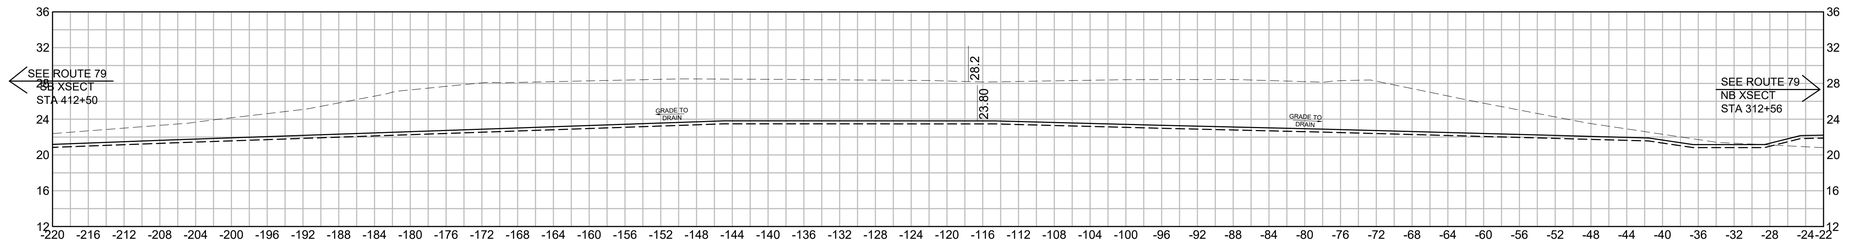

312+56.39

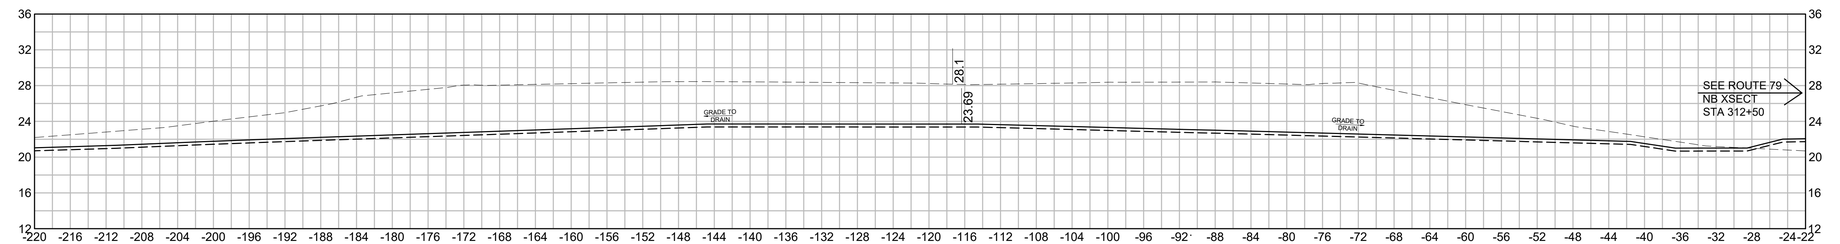

312+50

HOR. SCALE IN FEET
8 0 8 16
8 0 8 16
VER. SCALE IN FEET

REV.	DATE	DESCRIPTION
0	01/19/2024	ISSUED FOR CONSTRUCTION


USE ONLY PRINTS OF LATEST DATE - REVISION LOG MAINTAINED ON SHAREPOINT

608049_HD(INFIELD GRADING SECTIONS).DWG Plotted on 4-Dec-2023 4:15 PM


FALL RIVER
ROUTE 79

STATE	FED. AID PROJ. NO.	SHEET NO.	TOTAL SHEETS
MA	NHP(IM)/TAP/HIP(BR)/STP-003S(191)	989	1094
	PROJECT FILE NO. 608049		


INFIELD GRADING
CROSS SECTION - 5

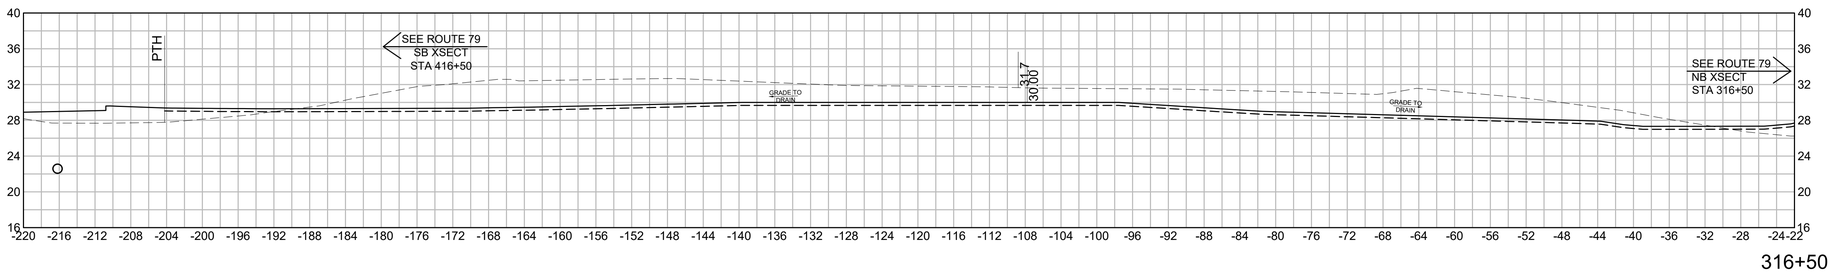


316+50

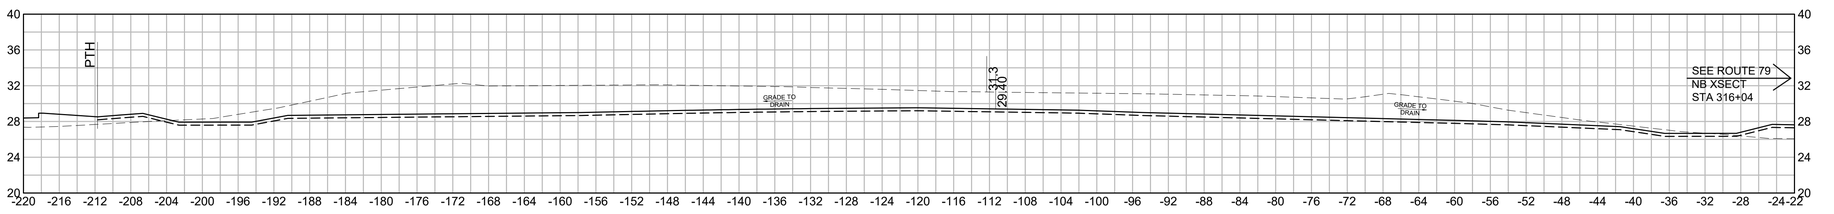


316+04.86

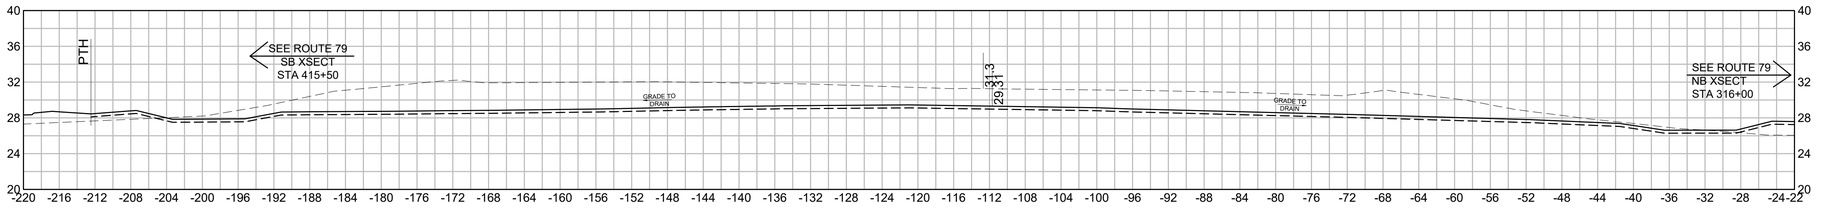


316+00

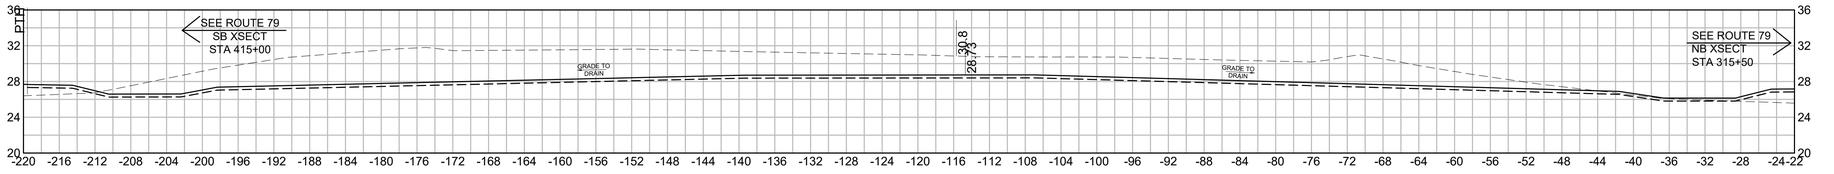

315+50

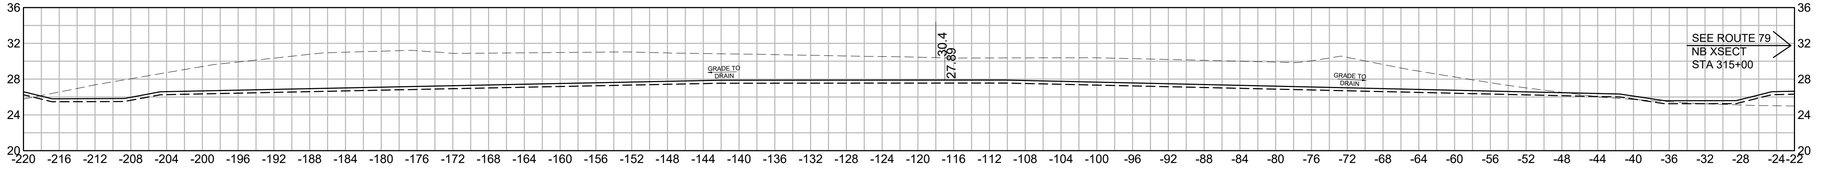

315+00

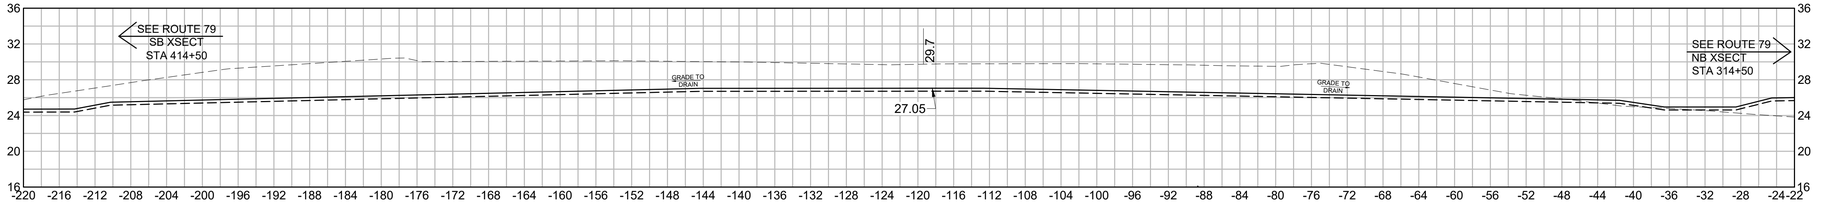

314+50

HOR. SCALE IN FEET
8 0 8 16
8 0 8 16
VER. SCALE IN FEET

REV.	DATE	DESCRIPTION
0	01/19/2024	ISSUED FOR CONSTRUCTION

USE ONLY PRINTS OF LATEST DATE - REVISION LOG MAINTAINED ON SHAREPOINT

608049_HD(INFIELD GRADING SECTIONS).DWG Plotted on 4-Dec-2023 4:16 PM

FALL RIVER
ROUTE 79


STATE	FED. AID PROJ. NO.	SHEET NO.	TOTAL SHEETS
MA	NHP(IM)/TAP/HIP(BR)/STP-003S(191)	990	1094
	PROJECT FILE NO. 608049		

INFIELD GRADING
CROSS SECTION - 6


REV.	DATE	DESCRIPTION
0	01/19/2024	ISSUED FOR CONSTRUCTION

USE ONLY PRINTS OF LATEST DATE - REVISION LOG MAINTAINED ON SHAREPOINT


608049_HD(INFIELD GRADING SECTIONS).DWG Plotted on 4-Dec-2023 4:17 PM

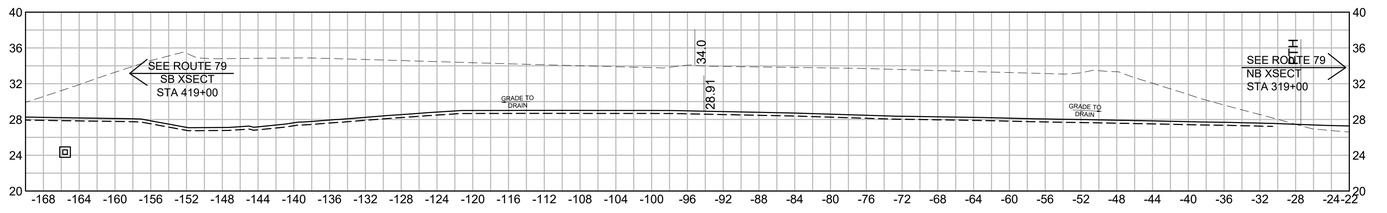


319+00

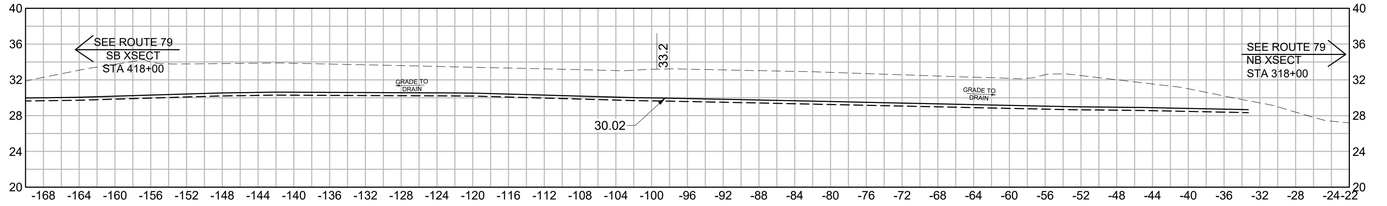

318+00

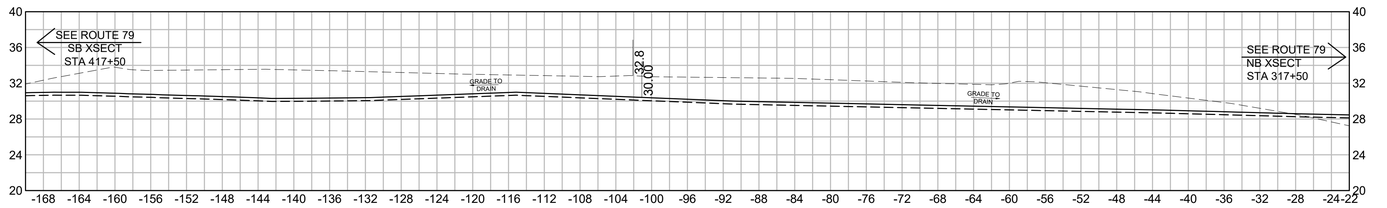

317+50

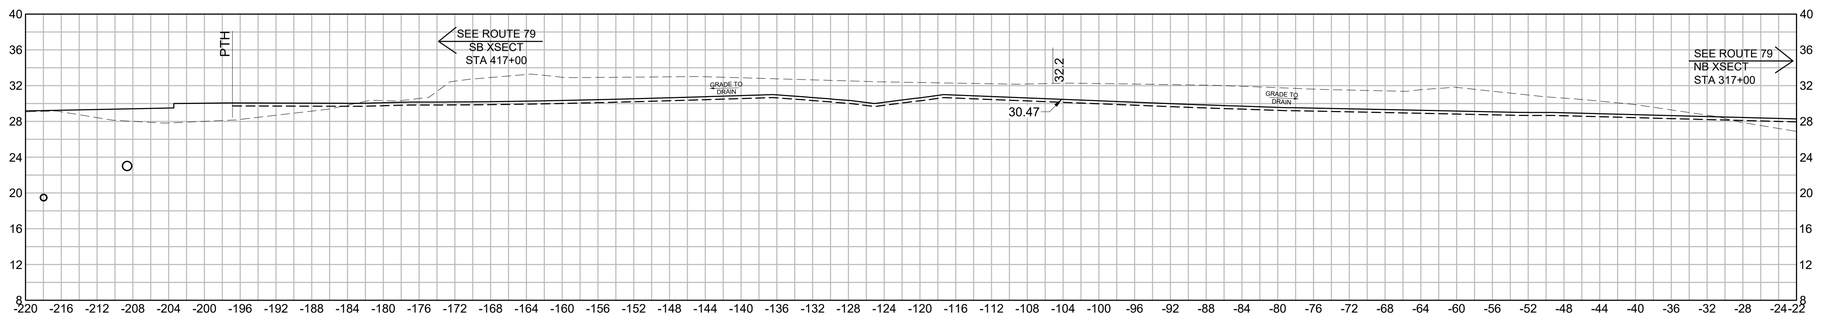


317+00

HOR. SCALE IN FEET
8 0 8 16
8 0 8 16
VER. SCALE IN FEET


FALL RIVER
ROUTE 79

STATE	FED. AID PROJ. NO.	SHEET NO.	TOTAL SHEETS
MA	NHP(IM)/TAP/HIP(BR)/STP-003S(191)	991	1094
	PROJECT FILE NO. 608049		


INFIELD GRADING
CROSS SECTION - 7

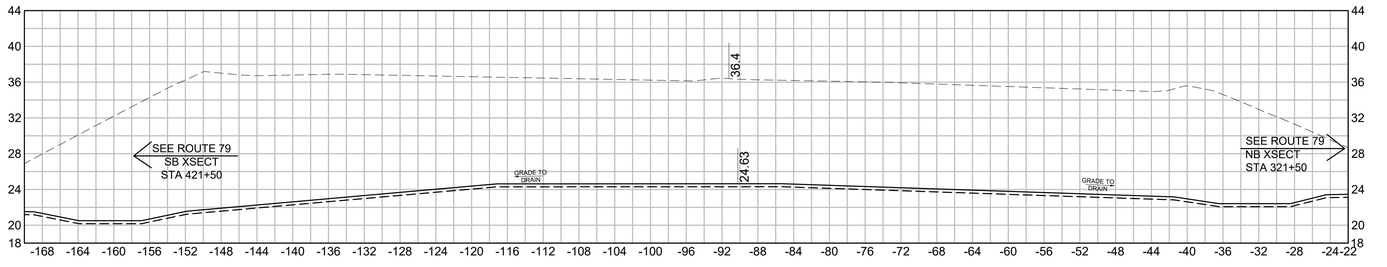


321+50

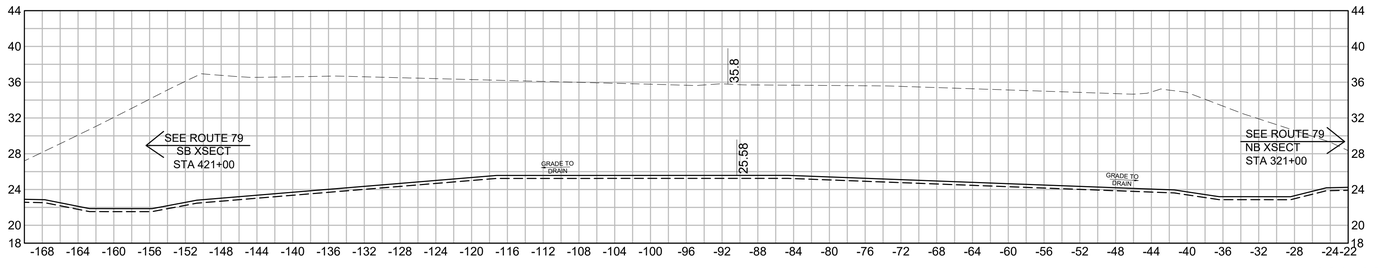


321+00

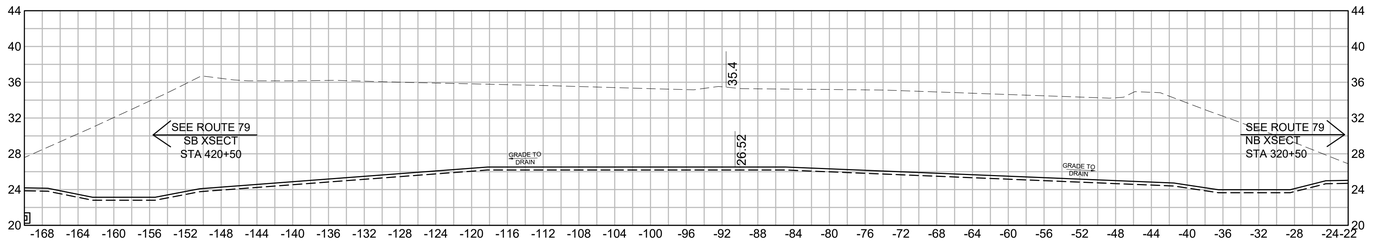

320+50

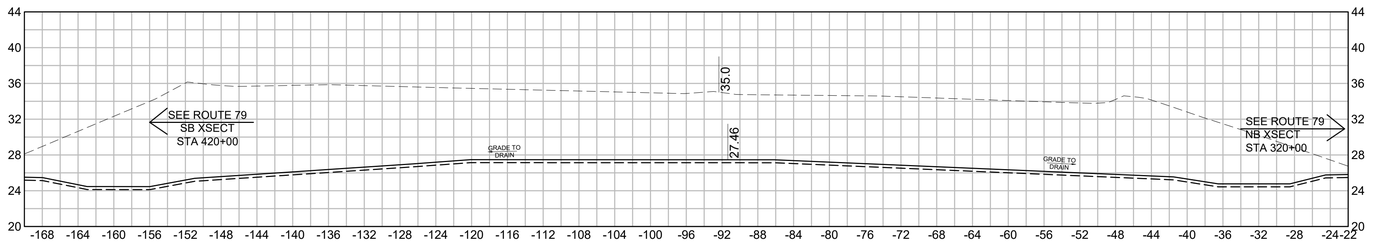

320+00

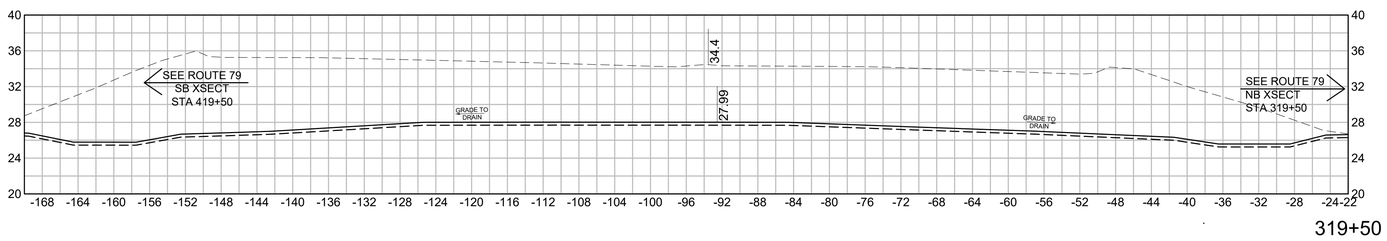

319+50

REV.	DATE	DESCRIPTION
0	01/19/2024	ISSUED FOR CONSTRUCTION

USE ONLY PRINTS OF LATEST DATE - REVISION LOG MAINTAINED ON SHAREPOINT


608049_HD(INFIELD GRADING SECTIONS).DWG Plotted on 4-Dec-2023 4:17 PM

HOR. SCALE IN FEET
8 0 8 16
8 0 8 16
VER. SCALE IN FEET


FALL RIVER
ROUTE 79

STATE	FED. AID PROJ. NO.	SHEET NO.	TOTAL SHEETS
MA	NHP(IM)/TAP/HIP(BR)/STP-003S(191)	992	1094
	PROJECT FILE NO. 608049		


INFIELD GRADING
CROSS SECTION - 8

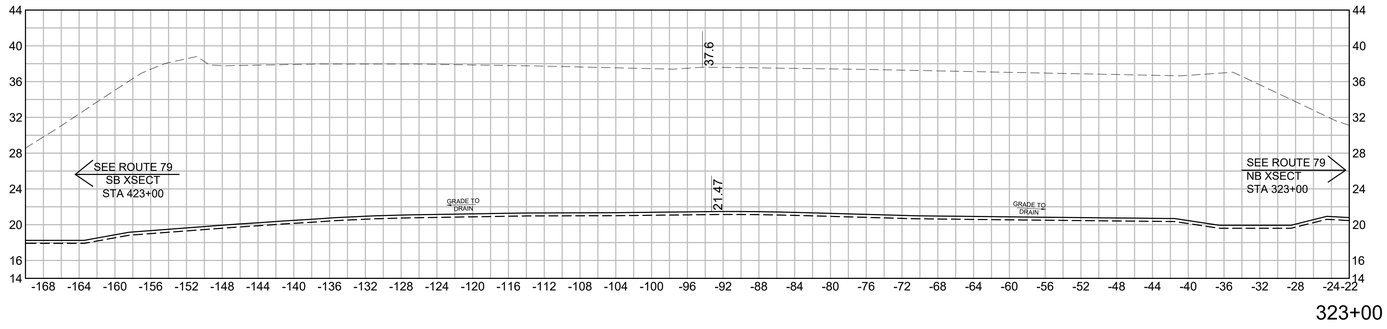


323+00

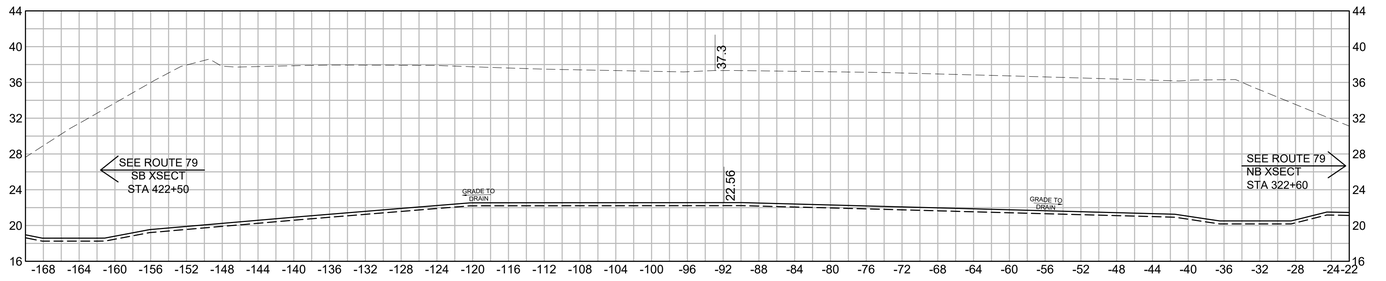

322+60

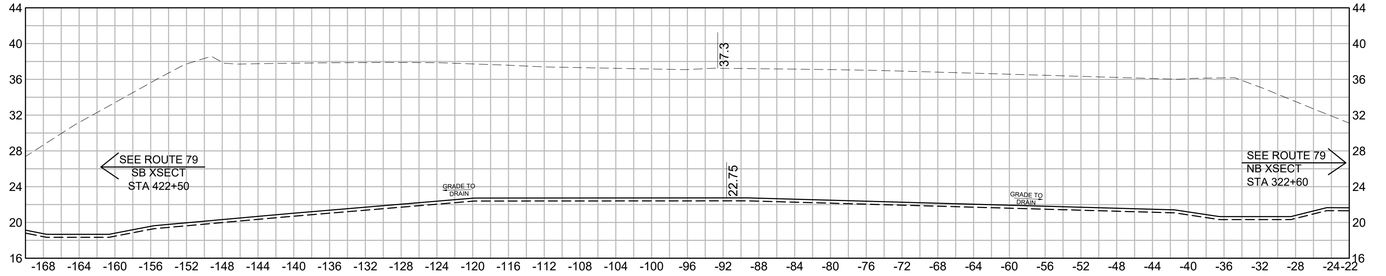

322+50

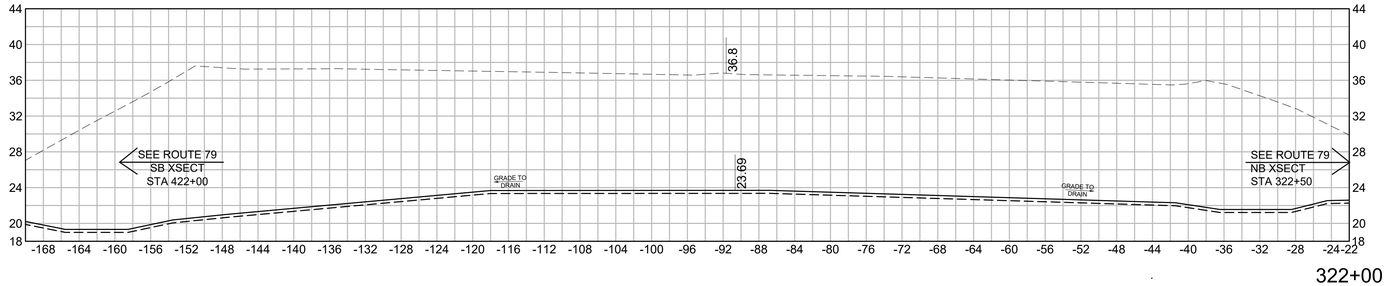

322+00

HOR. SCALE IN FEET
8 0 8 16
8 0 8 16
VER. SCALE IN FEET

REV.	DATE	DESCRIPTION
0	01/19/2024	ISSUED FOR CONSTRUCTION


USE ONLY PRINTS OF LATEST DATE - REVISION LOG MAINTAINED ON SHAREPOINT

608049_HD(INFIELD GRADING SECTIONS).DWG Plotted on 4-Dec-2023 4:18 PM


FALL RIVER
ROUTE 79

STATE	FED. AID PROJ. NO.	SHEET NO.	TOTAL SHEETS
MA	NHP(IM)/TAP/HIP(BR)/STP-003S(191)	993	1094
	PROJECT FILE NO. 608049		


INFIELD GRADING
CROSS SECTION - 9

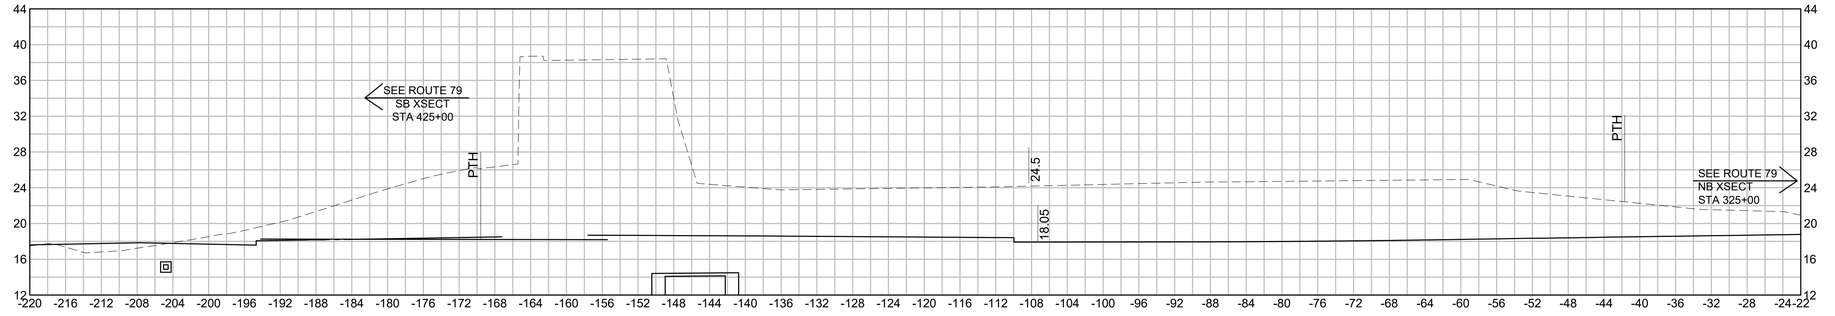


325+00

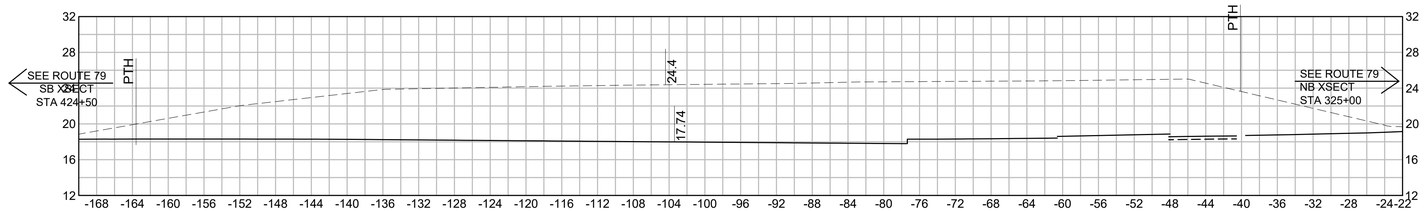

324+50

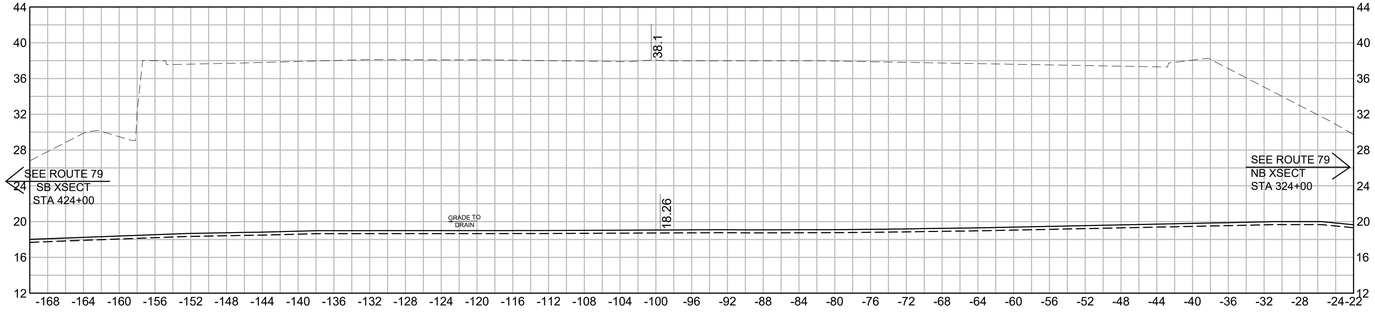

324+00

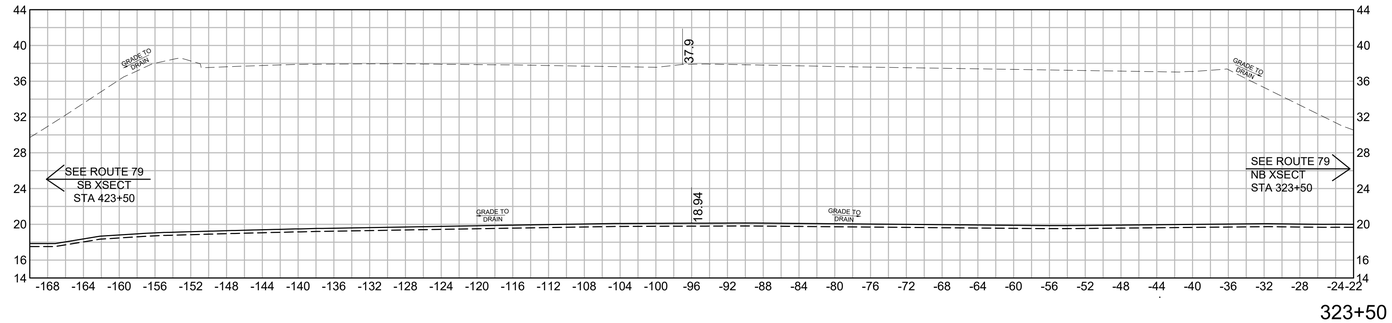

323+50

HOR. SCALE IN FEET
8 0 8 16
8 0 8 16
VER. SCALE IN FEET

REV.	DATE	DESCRIPTION
0	01/19/2024	ISSUED FOR CONSTRUCTION


USE ONLY PRINTS OF LATEST DATE - REVISION LOG MAINTAINED ON SHAREPOINT

608049_HD(INFIELD GRADING SECTIONS).DWG Plotted on 4-Dec-2023 4:19 PM


FALL RIVER
ROUTE 79

STATE	FED. AID PROJ. NO.	SHEET NO.	TOTAL SHEETS
MA	NHP(IM)/TAP/HIP(BR)/STP-003S(191)	994	1094
	PROJECT FILE NO. 608049		


INFIELD GRADING
CROSS SECTION - 10

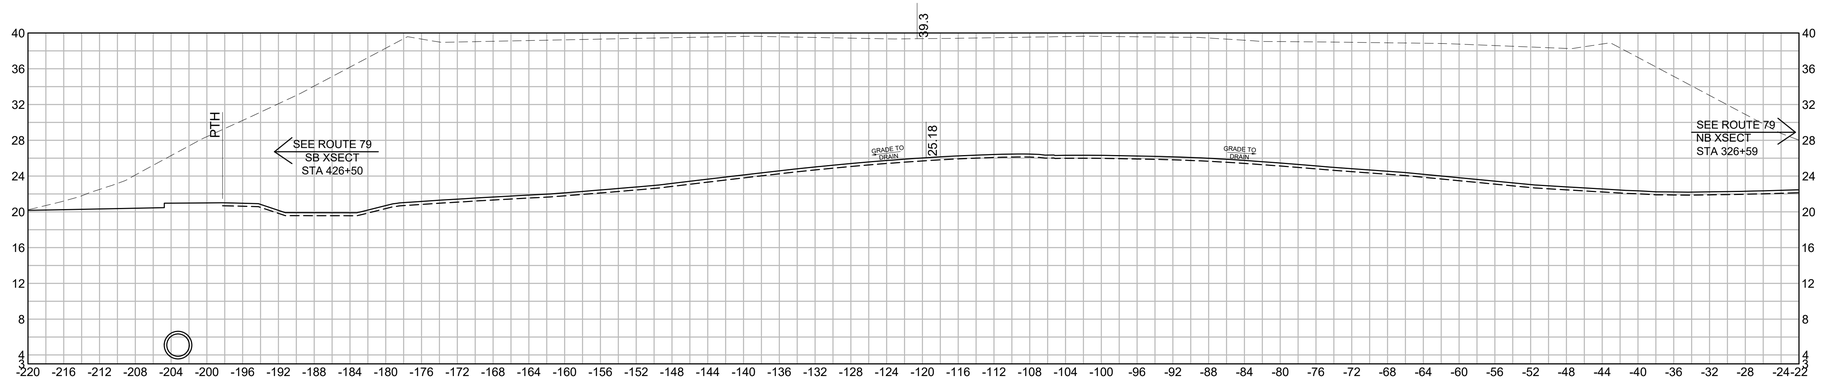

326+50

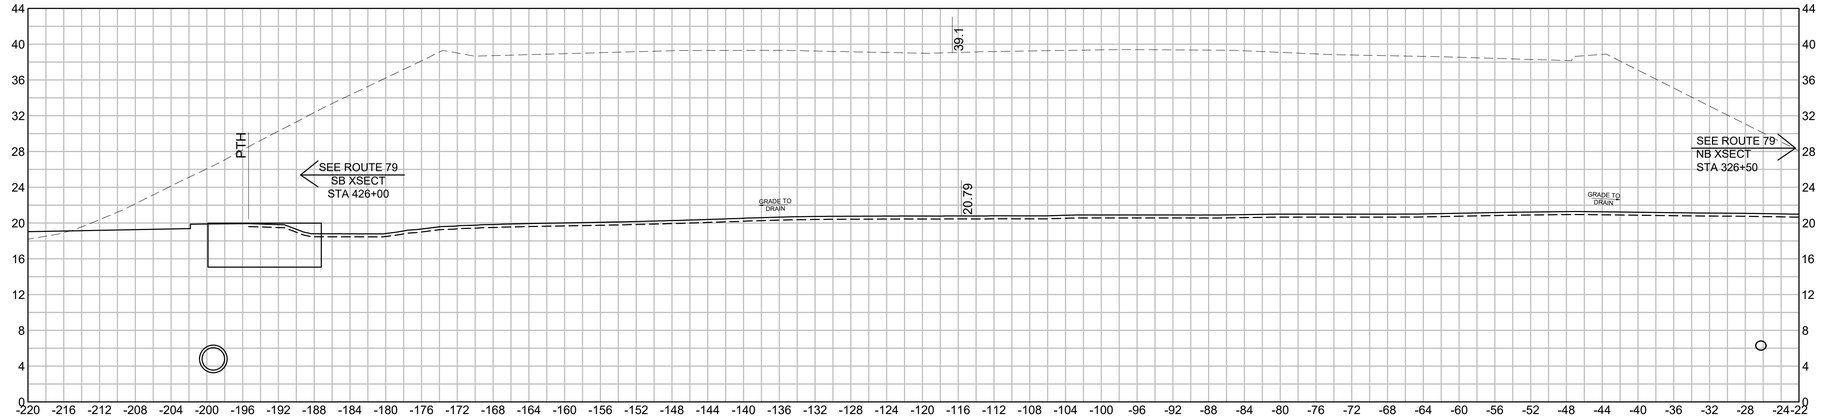

326+00

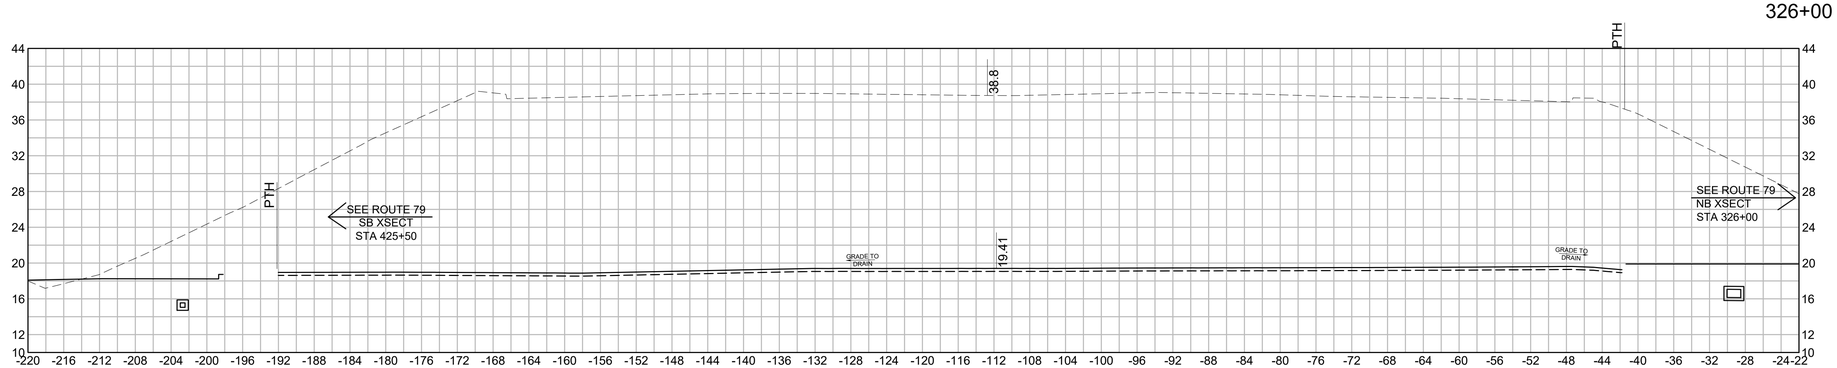

325+50

HOR. SCALE IN FEET
8 0 8 16
8 0 8 16
VER. SCALE IN FEET

REV.	DATE	DESCRIPTION
0	01/19/2024	ISSUED FOR CONSTRUCTION

USE ONLY PRINTS OF LATEST DATE - REVISION LOG MAINTAINED ON SHAREPOINT

608049_HD(INFIELD GRADING SECTIONS).DWG Plotted on 4-Dec-2023 4:20 PM

FALL RIVER
ROUTE 79

STATE	FED. AID PROJ. NO.	SHEET NO.	TOTAL SHEETS
MA	NHP(IM)/TAP/HIP(BR)/STP-003S(191)	995	1094
	PROJECT FILE NO. 608049		


INFIELD GRADING
CROSS SECTION - 11

REV.	DATE	DESCRIPTION
0	01/19/2024	ISSUED FOR CONSTRUCTION


USE ONLY PRINTS OF LATEST DATE - REVISION LOG MAINTAINED ON SHAREPOINT

Plotted on 4-Dec-2023 4:20 PM


608049_HD(INFIELD GRADING SECTIONS).DWG

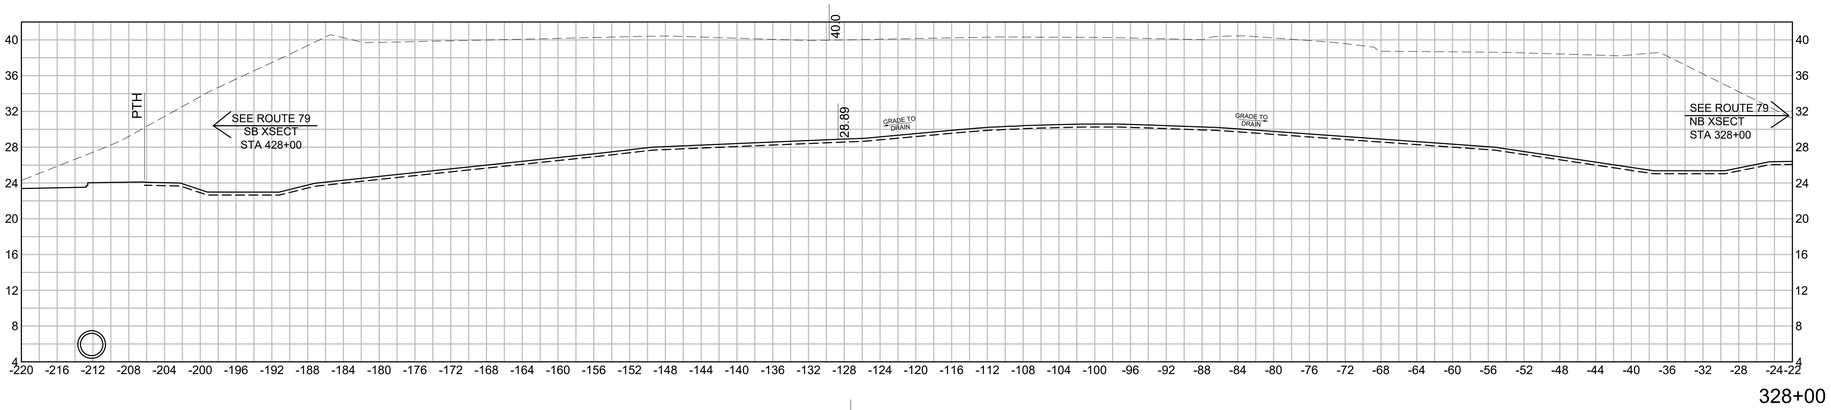

328+00

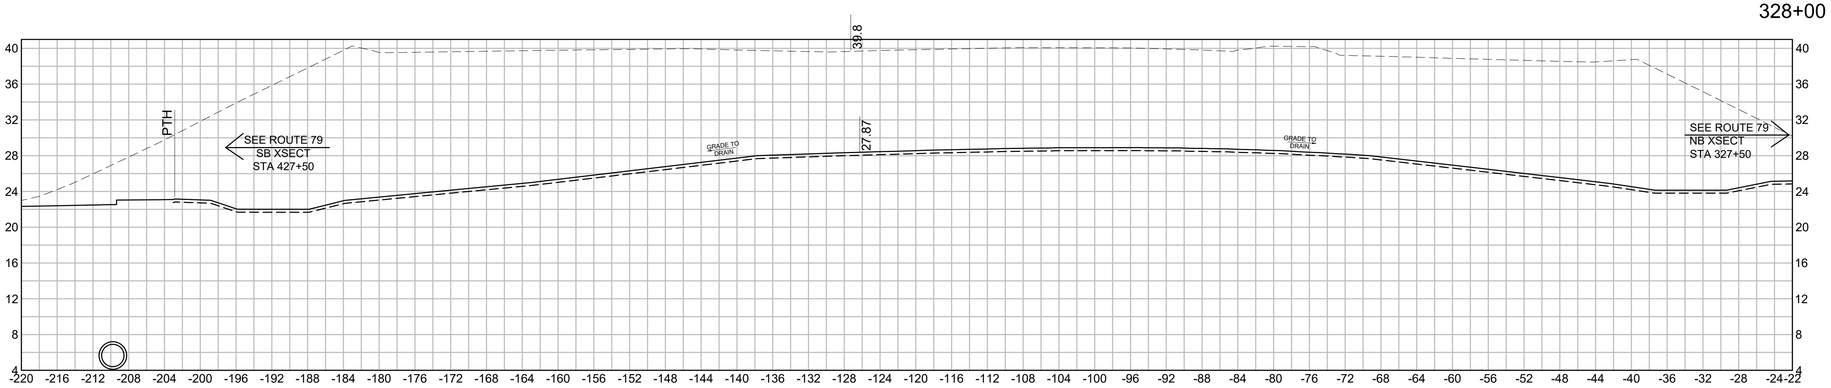

327+50

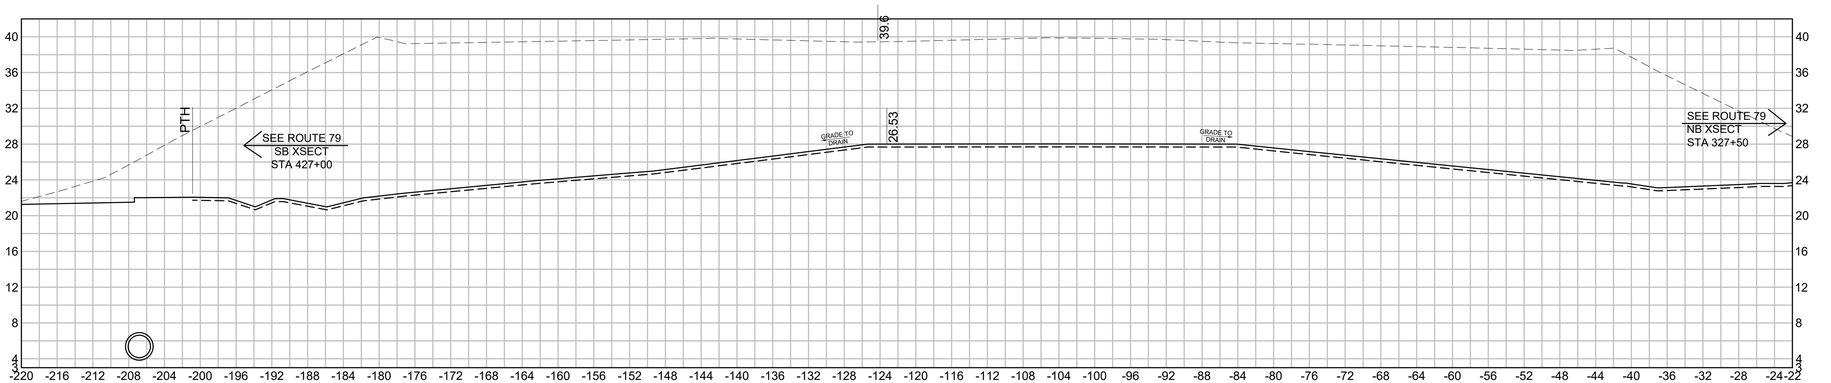


327+00

HOR. SCALE IN FEET
8 0 8 16
VER. SCALE IN FEET
8 0 8 16

FALL RIVER
ROUTE 79

STATE	FED. AID PROJ. NO.	SHEET NO.	TOTAL SHEETS
MA	NHP(IM)/TAP/HIP(BR)/STP-003S(191)	996	1094
	PROJECT FILE NO. 608049		

INFIELD GRADING
CROSS SECTION - 12

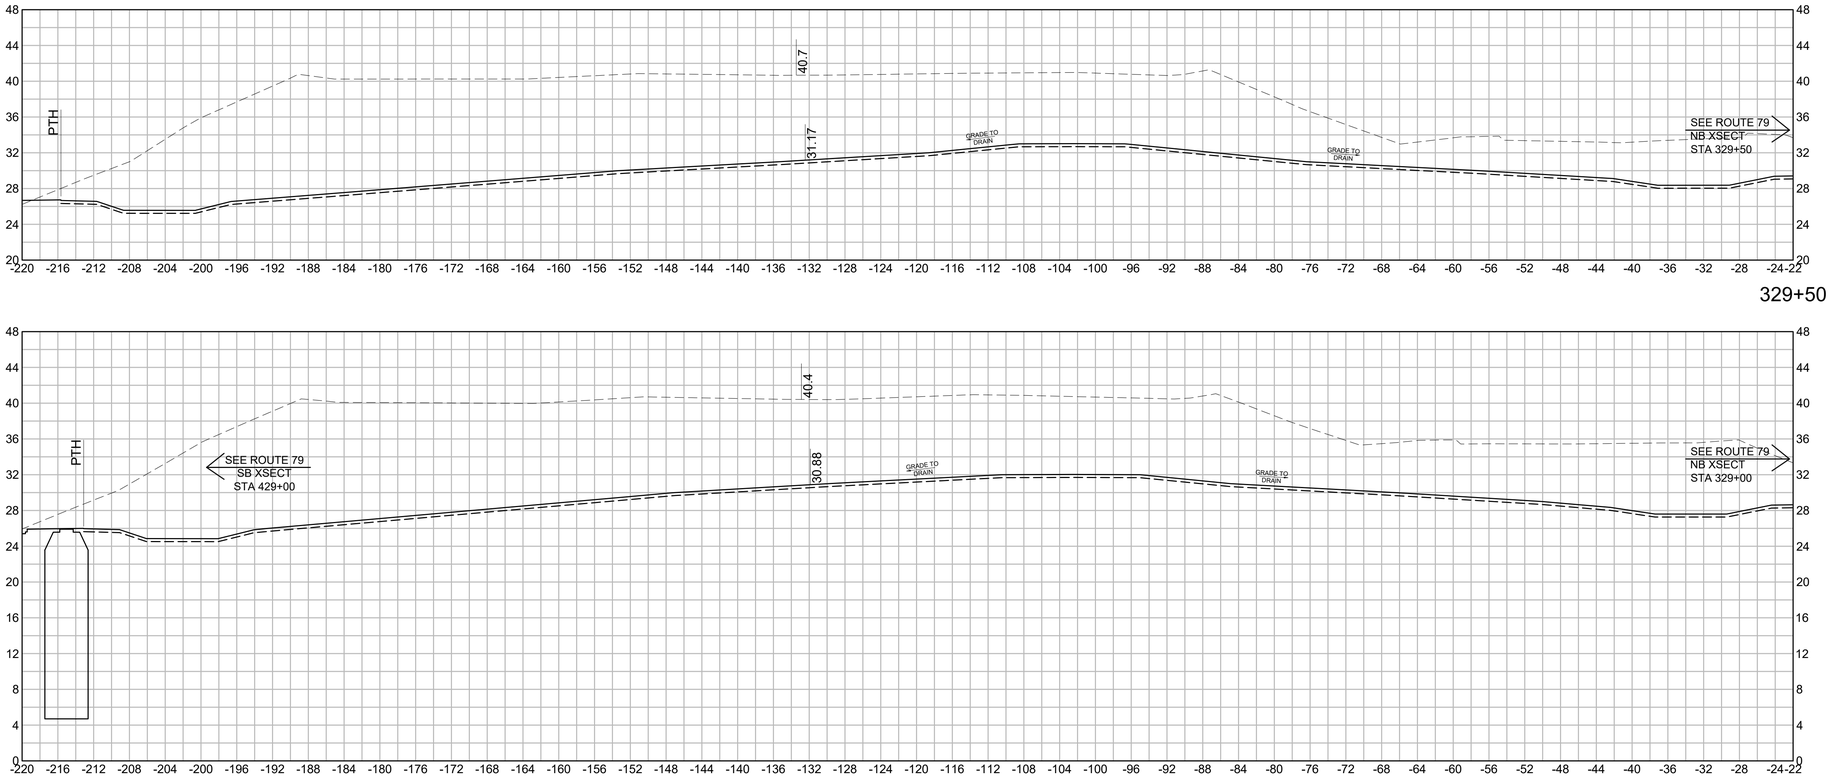

329+50

329+00

328+50

HOR. SCALE IN FEET
8 0 8 16
8 0 8 16
VER. SCALE IN FEET

REV.	DATE	DESCRIPTION
0	01/19/2024	ISSUED FOR CONSTRUCTION

USE ONLY PRINTS OF LATEST DATE - REVISION LOG MAINTAINED ON SHAREPOINT

608049_HD(INFIELD GRADING SECTIONS).DWG Plotted on 4-Dec-2023 4:21 PM

FALL RIVER
ROUTE 79


STATE	FED. AID PROJ. NO.	SHEET NO.	TOTAL SHEETS
MA	NHP(IM)/TAP/HIP(BR)STP-003S(191)	997	1094
	PROJECT FILE NO. 608049		

INFIELD GRADING
CROSS SECTION - 13

REV.	DATE	DESCRIPTION
0	01/19/2024	ISSUED FOR CONSTRUCTION

USE ONLY PRINTS OF LATEST DATE - REVISION LOG MAINTAINED ON SHAREPOINT

608049_HD(INFIELD GRADING SECTIONS).DWG Plotted on 4-Dec-2023 4:22 PM

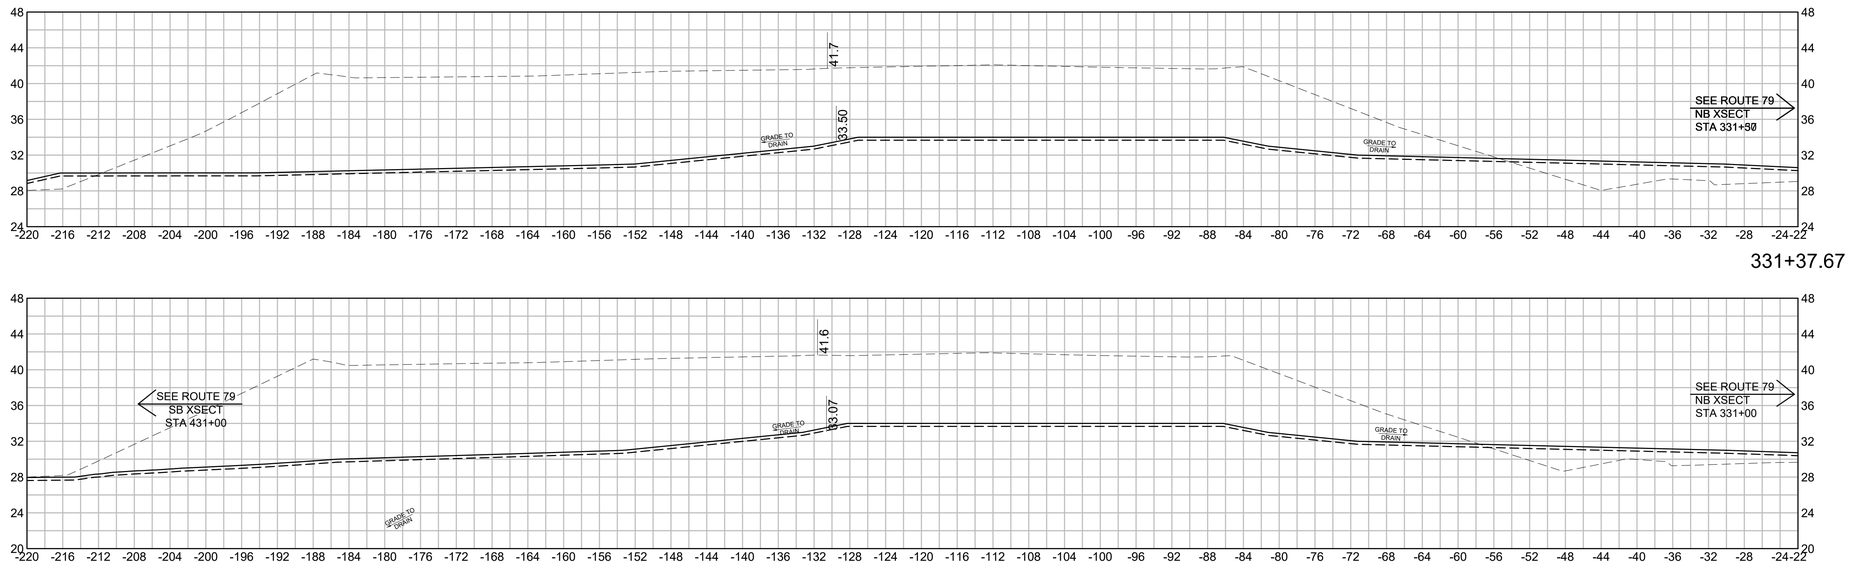


HOR. SCALE IN FEET
8 0 8 16
8 0 8 16
VER. SCALE IN FEET


FALL RIVER
ROUTE 79

STATE	FED. AID PROJ. NO.	SHEET NO.	TOTAL SHEETS
MA	NHP(IM)/TAP/HIP(BR)/STP-003S(191)	998	1094
	PROJECT FILE NO. 608049		


INFIELD GRADING
CROSS SECTION - 14

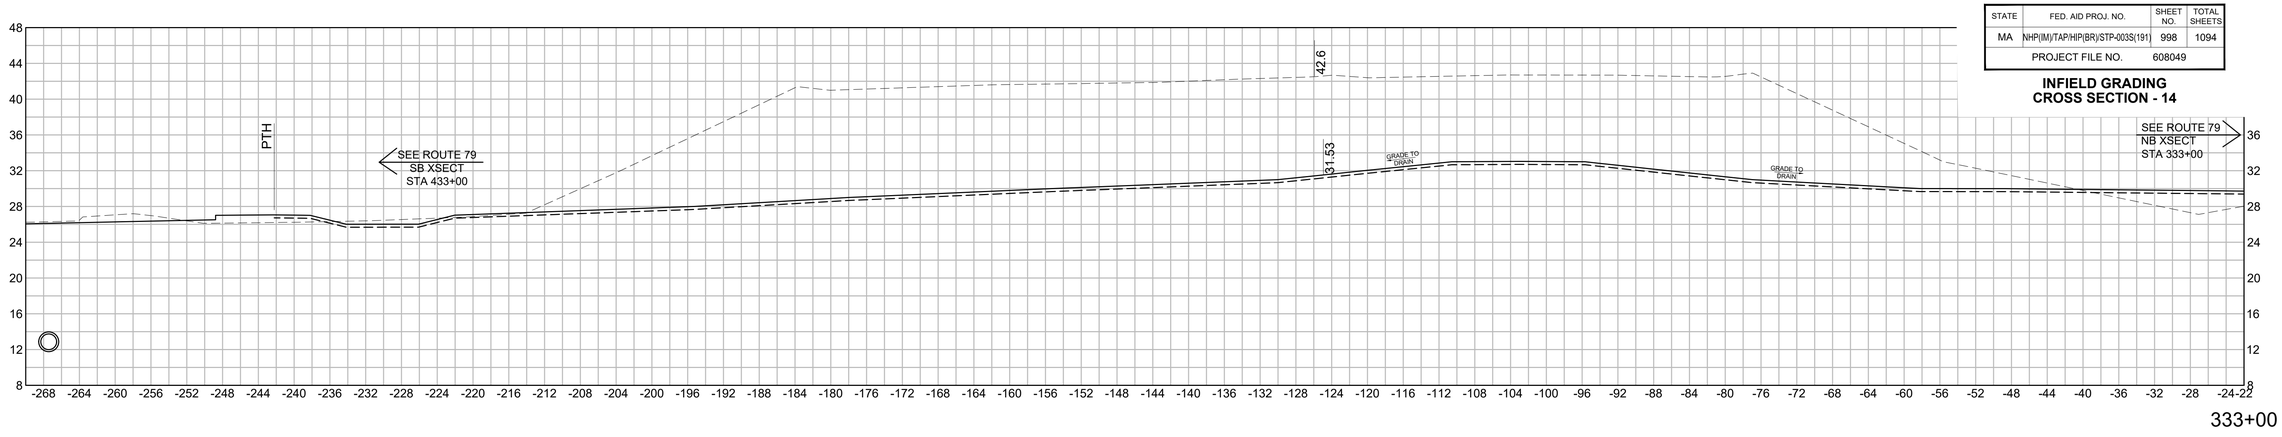


333+00

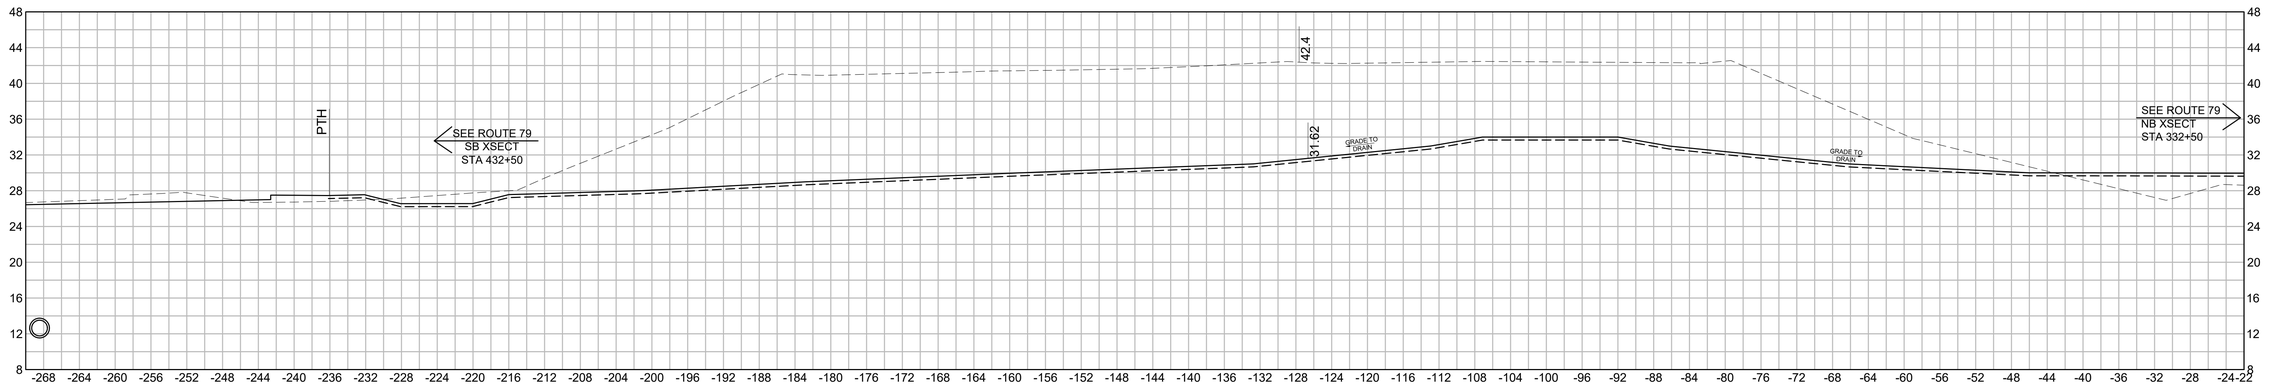

332+50

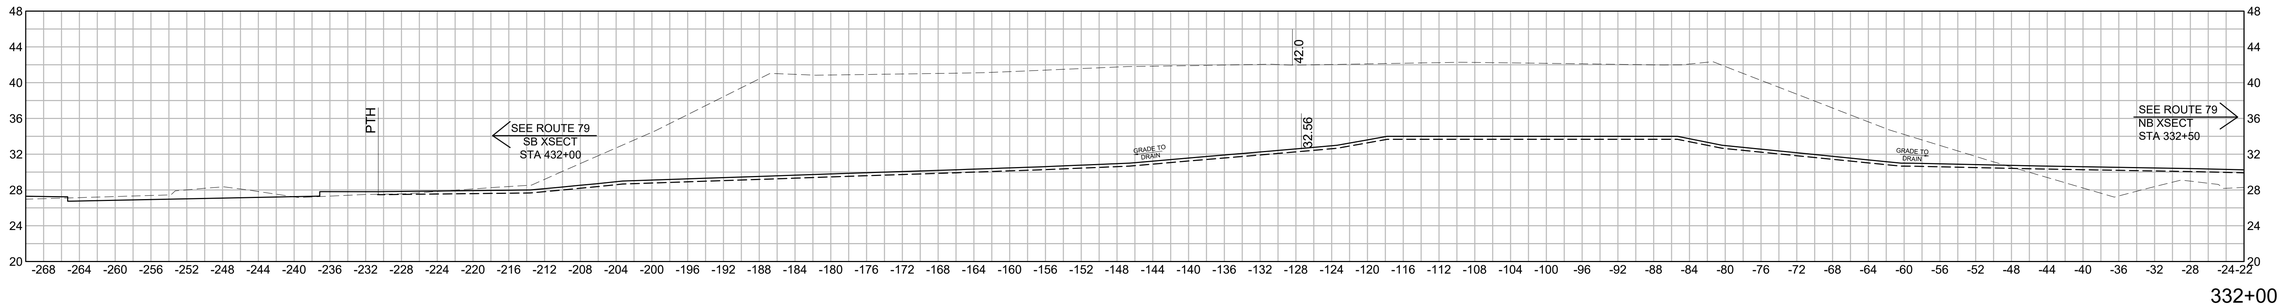

332+00

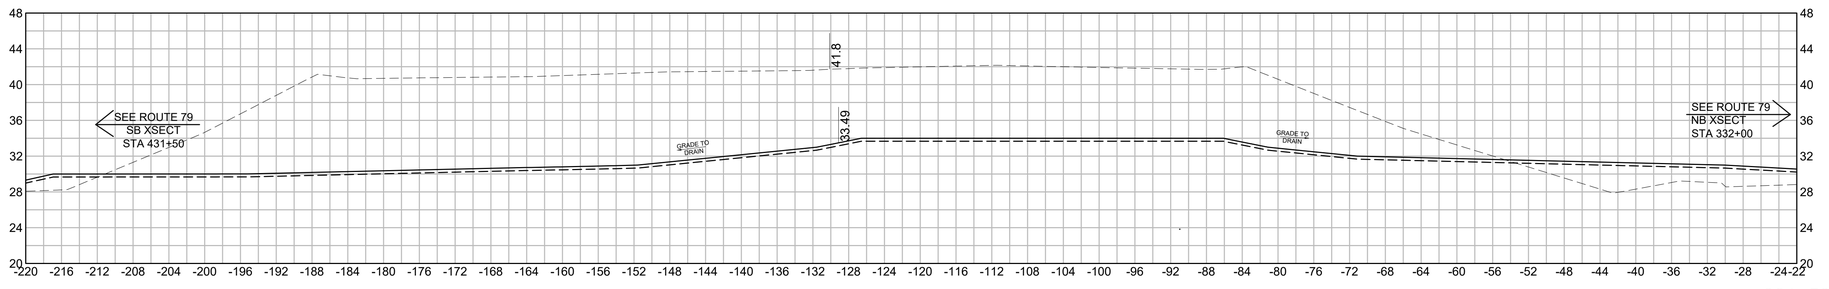

331+50

0	01/19/2024	ISSUED FOR CONSTRUCTION
REV.	DATE	DESCRIPTION
USE ONLY PRINTS OF LATEST DATE - REVISION LOG MAINTAINED ON SHAREPOINT		

HOR. SCALE IN FEET
8 0 8 16
8 0 8 16
VER. SCALE IN FEET

608049_HD(INFIELD GRADING SECTIONS).DWG Plotted on 4-Dec-2023 4:23 PM

0	01/19/2024	ISSUED FOR CONSTRUCTION
REV.	DATE	DESCRIPTION
USE ONLY PRINTS OF LATEST DATE - REVISION LOG MAINTAINED ON SHAREPOINT		


FALL RIVER
ROUTE 79

STATE	FED. AID PROJ. NO.	SHEET NO.	TOTAL SHEETS
MA	NHP(IM)/TAP/HIP(BR)/STP-003S(191)	999	1094
PROJECT FILE NO.	608049		


INFIELD GRADING
CROSS SECTION - 15

HOR. SCALE IN FEET
8 0 8 16
8 0 8 16
VER. SCALE IN FEET


608049_HD\INFIELD GRADING SECTIONS).DWG Plotted on 4-Dec-2023 4:23 PM

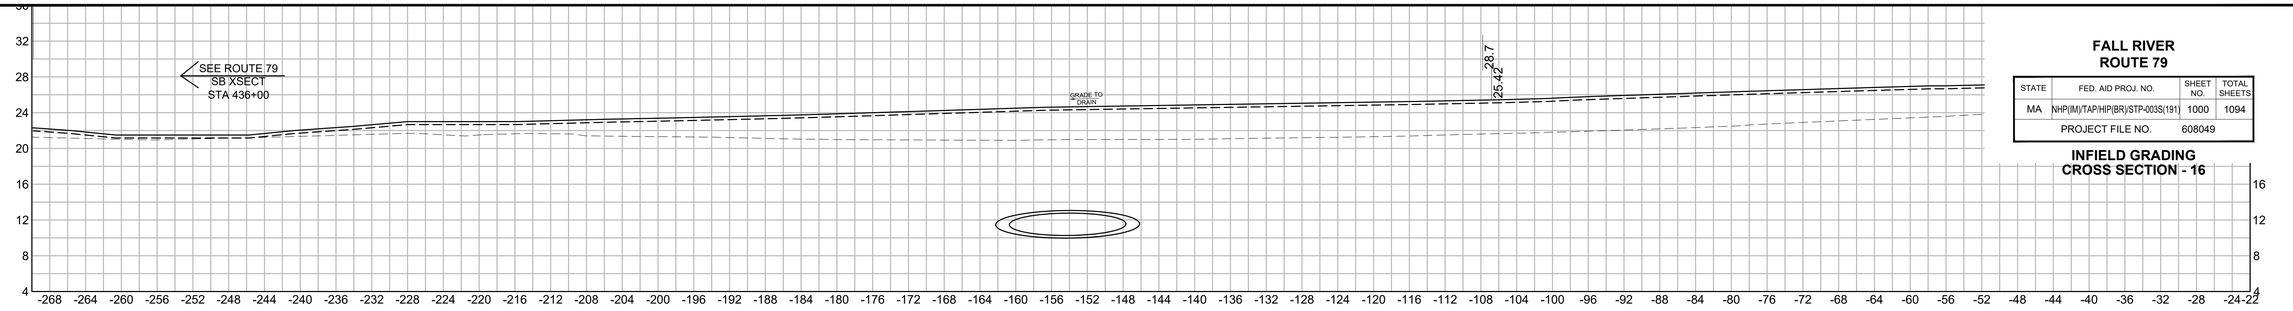


336+50

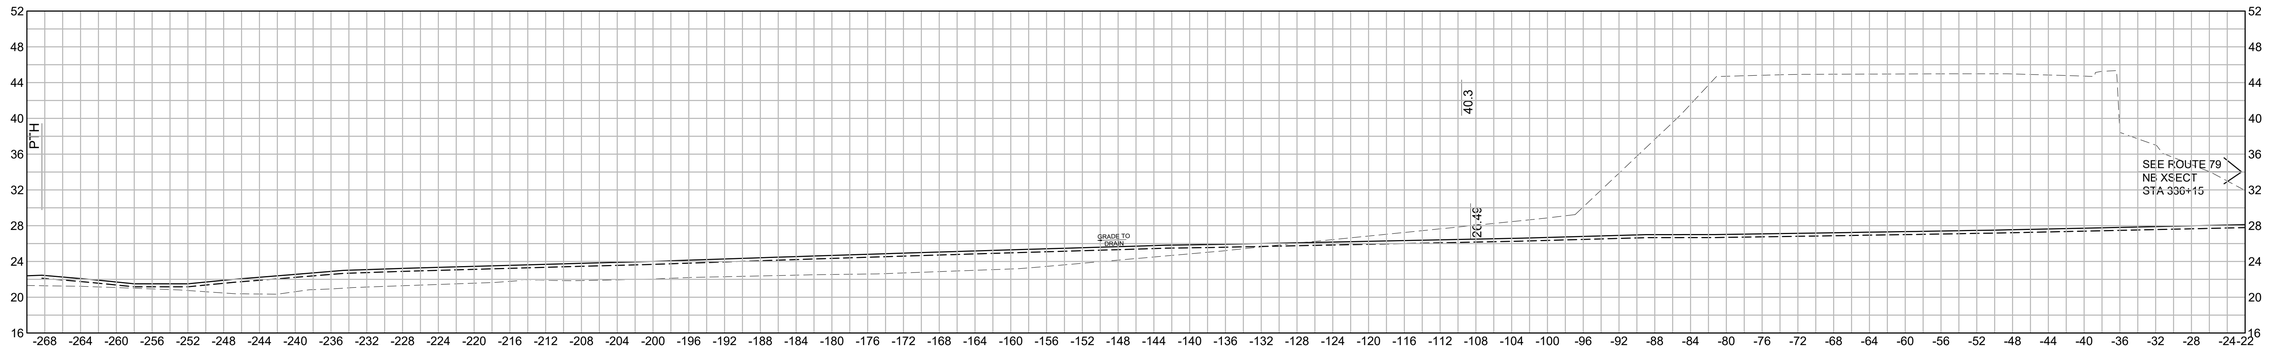

336+15.52

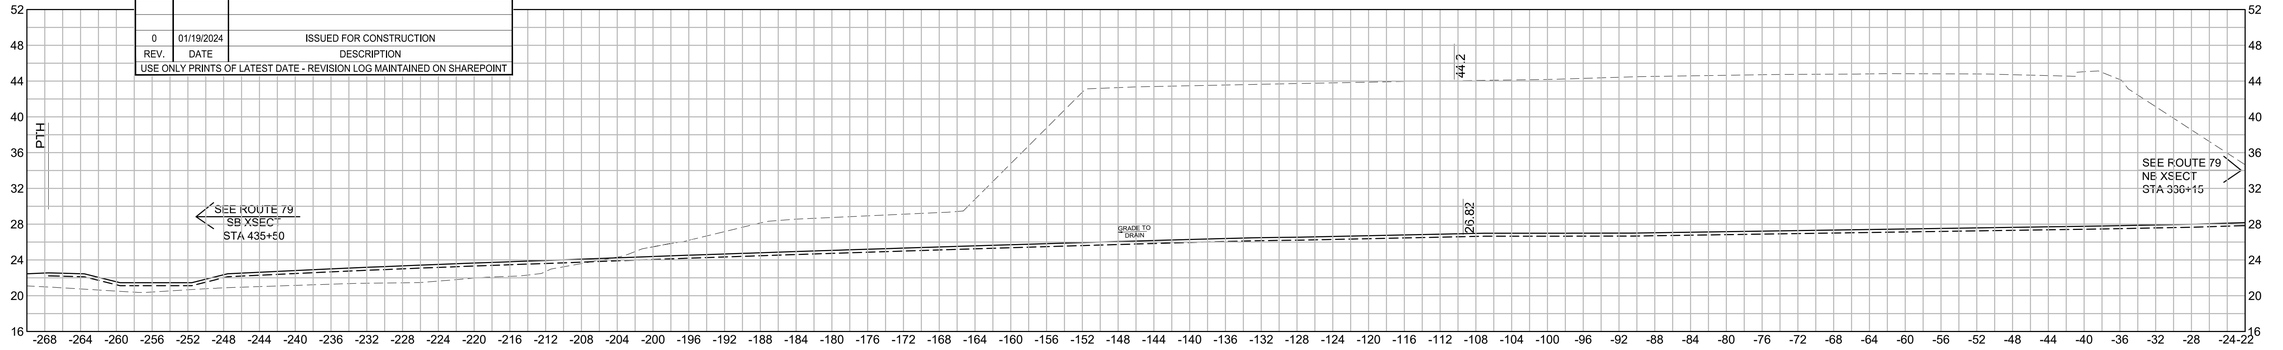

336+00

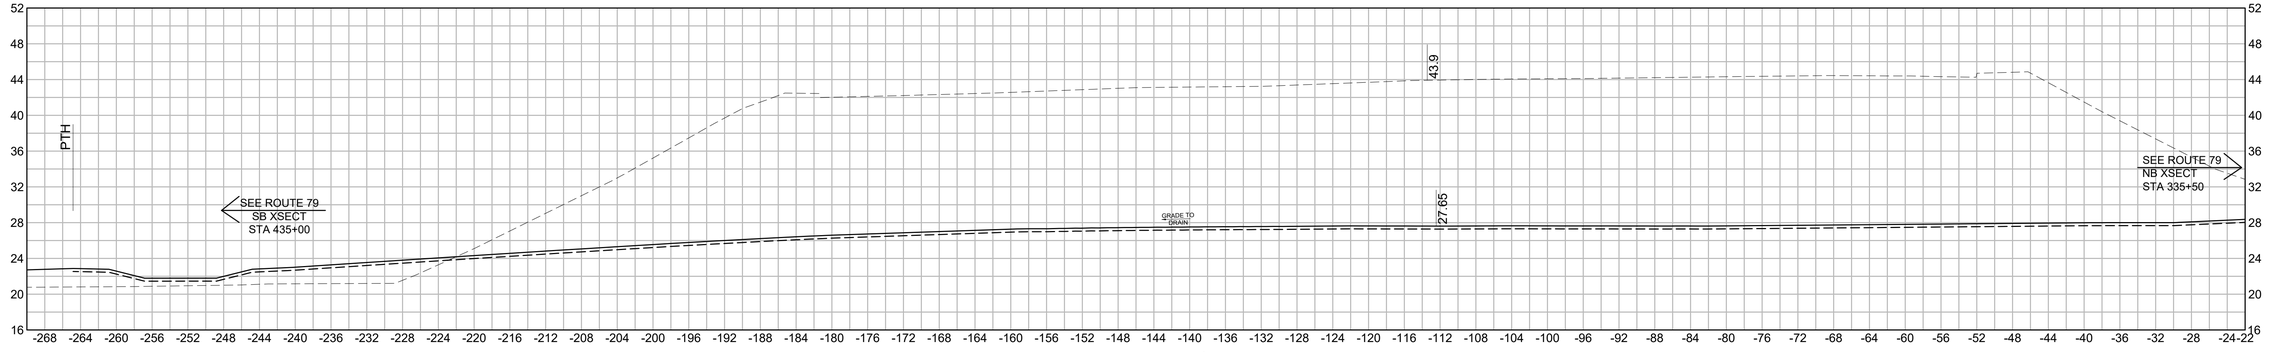

335+50

HOR. SCALE IN FEET
8 0 8 16
8 0 8 16
VER. SCALE IN FEET

REV.	DATE	DESCRIPTION
0	01/19/2024	ISSUED FOR CONSTRUCTION

USE ONLY PRINTS OF LATEST DATE - REVISION LOG MAINTAINED ON SHAREPOINT

FALL RIVER
ROUTE 79

STATE	FED. AID PROJ. NO.	SHEET NO.	TOTAL SHEETS
MA	NHP(IM)/TAP/HIP(BR)/STP-003S(191)	1000	1094
	PROJECT FILE NO. 608049		

INFIELD GRADING
CROSS SECTION - 16

608049_HD(INFIELD GRADING SECTIONS).DWG Plotted on 4-Dec-2023 4:24 PM


FALL RIVER
ROUTE 79

STATE	FED. AID PROJ. NO.	SHEET NO.	TOTAL SHEETS
MA	NHP(IM)/TAP/HIP(BR)/STP-003S(191)	1001	1094
PROJECT FILE NO.	608049		


REV.	DATE	DESCRIPTION
0	01/19/2024	ISSUED FOR CONSTRUCTION

USE ONLY PRINTS OF LATEST DATE - REVISION LOG MAINTAINED ON SHAREPOINT


INFIELD GRADING CROSS SECTION - 17

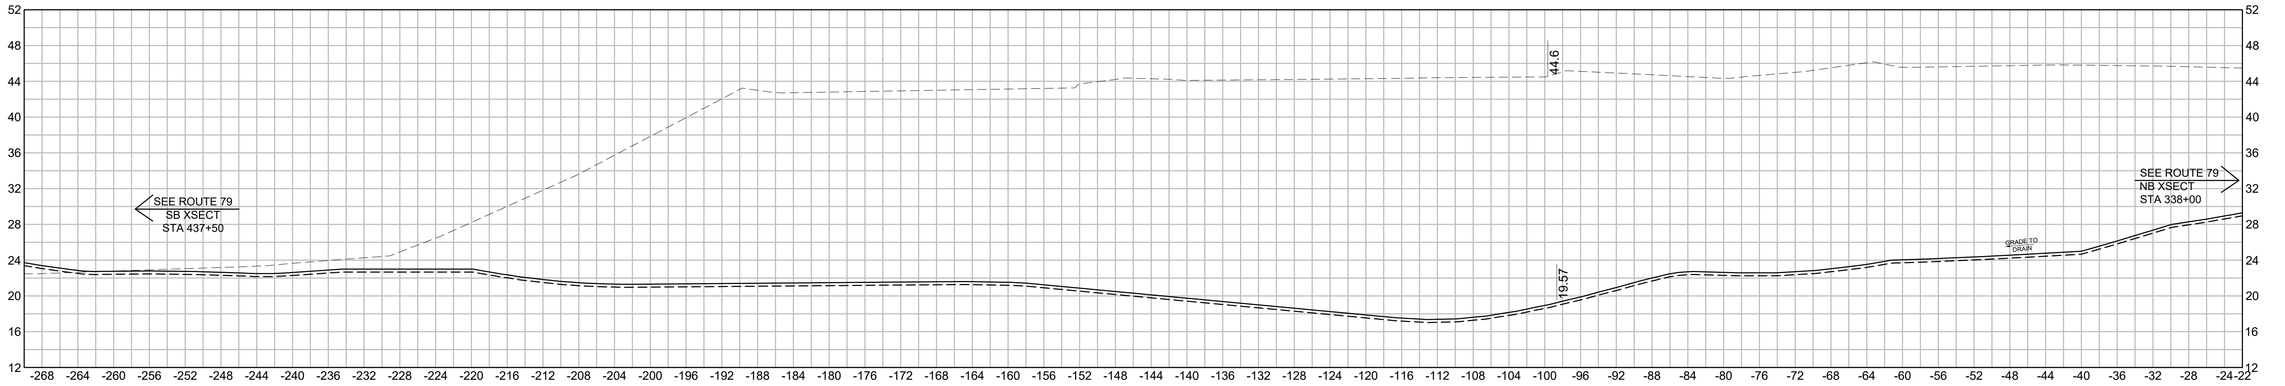

338+00

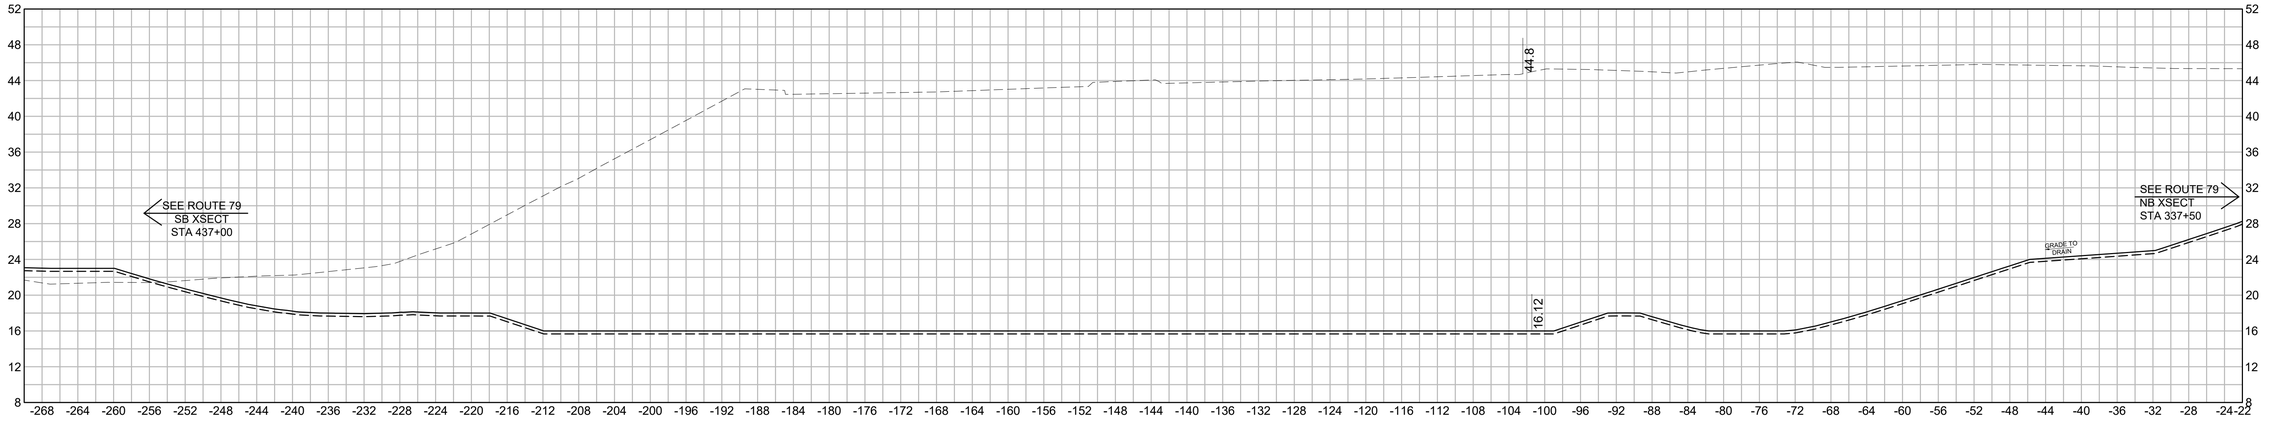

337+50

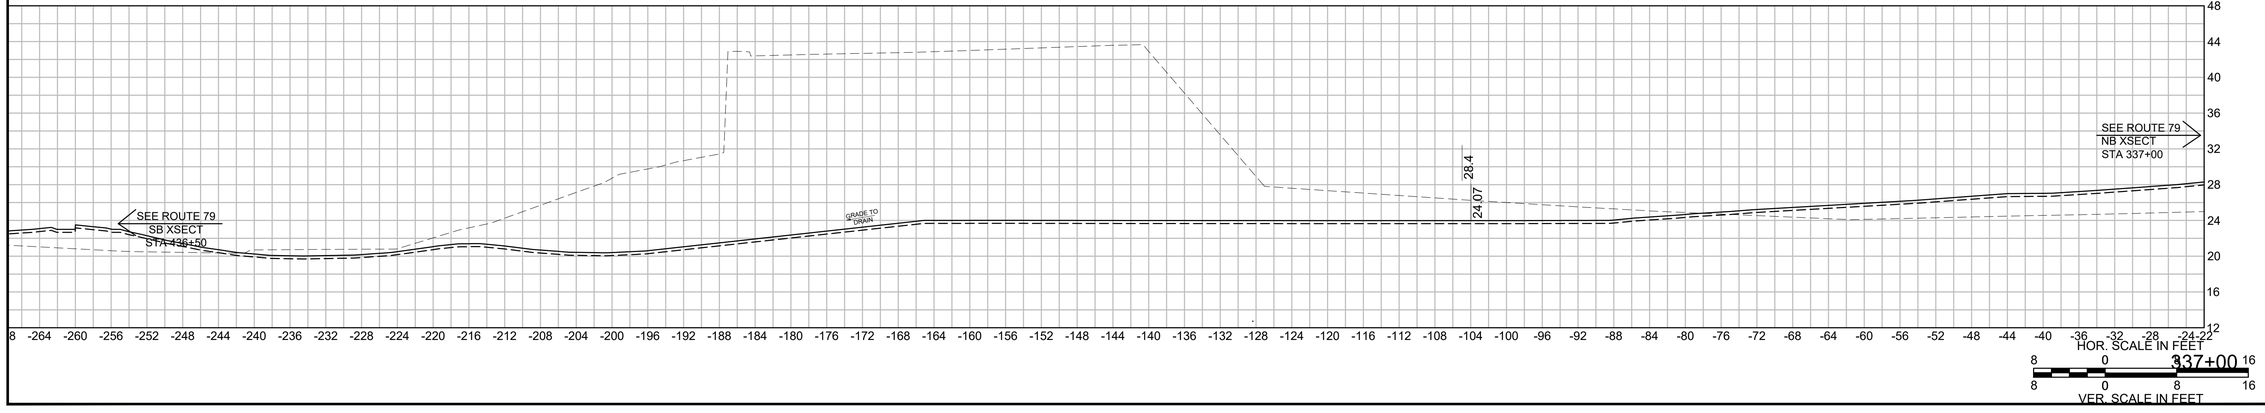

337+00

HOR. SCALE IN FEET
8 0 8 16

VER. SCALE IN FEET
8 0 8 16


608049_HD(INFIELD GRADING SECTIONS).DWG Plotted on 4-Dec-2023 4:25 PM

0	01/19/2024	ISSUED FOR CONSTRUCTION
REV.	DATE	DESCRIPTION
USE ONLY PRINTS OF LATEST DATE - REVISION LOG MAINTAINED ON SHAREPOINT		


FALL RIVER
ROUTE 79

STATE	FED. AID PROJ. NO.	SHEET NO.	TOTAL SHEETS
MA	NHP(IM)/TAP/HIP(BR)/STP-003S(191)	1002	1094
PROJECT FILE NO.	608049		


INFIELD GRADING
CROSS SECTION - 18

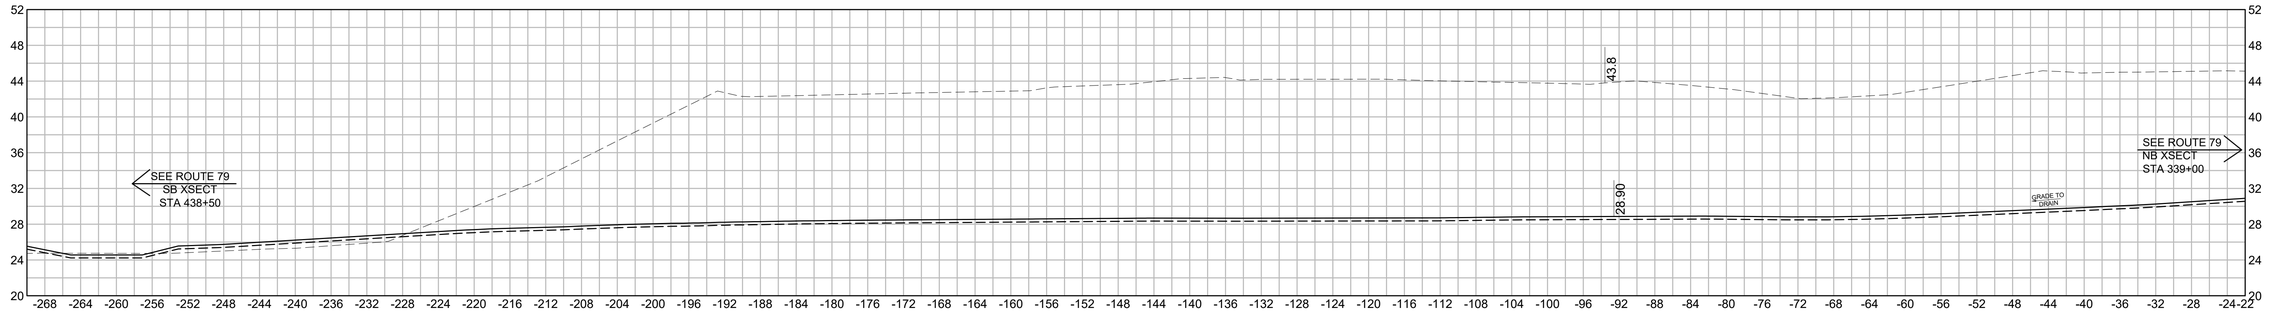

339+00

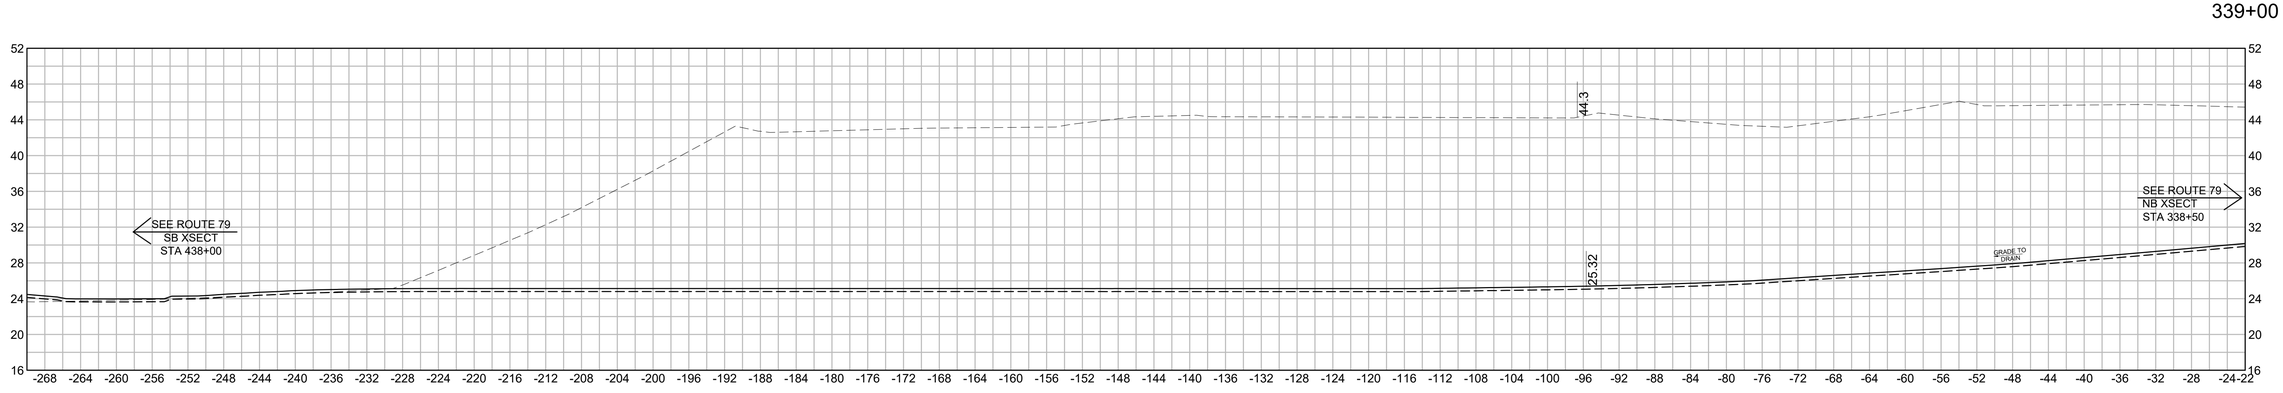

338+50

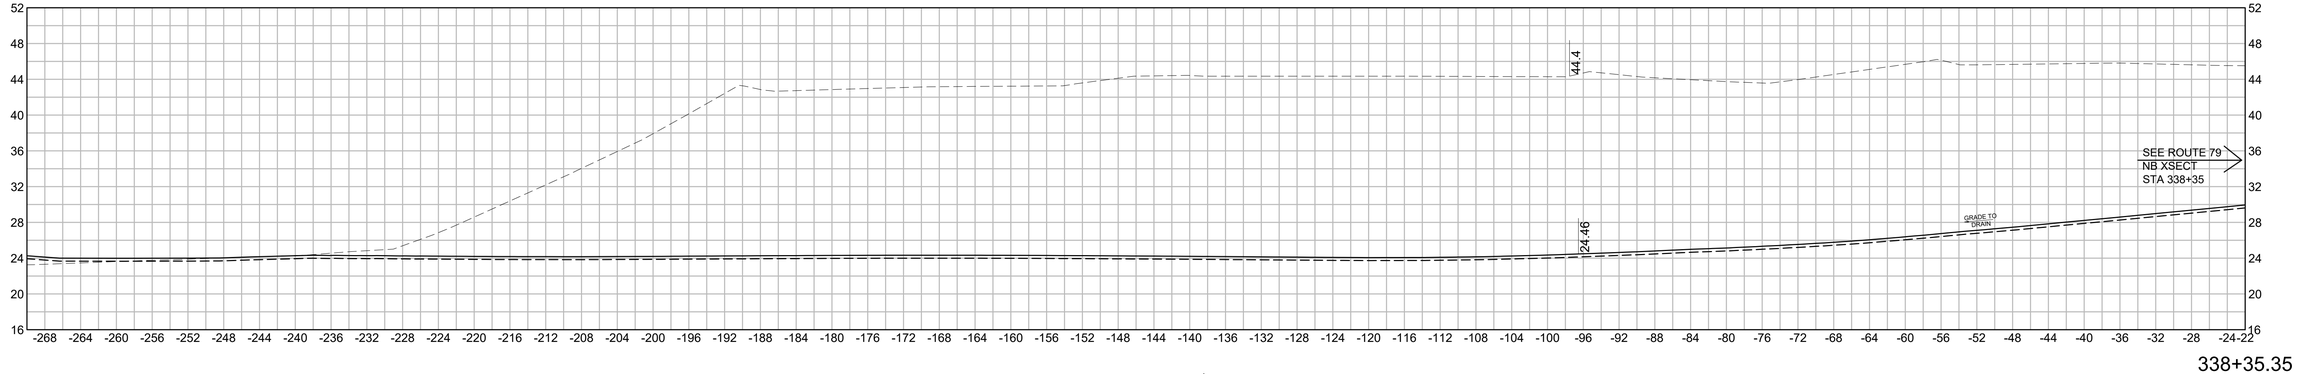

338+35.35

HOR. SCALE IN FEET
8 0 8 16
8 0 8 16
VER. SCALE IN FEET

608049_HD(INFIELD GRADING SECTIONS).DWG Plotted on 4-Dec-2023 4:26 PM

0	01/19/2024	ISSUED FOR CONSTRUCTION
REV.	DATE	DESCRIPTION
USE ONLY PRINTS OF LATEST DATE - REVISION LOG MAINTAINED ON SHAREPOINT		

FALL RIVER
ROUTE 79

STATE	FED. AID PROJ. NO.	SHEET NO.	TOTAL SHEETS
MA	NHP(IM)/TAP/HIP(BR)/STP-003S(191)	1003	1094
PROJECT FILE NO.	608049		

INFIELD GRADING CROSS SECTION - 19


608049_HD(INFIELD GRADING SECTIONS).DWG Plotted on 4-Dec-2023 4:26 PM

0	01/19/2024	ISSUED FOR CONSTRUCTION
REV.	DATE	DESCRIPTION
USE ONLY PRINTS OF LATEST DATE - REVISION LOG MAINTAINED ON SHAREPOINT		


FALL RIVER
ROUTE 79

STATE	FED. AID PROJ. NO.	SHEET NO.	TOTAL SHEETS
MA	NHP(IM)/TAP/HIP(BR)/STP-003S(191)	1004	1094
PROJECT FILE NO.	608049		


INFIELD GRADING CROSS SECTION - 20

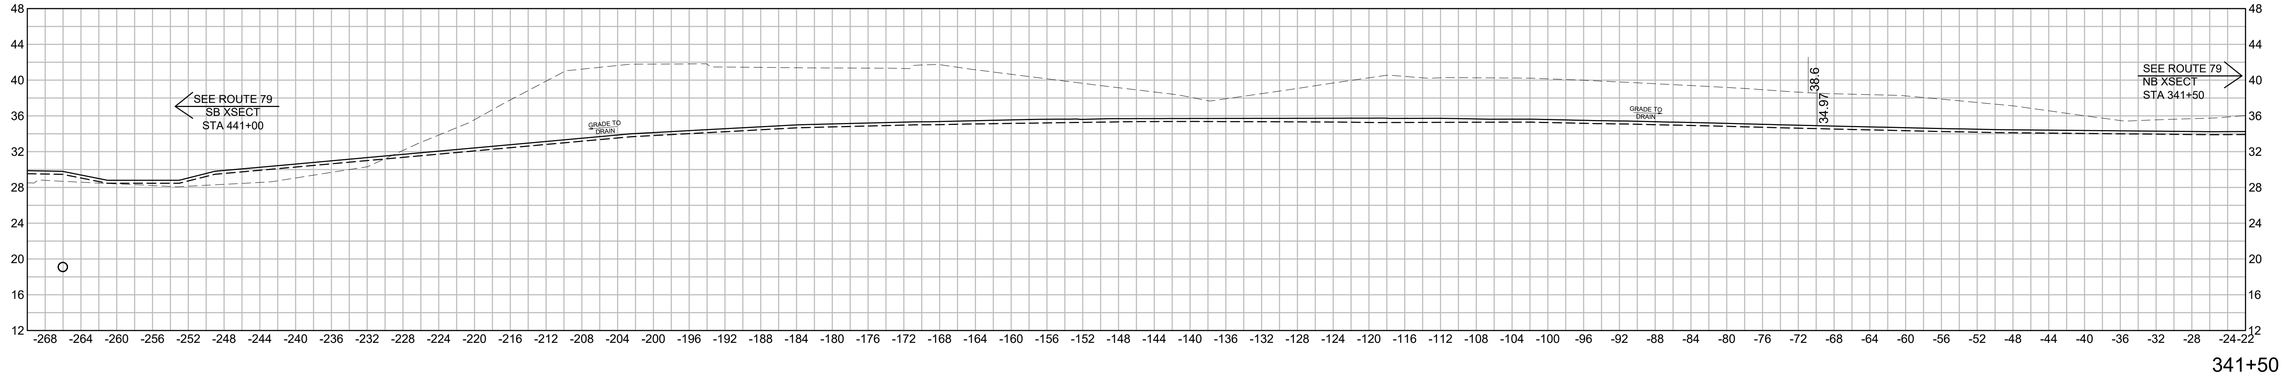

341+50

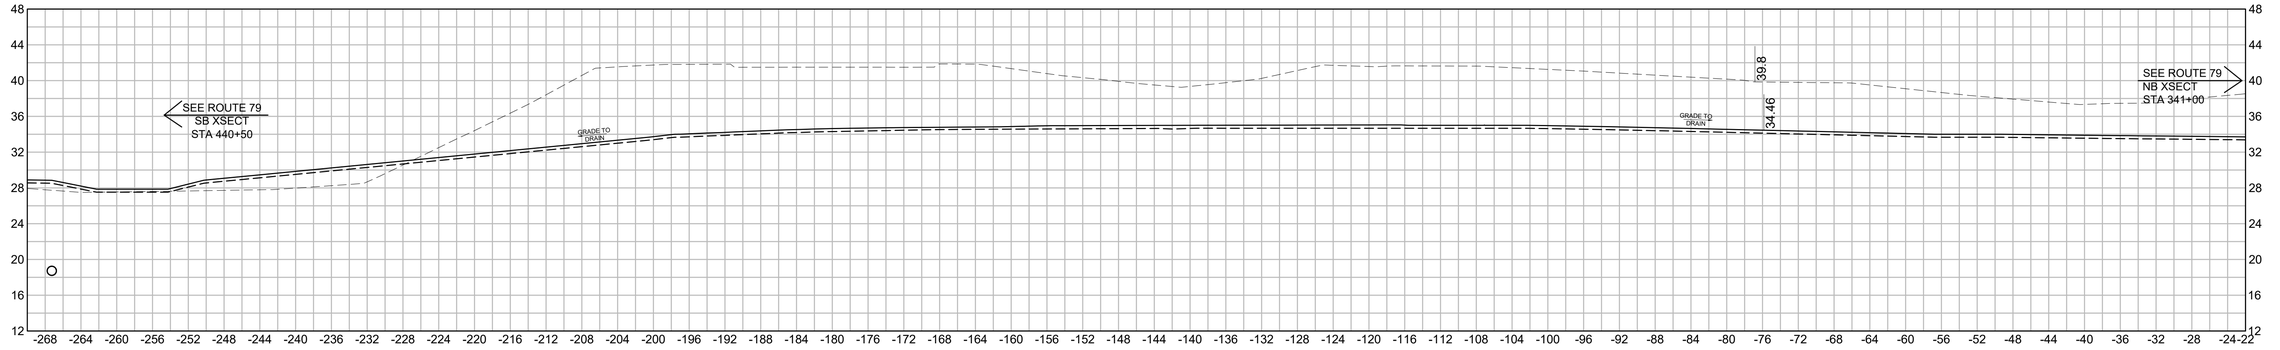


341+00

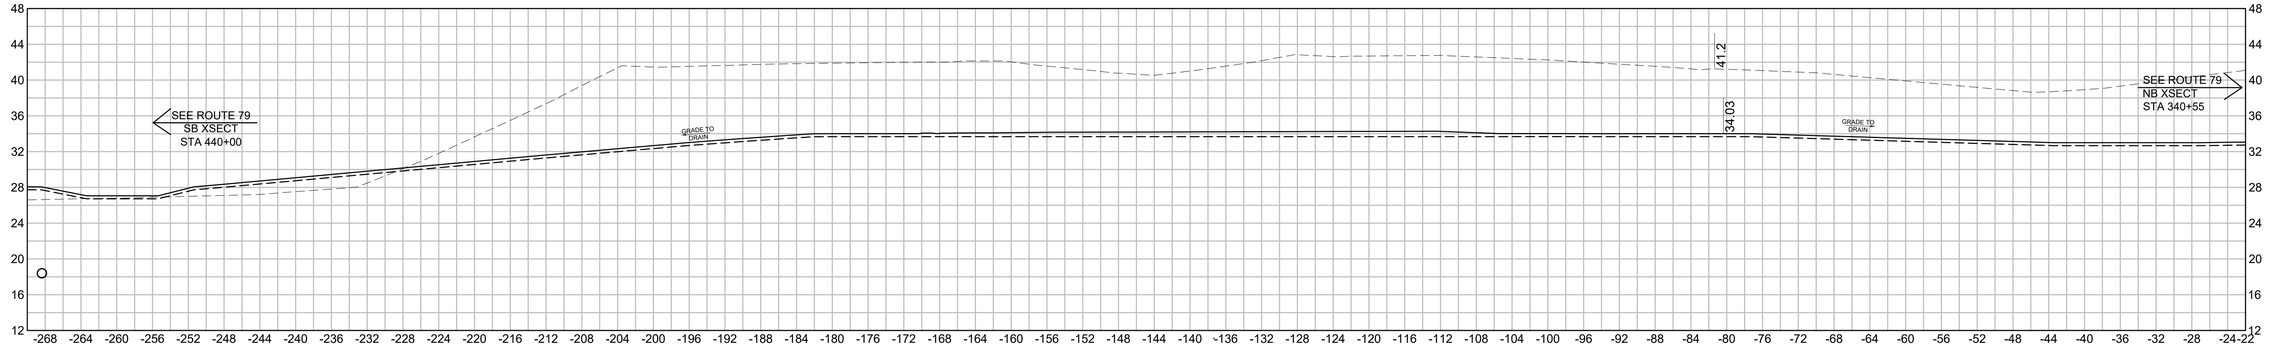


340+55.18

HOR. SCALE IN FEET
8 0 8 16
8 0 8 16
VER. SCALE IN FEET


608049_HD(INFIELD GRADING SECTIONS).DWG Plotted on 4-Dec-2023 4:27 PM

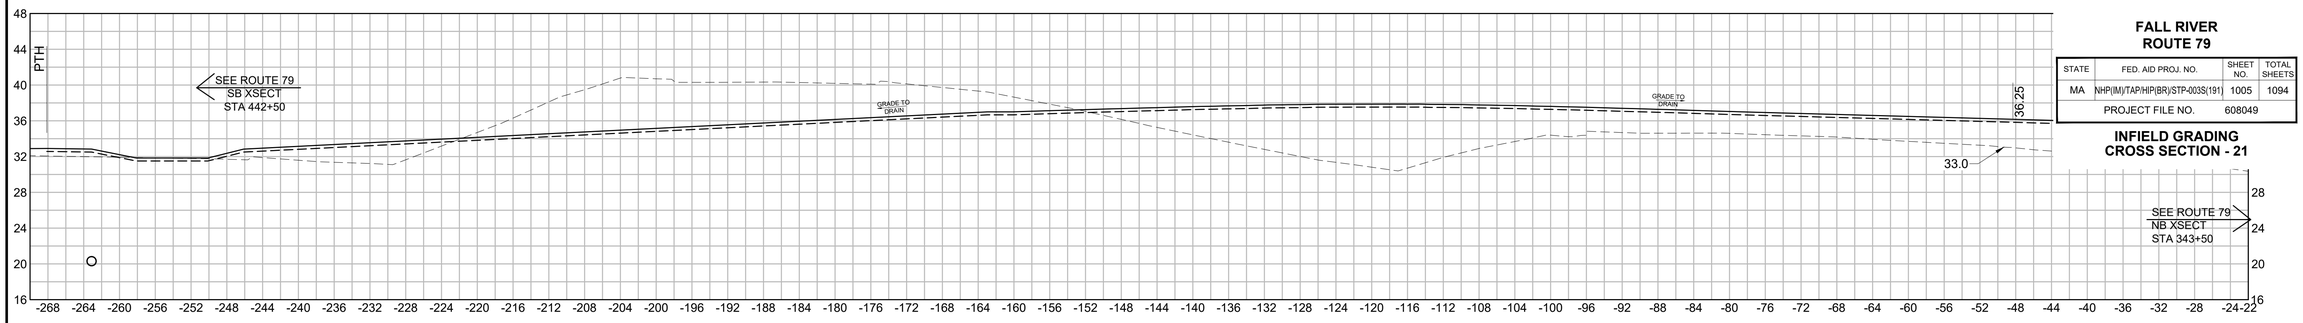


343+00

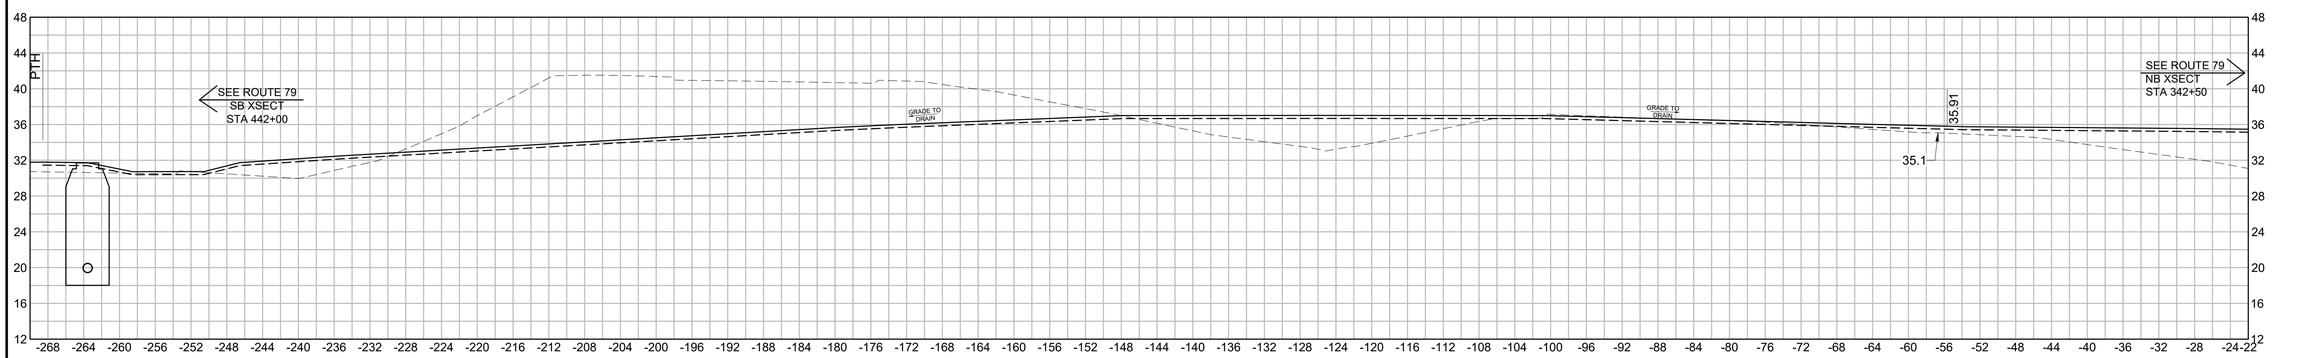

342+50

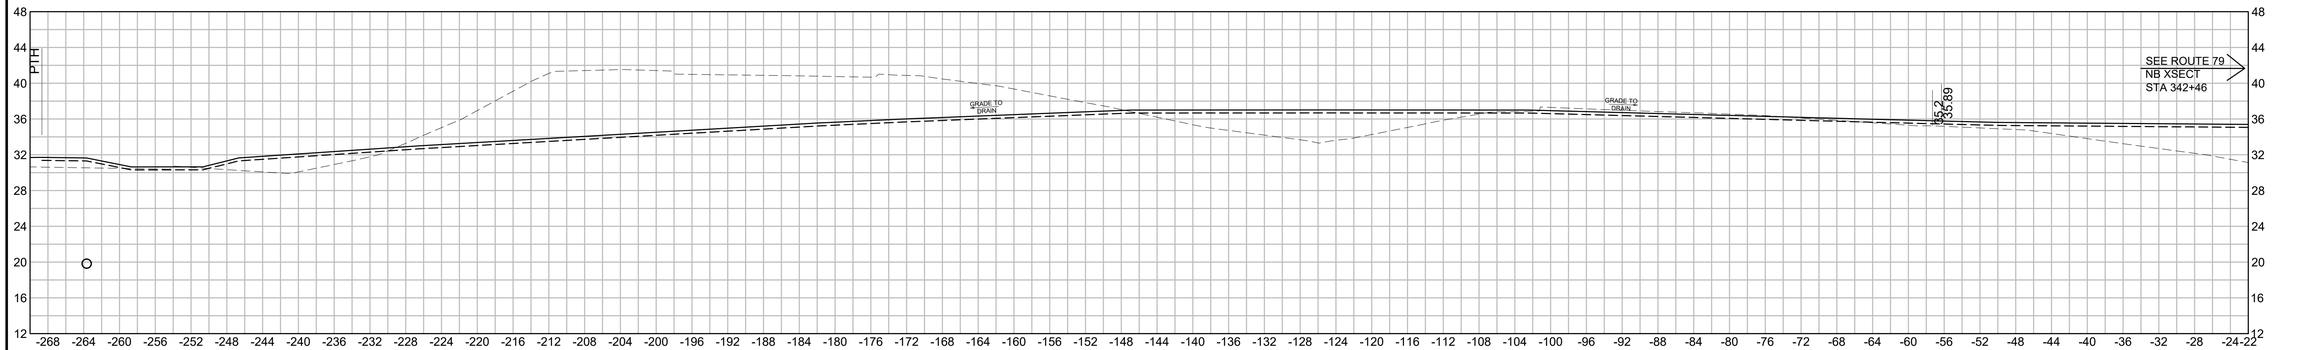

342+46.07

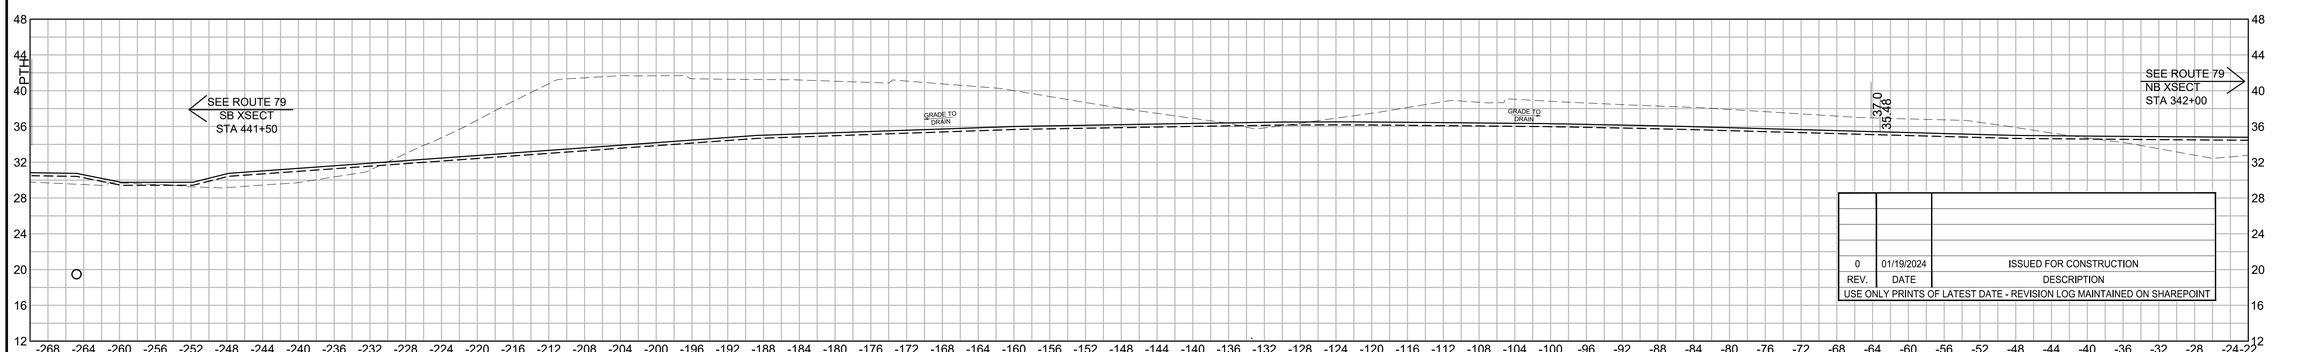

342+00

FALL RIVER
ROUTE 79

STATE	FED. AID PROJ. NO.	SHEET NO.	TOTAL SHEETS
MA	NHP(IM)/TAP/HIP(BR)/STP-003S(191)	1005	1094
	PROJECT FILE NO. 608049		

INFIELD GRADING
CROSS SECTION - 21

REV.	DATE	DESCRIPTION
0	01/19/2024	ISSUED FOR CONSTRUCTION

USE ONLY PRINTS OF LATEST DATE - REVISION LOG MAINTAINED ON SHAREPOINT

HOR. SCALE IN FEET
8 0 8 16

VER. SCALE IN FEET
8 0 8 16


608049_HD(INFIELD GRADING SECTIONS).DWG Plotted on 4-Dec-2023 4:28 PM

0	01/19/2024	ISSUED FOR CONSTRUCTION
REV.	DATE	DESCRIPTION
USE ONLY PRINTS OF LATEST DATE - REVISION LOG MAINTAINED ON SHAREPOINT		

FALL RIVER
ROUTE 79

STATE	FED. AID PROJ. NO.	SHEET NO.	TOTAL SHEETS
MA	NHP(IM)/TAP/HIP(BR)/STP-003S(191)	1006	1094
PROJECT FILE NO.	608049		

INFIELD GRADING CROSS SECTION 22

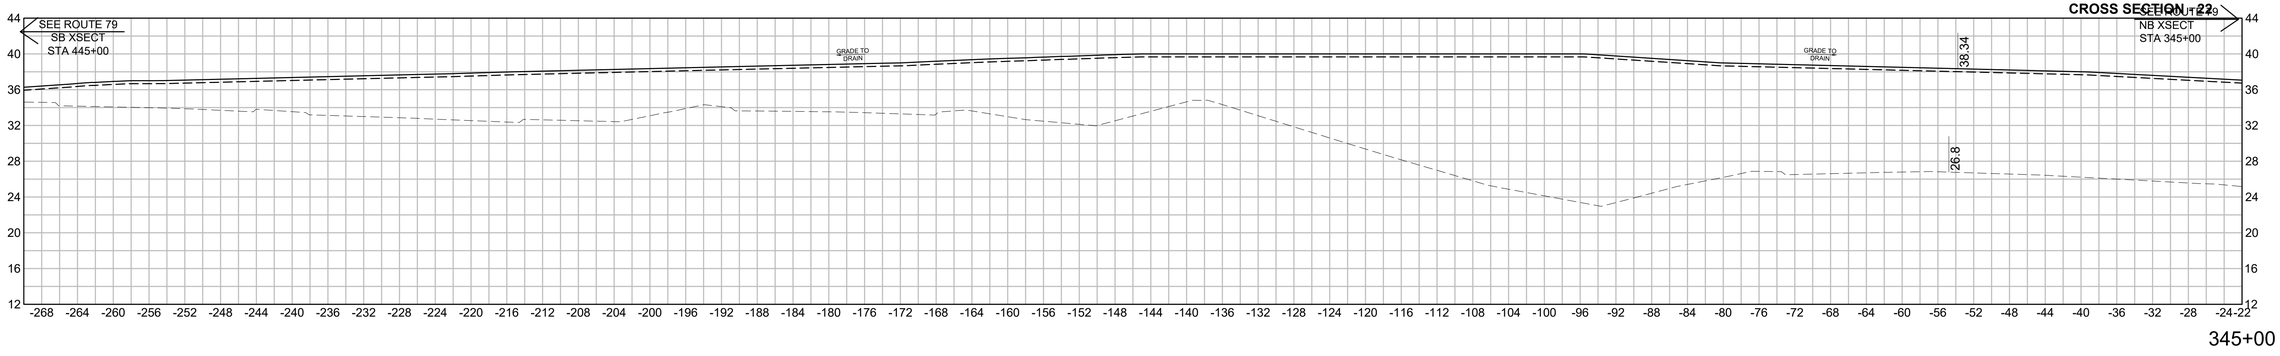


608049_HD(INFIELD GRADING SECTIONS).DWG Plotted on 4-Dec-2023 4:29 PM

REV.	DATE	DESCRIPTION
0	01/19/2024	ISSUED FOR CONSTRUCTION
USE ONLY PRINTS OF LATEST DATE - REVISION LOG MAINTAINED ON SHAREPOINT		


FALL RIVER
ROUTE 79

STATE	FED. AID PROJ. NO.	SHEET NO.	TOTAL SHEETS
MA	NHP(IM)/TAP/HIP(BR)/STP-003S(191)	1007	1094
PROJECT FILE NO.	608049		


INFIELD GRADING CROSS SECTION - 23

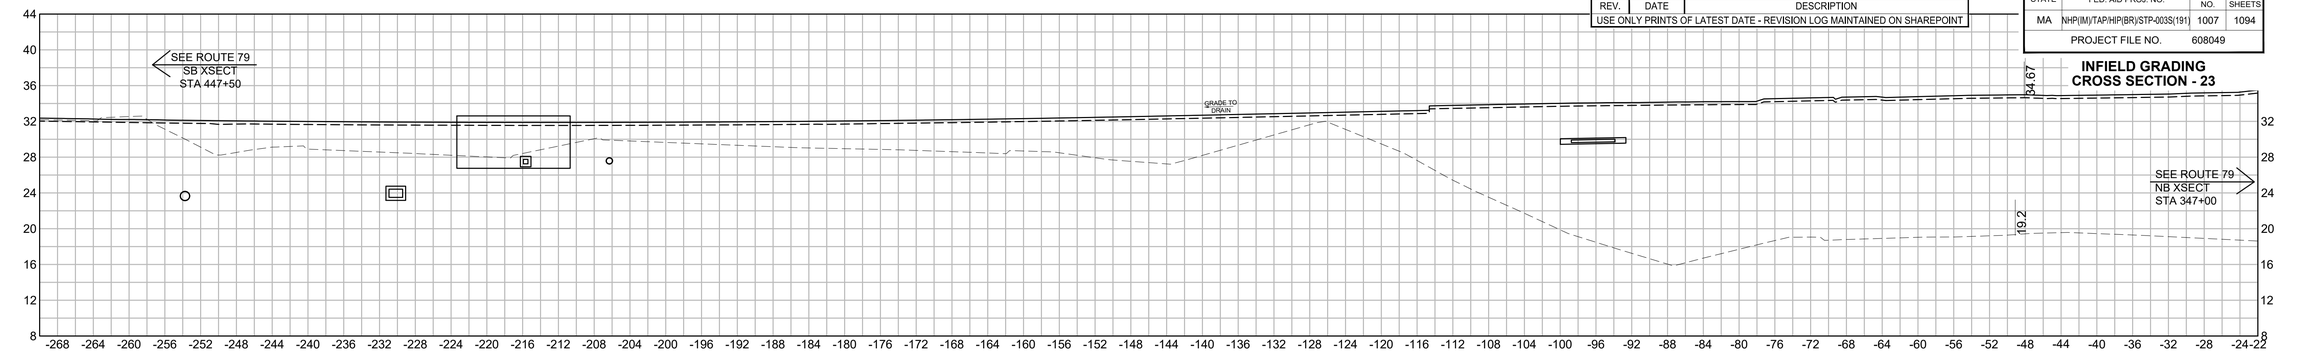


347+00

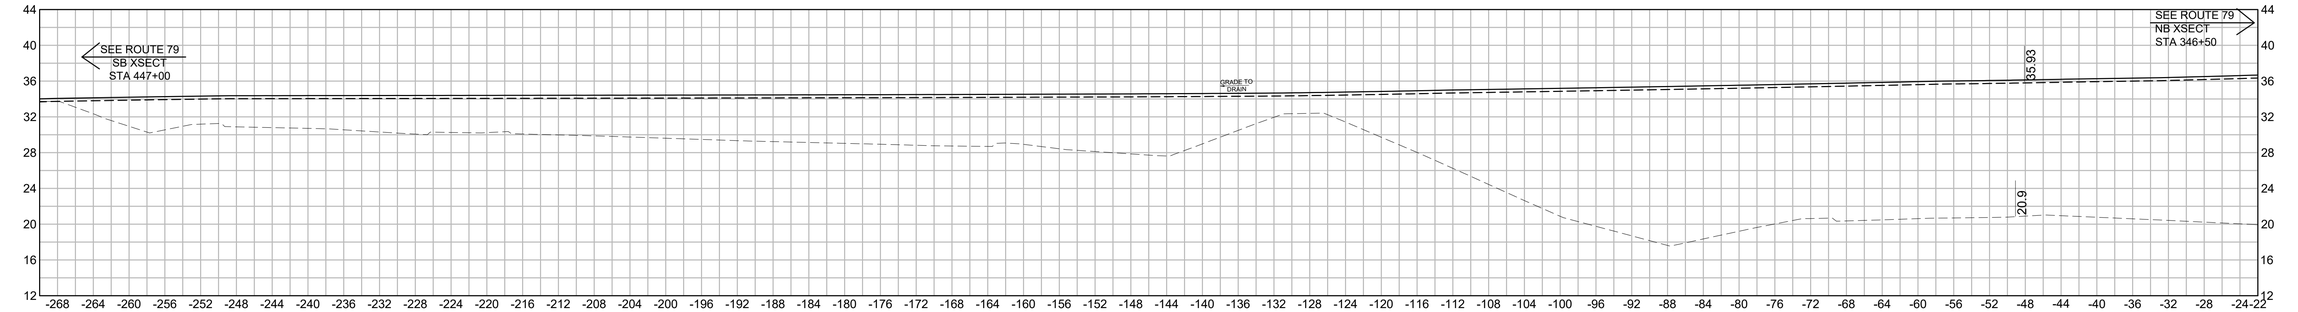

346+50

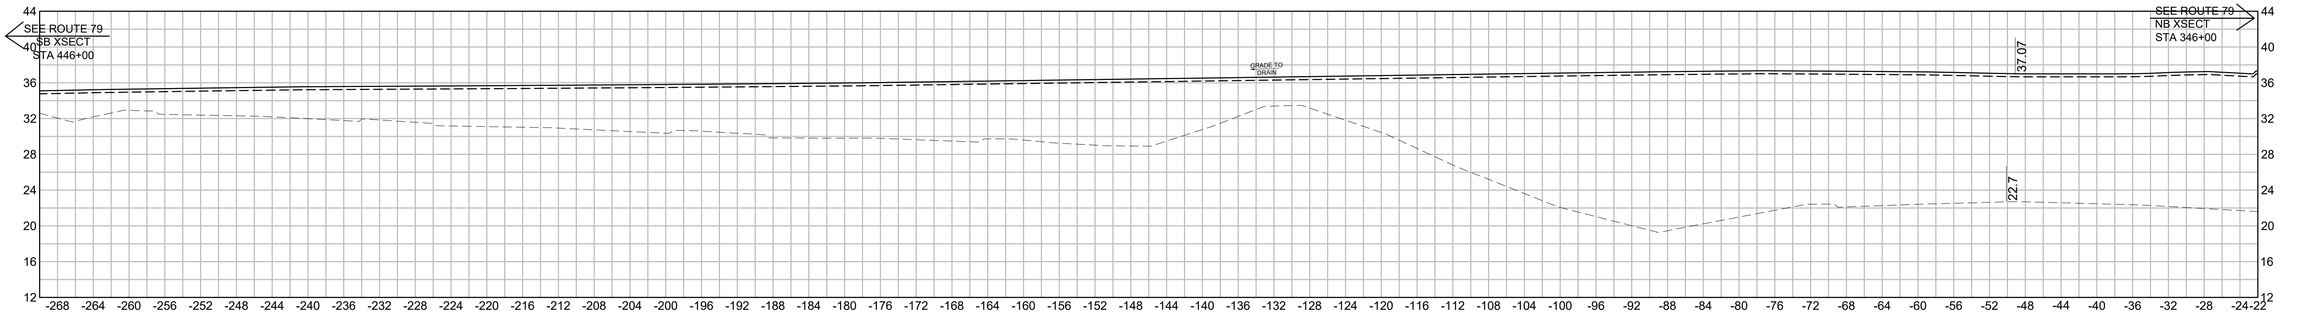

346+00

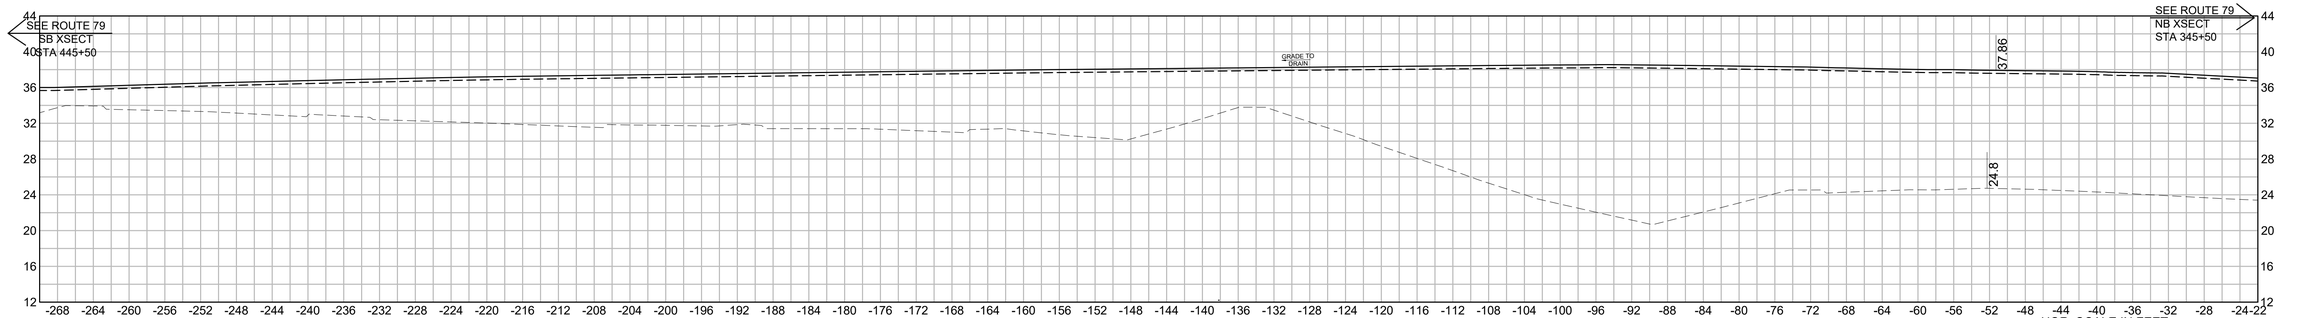

345+50

HOR. SCALE IN FEET
8 0 8 16
8 0 8 16
VER. SCALE IN FEET


608049_HD(INFIELD GRADING SECTIONS).DWG Plotted on 4-Dec-2023 4:29 PM

0	01/19/2024	ISSUED FOR CONSTRUCTION
REV.	DATE	DESCRIPTION
USE ONLY PRINTS OF LATEST DATE - REVISION LOG MAINTAINED ON SHAREPOINT		


FALL RIVER
ROUTE 79

STATE	FED. AID PROJ. NO.	SHEET NO.	TOTAL SHEETS
MA	NHP(IM)/TAP/HIP(BR)/STP-003S(191)	1008	1094
PROJECT FILE NO.	608049		


INFIELD GRADING
CROSS SECTION - 24

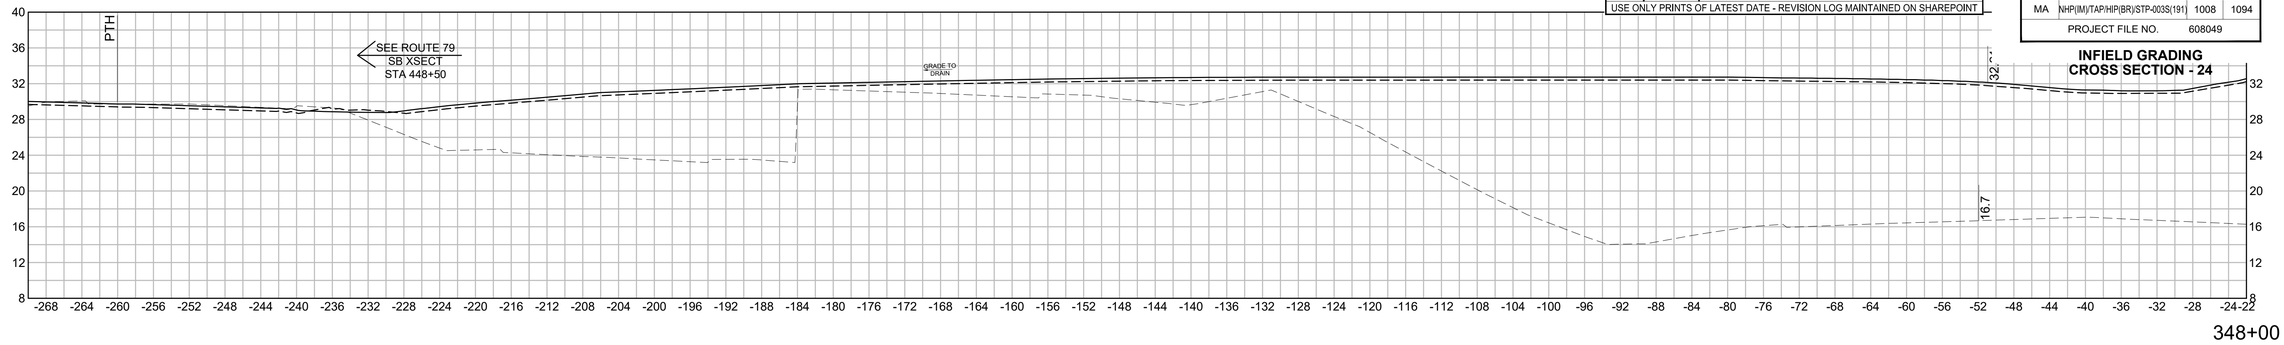


348+00

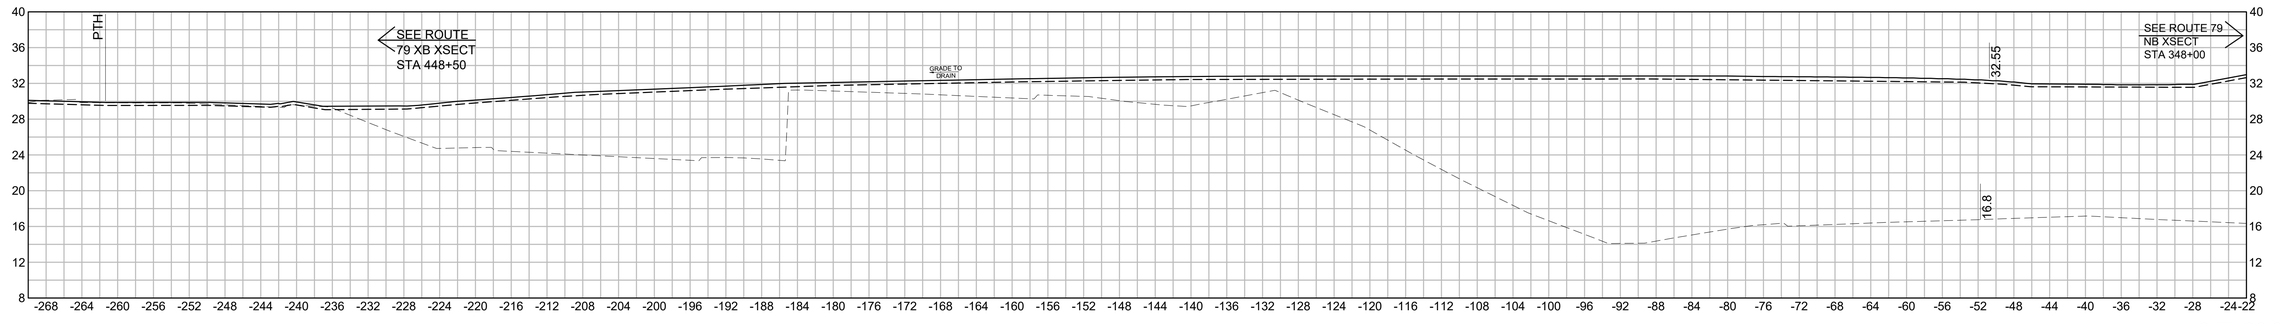

347+96.22

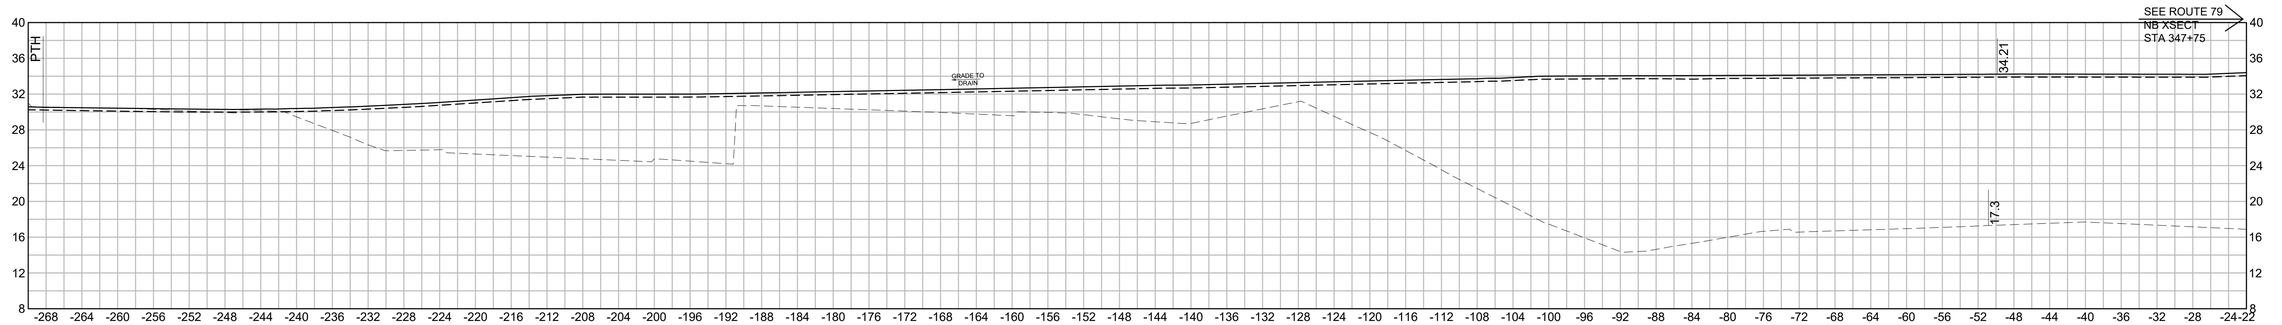

347+75

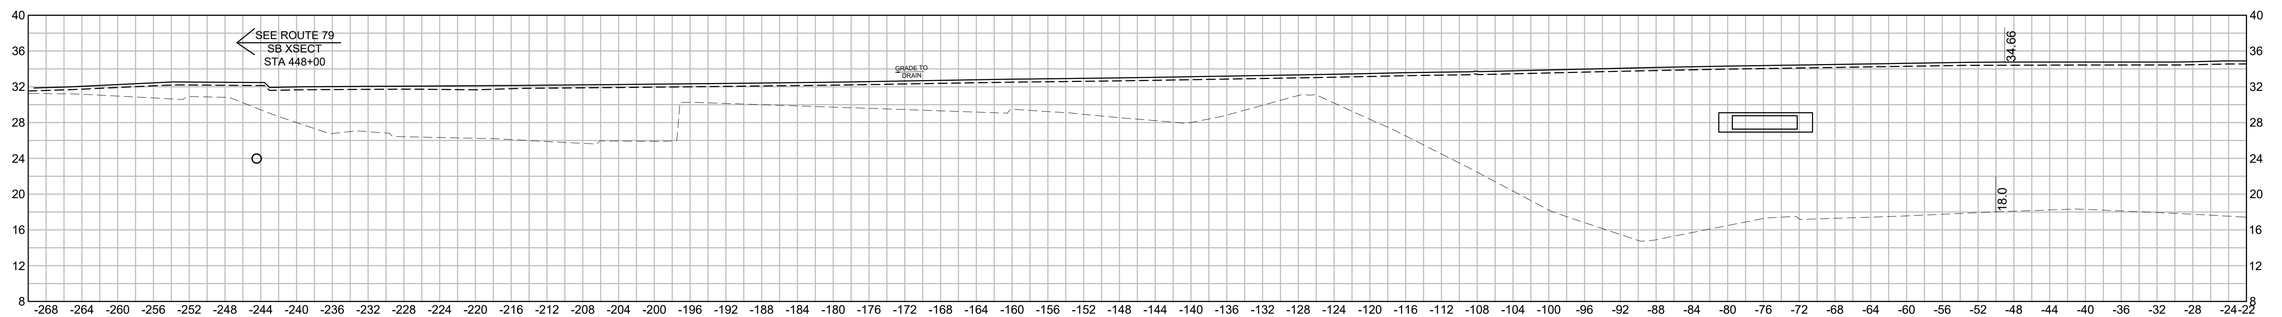

347+50

HOR. SCALE IN FEET
8 0 8 16
VER. SCALE IN FEET
8 0 8 16


608049_HD(INFIELD GRADING SECTIONS).DWG Plotted on 4-Dec-2023 4:30 PM

FALL RIVER
ROUTE 79


STATE	FED. AID PROJ. NO.	SHEET NO.	TOTAL SHEETS
MA	NHP(IM)/TAP/HIP(BR)/STP-003S(191)	1009	1094
PROJECT FILE NO.	608049		

0	01/19/2024	ISSUED FOR CONSTRUCTION
REV.	DATE	DESCRIPTION
USE ONLY PRINTS OF LATEST DATE - REVISION LOG MAINTAINED ON SHAREPOINT		


INFIELD GRADING CROSS SECTION - 25

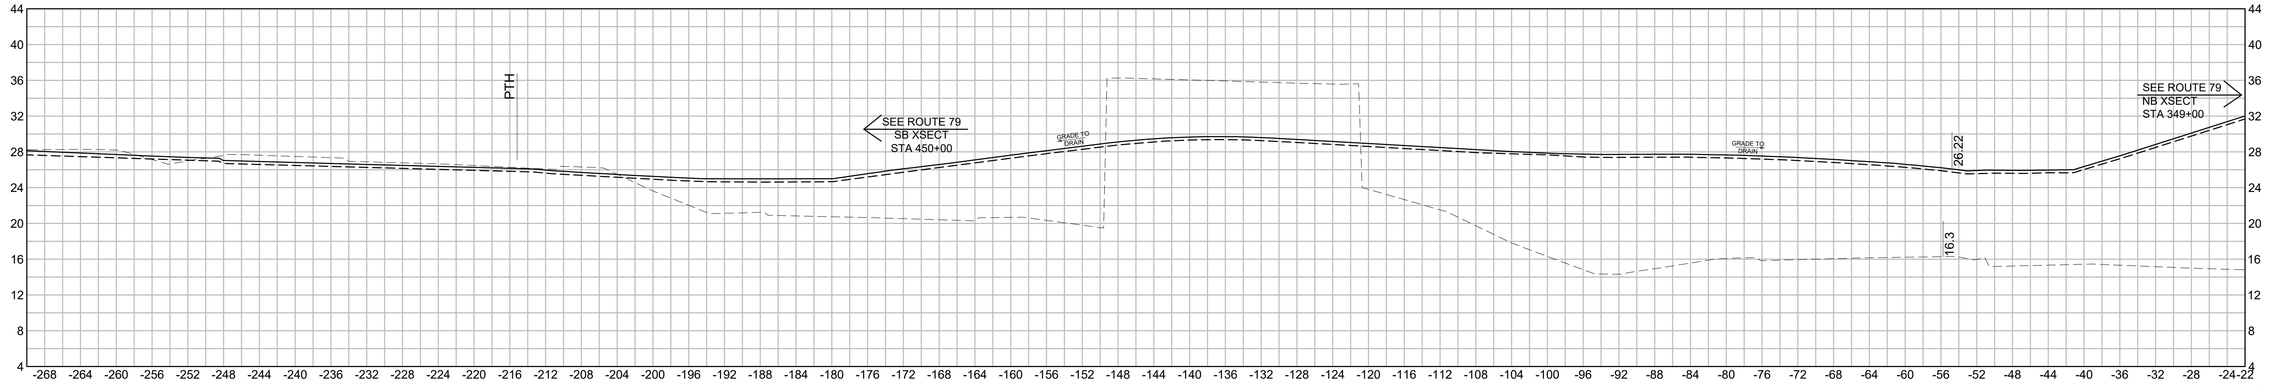

349+00

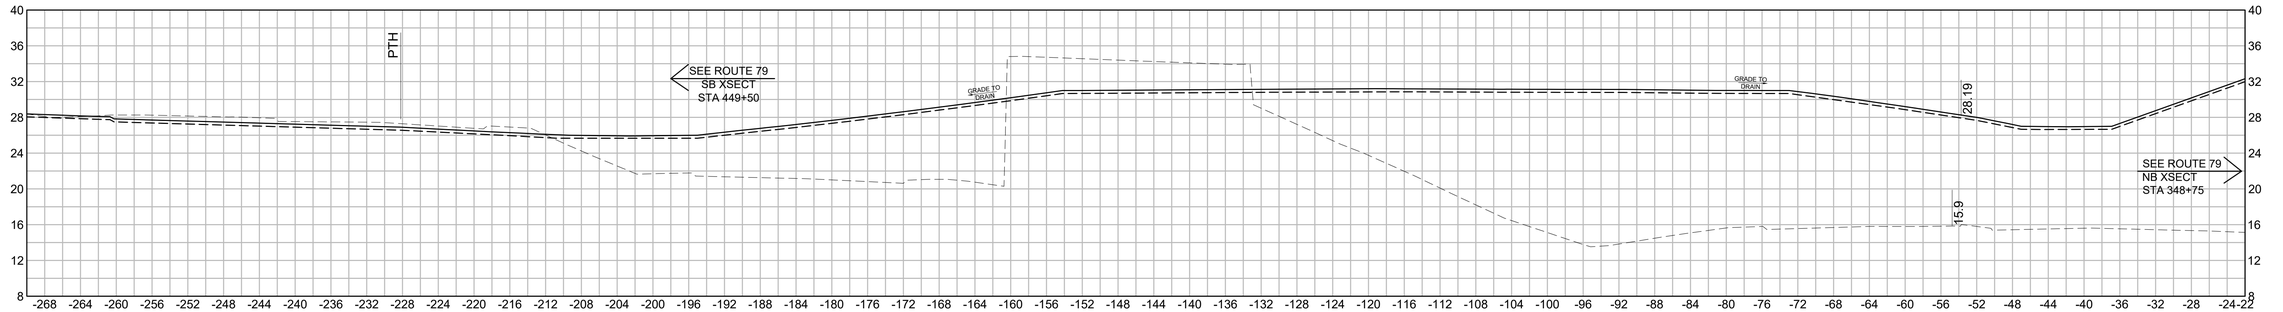

348+75

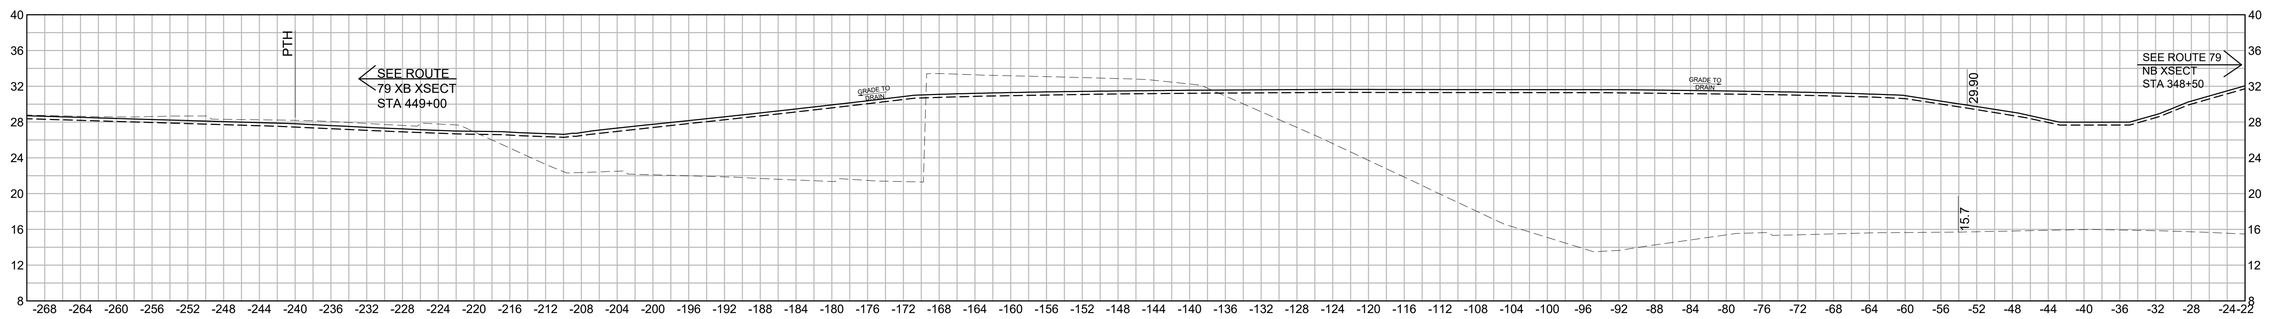

348+50

HOR. SCALE IN FEET
8 0 8 16
8 0 8 16
VER. SCALE IN FEET


608049_HD(INFIELD GRADING SECTIONS).DWG Plotted on 4-Dec-2023 4:31 PM

0	01/19/2024	ISSUED FOR CONSTRUCTION
REV.	DATE	DESCRIPTION
USE ONLY PRINTS OF LATEST DATE - REVISION LOG MAINTAINED ON SHAREPOINT		


FALL RIVER
ROUTE 79

STATE	FED. AID PROJ. NO.	SHEET NO.	TOTAL SHEETS
MA	NHP(IM)/TAP/HIP(BR)/STP-003S(191)	1010	1094
PROJECT FILE NO.	608049		

INFIELD GRADING
CROSS SECTION - 26

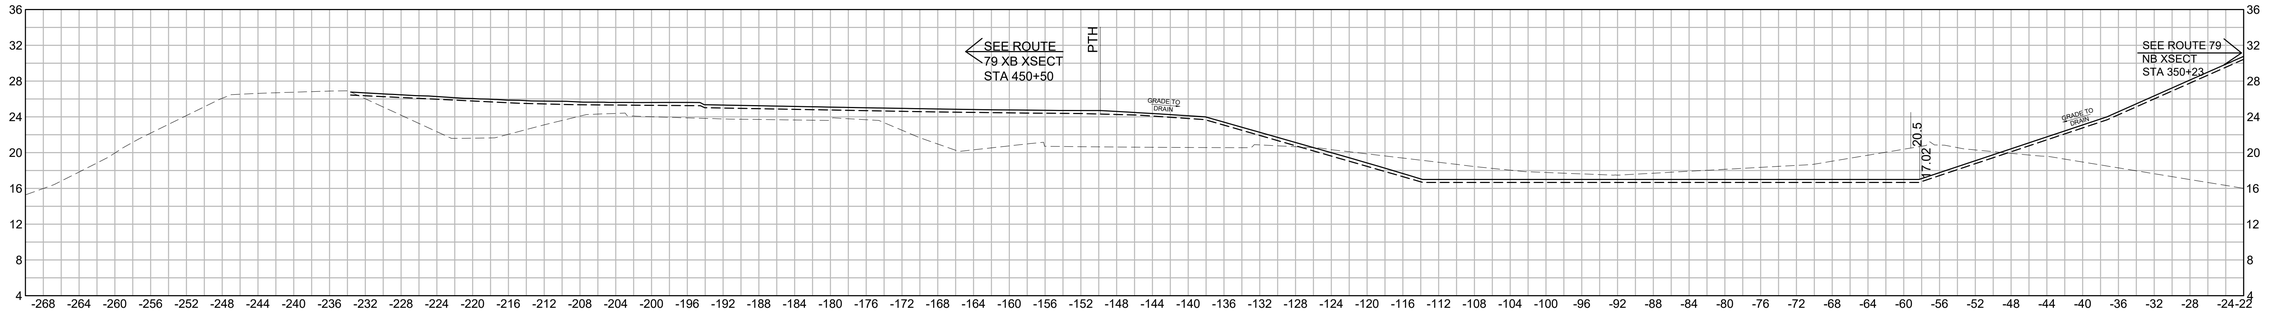

350+00

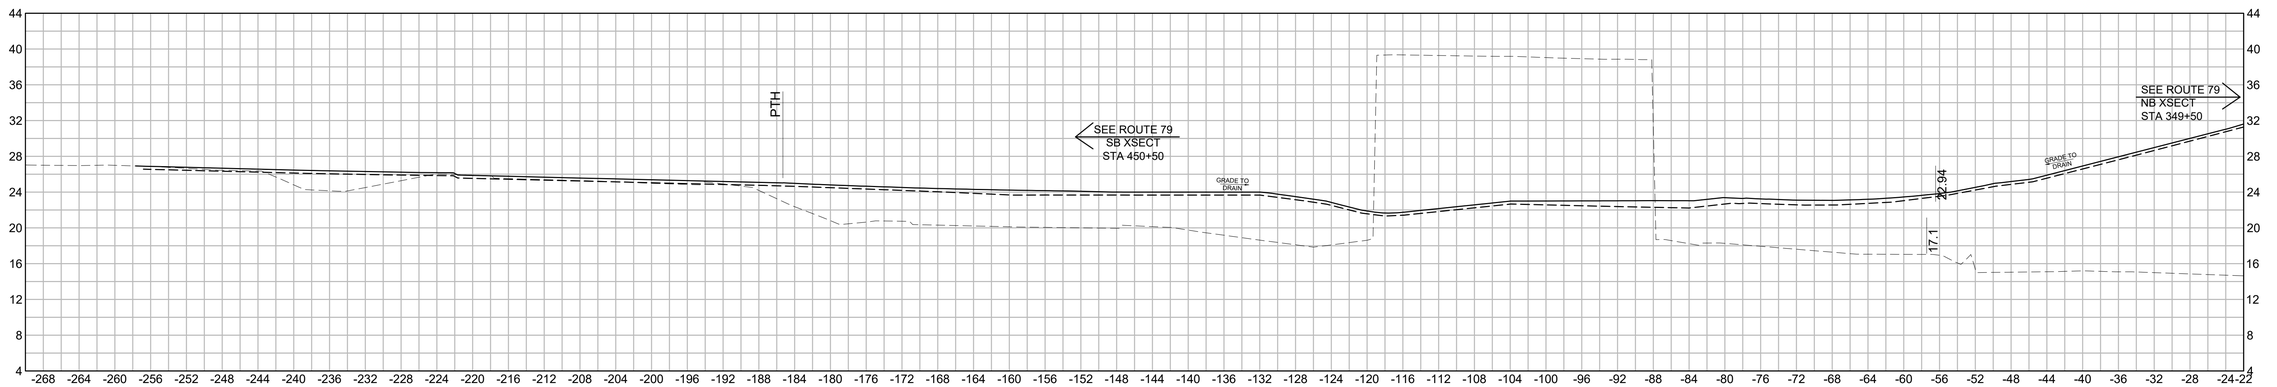

349+50

HOR. SCALE IN FEET
8 0 8 16
8 0 8 16
VER. SCALE IN FEET

608049_HD(INFIELD GRADING SECTIONS).DWG Plotted on 4-Dec-2023 4:32 PM

0	01/19/2024	ISSUED FOR CONSTRUCTION
REV.	DATE	DESCRIPTION
USE ONLY PRINTS OF LATEST DATE - REVISION LOG MAINTAINED ON SHAREPOINT		

FALL RIVER
ROUTE 79

STATE	FED. AID PROJ. NO.	SHEET NO.	TOTAL SHEETS
MA	NHP(IM)/TAP/HIP(BR)/STP-003S(191)	1011	1094
PROJECT FILE NO.	608049		

608049_HD(CONSTRUCTION DETAILS).DWG Plotted on 7-Jul-2023 12:11 PM

SHEET IS INTENTIONALLY LEFT BLANK